

REHABILITATION & MAINTENANCE OF KHAN ALWAKALEH COMPOUND

UNITED NATIONS
DEVELOPMENT PROGRAMME



Empowered Lives
Resilient Nations



FUNDED BY:EU



OWNER
NABLUS MUNICIPALITY

CONSULTANT & DESIGNER : ENG. LINA QADAN ABUSEIR

Architectural & Civil Drawings

A01	GROUND FLOOR PLAN	
A02	FIRST FLOOR PLAN	
A03	SECOND FLOOR PLAN	
A04	Plan for people with disabilities	GROUND FLOOR PLAN
A05	Plan for people with disabilities	FIRST FLOOR PLAN
A06	Plan for people with disabilities	SECOND FLOOR PLAN
A07	Handrails Details	Detail 0
A08	Handrails Details	Detail 1
A09	Details Of Ramps	Detail 2
A10	Details Of Ramps & Elevator	Detail 3
A11	Details Of Elevator	Detail 3'
A12	Details Of Handrails	Detail 4
A13	Cafeteria Details	Detail 5
A14	Cafeteria Details	Detail 5'
A15	Details Of Wooden Doors	Detail 6&7
A16	Details Of Steel Stair in The Information Center	Detail 8
A17	Details Of Proposed Baths & Showers	Detail 9
A18	Details Of One Unit of Proposed Baths & Showers	Detail 9'
A19	Section in the Proposed Baths & Showers	Detail 9"
A20	Laminated Boards of the Showers and Baths	Detail 9"
A21	Proposed Service Area (space 28)	Detail 10
A22	Specifications And Signs	Detail 11
A23	Details of Glass Boards and Hinges	Detail 12
A24	Wooden Protection(Mashrabia) For The Window	Detail 13
A25	Layout Of The Hostel Bedrooms	
A26	Layout Of The Reception & Information Center / Ground Floor	
A27	Layout Of The Reception & Information Center/From First Floor	
A28	The Cafeteria Layout / Ground Floor	
A29	The Restaurant Layout / First Floor	

UNITED NATIONS DEVELOPMENT PROGRAMME  Empowered Lives Resilient Nations FUNDED BY:EU OWNER NABULUS MUNICIPALITY			PROJECT		REHABILITATION & MAINTENANCE OF KHAN ALWAKALEH COMPOUND		DRAWING TITLE		INDEX	
CONSULTANT		ENG. LINA ABUSEIR		DRAWING NO.		00				
DESIGNER		ENG. LINA ABUSEIR		DATE		DECEMBER/2014				
				SCALE						

Electrical Drawings


E00	General Notes
E01	FIXTURE DESCRIPTION
E02	Power Layout / Collective Bathrooms & Showers
E03	Lighting Layout / Collective Bathrooms & Showers
E04	Power Layout For The Elevator / Ground floor of the restaurant
E05	Lighting Layout Information Center
E06	Places Of Cameras
E07	Details
E08	Data Socket for LCD projector
E09	Places of Electrical Boilers / Collective Bathroom

Mechanical Drawings

M01	Sympols Legend
M02	Water Layout For The Cafeteria
M03	Drainage Layout For The Cafeteria
M04	Cold & Hot Water Supply
M05	Drainage Layout For First Floor
M06	Water Tanks & Electric Water Heater Boiler For The New Collective Bathroom

Furniture Details Drawings


F01	Furniture Of The Hostel
F02	Furniture Of The Reception
F03	Furniture Of The Information Center
F04	Furniture Of The Information Center
F05	Furniture Of The Cafeteria
F06	Furniture Of The Cafeteria

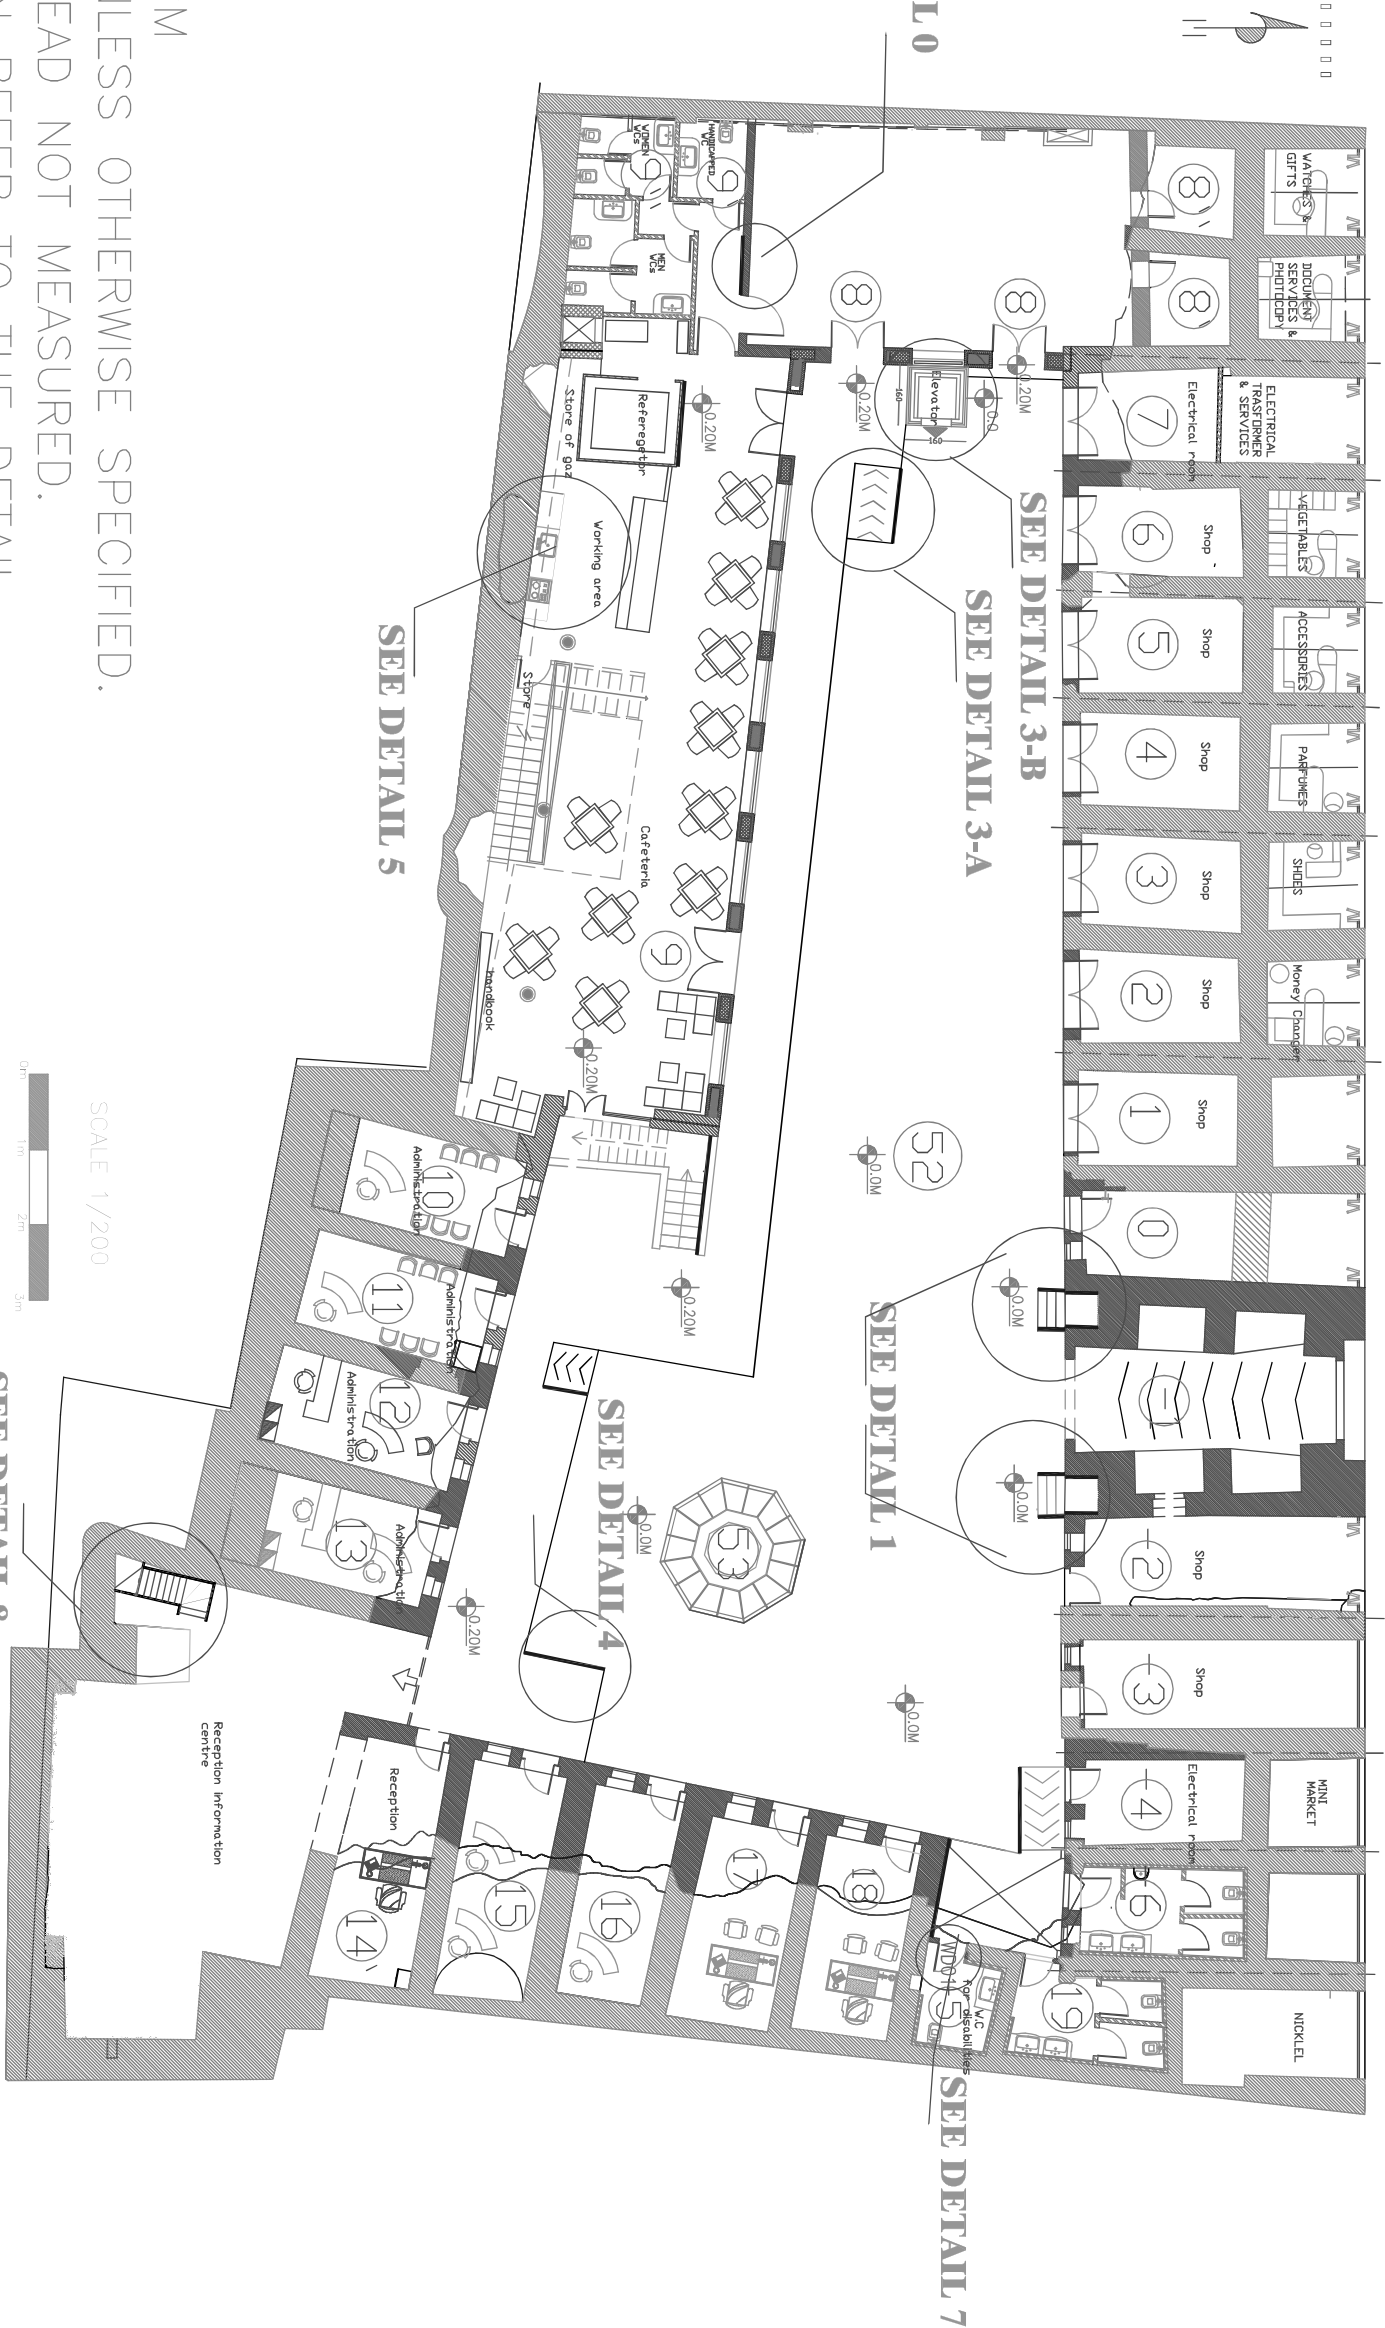

GENERAL NOTES:

- ALL DIMENSIONS ARE IN CM
- ALL LEVELS ARE IN M, UNLESS OTHERWISE SPECIFIED.
- DIMENSIONS ARE TO BE READ NOT MEASURED.
- FOR FURTHER INFORMATION REFER TO THE DETAIL—
- DRAWINGS, SPECIFICATIONS & B.O.Q.


 Empowered Lives Resilient Nations UNDP  FUNDED BY:EU  OWNER NABLUS MUNICIPALITY			UNITED NATIONS DEVELOPMENT PROGRAMME		
PROJECT			REHABILITATION & MAINTENANCE OF KHAN ALWAKALEH COMPOUND		
CONSULTANT			ENG. LINA ABUSEIR		
DESIGNER			ENG. LINA ABUSEIR		
			DRAWING TITLE		
			DRAWING NO.		
			A01		
			DECEMBER/2014		
			SCALE		
			1/200		

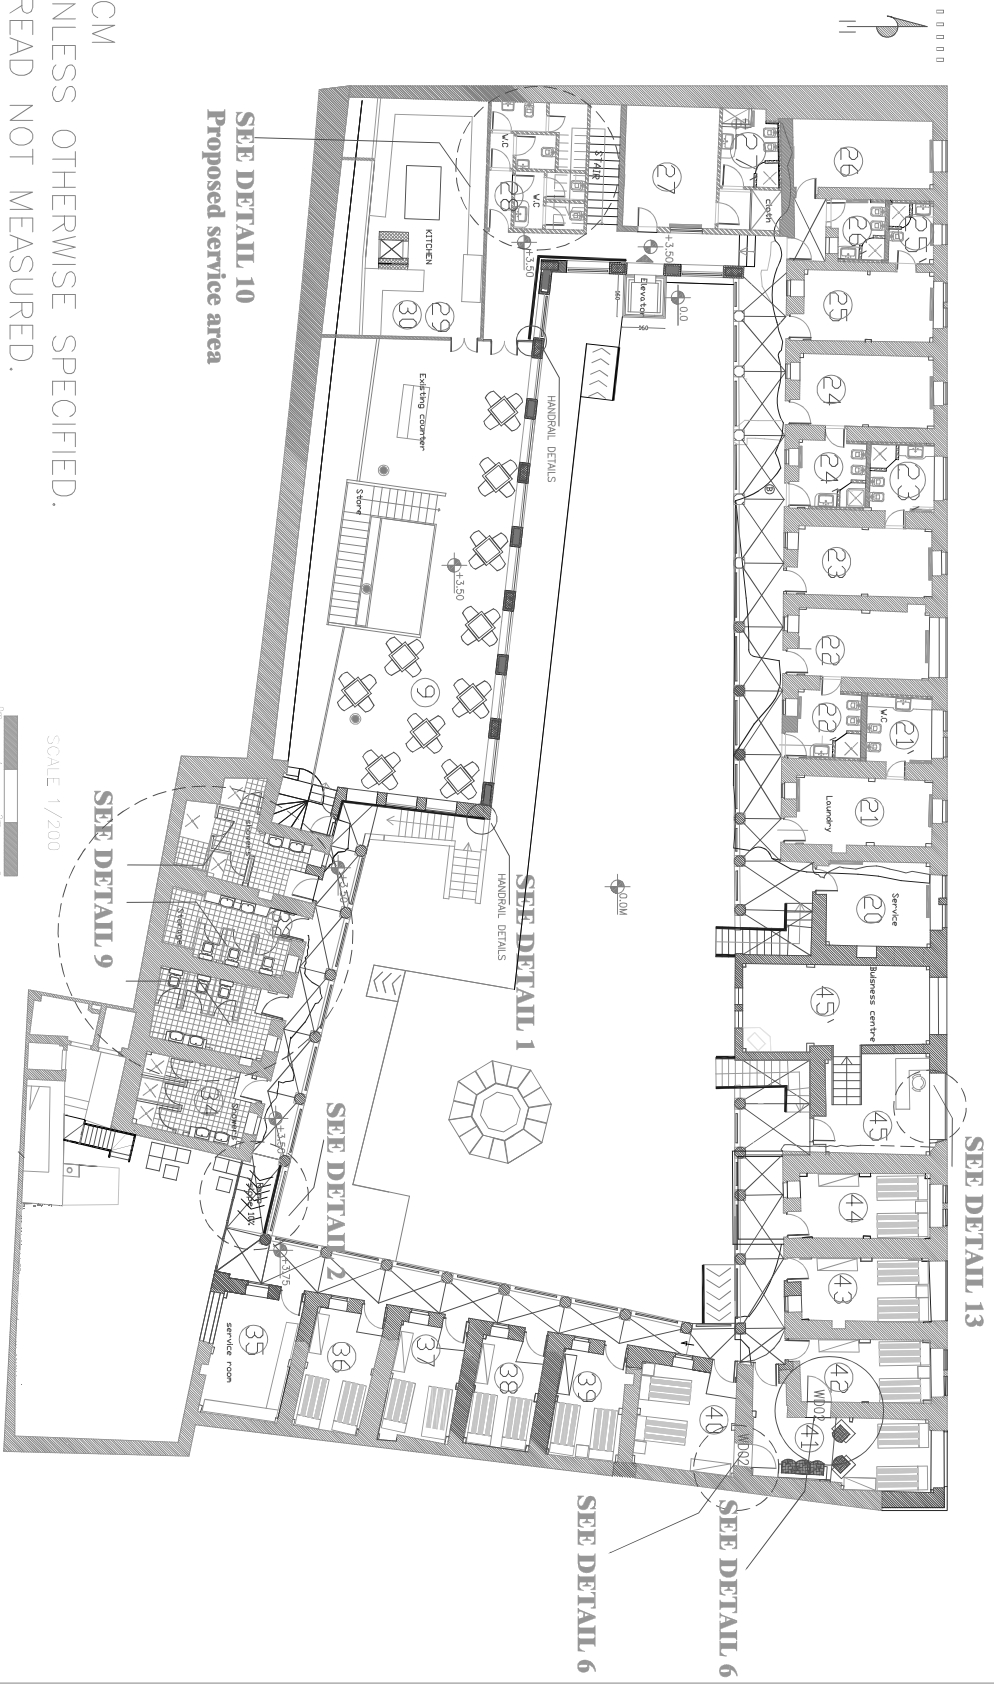

GENERAL NOTES:

- ALL DIMENSIONS ARE IN CM
- ALL LEVELS ARE IN M, UNLESS OTHERWISE SPECIFIED.
- DIMENSIONS ARE TO BE READ NOT MEASURED.
- FOR FURTHER INFORMATION REFER TO THE DETAIL–
- DRAWINGS, SPECIFICATIONS & B.O.Q.

UNITED NATIONS DEVELOPMENT PROGRAMME  OWNER NABULUS MUNICIPALITY		PROJECT		REHABILITATION & MAINTENANCE OF KHAN ALWAKALEH COMPOUND		DRAWING TITLE		FIRST FLOOR	
CONSULTANT		DESIGNER		ENG. LINA ABUSEIR		DRAWING NO.		A02	
						DATE		DECEMBER/2014	
						SCALE		1/200	

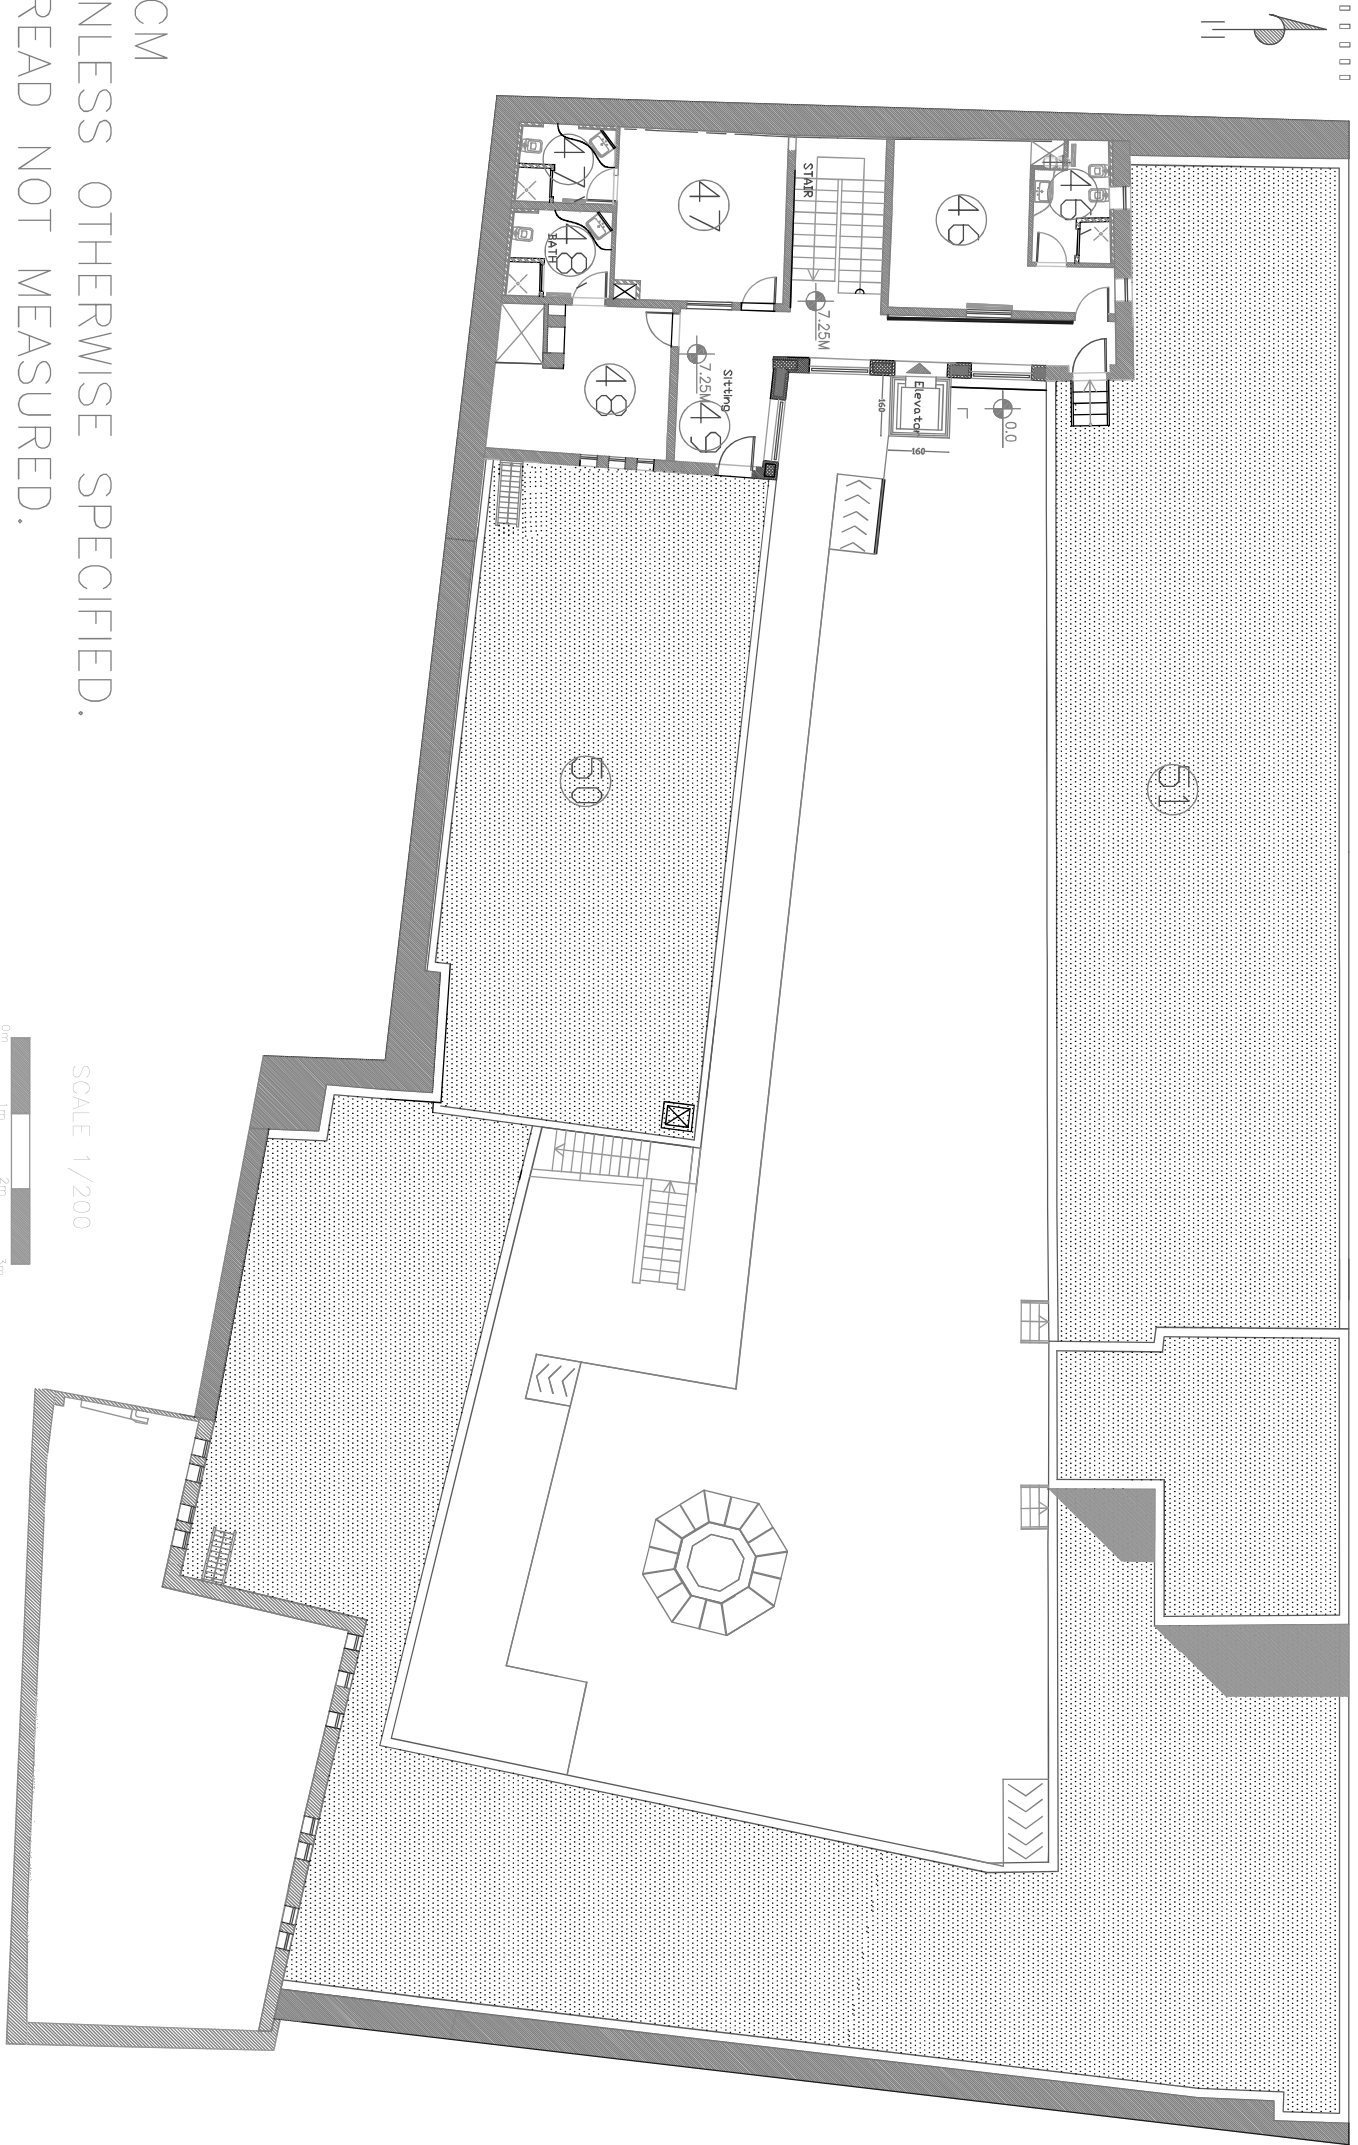

GENERAL NOTES:

- ALL DIMENSIONS ARE IN CM
 - ALL LEVELS ARE IN M, UNLESS OTHERWISE SPECIFIED.
 - DIMENSIONS ARE TO BE READ NOT MEASURED.
 - FOR FURTHER INFORMATION REFER TO THE DETAIL–
- DRAWINGS, SPECIFICATIONS & B.O.Q.

UNITED NATIONS DEVELOPMENT PROGRAMME		PROJECT		REHABILITATION & MAINTENANCE OF KHAN ALWAKALEH COMPOUND		DRAWING TITLE		SECOND FLOOR	
 		CONSULTANT		ENG. LINA ABUSEIR		DRAWING NO.		A03	
 FUNDED BY:EU		DESIGNER		ENG. LINA ABUSEIR		DATE		DECEMBER/2014	
 OWNER NABLUS MUNICIPALITY						SCALE		AS INDICATED	
Empowered Lives Resilient Nations									




REHABILITATION KHAN ALW
CONSULTANT
DESIGNER


ION & MAINTENANCE OF AKALEH COMPOUND	ENG. LINA ABUSEIR	ENG. LINA ABUSEIR
---	-------------------	-------------------

DRAWING NO.
DATE
SCALE



Plan for People with Disabilities-Second Floor
A06
DECEMBER/2014
1/200

DECEMBER/2014
1 / 200

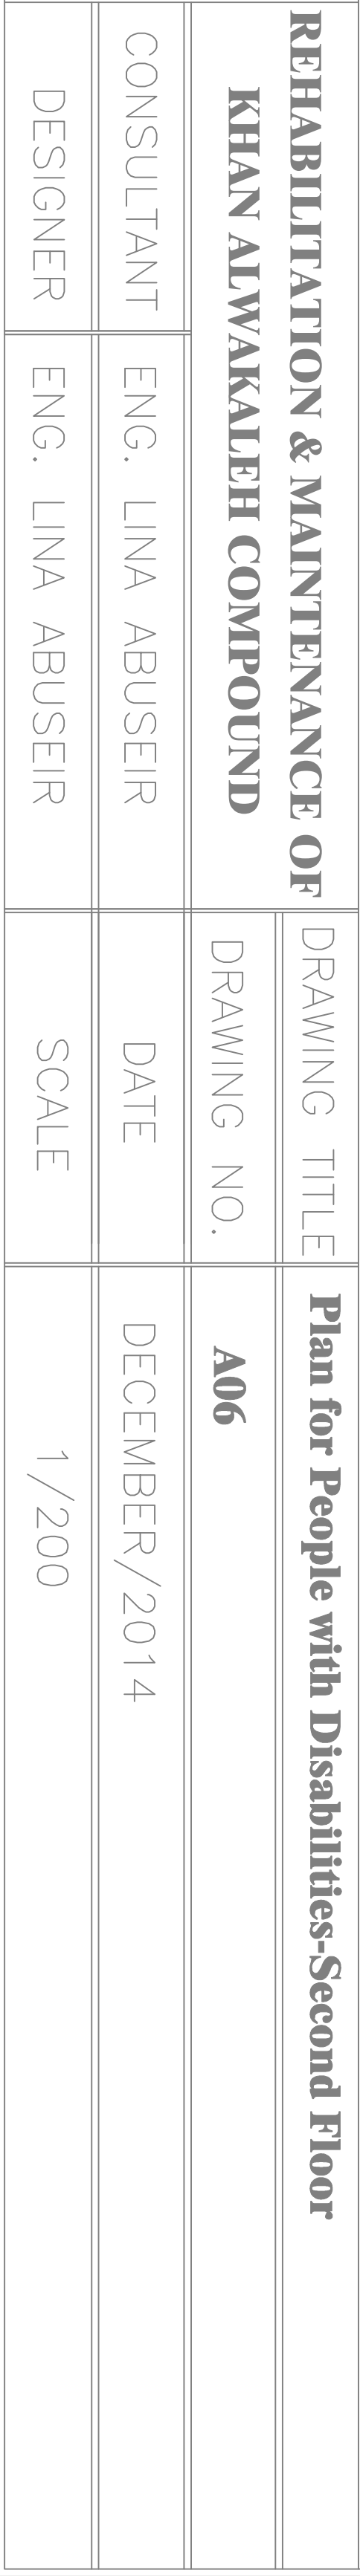



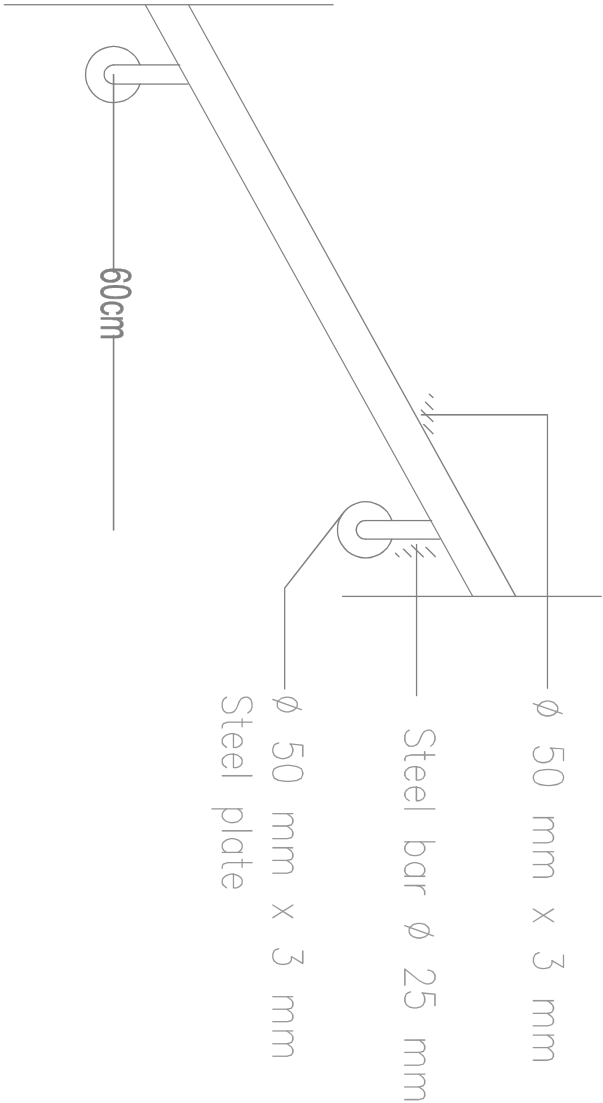


scale1/ 10

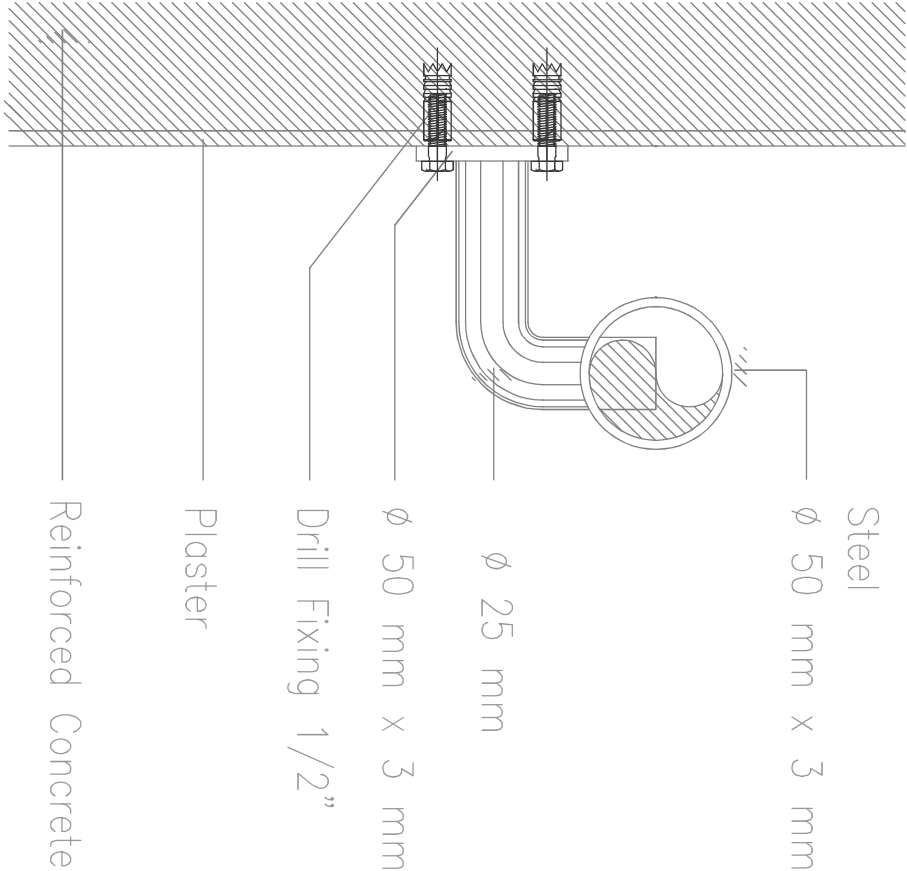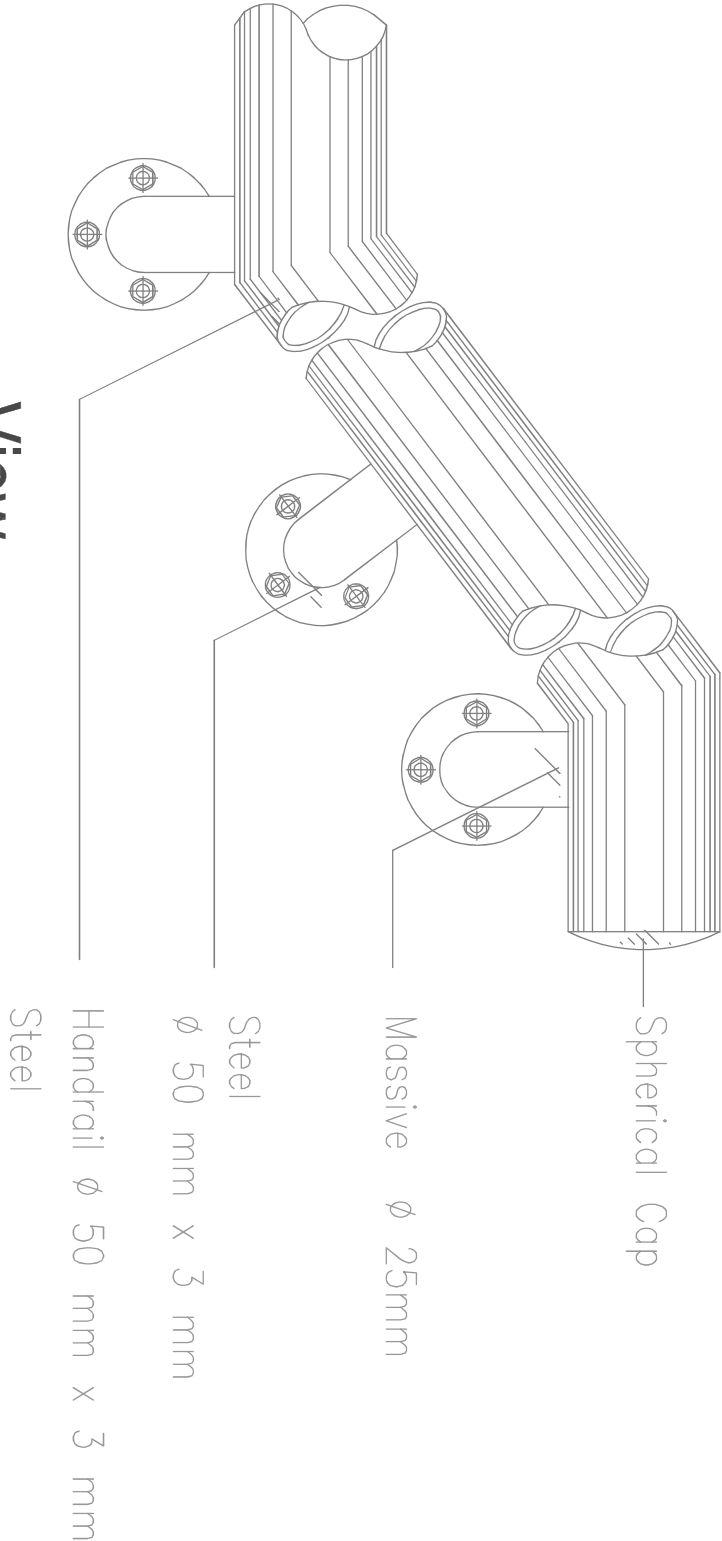




Cross Section(fixed to the wall)
scale1/ 4

 UN DP Empowered Lives Resilient Nations  FUNDED BY:EU  OWNER NABLUS MUNICIPALITY		UNITED NATIONS DEVELOPMENT PROGRAMME	
PROJECT		REHABILITATION & MAINTENANCE OF KHAN ALWAKALEH COMPOUND	
CONSULTANT		ENG. LINA ABUSEIR	
DESIGNER		ENG. LINA ABUSEIR	
DRAWING TITLE		Handrail details	
DRAWING NO.		A07	
DATE		DECEMBER/2014	
SCALE		AS INDICATED	
		Detail 0	

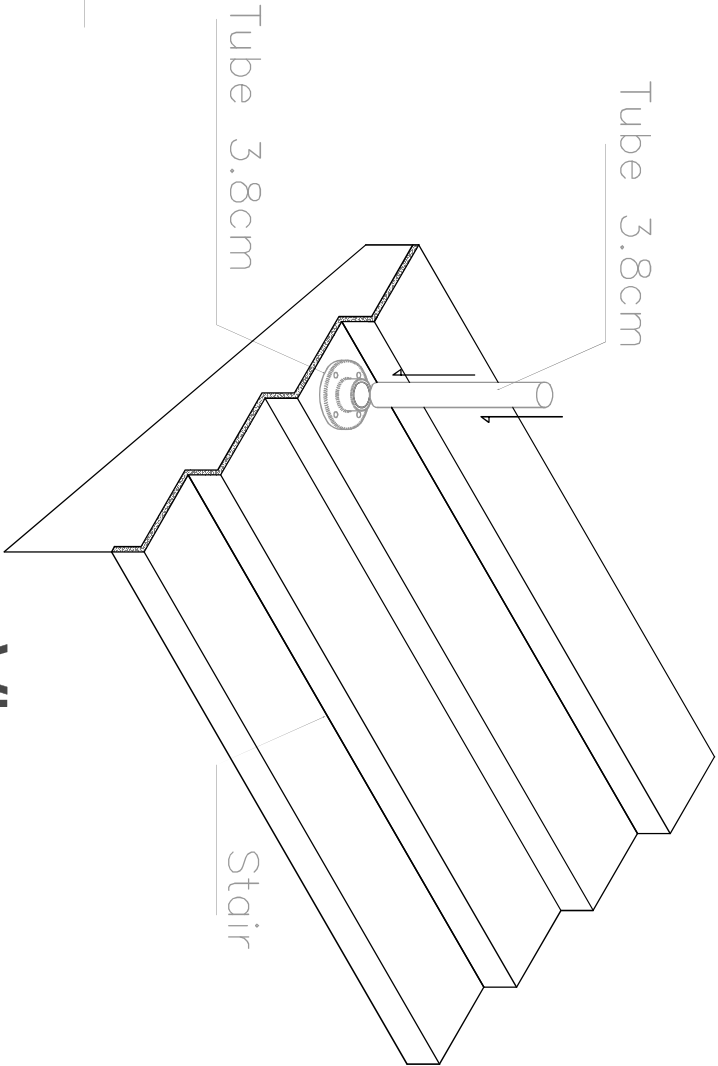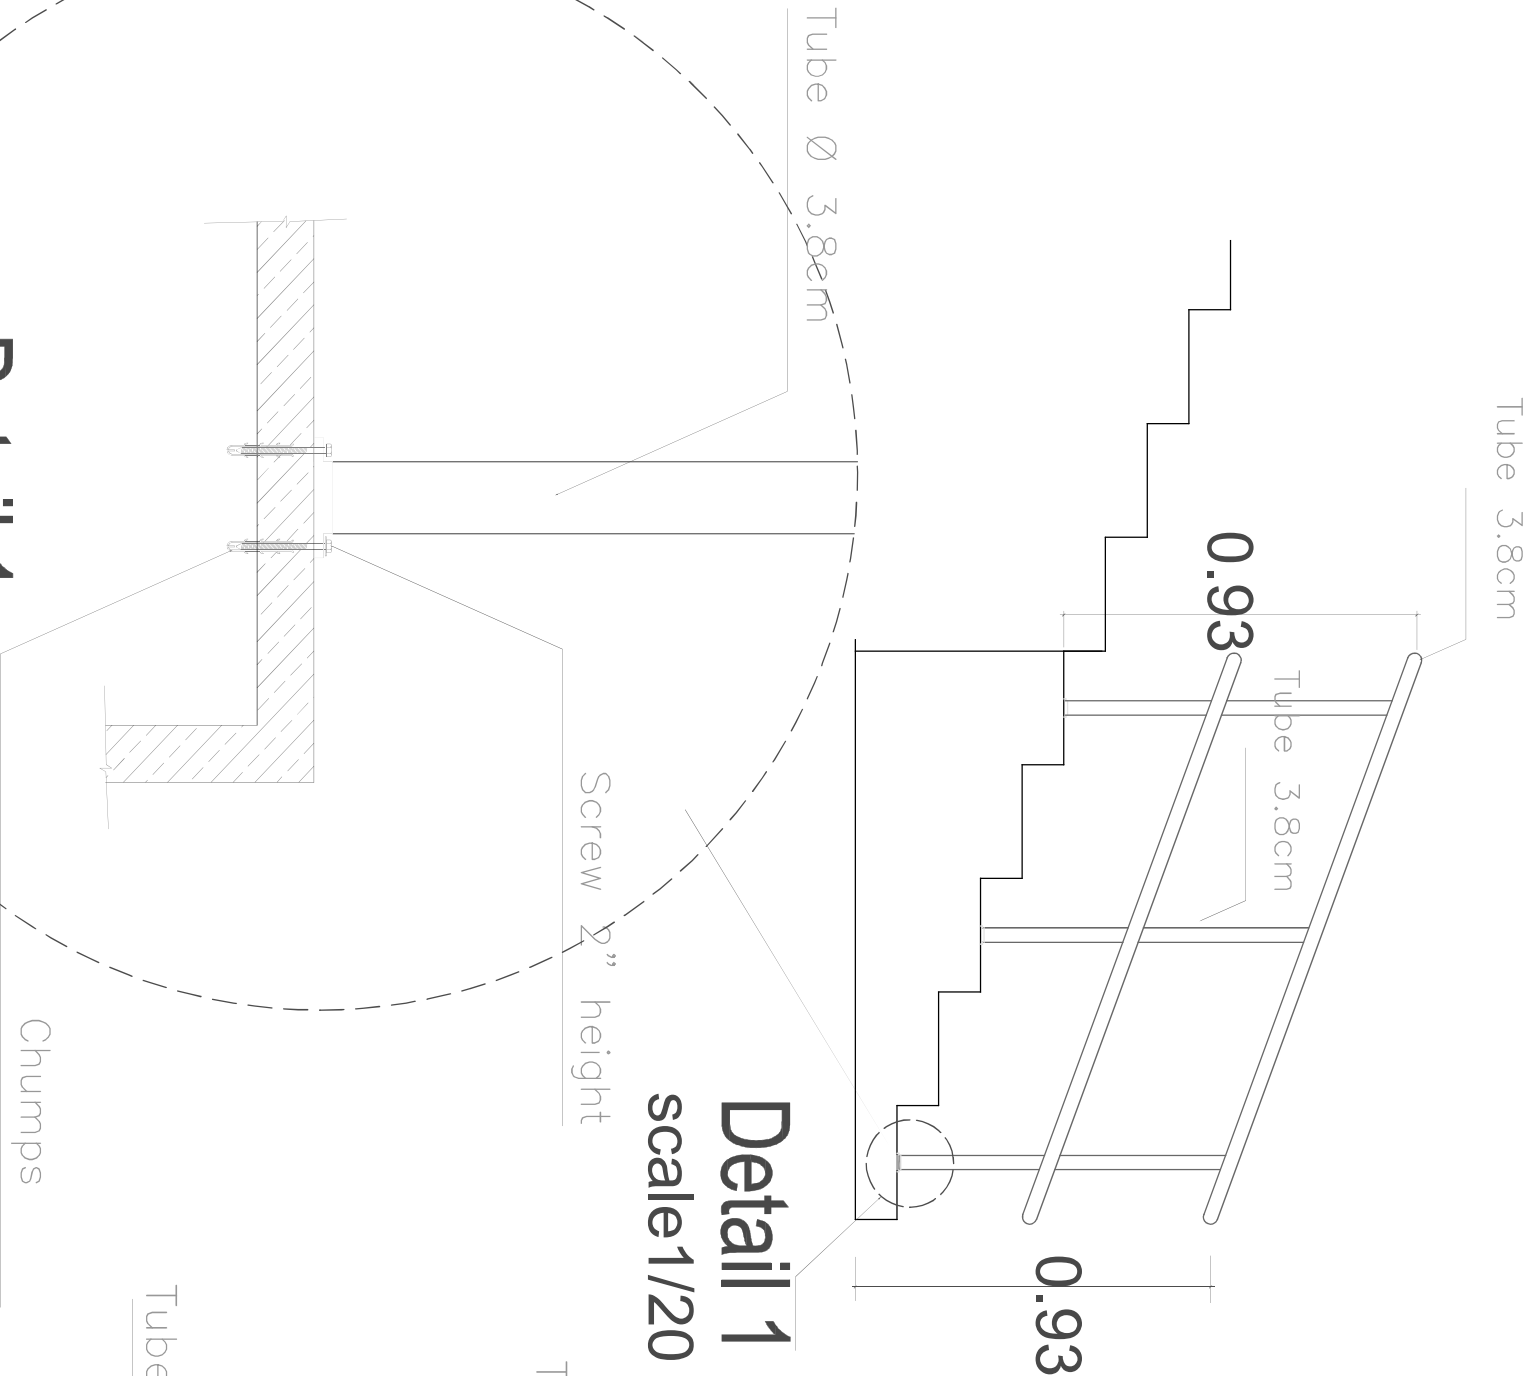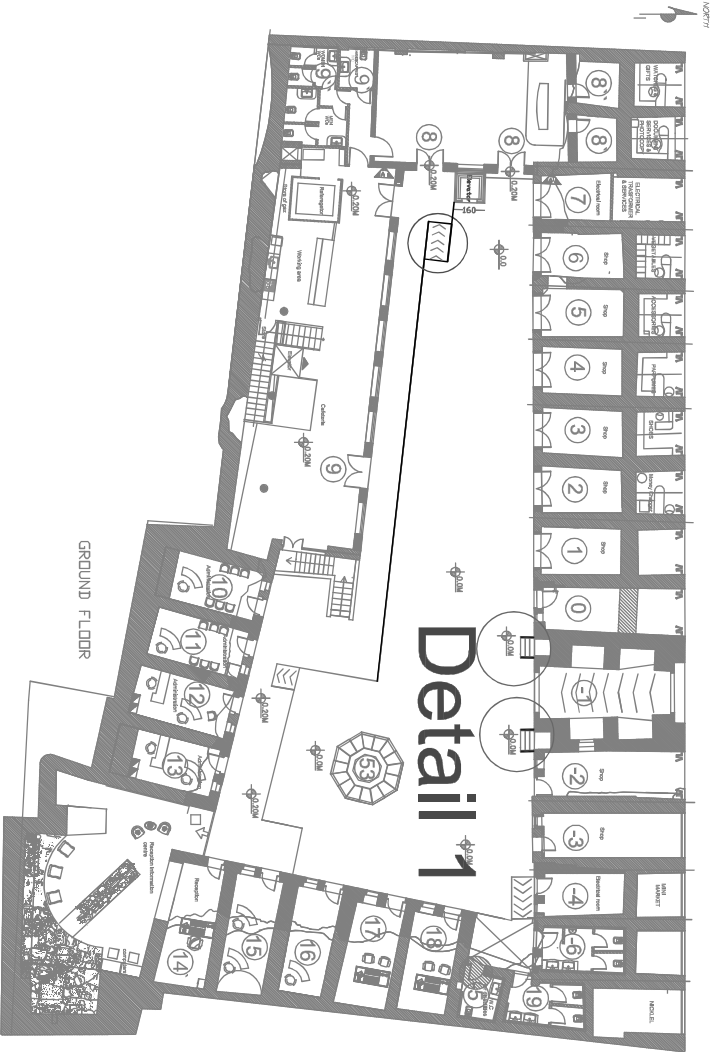

View
(fixed to the ground)

 UNITED NATIONS DEVELOPMENT PROGRAMME  FUNDED BY:EU  OWNER NABLUS MUNICIPALITY Empowered Lives Resilient Nations UN DP			REHABILITATION & MAINTENANCE OF KHAN ALWAKALEH COMPOUND DRAWING TITLE Handrail details Detail 1 DRAWING NO. A08 CONSULTANT ENG. LINA ABUSEIR DESIGNER ENG. LINA ABUSEIR DATE DECEMBER/2014 SCALE AS INDICATED		
---	--	--	---	--	--

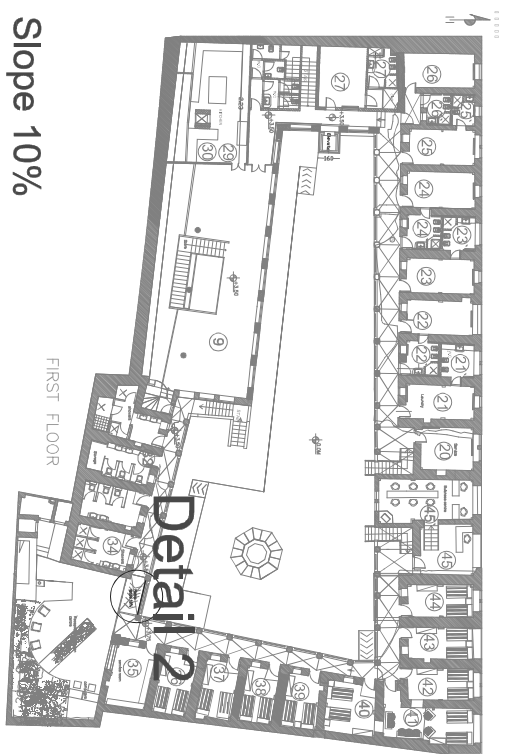
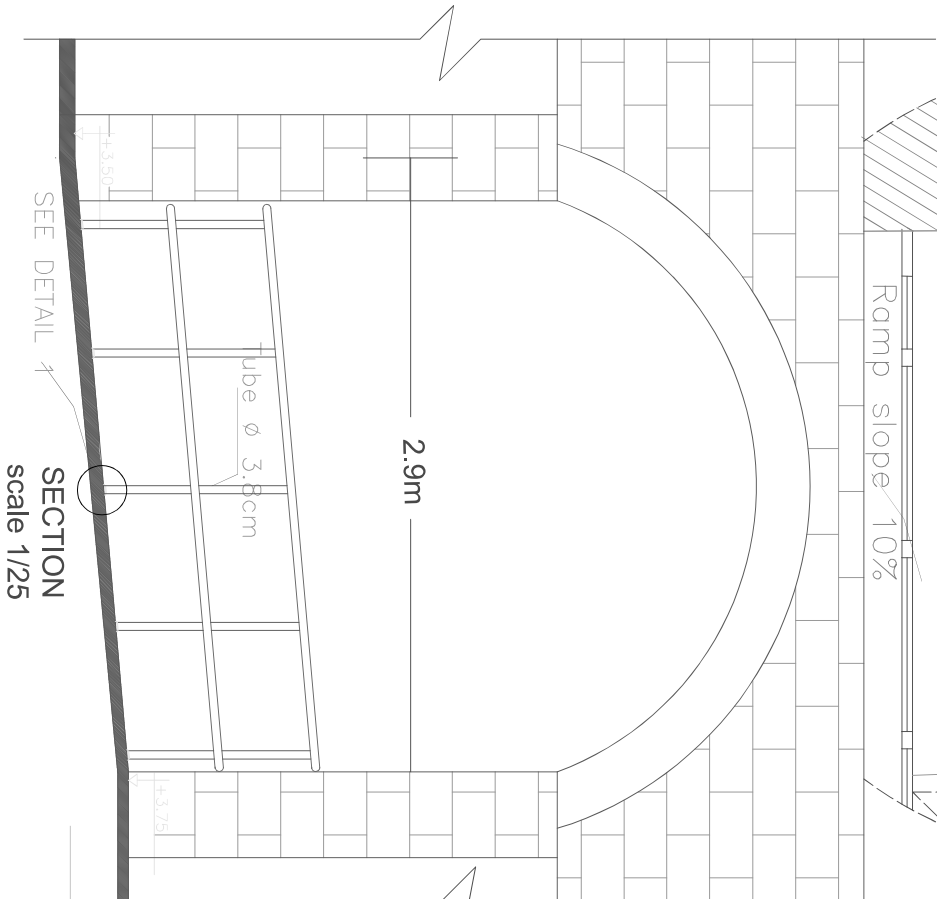
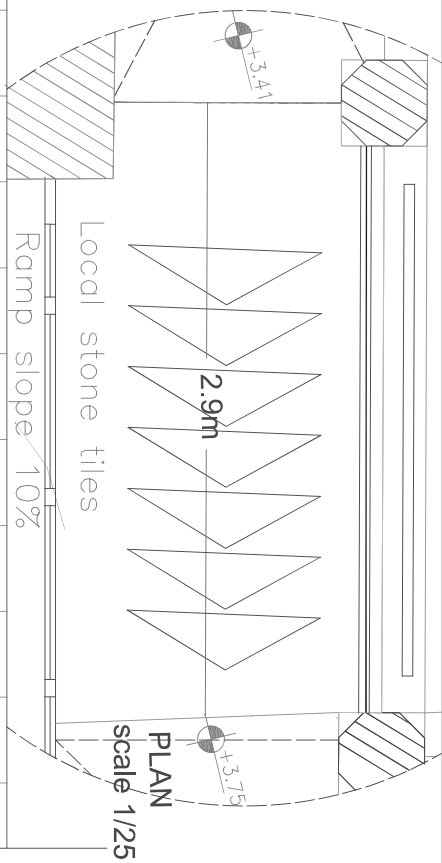


Section in the Ramp
Detail 2
scale 1/ 10

UNITED NATIONS DEVELOPMENT PROGRAMME Empowered Lives Resilient Nations FUNDED BY: EU OWNER NABLUS MUNICIPALITY			
REHABILITATION & MAINTENANCE OF KHAN ALWAKALEH COMPOUND		DRAWING TITLE Details of Ramps Detail 2	
CONSULTANT ENG. LINA ABUSEIR		DRAWING NO. A09	
DESIGNER ENG. LINA ABUSEIR		DATE DECEMBER/2014	
		SCALE AS INDICATED	

-TWO WINDOWS
WILL BE TURNED
INTO DOORS

-ONE RAMP FOR
THE CAFETERIA
& MULTIPURPOSE
HALL INSTEAD OF
THE EXISTING ONE
FOR THE
CAFETERIA ONLY

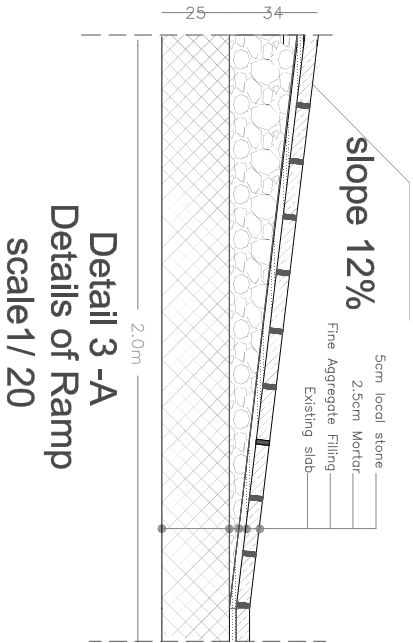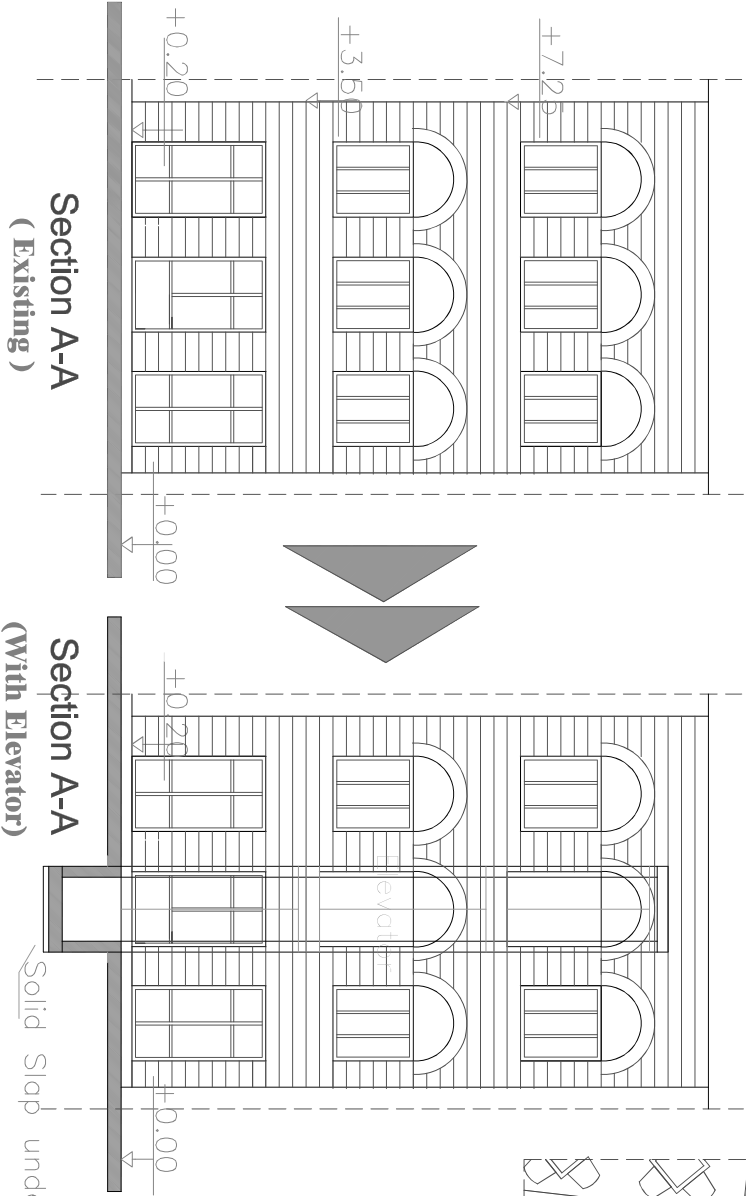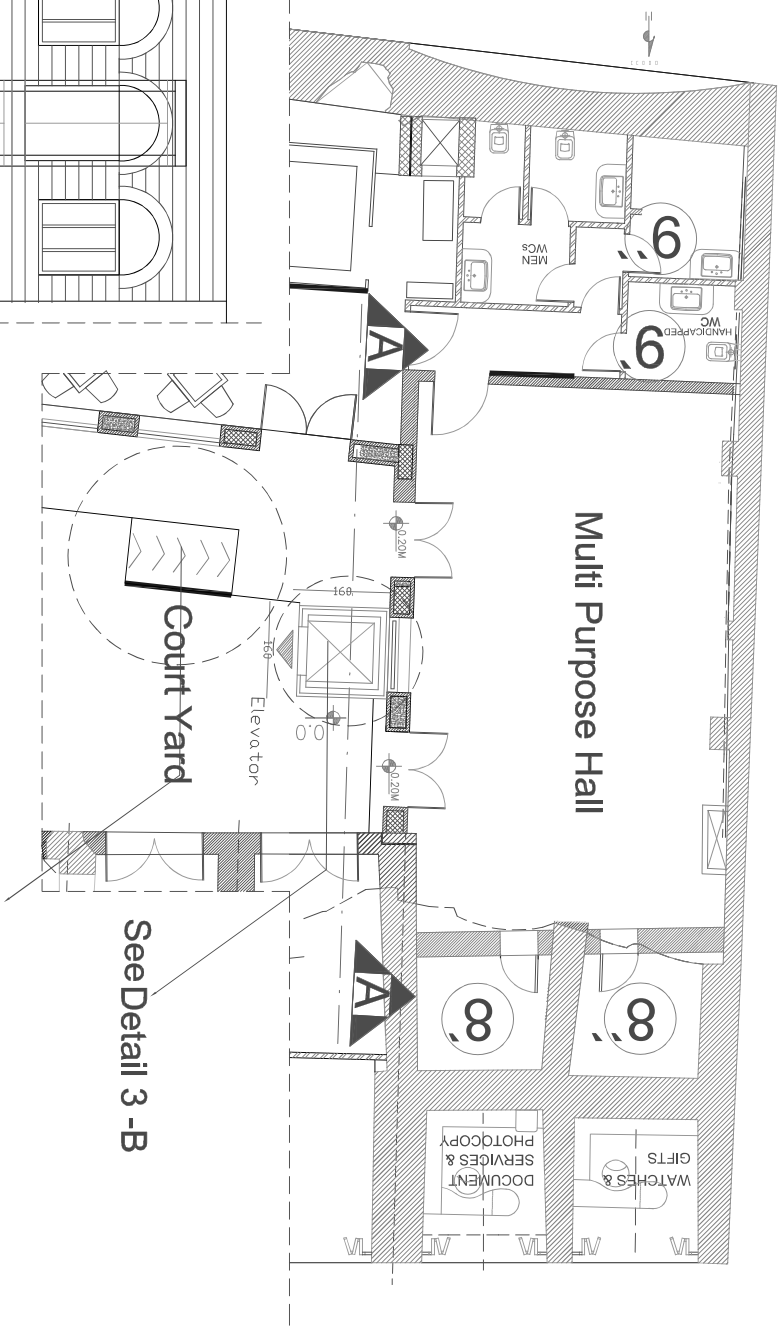

UNITED NATIONS
DEVELOPMENT PROGRAMME



Empowered Lives
Resilient Nations

FUNDED BY: EU



OWNER
NABLUS MUNICIPALITY

PROJECT

REHABILITATION & MAINTENANCE OF
KHAN ALWAKALEH COMPOUND

DRAWING TITLE
DRAWING NO.

Details of Ramps & Elevator
Detail 3
A10

CONSULTANT

ENG. LINA ABUSEIR

DATE


DECEMBER/2014

DESIGNER


ENG. LINA ABUSEIR

SCALE


AS INDICATED

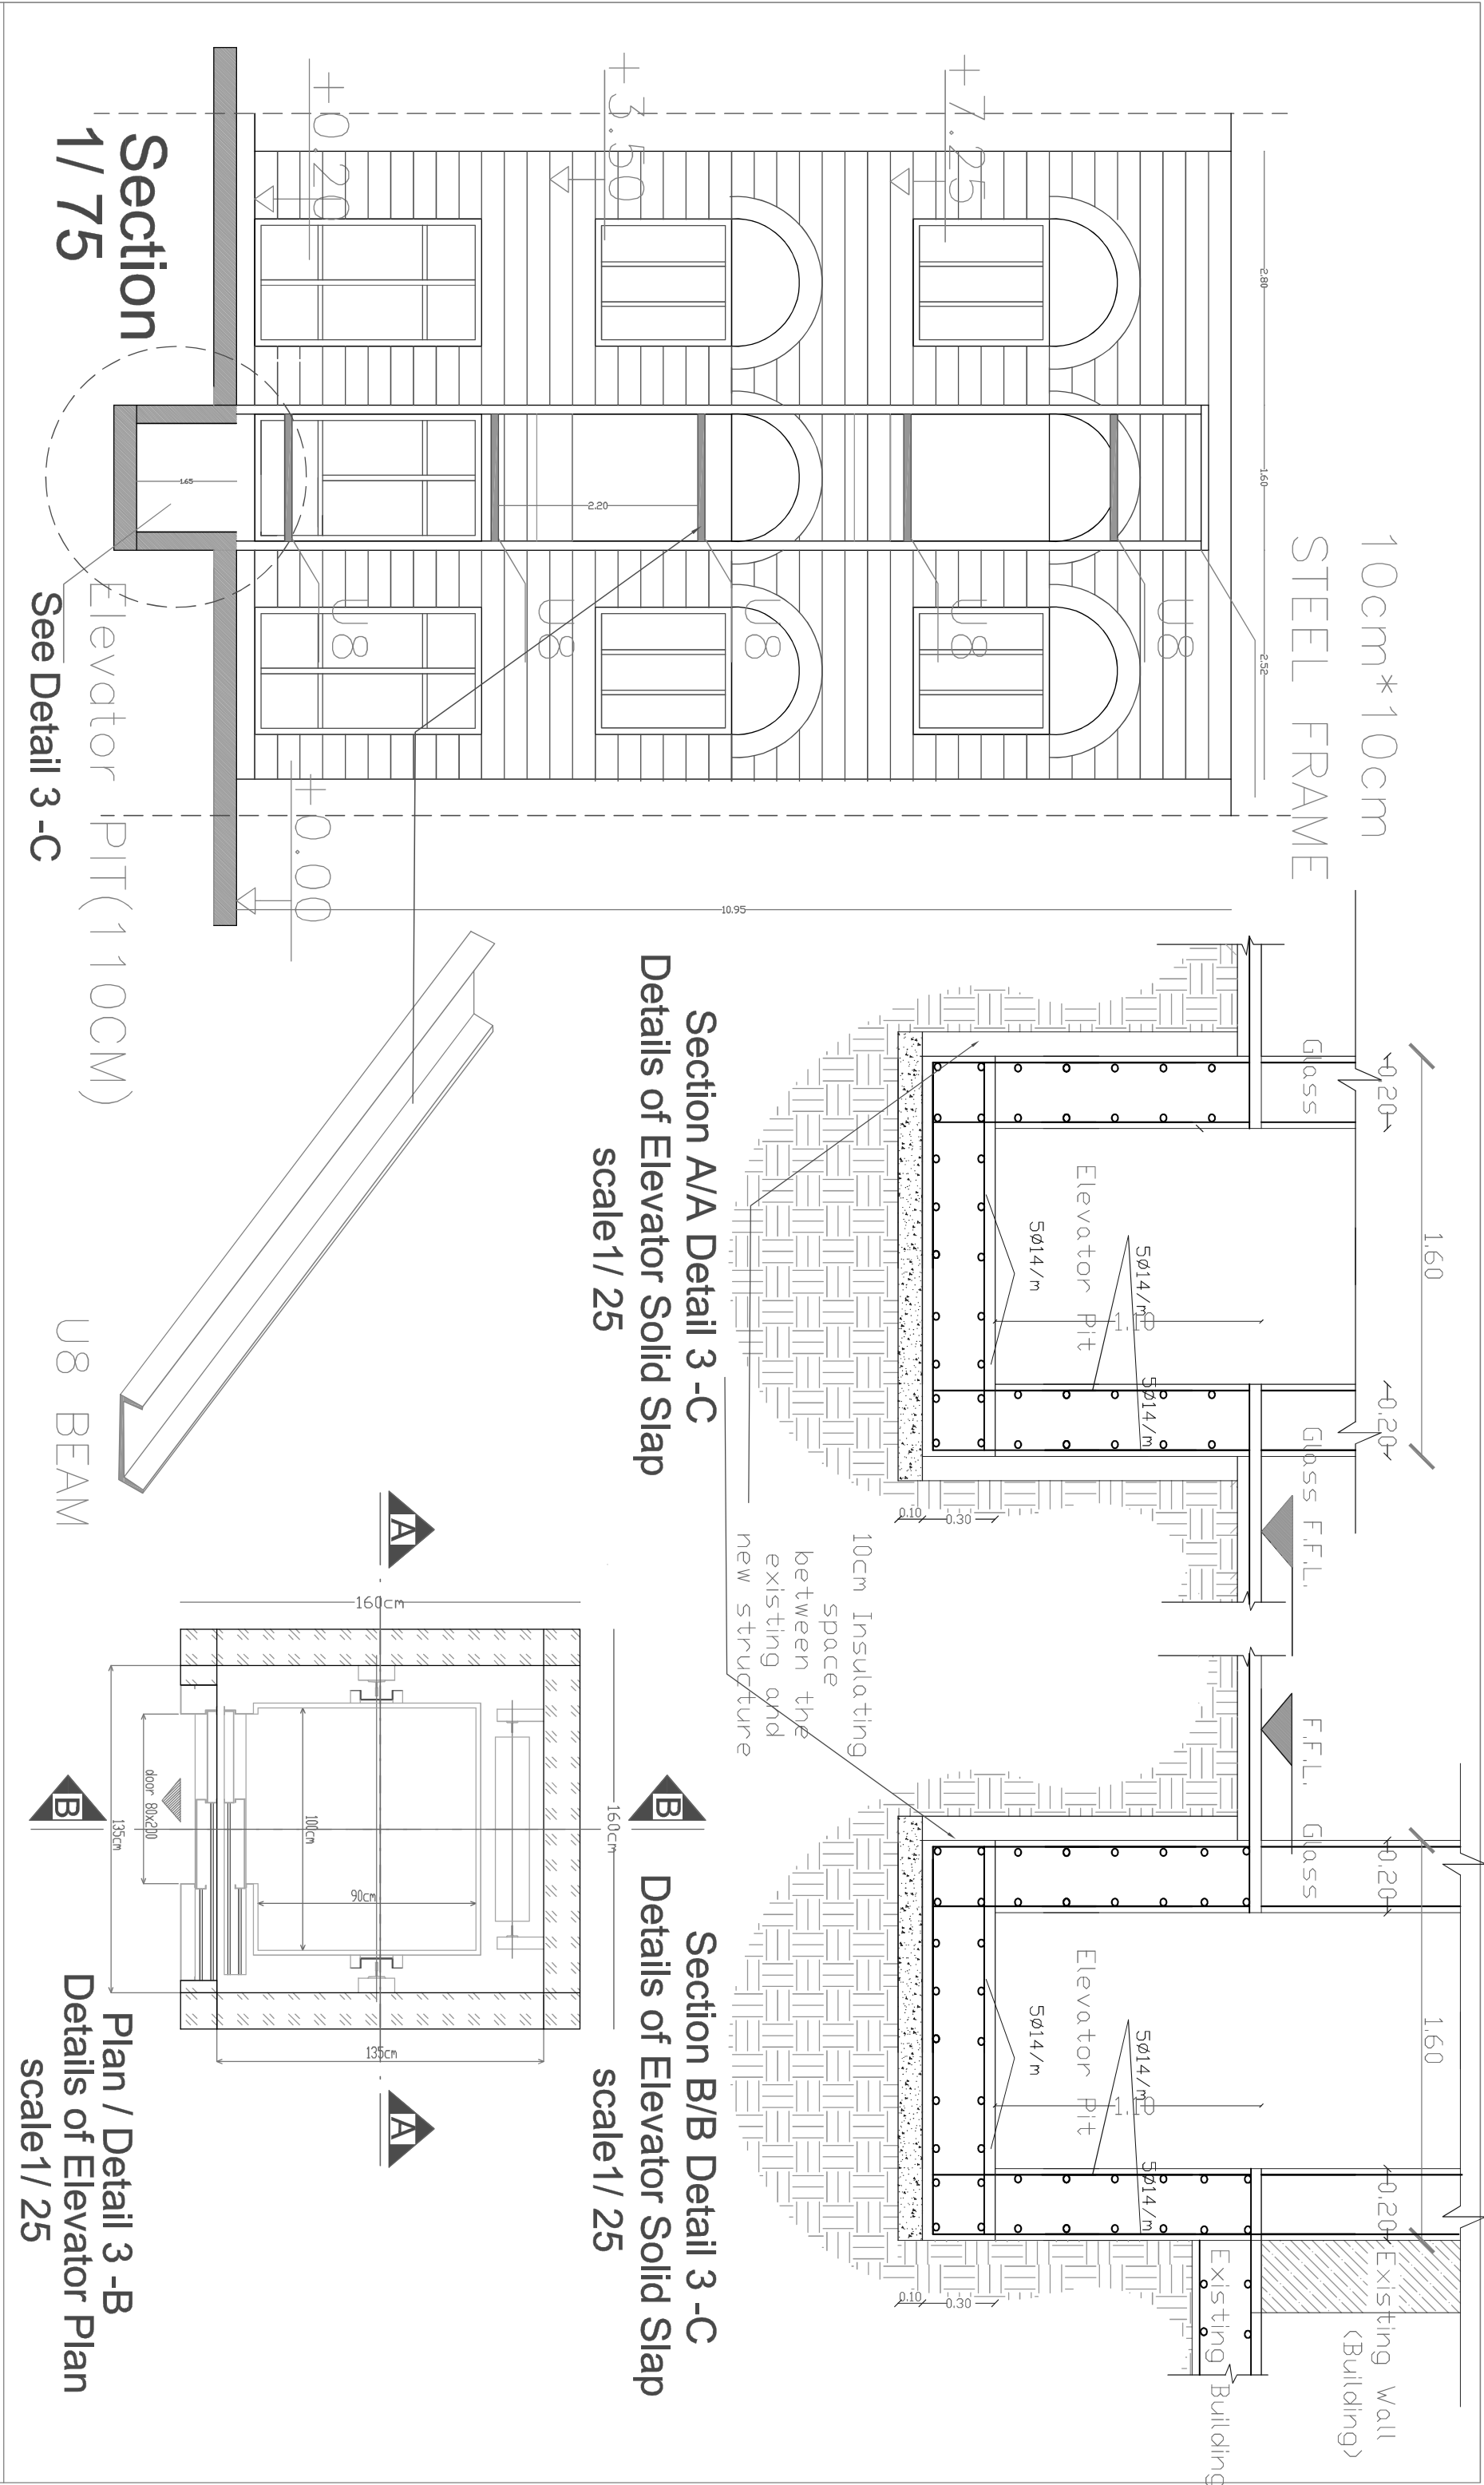


UNITED NATIONS DEVELOPMENT PROGRAMME  Empowered Lives Resilient Nations FUNDED BY:EU OWNER NABLUS MUNICIPALITY		PROJECT		REHABILITATION & MAINTENANCE OF KHAN ALWAKALEH COMPOUND	
CONSULTANT		DESIGNER		DRAWING TITLE	
ENG. LINA ABUSEIR		ENG. LINA ABUSEIR		Details of Elevator	
ENG. LINA ABUSEIR		DRAWING NO.		A11	
SCALE		DATE		DECEMBER/2014	
AS INDICATED		SCALE		AS INDICATED	

 



Detail 4

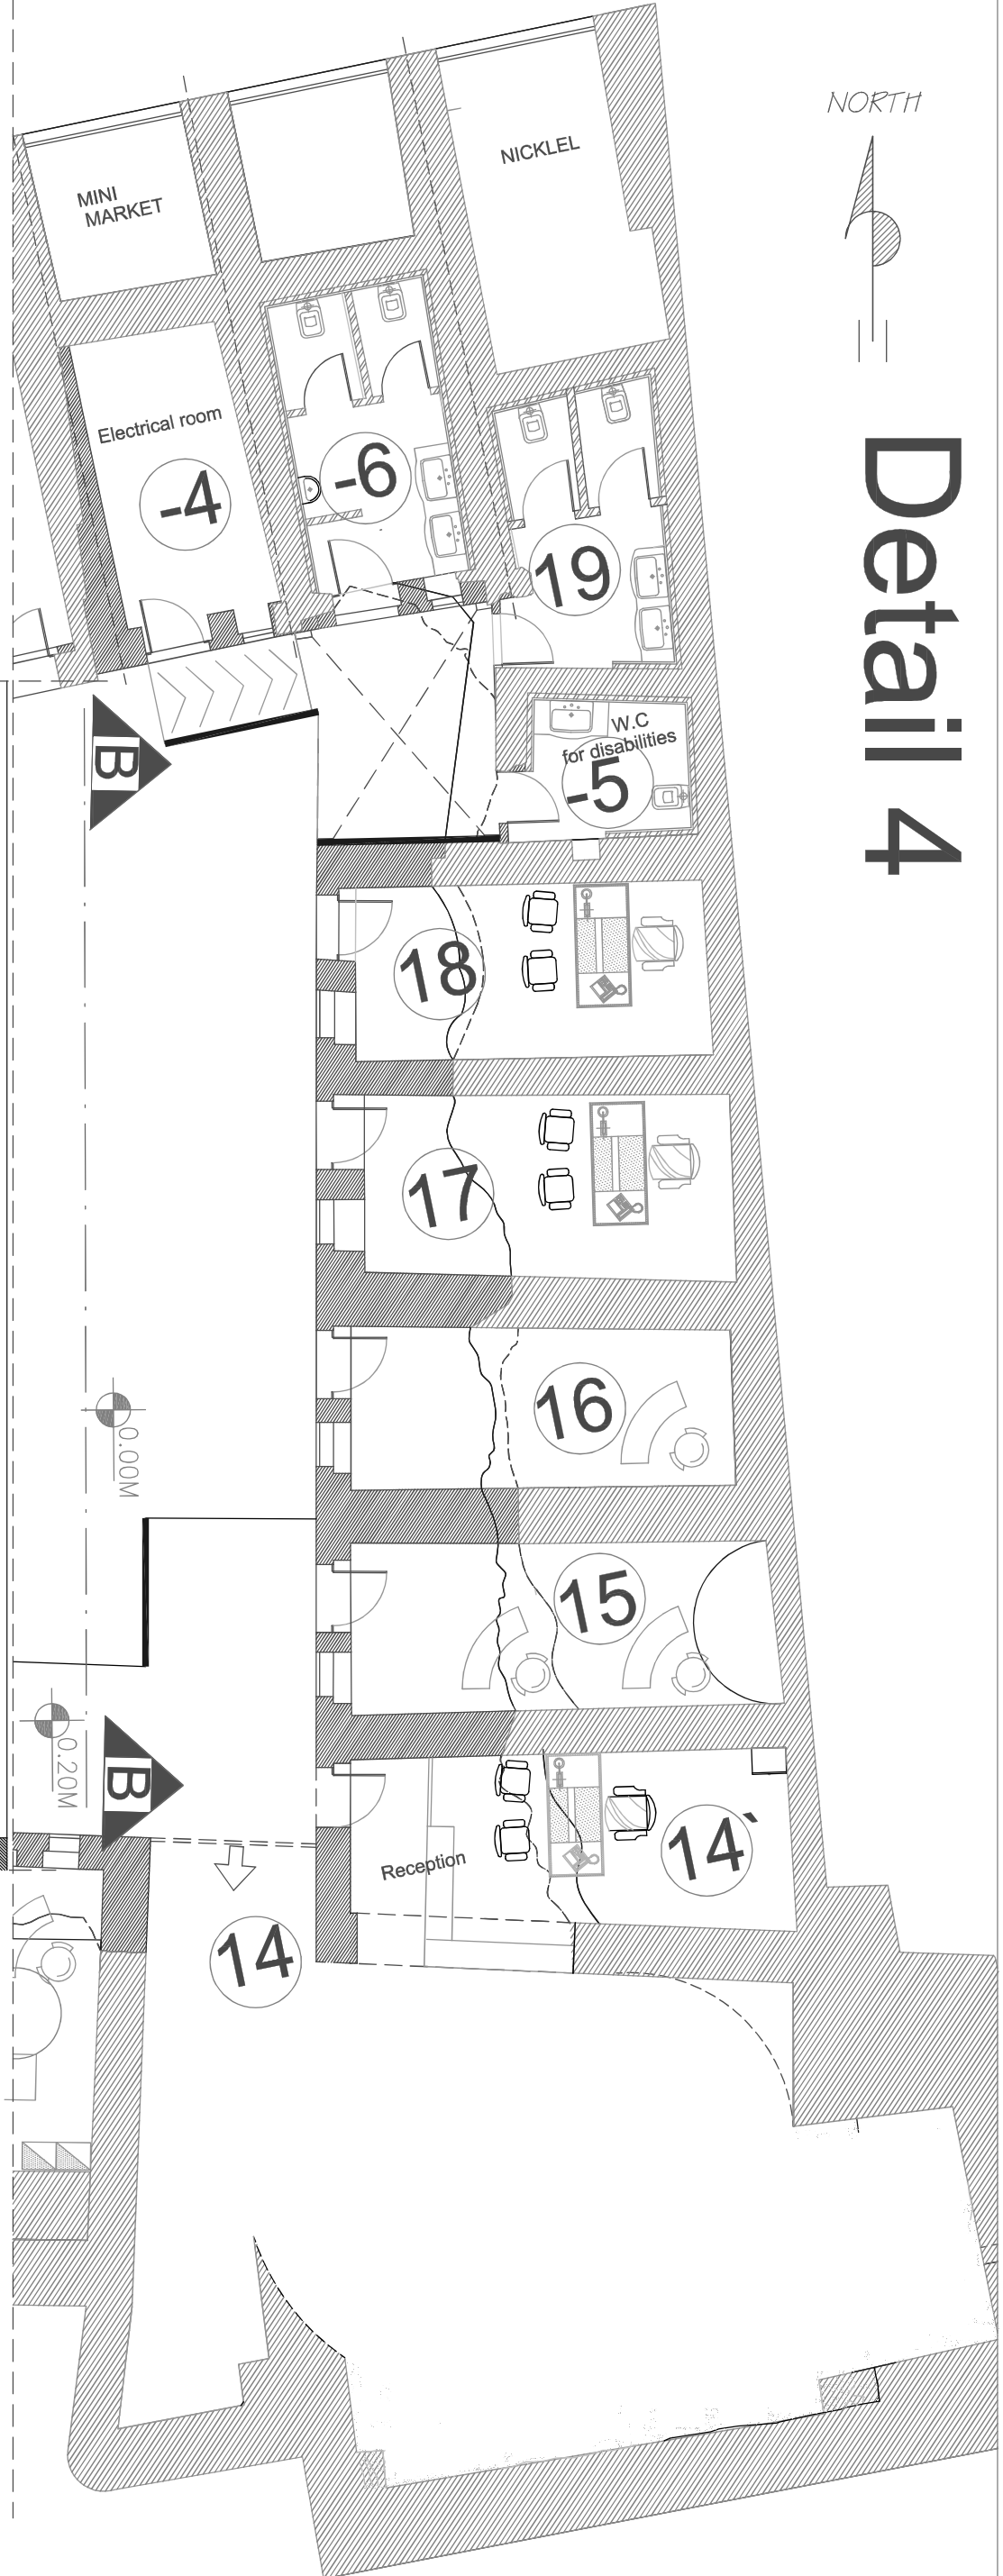

Tube Ø 3.8cm

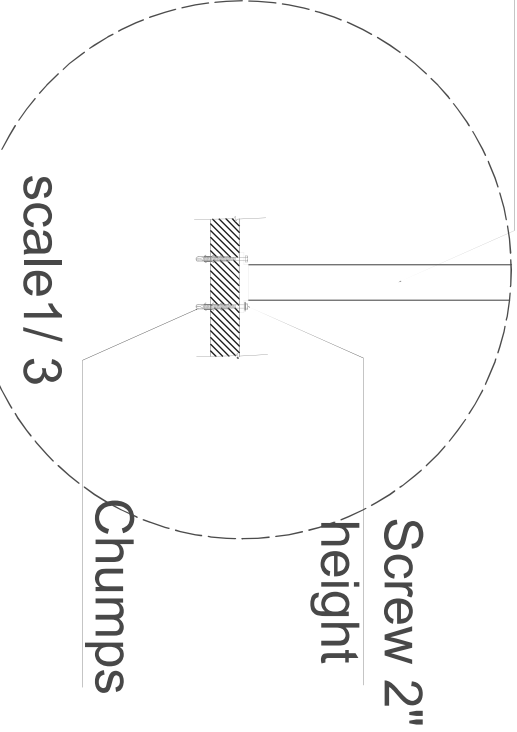


Detail 4
(fixed to the ground)

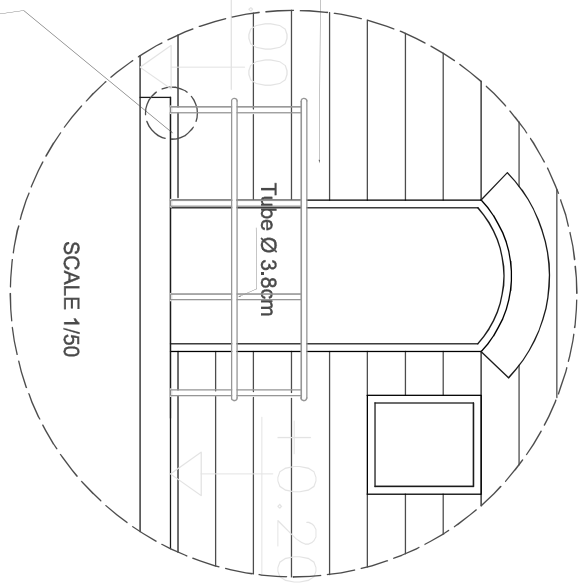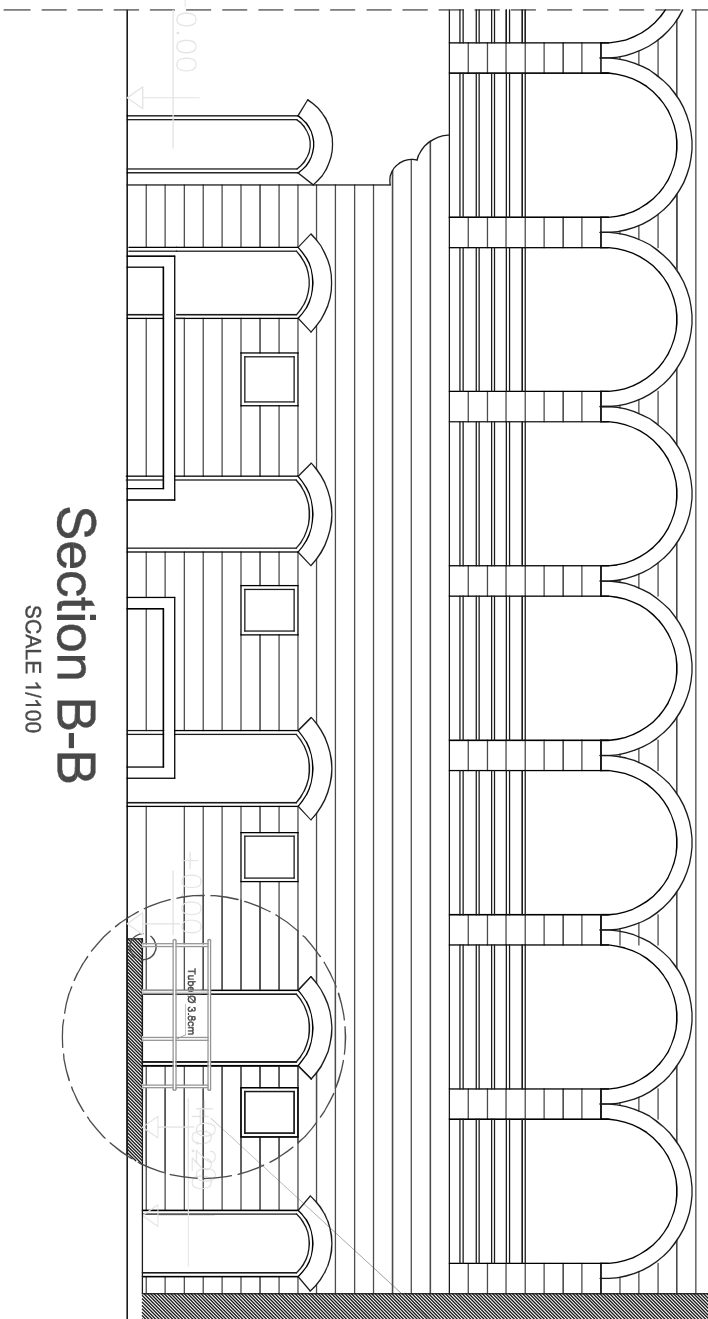


See detail 4

 UNITED NATIONS  DEVELOPMENT PROGRAMME		PROJECT		REHABILITATION & MAINTENANCE OF KHAN ALWAKALEH COMPOUND	
 FUNDED By:EU  OWNER NABLUS MUNICIPALITY		CONSULTANT		ENG. LINA ABUSEIR	
		DESIGNER		ENG. LINA ABUSEIR	
		DRAWING TITLE		Details of Handrails	
		DRAWING NO.		A12	
		DATE		DECEMBER/2014	
		SCALE			

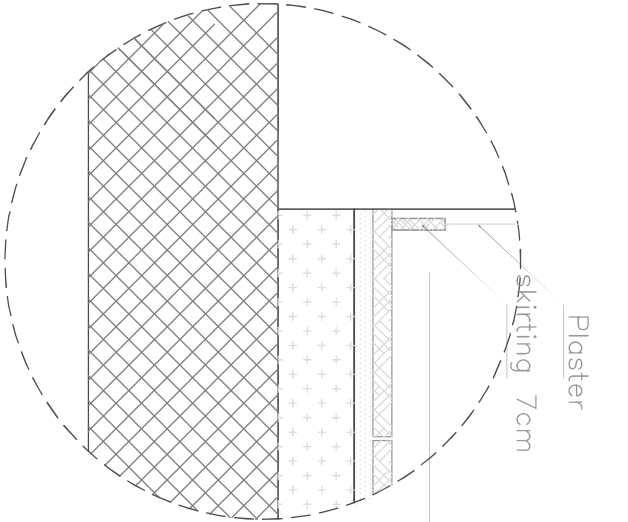

Detail 5-F
SECTION
SCALE 1:10

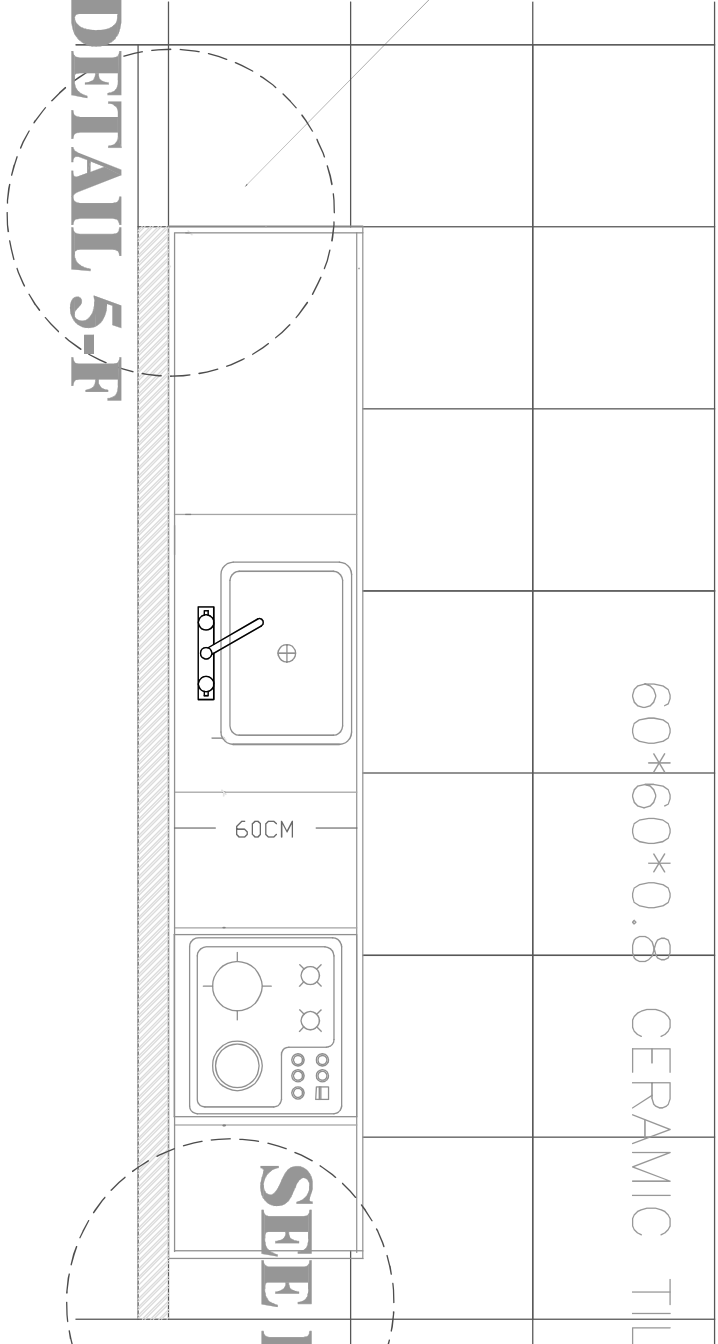

SEE DETAIL 5-F

SEE DETAIL 5-A/5-B

30*30*0.6cm ceramic tile

Mortar

1cm 2cm

Granite 3cm

Plan
SCALE 1:25

Granite 3cm

Granite 1cm

1cm

1.9cm

5cm

3cm


3cm

5.95cm

2cm









Detail 5-A
Scale 1/1

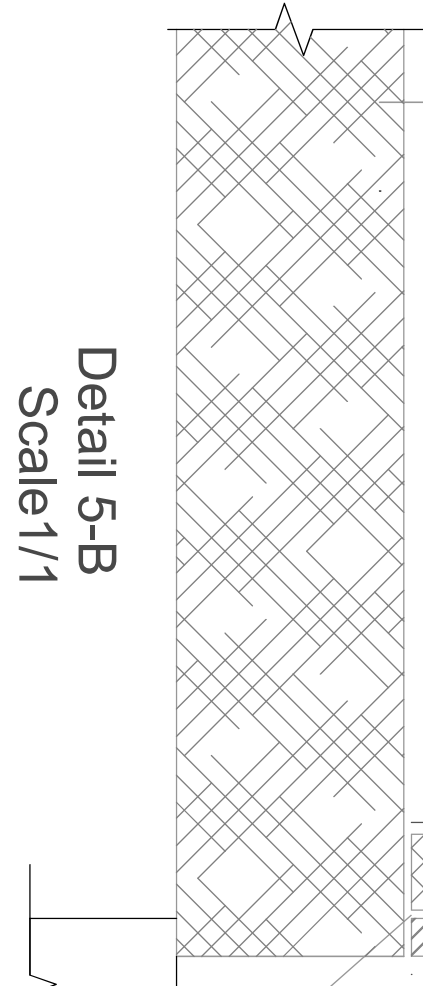



Detail 5-B
Scale 1/1

UN DP Empowered Lives Resilient Nations FUNDED BY:EU OWNER NABLUS MUNICIPALITY UNITED NATIONS DEVELOPMENT PROGRAMME			PROJECT		REHABILITATION & MAINTENANCE OF KHAN ALWAKALEH COMPOUND	
			CONSULTANT		ENG. LINA ABUSEIR	
			DESIGNER		ENG. LINA ABUSEIR	
			DRAWING TITLE		CAFETERIA DETAILS	
			DRAWING NO.		A13	
			DATE		DECEMBER/2014	
			SCALE			
					Detail 5	

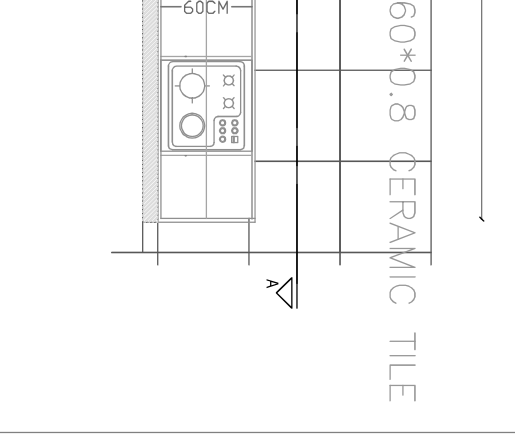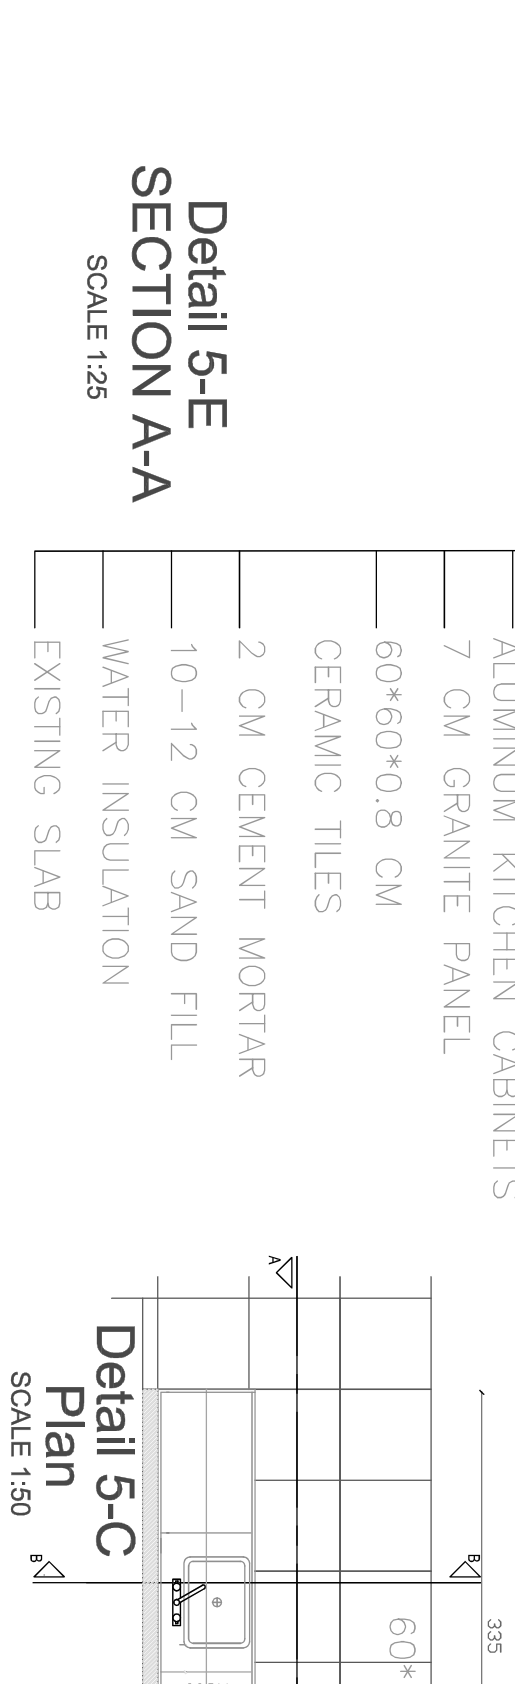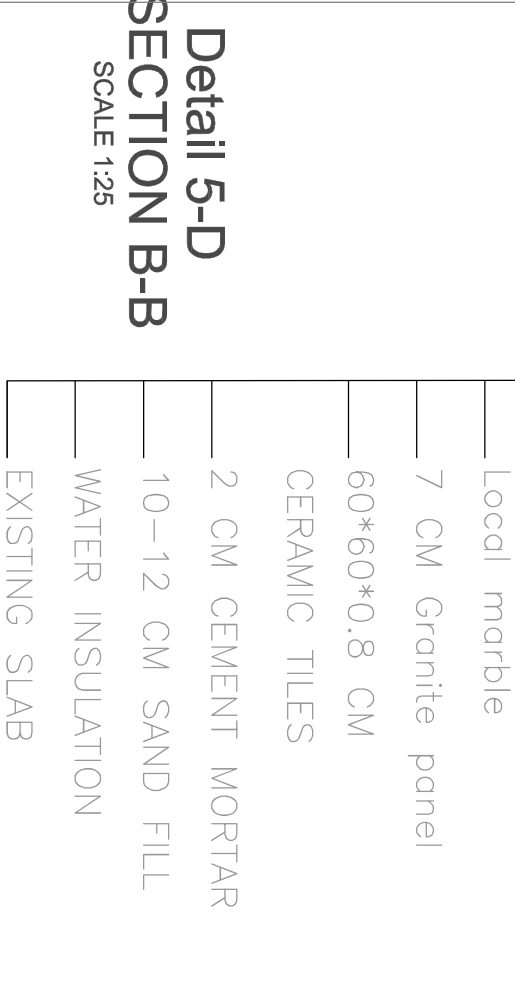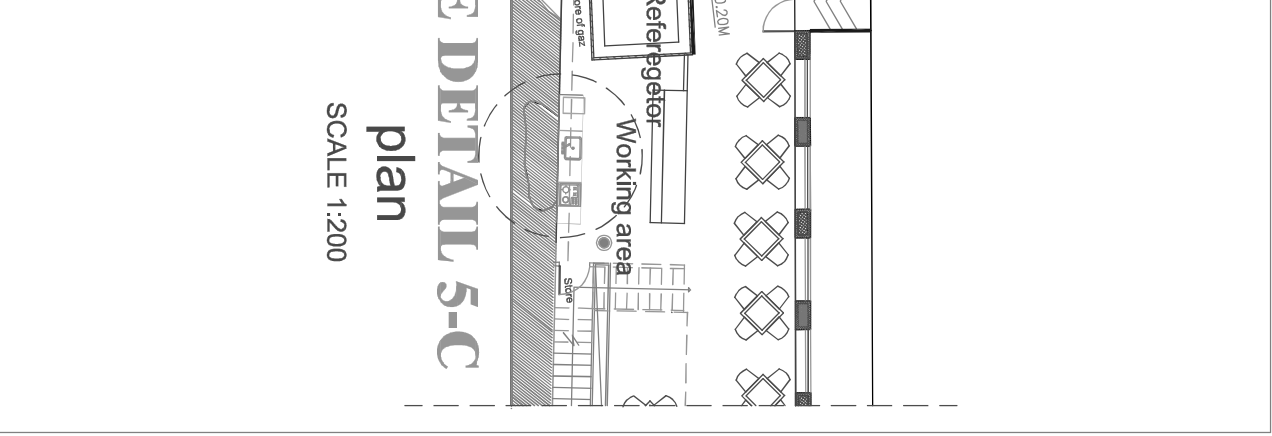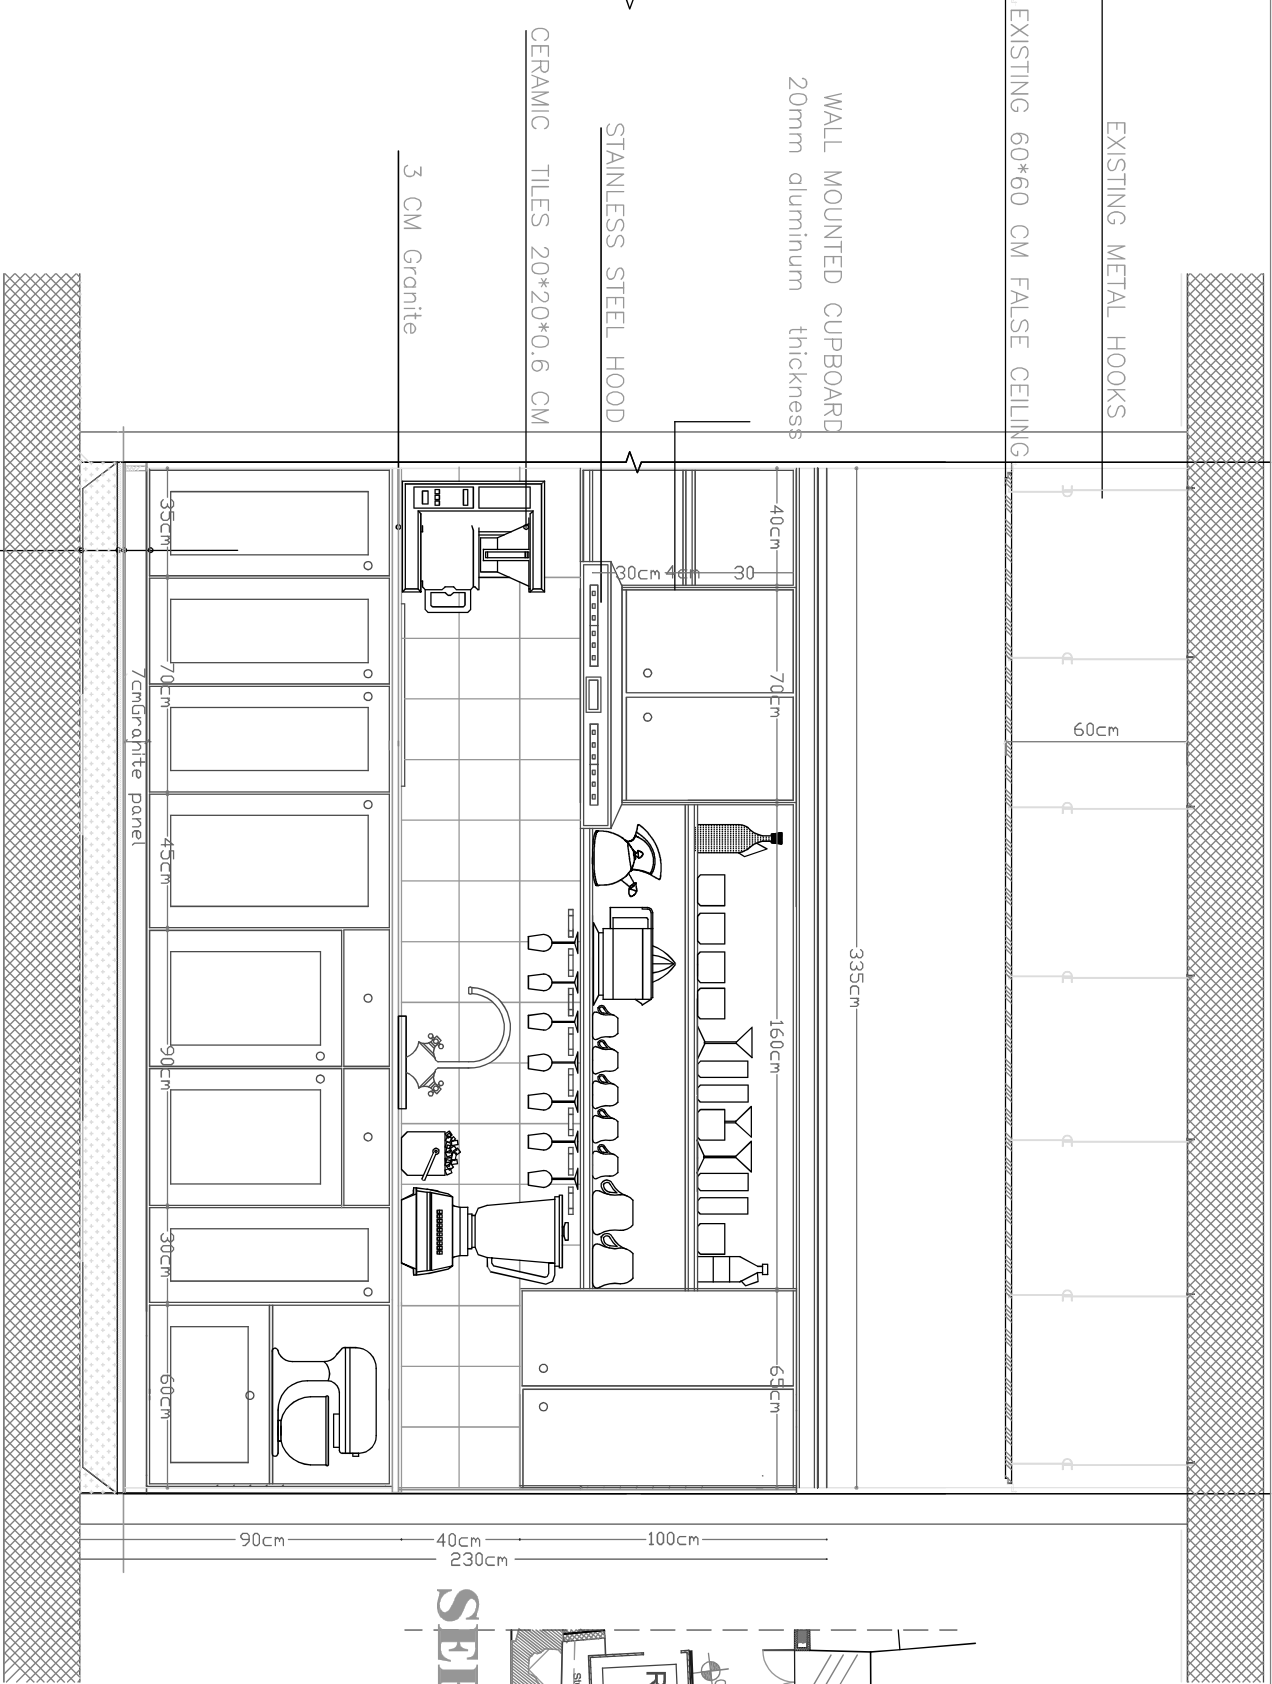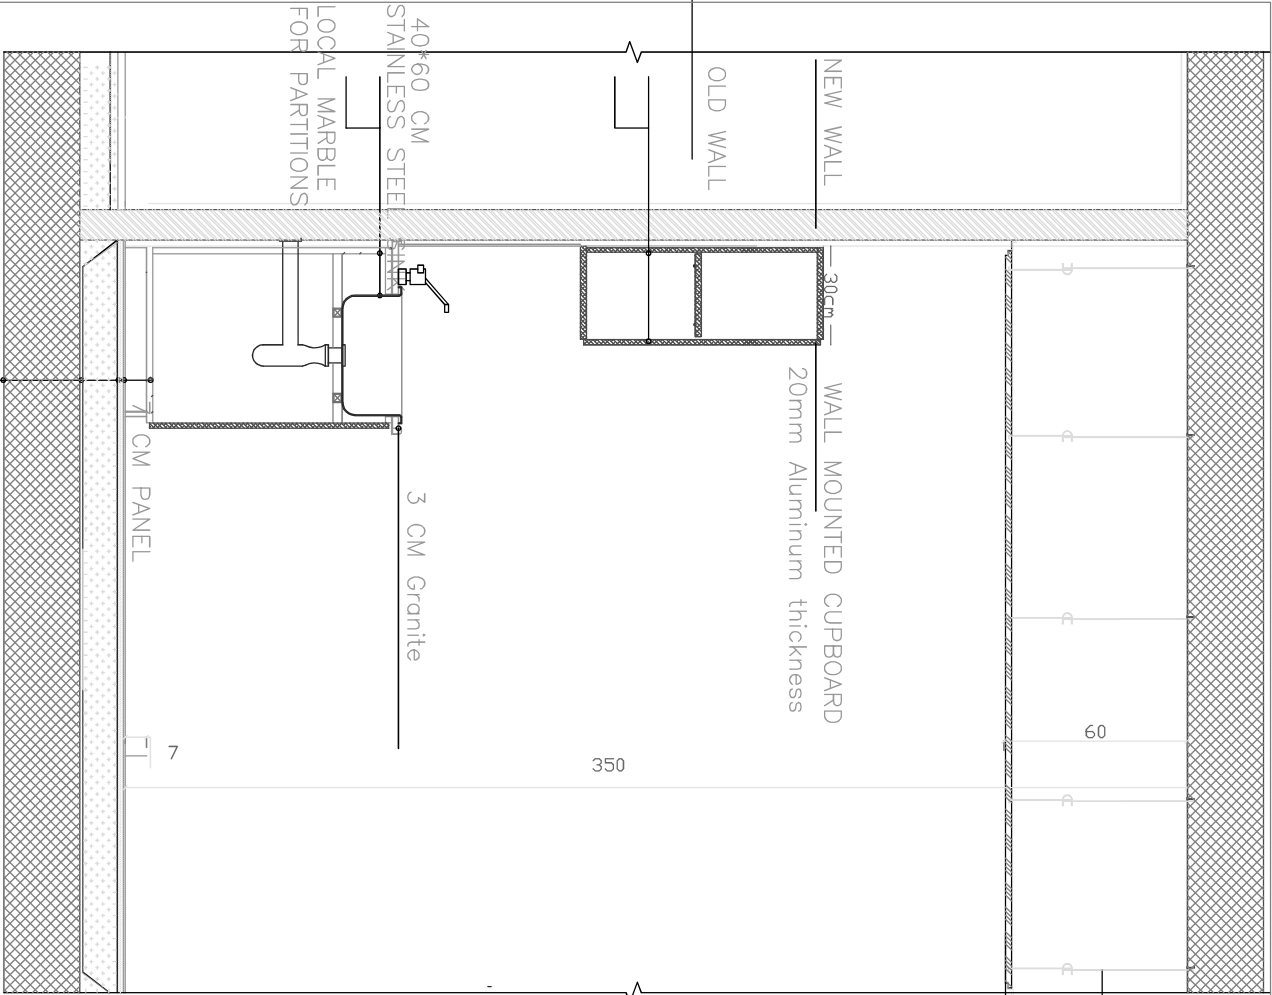


UNITED NATIONS DEVELOPMENT PROGRAMME  Empowered Lives Resilient Nations FUNDED BY:EU OWNER NABLUS MUNICIPALITY	PROJECT		REHABILITATION & MAINTENANCE OF KHAN ALWAKALEH COMPOUND	
	CONSULTANT	ENG. LINA ABUSEIR	DRAWING TITLE	CAFETERIA DETAILS
	DESIGNER	ENG. LINA ABUSEIR	DATE	Detail 5'
			SCALE	
			DECEMBER/2014	

5.0*1.5 CM ARCHITRATIVE
(ZEN WOOD)

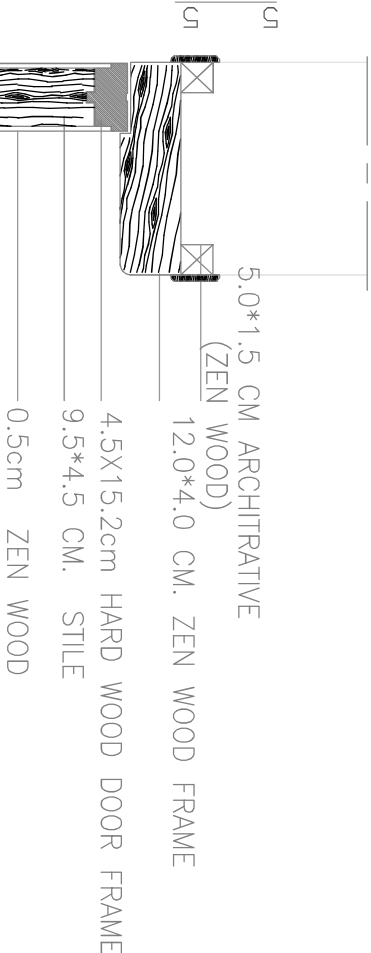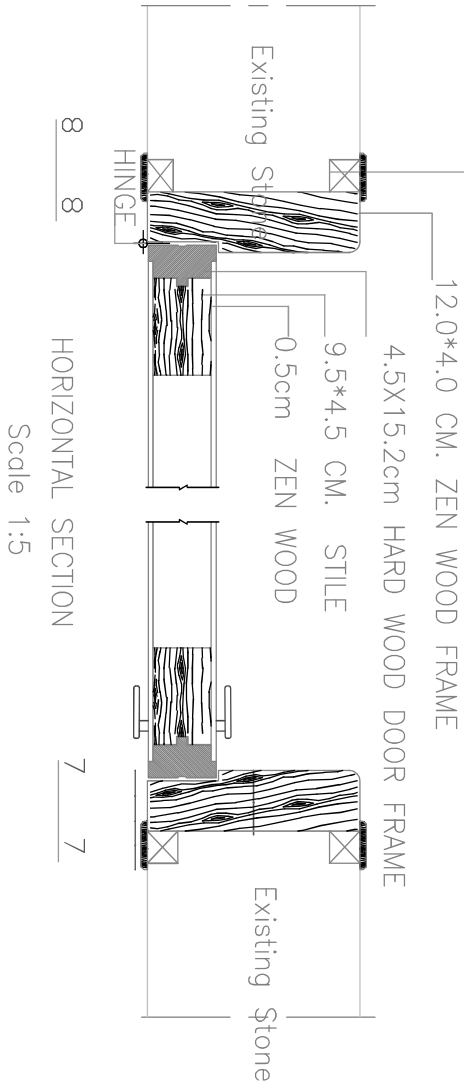

3.5X4.5cm BATTEN CLEAR (STILE)

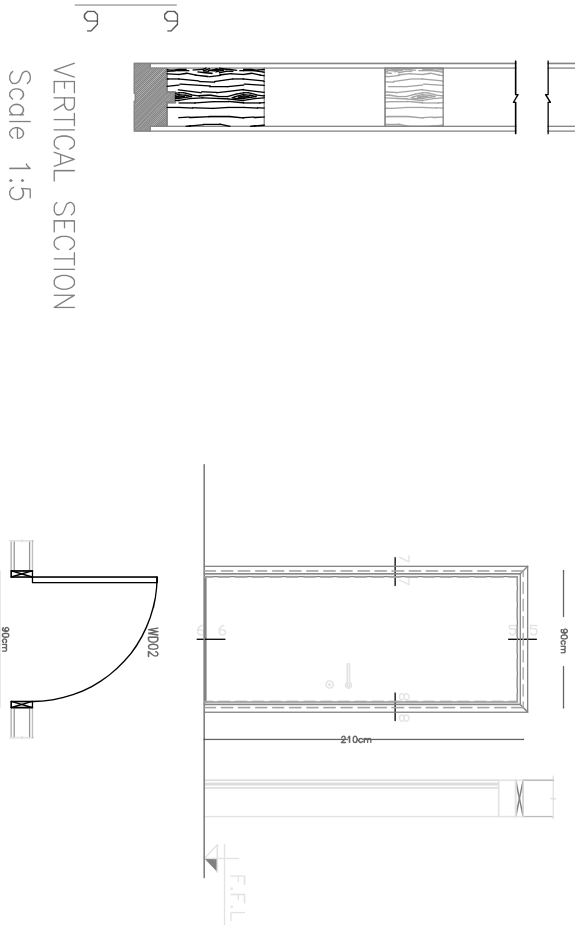

DETAIL 6

Scale 1:50

EXISTING STONES LINTELS


5.0*1.5 CM ARCHITRATIVE
(ZEN WOOD)

12.0*4.0 CM. ZEN WOOD FRAME

4.5X15.2cm HARD WOOD(ZEN) DOOR FRAME

9.5*4.5 CM. STILE

0.5cm ZEN WOOD

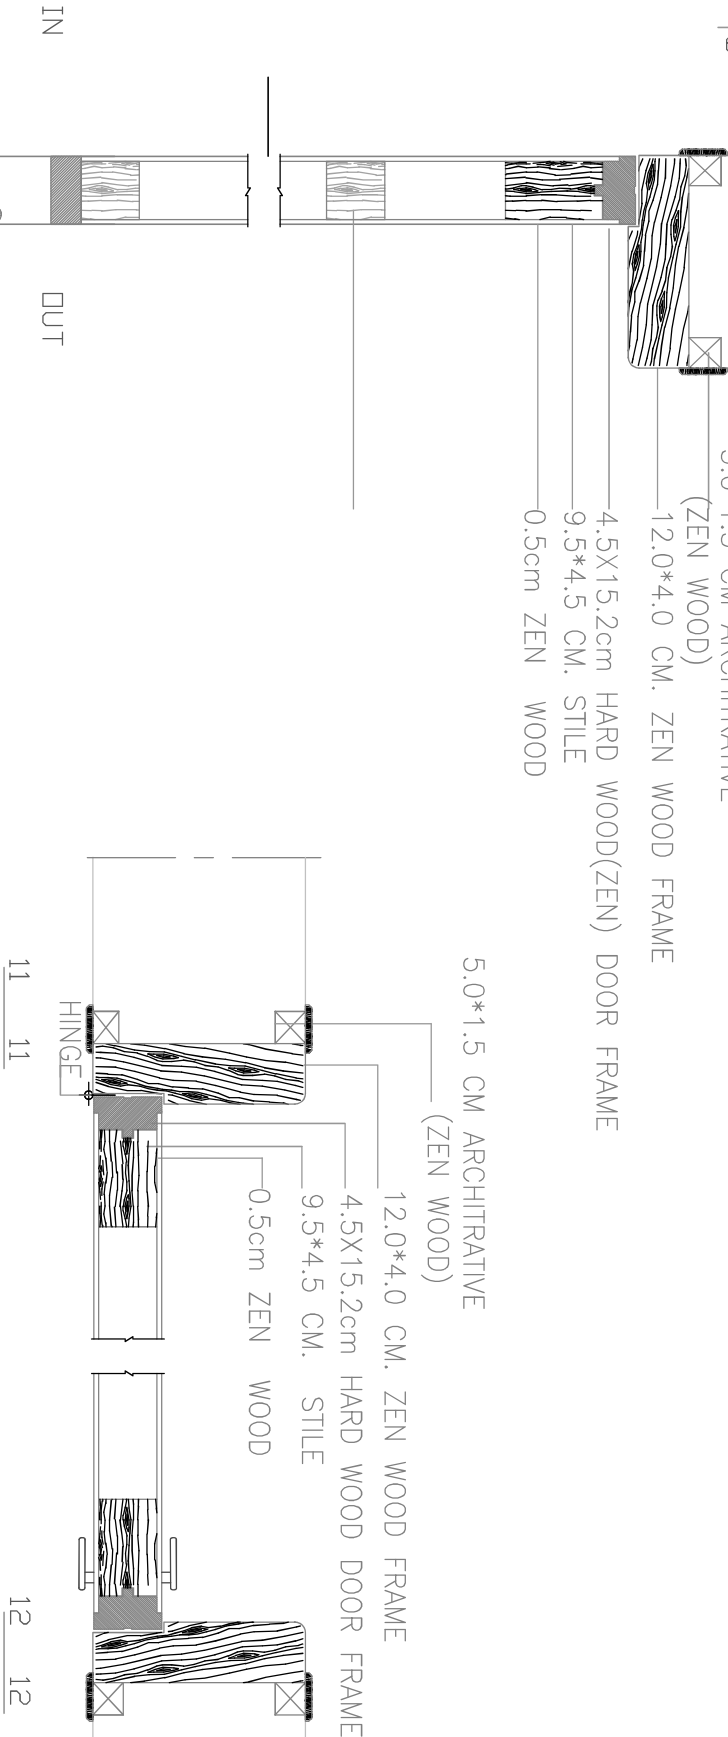


20x10mm Grill "Zen"

4 Elements

3.5X4.5cm BATTEN CLEAR (STILE)

15.0 CM WATER PROOF PLATE ON BOTH SIDES

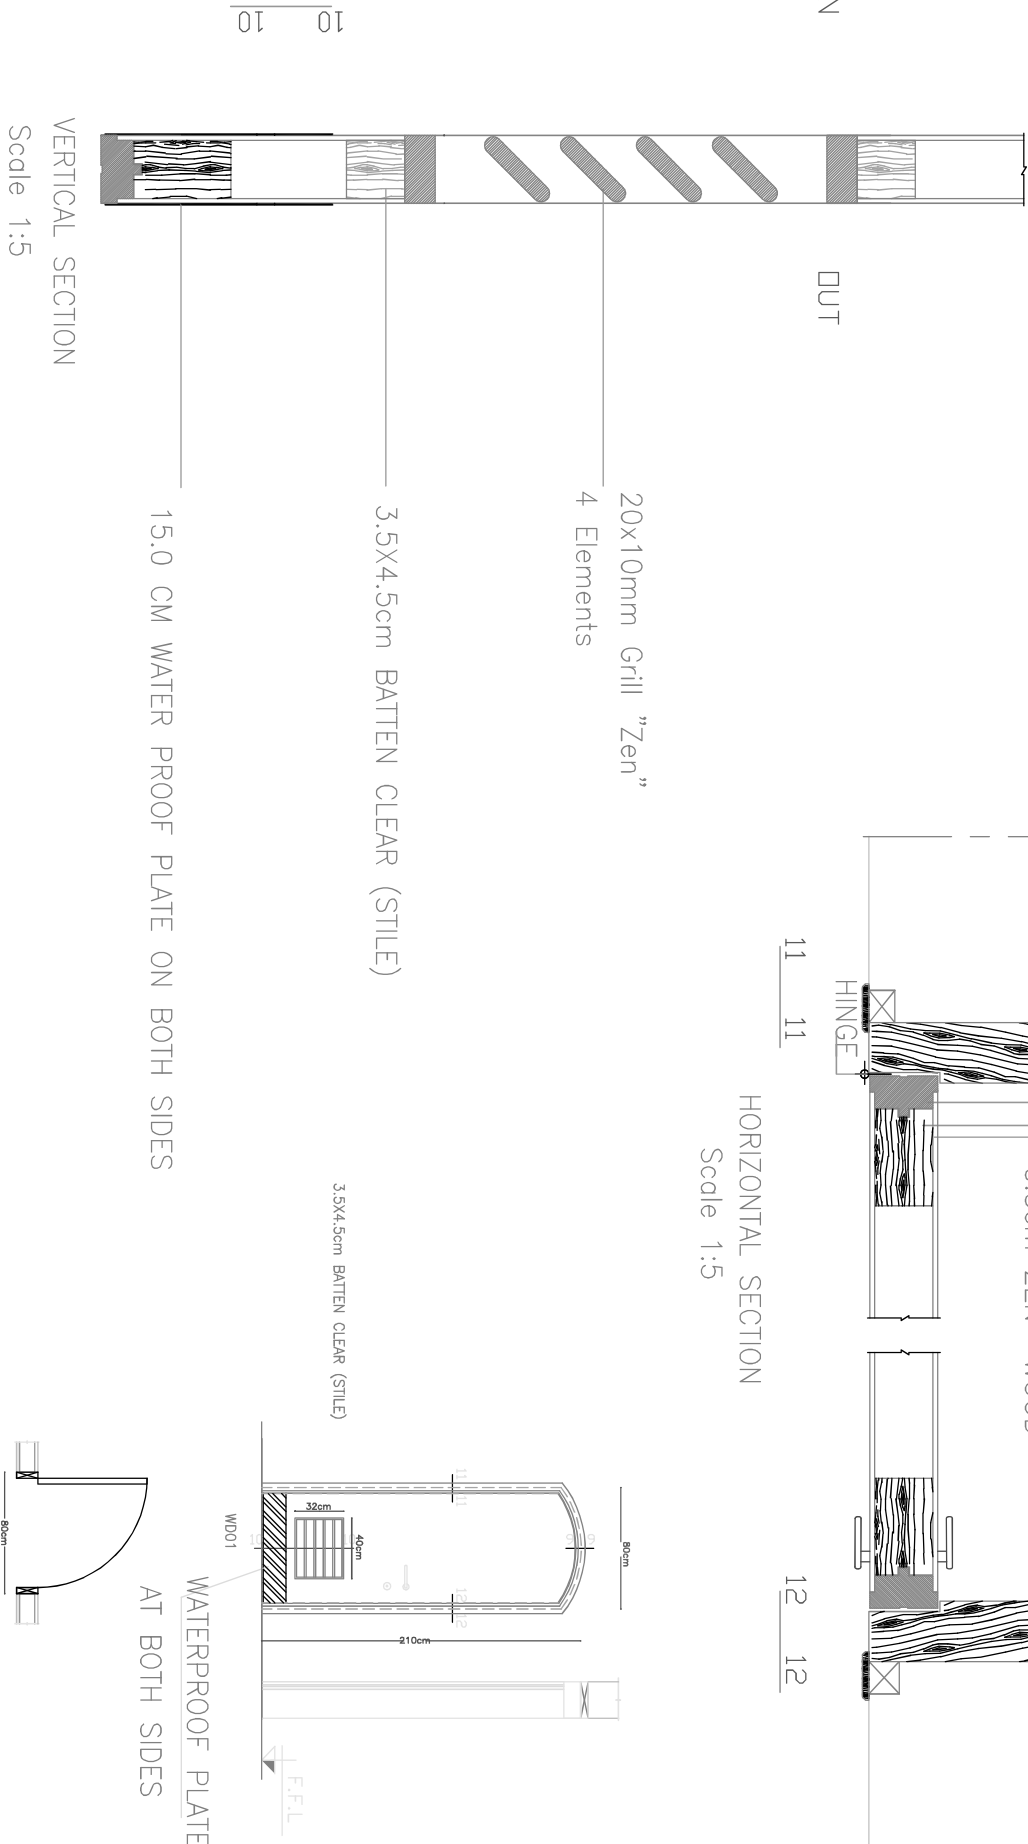

DETAIL 7

Scale 1:50

UNITED NATIONS
DEVELOPMENT PROGRAMME



FUNDED BY:EU



OWNER

NABLUS MUNICIPALITY

PROJECT

REHABILITATION & MAINTENANCE OF
KHAN ALWAKALEH COMPOUND

CONSULTANT

ENG. LINA ABUSEIR

DESIGNER

ENG. LINA ABUSEIR

DRAWING TITLE

Details Of Wooden Doors DETAIL 6&7

DRAWING NO.


A15

DATE


DECEMBER/2014

SCALE

AS INDICATEED

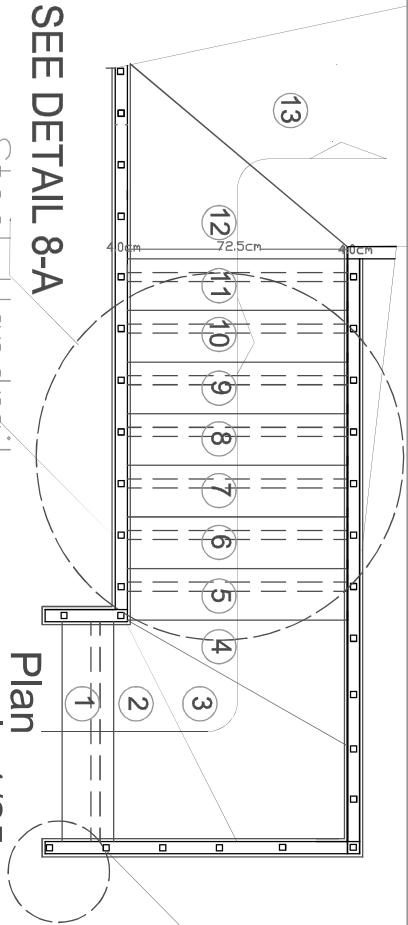

SEE DETAIL 8-A
Steel Handrail
4cm * 4cm
260cm
Plan
scale 1/25

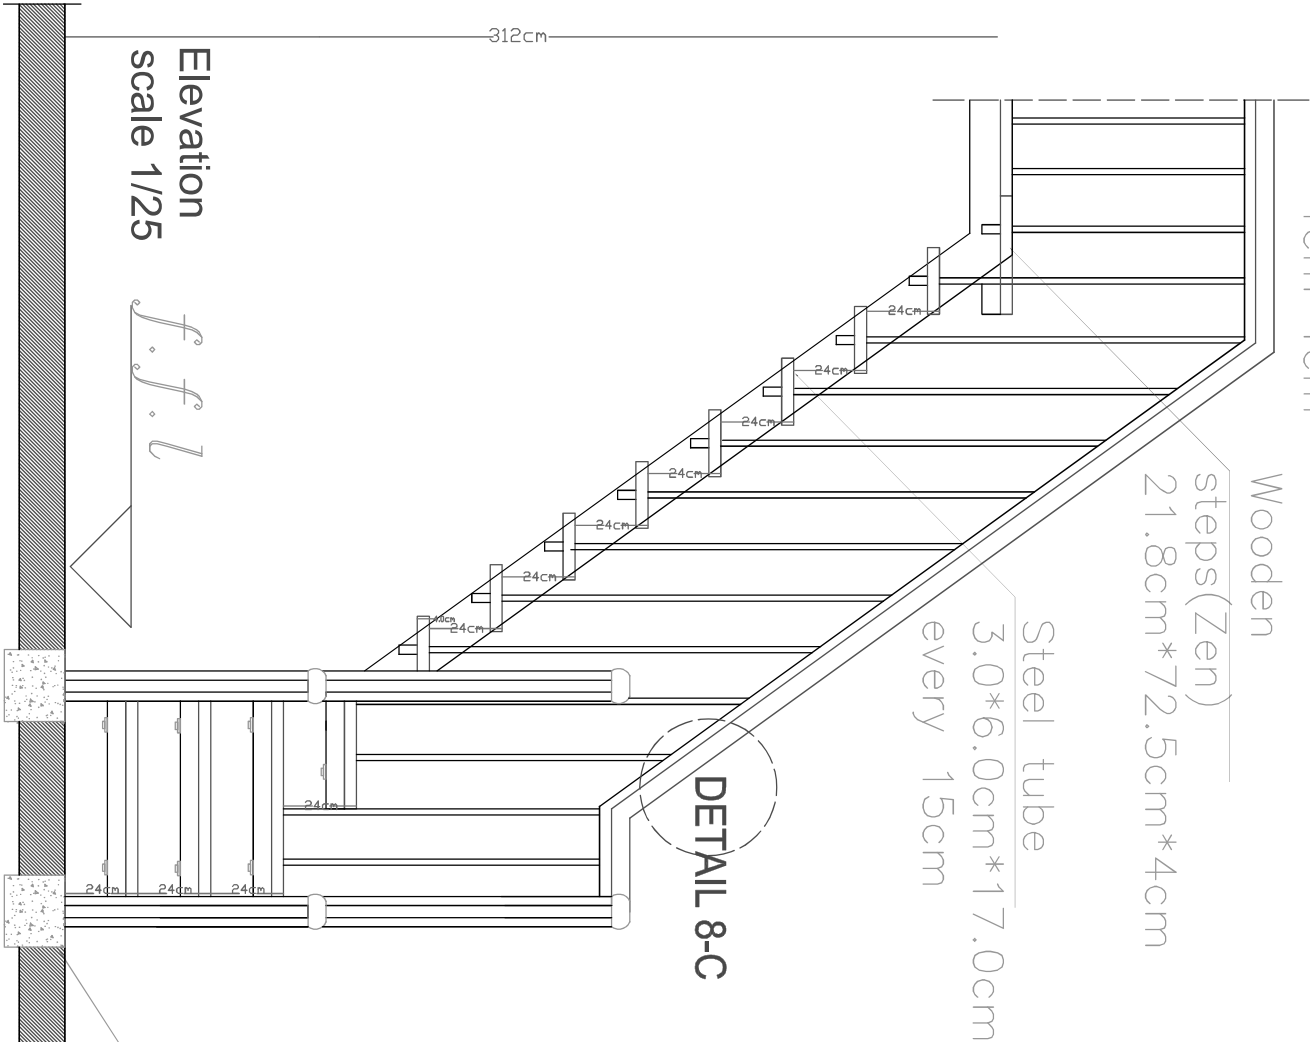

Elevation
scale 1/25

2cm*2cm steel
profile


Hardwood
tread

Steel plate

DETAIL 8-A





DETAIL 8-B

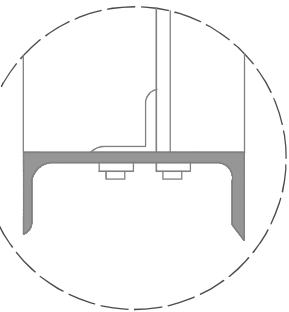


25cm*20*20
foundation


DETAIL 8-D

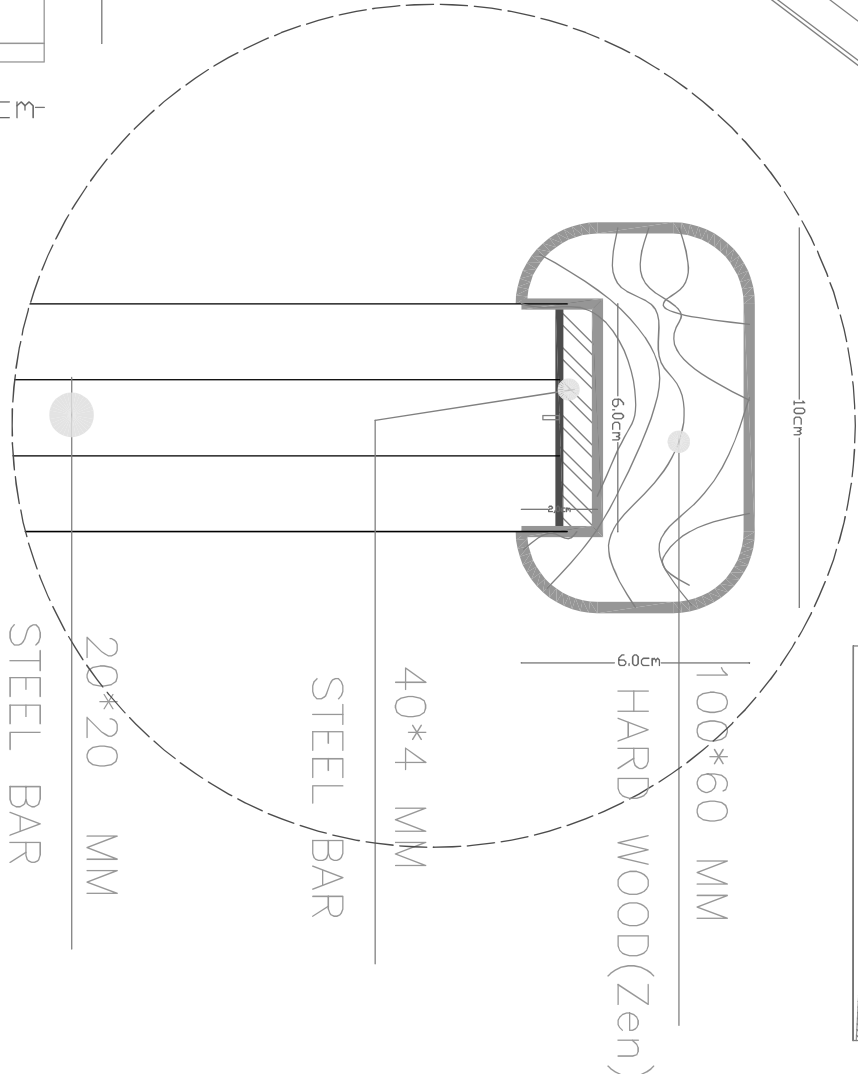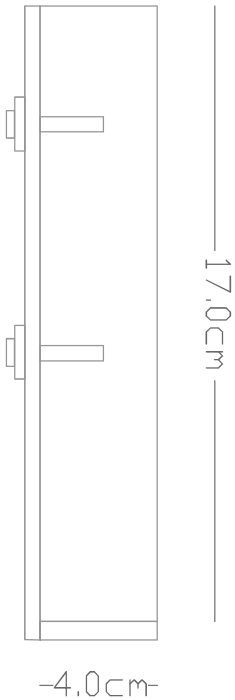

DETAIL 8-C
scale 1/2

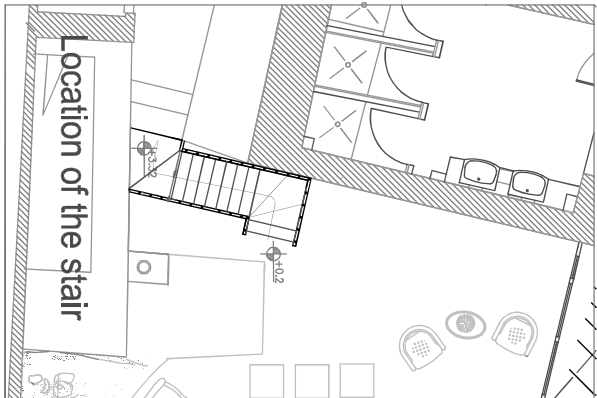


UNITED NATIONS DEVELOPMENT PROGRAMME  Empowered Lives Resilient Nations FUNDED BY: EU OWNER NABLUS MUNICIPALITY		PROJECT		REHABILITATION & MAINTENANCE OF KHAN ALWAKALEH COMPOUND	
CONSULTANT		DESIGNER		DRAWING TITLE	DETAILS OF STEEL STAIR
ENG. LINA ABUSEIR		ENG. LINA ABUSEIR		DRAWING NO.	DETAIL 8
DATE		SCALE		DATE	
DECEMBER/2014		AS INDICATEED			

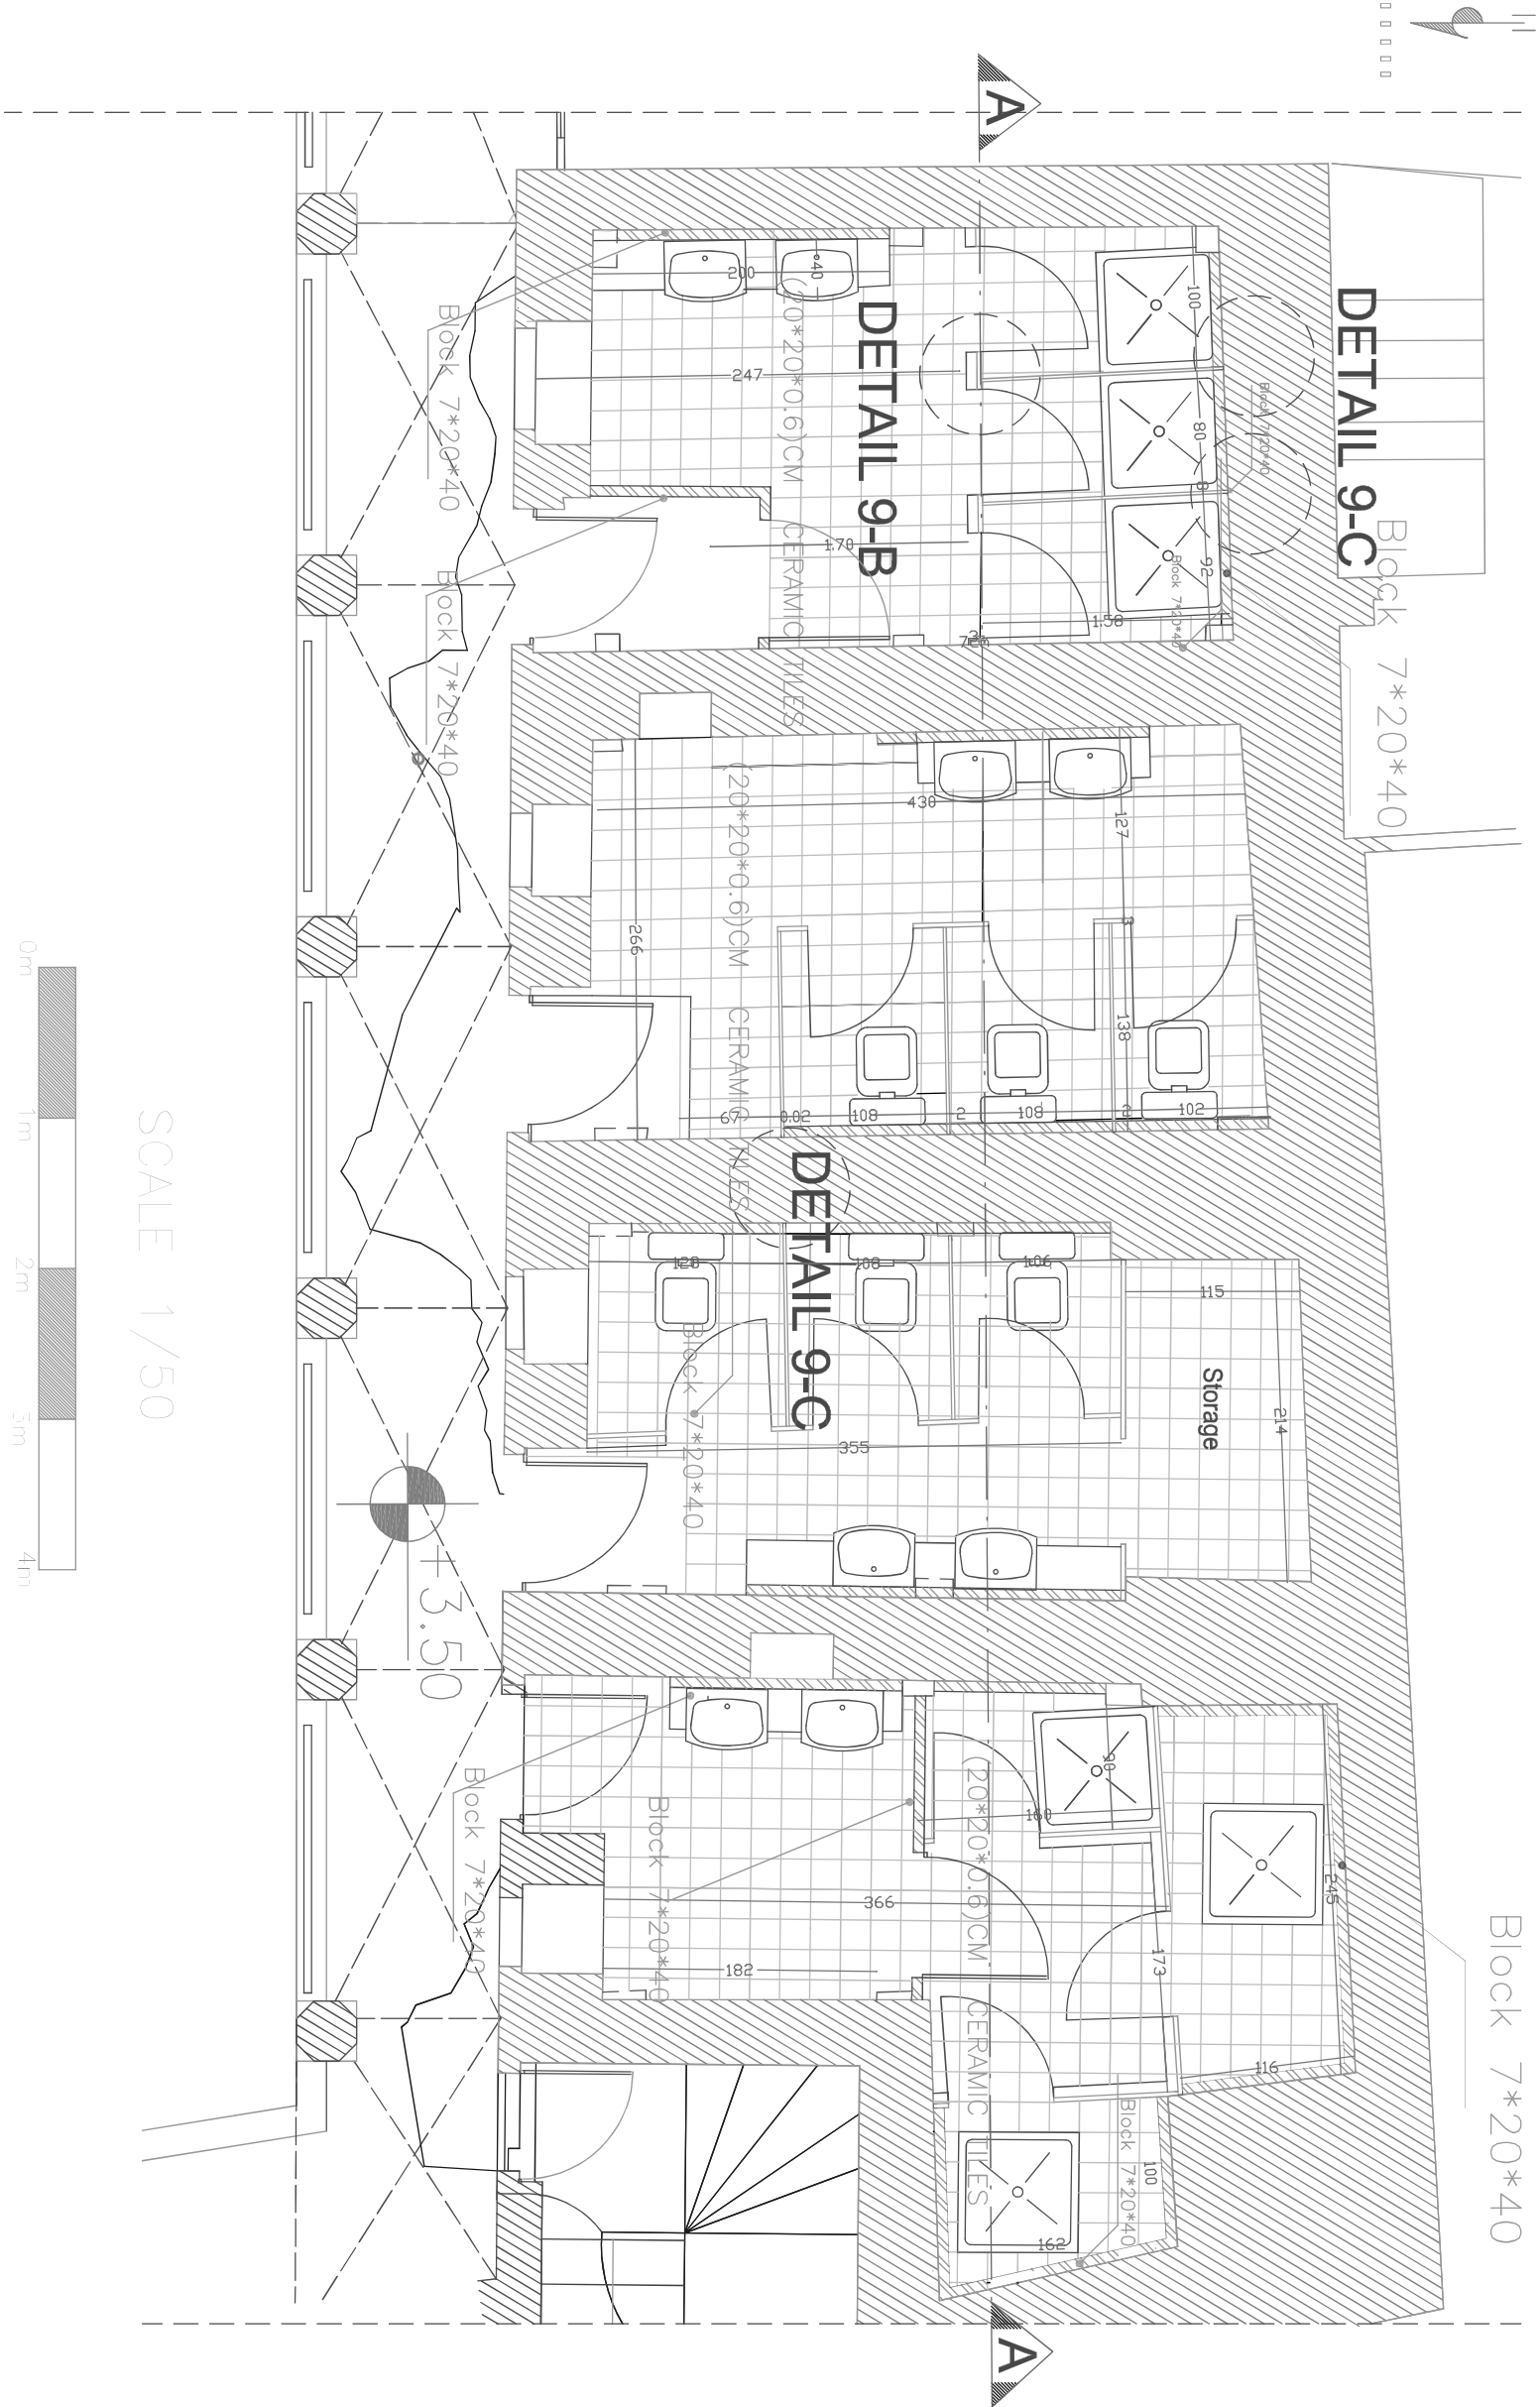

 UNITED NATIONS DEVELOPMENT PROGRAMME  FUNDED BY:EU  OWNER NABLUS MUNICIPALITY Empowered Lives Resilient Nations DP		PROJECT		REHABILITATION & MAINTENANCE OF KHAN ALWAKALEH COMPOUND	
CONSULTANT		ENG. LINA ABUSEIR		DRAWING TITLE	
DESIGNER		ENG. LINA ABUSEIR		DRAWING NO.	
				DATE	
				SCALE	
				DECEMBER/2014	
				Proposed Bath & Showers	
				DETAIL 9	

40*25mm CLEAR ANODISED ALUMINUM HEAD RAIL

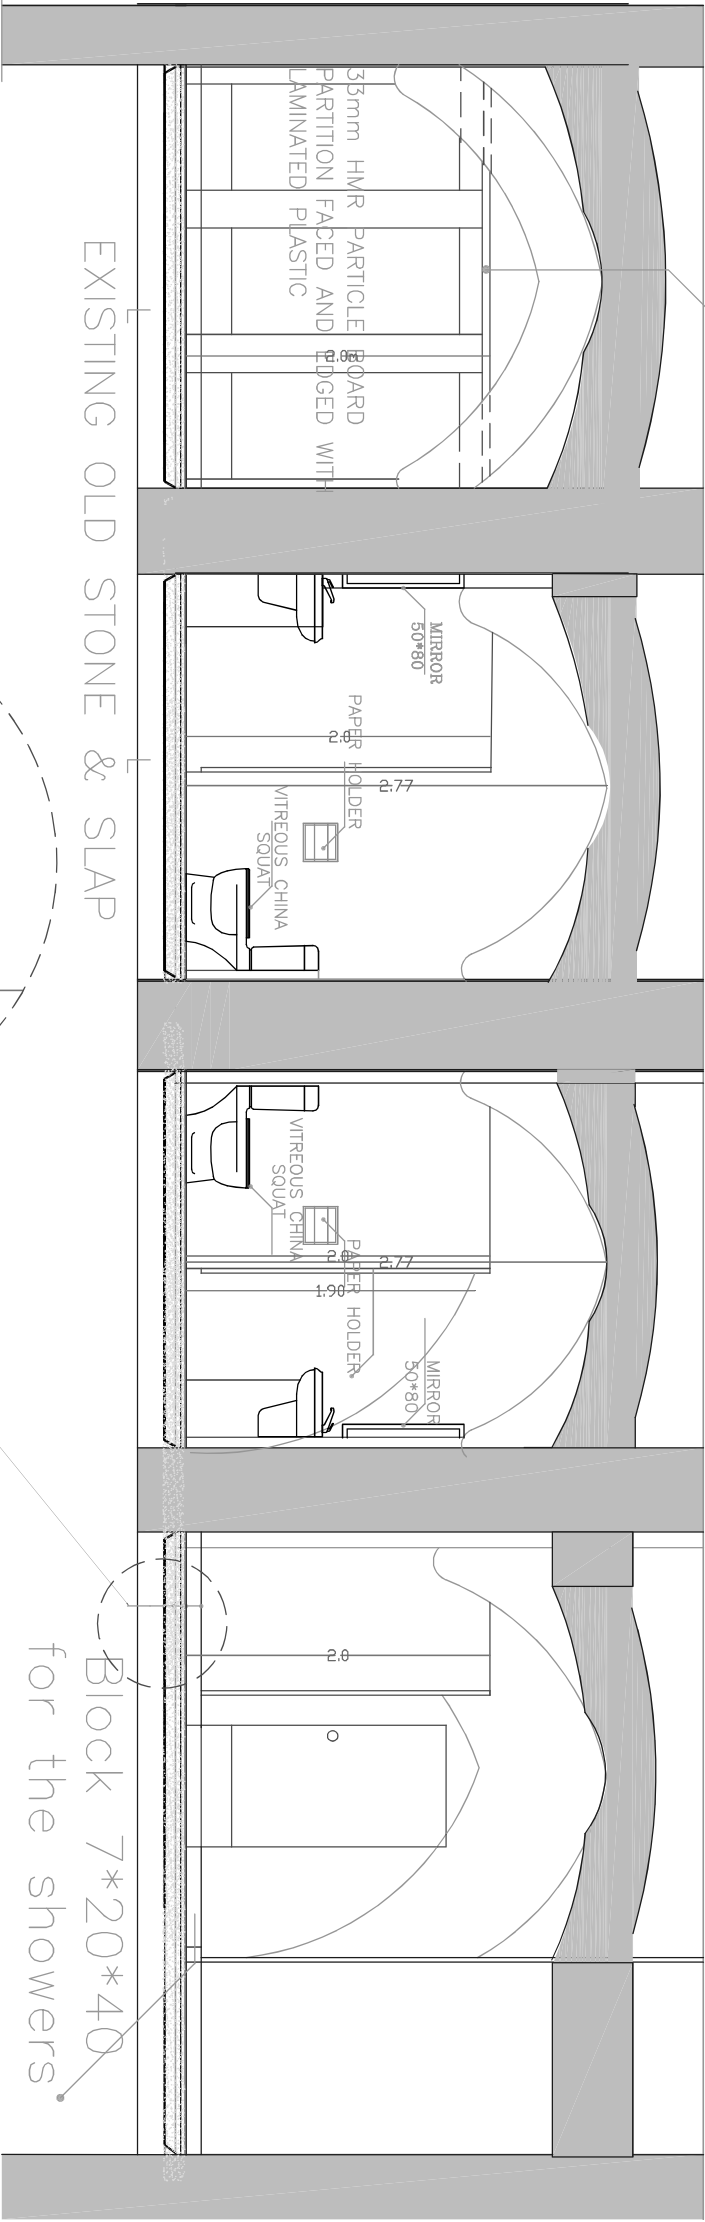

SECTION A-A
SCALE 1/50

DETAIL 9"
SCALE:1/12.5


- Block 7*20*40(ONLY FOR THE SHOWER ROOMS)
- (20*20*0.6)CM CERAMIC TILES
- 2-3 CM MORTAR
- 7 CM SAND FILL
- WATER PROOF INSULATOR(screed)
- EXISTING VAULTS(SLAB)

 UNITED NATIONS DEVELOPMENT PROGRAMME  Empowered Lives Resilient Nations  FUNDED BY:EU  OWNER NABLUS MUNICIPALITY			PROJECT		REHABILITATION & MAINTENANCE OF KHAN ALWAKALEH COMPOUND	
CONSULTANT			ENG. LINA ABUSEIR		DRAWING TITLE	
DESIGNER			ENG. LINA ABUSEIR		DRAWING NO.	
			DATE		DECEMBER/2014	
			SCALE			


Section in the Proposed Baths & Showers DETAIL 9"

A19

BATHROOMS PARTITIONS DETAILS

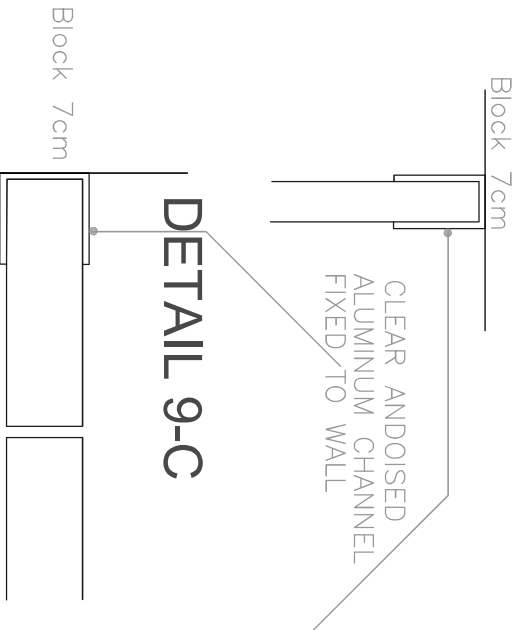


DETAIL 9-A
Scale 1/2

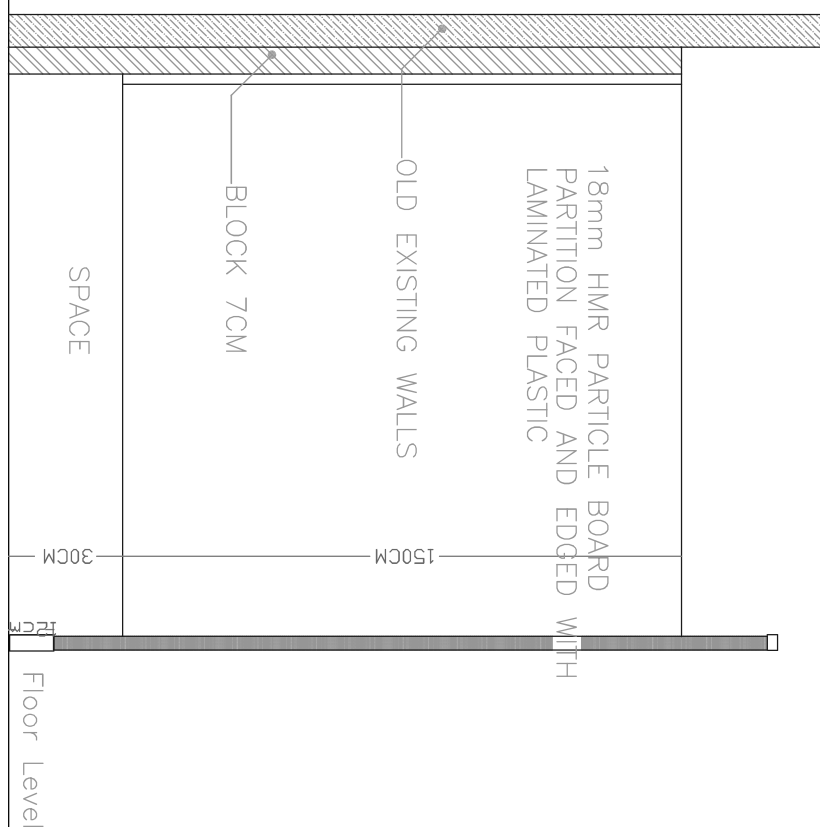


DETAIL 9-E
SCALE 1/20

18mm HMR PARTICLE BOARD
PARTITION FACED AND EDGED WITH
LAMINATED PLASTIC


33mm HMR PARTICLE BOARD
PARTITION FACED AND EDGED WITH
LAMINATED PLASTIC

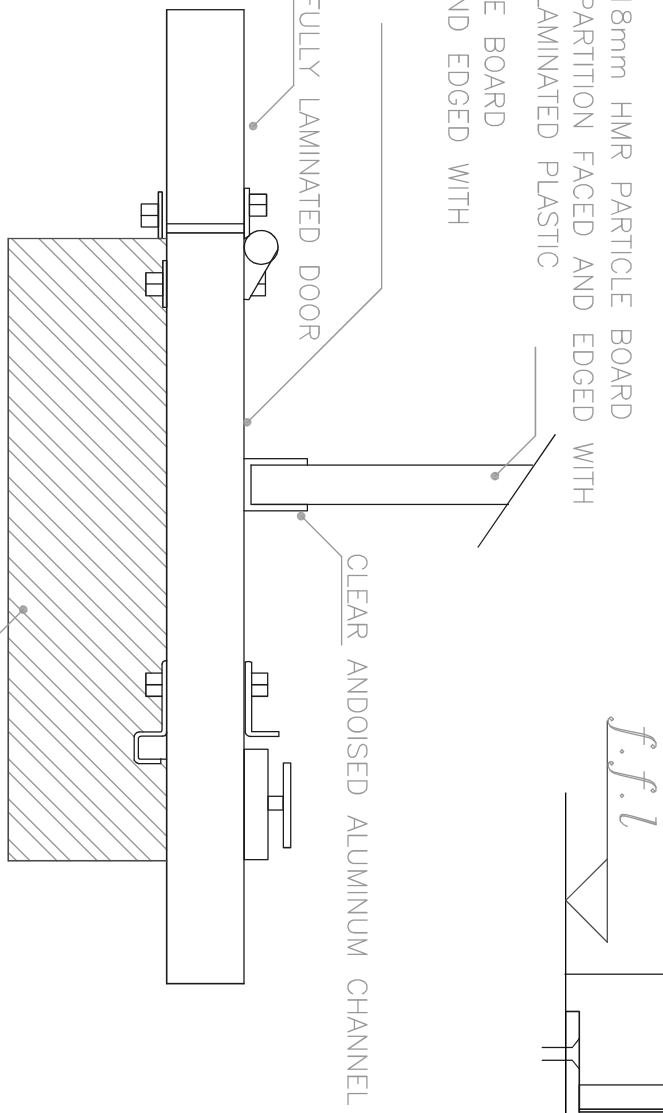

DETAIL 9-B



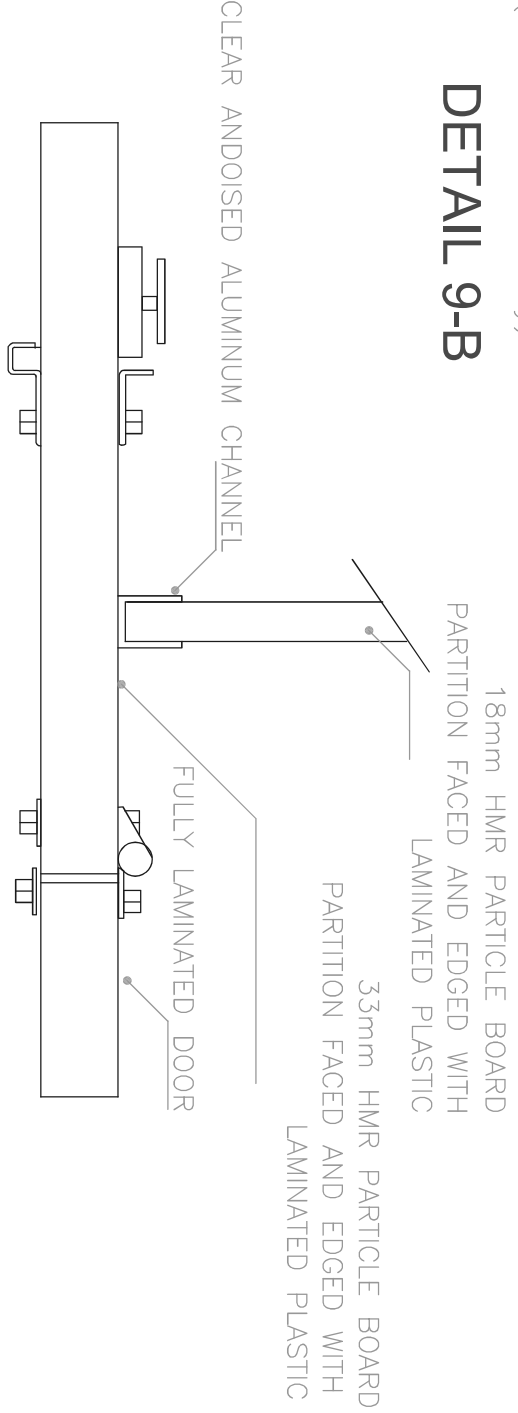


DETAIL 9-F

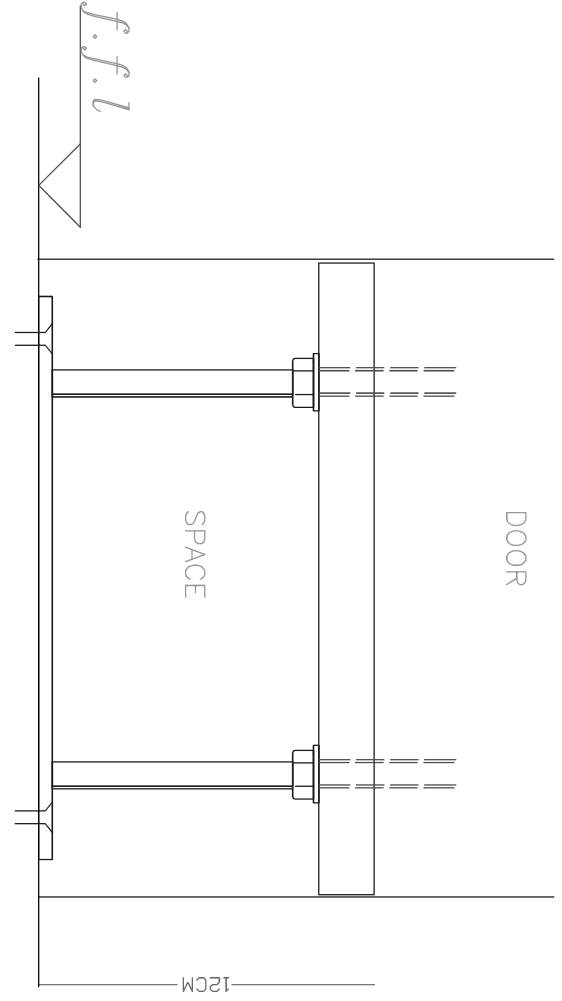

DETAIL 9-D

UNITED NATIONS DEVELOPMENT PROGRAMME  Empowered Lives Resilient Nations FUNDED By:EU OWNER NABLUS MUNICIPALITY			REHABILITATION & MAINTENANCE OF KHAN ALWAKALEH COMPOUND CONSULTANT DESIGNER			DRAWING TITLE DRAWING NO. DATE SCALE			LAMINATED BOARDS FOR BATHROOMS DETAIL 9''' DECEMBER/2014		
			ENG. LINA ABUSEIR								
			ENG. LINA ABUSEIR								

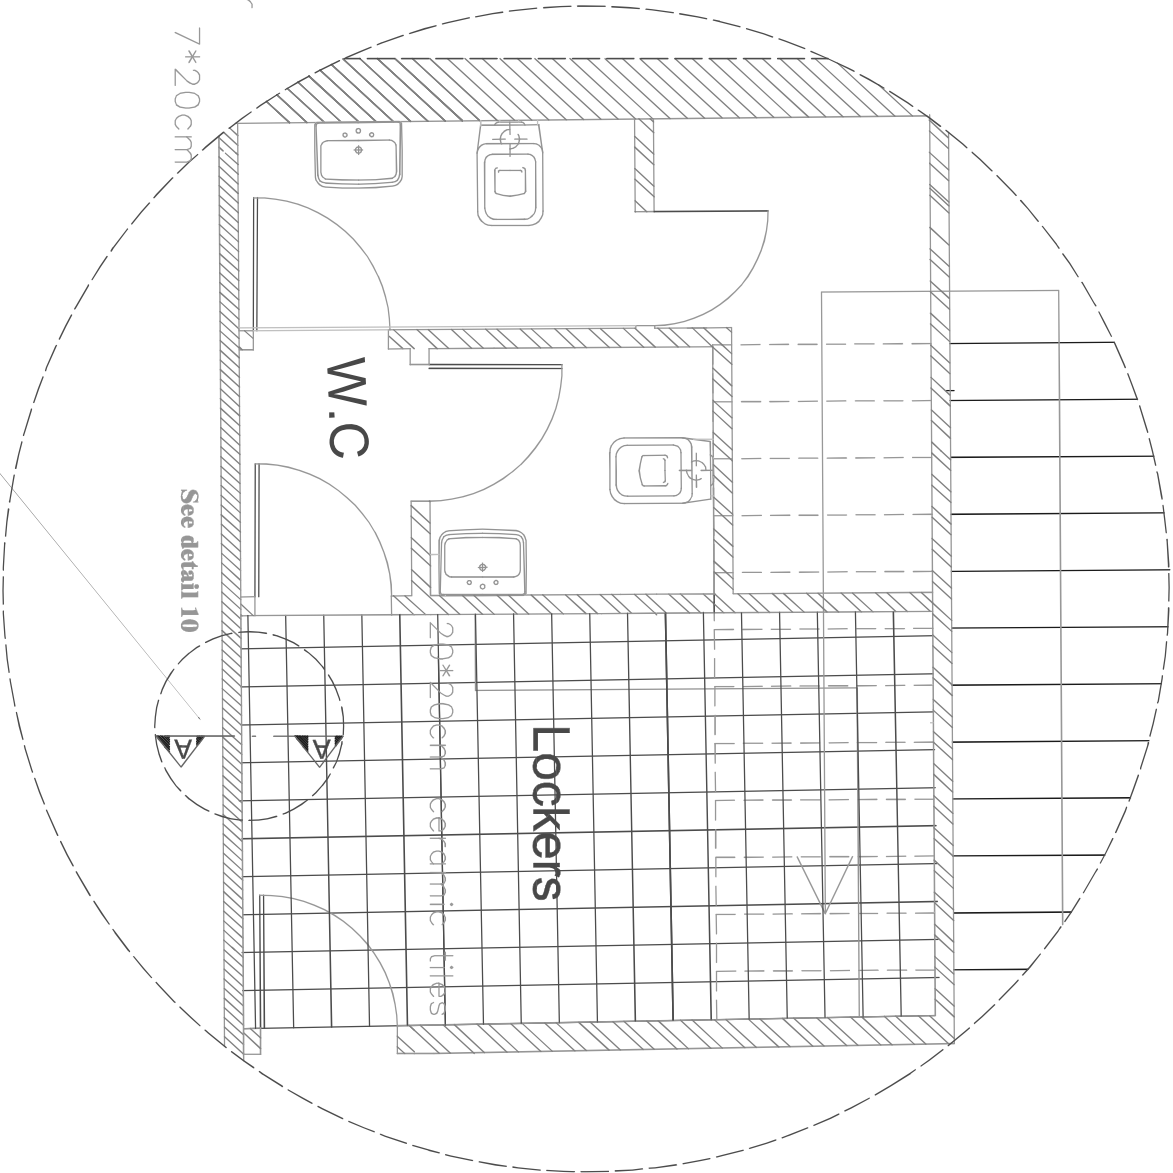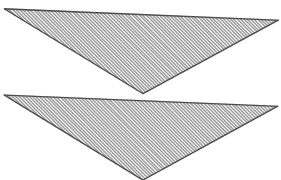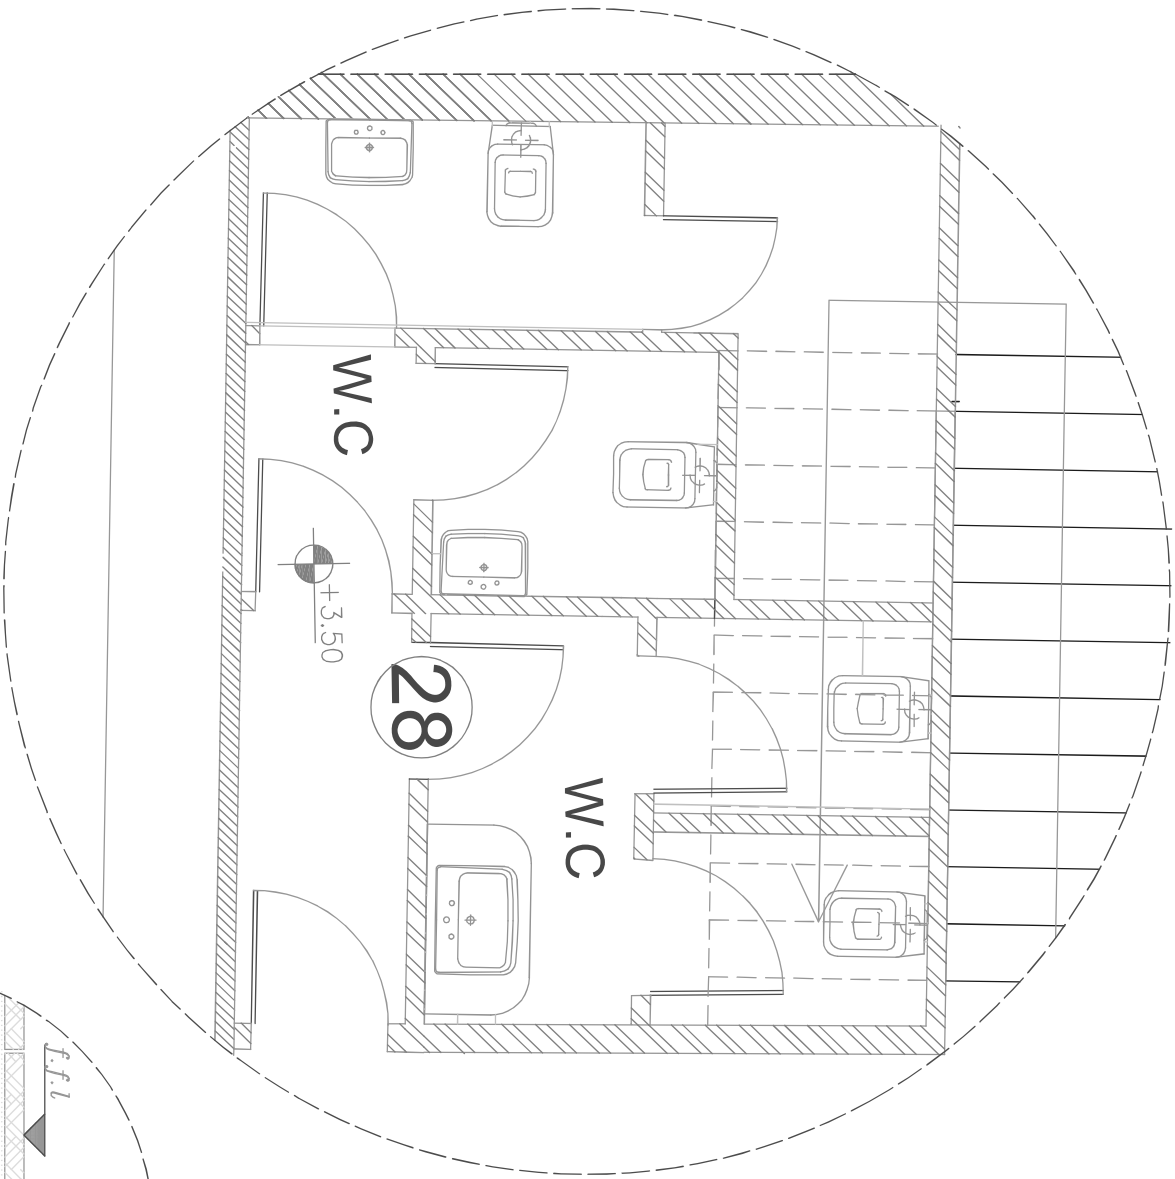

Existing Layout

Scale 1/25

Section A/A
Detail 10

Scale 1/10

- 30*20*0.8 CM CERAMIC TILES
- 2 CM CEMENT MORTAR
- 10-12 CM SAND FILL
- Existing SLAB

Proposed Function

Baths & lockers of waiters

Scale 1/25

UNITED NATIONS
DEVELOPMENT PROGRAMME



Empowered Lives
Resilient Nations



FUNDED BY:EU



OWNER

NABLUS MUNICIPALITY

REHABILITATION & MAINTENANCE OF
KHAN ALWAKALEH COMPOUND

DRAWING TITLE

Proposed service area (space 28)

DETAIL 10

DRAWING NO.

A21

CONSULTANT

ENG. LINA ABUSEIR

DATE




DECEMBER/2014

DESIGNER








ENG. LINA ABUSEIR

SCALE



UNITED NATIONS DEVELOPMENT PROGRAMME  Empowered Lives Resilient Nations FUNDED BY:EU OWNER NABLUS MUNICIPALITY				REHABILITATION & MAINTENANCE OF KHAN ALWAKALEH COMPOUND		DRAWING TITLE		Proposed service area (space 28)		DETAIL 10	
				CONSULTANT	ENG. LINA ABUSEIR	DRAWING NO.		A21			
				DESIGNER	ENG. LINA ABUSEIR	DATE		DECEMBER/2014			
				SCALE							

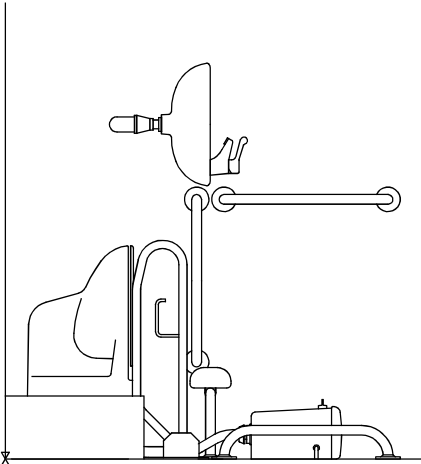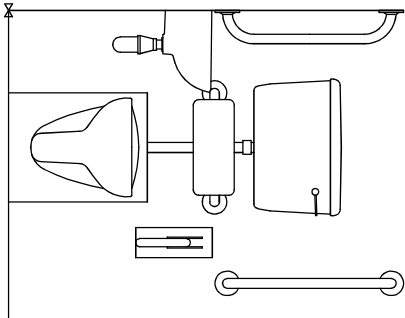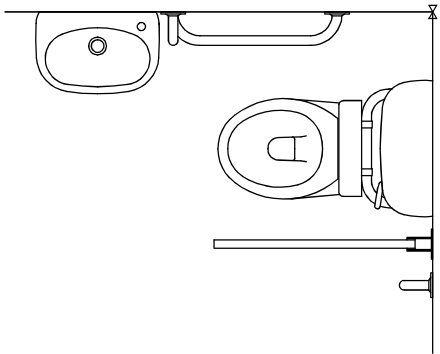

ACCESSORIES OF THE BATHROOM
DETAIL 11-A

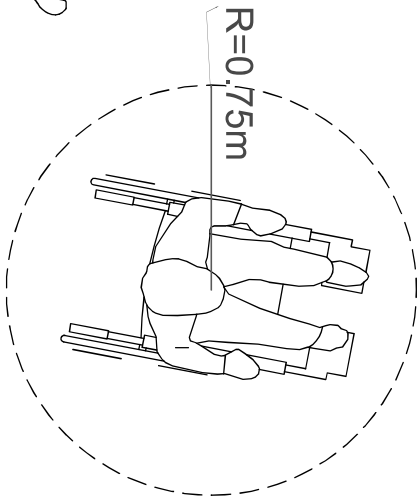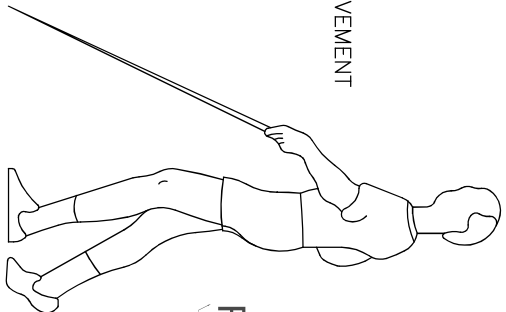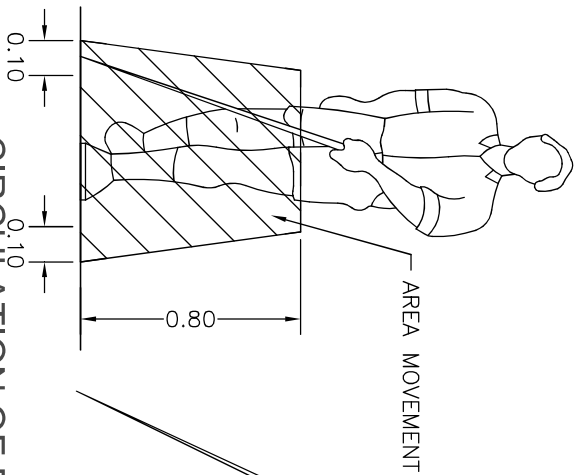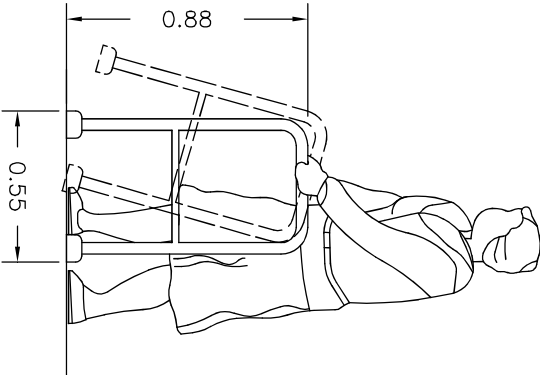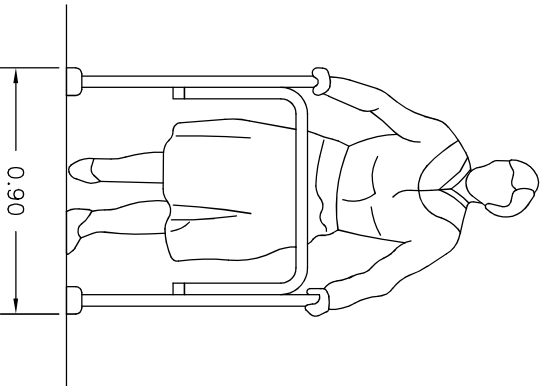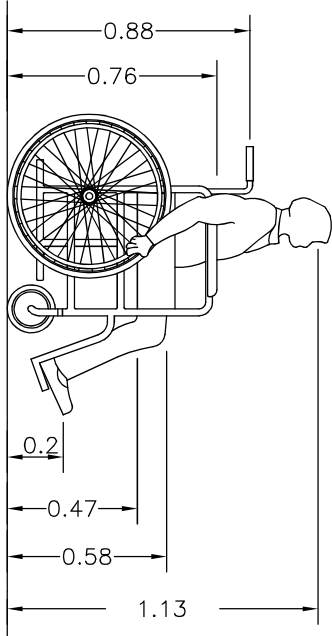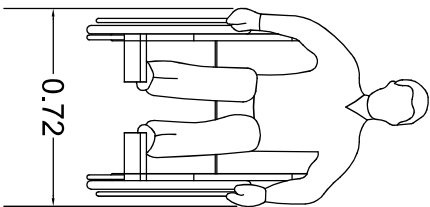


CIRCULATION OF PEOPLE WITH DISABILITIES
DETAIL 11-B

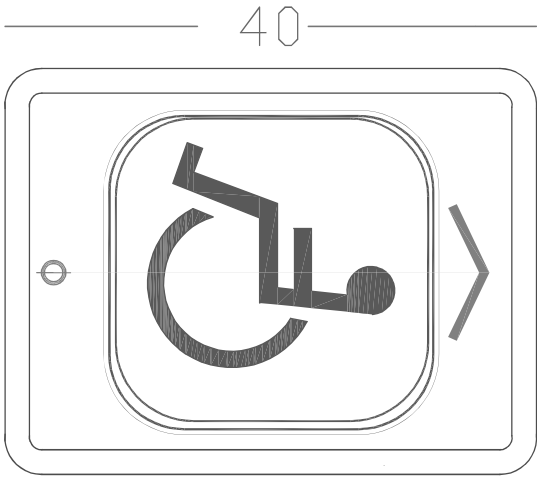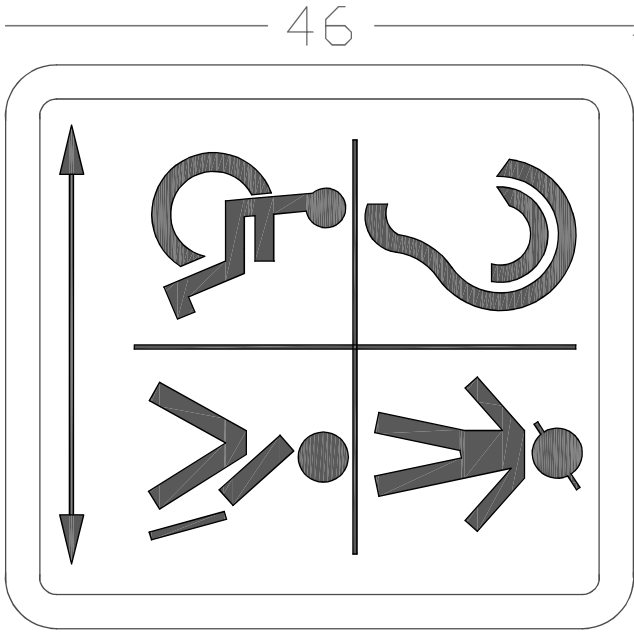


SIGNS OF PEOPLE WITH DISABILITIES
DETAIL 11-C

UNITED NATIONS DEVELOPMENT PROGRAMME  Empowered Lives Resilient Nations FUNDED BY: EU OWNER NABLUS MUNICIPALITY		PROJECT		REHABILITATION & MAINTENANCE OF KHAN ALWAKALEH COMPOUND	
CONSULTANT		ENG. LINA ABUSEIR		DRAWING TITLE	
DESIGNER		ENG. LINA ABUSEIR		DRAWING NO.	
				DATE	
				SCALE	
				DECEMBER/2014	
				A22	
				Specifications And Signs	
				DETAIL 11	


10mm Sekurite Glass thickness 5cm*5cm Wooden or Steel Bars

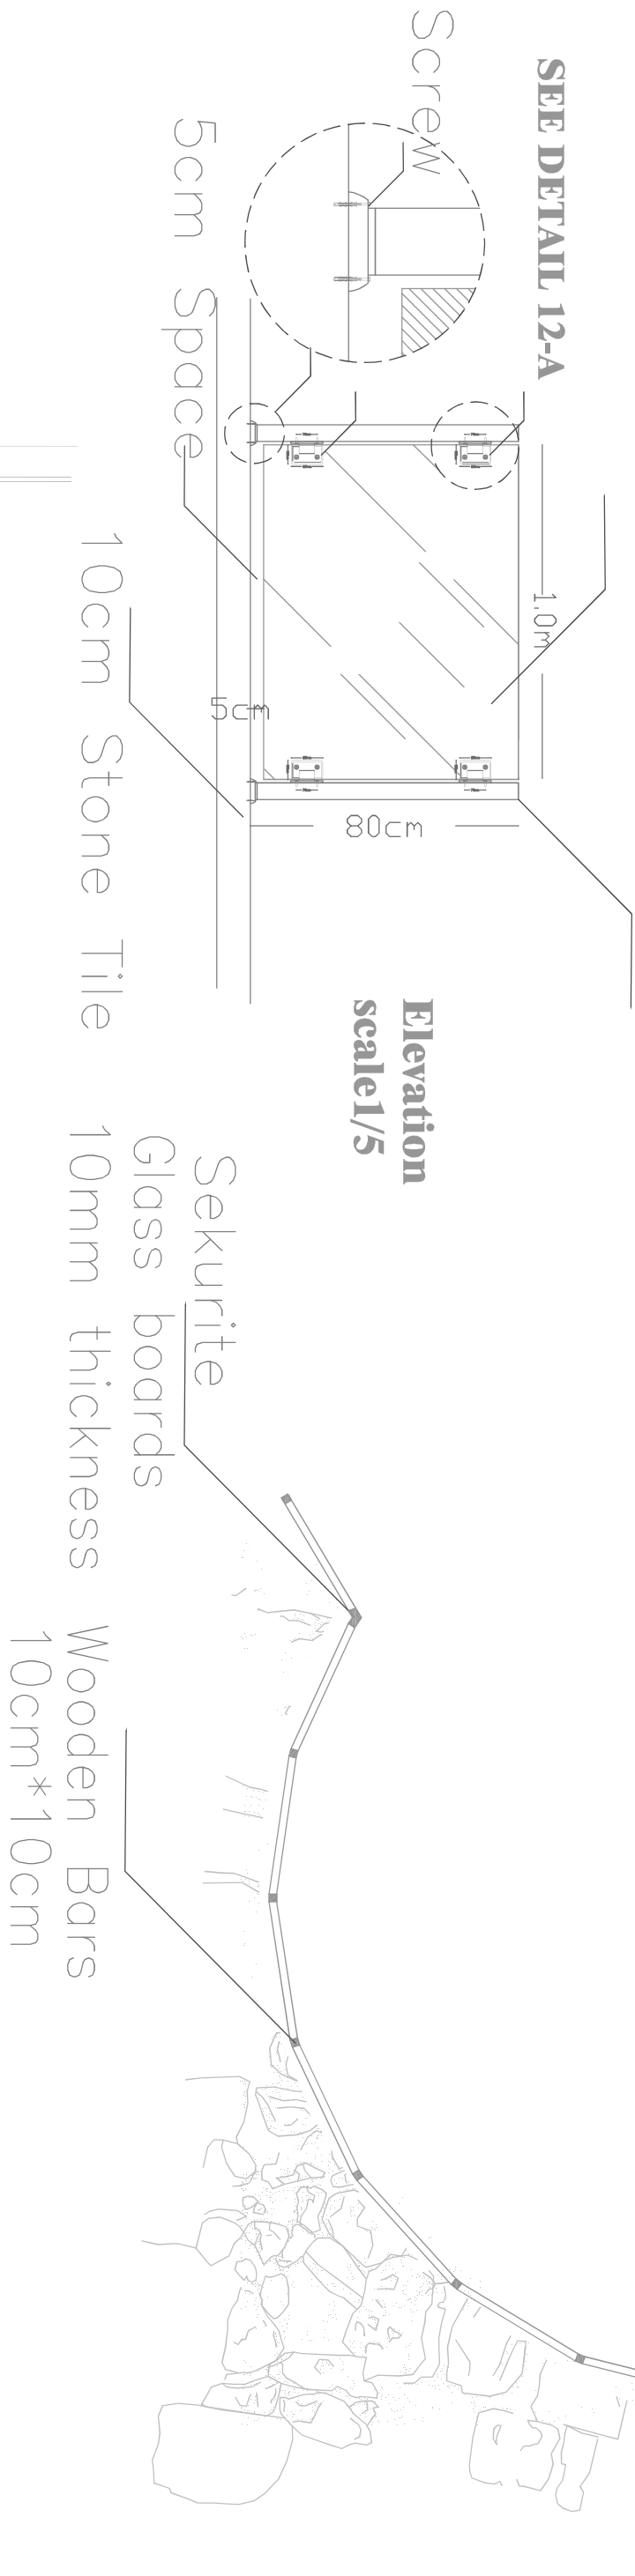


10mm Screws

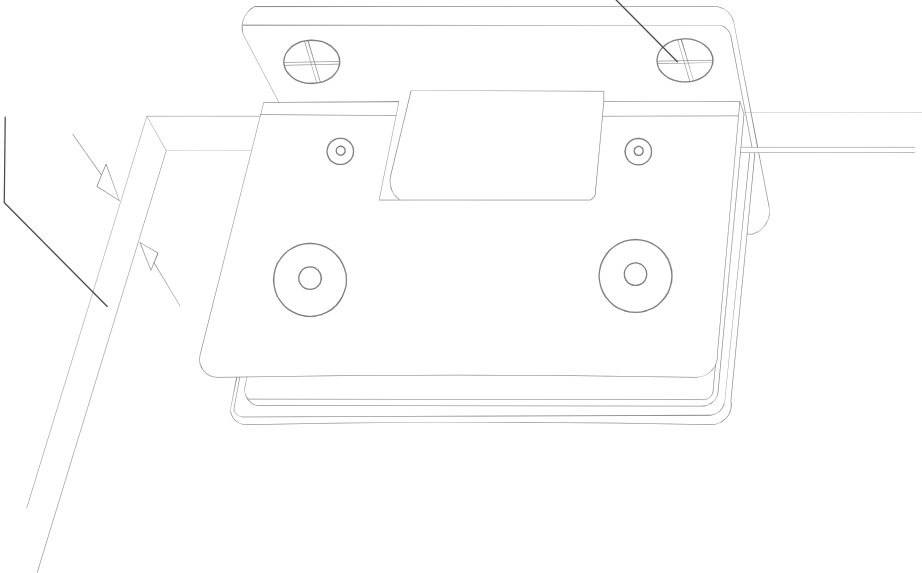

Stainless steel Hinges for glass It can be movable for some places

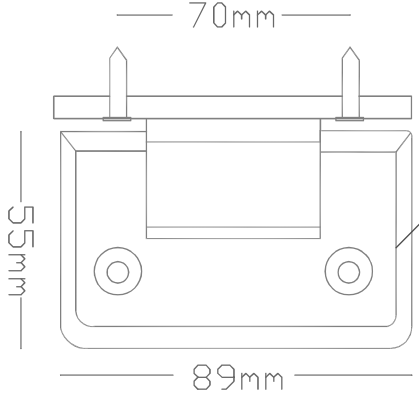

Wooden Bars


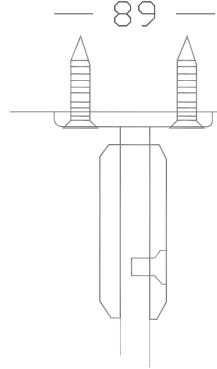


10mm Glass thickness View

Detail 12-A

Top View

UNITED NATIONS DEVELOPMENT PROGRAMME  Empowered Lives Resilient Nations FUNDED BY: EU OWNER NABLUS MUNICIPALITY			REHABILITATION & MAINTENANCE OF KHAN ALWAKALEH COMPOUND DRAWING TITLE DETAIL 12		
CONSULTANT	ENG. LINA ABUSEIR	DRAWING NO.	A23		
DESIGNER	ENG. LINA ABUSEIR	DATE	DECEMBER/2014		
		SCALE			

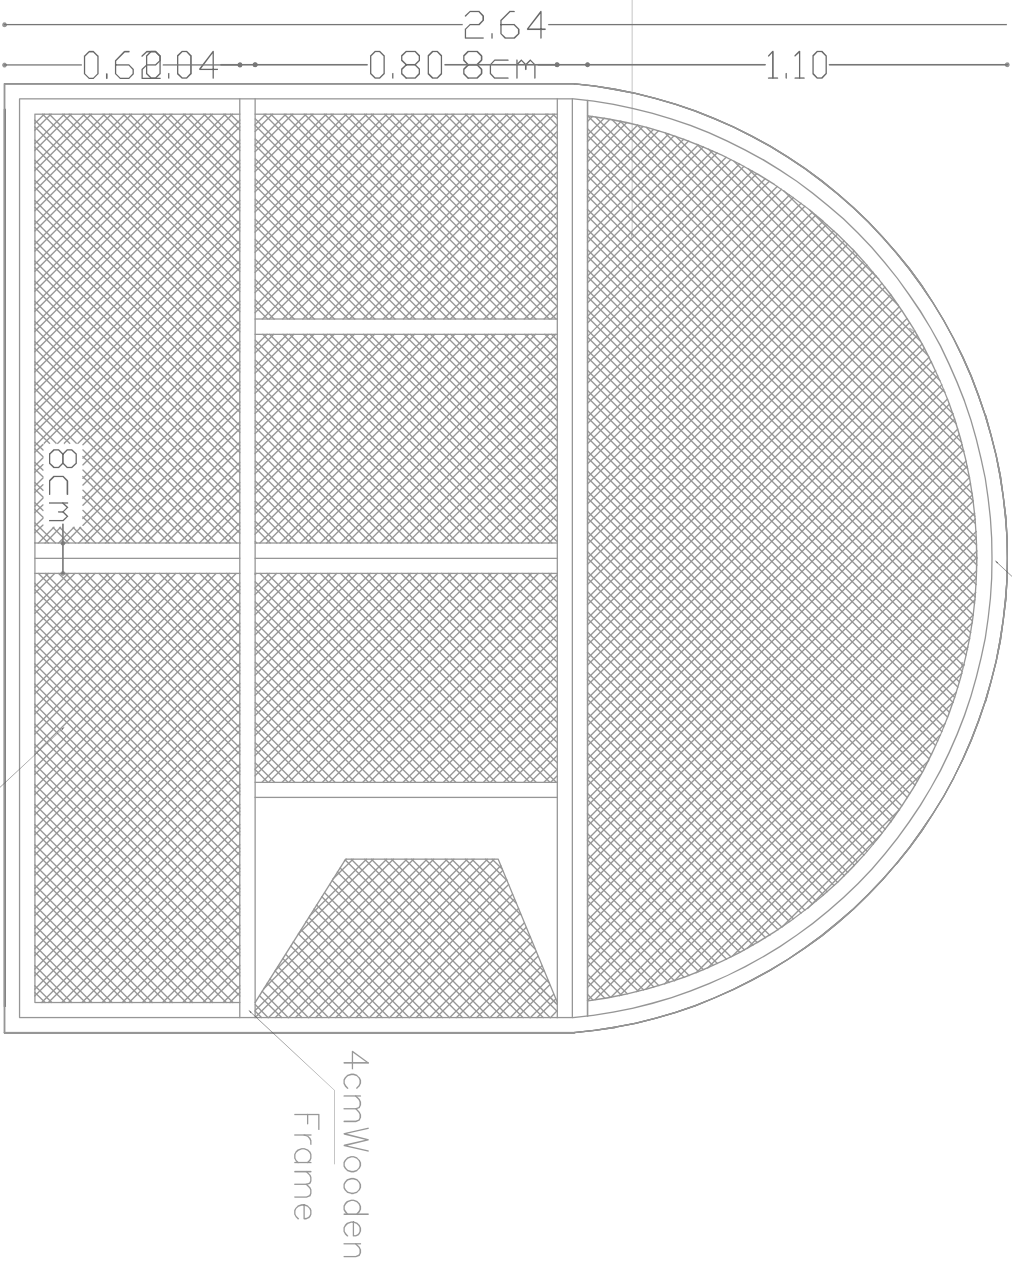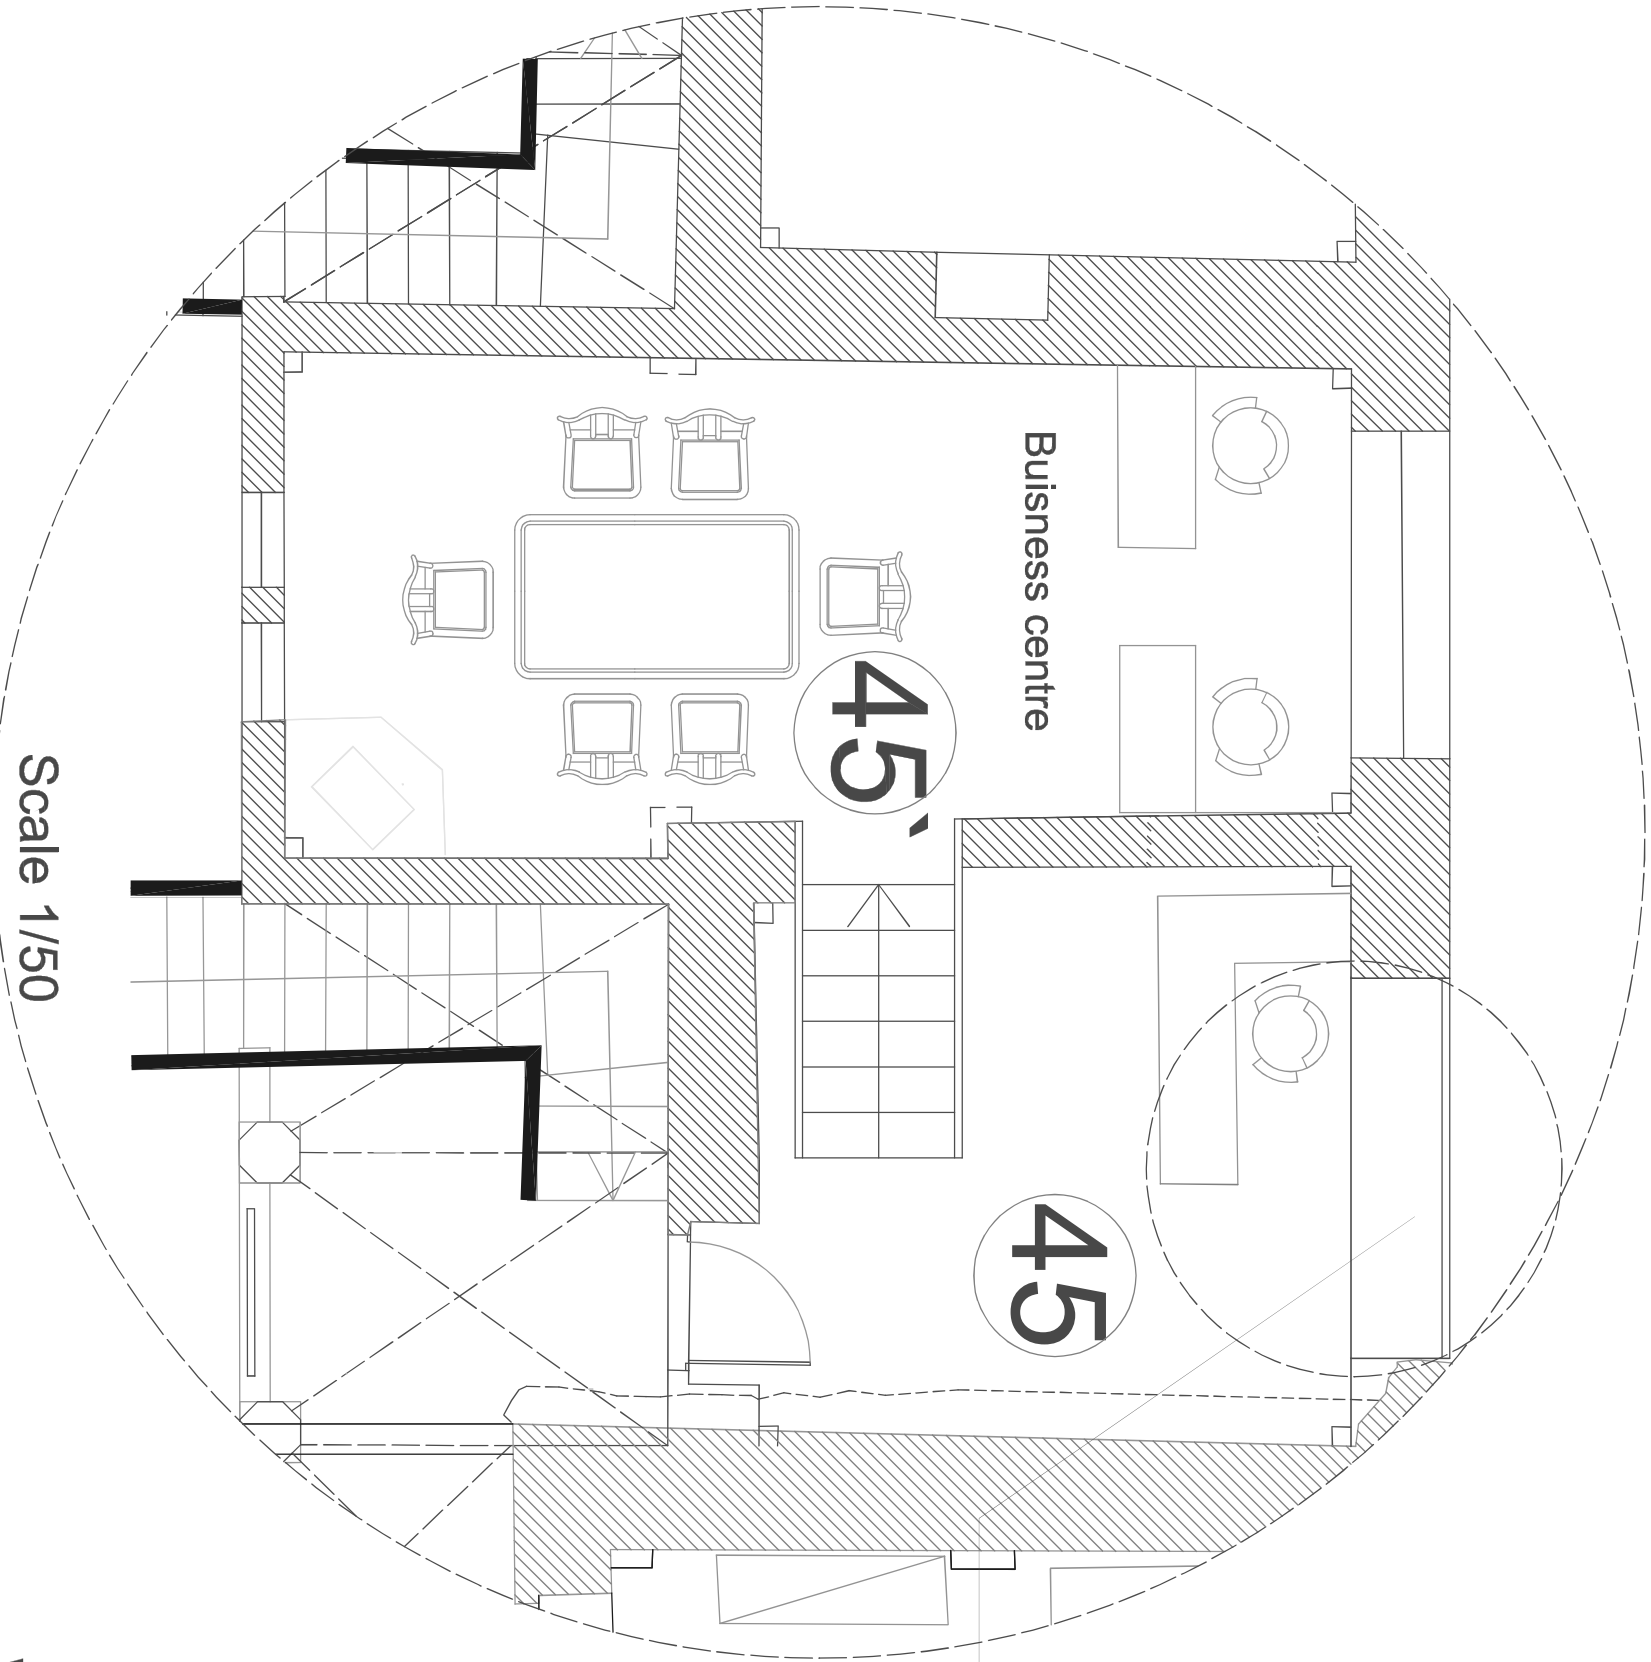

Detail 13
Wooden Protection(Mashrabia) For The Window (room 45)
Scale 1/20


UNITED NATIONS
DEVELOPMENT PROGRAMME



REHABILITATION & MAINTENANCE OF
KHAN ALWAKALEH COMPOUND


CONSULTANT	ENG. LINA ABUSEIR
DESIGNER	ENG. LINA ABUSEIR

DRAWING TITLE	Detail 13
DRAWING NO.	A24
DATE	DECEMBER/2014
SCALE	as indicated

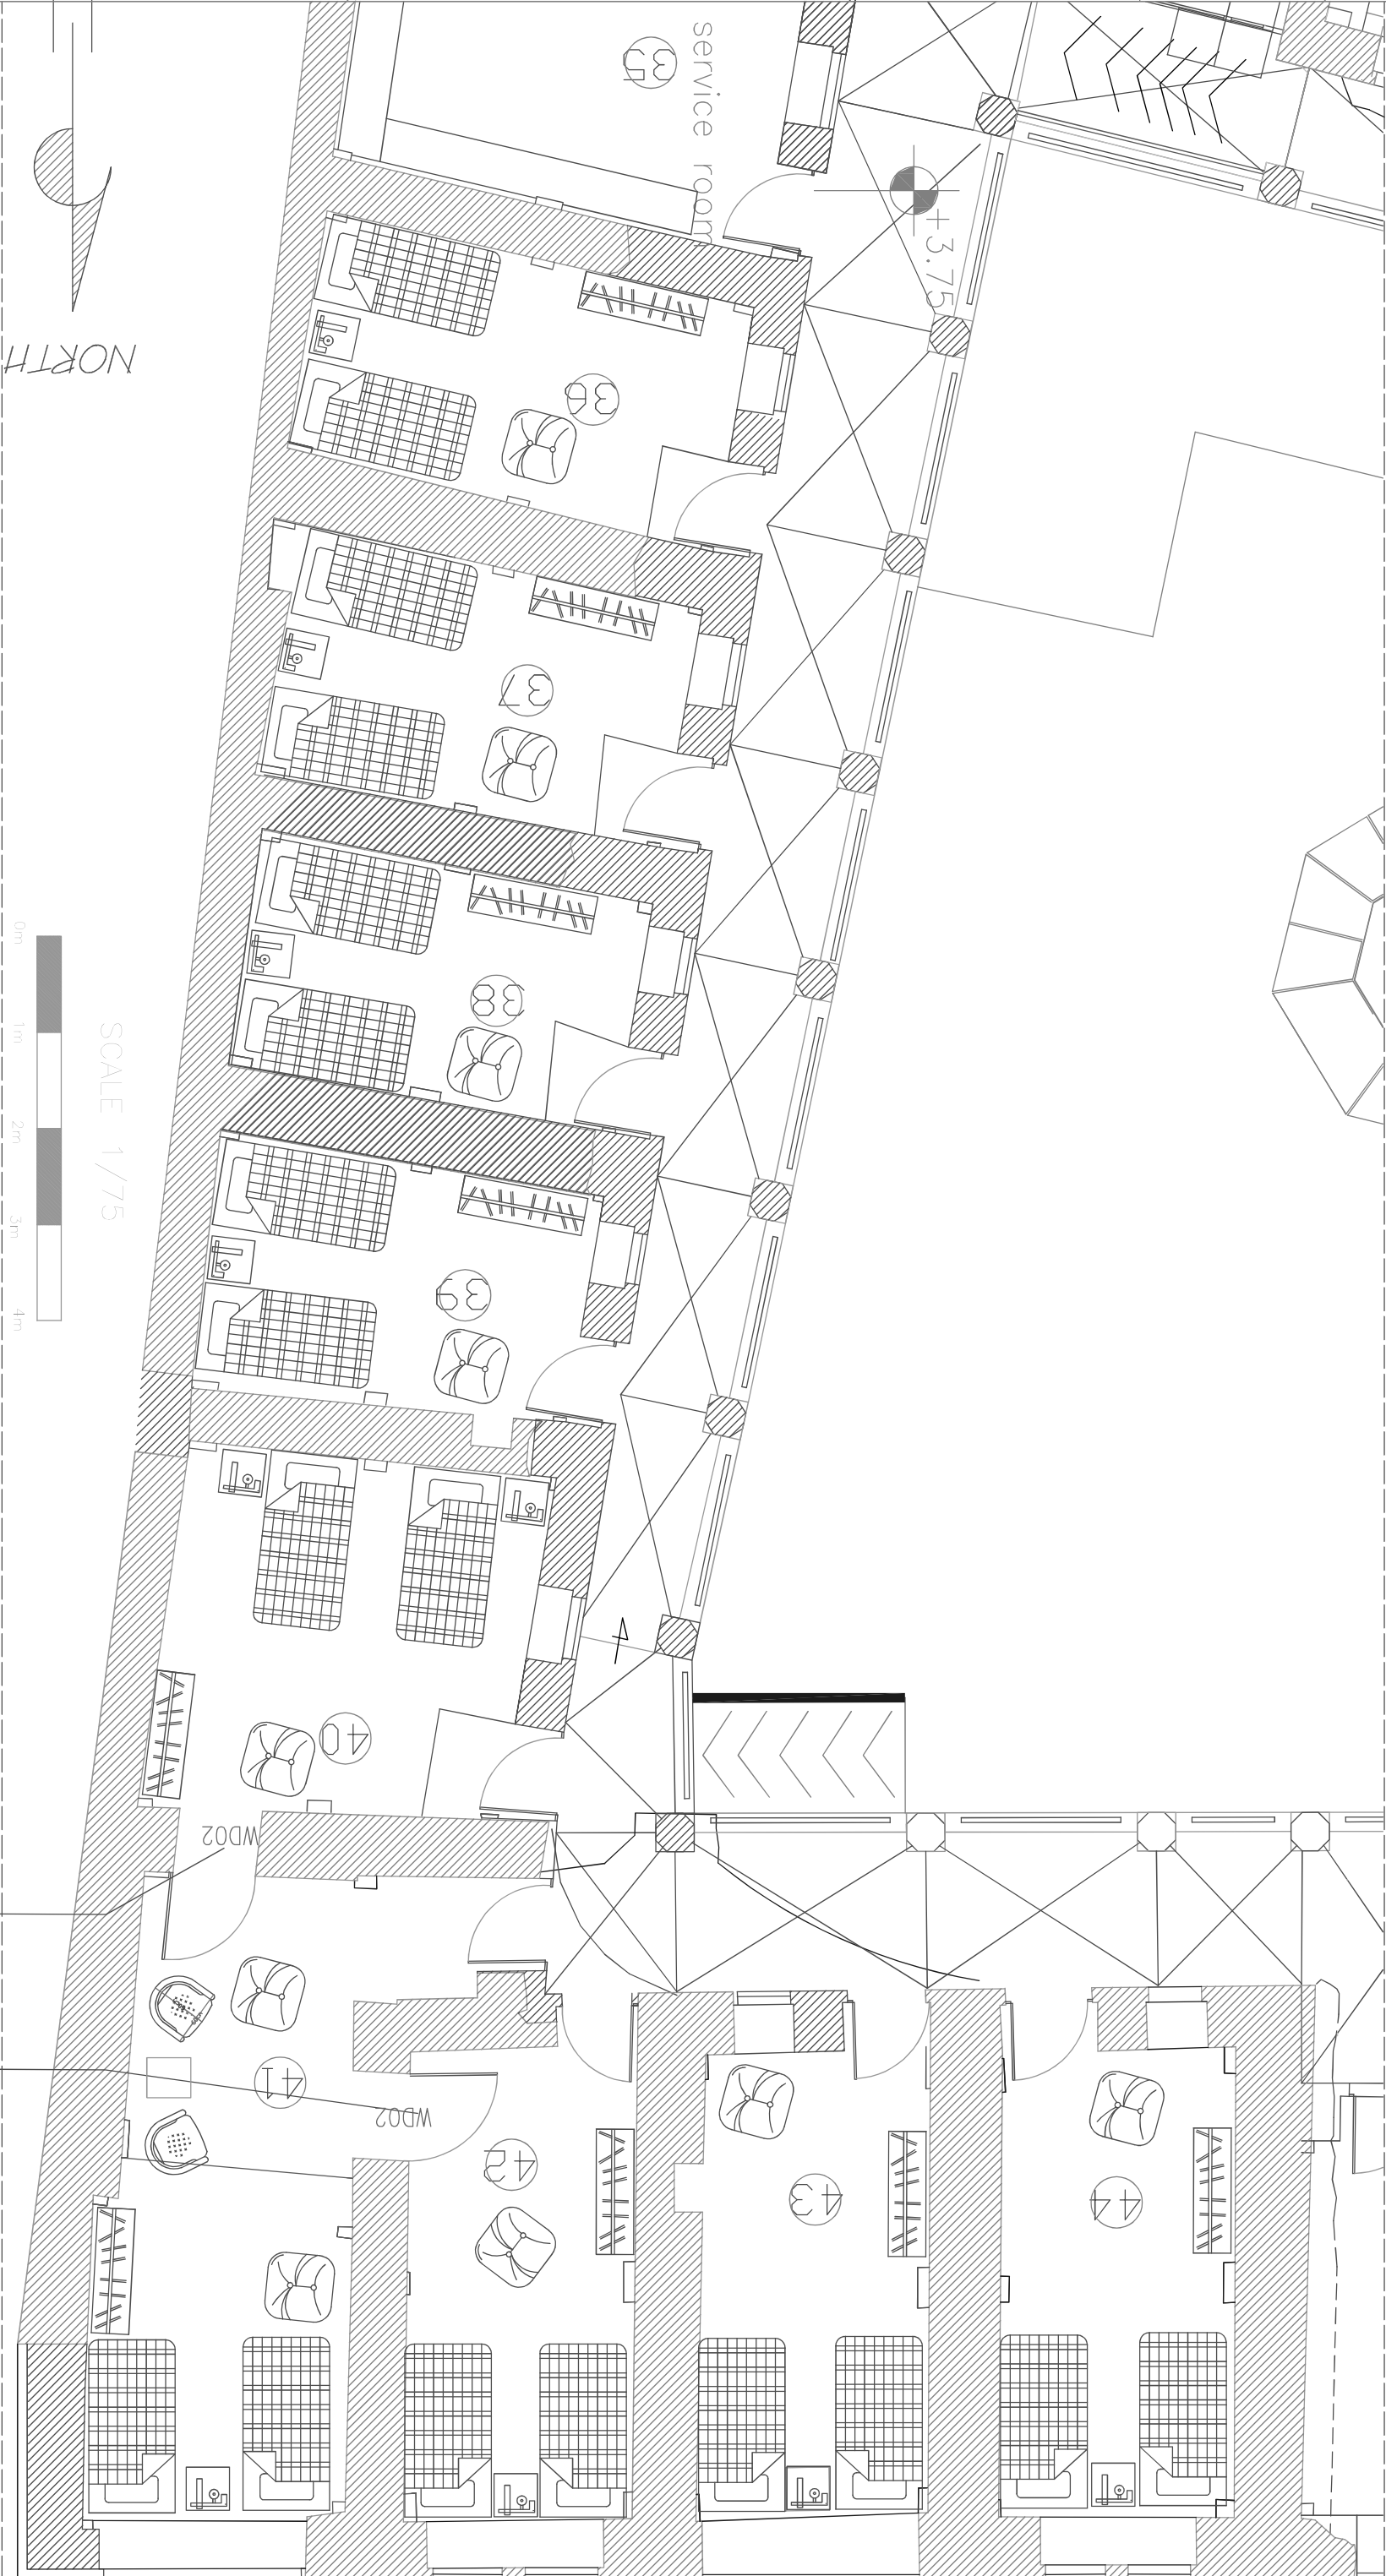


SEE DETAIL 6 SEE DETAIL 6

 UN  DP UNITED NATIONS DEVELOPMENT PROGRAMME		PROJECT		REHABILITATION & MAINTENANCE OF KHAN ALWAKALEH COMPOUND	
 FUNDED BY:EU		CONSULTANT		ENG. LINA ABUSEIR	
 OWNER NABLUS MUNICIPALITY		DESIGNER		ENG. LINA ABUSEIR	
		DRAWING TITLE		Layout Of The Hostel Bedrooms	
		DRAWING NO.		A25	
		DATE		DECEMBER/2014	
		SCALE		1/75	

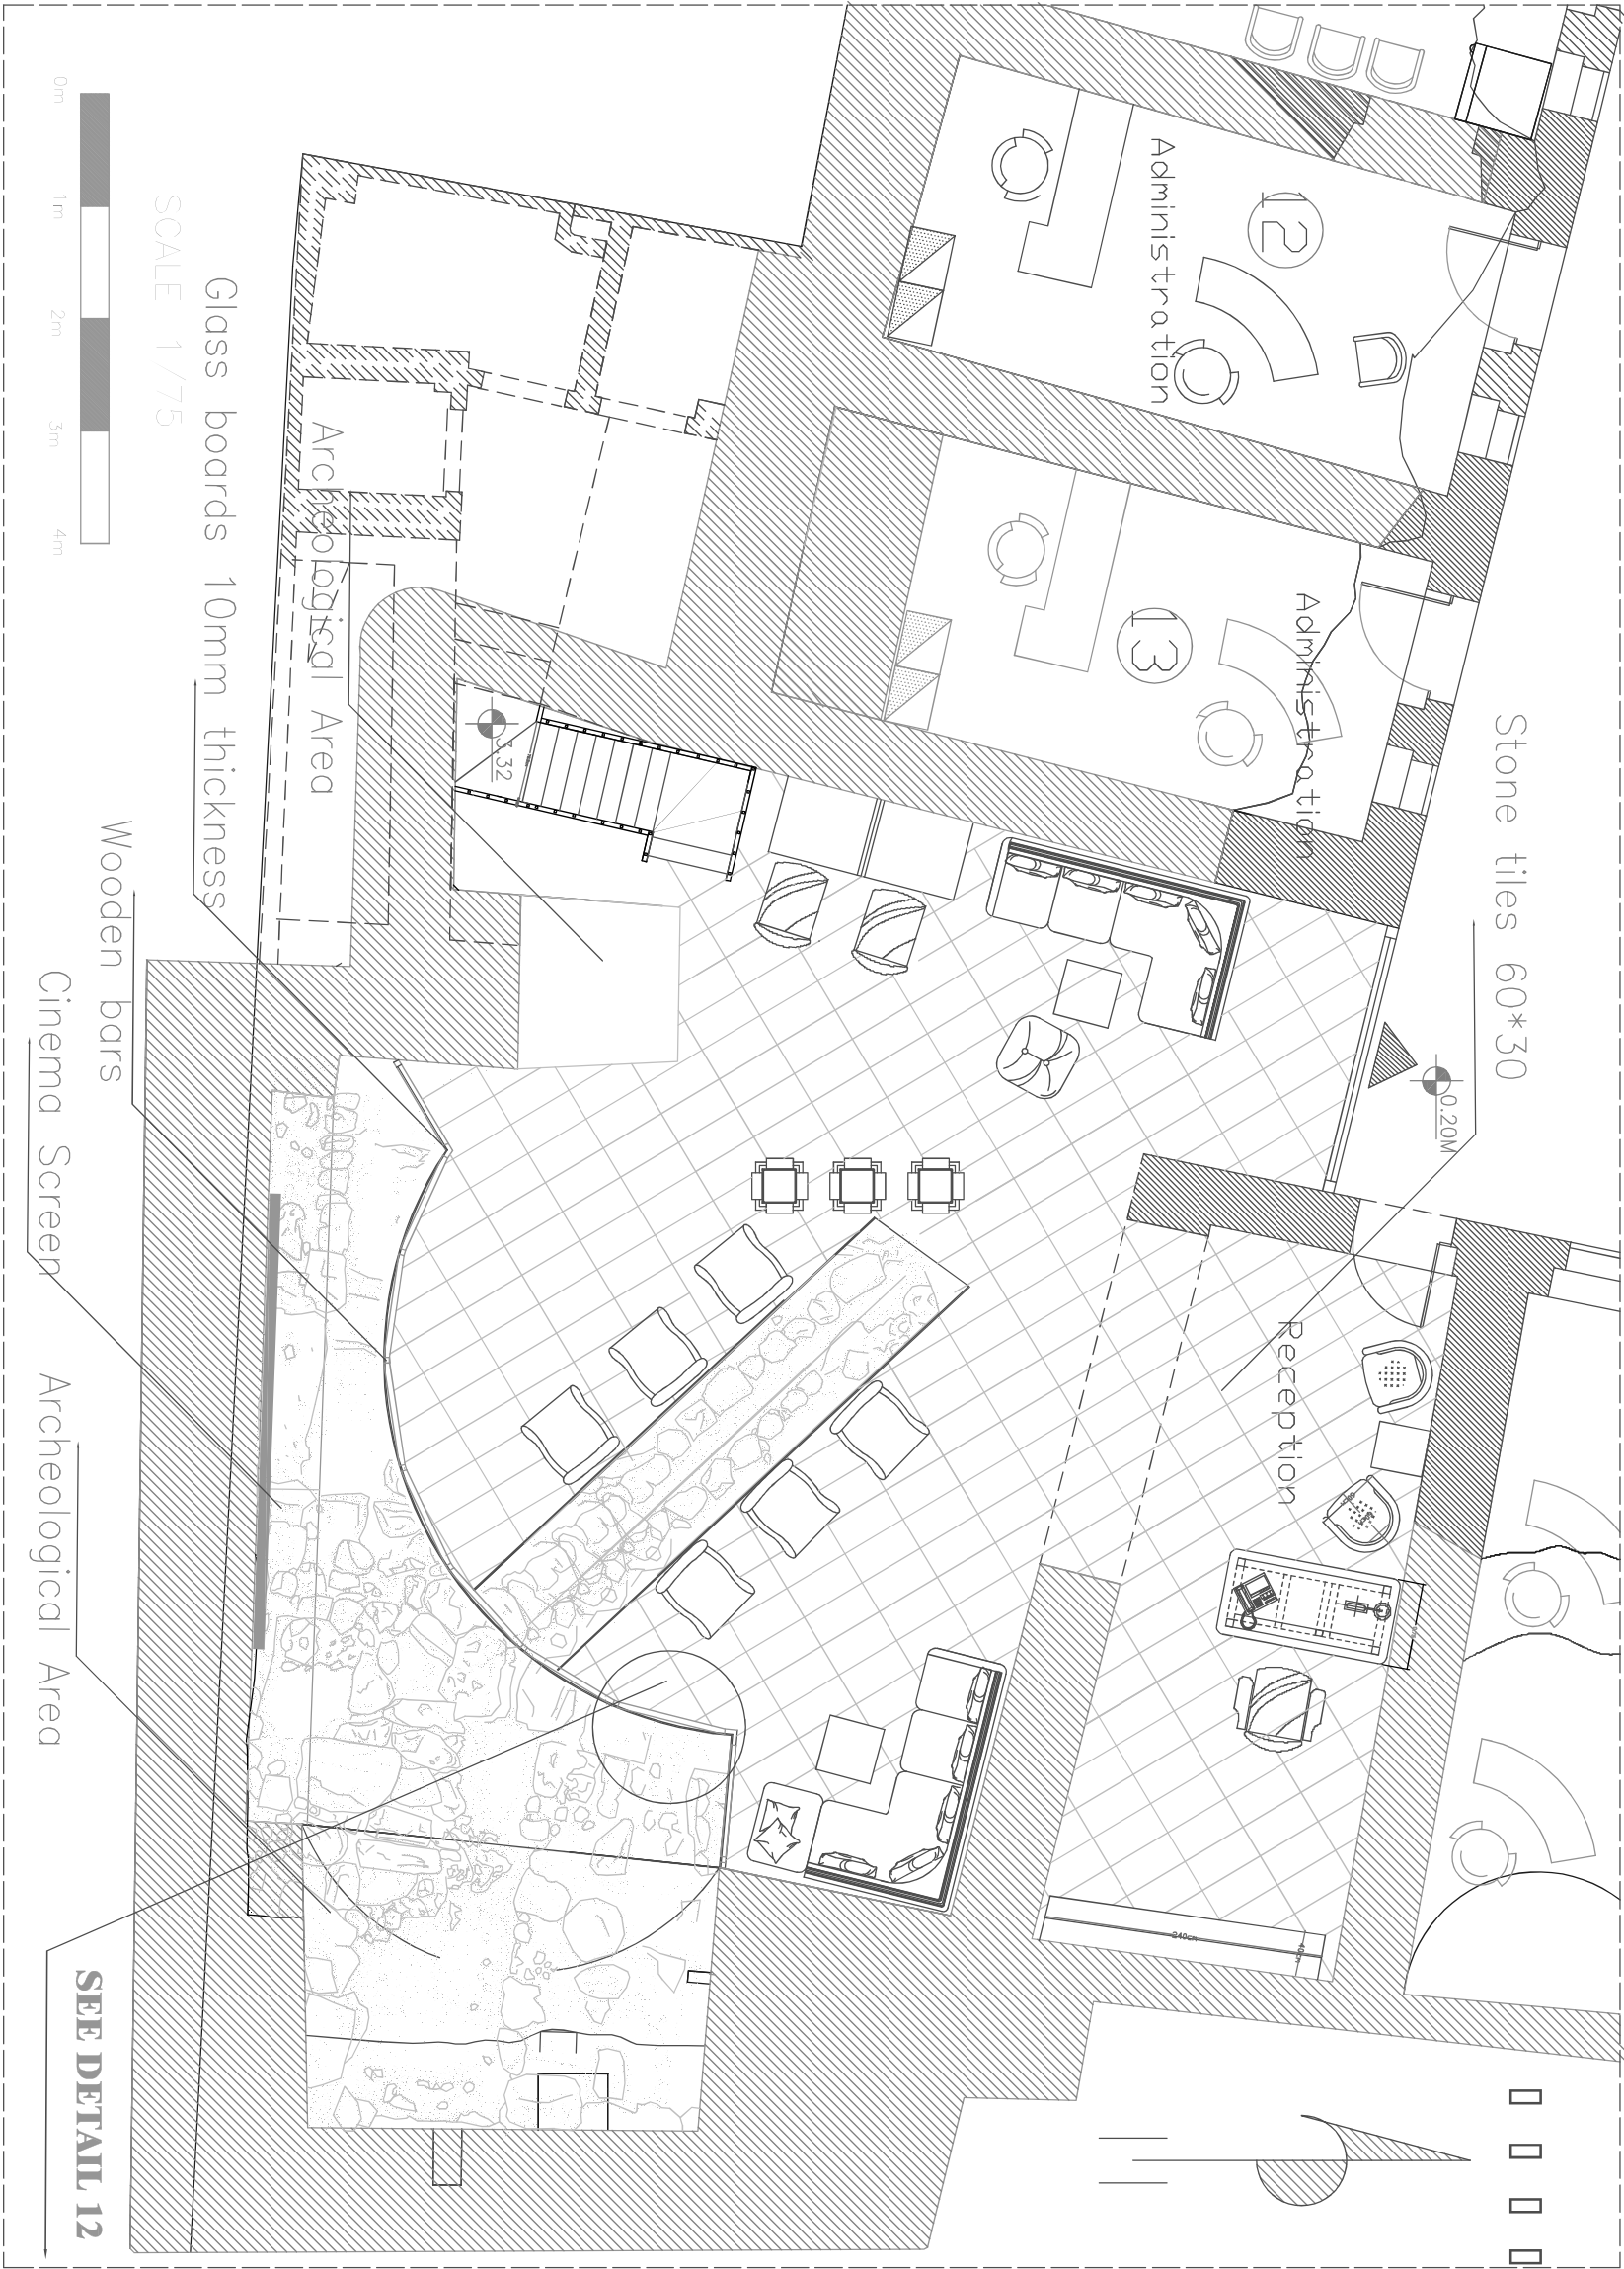


UNITED NATIONS
DEVELOPMENT PROGRAMME

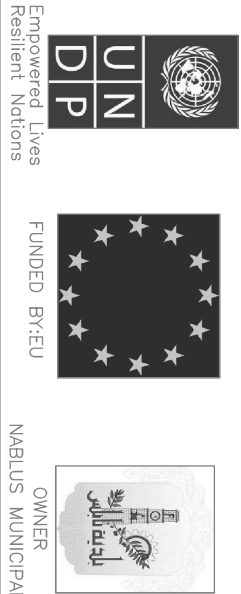


REHABILITATION & MAINTENANCE OF
KHAN ALWAKALEH COMPOUND


REHABILITATION & MAINTENANCE OF KHAN ALWAKALEH COMPOUND		DRAWING TITLE	Layout Of The Reception & Info.Center/Ground Floor
		DRAWING NO.	
		DATE	
		SCALE	
CONSULTANT	ENG. LINA ABUSEIR		DECEMBER/2014
DESIGNER	ENG. LINA ABUSEIR		1/75

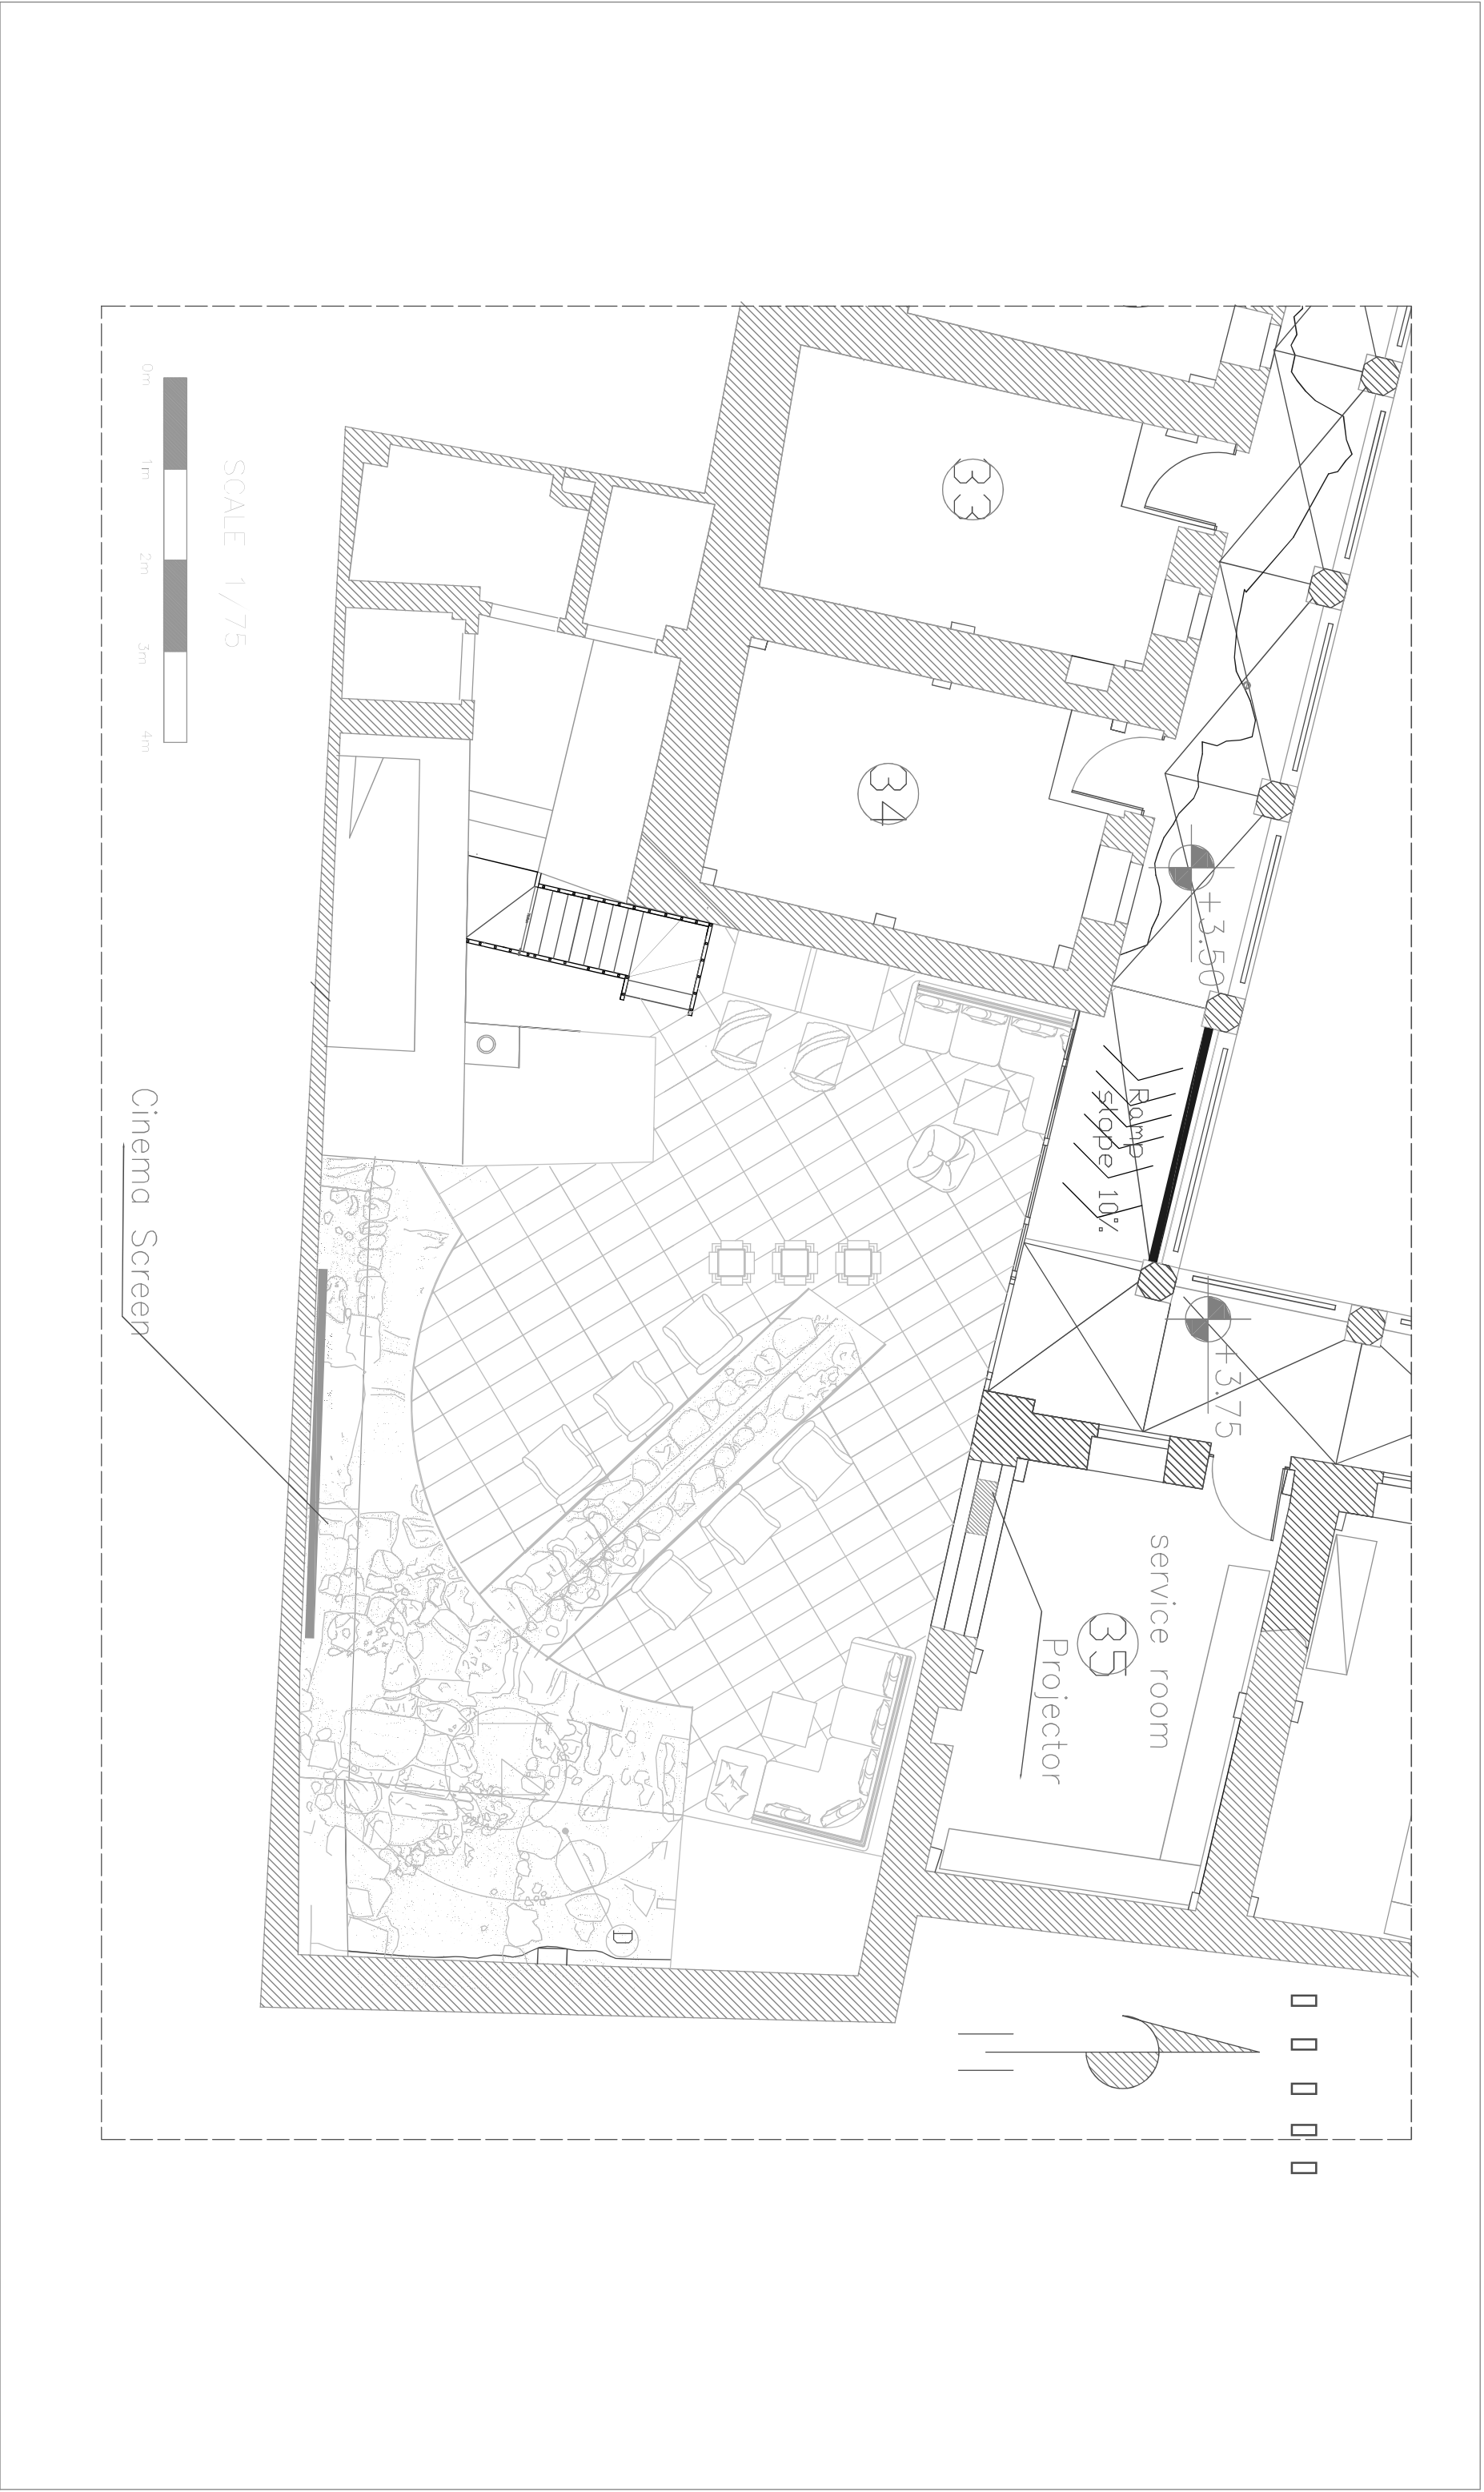

 United Nations Development Programme  Funded by EU  Owner Nablus Municipality Empowered Lives Resilient Nations	Rehabilitation & Maintenance of Khan Alwakaleh Compound Drawing Title Reception & Information Center From First Floor Consultant Eng. Lina Abuseir Designer Eng. Lina Abuseir Drawing No. A27 Date December/2014 Scale 1/75
--	---

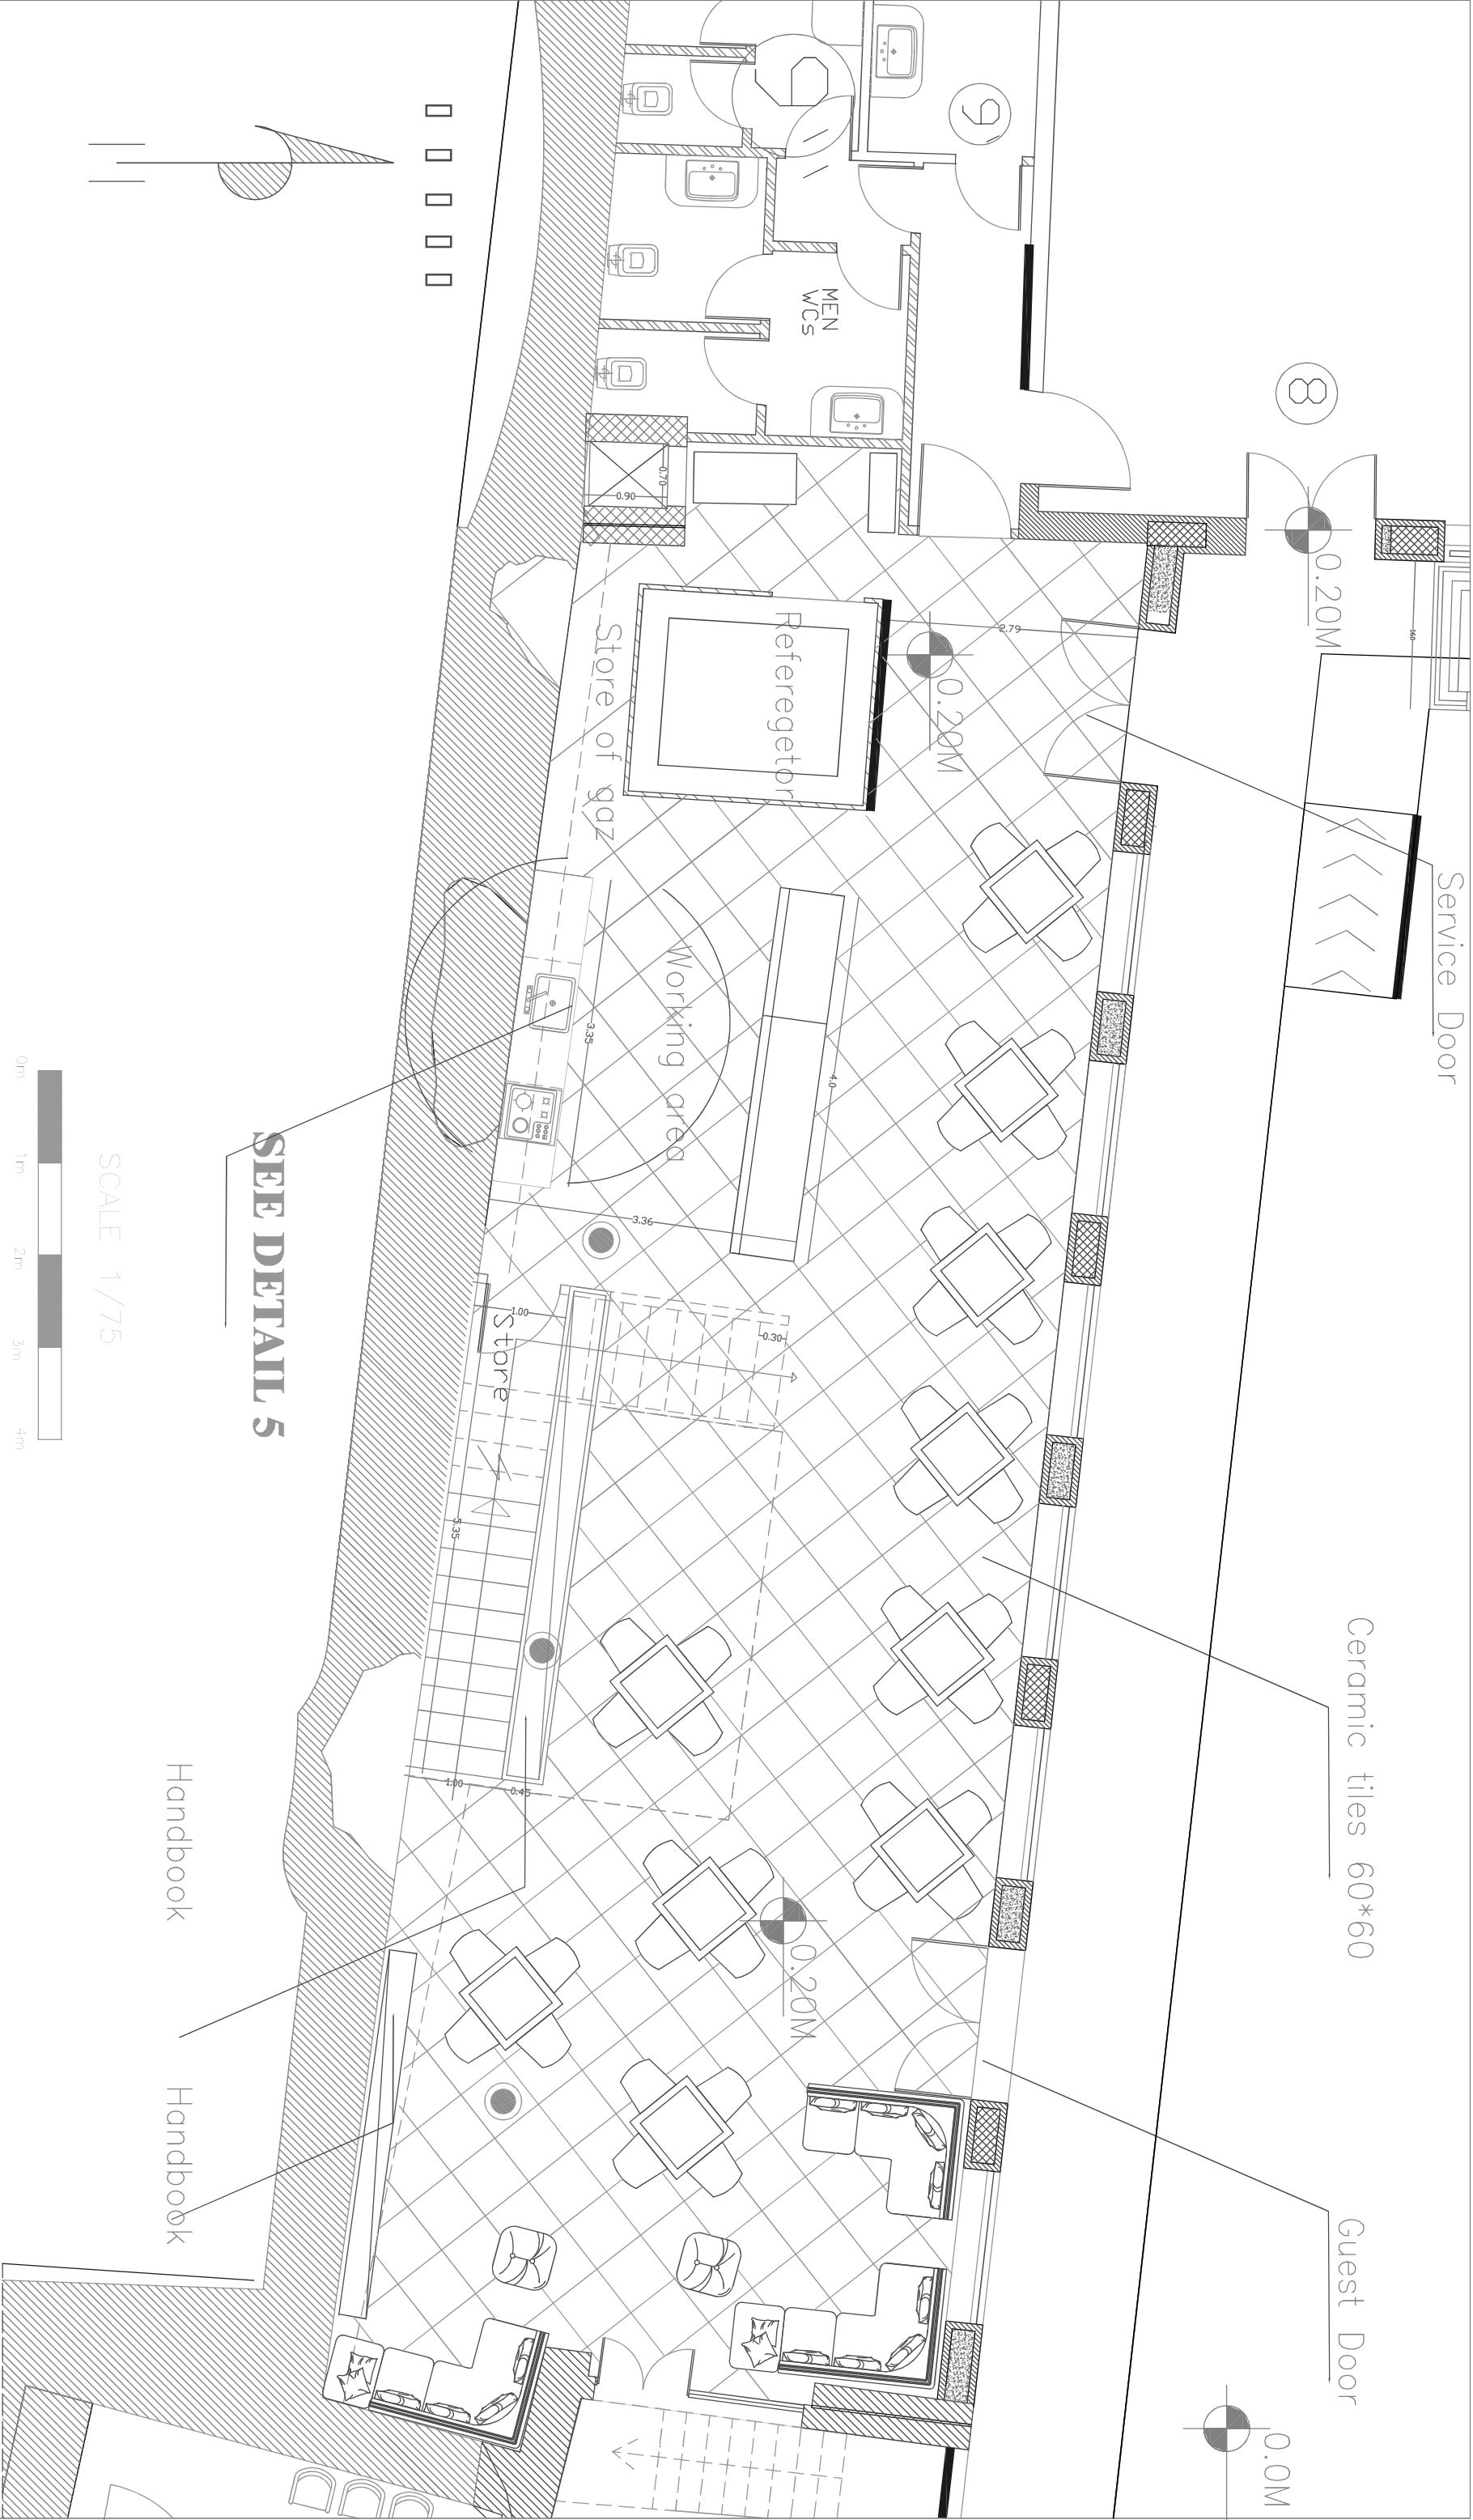

UNITED NATIONS DEVELOPMENT PROGRAMME  Empowered Lives Resilient Nations FUNDED BY:EU OWNER NABLUS MUNICIPALITY			REHABILITATION & MAINTENANCE OF KHAN ALWAKALEH COMPOUND		
CONSULTANT		ENG. LINA ABUSEIR	DRAWING TITLE		The Cafeteria Layout/Ground Floor
DESIGNER		ENG. LINA ABUSEIR	DRAWING NO.		A28
			DATE		DECEMBER/2014
			SCALE		1/75

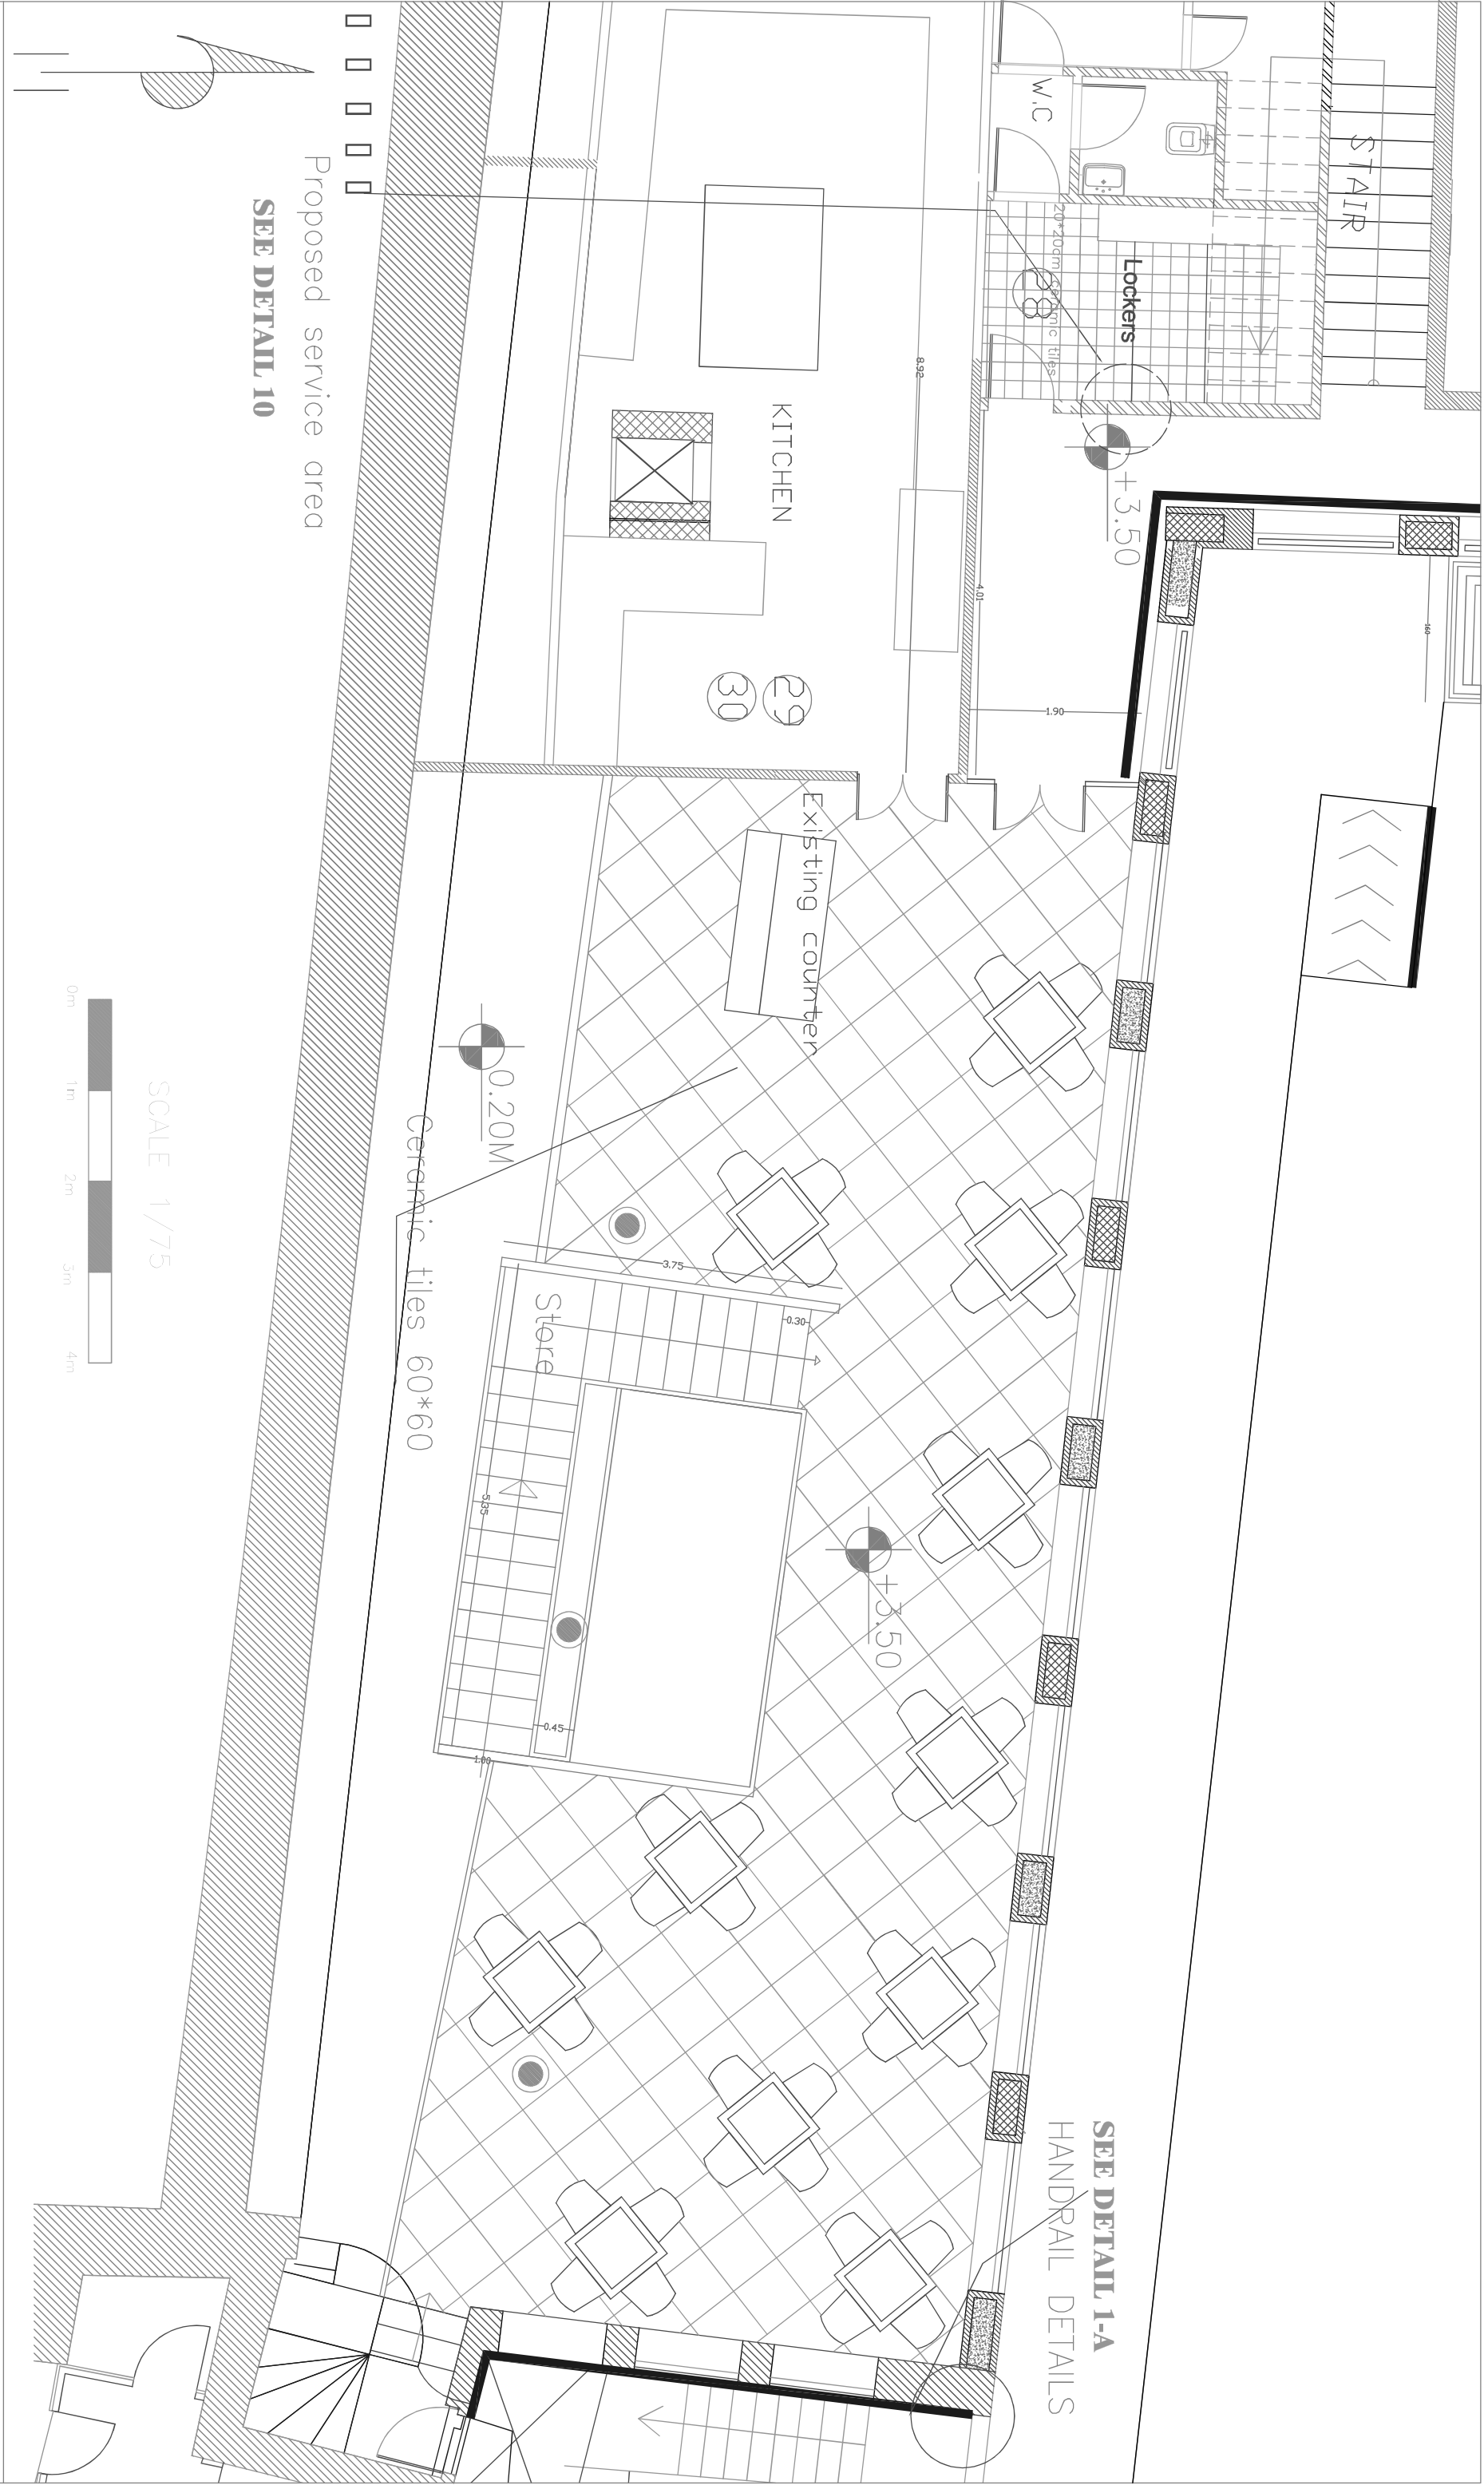


UNITED NATIONS DEVELOPMENT PROGRAMME  Empowered Lives Resilient Nations FUNDED BY: EU OWNER NABLUS MUNICIPALITY		REHABILITATION & MAINTENANCE OF KHAN ALWAKALEH COMPOUND	
CONSULTANT	ENG. LINA ABUSEIR	DRAWING TITLE	The Restaurant Layout -First Floor
DESIGNER	ENG. LINA ABUSEIR	DRAWING NO.	A29
		DATE	DECEMBER/2014
		SCALE	1/75

ITEM	SYMBOL	DESCRIPTION
1		H&C WATER COLLECTOR
2		WATER METER
3		WESTERN W.C
4		WASH BASIN
5		FLOOR DRAIN 4" F.D
6		CLEAN OUT 4" C.O
7		FLOOR DRAIN 4"
8		MANHOLE
9		COLD WATER PIPE
10		HOT WATER PIPE
11		CITY WATER PIPE
12		VALVE
13		1000 L WATER TANK
14		Electric Water Heater Boiler


--

 UNITED NATIONS DEVELOPMENT PROGRAMME  Empowered Lives Resilient Nations  FUNDED BY: EU  OWNER NABLUS MUNICIPALITY			REHABILITATION & MAINTENANCE OF KHAN ALWAKALEH COMPOUND CONSULTANT DESIGNER ENG. LINA ABUSEIR ENG. LINA ABUSEIR DRAWING TITLE DRAWING NO. Sympols Legend M01 DATE SCALE DECEMBER/2014
---	--	--	---

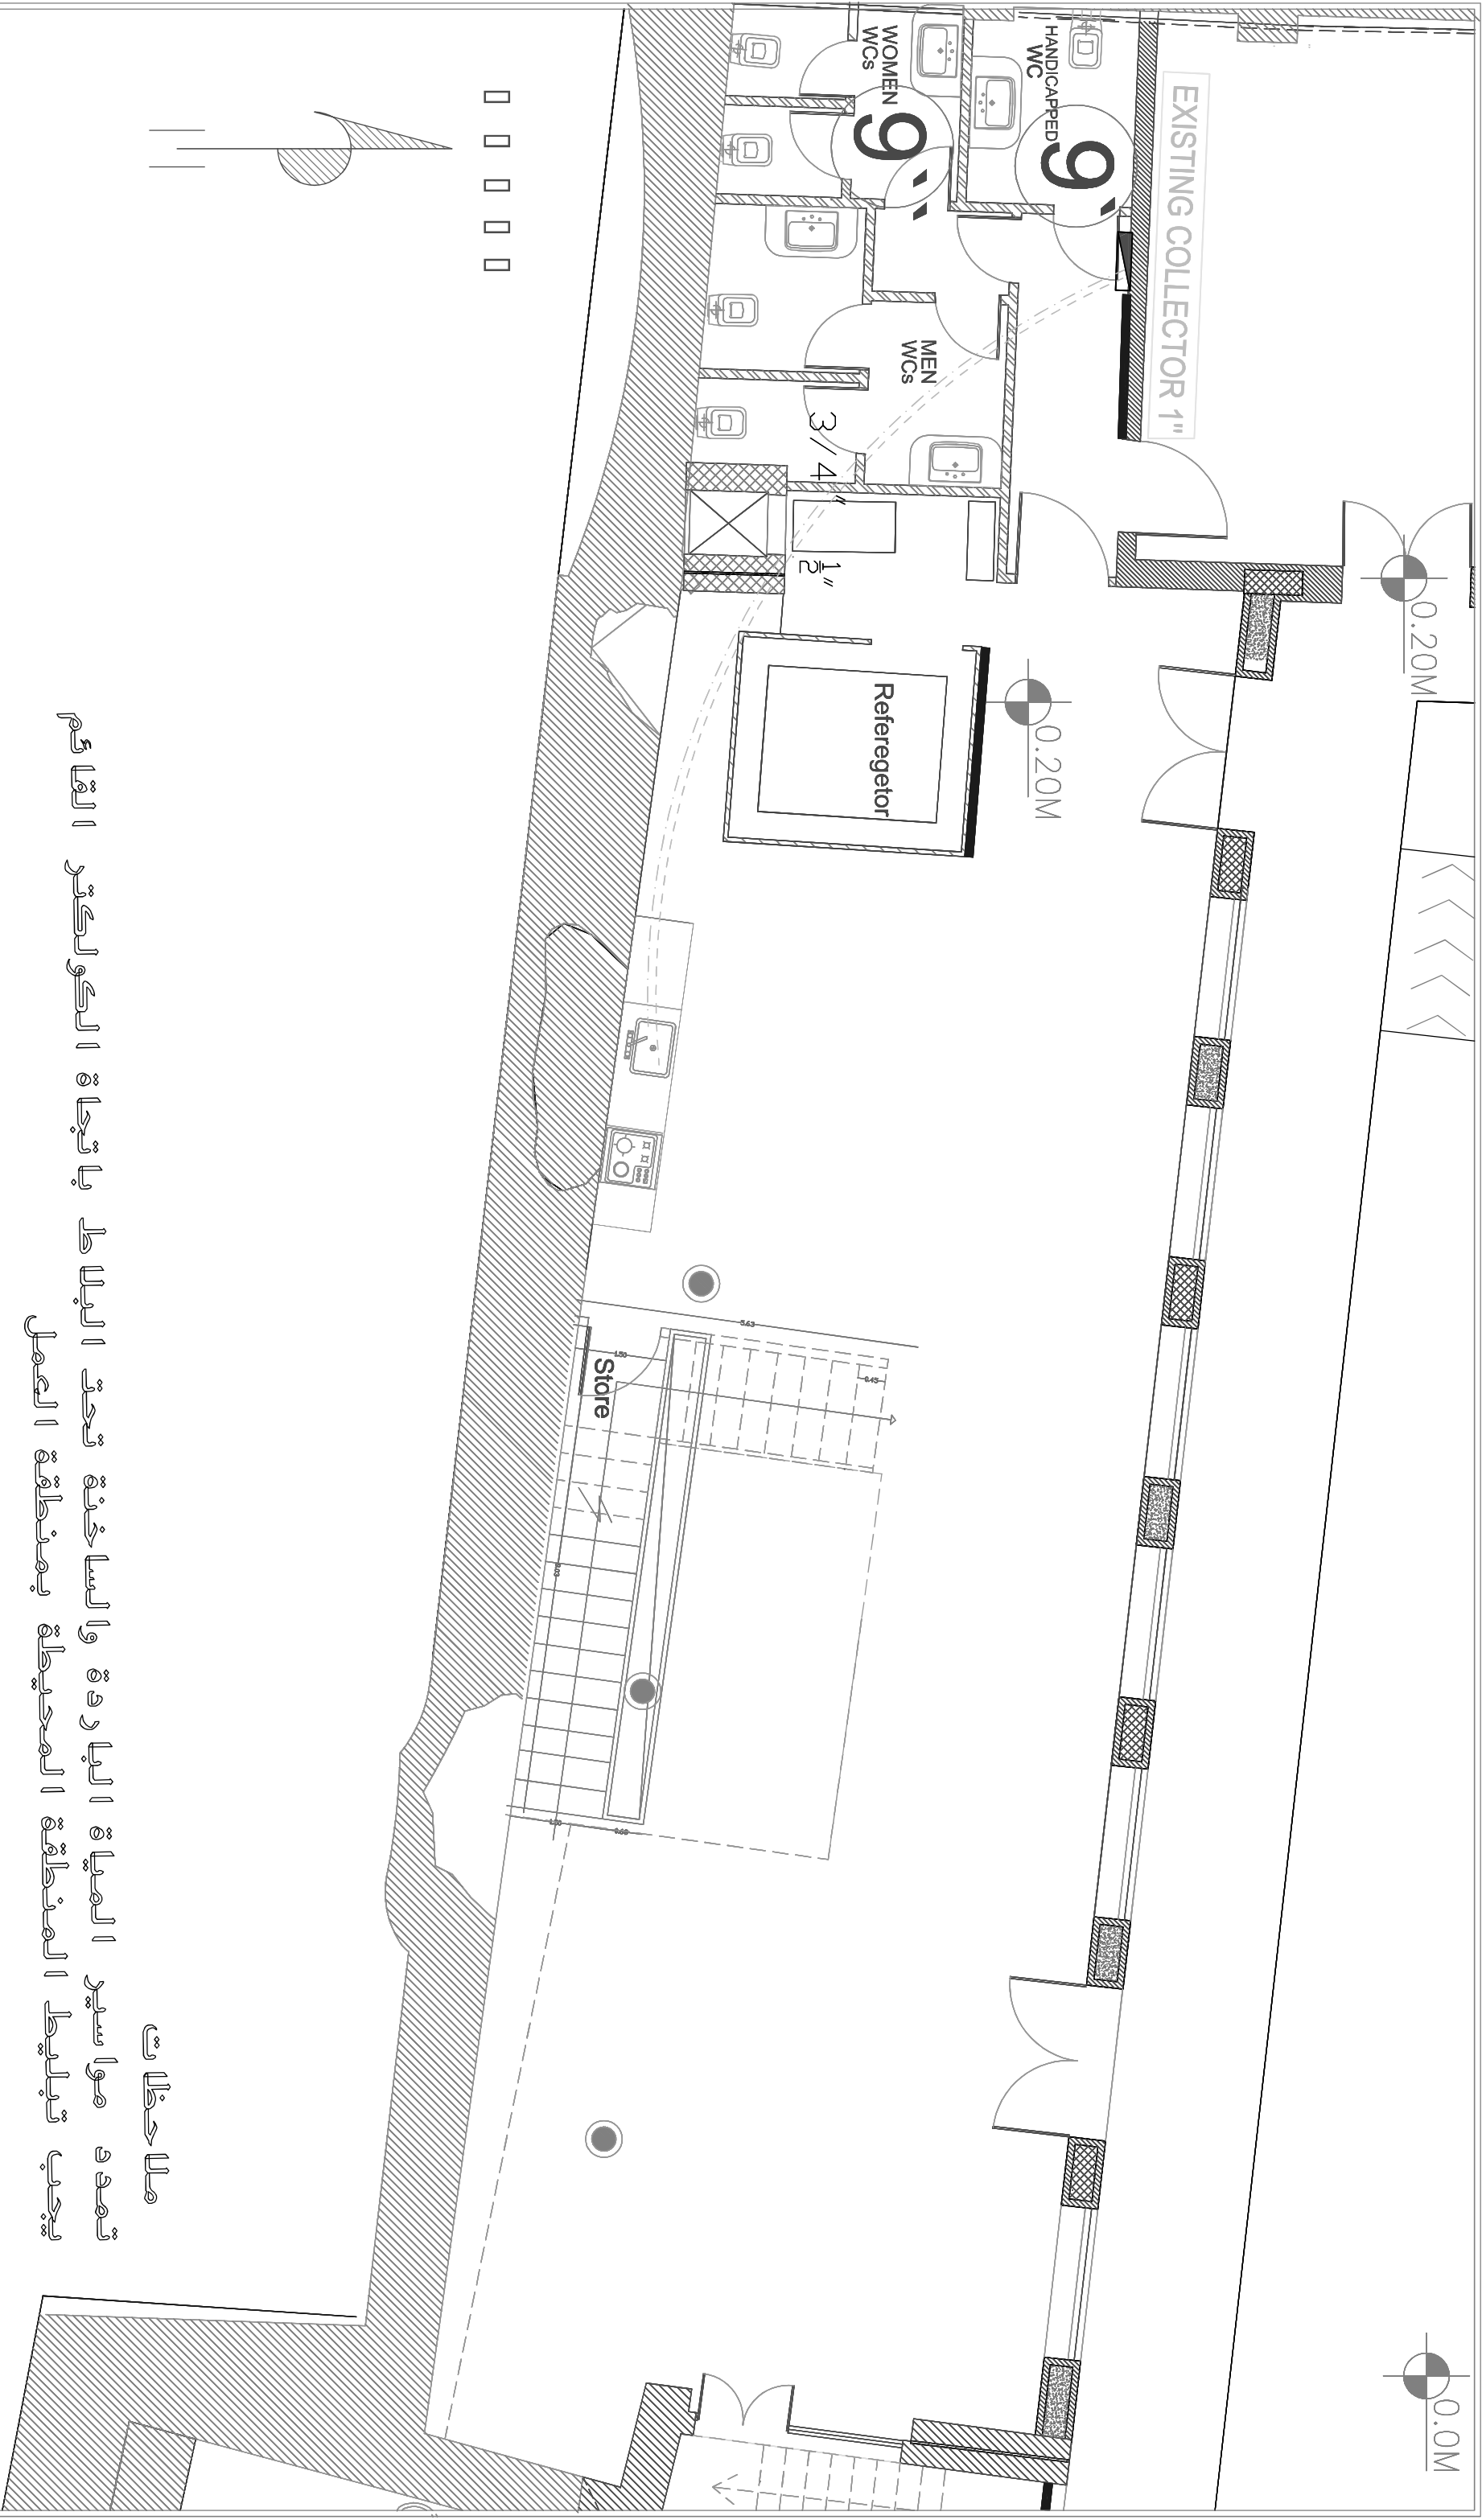



ملاحظات
تمدد مواسير المياه والساخنة تحت البساط بائحة الكونكر القاسم
يجب تبليط المنطقة المحيطة بمنطقة العمل

UNITED NATIONS DEVELOPMENT PROGRAMME  Empowered Lives Resilient Nations FUNDED By: EU OWNER NABLUS MUNICIPALITY		REHABILITATION & MAINTENANCE OF KHAN ALWAKALEH COMPOUND		Water Layout For The Cafeteria/Ground Floor	
CONSULTANT		ENG. LINA ABUSEIR		DRAWING TITLE	
DESIGNER		ENG. LINA ABUSEIR		DRAWING NO.	
				DATE	
				SCALE	
				1 / 75	
				DECEMBER / 2014	
				M02	

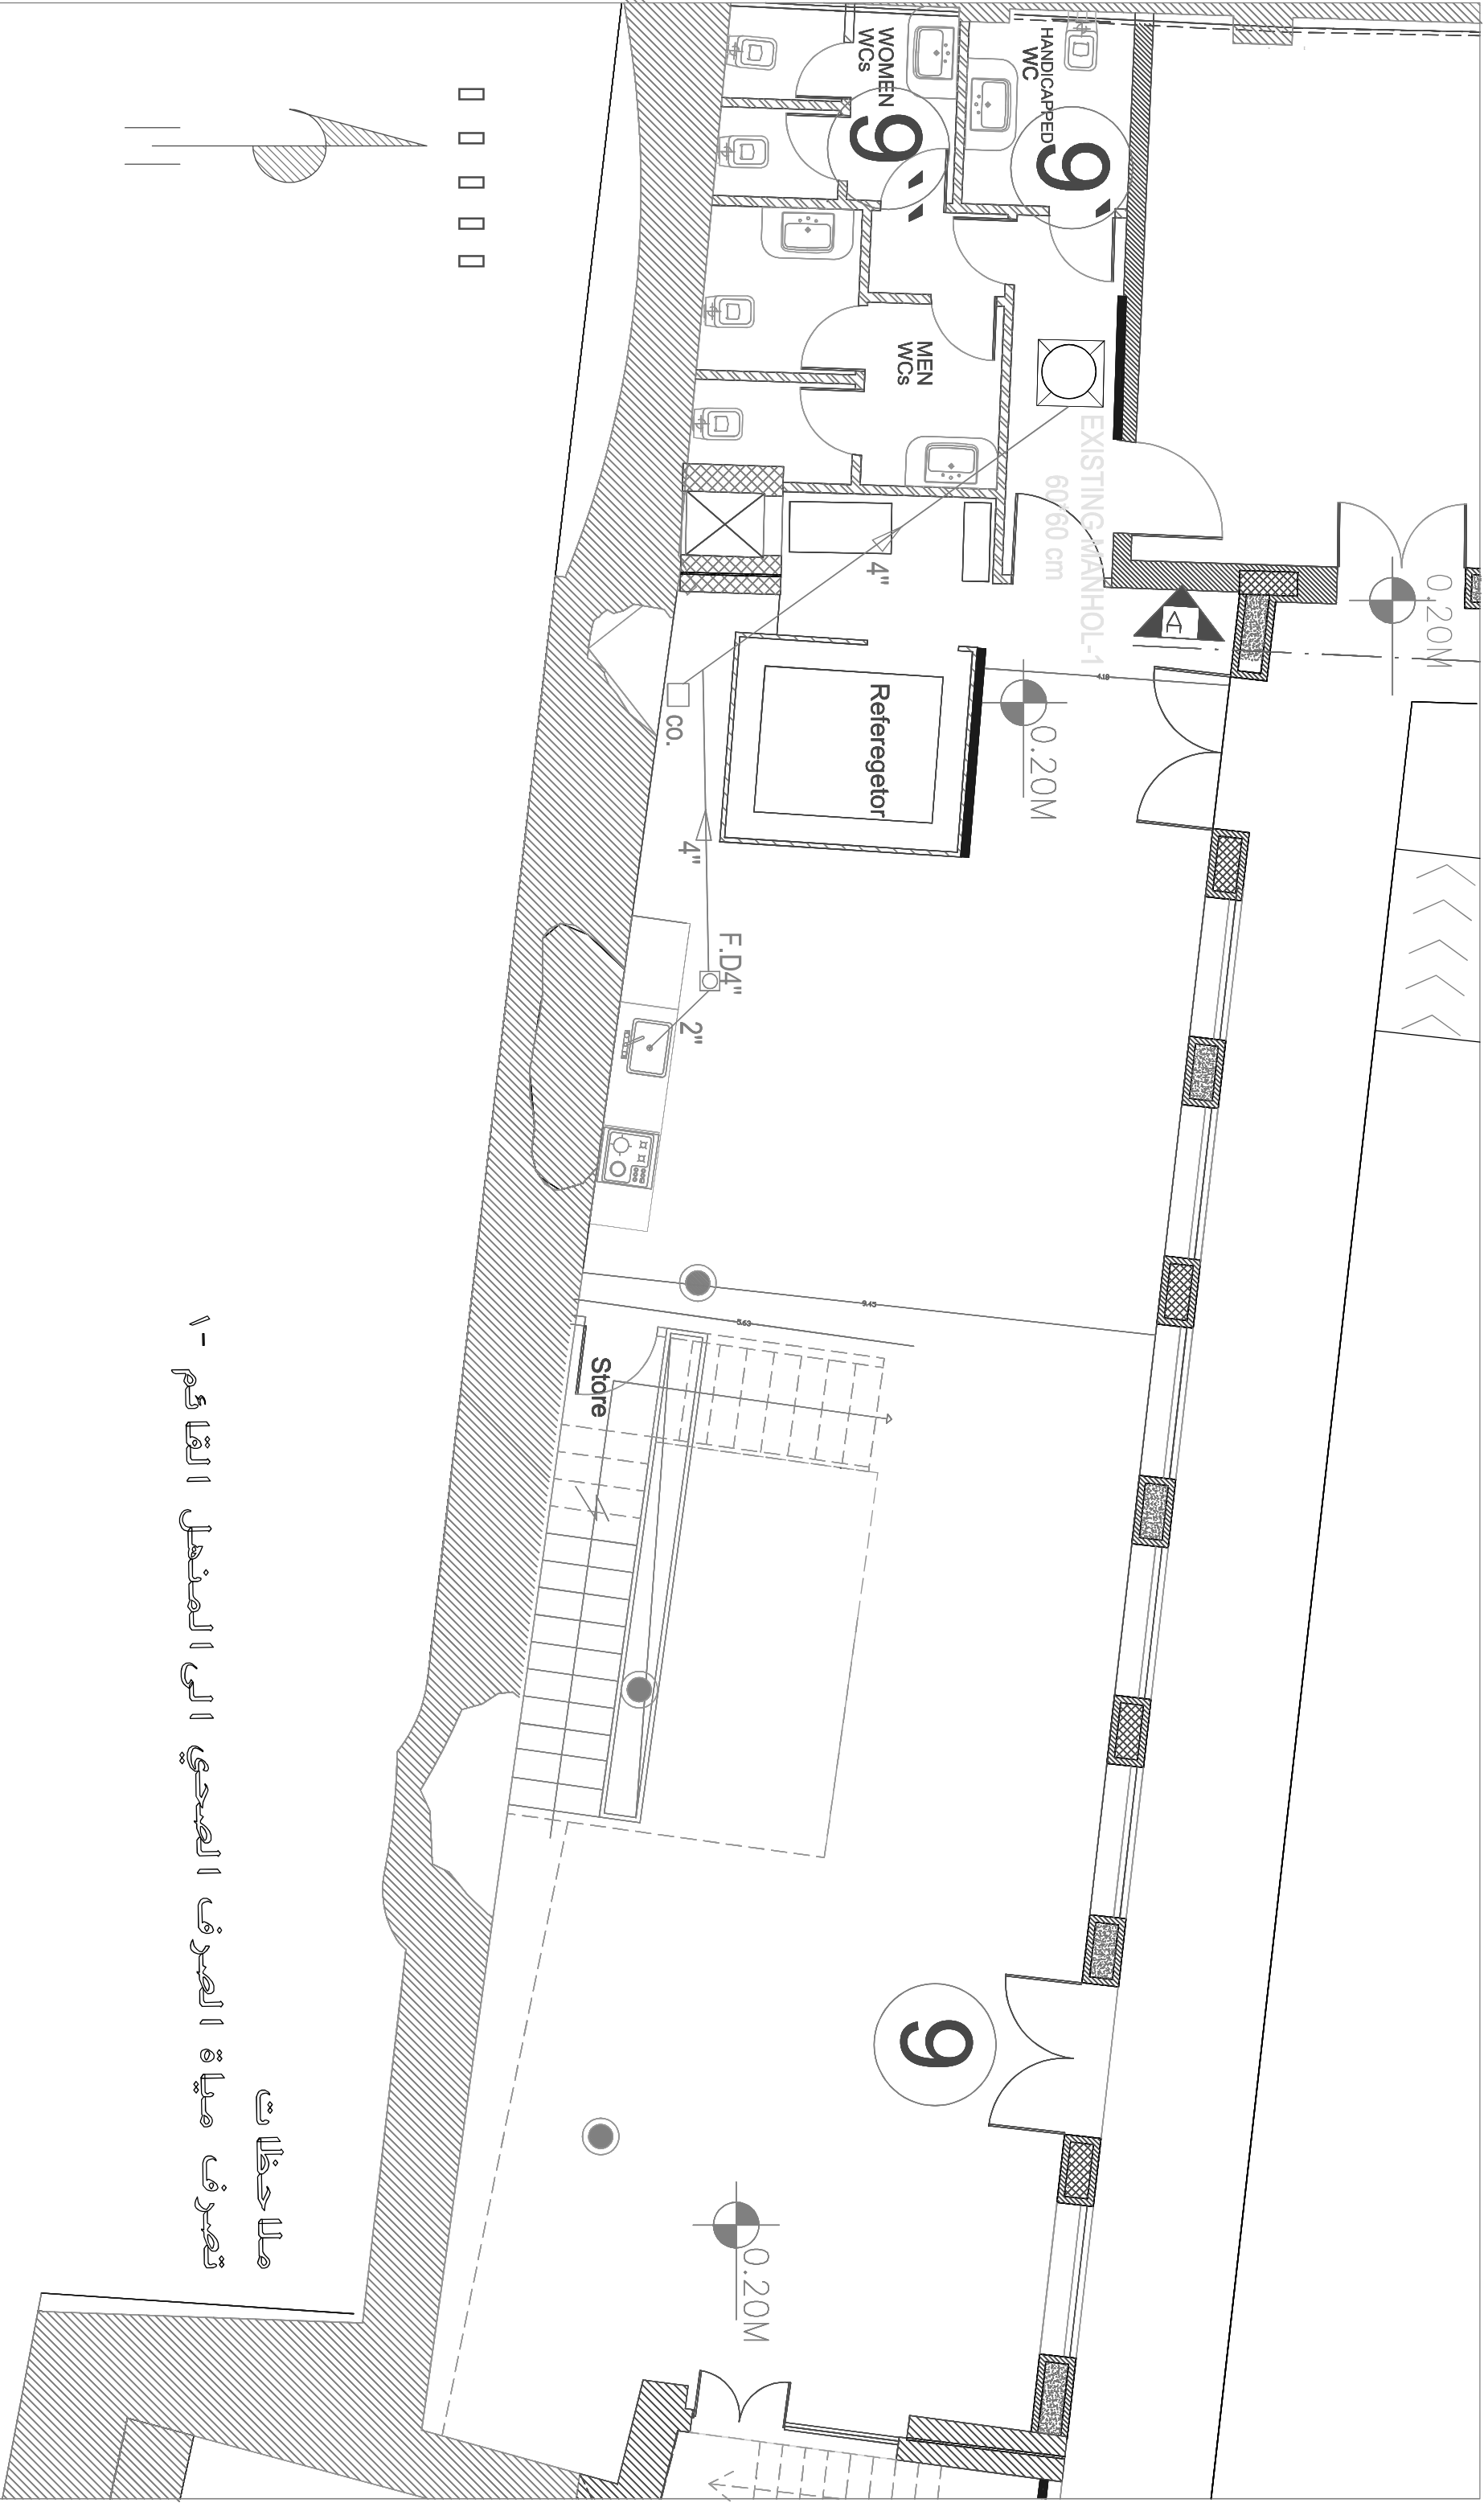

 UNDP Empowered Lives Resilient Nations  FUNDED BY: EU  OWNER NABLUS MUNICIPALITY			REHABILITATION & MAINTENANCE OF KHAN ALWAKALEH COMPOUND			DRAWING TITLE		Drainage Layout For The Cafeteria/Ground Floor	
CONSULTANT		ENG. LINA ABUSEIR		DRAWING NO.		M03			
DESIGNER		ENG. LINA ABUSEIR		SCALE		1 / 75			
				DATE		DECEMBER / 2014			

ملا حذات
تعريف صيانة المعروف الصحي الى المنهل القام ١ -

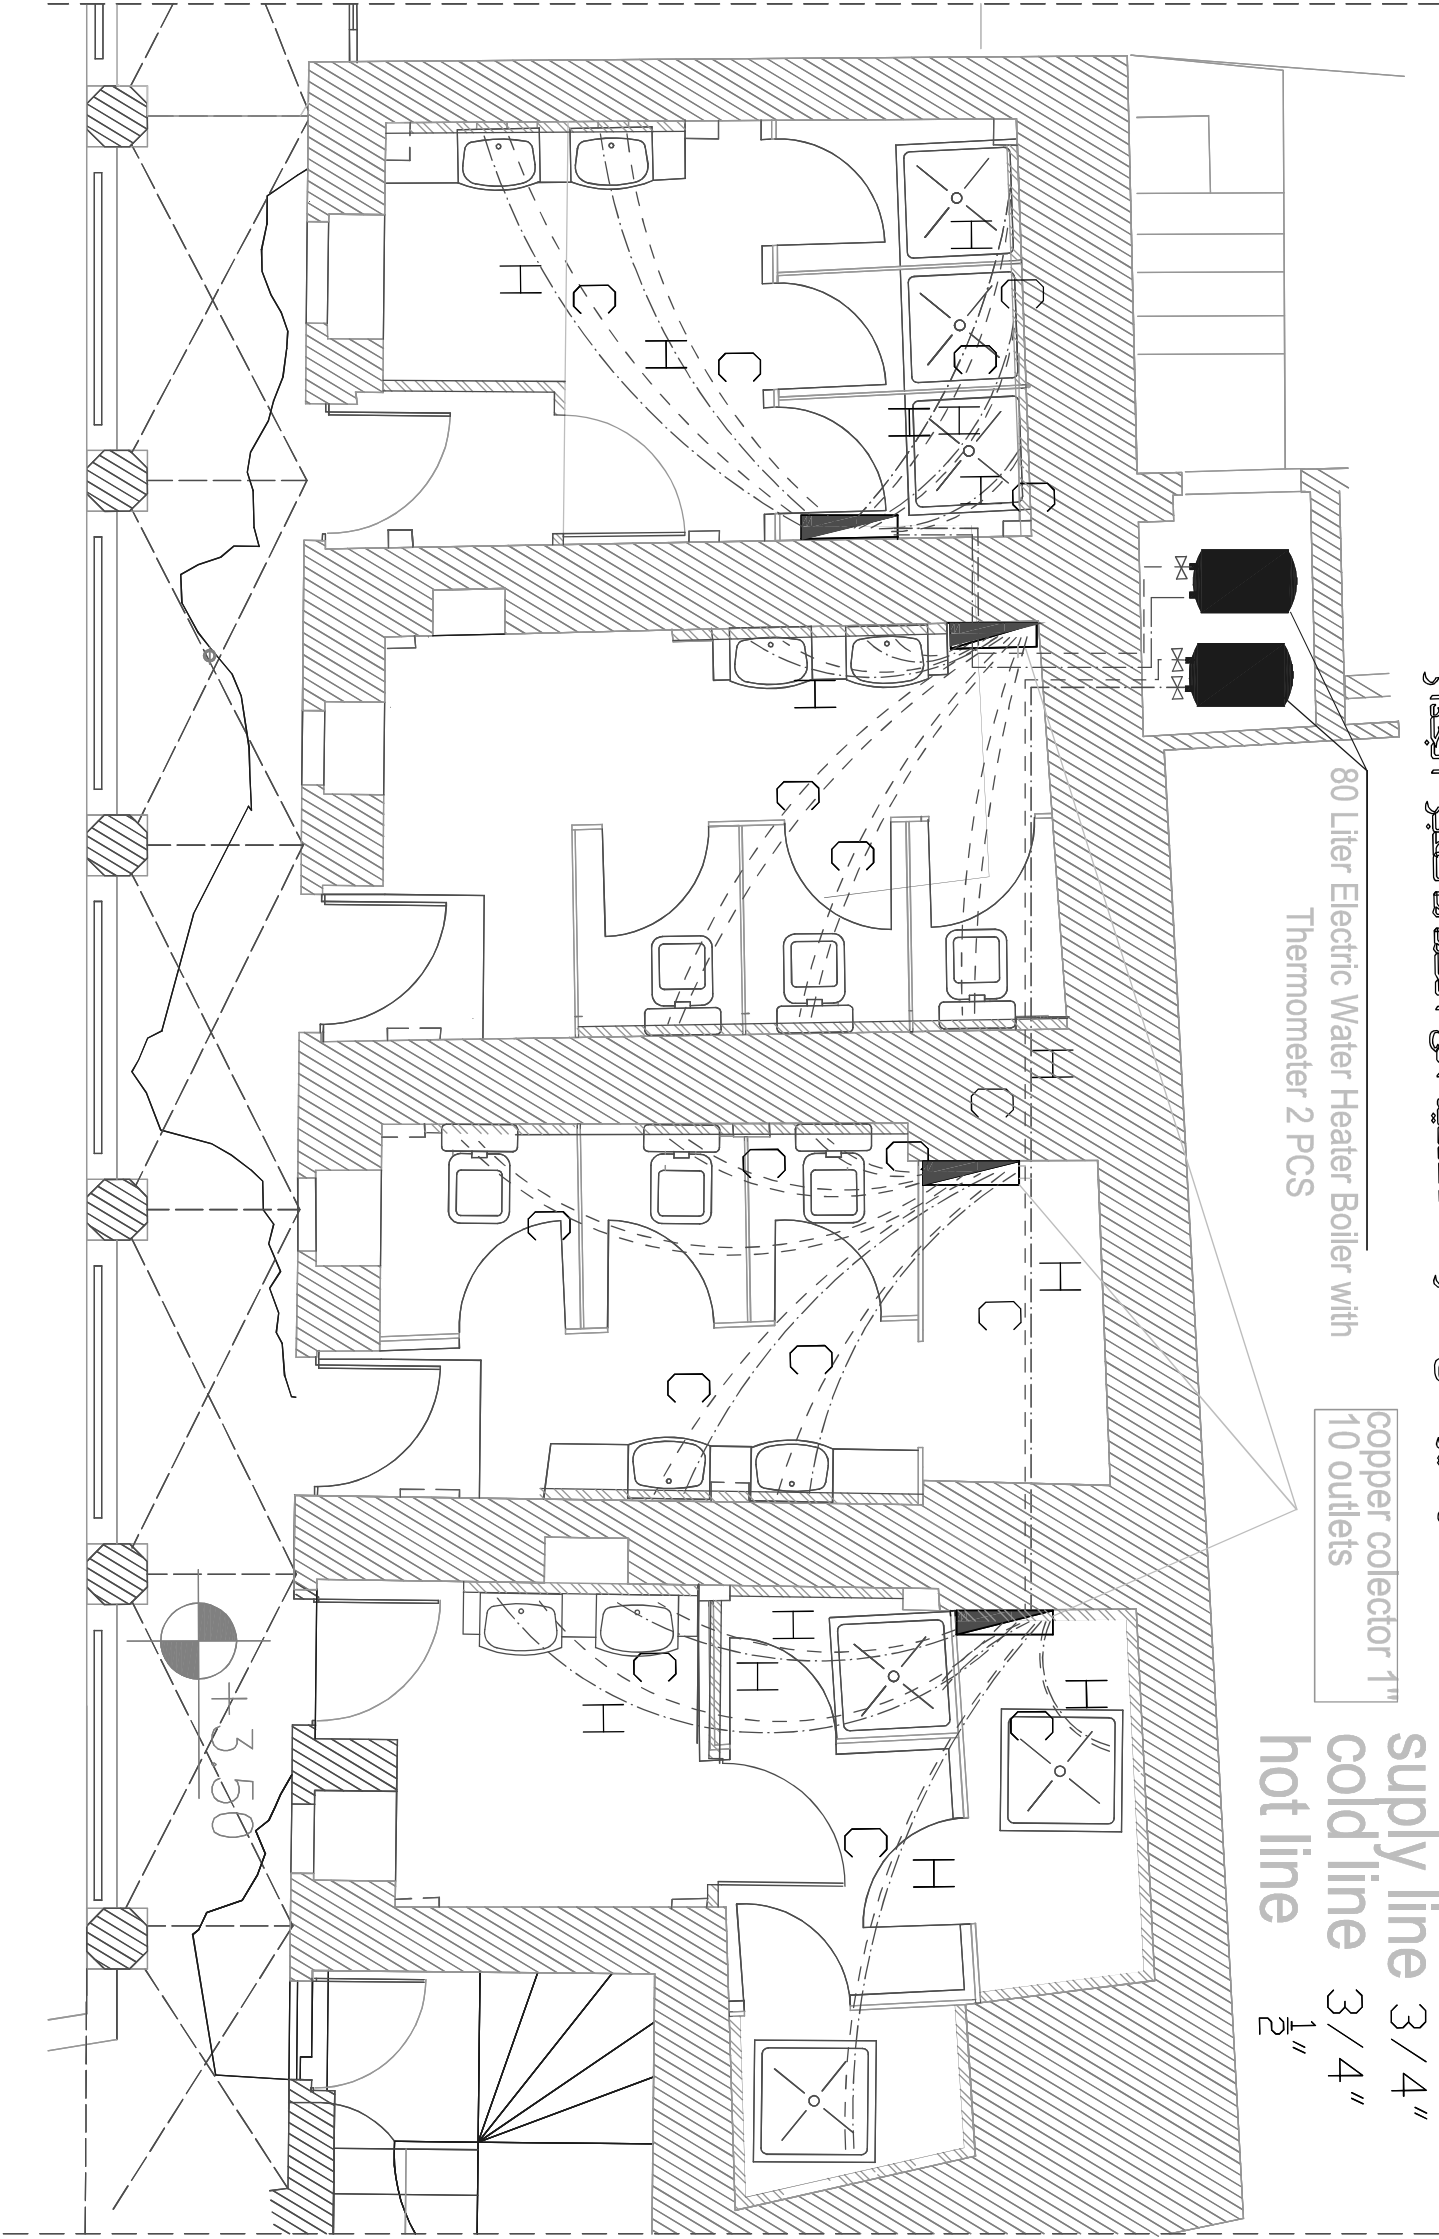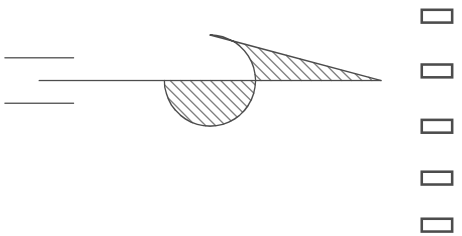

تمدد المواسير من الغرفة الخلفية الى الحمامات عبر الجدار



supply line 3 / 4"
cold line 3 / 4"
hot line 1 / 2"

ملاحظة

تمدد المواسير من الغرفة الخلفية الى الحمامات عبر الجدار

 UNITED NATIONS DEVELOPMENT PROGRAMME  FUNDED By:EU  OWNER NABLUS MUNICIPALITY Empowered Lives Resilient Nations		REHABILITATION & MAINTENANCE OF KHAN ALWAKALEH COMPOUND		DRAWING TITLE	Cold & Hot Water Supply / Collective Bathrooms M04
CONSULTANT		ENG. LINA ABUSEIR		DATE	
DESIGNER		ENG. LINA ABUSEIR		SCALE	
					1 / 50

NORTH

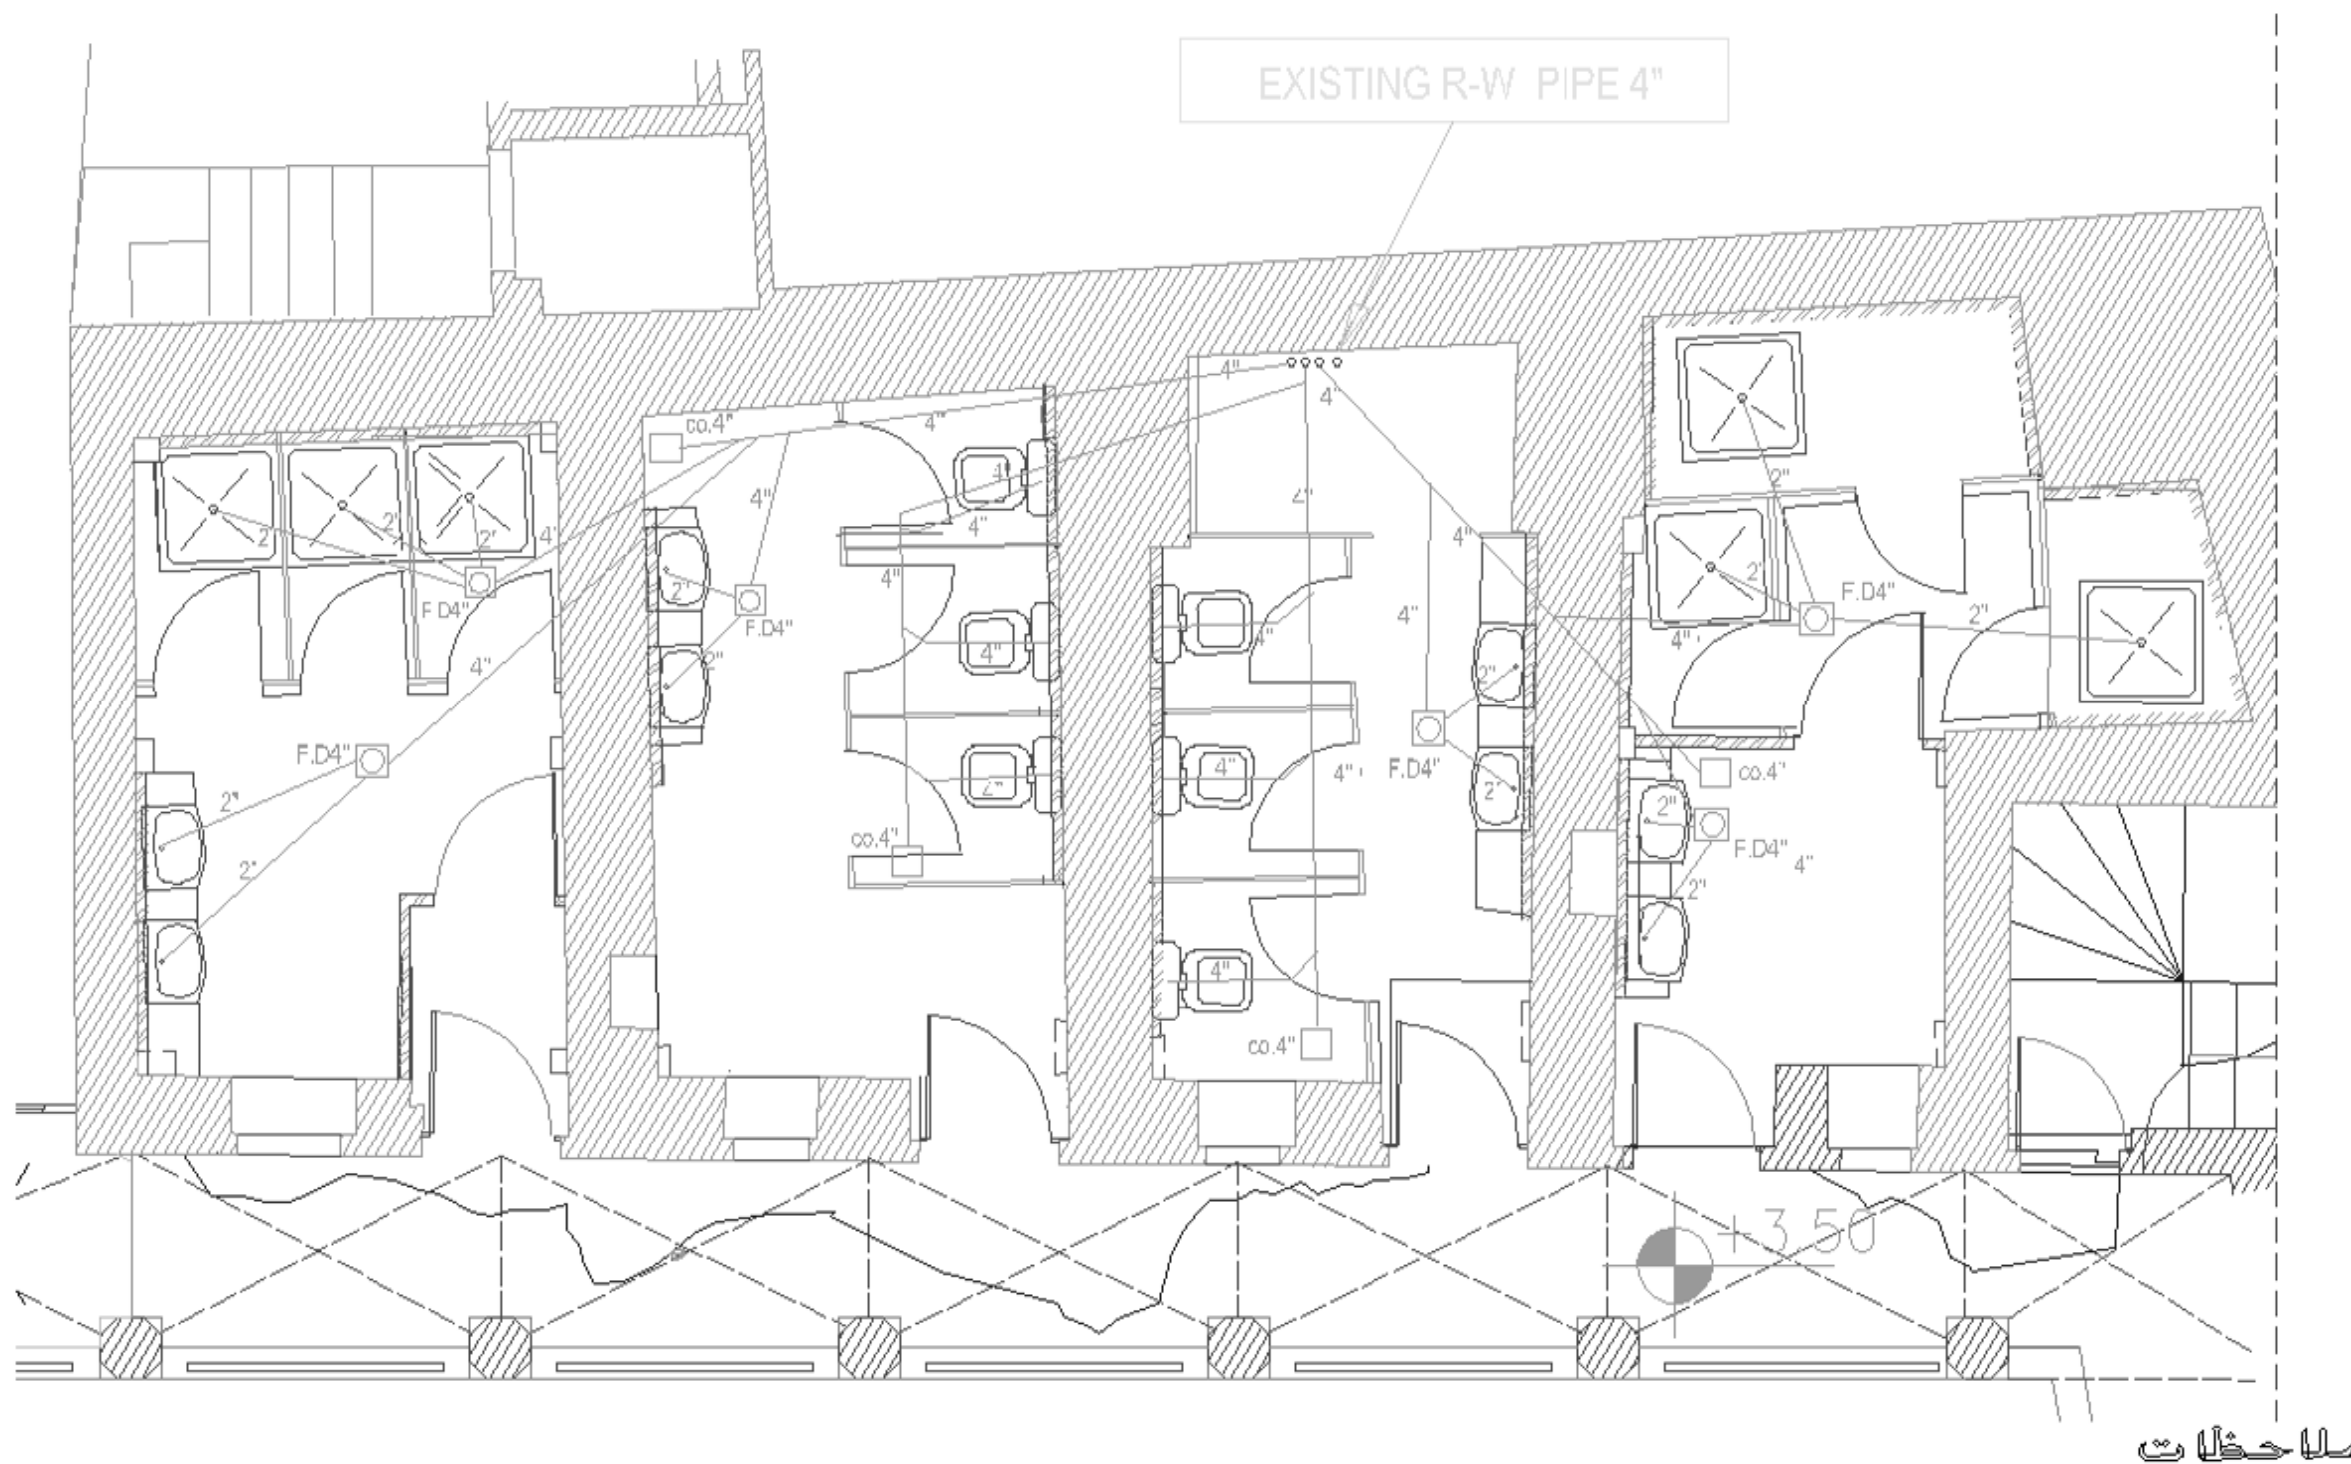 

ملاحظات

يجب تخطيط المنطقة المحيطة بمنطقة العمل [الحمامات]

UNITED NATIONS
DEVELOPMENT PROGRAMME



Empowered Lives
Resilient Nations



FUNDED BY: EU



OWNER
NABLUS MUNICIPALITY

REHABILITATION & MAINTENANCE OF KHAN ALWAKALEH COMPOUND

CONSULTANT ENG. LINA ABUSEIR

DESIGNER ENG. LINA ABUSEIR

DRAWING TITLE

Drainage Layout / First Floor

DRAWING NO.


M05

DATE



DECEMBER/2014

SCALE

1/50

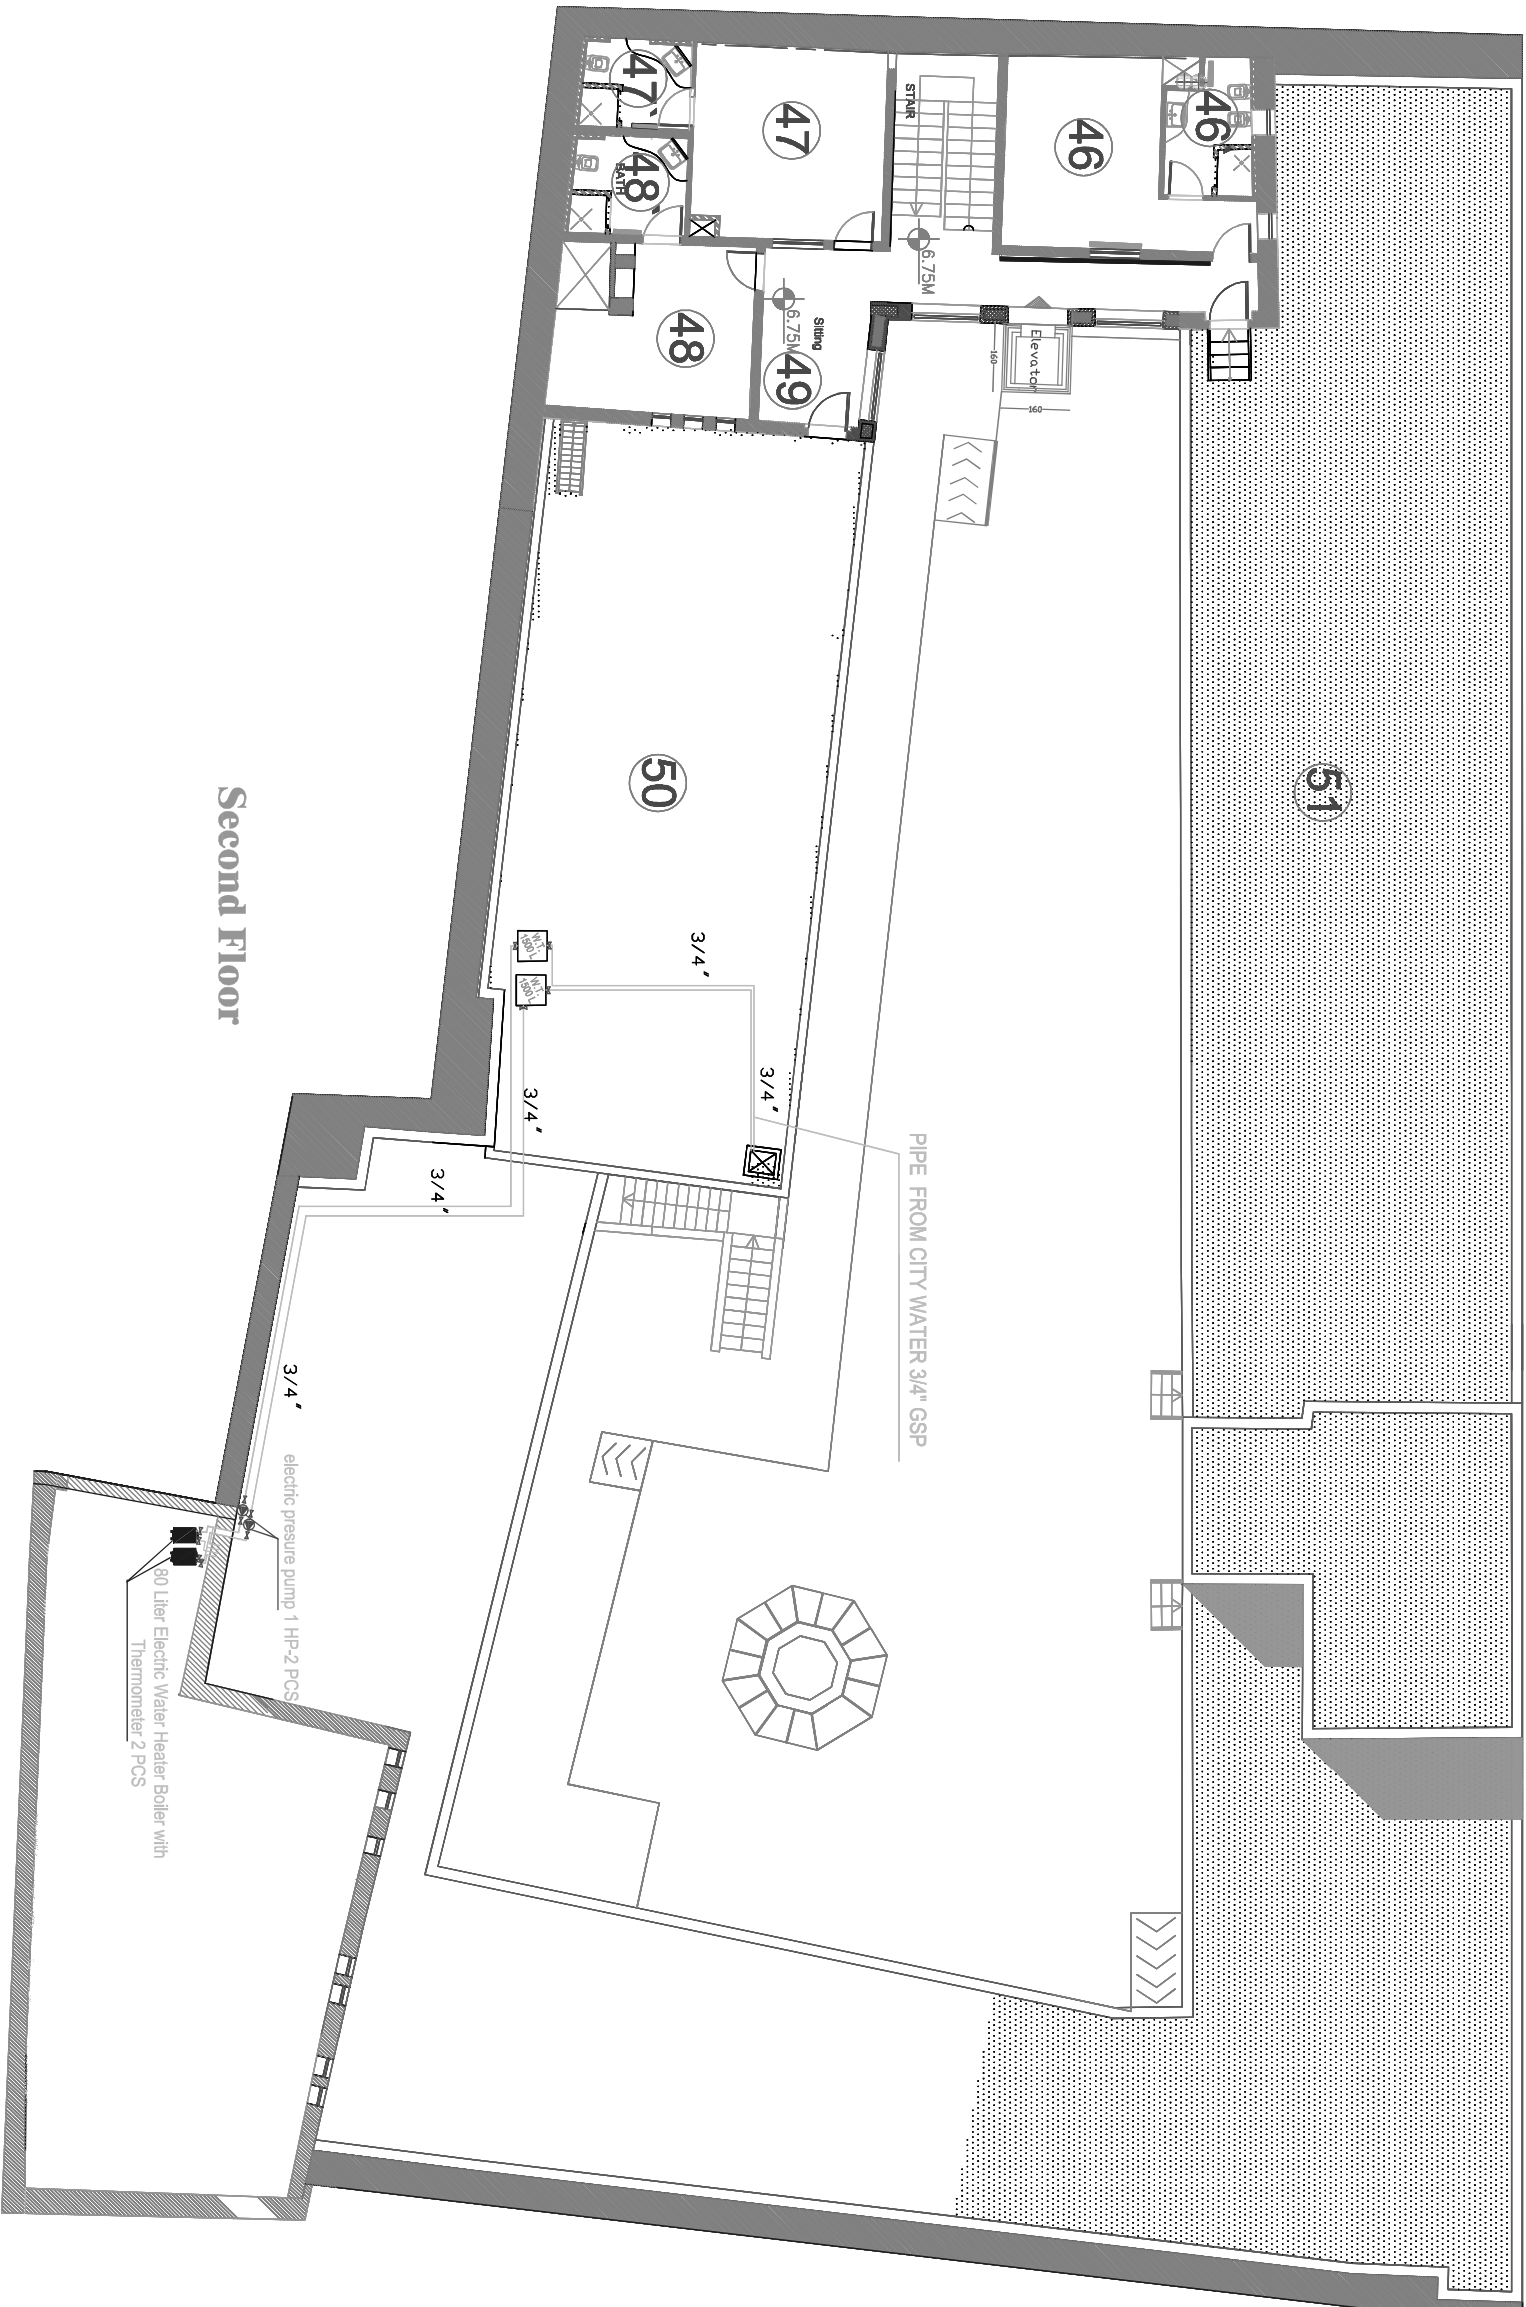

تمدد المراسير الى السطح الى البوابات عبر واجهة السطح الى الغرفة الخلفية

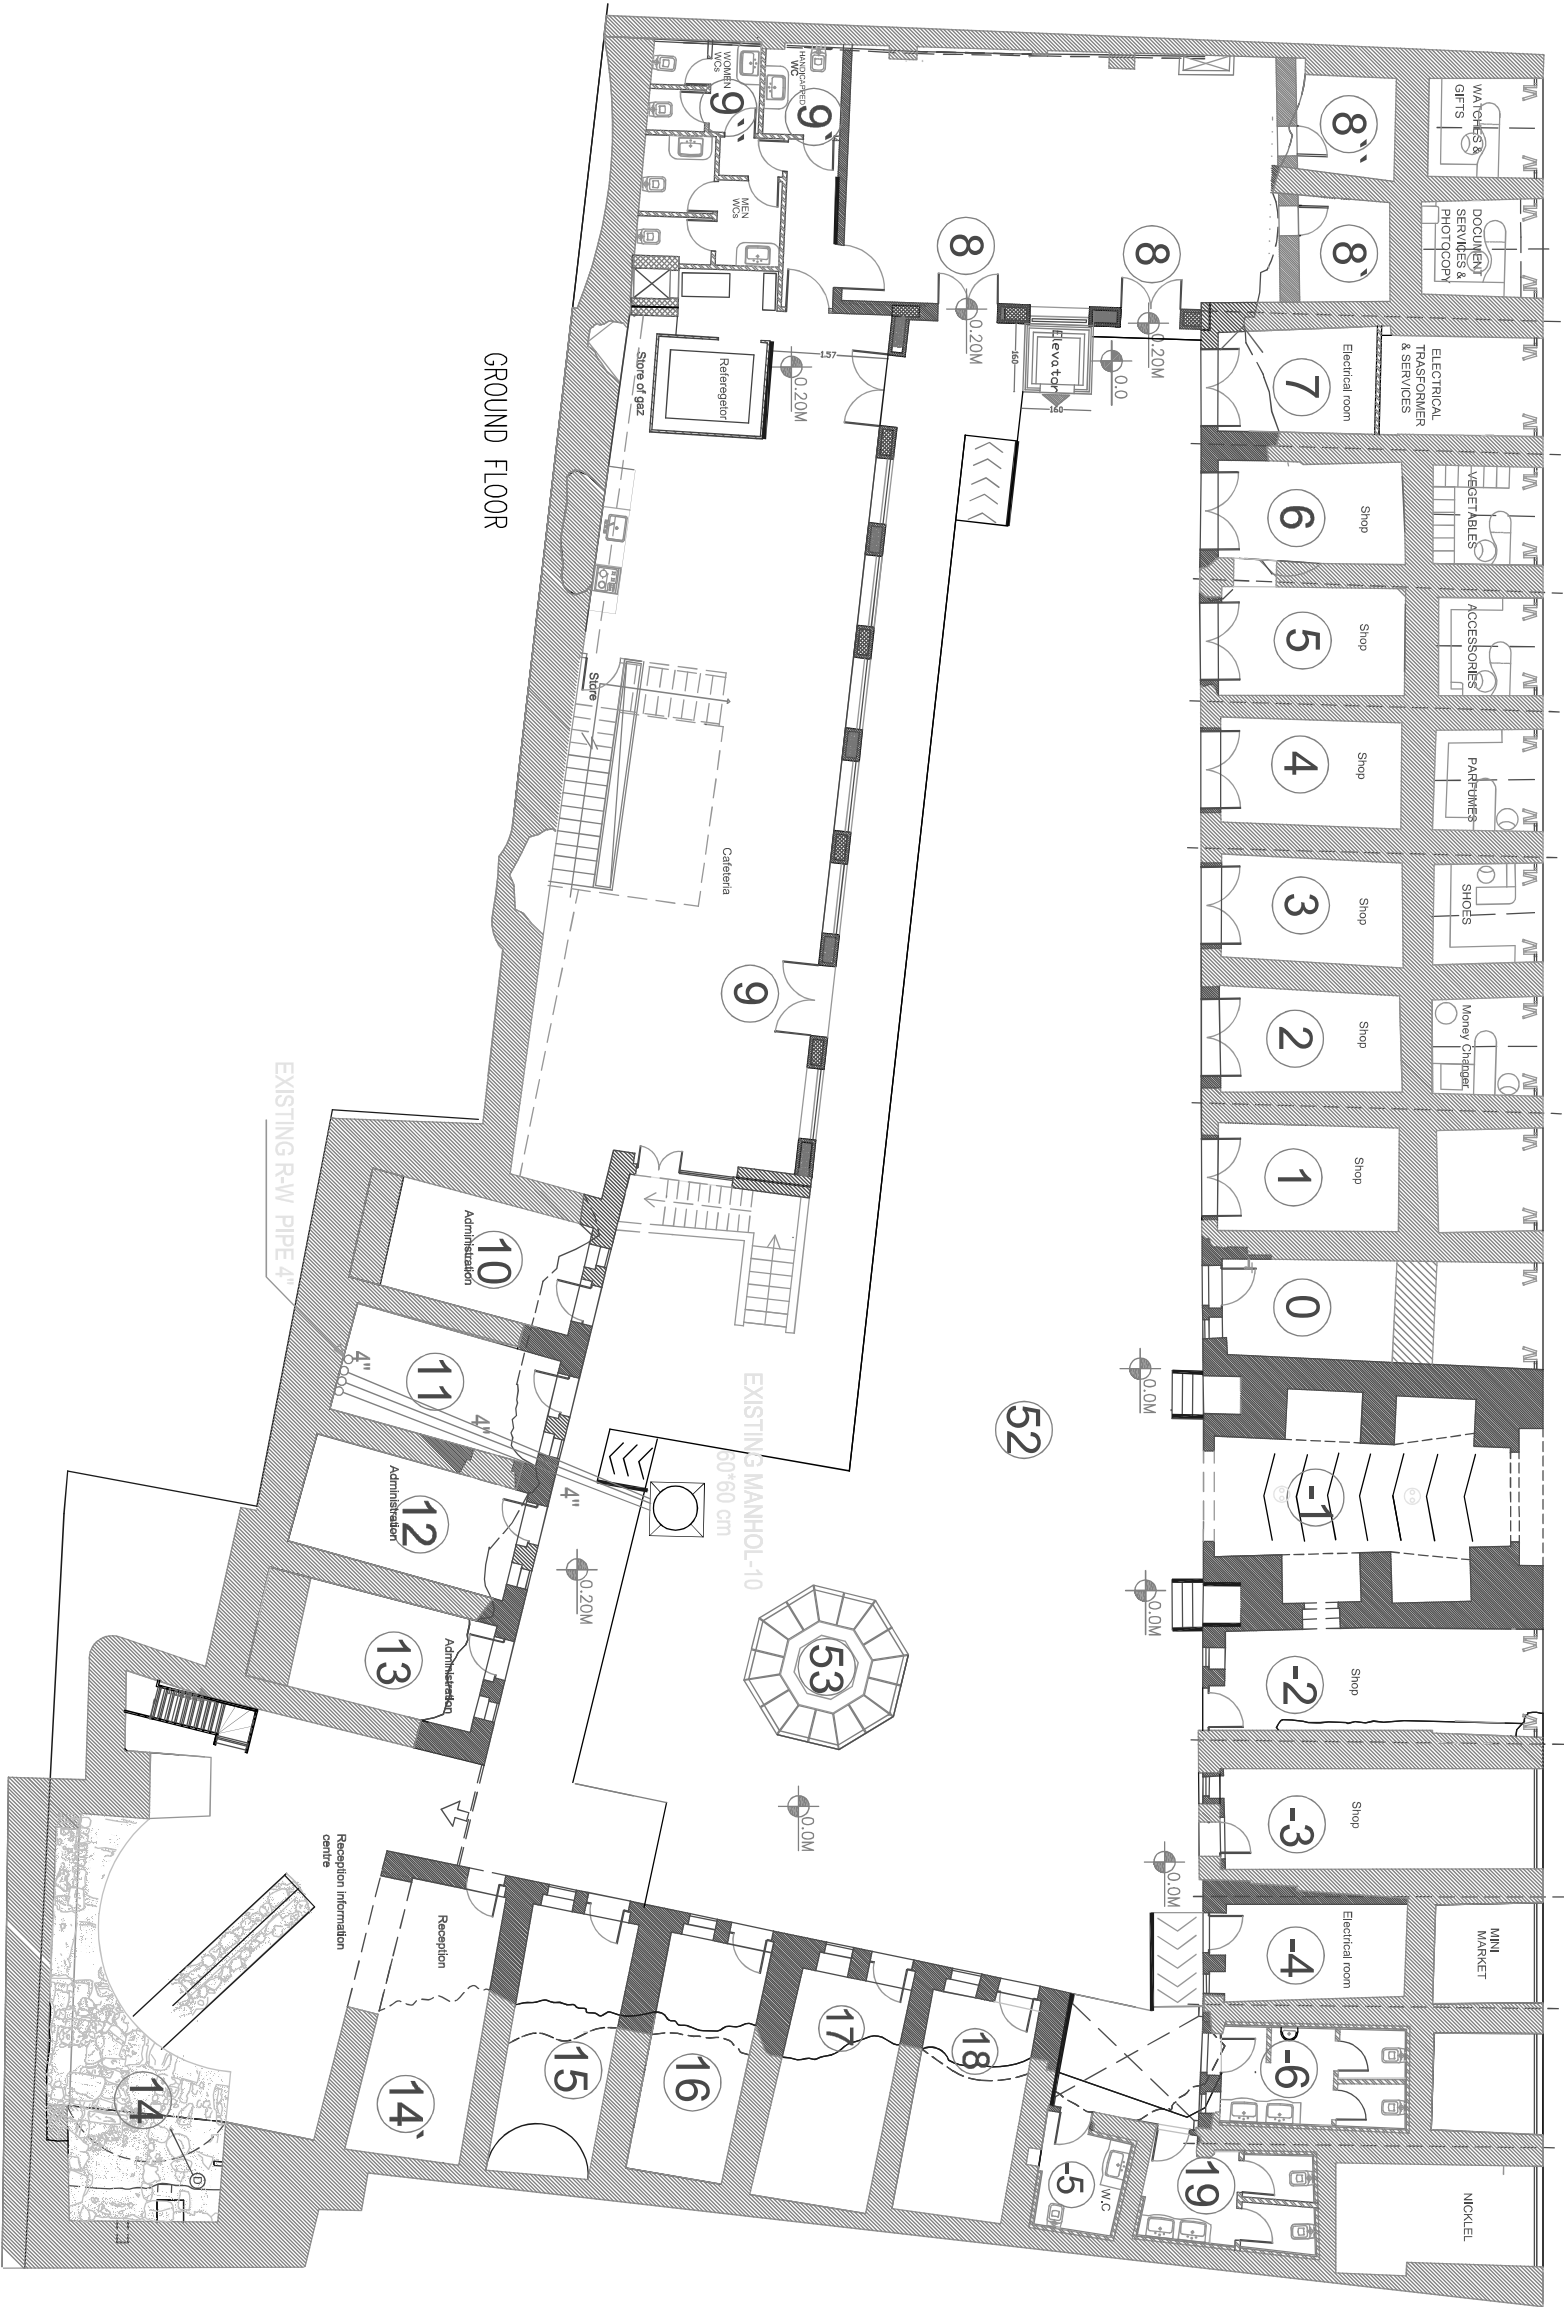 

UNITED NATIONS
DEVELOPMENT PROGRAMME



REHABILITATION & MAINTENANCE OF
KHAN ALWAKALEH COMPOUND

DRAWING TITLE

Drainage Layout / Ground Floor

DRAWING NO.

M07

CONSULTANT

ENG. LINA ABUSEIR

DATE

DECEMBER/2014

DESIGNER

ENG. LINA ABUSEIR

SCALE

1 / 200

Empowered Lives
Resilient Nations

FUNDED BY:EU

OWNER

NABLUS MUNICIPALITY

GENERAL NOTES:-

- 1- ELECTRICAL CONDUITS SHALL BE CONCEALED IN CEILING SLABS, WALLS OR UNDER TILES, AND NO CONDUIT SHALL BE LESS THAN 3/4” (20mm)
- 2- FINAL LAYOUTS ARE TO BE DETERMINED BY CONTRACTOR FROM THE CONSTRUCTION SHOP DRAWINGS, AND AFTER COORDINATION WITH THE OTHER SERVICES.
- 3- THE SIZE OF CONDUITS AND WIRING NOT SHOWN ON THE DRAWING, THE SIZE OF CONDUITS ARE TO BE SELECTED BY CONTRACTOR IN ACCORDANCE WITH FOLLOWING TABLE UNLESS OTHERWISE INDICATED.

CONDUIT SIZE			
3/4"			
1"			
MAX. NO. OF WIRES IN CONDUIT	1.5	6	9
	2.5	5	7
	4.0	3	5

4- UNLESS OTHERWISE DIRECTED OR SHOWN ON DRAWINGS THE FOLLOWING OUTLETS SHALL BE INSTALLED WITH CENTER LINES AT THE FOLLOWING HIGH ABOVE FINISHED FLOOR LEVEL (FFL).

- LIGHT SWS,BELL PUSH BUTTON130 CMS.
- POWER SOCKET OUTLETS65 CMS.
- KITCHEN SOCKET OUTLETS130 CMS.
- TEL. AND TV. OUTLETS65 CMS.
- NIGHT LIGHT220 CMS.
- ABOVE MIRROR LIGHTING/WALL MOUNTED190 CMS.
- TOP OF DISTRIBUTION BOARD.185 CMS.

IN CASE OF ABSENCE OF ANY INDICATION ON THE DRAWING AND SPECIFICATION ABOUT MOUNTING HEIGHT, THE INSTALLATIONS ARE TO BE CARRIED OUT ACCORDING TO ENGINEER INSTRUCTIONS AND APPROVAL

5- THE CONTRACTOR SHALL ATTEND ON AND PROVIDE ALL FACILITIES TO LOCAL ELEC. AUTHORITY REQUIREMENT, AND SHALL FOLLOW ENGINEERS INSTRUCTION ON SITE AND GOT FINAL APPROVAL FROM THEM.

6- LIGHTING INSTALLATION SHALL BE (LOOP-IN) SYSTEM

7- FOR EXACT LOCATION OF ELECTRICAL BOILER, THE CONTRACTOR HAVE TO COORDINATE WITH MECHANICAL WORKS.

8- ALL EQUIPMENT LOCATED OUTDOOR SHALL BE WEATHER PROOF (water Proof)


9- ALL NEW CABLES MUST BE HIDDEN AND WELL PROTECTED

Main NOTES:-

- EXISTING MAIN CIRCUIT BREAKER IS 400A
- DEMAND LOAD 180A
- EXPECTED NEW ADDITIONAL LOADS WILL NOT EXCEED 50A
- ALL LOADS WILL NOT EXCEED 230A
- ALL OF THE ABOVE INFORMATION ARE TAKEN ACCORDING TO NABLUS MUNICIPALITY ELECTRICAL ENGINEER

SYMBOL	DESCRIPTION
	16A 3 PIN SOCKET OUTLET / W.P.
	16A 3 PIN TWIN SOCKET OUTLET / W.P.
	SINGLE PHASE (2POLE) ISOLATOR, Rate As Indicated
	THREE PHASE (4POLE) ISOLATOR, Rate As Indicated
	DOUBLE POLE SWITCH WITH INDICATOR LAMP / W.P.
	JUNCTION BOX
	2*13W PL GLOBE LIGHT (FOR STAR & BATH)
	WALL MOUNTED LIGHTING POINT /FIXTURE
	WALL MOUNTED LIGHTING FIXTURE FOR INTERNAL/EXTERNAL USE
	BATH ROOM WALL MOUNTED LIGHTING FIXTURE
	*4 SPOT LIGHT
	DISTRIBUTION BOARD
	DATA SOCKET OUTLET
	LOW VOLTAGE BOX
	COMPUTER PATCH PANEL
	FIXED INDOOR COLORED CAMERA
	FIXED OUTDOOR COLORED CAMERA DAY/NIGHT
	CCTV CENTRAL MONITOR

 UNDP  FUNDED BY:EU  OWNER NABLUS MUNICIPALITY Empowered Lives Resilient Nations				UNITED NATIONS DEVELOPMENT PROGRAMME	
REHABILITATION & MAINTENANCE OF KHAN ALWAKALEH COMPOUND CONSULTANT DESIGNER ENG. LINA ABUSEIR ENG. LINA ABUSEIR				DRAWING TITLE	
				DRAWING NO.	General
				DATE	E00
				SCALE	DECEMBER/2014

 FIXTURE TYPE	FIXTURE SYMBOL	FIXTURE DESCRIPTION	FIXTURE PICTURE
TYPE A		2*18W CIRCULAR WEATHER PROOF SURFACE–MOUNTED LUMINAIRES WITH OPAL DIFFUSER,IP65.	
TYPE B		BATH ROOM WALL MOUNTED LIGHTING FIXTURE 2*13watt	
TYPE C		35W WALL MOUNTED LIGHTING FIXTURE WITH DIRECT / IP65 INDIRECT LIGHT WITH LENS MADE OF DIE CAST ALUMINUM HOUSING & TEMPERED THERMAL SHOCK & IMPACT RESISTANT GLASS IP65,AS PER AUGENTI UP& DOWN	
TYPE D		35W FLOOR MOUNTED LIGHTING FIXTURE RECESSED IP65 WITH DIRECT/INDIRECT LIGHT WITH LENS MADE OF DIE CAST ALUMINUM HOUSING & TEMPERED THERMAL SHOCK & IMPACT RESISTANT GLASS IP65, AS PER AUGENTI UP& DOWN	

20A 3 PIN SOCKET OUTLET / W.P.
FOR WATER BOILER

3X2.5sqmm.
P1/DB13

3X2.5sqmm.
P3/DB13



20A 3 PIN SOCKET OUTLET / W.P.
FOR WATER BOILER



16A 3 PIN SOCKET OUTLET / W.P.
FOR HAND DRYER AND MULTI USE.




ALL ABOVE TO BE CONNECTED AND CONTROLLED
BY NEAREST EXISTING ELECTRIC BOARD
AND AS PER ENGINEER INSTRUCTIONS
THE EXISTING ELECTRIC BOARD SHOULD BE W/P

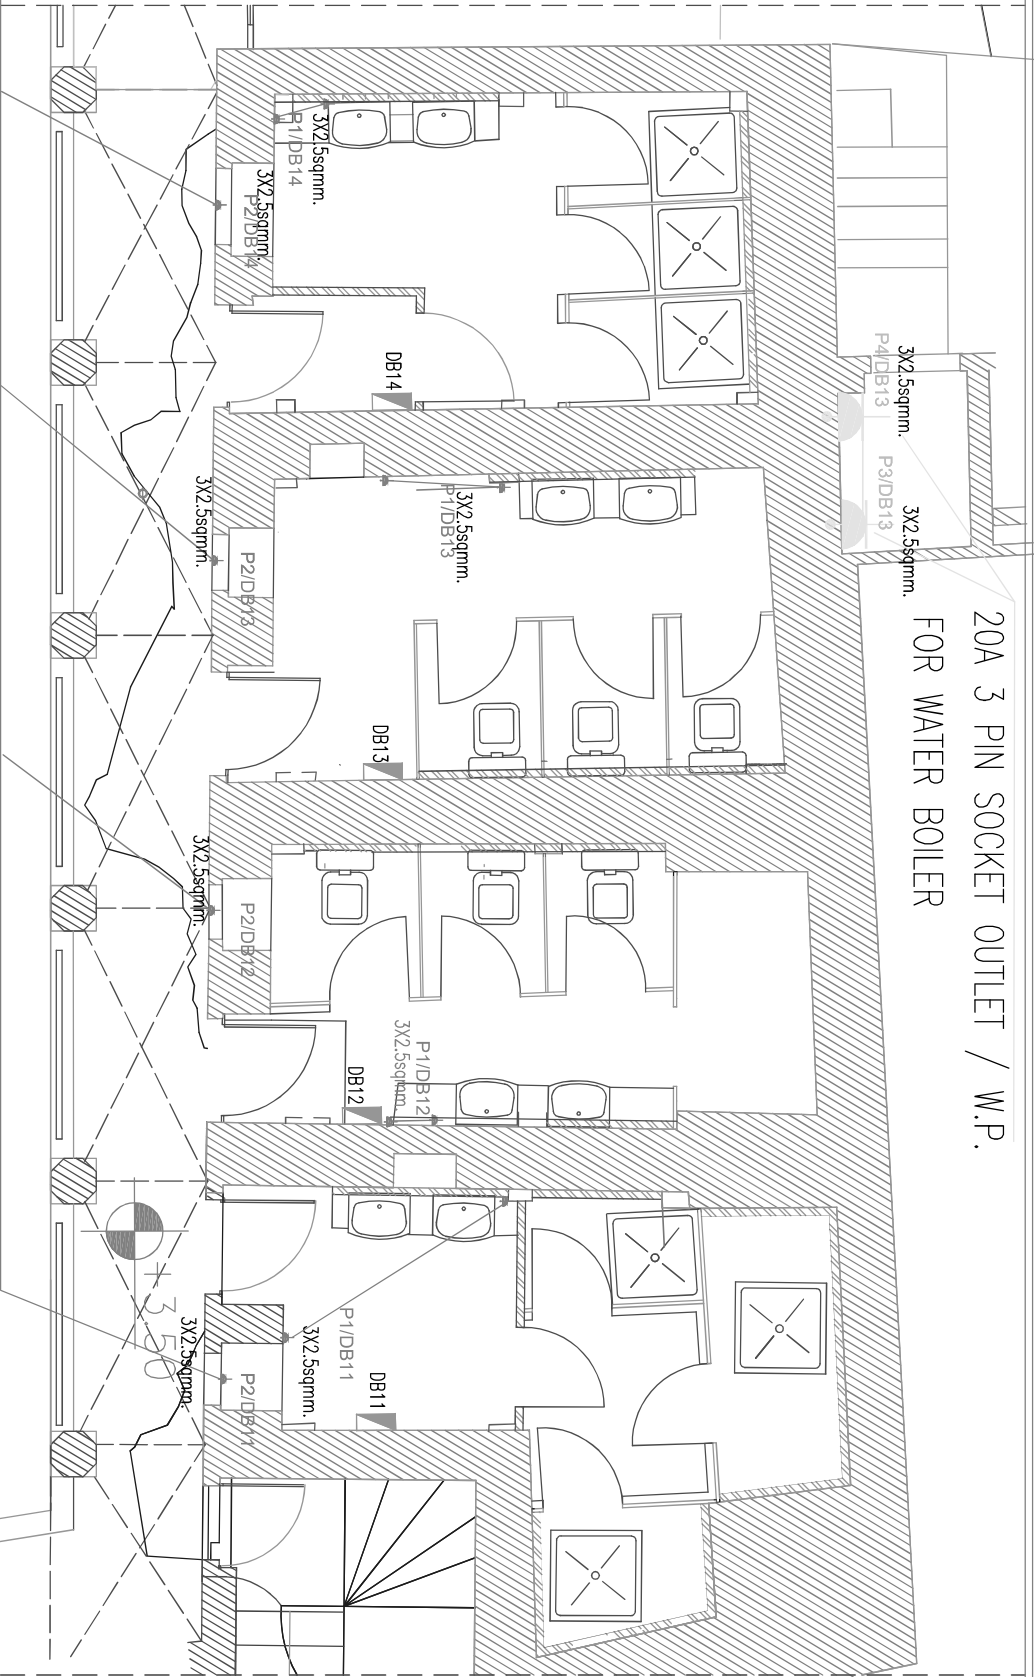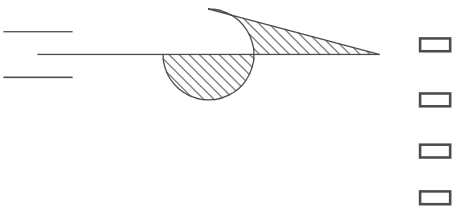

16A 3 PIN SOCKET OUTLET / W.P.
FOR EX. FAN

FIRST FLOOR

Scale 1:75

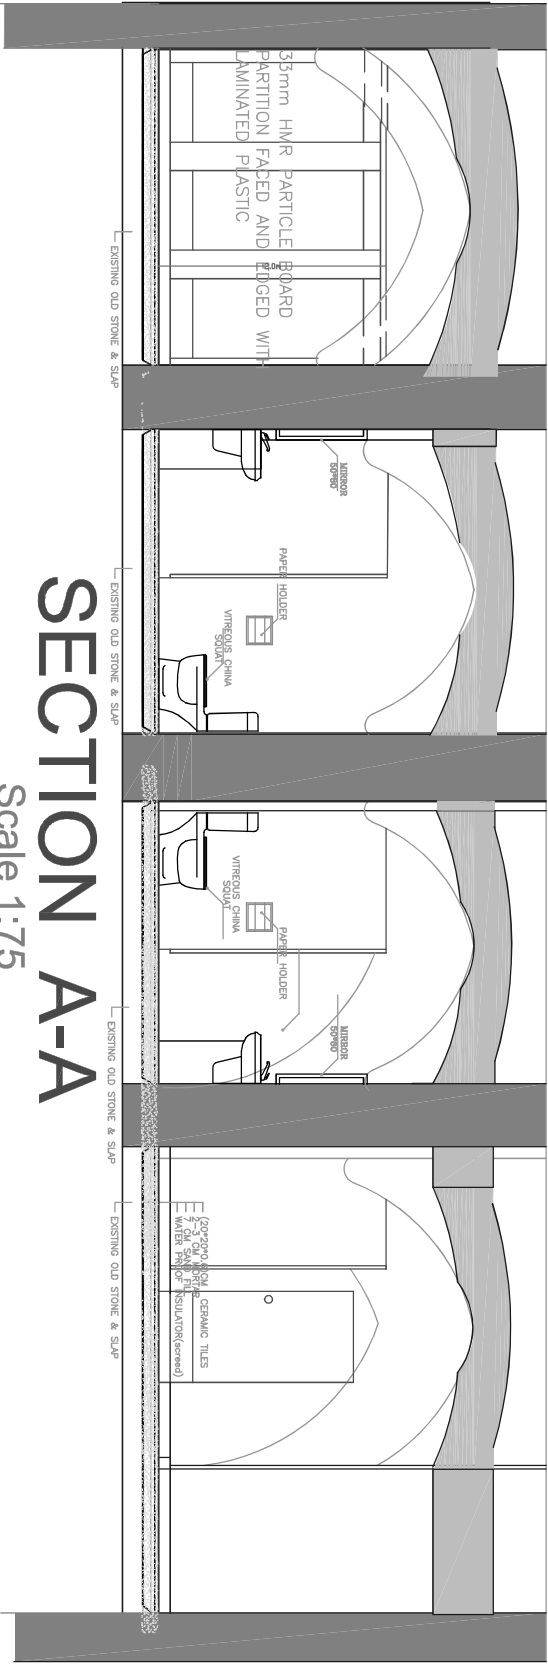

UNITED NATIONS
DEVELOPMENT PROGRAMME



Empowered Lives
Resilient Nations



FUNDED BY:EU



OWNER

NABLUS MUNICIPALITY

REHABILITATION & MAINTENANCE OF
KHAN ALWAKALEH COMPOUND

DRAWING TITLE

Power Layout for Collective Bathrooms & Showers

DRAWING NO.

E02

CONSULTANT

ENG. LINA ABUSEIR

DATE



DECEMBER/2014

DESIGNER

ENG. LINA ABUSEIR

SCALE

□ □ □ □ □

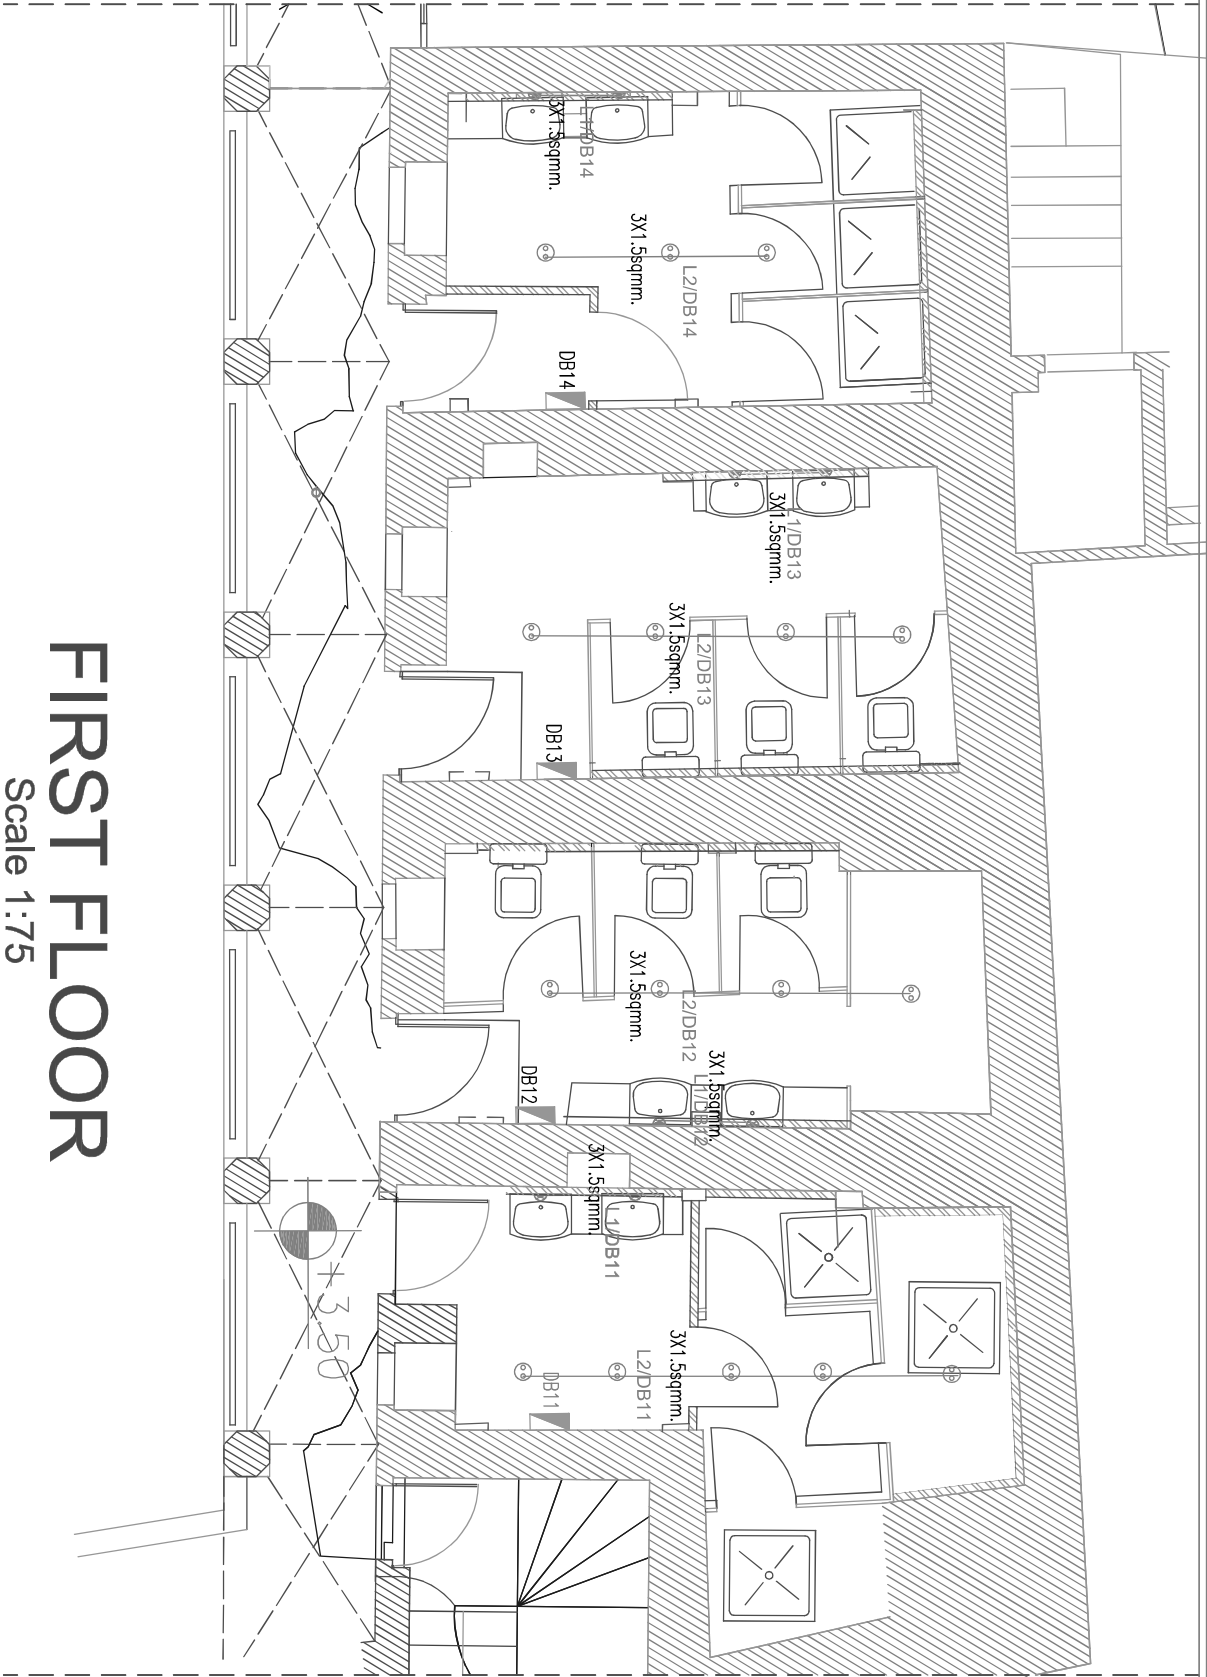 


FIRST FLOOR

Scale 1:75

- ⊙ 2*13W PL GLOBE LIGHT (FOR STAIR & BATH)
- ⬮ BATH ROOM WALL MOUNTED LIGHTING FIXTURE

ALL ABOVE TO BE CONECTED AND CONTROLLED BY NEAREST EXISTING ELECTRIC BOARD AND AS PER ENGINEER INSTRUCTIONS THE EXISTING ELECTRIC BOARD SHOULD BE W/P

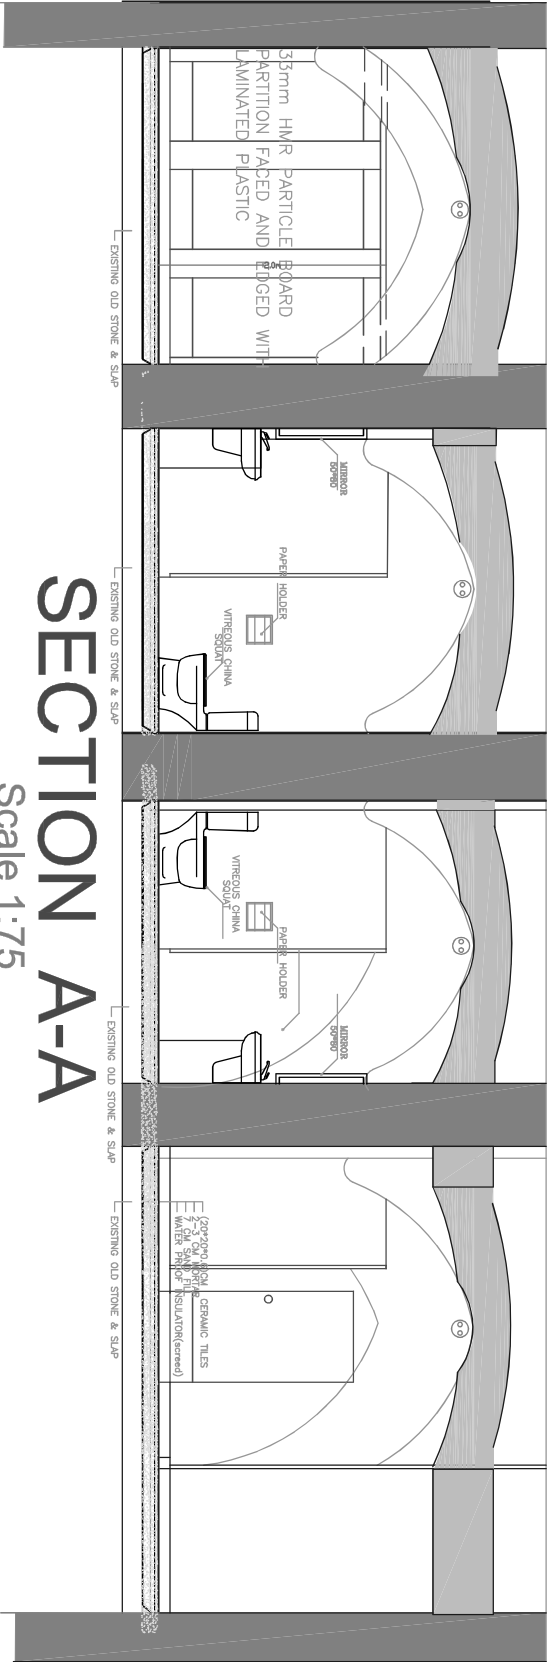

SECTION A-A



Scale 1:75

UNITED NATIONS
DEVELOPMENT PROGRAMME



REHABILITATION & MAINTENANCE OF KHAN ALWAKALEH COMPOUND


DRAWING TITLE		Lighting Layout for Collective Bathrooms & Showers	
DRAWING NO.		E03	
CONSULTANT	ENG. LINA ABUSEIR	DATE	DECEMBER/2014
DESIGNER	ENG. LINA ABUSEIR	SCALE	

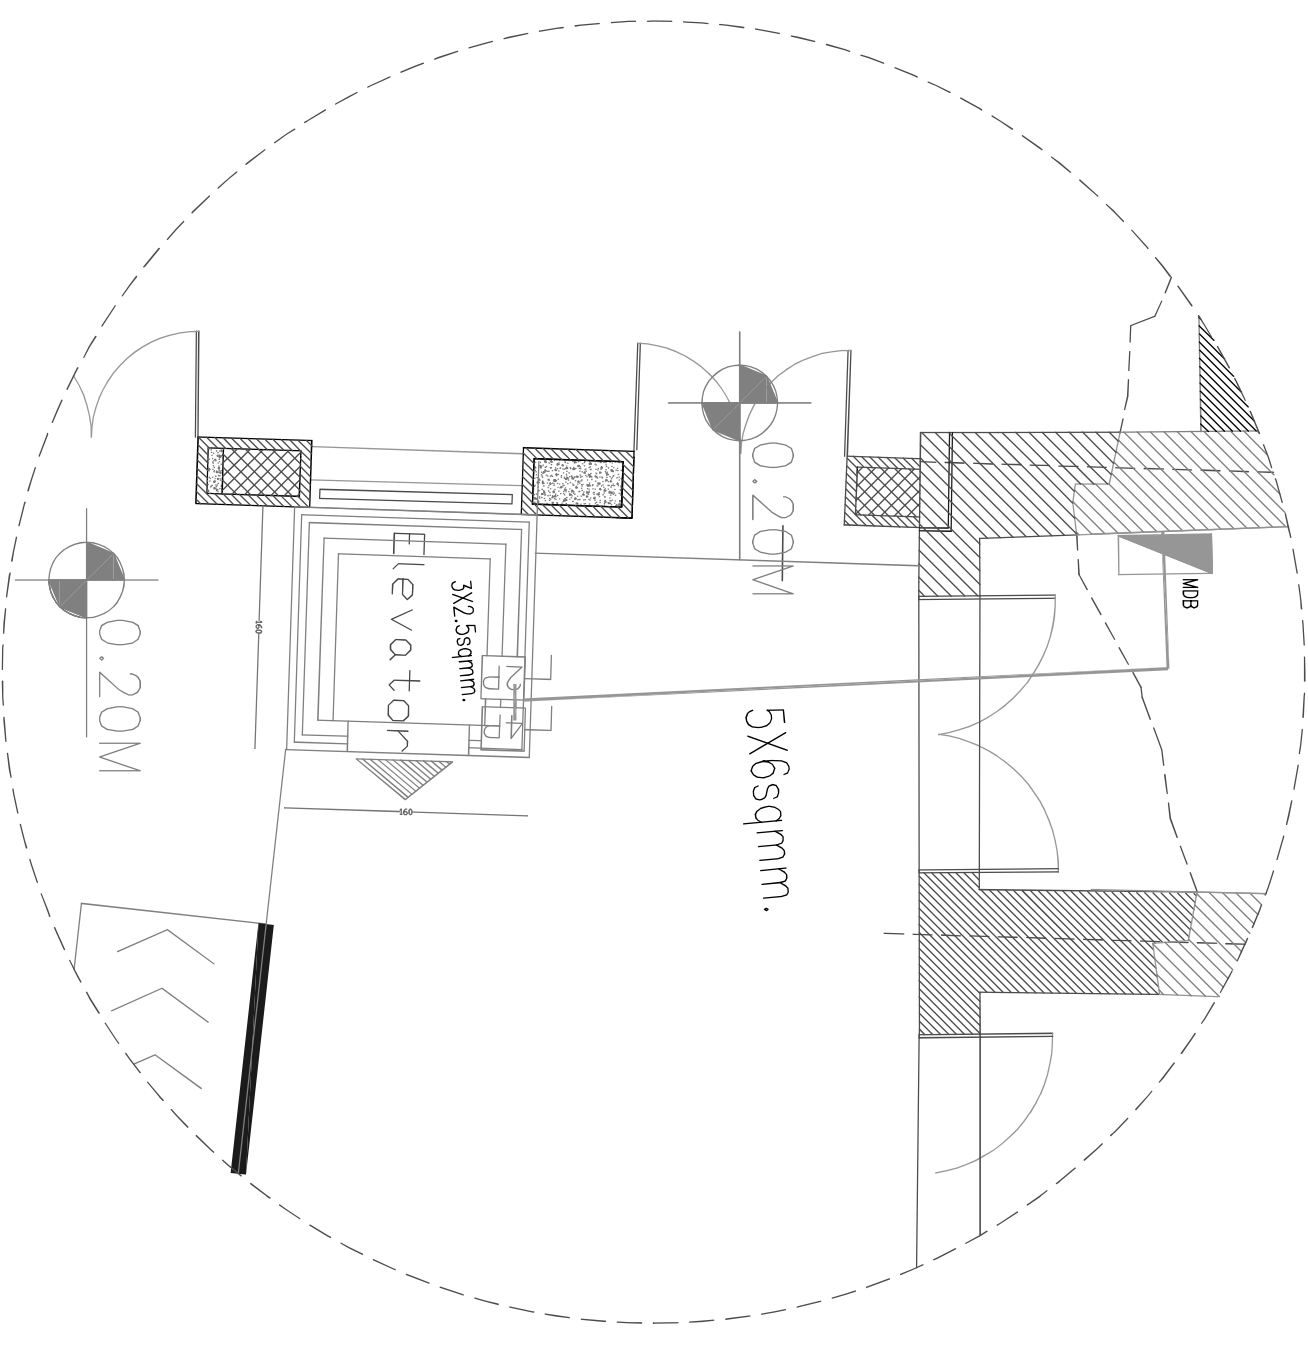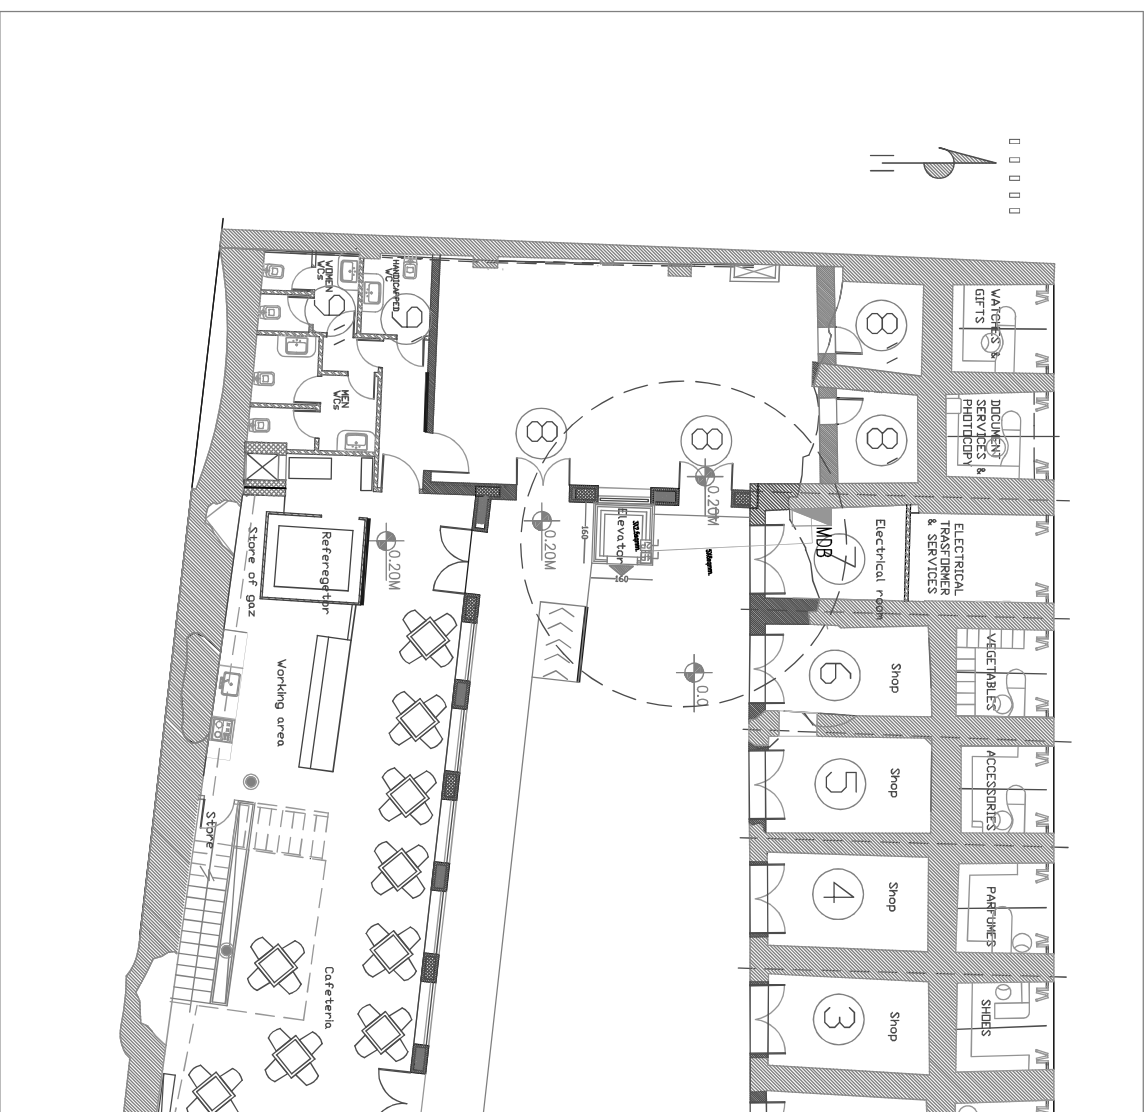

-  SINGLE PHASE (2POLE) ISOLATOR, Rate As Indicated For Elevator lighting
 THREE PHASE (4POLE) ISOLATOR, Rate As Indicated For Elevator

ALL ABOVE TO BE CONNECTED TO THE EXISTING

MDB IN ELECTRICAL ROOM BY 25SQ.MM CONDUIT 5X6SQ.MM TO THE SPARE MCB AS PER ENG. INSTRUCTIONS

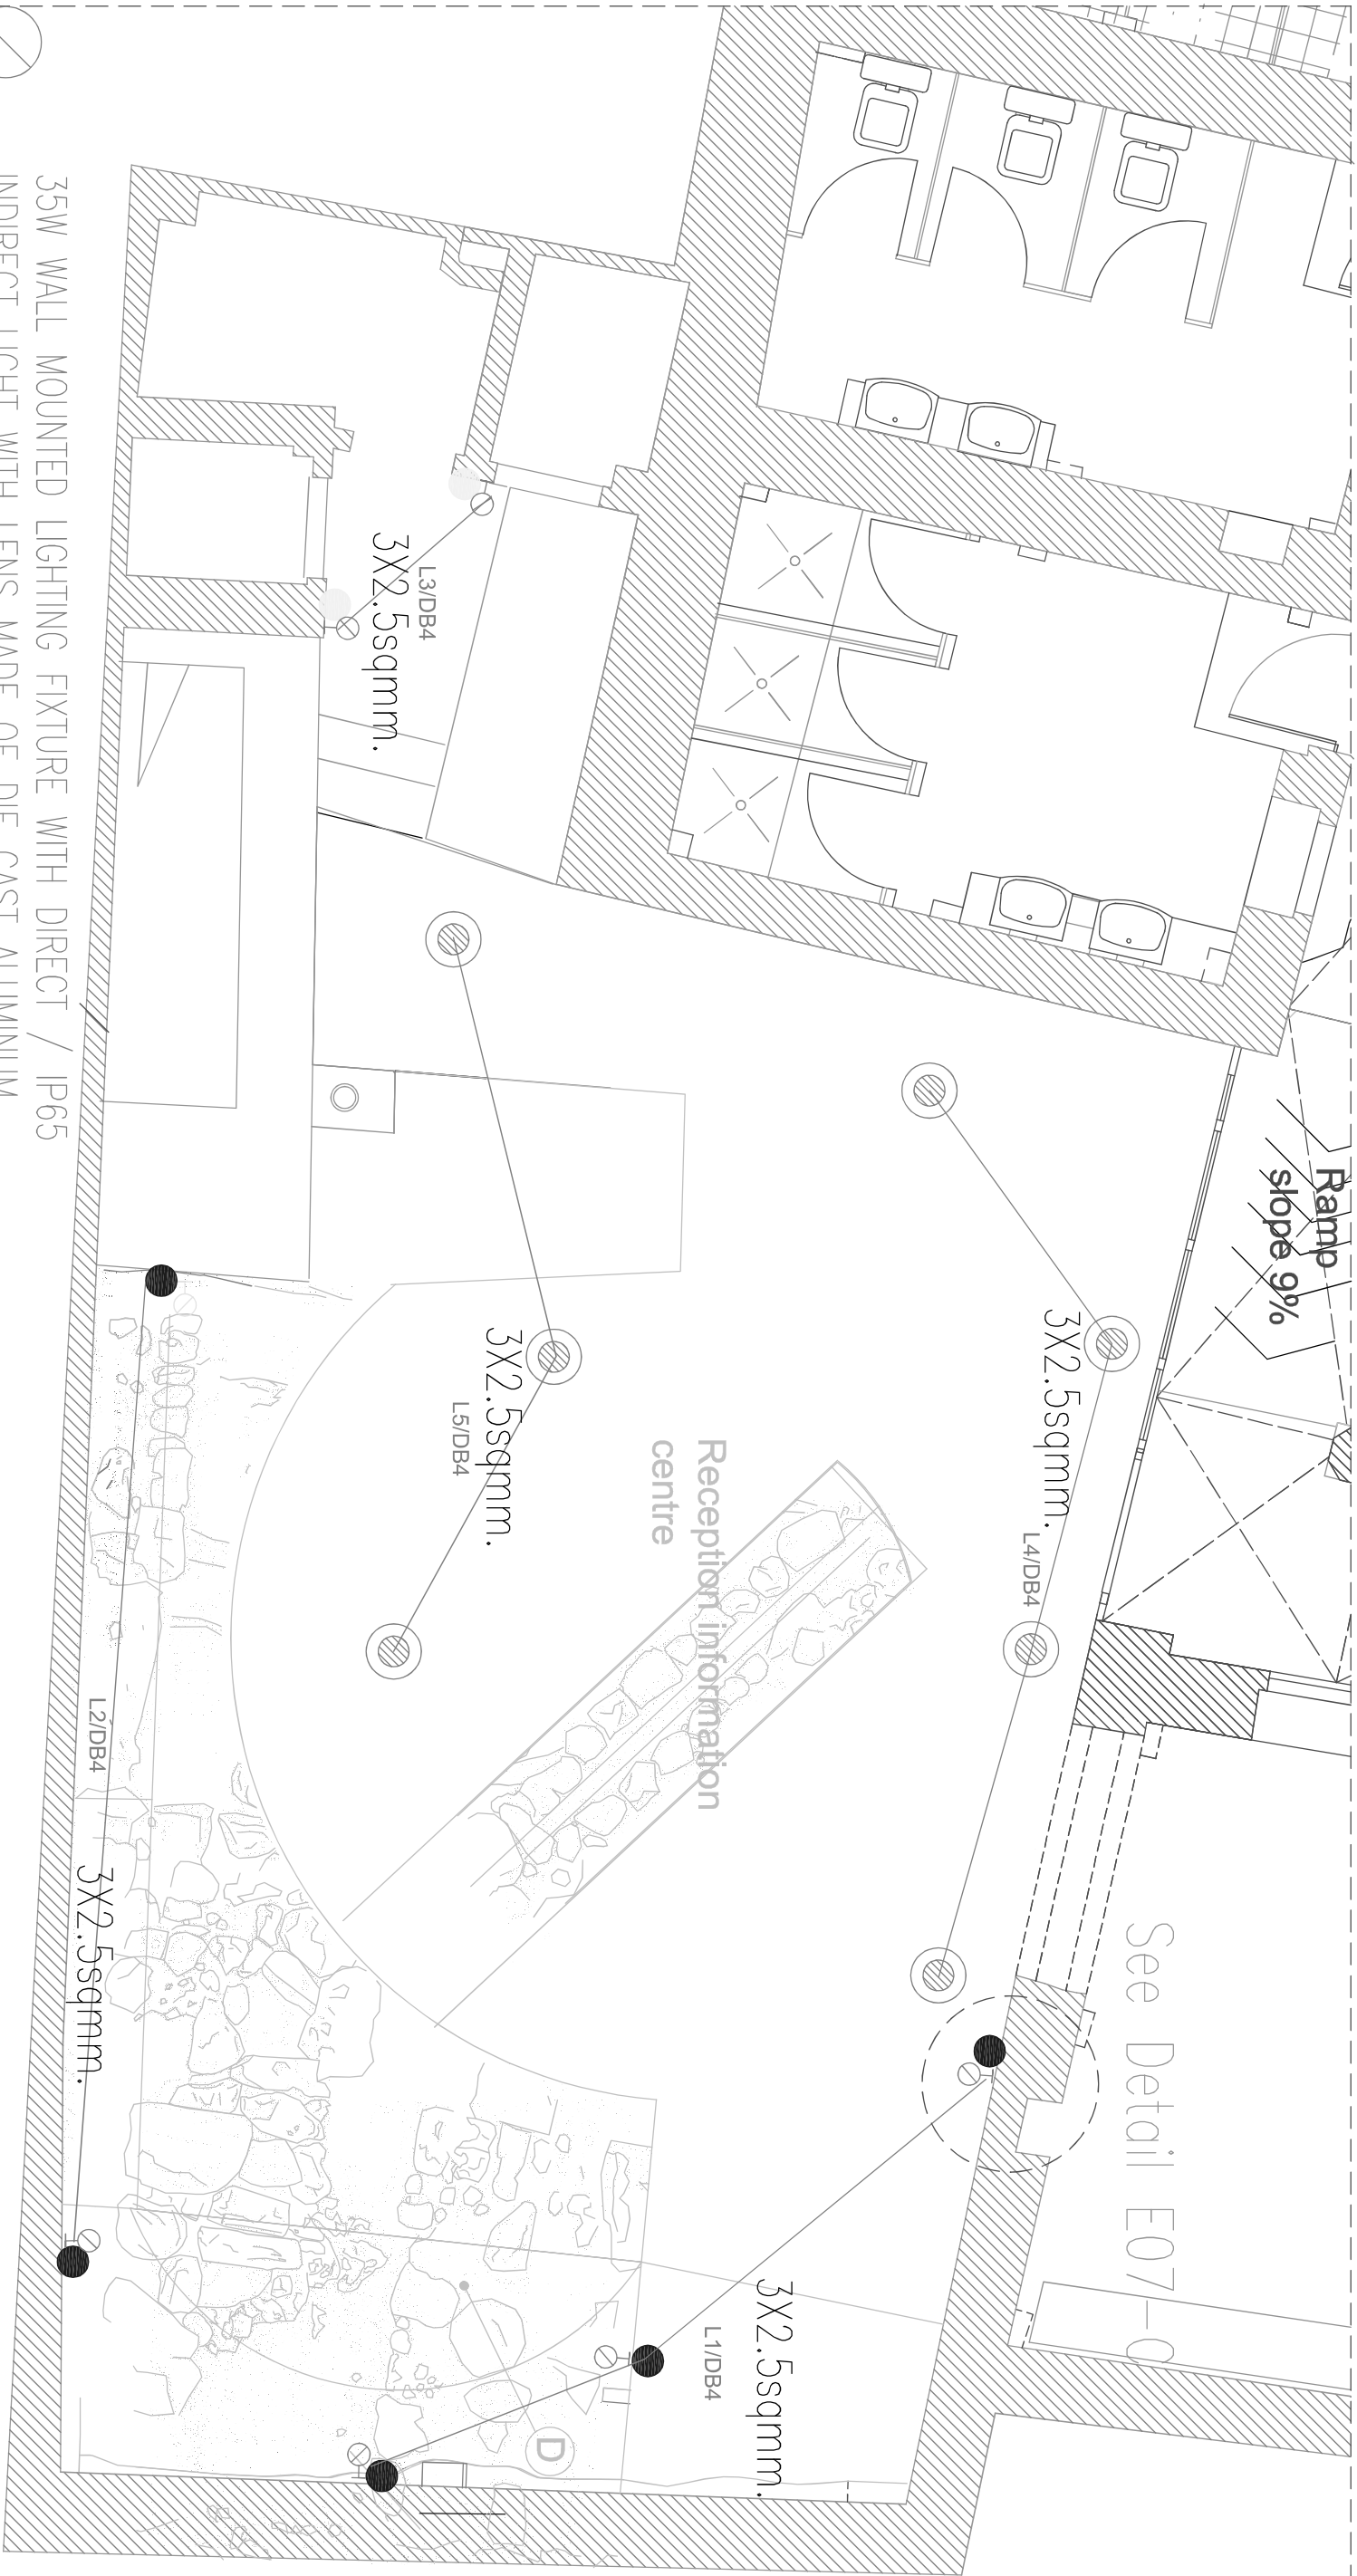



35W WALL MOUNTED LIGHTING FIXTURE WITH DIRECT / IP65
INDIRECT LIGHT WITH LENS MADE OF DIE CAST ALUMINUM
HOUSING & TEMPERED THERMAL SHOCK & IMPACT
RESISTANT GLASS IP65,AS PER AUGENTI UP& DOWN

Floor lamp fixtures

ALL ABOVE TO BE CONNECTED TO THE EXISTING
NEAREST ELECIRIC BOARD DB_3Z

Information center

 UNDP Empowered Lives Resilient Nations UNITED NATIONS DEVELOPMENT PROGRAMME FUNDED BY: EU OWNER NABLUS MUNICIPALITY		REHABILITATION & MAINTENANCE OF KHAN ALWAKALEH COMPOUND				
CONSULTANT		ENG. LINA ABUSEIR		DRAWING TITLE		Lighting Layout Information Center
DESIGNER		ENG. LINA ABUSEIR		DRAWING NO.		
				DATE		
				SCALE		
						DECEMBER/2014

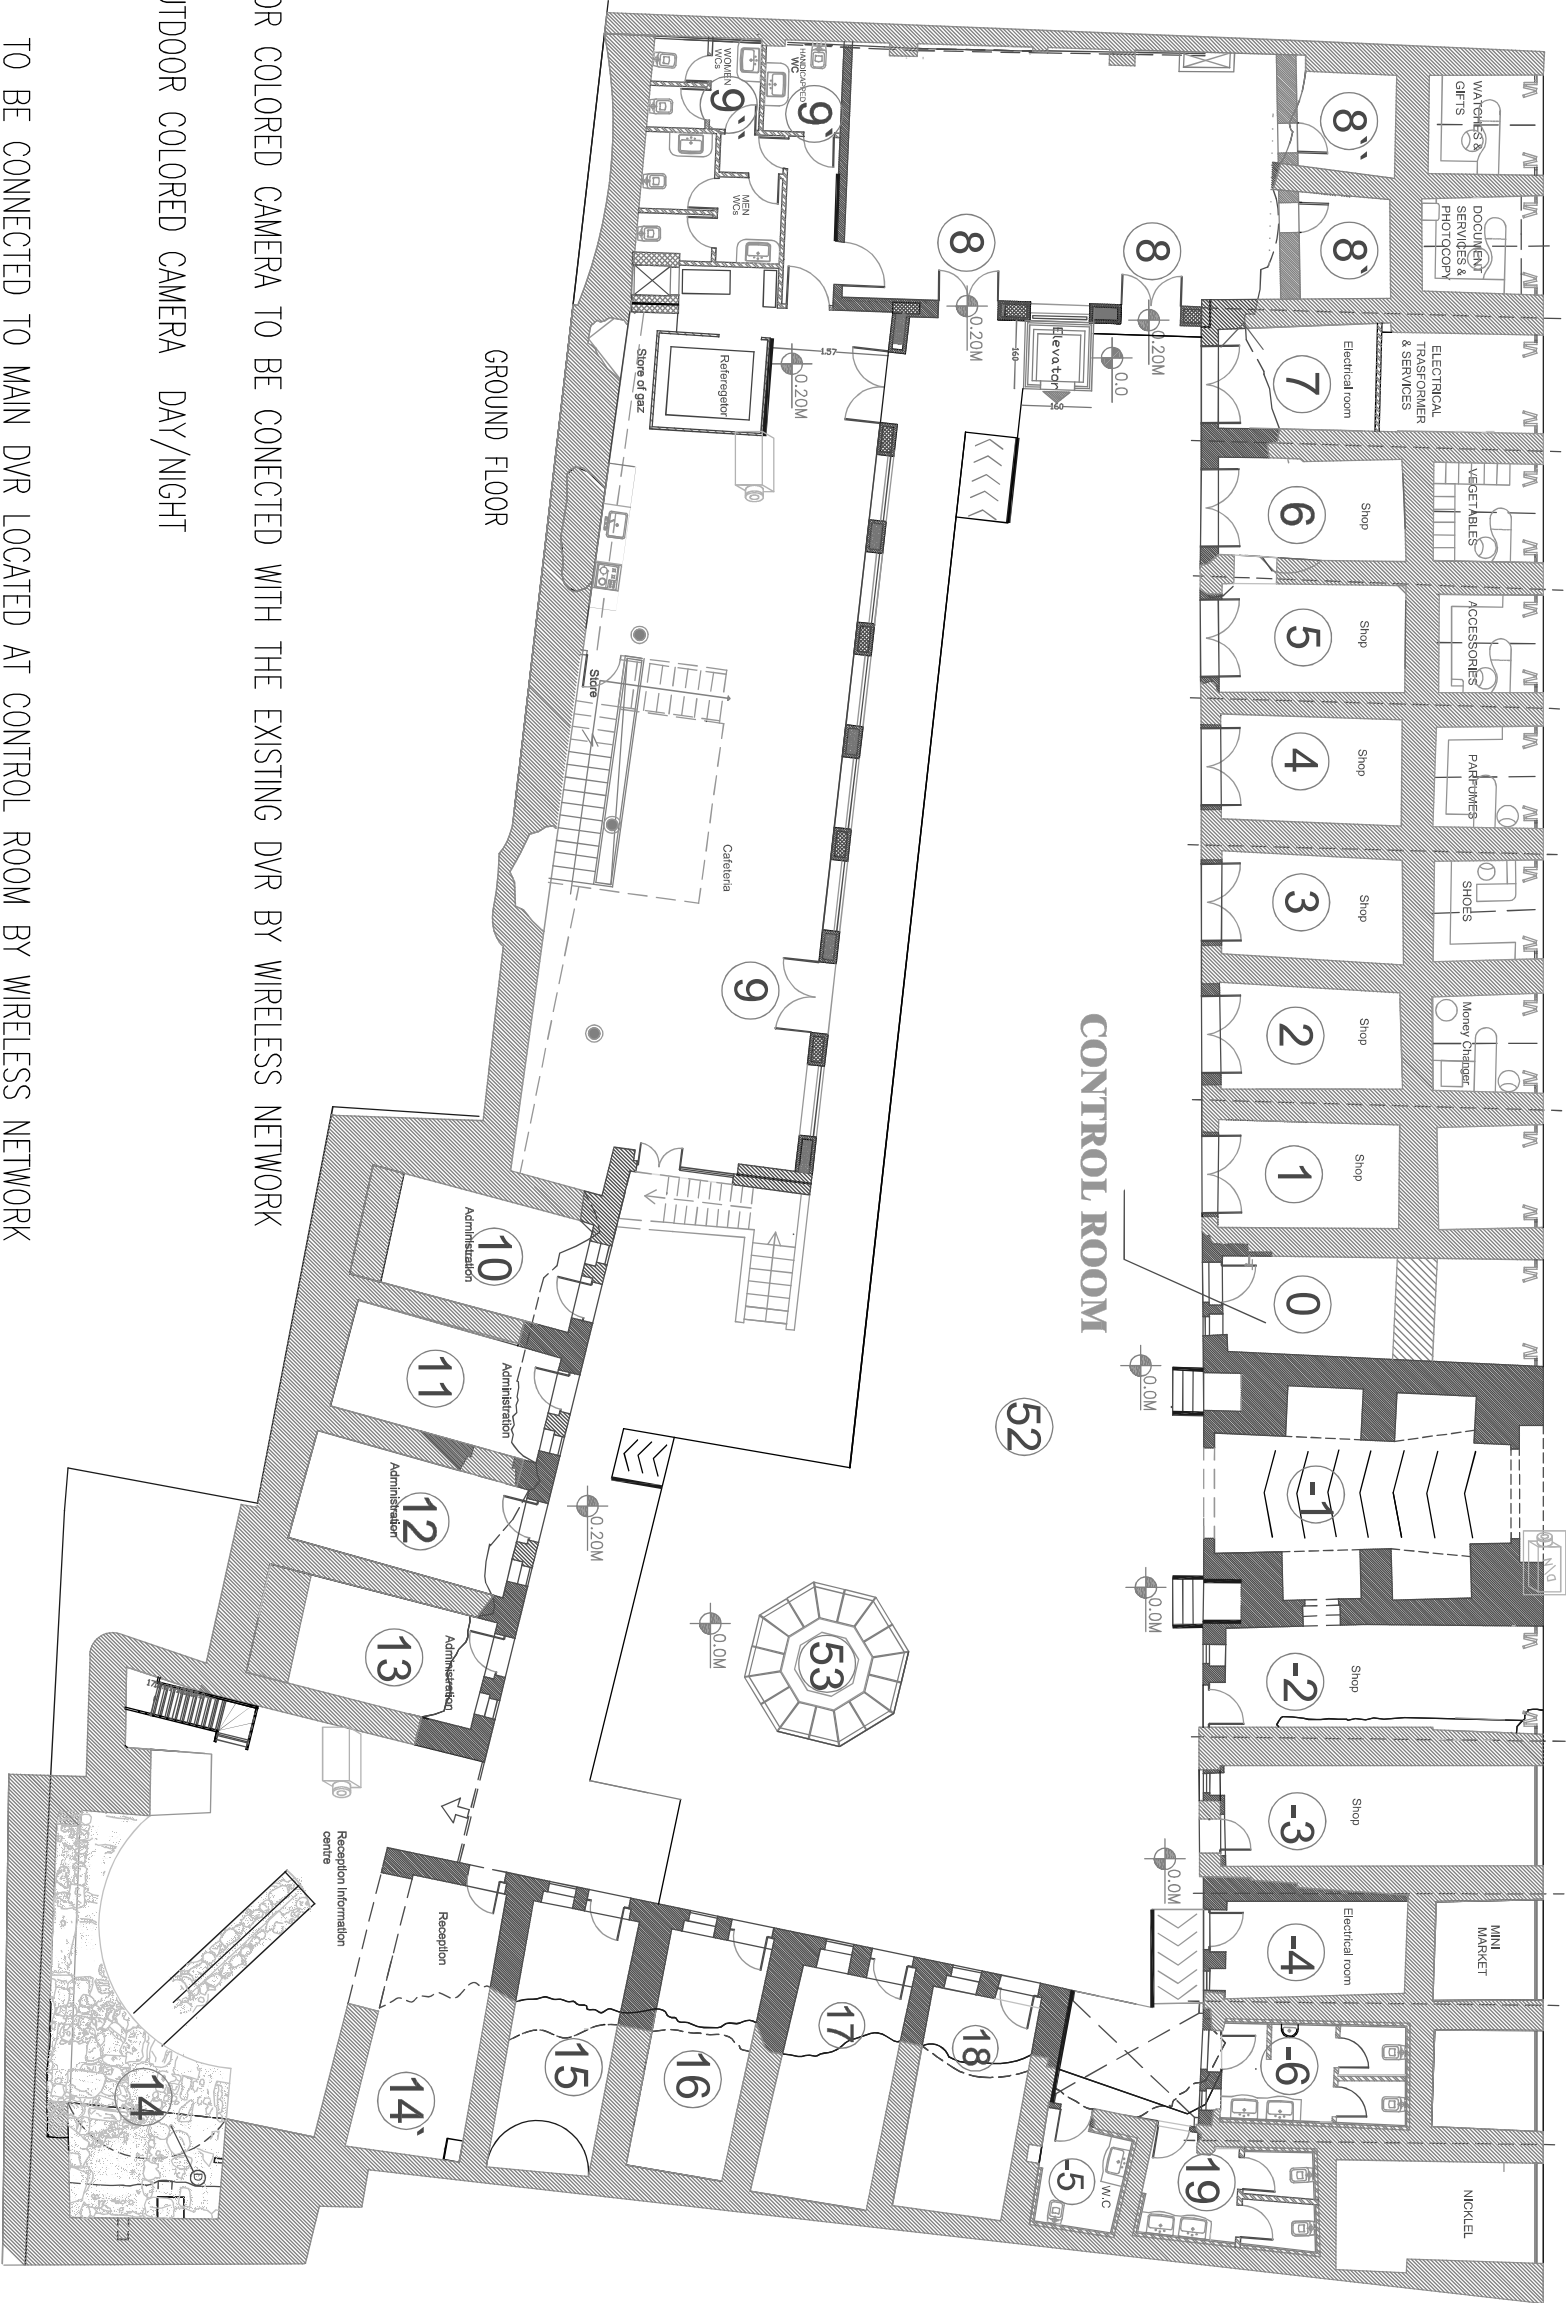 

 FIXED INDOOR COLORED CAMERA TO BE CONECTED WITH THE EXISTING DVR BY WIRELESS NETWORK

 FIXED OUTDOOR COLORED CAMERA DAY/NIGHT

ALL CCTV CAMERAS TO BE CONNECTED TO MAIN DVR LOCATED AT CONTROL ROOM BY WIRELESS NETWORK

UNITED NATIONS
DEVELOPMENT PROGRAMME



Empowered Lives
Resilient Nations

FUNDED BY:EU

OWNER
NABLUS MUNICIPALITY

REHABILITATION & MAINTENANCE OF
KHAN ALWAKALEH COMPOUND

DRAWING TITLE

DRAWING NO.

Places Of Cameras

E06

CONSULTANT

ENG. LINA ABUSEIR

DATE

DECEMBER/2014


DESIGNER

ENG. LINA ABUSEIR


SCALE



E07-A

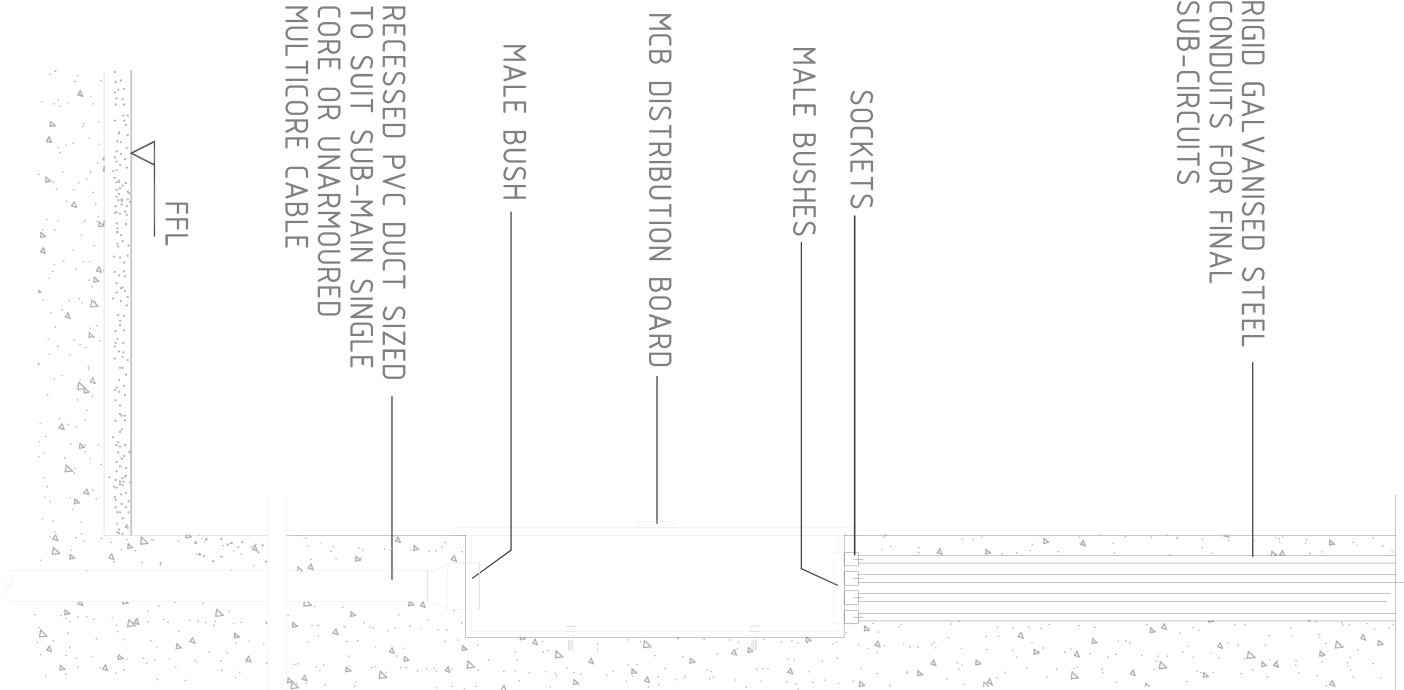

E07-B

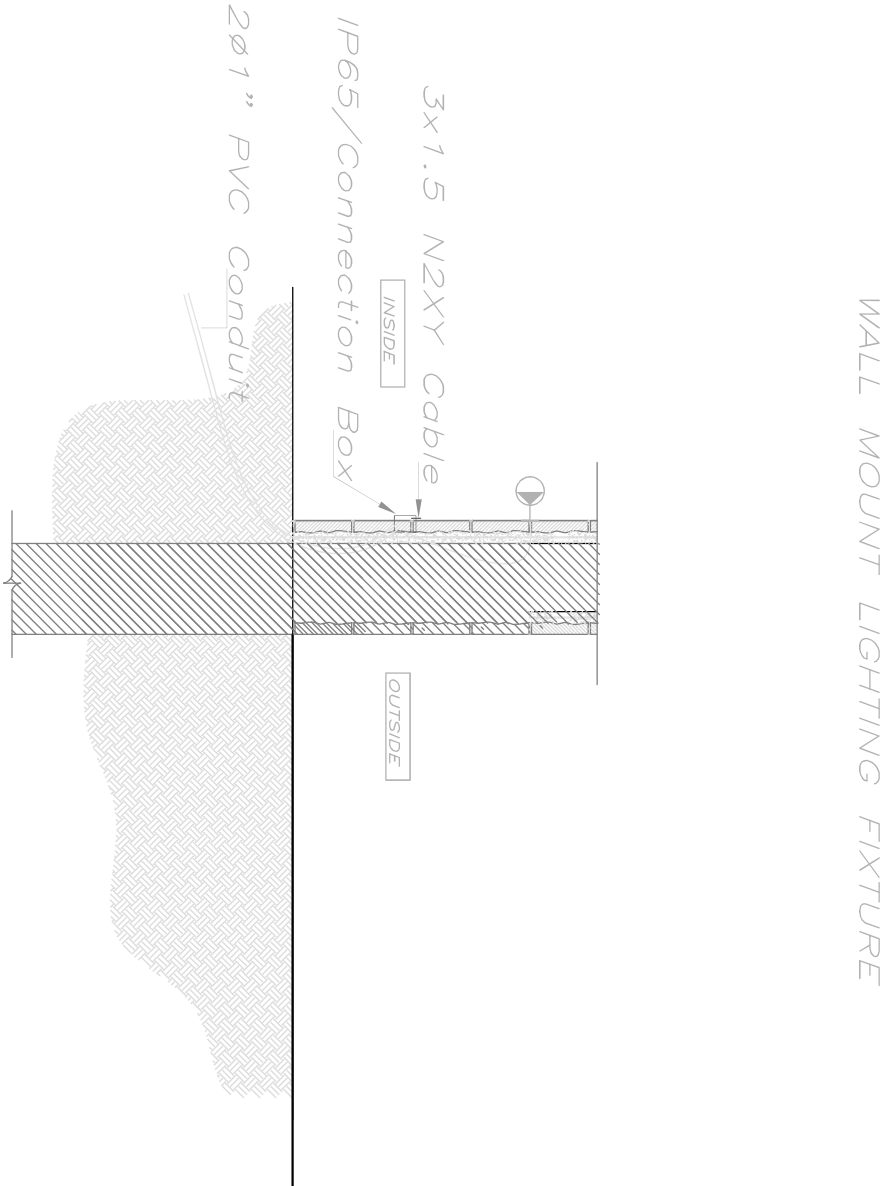

E07-C

Surface Mounted Distribution Board

Recessed Mounted Distribution Board

Luninair Mounting Typical Detail

UNITED NATIONS DEVELOPMENT PROGRAMME  Empowered Lives Resilient Nations FUNDED BY:EU OWNER NABLUS MUNICIPALITY			REHABILITATION & MAINTENANCE OF KHAN ALWAKALEH COMPOUND CONSULTANT DESIGNER			DRAWING TITLE DRAWING NO. DATE SCALE			Electrical Details E07 DECEMBER/2014		
			ENG. LINA ABUSEIR								
			ENG. LINA ABUSEIR								



UNDP

Empowered Lives
Resilient Nations



FUNDED BY: EU



OWNER
NABLUS MUNICIPALITY

UNITED NATIONS
DEVELOPMENT PROGRAMME

REHABILITATION & MAINTENANCE OF
KHAN ALWAKALEH COMPOUND

CONSULTANT

DESIGNER

ENG. LINA ABUSEIR

ENG. LINA ABUSEIR

DRAWING TITLE

DRAWING NO.

Data Socket for LCD projector

E08

DATE

SCALE



DECEMBER/2014

1/75

Architectural floor plan of the First Floor showing the layout of the Khan Alwakaleh Compound. The plan includes a large central hall with a grid pattern, a service room, a projector room, and a cinema screen area. A ramp with a 10% slope is shown near the service room. The plan is labeled with room numbers 33, 34, and 35. A scale bar indicates 0m, 1m, 2m, 3m, and 4m. The scale is 1/75. The drawing title is "Data Socket for LCD projector" and the drawing number is "E08". The date is "DECEMBER/2014" and the scale is "1/75".

18A 3 PIN SOCKET OUTLET / W.P.
TO BE CONNECTED TO THE NEAREST DB.

DATA SOCKET OUTLET TO BE CONNECTED
TO DATA SWITCH LOCATED AT CONTROL ROOM
GROUND FLOOR

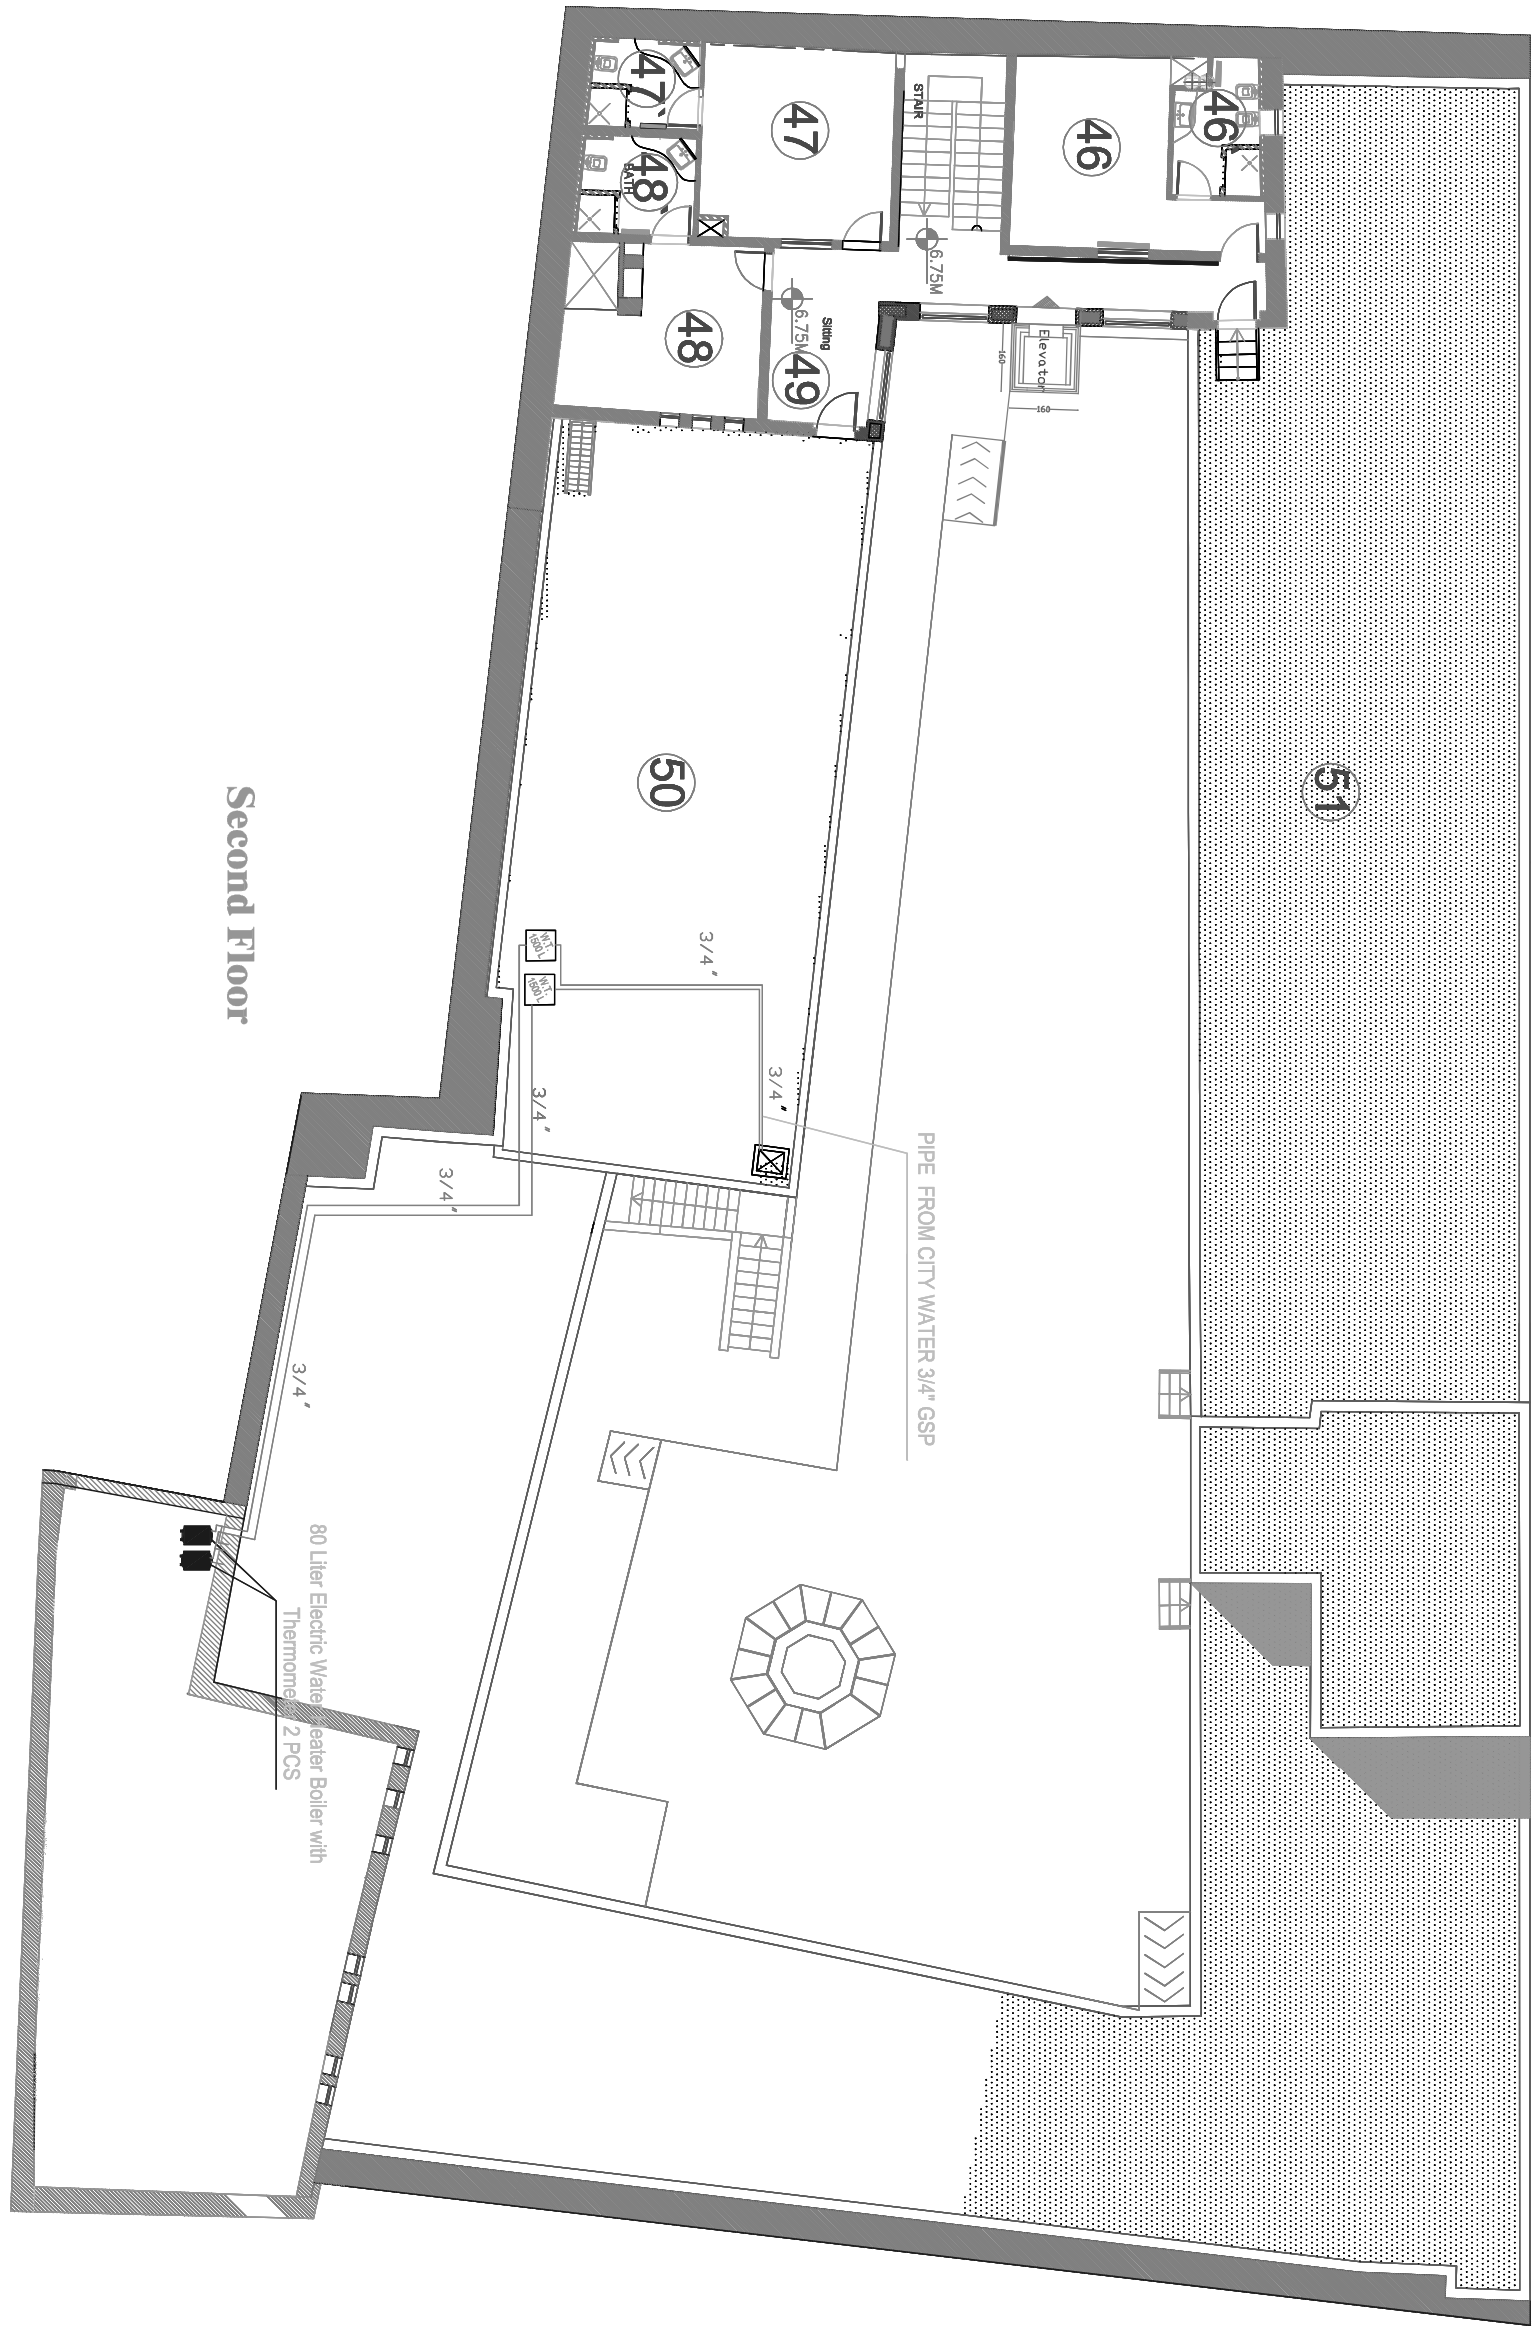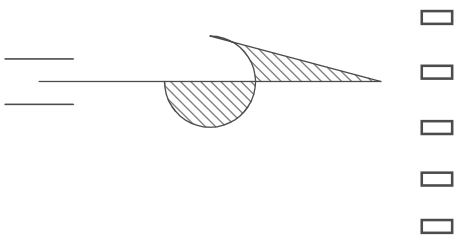

Second Floor


تمدد المواسير من السطح الى البويلرات عبر واجهة السطح الى الغرفة الخلفية

UNITED NATIONS
DEVELOPMENT PROGRAMME




REHABILITATION & MAINTENANCE OF
KHAN ALWAKALEH COMPOUND


DRAWING TITLE		Places of Electric Water Boiler / Collective Bathroom	
DRAWING NO.		E09	
CONSULTANT	ENG. LINA ABUSEIR	DATE	DECEMBER/2014
DESIGNER	ENG. LINA ABUSEIR	SCALE	1/200

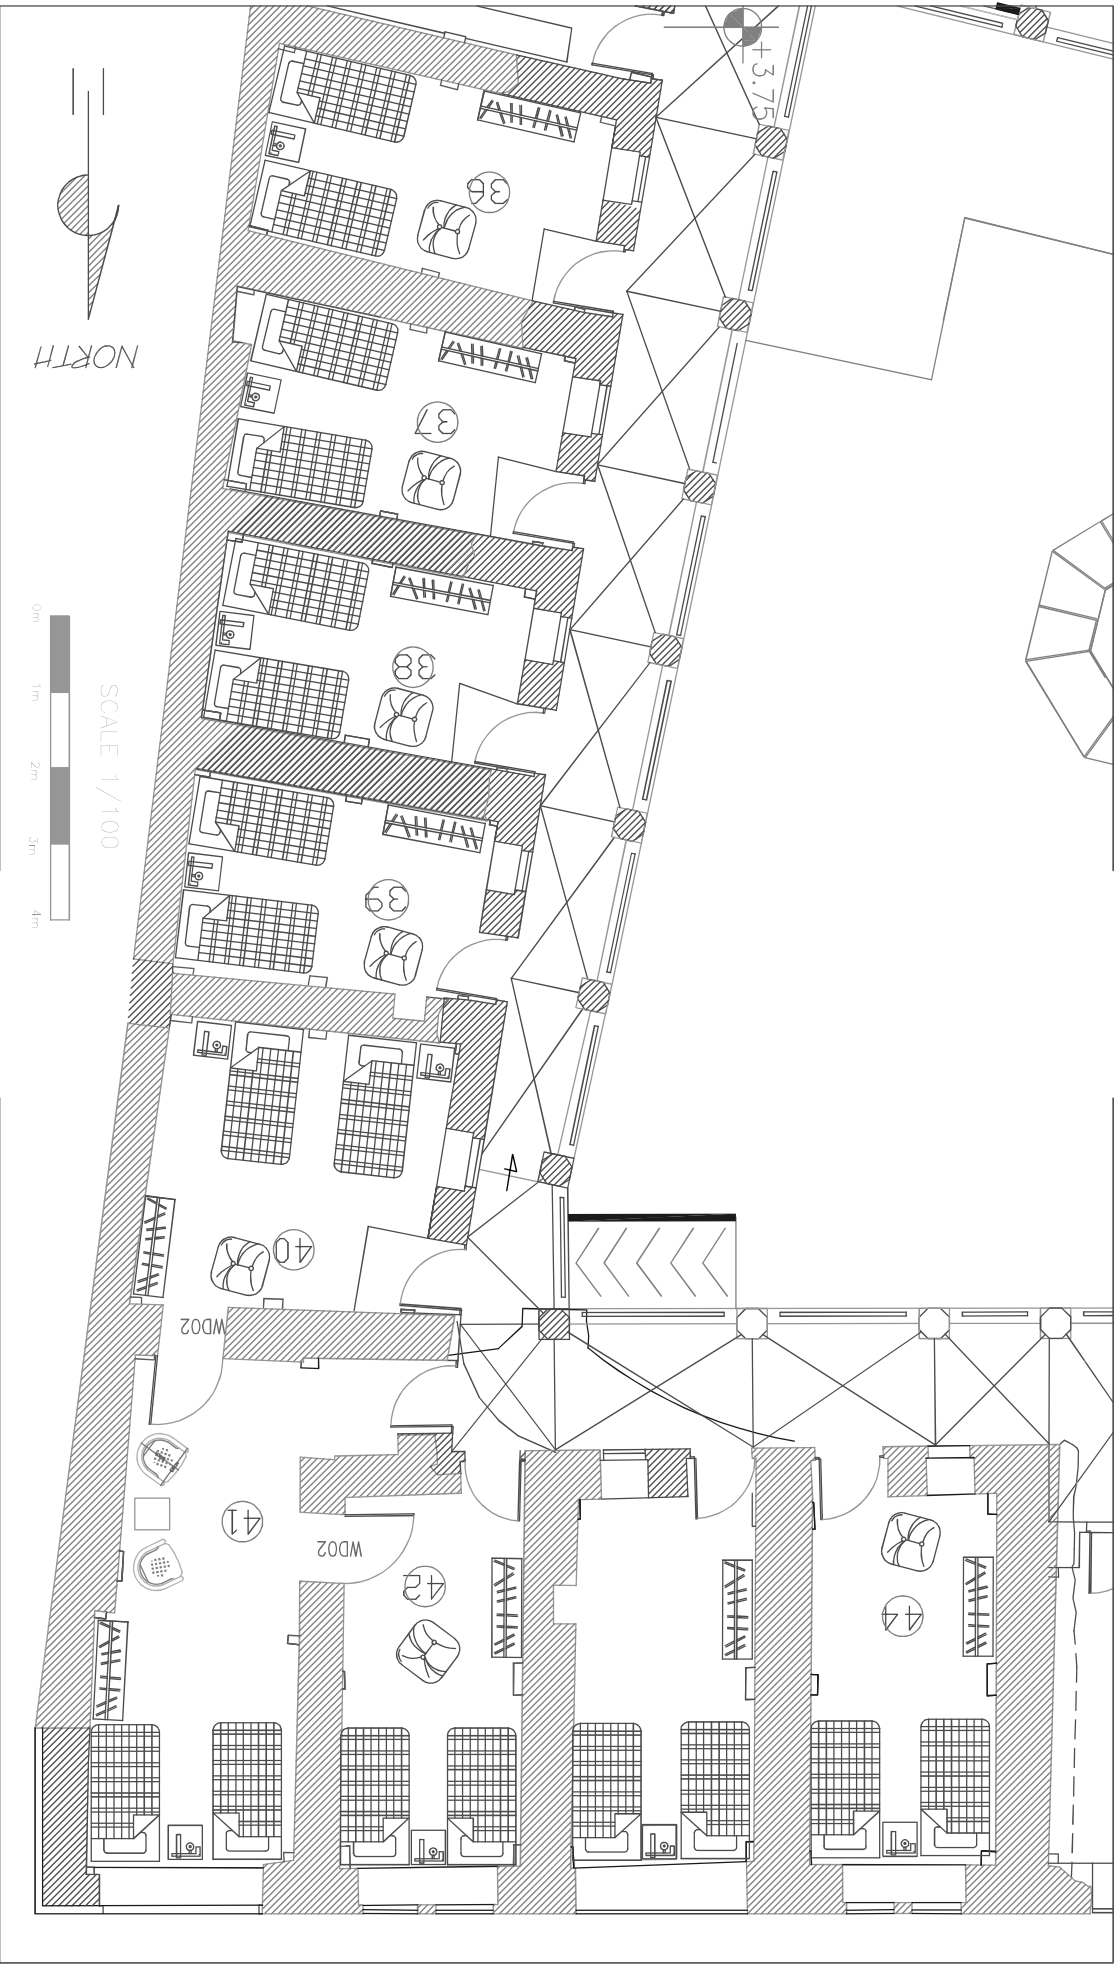


Arm Chair + Coffee Table

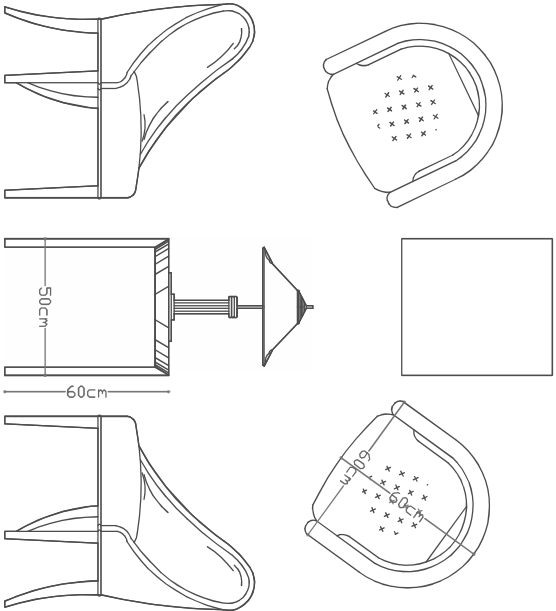


Hostel Bedroom Cupboard

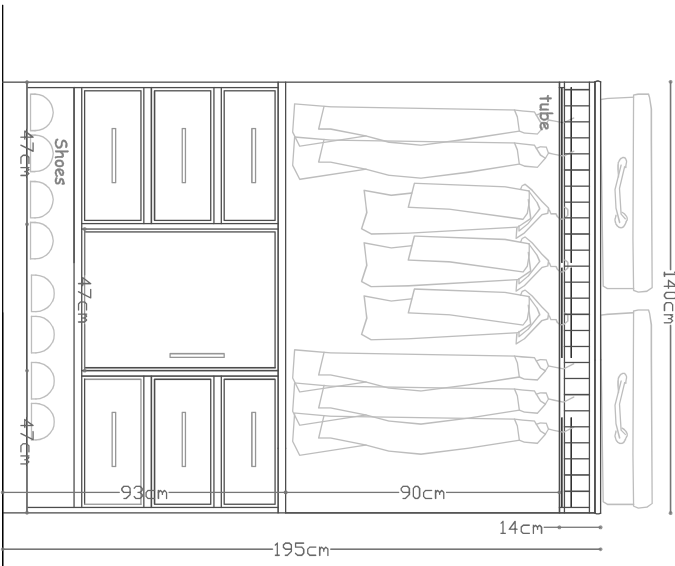

Night Drawer

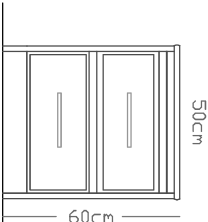

Single Bed

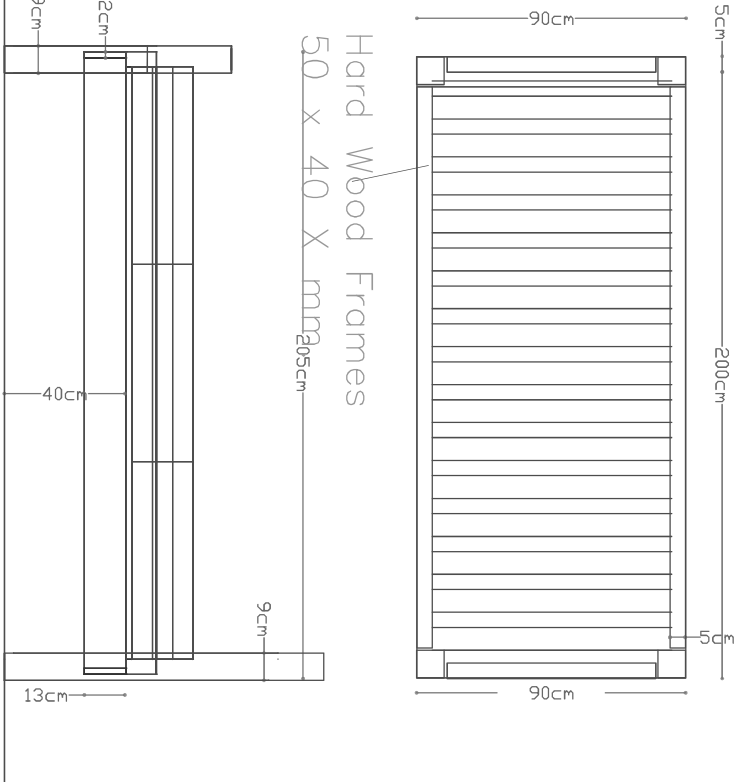

UNITED NATIONS
DEVELOPMENT PROGRAMME



Empowered Lives
Resilient Nations

FUNDED BY:EU



OWNER
NABLUS MUNICIPALITY

REHABILITATION & MAINTENANCE OF
KHAN ALWAKALEH COMPOUND

DRAWING TITLE

DRAWING NO.

Furniture Of The Hostel

F1

CONSULTANT

ENG. LINA ABUSEIR


DATE

DECEMBER/2014


DESIGNER

ENG. LINA ABUSEIR

SCALE

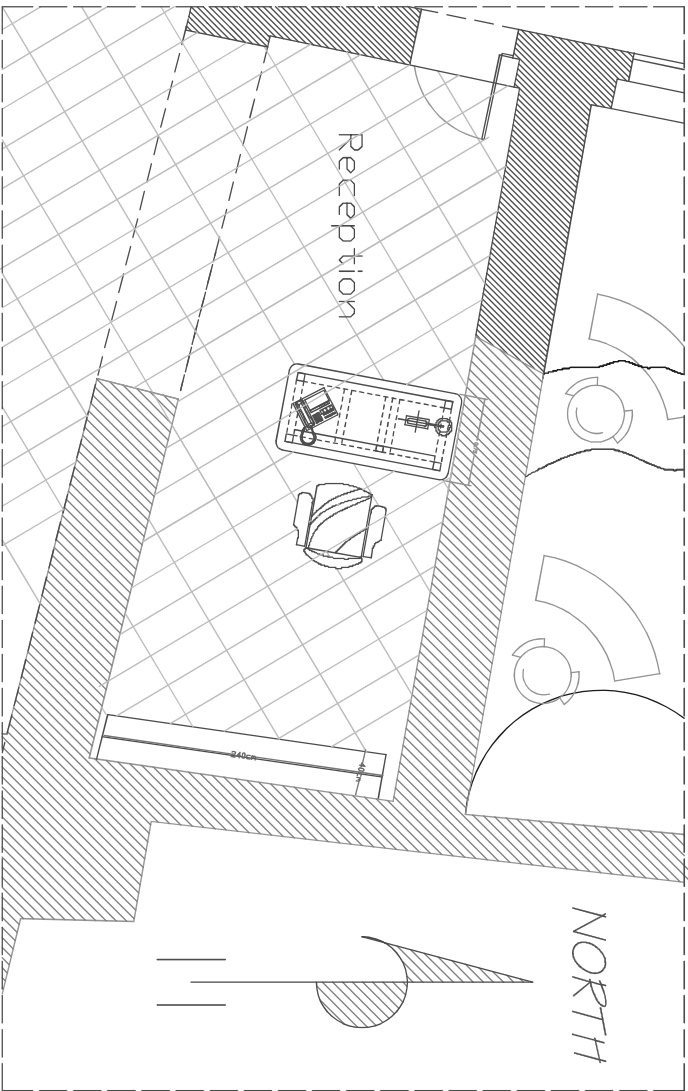


Book Case Cupboard

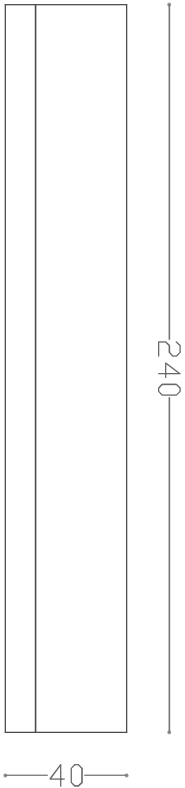

Plan


Hard Wood (Zen)

Reception Counter Desk

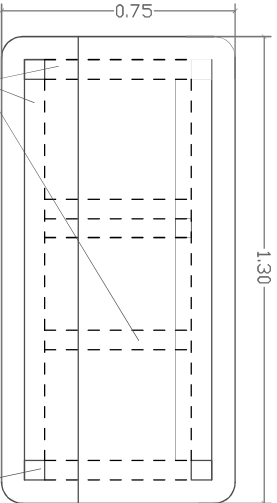


Hard Wood (Oak) 75 x 20 mm. Hard Wood (Oak) 50 x 50 mm.

Plan

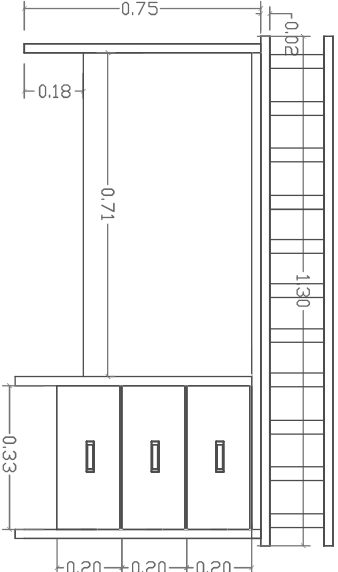

Elevation

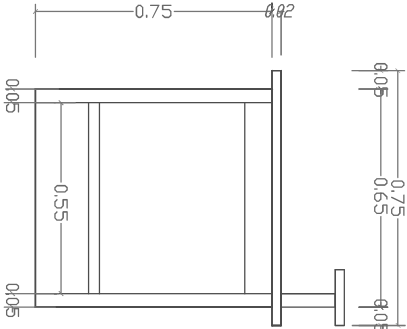


Elevation


SCALE 1/75



Computer Chair

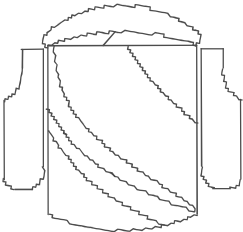

Elevation

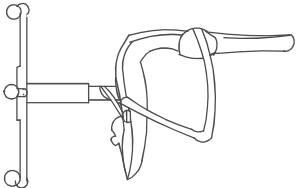

UNITED NATIONS
DEVELOPMENT PROGRAMME



FUNDED BY:EU



OWNER

NABLUS MUNICIPALITY

REHABILITATION & MAINTENANCE OF
KHAN ALWAKALEH COMPOUND

DRAWING TITLE

DRAWING NO.

Furniture Of The Reception
F2

CONSULTANT

ENG. LINA ABUSEIR


DATE

DECEMBER/2014


DESIGNER

ENG. LINA ABUSEIR

SCALE

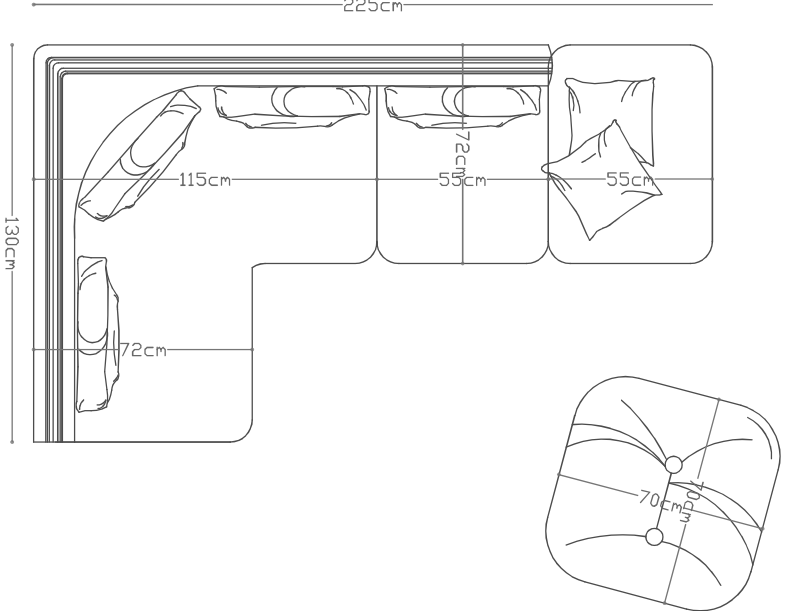


Sectional Sofa


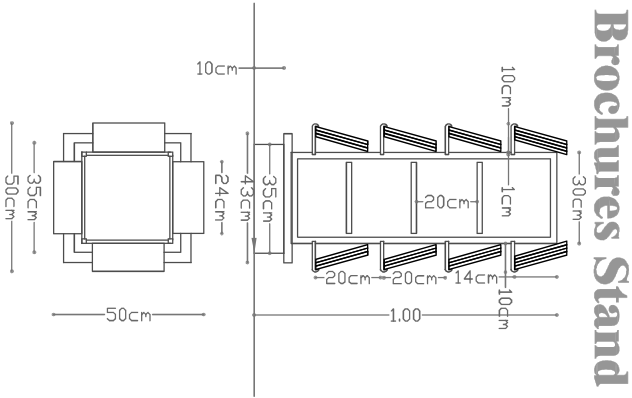


Brochures Stand


 UN DP Empowered Lives Resilient Nations  FUNDED BY: EU  OWNER NABLUS MUNICIPALITY		UNITED NATIONS DEVELOPMENT PROGRAMME	
REHABILITATION & MAINTENANCE OF KHAN ALWAKALEH COMPOUND		DRAWING TITLE	Furniture Of The Information Center F3
CONSULTANT	ENG. LINA ABUSEIR	DRAWING NO.	
DESIGNER	ENG. LINA ABUSEIR	SCALE	
		DATE	DECEMBER/2014

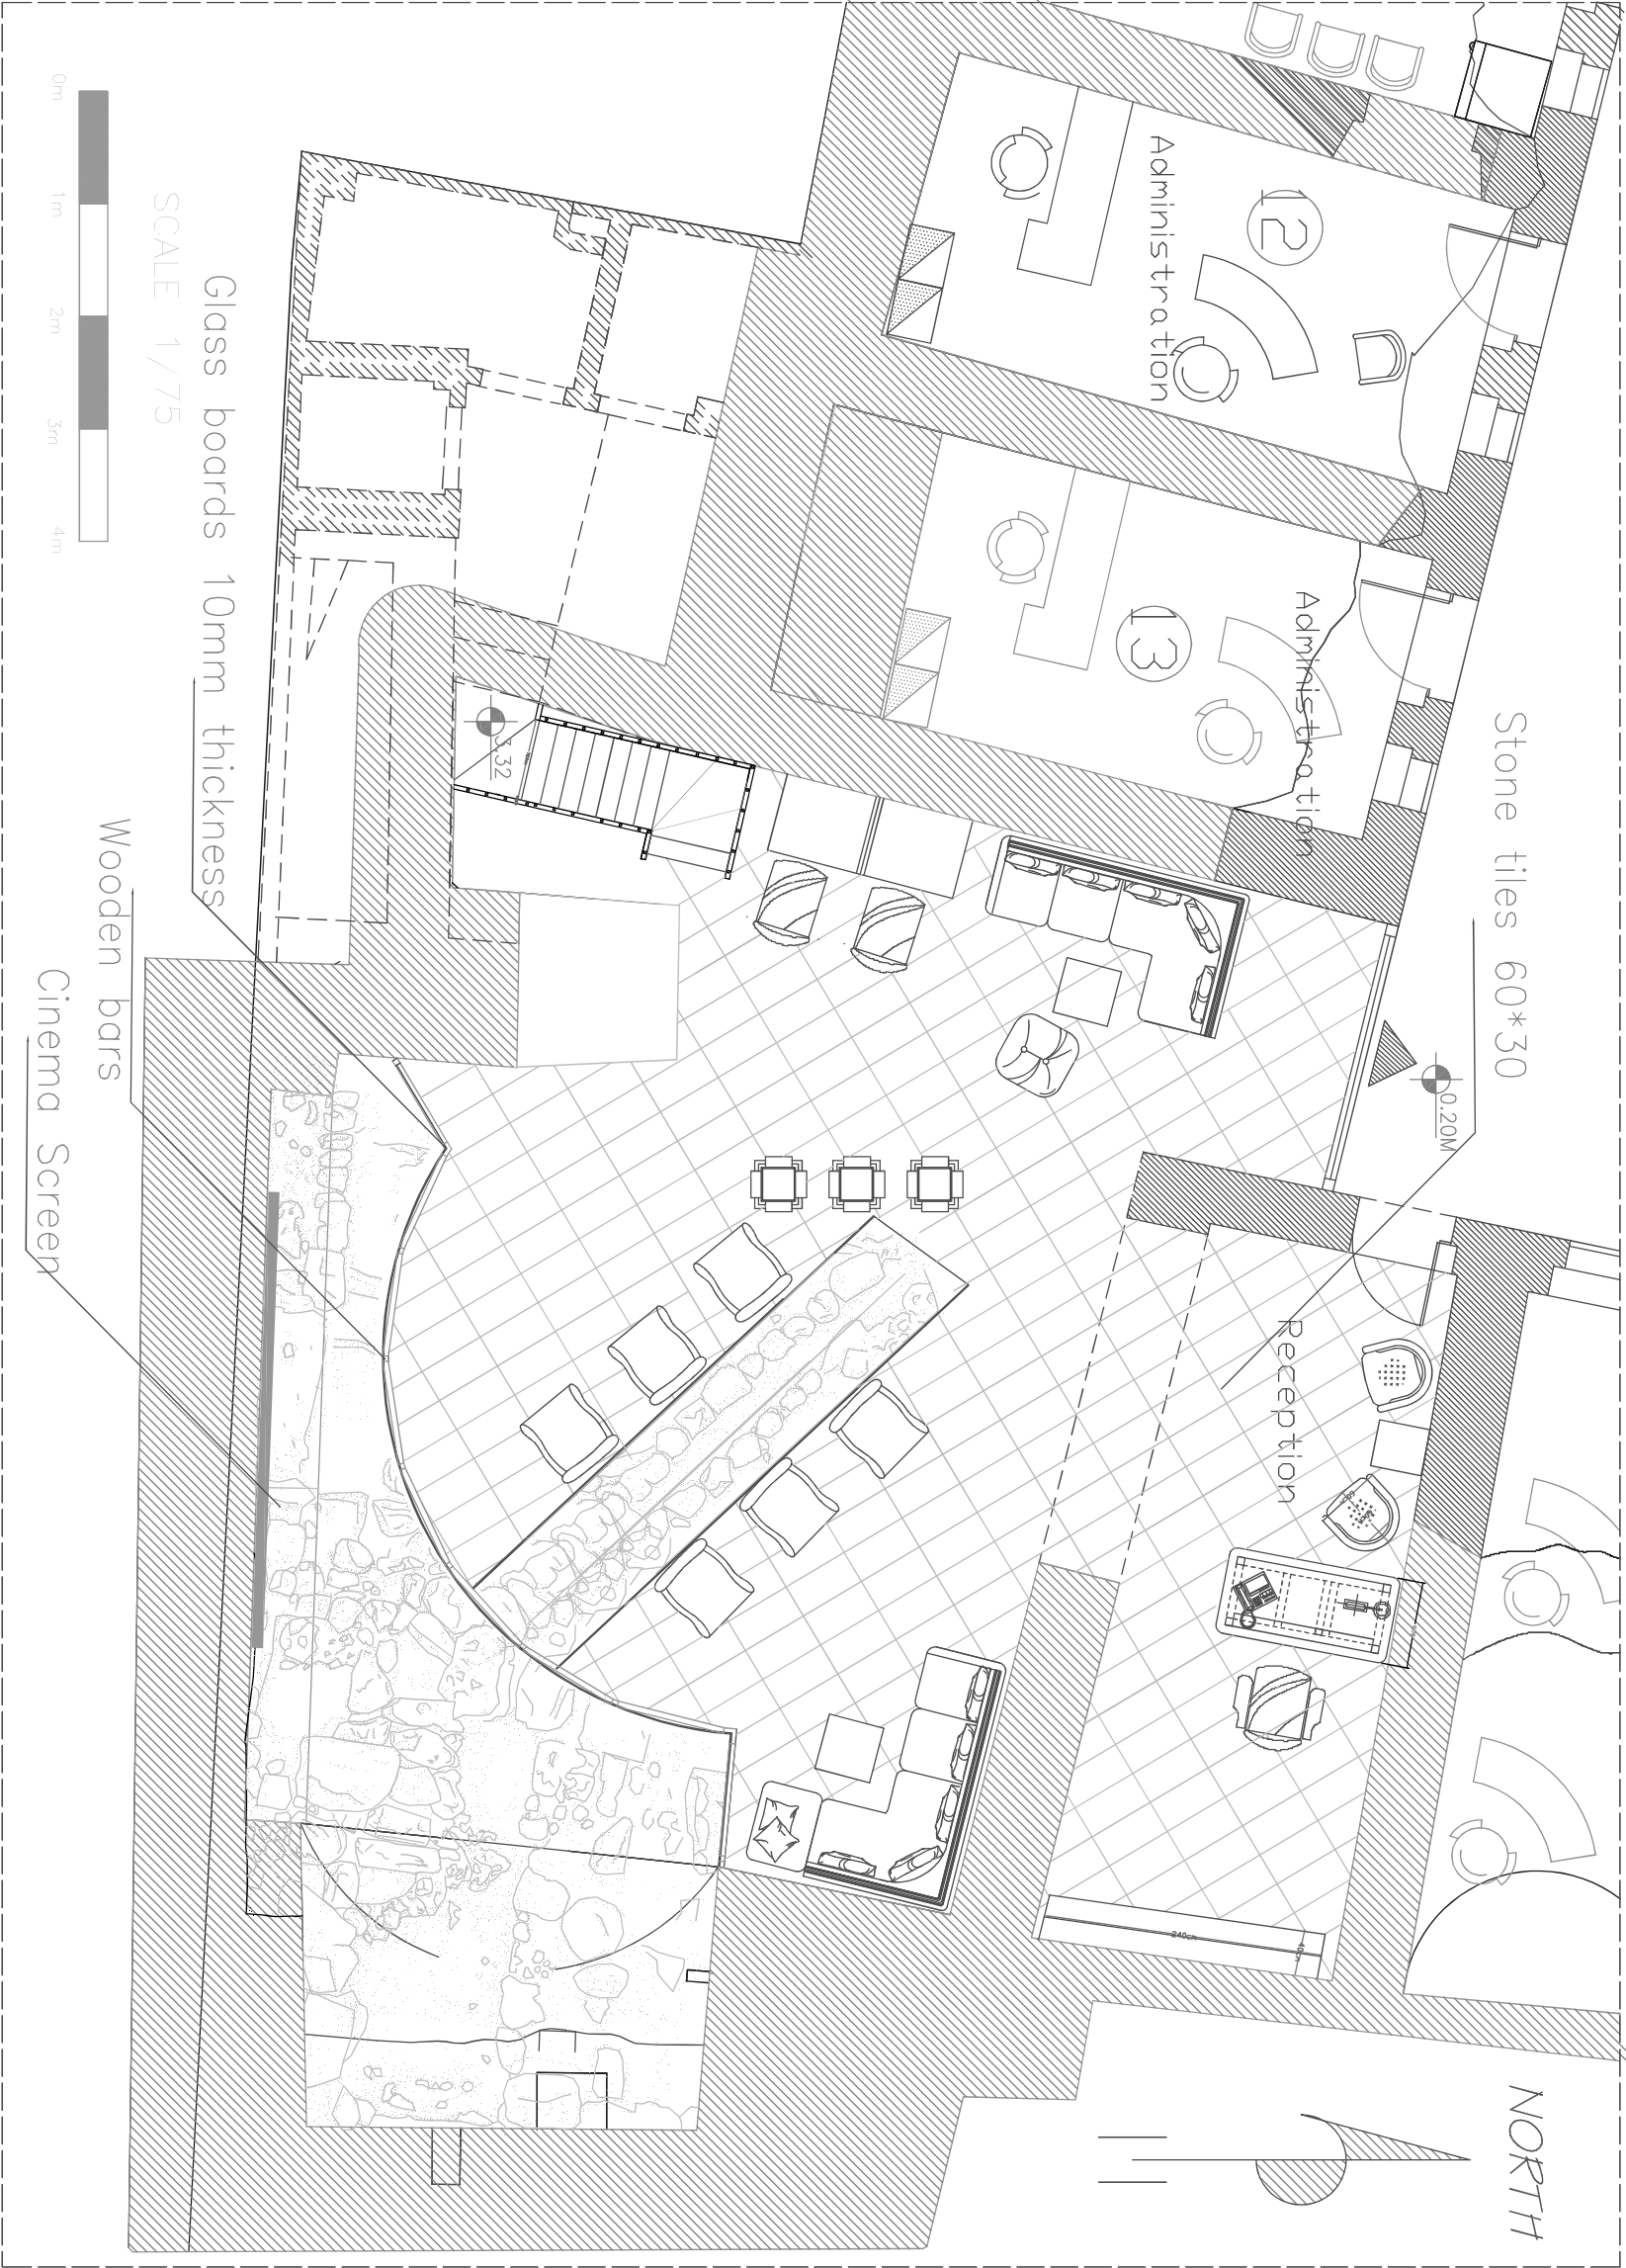

Computer Desk

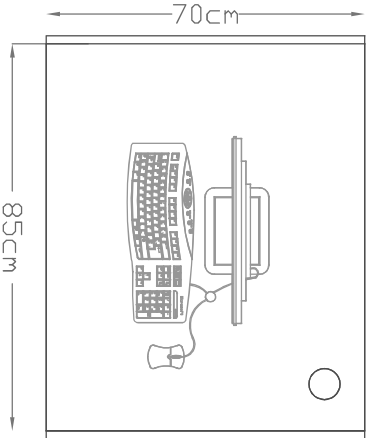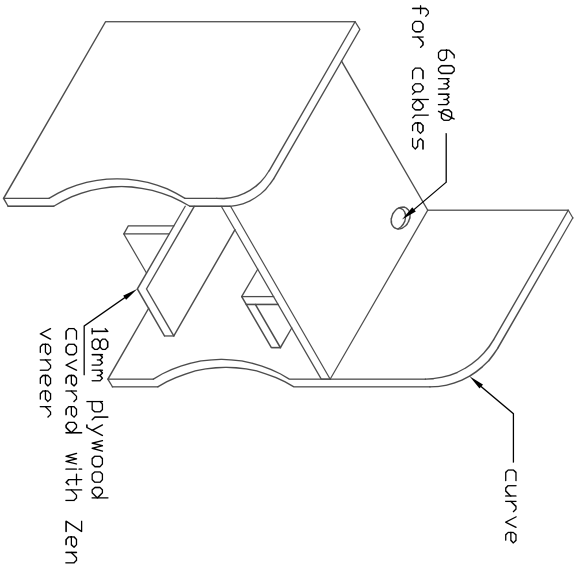

Computer Chair

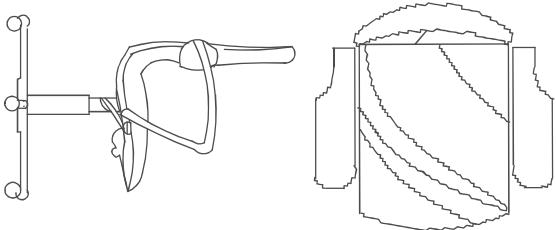

UNITED NATIONS
DEVELOPMENT PROGRAMME



Empowered Lives
Resilient Nations



FUNDED BY: EU



OWNER
NABLUS MUNICIPALITY

REHABILITATION & MAINTENANCE OF
KHAN ALWAKALEH COMPOUND

DRAWING TITLE

Furniture Of The Information Center

DRAWING NO.

F4

CONSULTANT

ENG. LINA ABUSEIR

DATE


DECEMBER/2014

DESIGNER

ENG. LINA ABUSEIR


SCALE

Kitchen cabinets and wall mounted cupboards

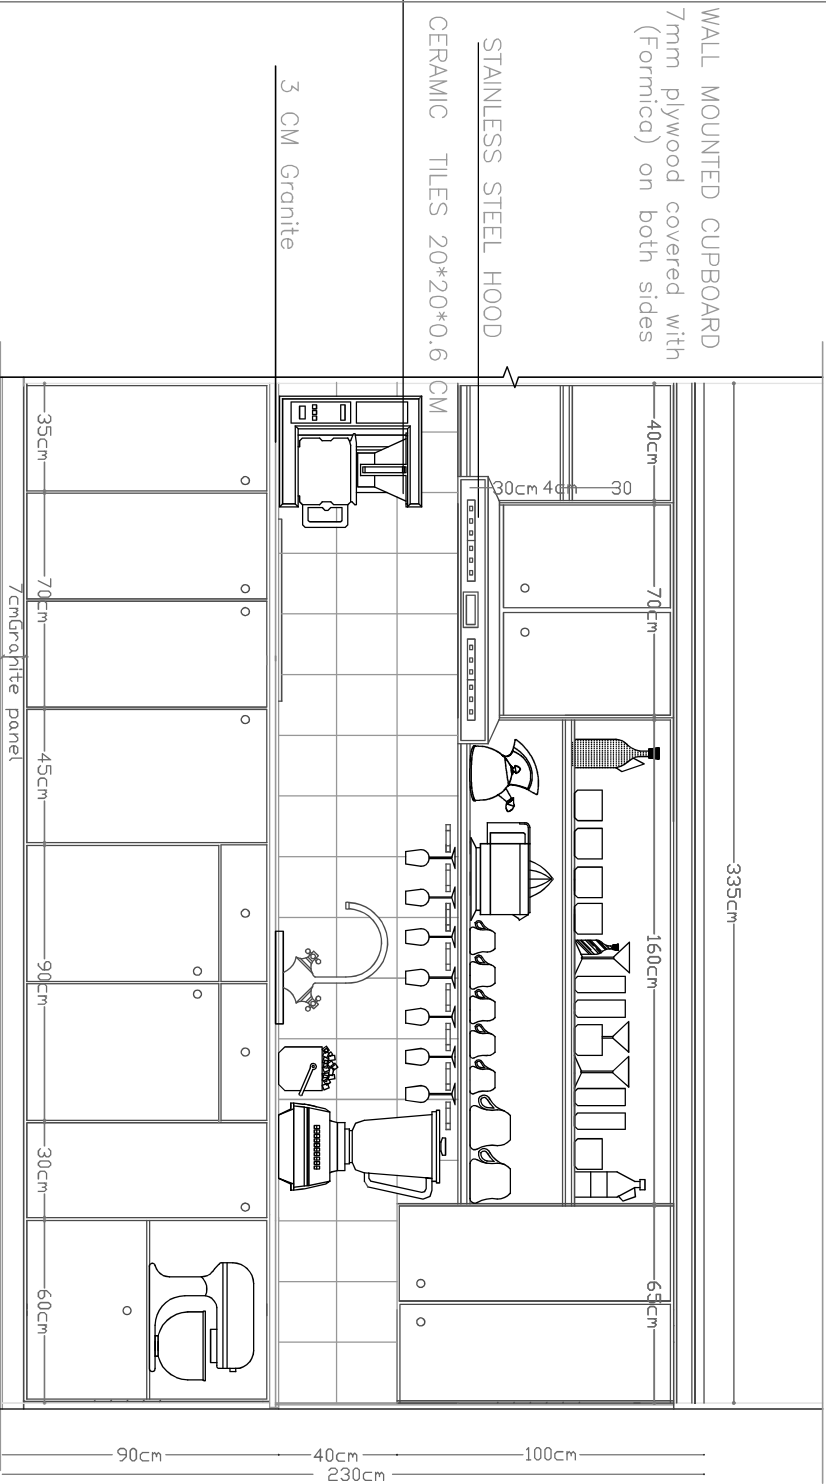


Section AA


Cafeteria service counter

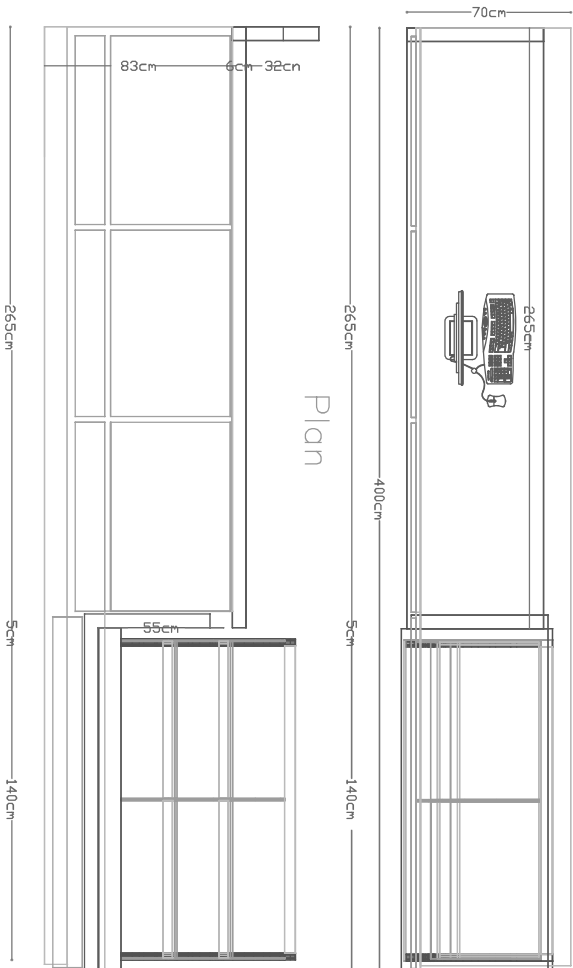

Section BB

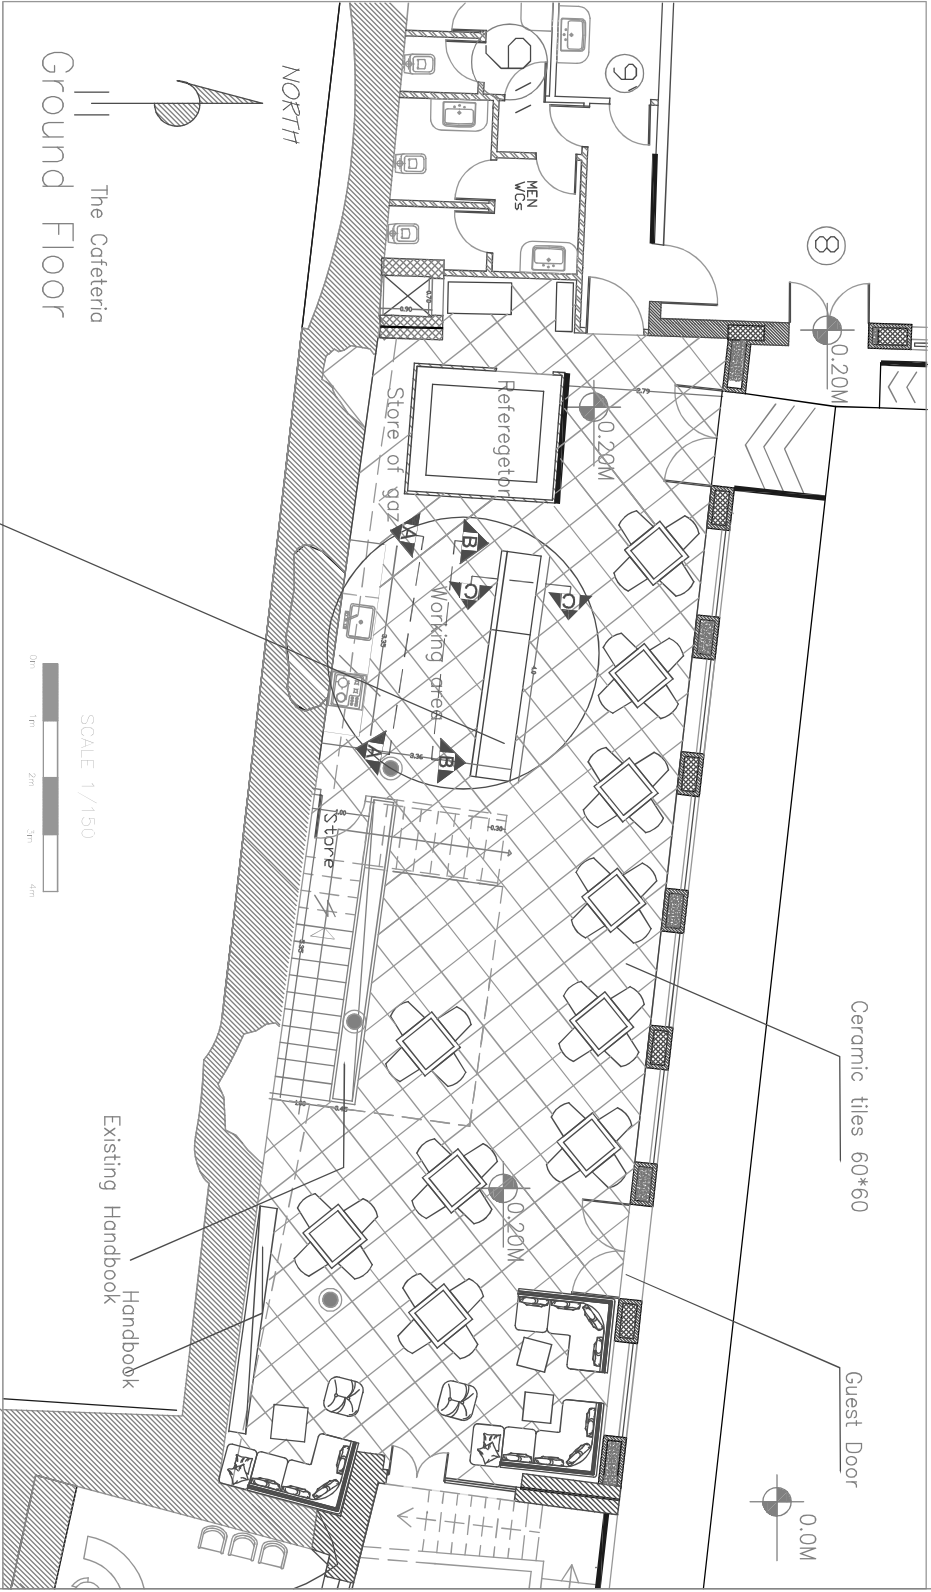

The Cafeteria
Ground Floor

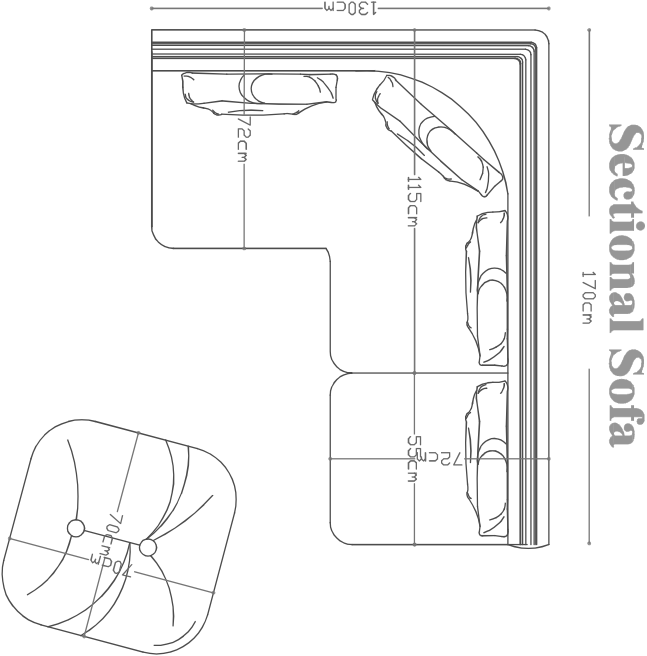

Sectional Sofa

Section CC

UNITED NATIONS
DEVELOPMENT PROGRAMME



REHABILITATION & MAINTENANCE OF
KHAN ALWAKALEH COMPOUND

DRAWING TITLE

Furniture Of The Cafeteria

Ground Floor

DRAWING NO.

F5

CONSULTANT

ENG. LINA ABUSEIR

DATE

DECEMBER/2014

DESIGNER

ENG. LINA ABUSEIR

SCALE

Empowered Lives
Resilient Nations

FUNDED BY:EU

OWNER
NABLUS MUNICIPALITY