




PLANI I TAVANIT KATI I TRETE SH: 1:200
CEILING THIRD FLOOR PLAN SC 1:200

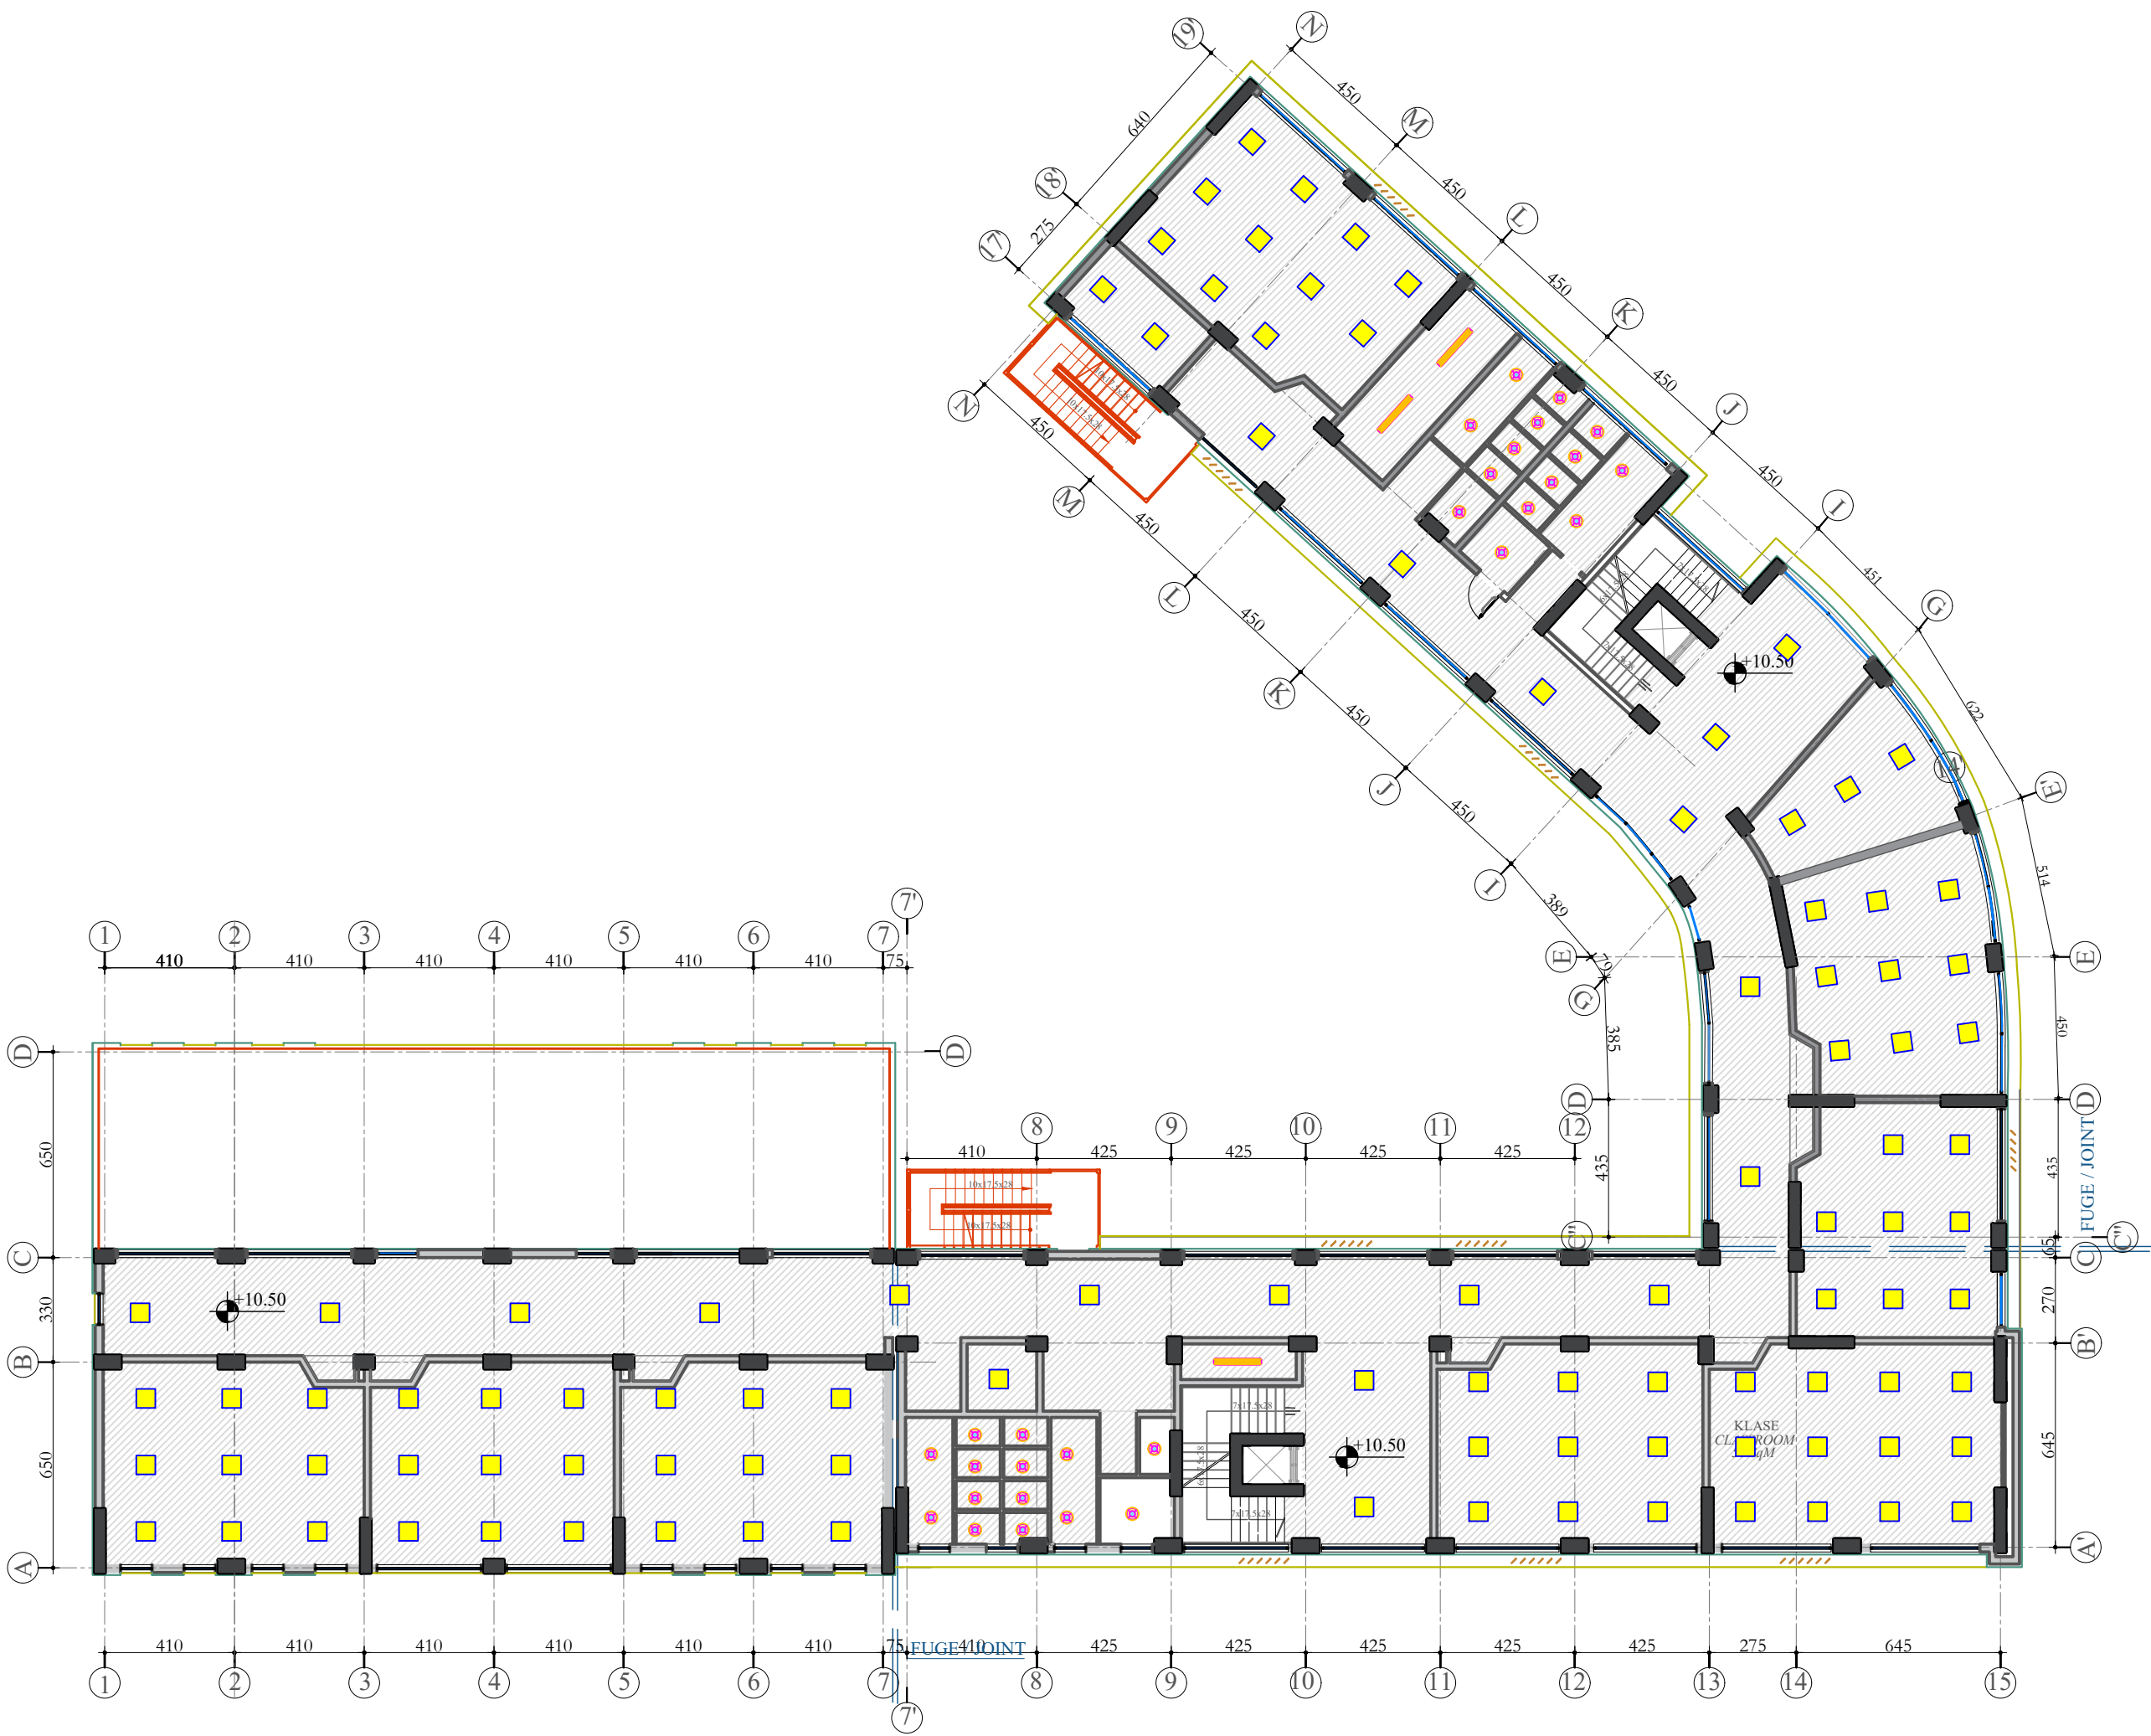


PRERJA A-A SH 1:200
SECTION A-A SC 1:200

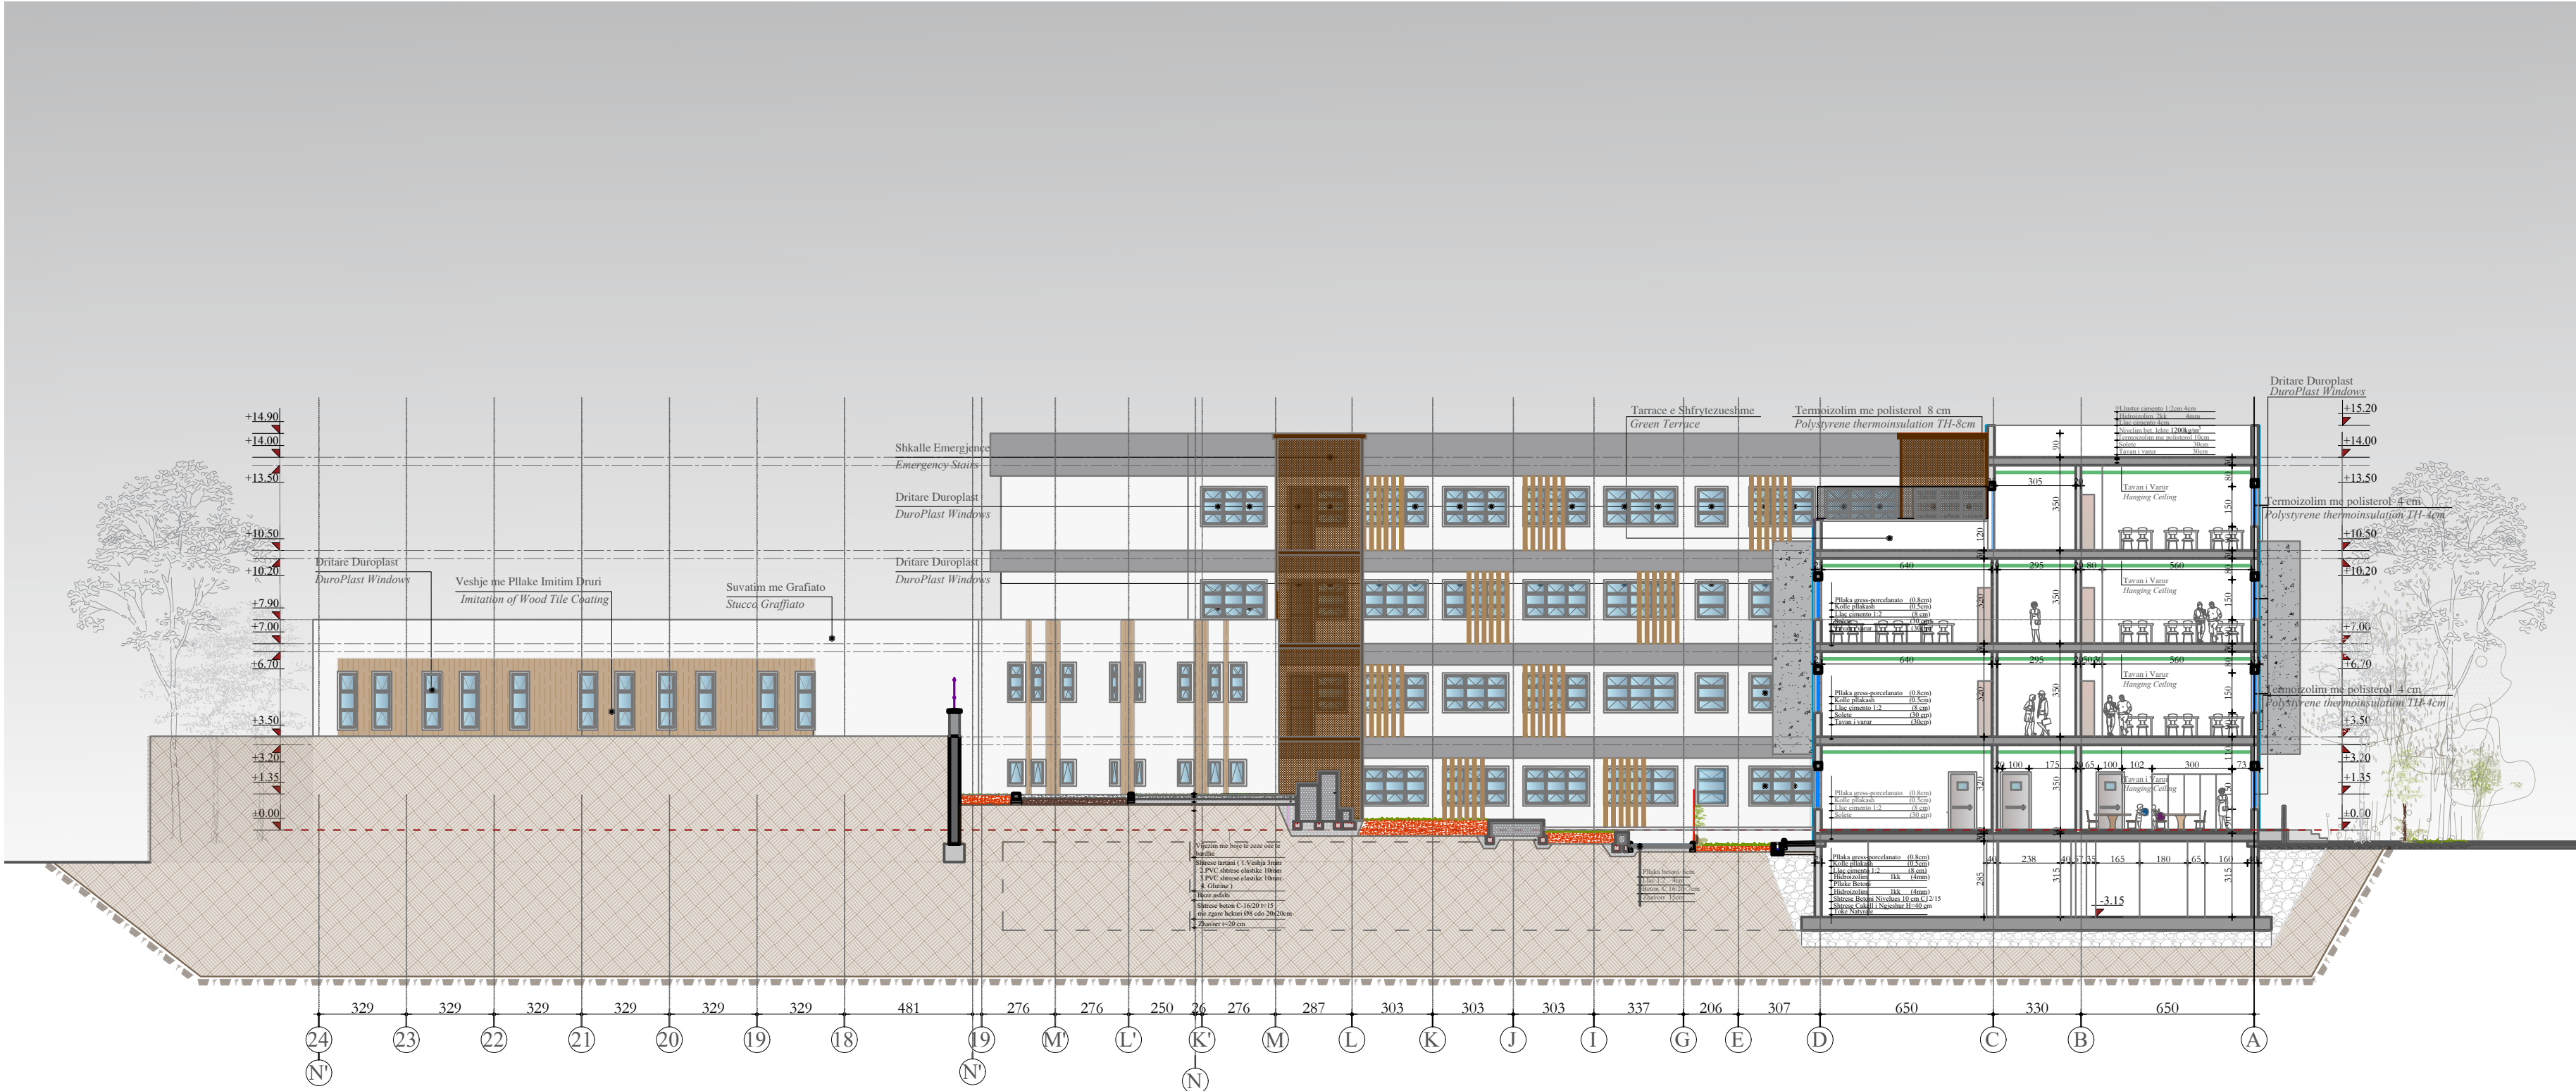

PRERJA B-B SH 1:160
SECTION B-B SC 1:160

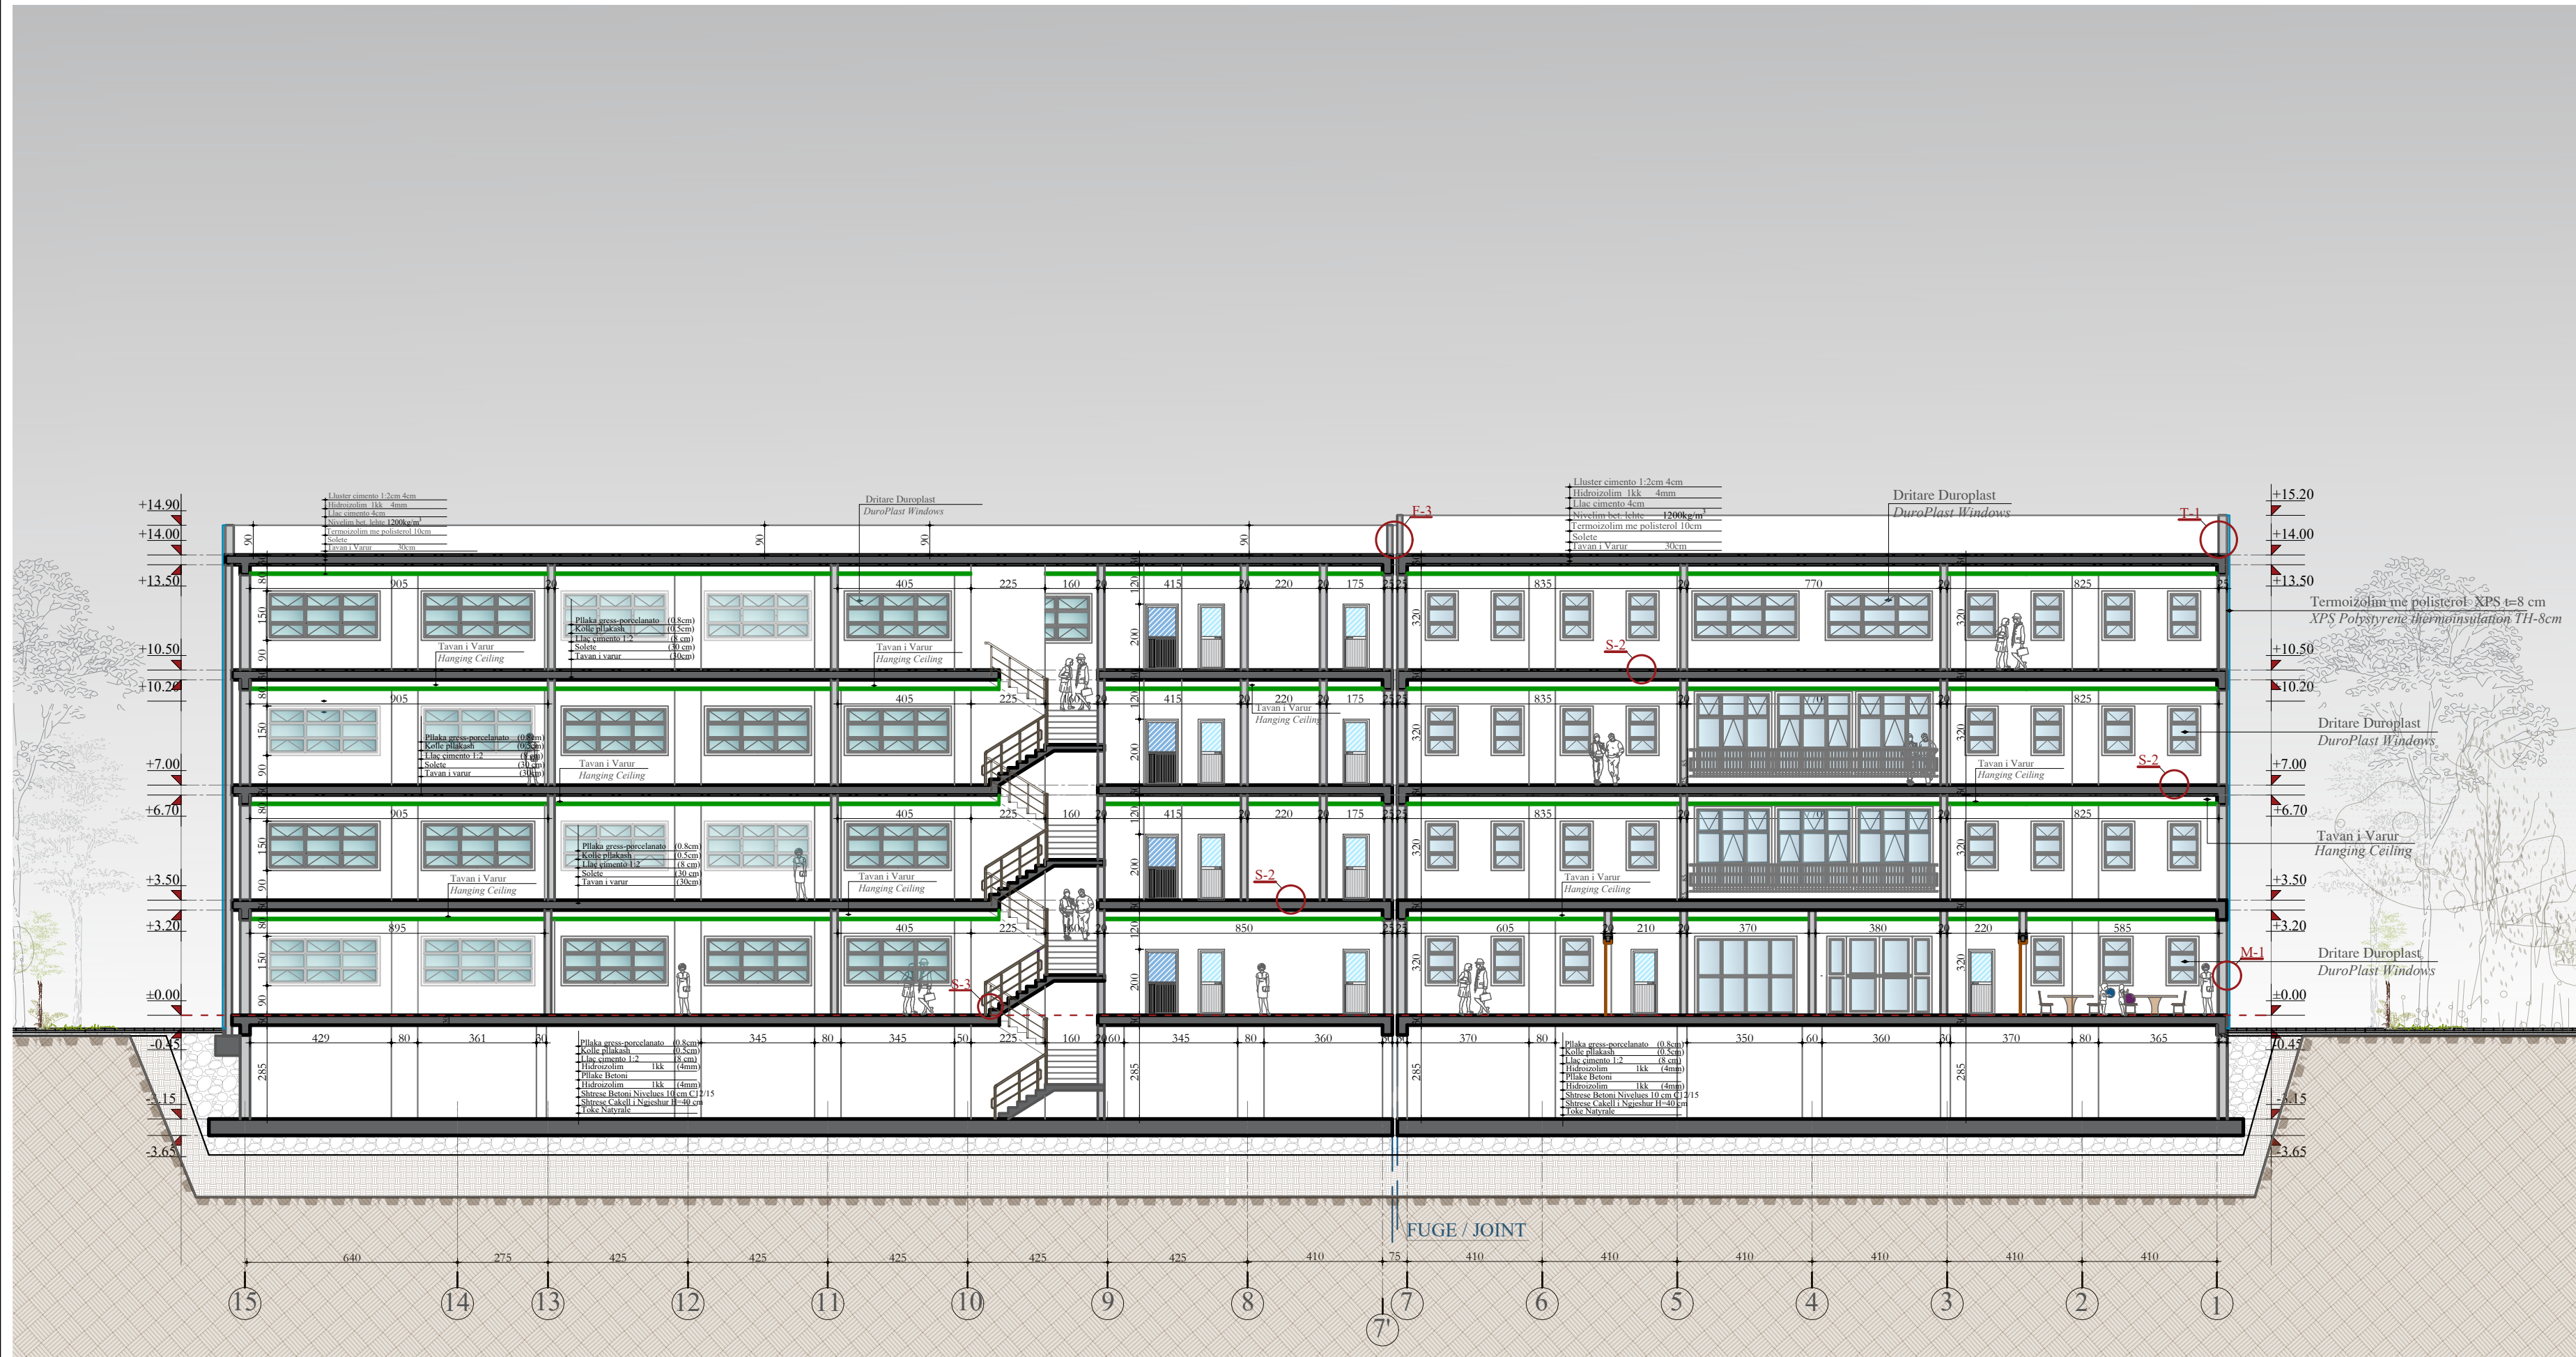

PRERJA C-C SH 1:160
SECTION C-C SC 1:160

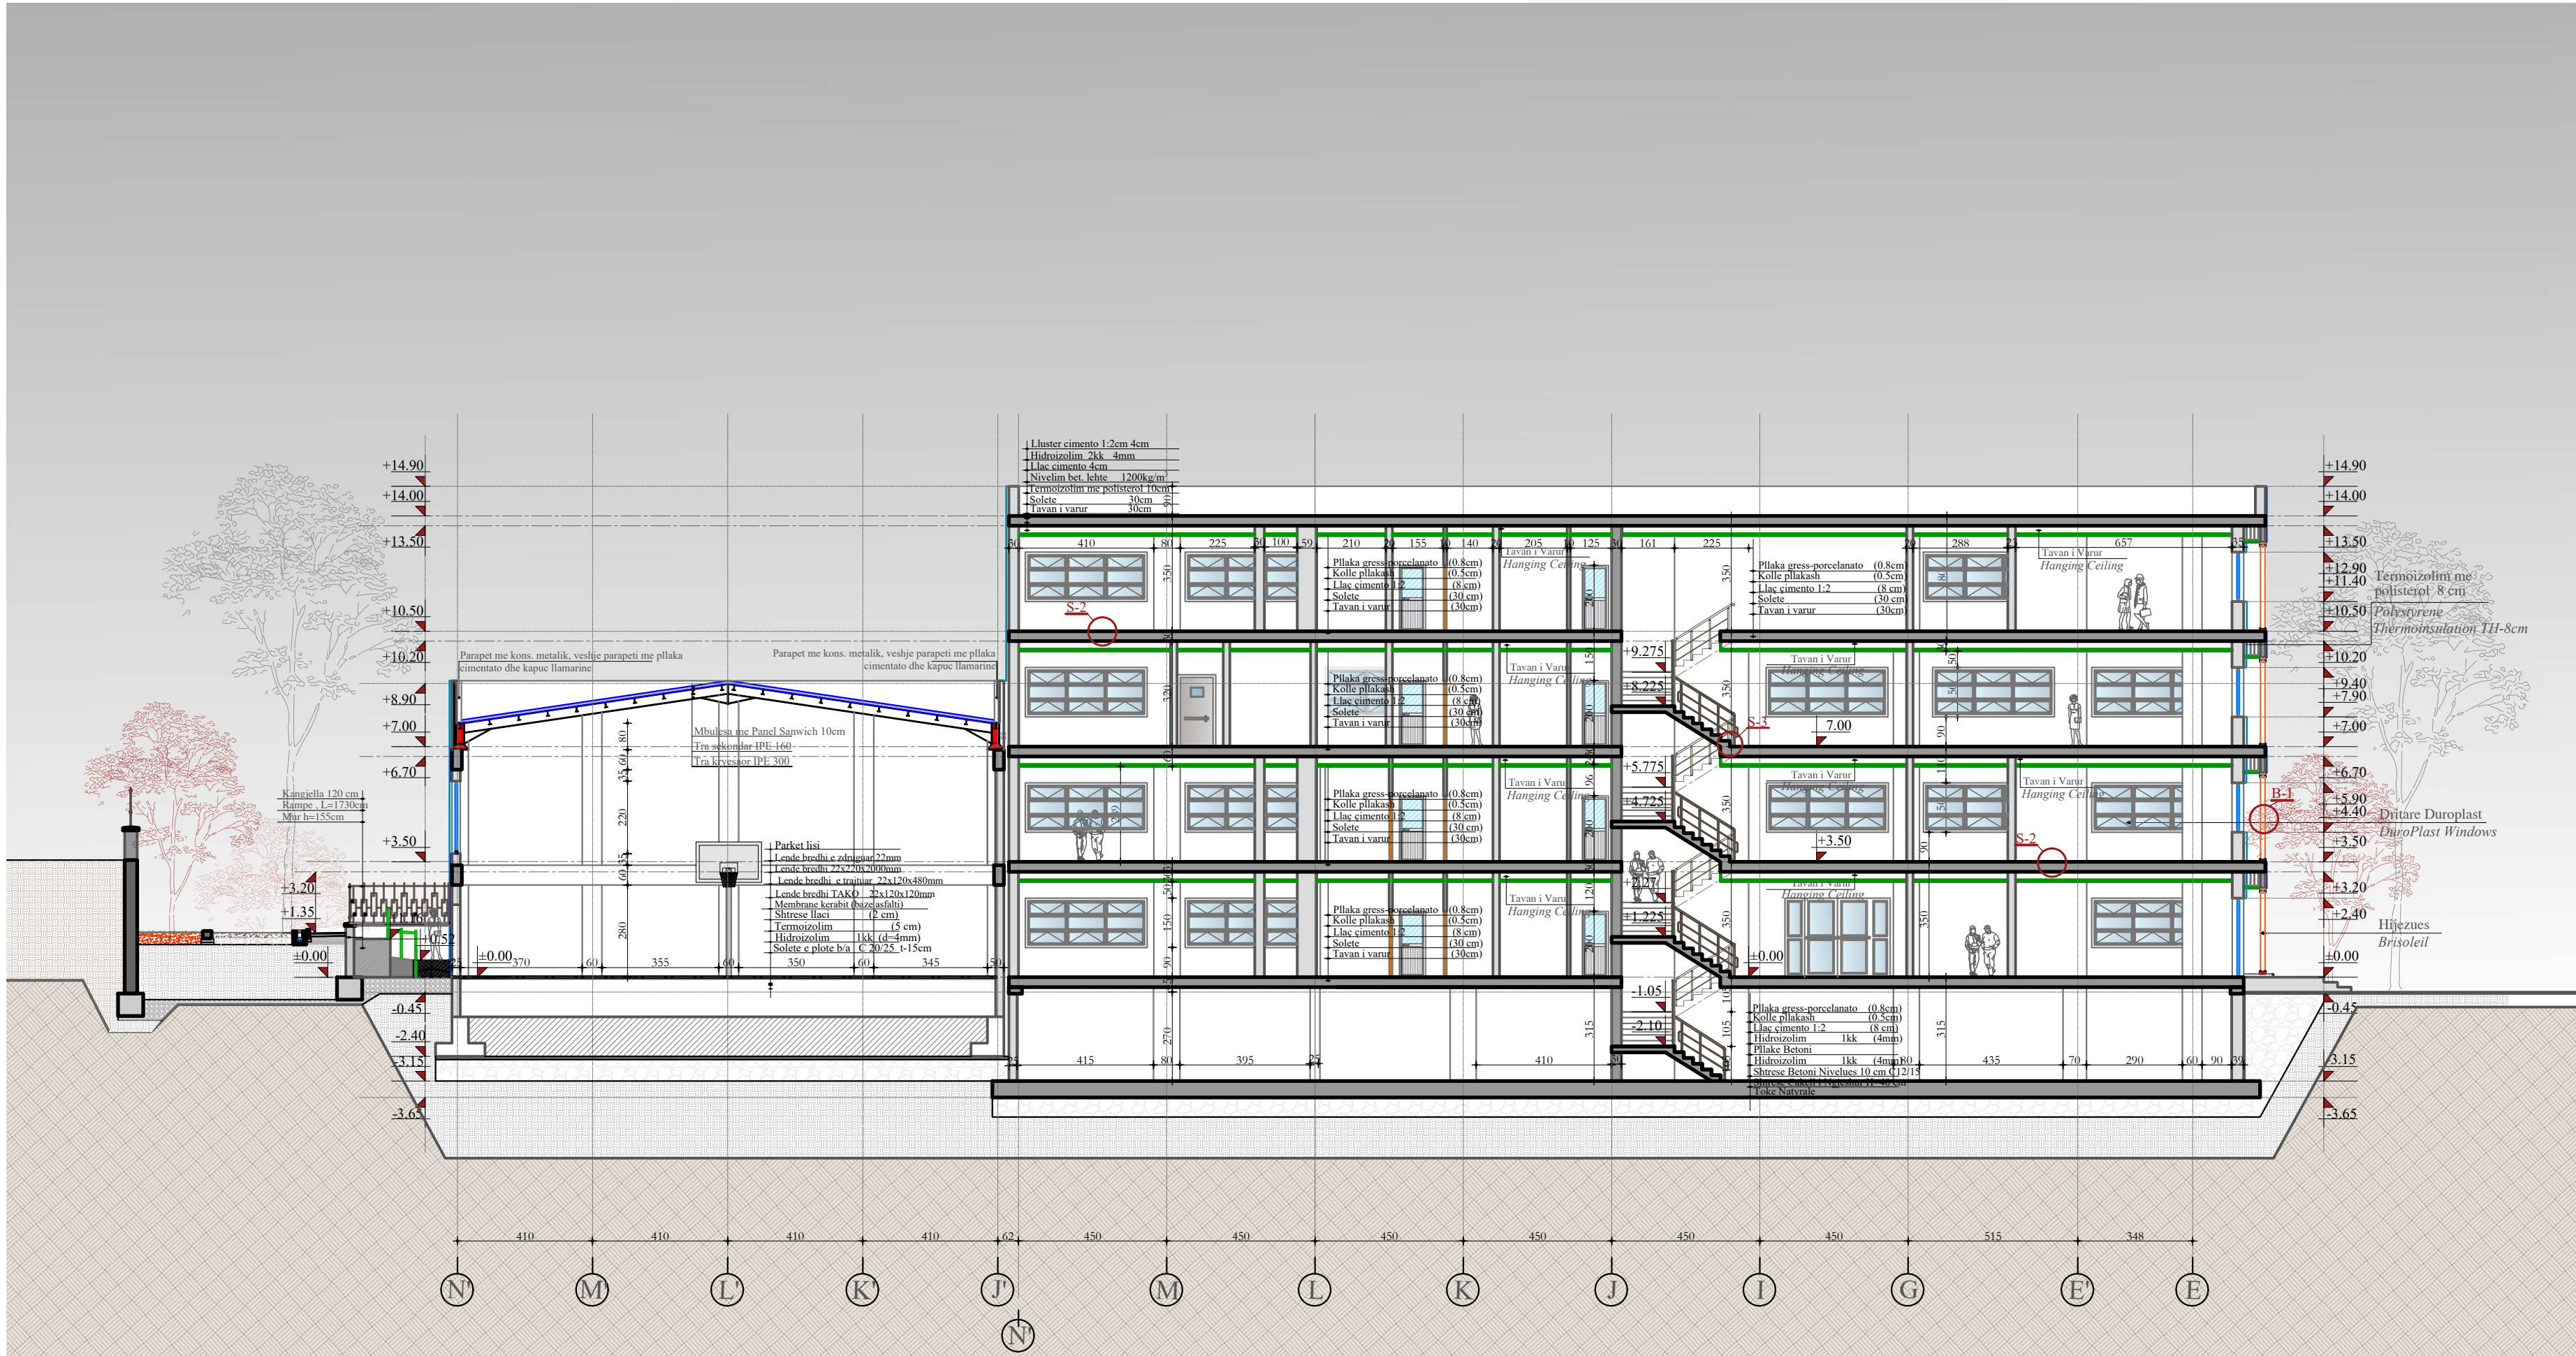

SECTION D-D SC 1:200



KONSULENT / CONSULTANT



www.arkimade.com

SHENIME TEKNIKE / TECHNICAL NOTES

PROJEKTI / PROJECT NAME

ISMET NANUSHI JOINT HIGH SCHOOL

ZONA / LOCATION

DASTIKIA DUKKES

OBJEKTI / PROJECT NAME

ISMET NANCUSH
ISMET NANCUSH JORIT HIGH SCHOOL

FAZA E PROJEKTIT / PROJECT PHASE

IMPLEMENTATION DESIGN

PROJEKTI ARKITEKTONIK / ARCHITECTURAL DESIGN

Nr.Lic.A.0831/3

PROJEKTI KONSTRUKTIV / *STRUCTURAL DESIGN*

Nr.Lic.K.0490/4

EKSPERT PER MATERIALET / MATERIAL EXPERT

Nr.Lic.H/.T.0129/6

PROJEKTI HIDROSANITAR / MUNICIPAL DESIGN

Nr.Lic.H/T.0130/3

PROJEKTI ELEKTRIK / ELECTRICAL DESIGN

Nr.Lic.E.0206/2


EMERTIMI I FLETES / TITLE OF DESIGN

SECTION D-D

SHRALLA. 1: 200	NR.FEETES/ DRAWING NO.
SCALE: 1:200	

AUGUST 2020


VULA / STAMP

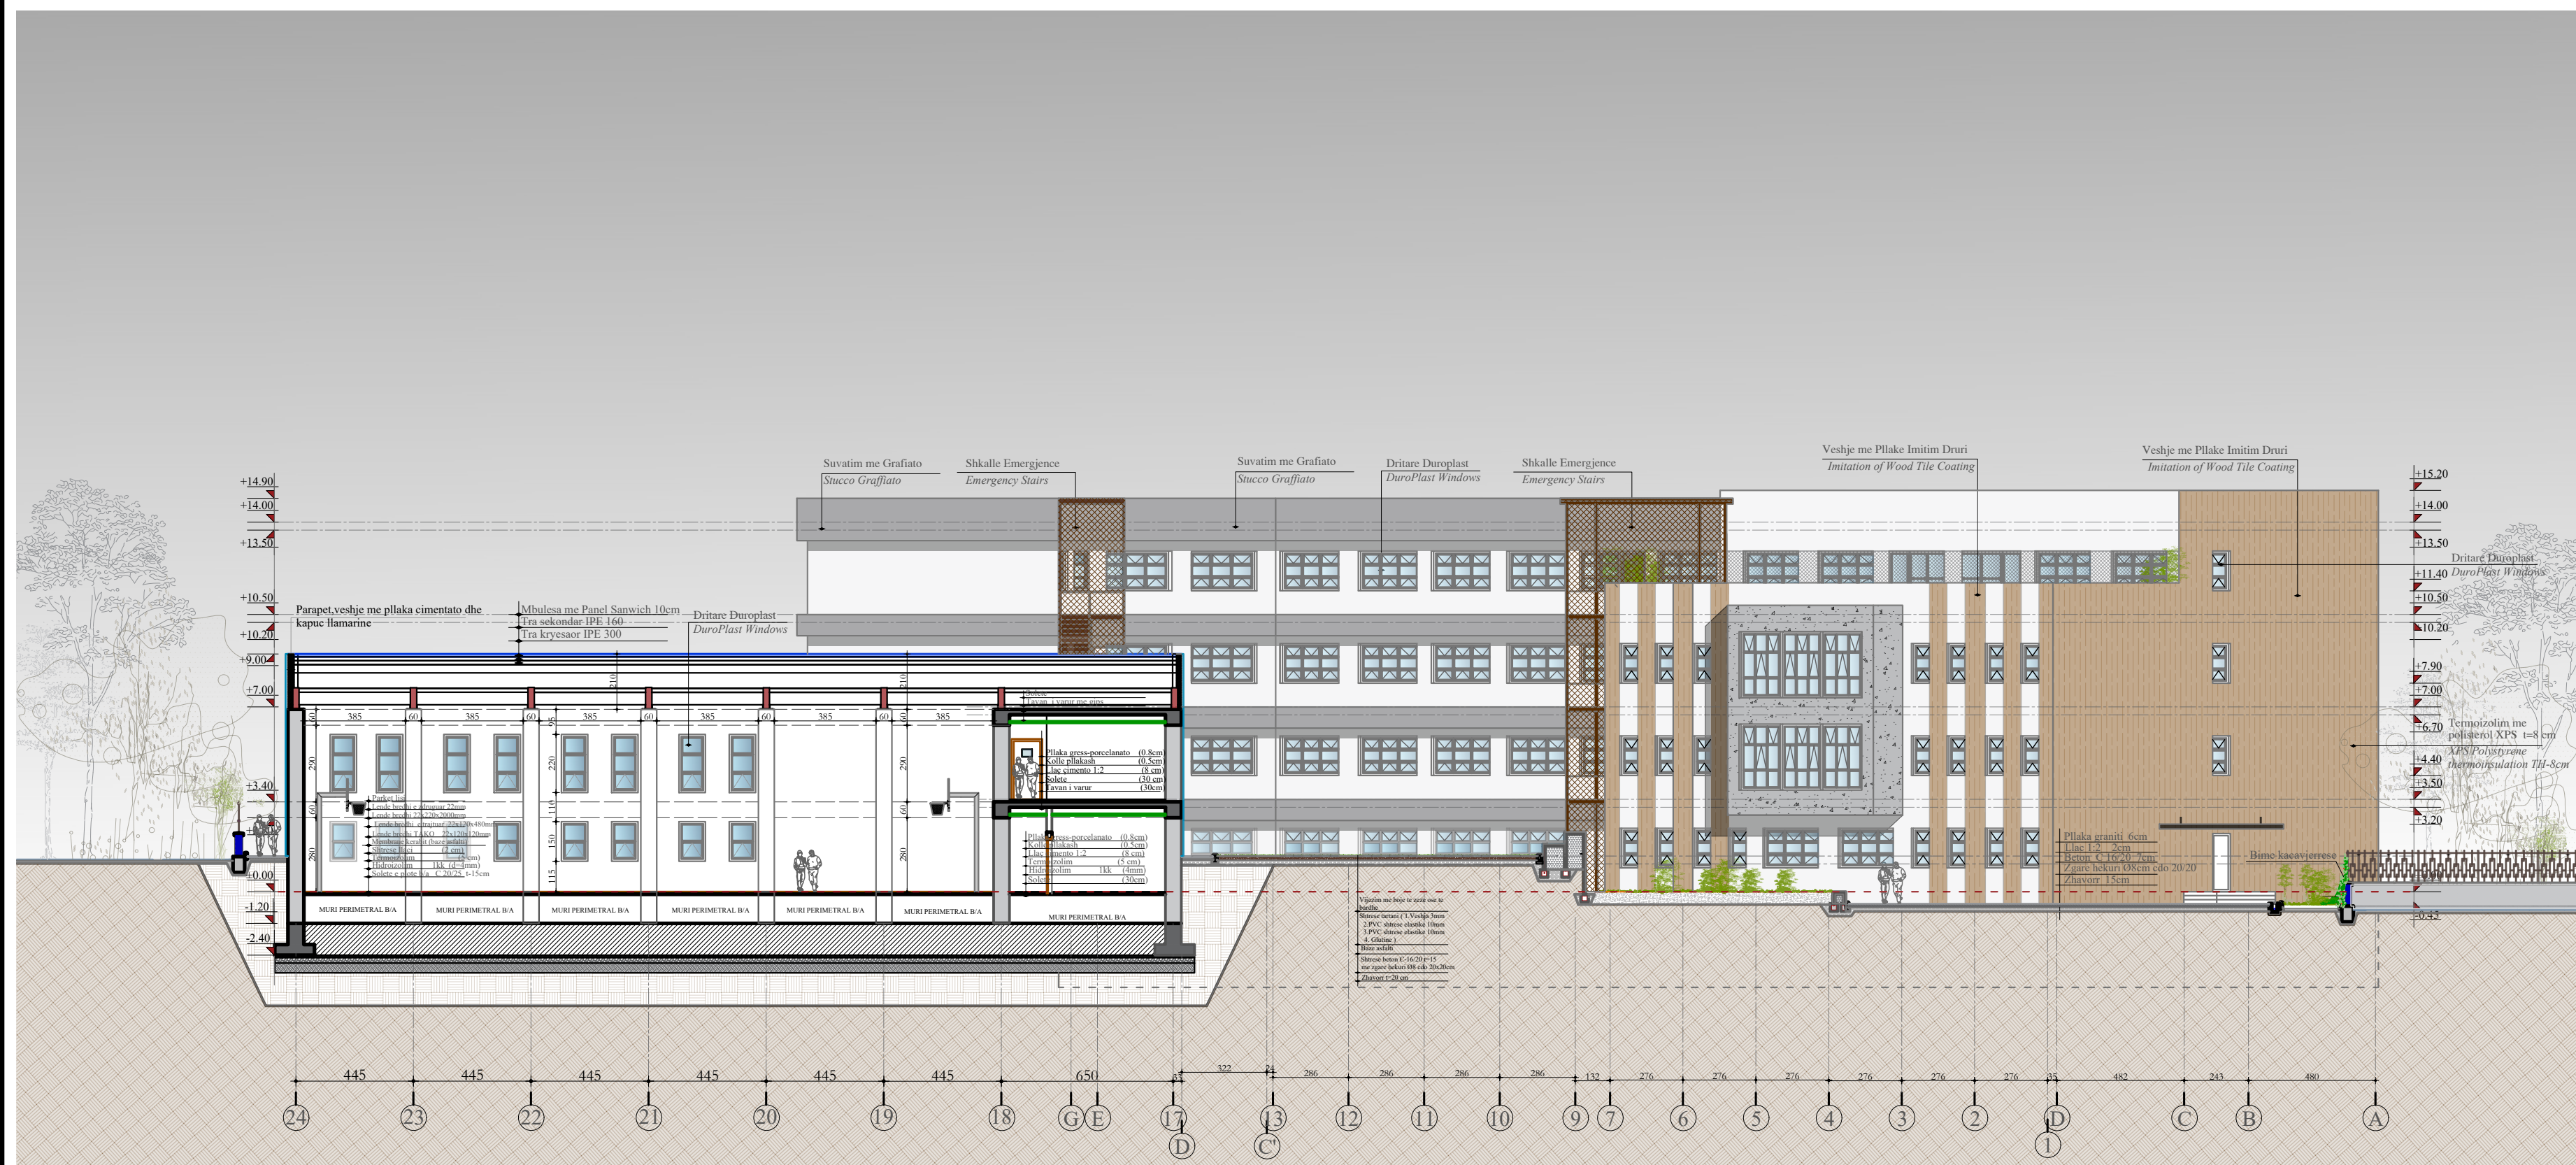


NR.FLETES / DRAWING No.

A-52


PAMJE VERI-PERENDIMORE SH 1:160
NORTH-WEST VIEW SC 1:160

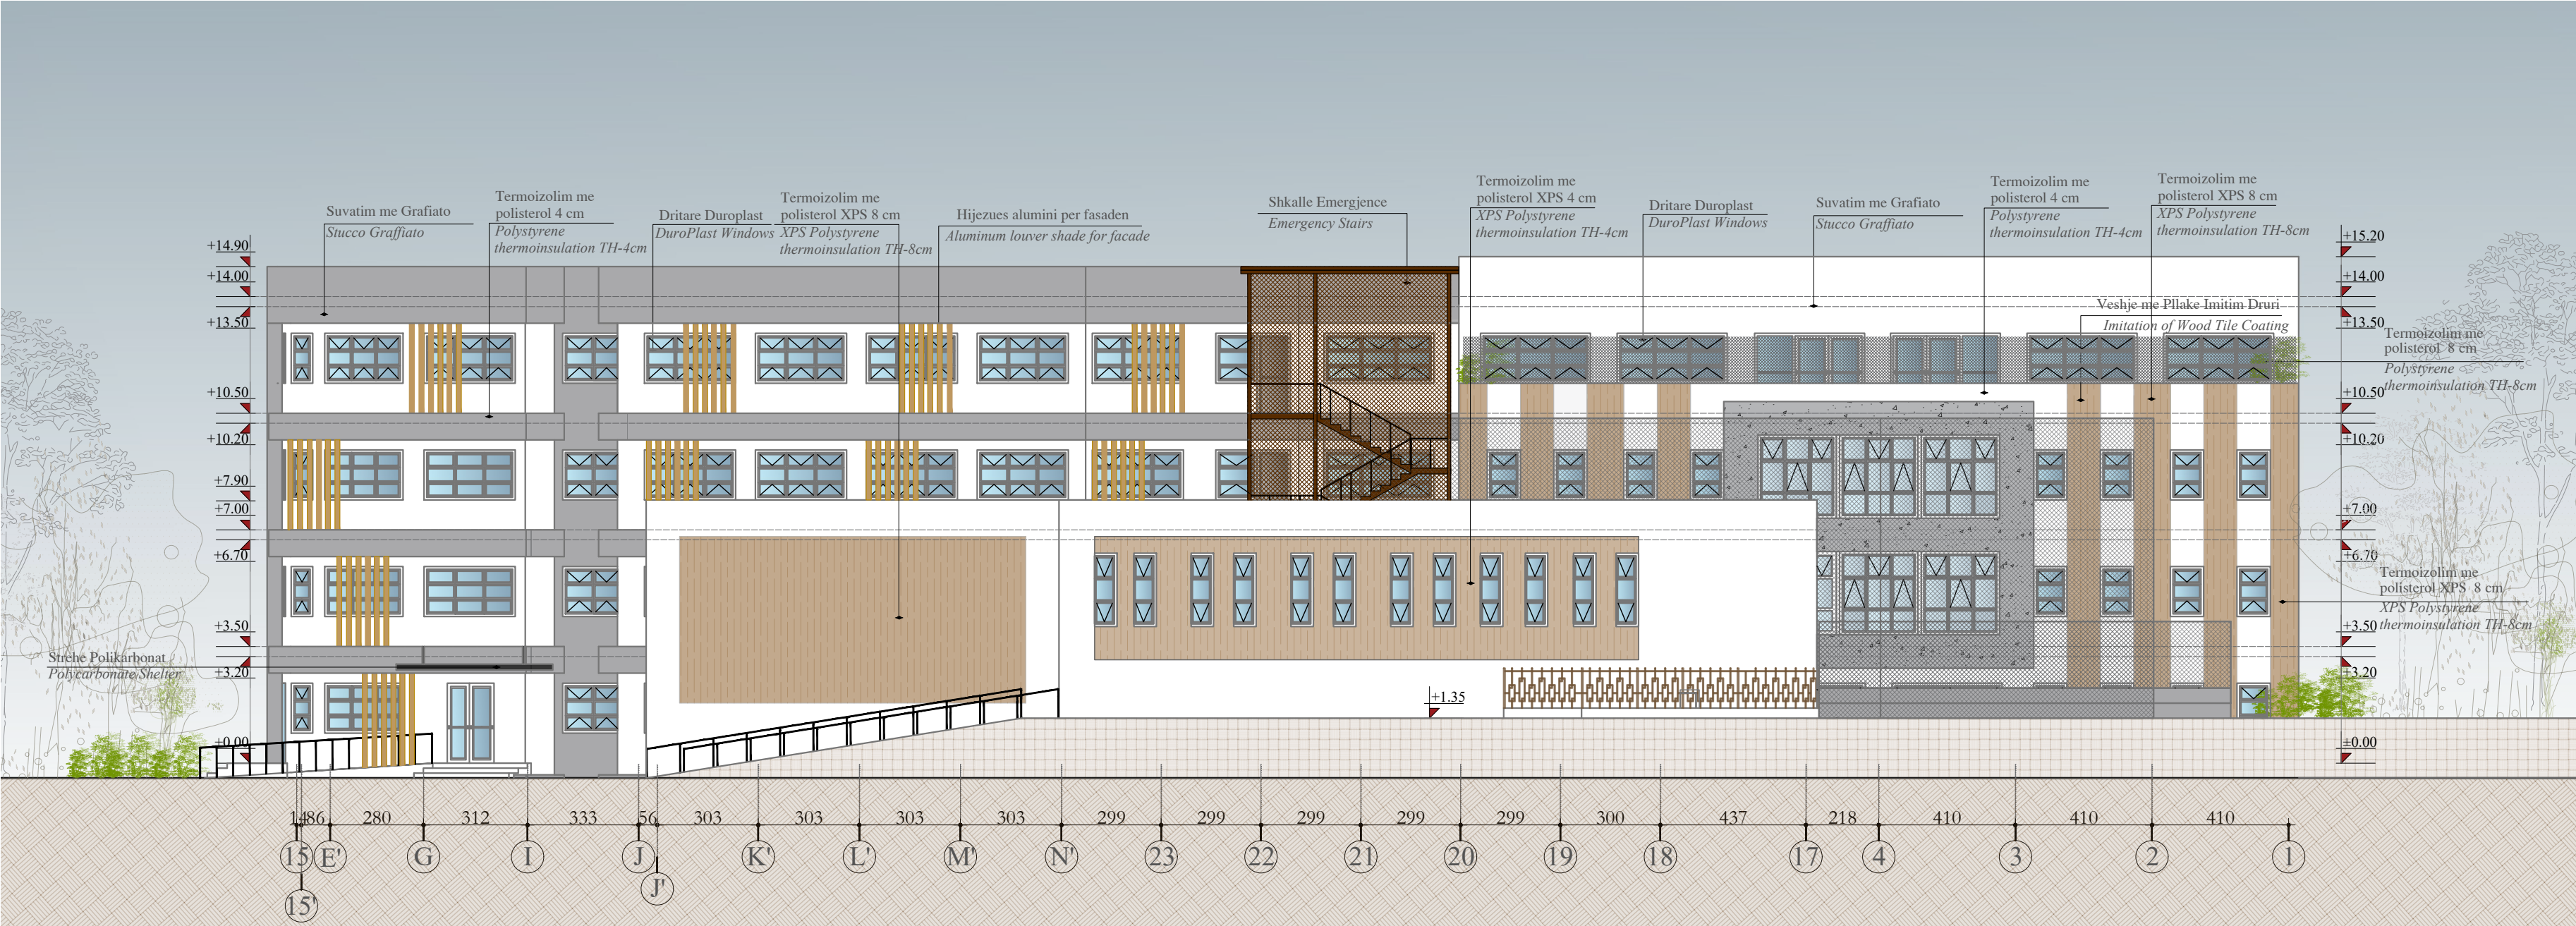


PAMJE JUG-LINDORE SH 1:160
SOUTH-EAST VIEW SC 1:160

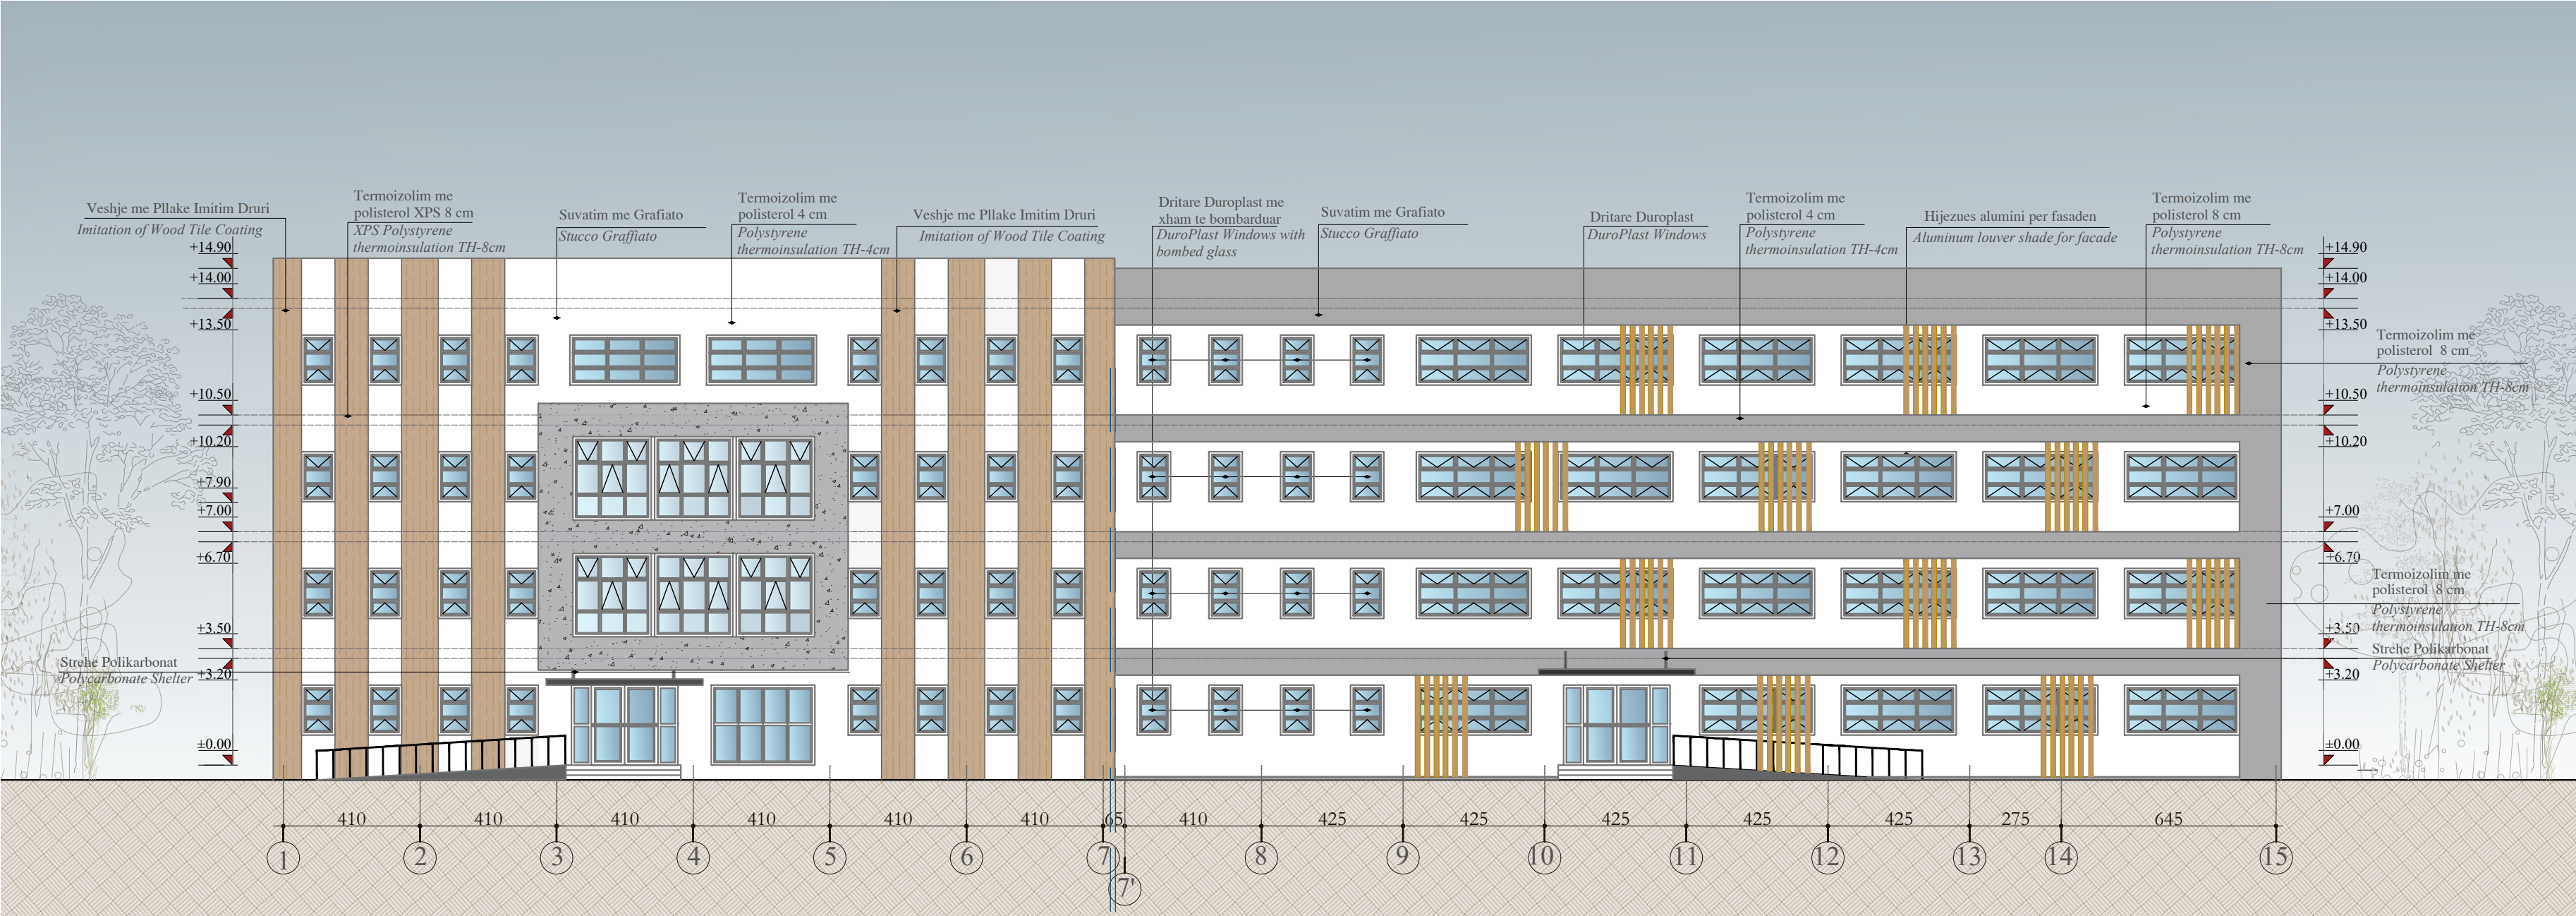


PAMJE VERI-LINDORE SH 1:200
NORTH-EAST VIEW SC 1:200

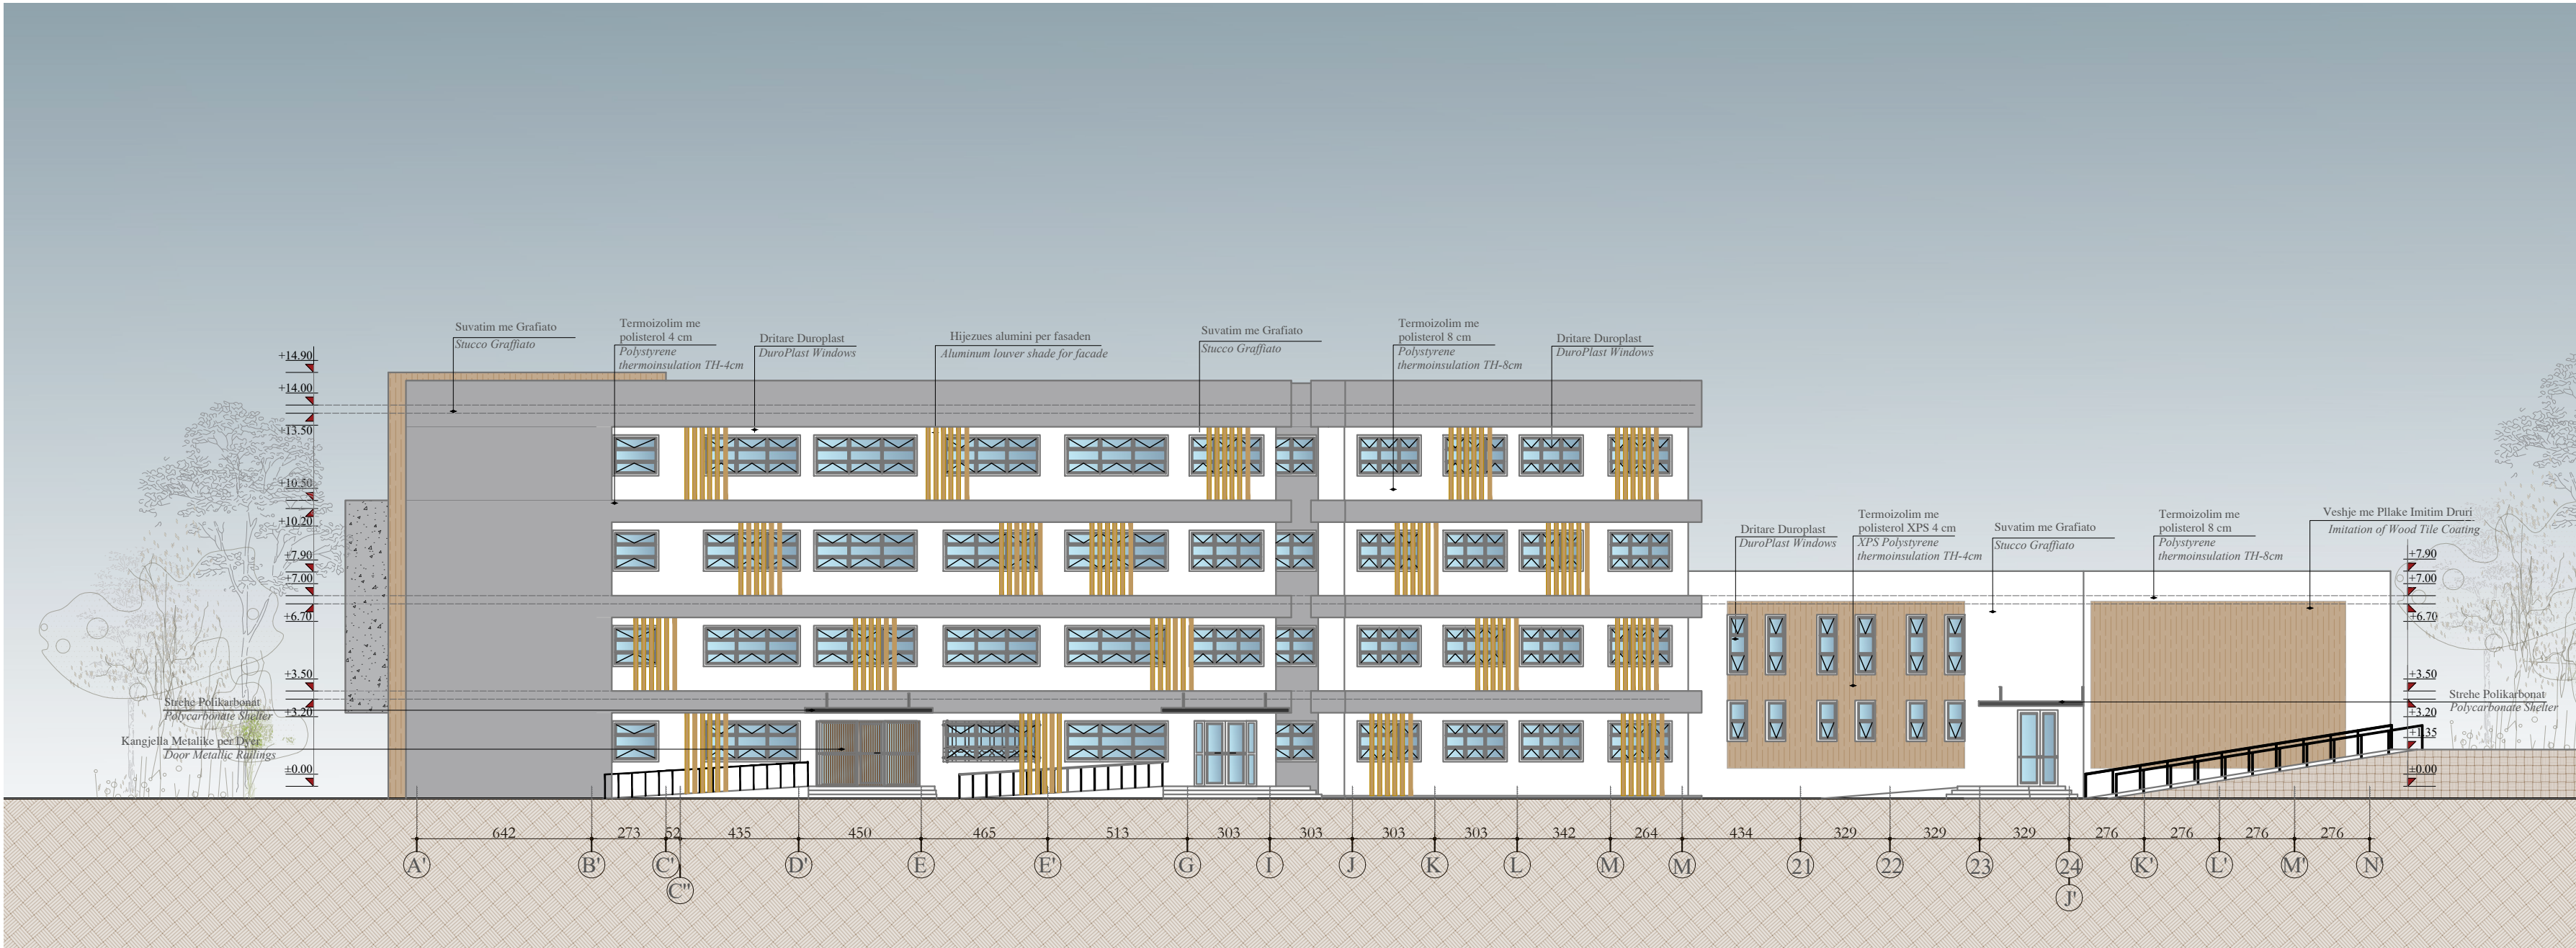

PAMJE JUG-PERENDIMORE SH 1:200
SOUTH-WEST VIEW SC 1:200

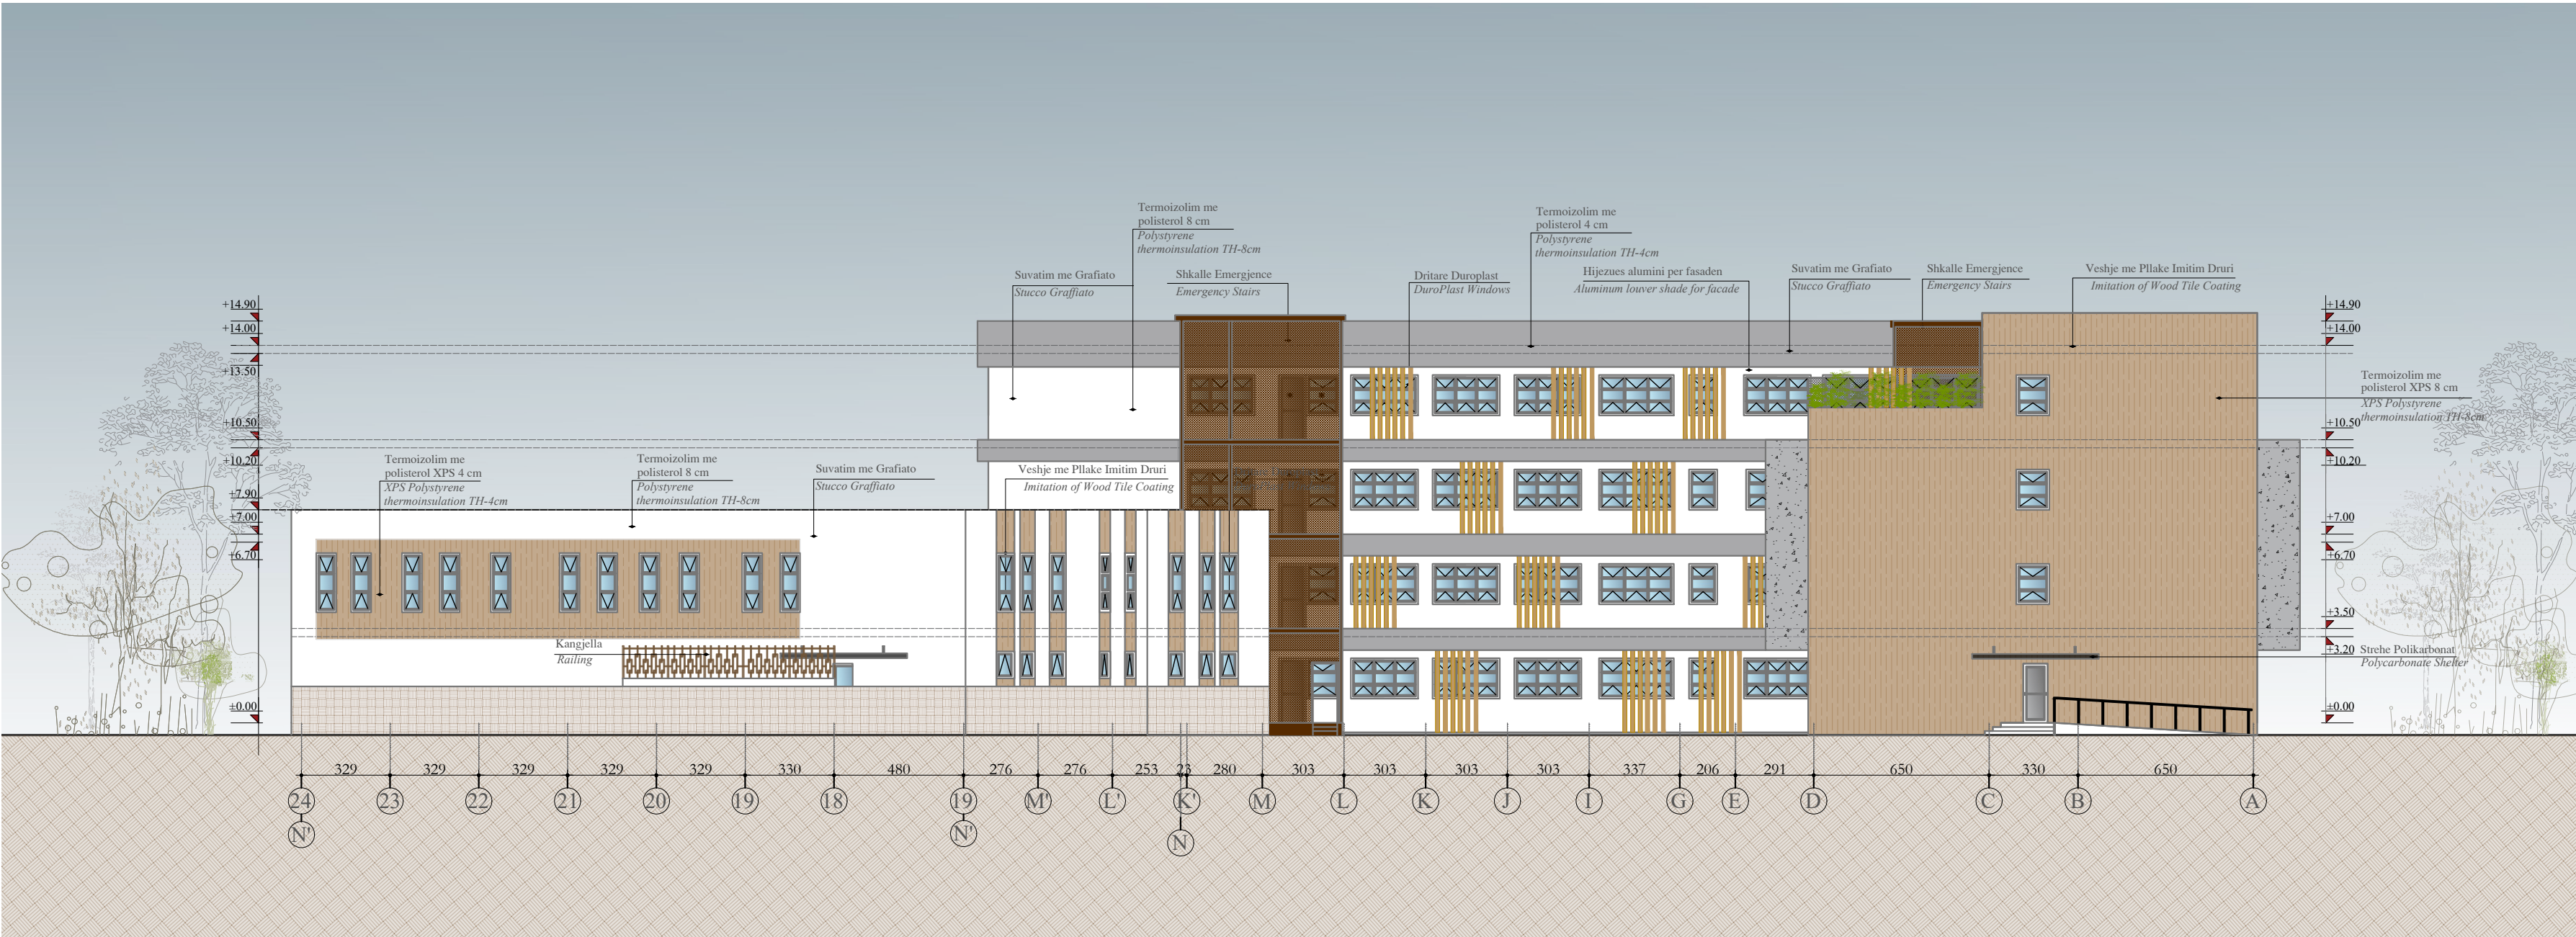

PAMJE A SH 1:200
A VIEW SC 1:200

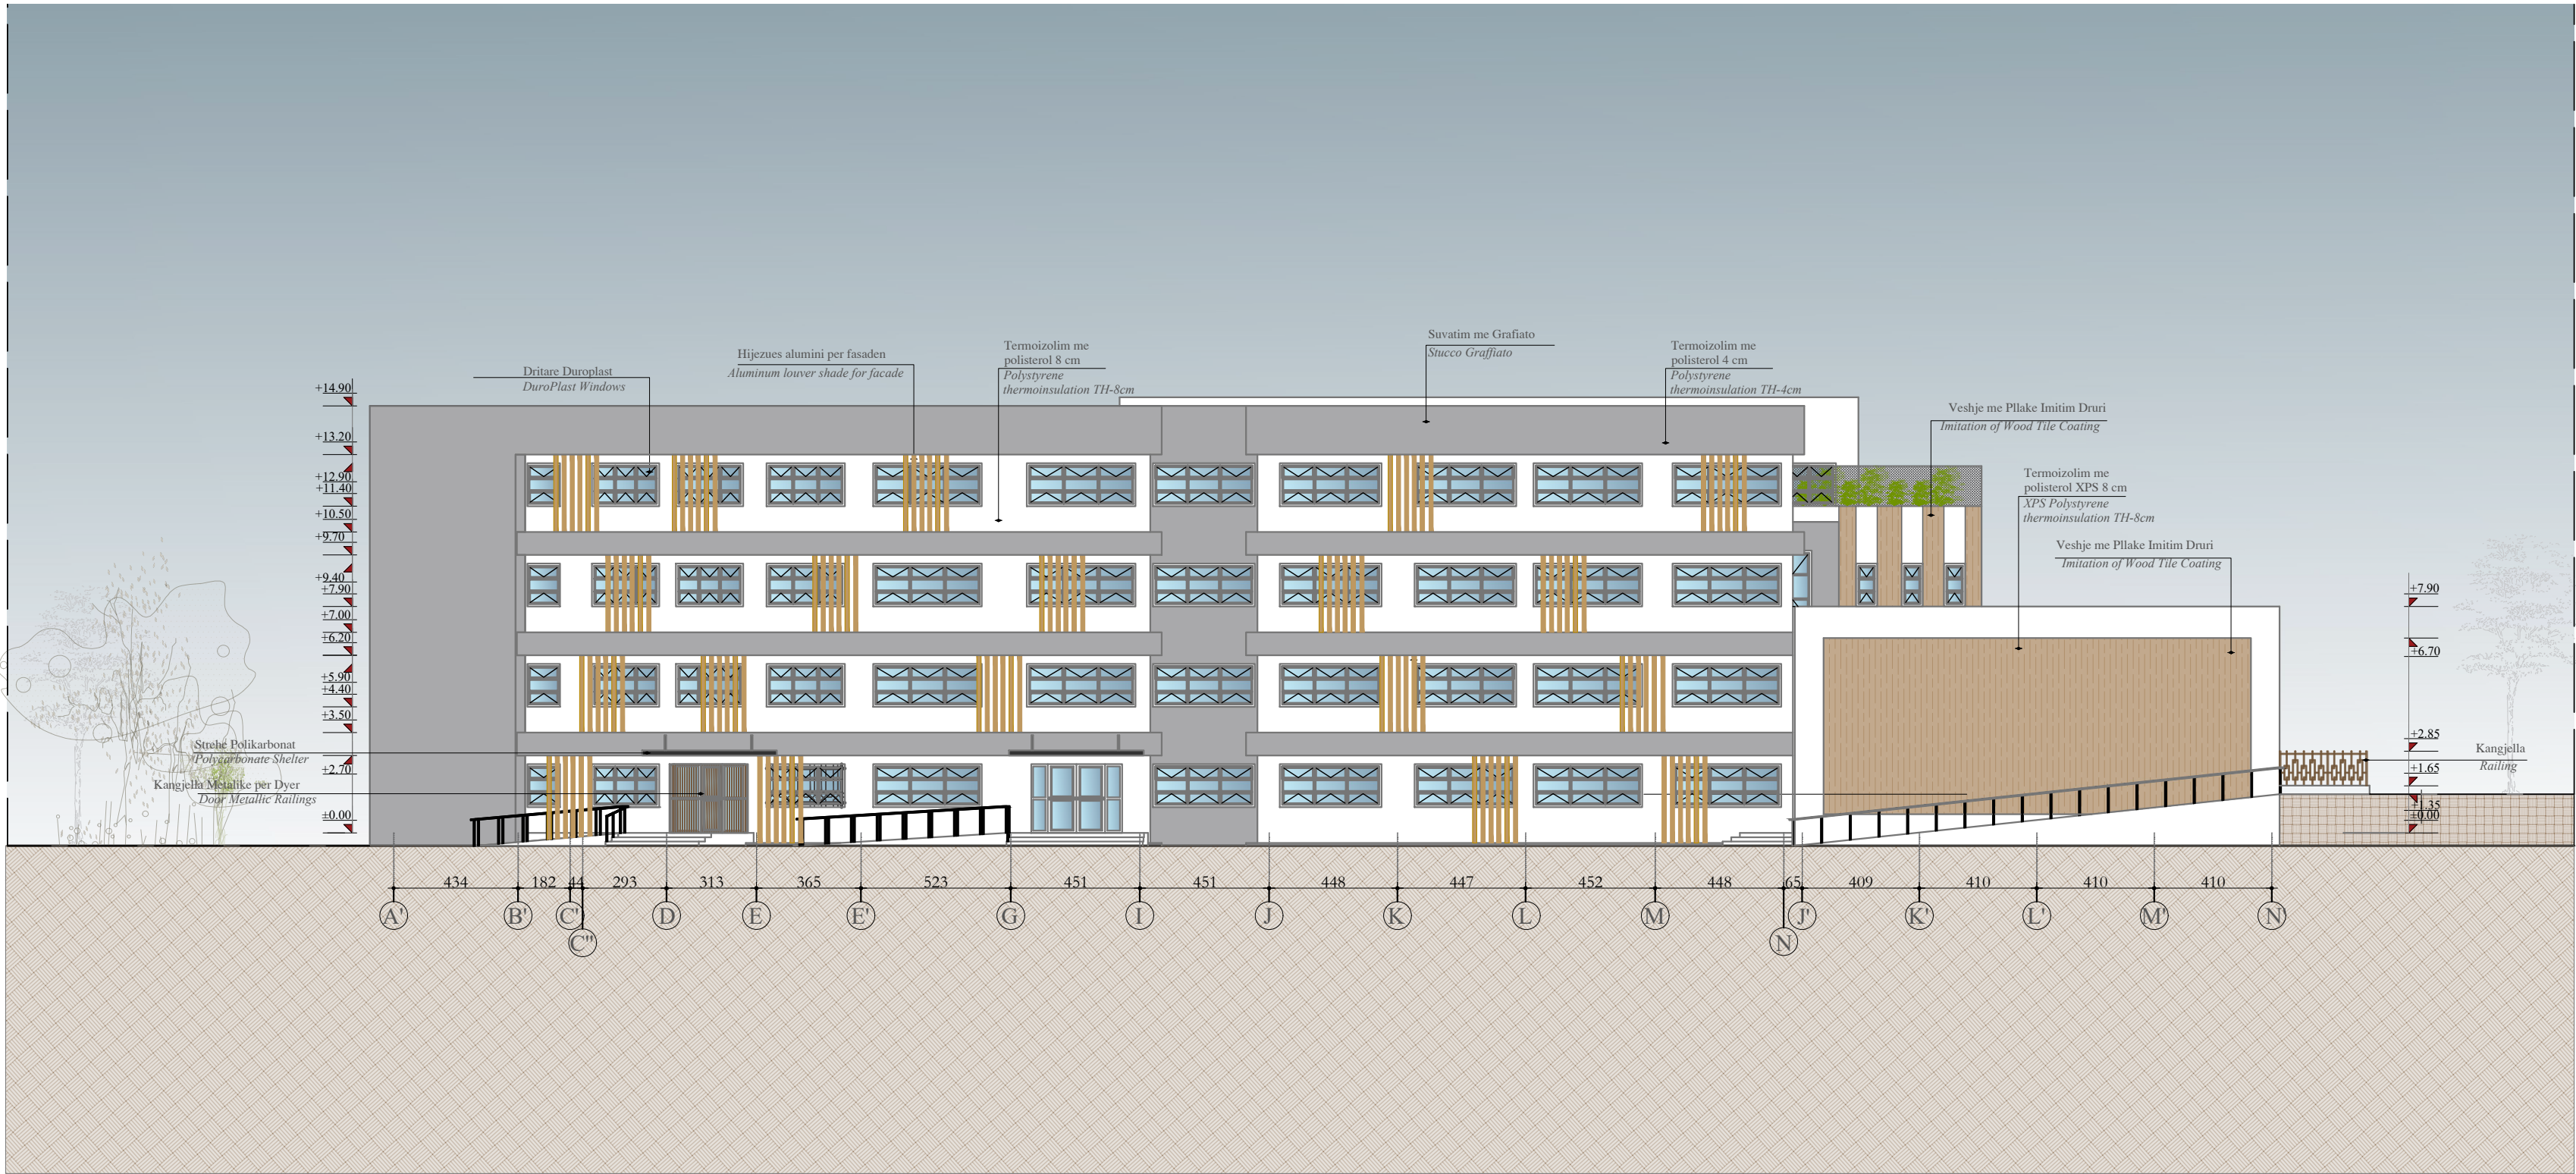

FRAGMENT 1




FRAGMENT 2



FRAGMENT 3


PAMJE B SH 1:200

B VIEW SC 1:200

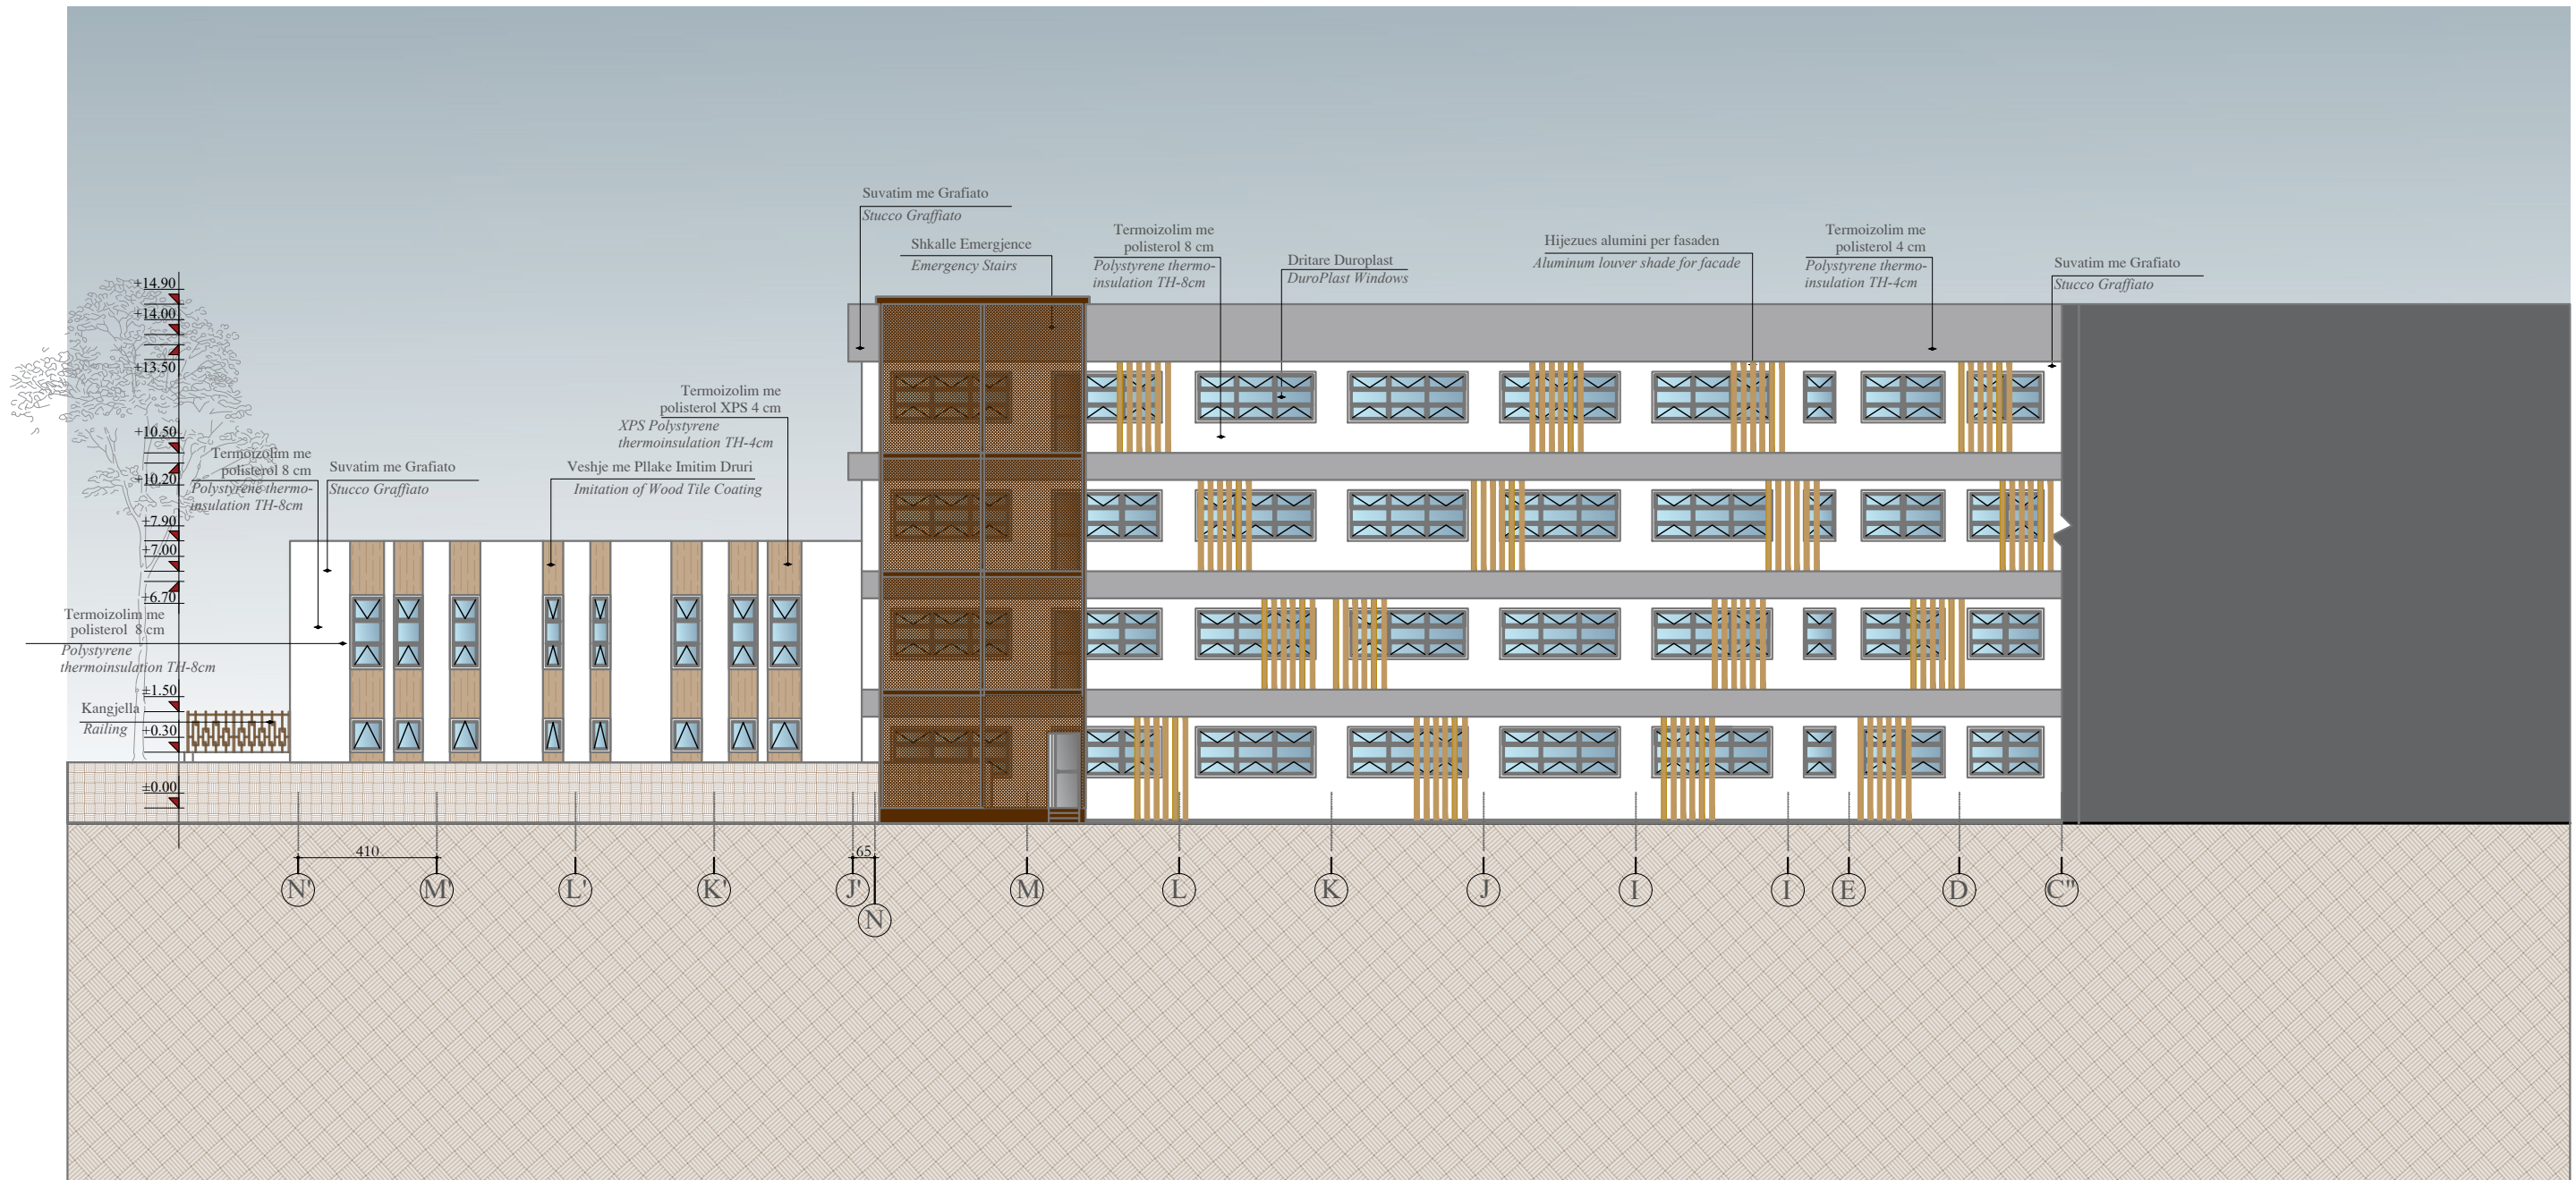

PAMJE C SH 1:200

C VIEW SC 1:200

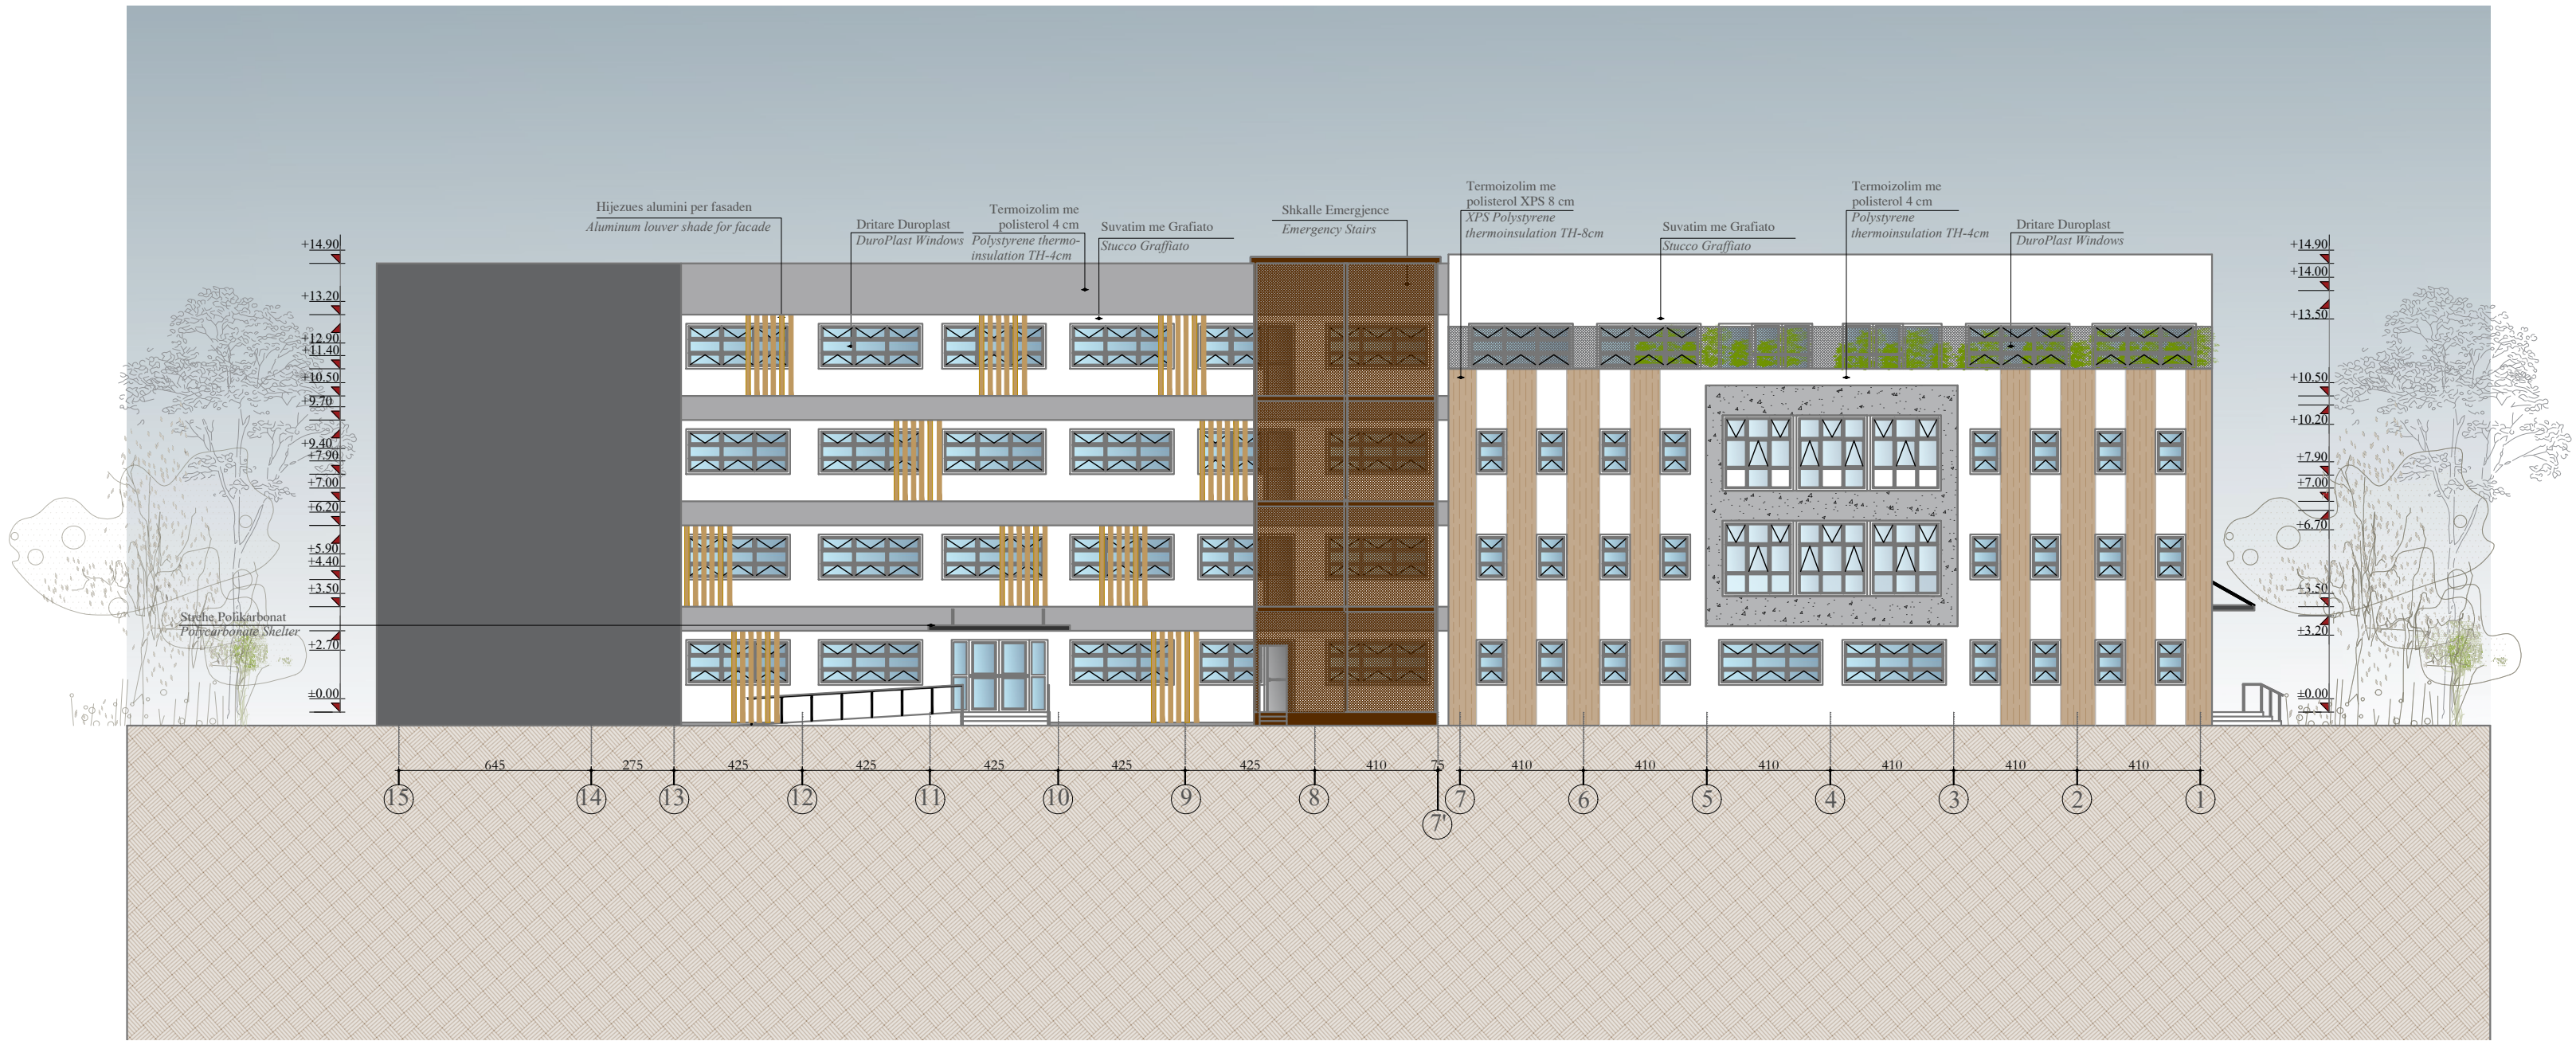


SKEDA E DRITAREVE WINDOWS

DITRARE E JASHTME	DR1
SASIA:	13x23+17+9=62

Technical drawing of a vertical rectangular panel. The panel is divided into three horizontal sections. The top and bottom sections are labeled "KATI PERDHE, I PARE, I DYTE DHE I TRETE" and contain a stylized "X" shape. The middle section is labeled "DOPIO XHAM". The dimensions are: width 100, total height 150, and section heights 45, 45, and 35.

DIMENSIONET	100 x 150 cm
MATERIALI	DITRARE DUROPLAST ME DOPIO XHAM
POZICIONIMI	KATI PERDHE, I PARE, I DYTE DHE I TRETE
SHENIME	DITRARE DUROPLAST ME IZOLIM TERMIK DITRARE ME DOPIO XHAM (4+4mm) BOSHULEK AJRI (10mm)

DRITARE E JASHTME	DR2
SASIA:	614x47x21

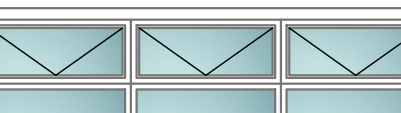

330

150

DIMENSIONET	330 x 150cm
MATERIALI	DRITARE DUROPLAST ME DOPIO XHAM
POZICIONIMI	KATI PERDHE, I PARE, I DYTE DHE I TRETE
SHENIME	DRITARE DUROPLAST ME IZOLIM TERMIK DRITARE ME DOPIO XHAM (4-6mm) DU SHILLEX, ARIJI 1 (1mm)

DRITARE E JASHTME

DR3

SASIA:

2+3+3+3=11

325

150


DITARE DUROPLAST ME DOPOI XHAM

DITARE ME DOPOI XHAM (4-4mm)

SHENIME

DITARE E JASHTME

DITRARE E JASHTME SASIA:	DR5 1+1+1+3
---	--

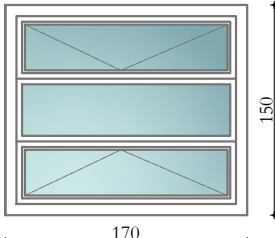

170

150

DIMENSIONET	170 x 150 cm
MATERIALI	DITRARE DUROPLAST ME DOPO XHAM
POZICIONIMI	KATI PERDHE, I PARE, I DYTE DHE I TRETË
SHENIME	DITRARE DUROPLAST ME IZOLIM TERMIK DITRARE ME DOPO XHAM (4-4mm) BUSHILLIK, ARI (10mm)

DRITARE E JASHTME	DR6
SASIA:	1+1+1+1+4


DRITARE E ASHTME	DR7
SASIA:	1+1+1+1+1

235

150

DIMENSIONET	235 x 150 cm
MATERIALI	DRITARE DIUOPLAST ME DOPIO XHAM
POZICIONIMI	KATI PERDHE, I PARE, I DYTE DHE I TRETË
SHENIME	DRITARE DIUOPLAST ME: IZOLIM TERMIK RIFILT, A RUI (10mm)

DITARE E JASHTME	DR8
SASIA:	4

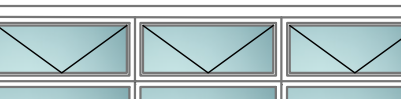

310

150

DIMENSIONET	310 x 150cm
MATERIALI	DITARE DUROPLAST ME DOPIO XHAM
POZICIONIMI	KATI I TRETE
SHENIME	DITARE DUROPLAST ME IZOLIM TERMIK DITARE ME DOPIO XHAM (4-6mm) DITARE ME 40/1 U (1mm)

DRITARE E JASHTME

DR9

SASIA:

2x3+3x1=11

355

150

DRITARE E JASHTME

SHENIME

DRITARE ME DOPIO XHAM

KATI PERDHE, I PARE, I DYTE DHE I TRETE

DRITARE ME DOPIO XHAM (4+4mm)

DRITARE ME DOPIO XHAM (4+4mm)

DITRARE E JASHTME	DR10
SASIA:	5+5+5+5+20


350


150

DIMENSIONET	350x 150 cm
MATERIALI	DITRARE DUROPLAST ME DOPO XHAM
POZICIONIMI	KATI PERDHE, I PARE, I DYTE DHE I TRETE
SHENIME	DITRARE DUROPLAST ME IZOLIM TERMIK DITRARE ME DOPO XHAM (4+4mm) SHENJE I EK A B U (1mm)

DRITARE E JASHTME	DR11
SASIA:	1+1+1+1+1+1+1+1

DRITARE E JASHTME	DR12
SASIA:	3+3+3+3=12

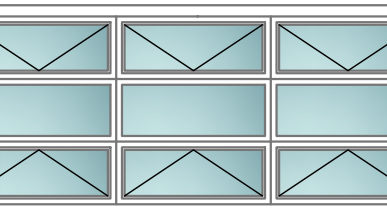

 

370

DIMENSIONET	370 x 150 cm
MATERIALI	DRITARE DUROPLAST ME DOPIO XHAM
POZICIONIMI	<i>KATI PERDHE, I PARE, I DYTE DHE I TRETE</i>
SHENIME	DRITARE DUROPLAST ME IZOLIM TERMIK DRITARE ME DOPIO XHAM (4-4mm) KURSI LEX, ARI (1cm)

[illegible]

The diagram shows a 3x3 grid of envelopes. Each envelope is light blue with a white border and a white triangular flap. The grid is labeled with dimensions: 390 (width) and 150 (height). 

DITRATË E JASHTME	DR14
SASIA:	0+1+1+3

390

150


DIMENSIONET	390 x 150cm
MATERIALI	DRITARE DUROPLAST ME DOPIO XHAM
POZICIONIMI	<i>KATI I PARE, I DYTE DHE I TRETE</i>
SHENIME	DRITARE DUROPLAST ME: DZILIM TERMIK DRITARE ME DOPIO XHAM (4-4cm)


DRITARE E JASHTME SASIA:	DR15 $1+1+1+1+1$
---------------------------------	-------------------------

335 150

DIMENSIONET	335x 150 cm
MATERIALI	DRITARE DIUROPAST ME DOPIO XHAM
POZICIONIMI	<i>KATI PERDHJE, I PARE, I DYTE DHE I TRETE</i>
SHENIME	DRITARE DIUROPAST ME IDOLIM TERMIK DRITARE ME DOPIO XHAM (4-4mm)

DRITARE E JASHTME	DR16
SASIA:	1+1+1+1+4
DIMENSIONET	120x 150 cm
MATERIALI	DRITARE DUROPLAST ME DOPO XHAM
POZICIONIMI	<i>KATI PERDHE, I PARE, I DYTE DHIE I TRETE</i>
SHENIME	DRITARE DUEBOPLAST ME 1DORIM TERMIK DRITARE ME DOPO XHAM (4+4mm)

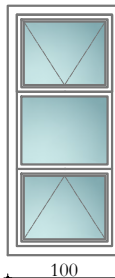DRITARE E JASHTME DR17	
SASIA: 18	
	
DIMENSIONET	100x 220 cm
MATERIALI	DRITARE DUROPLAST ME DOPIO XHAM
POZICIONIMI	<i>KATI I PARE (PALESTER)</i>
SHENIME	DRITARE DUROPLAST ME IZOLIM TERMIK DRITARE ME DOPIO XHAM (4+4mm)

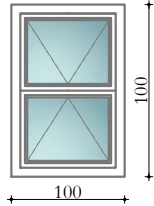DRITARE E JASHTME SASIA:	DR18 2
 Technical drawing of a window unit. It consists of two rectangular panes stacked vertically. Each pane is labeled with '100' on the horizontal axis and '100' on the vertical axis, indicating a 100x100 mm size. The panes are separated by a small gap and are set within a frame.	
IMENSIONET	100x 100 cm
MATERIALI	DRITARE DUROPLAST ME XHAM TRIPLEKS TE BOMBARDUAR
OZICIONIMI	<i>KATI PERDHE (PALESTER)</i>
HENIME	DRITARE DUROPLAST ME IZOLIM TERMIK DRITARE ME TRIPLE XHAM (4+4+4mm)