


0. GROUND FLOOR PLAN 1:100

GENERAL NOTE

N°	REVISION	DATE

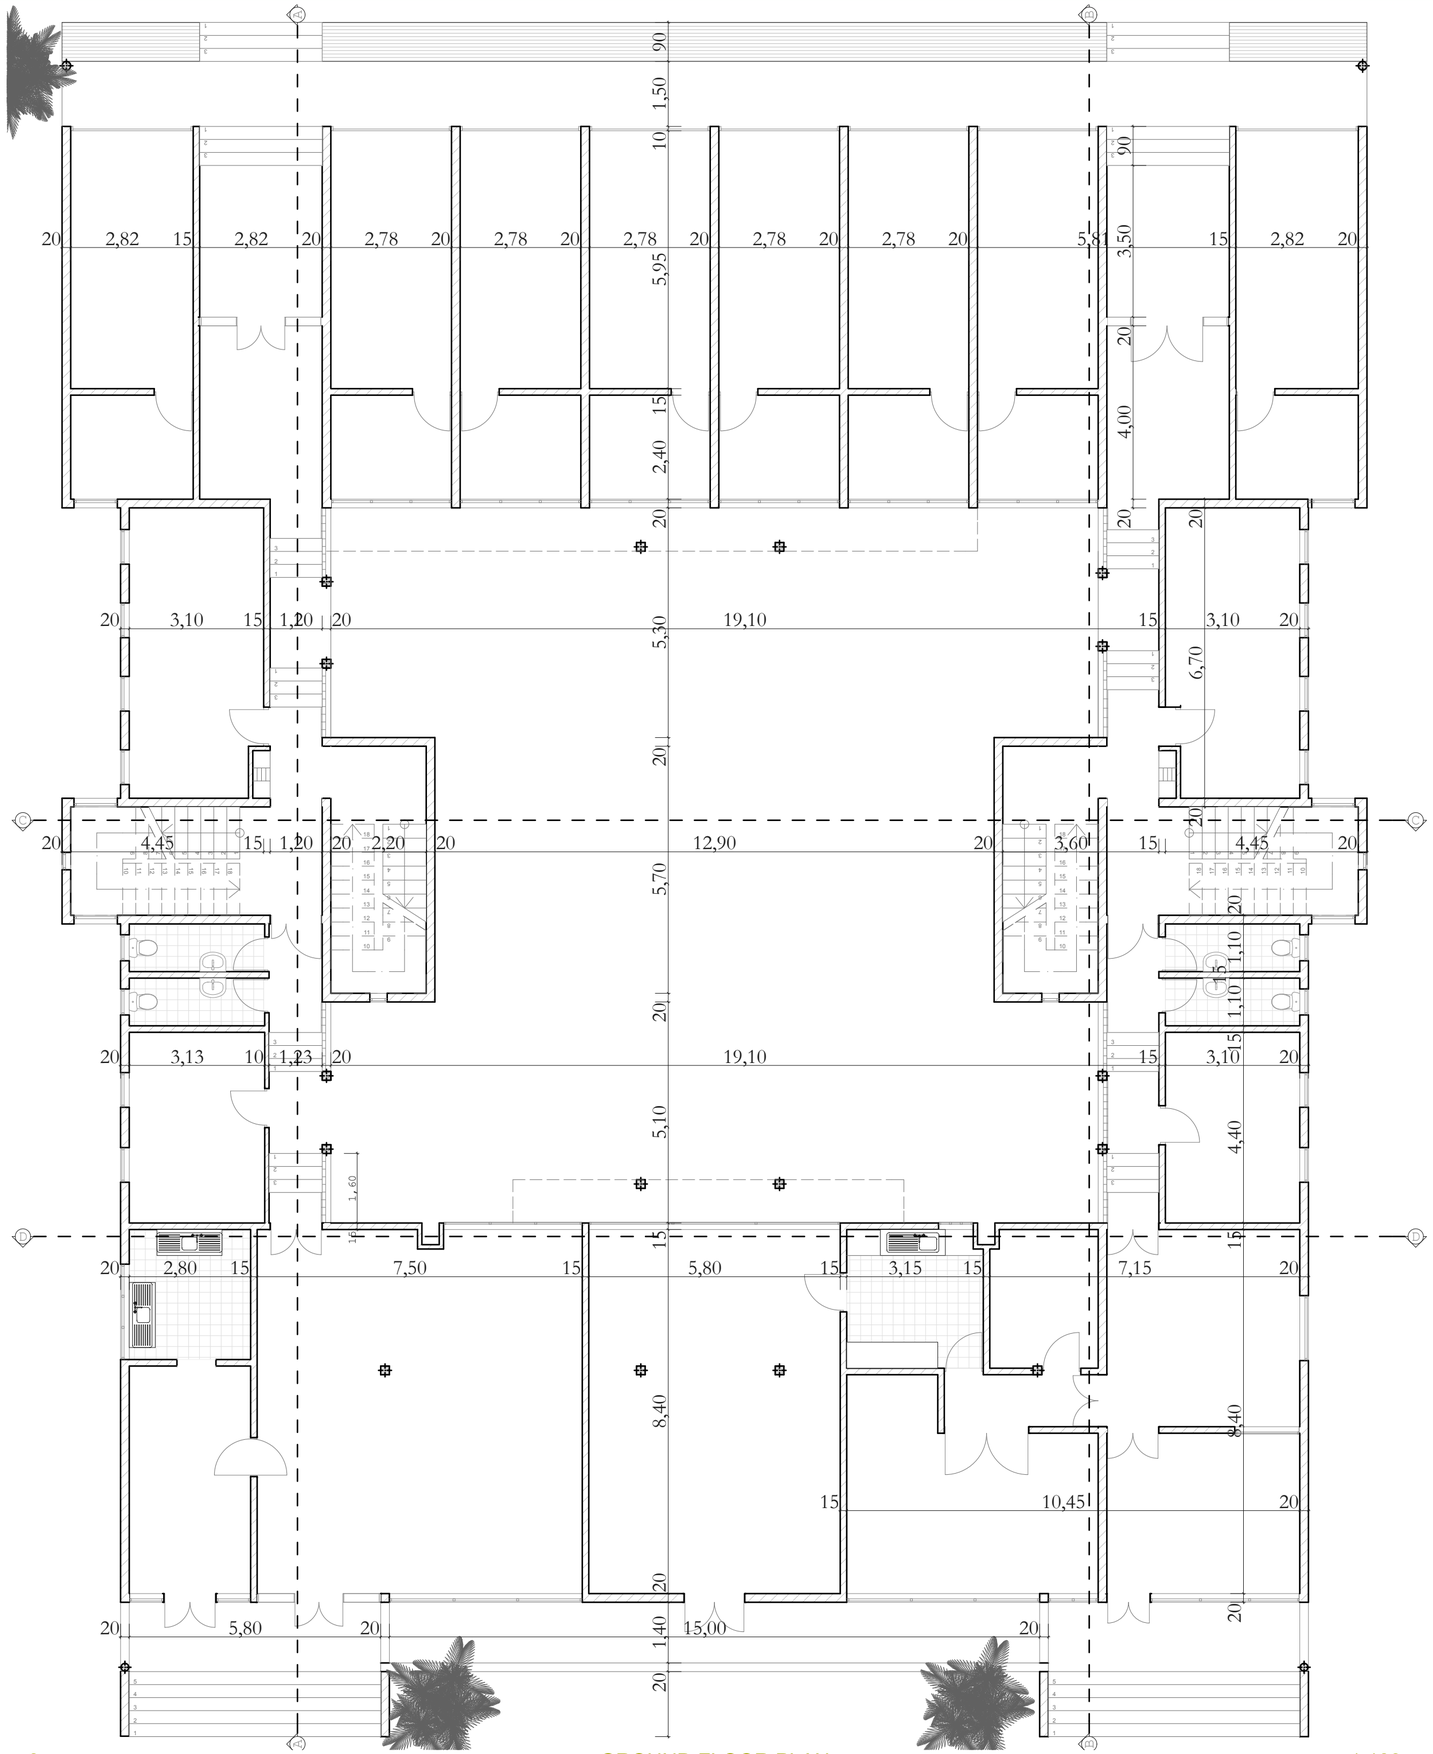

Project: Reabilitation of Residential Compound

Client: UNDP

Localization: Maputo

ARCHITECTURE SPECIALTY

Object:	Drawing Number
GROUND FLOOR PLAN	AR 01
Date: SEPTEMBER, 2015	
Scale: 1:100	Paper Size A2