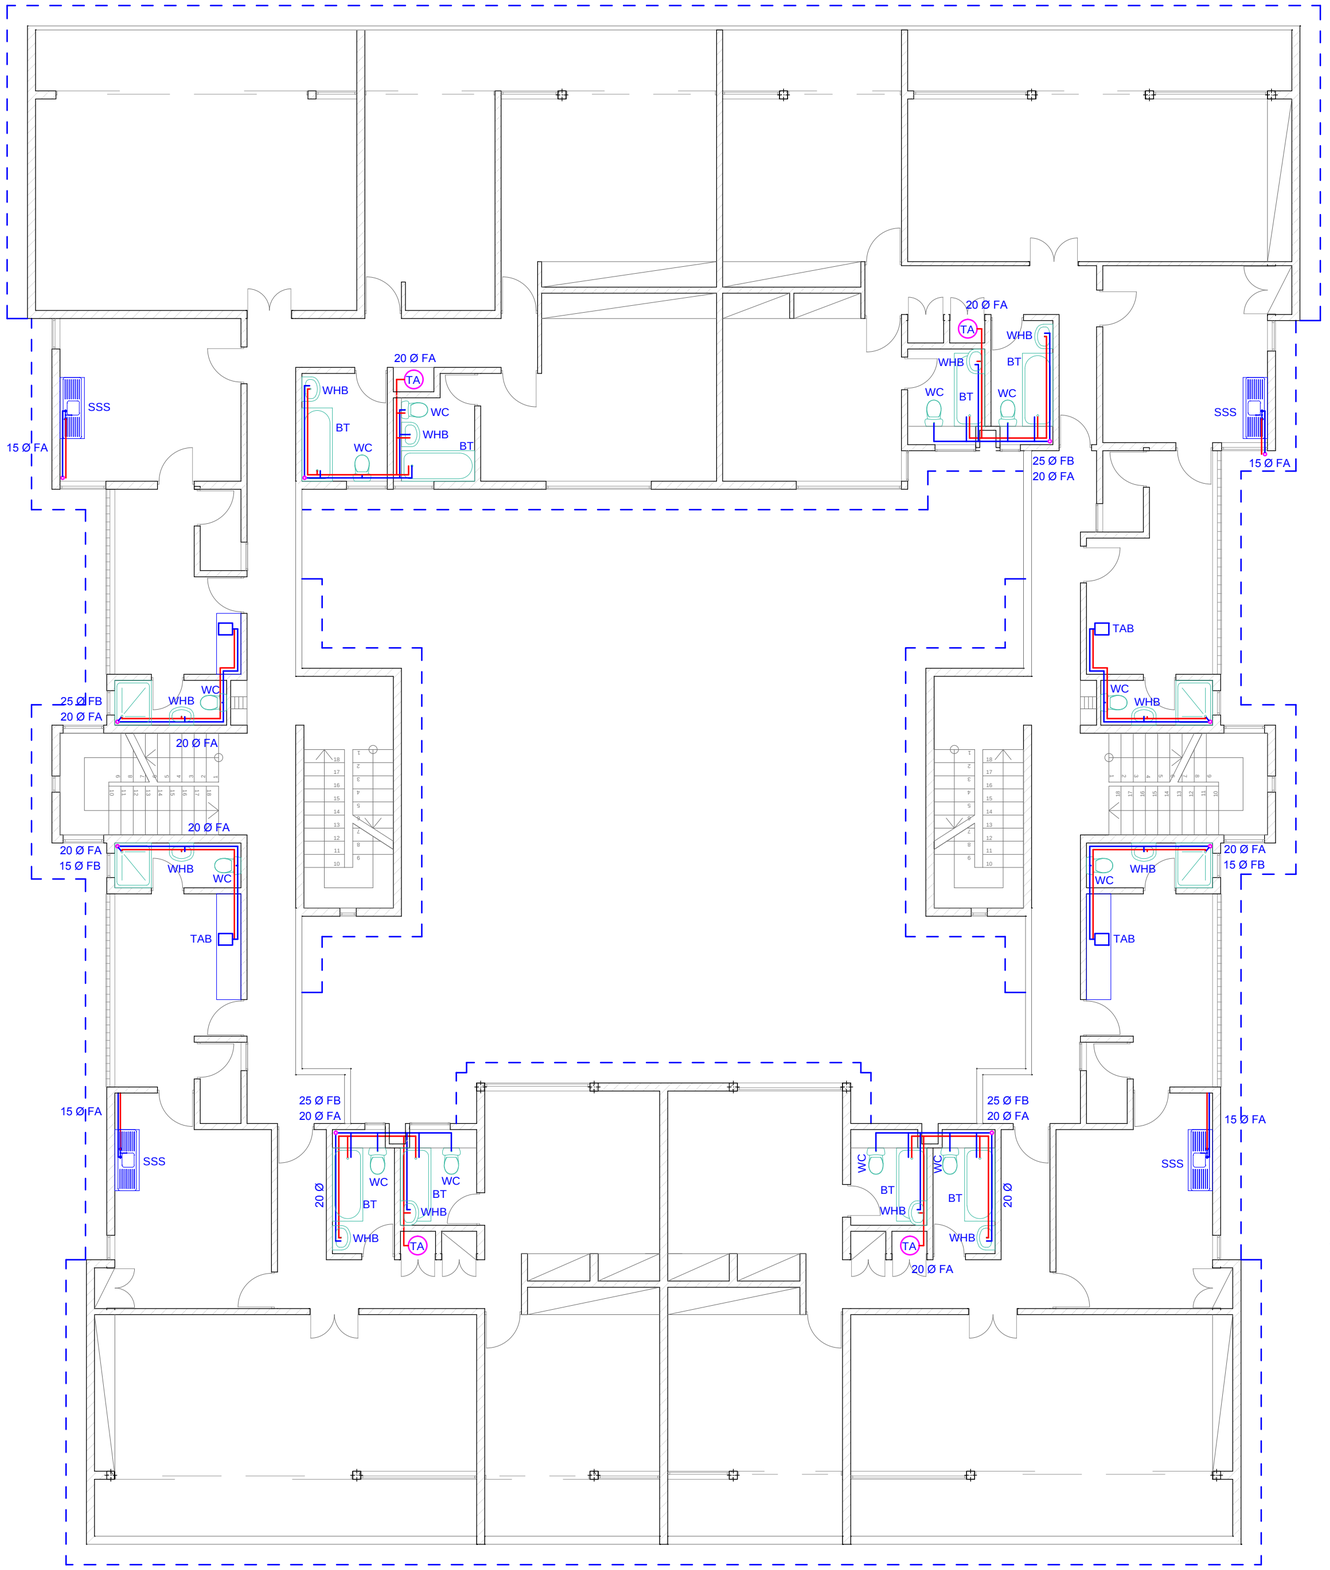


GENERAL NOTES

N°	REVISÃO	DATA

Project: Reabilitation of Residential Compound

Client : UNDP

Locaton: MAPUTO

HYDRAULIC SPECIALTY

Object: WATER SUPPLY (FIRST FLOOR PLAN)	*Drawing Number:* HID 05
Date: SEPTEMBER, 2015	
Scale: 1/100	*Paper Size* A2