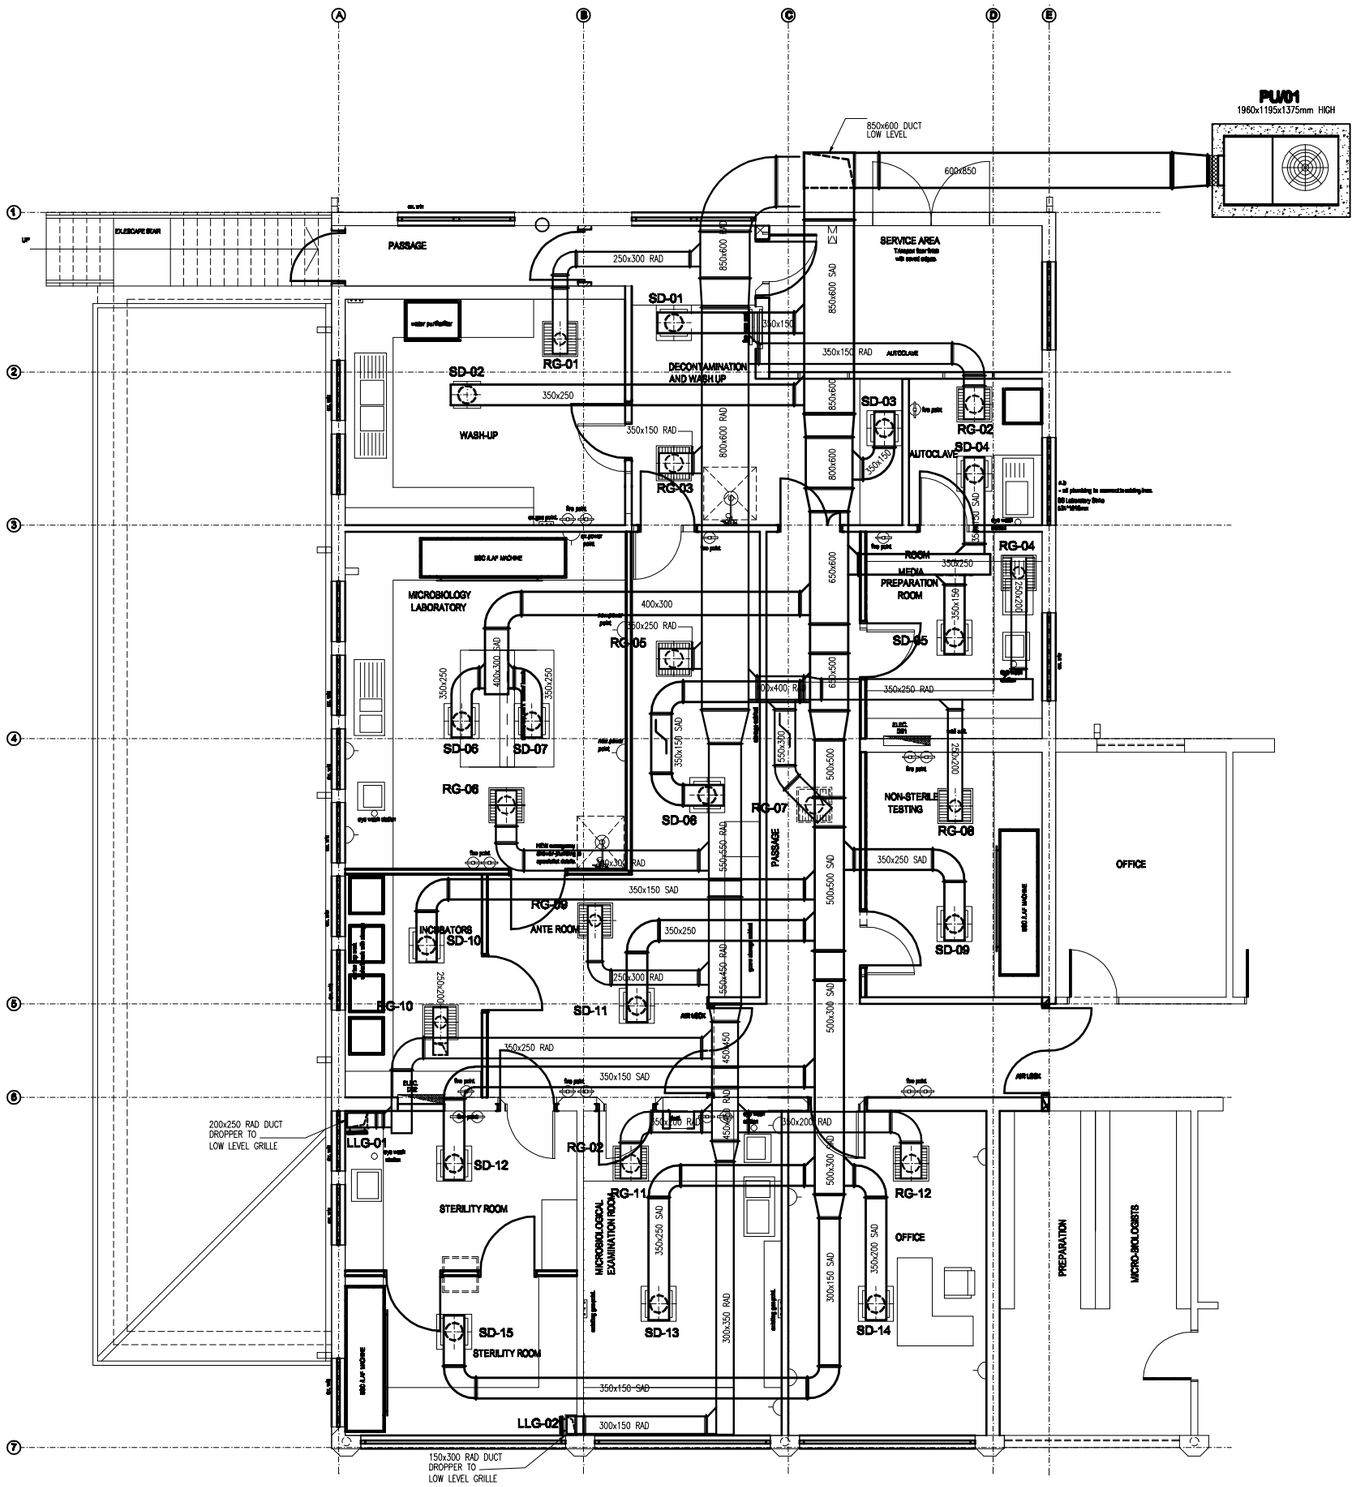


GENERAL NOTES

THIS DRAWING MUST BE READ IN CONJUNCTION WITH ALL RELEVANT ENGINEERS & ARCHITECTS DRAWINGS.

DO NOT SCALE FROM THE DRAWING. THE CONTRACTOR MUST CHECK AND CONFIRM ALL DIMENSIONS AND LEVELS ON SITE.

ANY QUERIES AND/OR DISCREPANCIES MUST BE REFERRED TO ENGINEER BEFORE MATERIALS ARE ORDERED AND BEFORE WORKS COMMENCE ON SITE.

HVAC LEGEND

SAD	SUPPLY AIR DUCT
RAD	RETURN AIR DUCT
EAD	EXTRACT AIR DUCT
SD	SUPPLY DIFFUSER
RG	RETURN GRILLE
EG	EXTRACT GRILLE
LLG	LOW LEVEL GRILLE
HF	HEPA FILTER
PU	PACKAGE UNIT
WL	WEATHER LOUVRE

REVISION	DATE	DESCRIPTION
T1	22/07/16	HVAC SERVICES LAYOUT REVISED
A	27/06/16	PRELIMINARY ISSUE

DRAWING STATUS

TENDER

QED CONSULTING ENGINEERS
16-4th Avenue Mabelreign, P.O.Box A1689 Avondale, Harare
T +263 4 310 023, F +263 4 305 920, E admin@qedzim.com

C•P•E
CHECK•POINT ENGINEERS
Consulting ● Design ● Project Management
cpe@checkpointengineers.com
www.checkpointengineers.com
+263 77 224 5096

ARCHITECT

MASIYANISE T.I.
REGISTERED ARCHITECT

CLIENT

MEDICINES CONTROL AUTHORITY OF ZIMBABWE (MCAZ)

PROJECT

REFURBISHMENT OF MCAZ MICROBIOLOGY LAB

DRAWING TITLE

FIRST FLOOR HVAC SERVICES LAYOUT

DESIGNED	J.T.	CHECKED	J.T.
DRAWN	S.Z.	CHECKED	
DATE	23/06/2016	SCALE	1:50

PROJECT Nº: MCAZ/HRE/1/J018/500
DRAWING Nº:
REVISION: T1