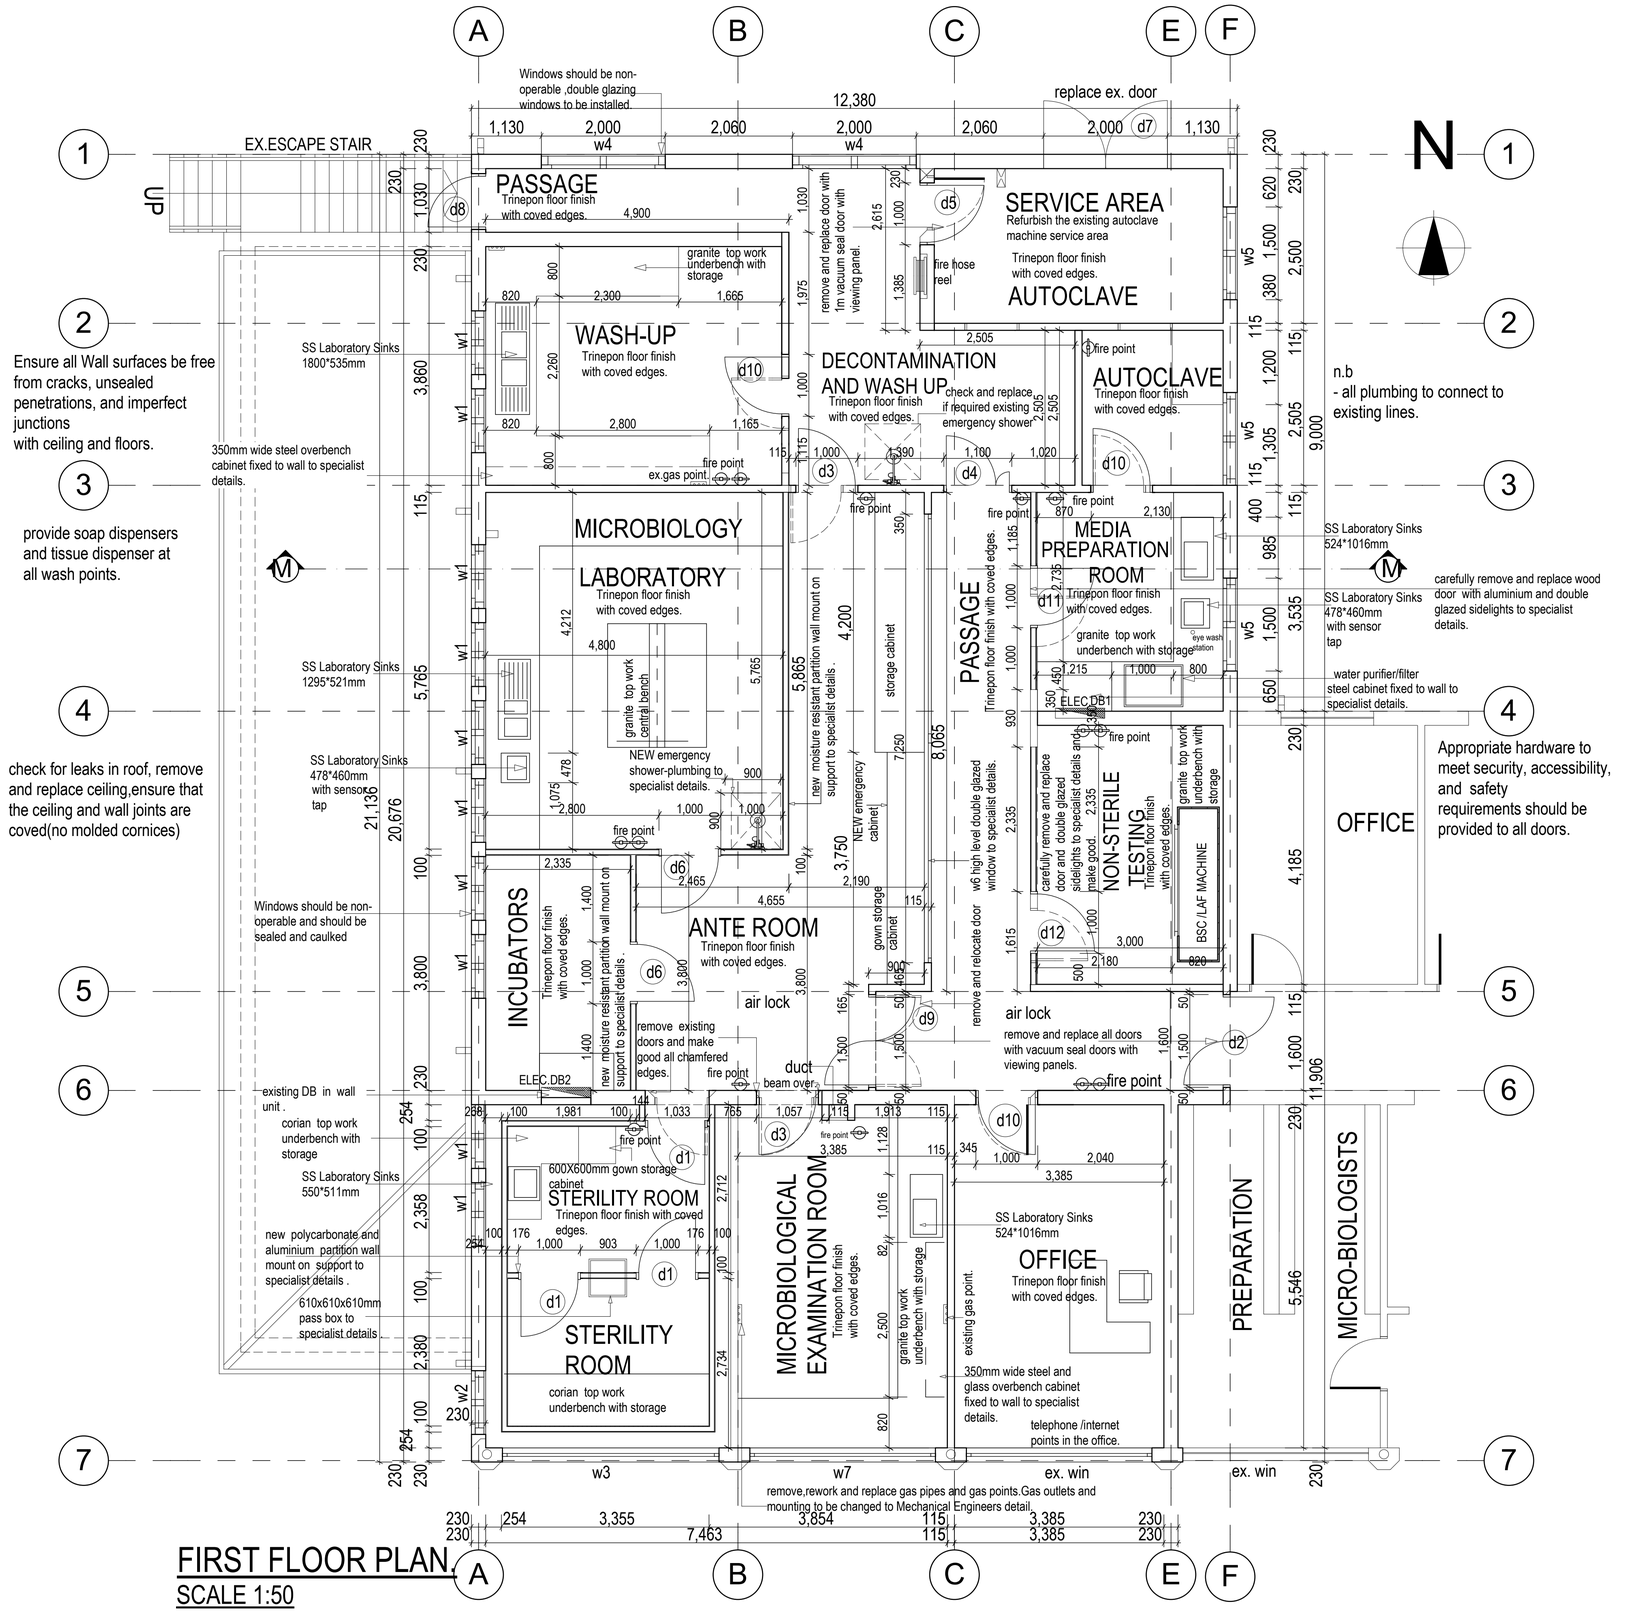


FIRST FLOOR PLAN

SCALE 1:50

MASIYANISE T.I.

REGISTERED ARCHITECT
Architects, Interior Designers, Planning Consultants, Landscaping
Flat no8 AvonFriars .7Oxford Road Avondale
Tel: (04) 339746, (M) 0772 344 907. e-mail:masiarch@zol.co.zw

mti architect

PROJECT : MCAZ LABORATORY PROPOSED REFURBISHMENT

TENDER DRAWINGS

SITE	106 BAINES AVENUE,HARARE.
TITLE	**FLOOR PLAN**
CLIENT	MCAZ

NOTES:
-ALL DIMENSIONS AND LEVELS TO BE VERIFIED ON SITE PRIOR TO COMMENCING, SETTING OUT, WORKSHOP DRAWINGS OR CONSTRUCTION.
-DO NOT SCALE, FOLLOW ONLY WRITTEN DIMENSIONS.
-DISCREPANCIES, ERRORS, OMMISIONS, TO BE BROUGHT TO THE ARCHITECTS ATTENTION IMMEDIATELY AFTER BEING EVIDENT.
-SHOP DRAWINGS TO BE SUBMITTED FOR APPROVAL PRIOR TO MANUFACTURE
-THIS DRAWING IS COPYRIGHT OF MASIYANISE T.I. REGISTERED ARCHITECT AND MAY NOT BE USED EXCEPT WITH WRITTEN PERMISSION OF THE ARCHITECT

AMENDMENTS

DESIGNED	MTI	DATE	26/01/2017
DRAWN	MG	SCALE	AS SHOWN
CHECKED	ITM	DWG NO.	WD/W1523/01