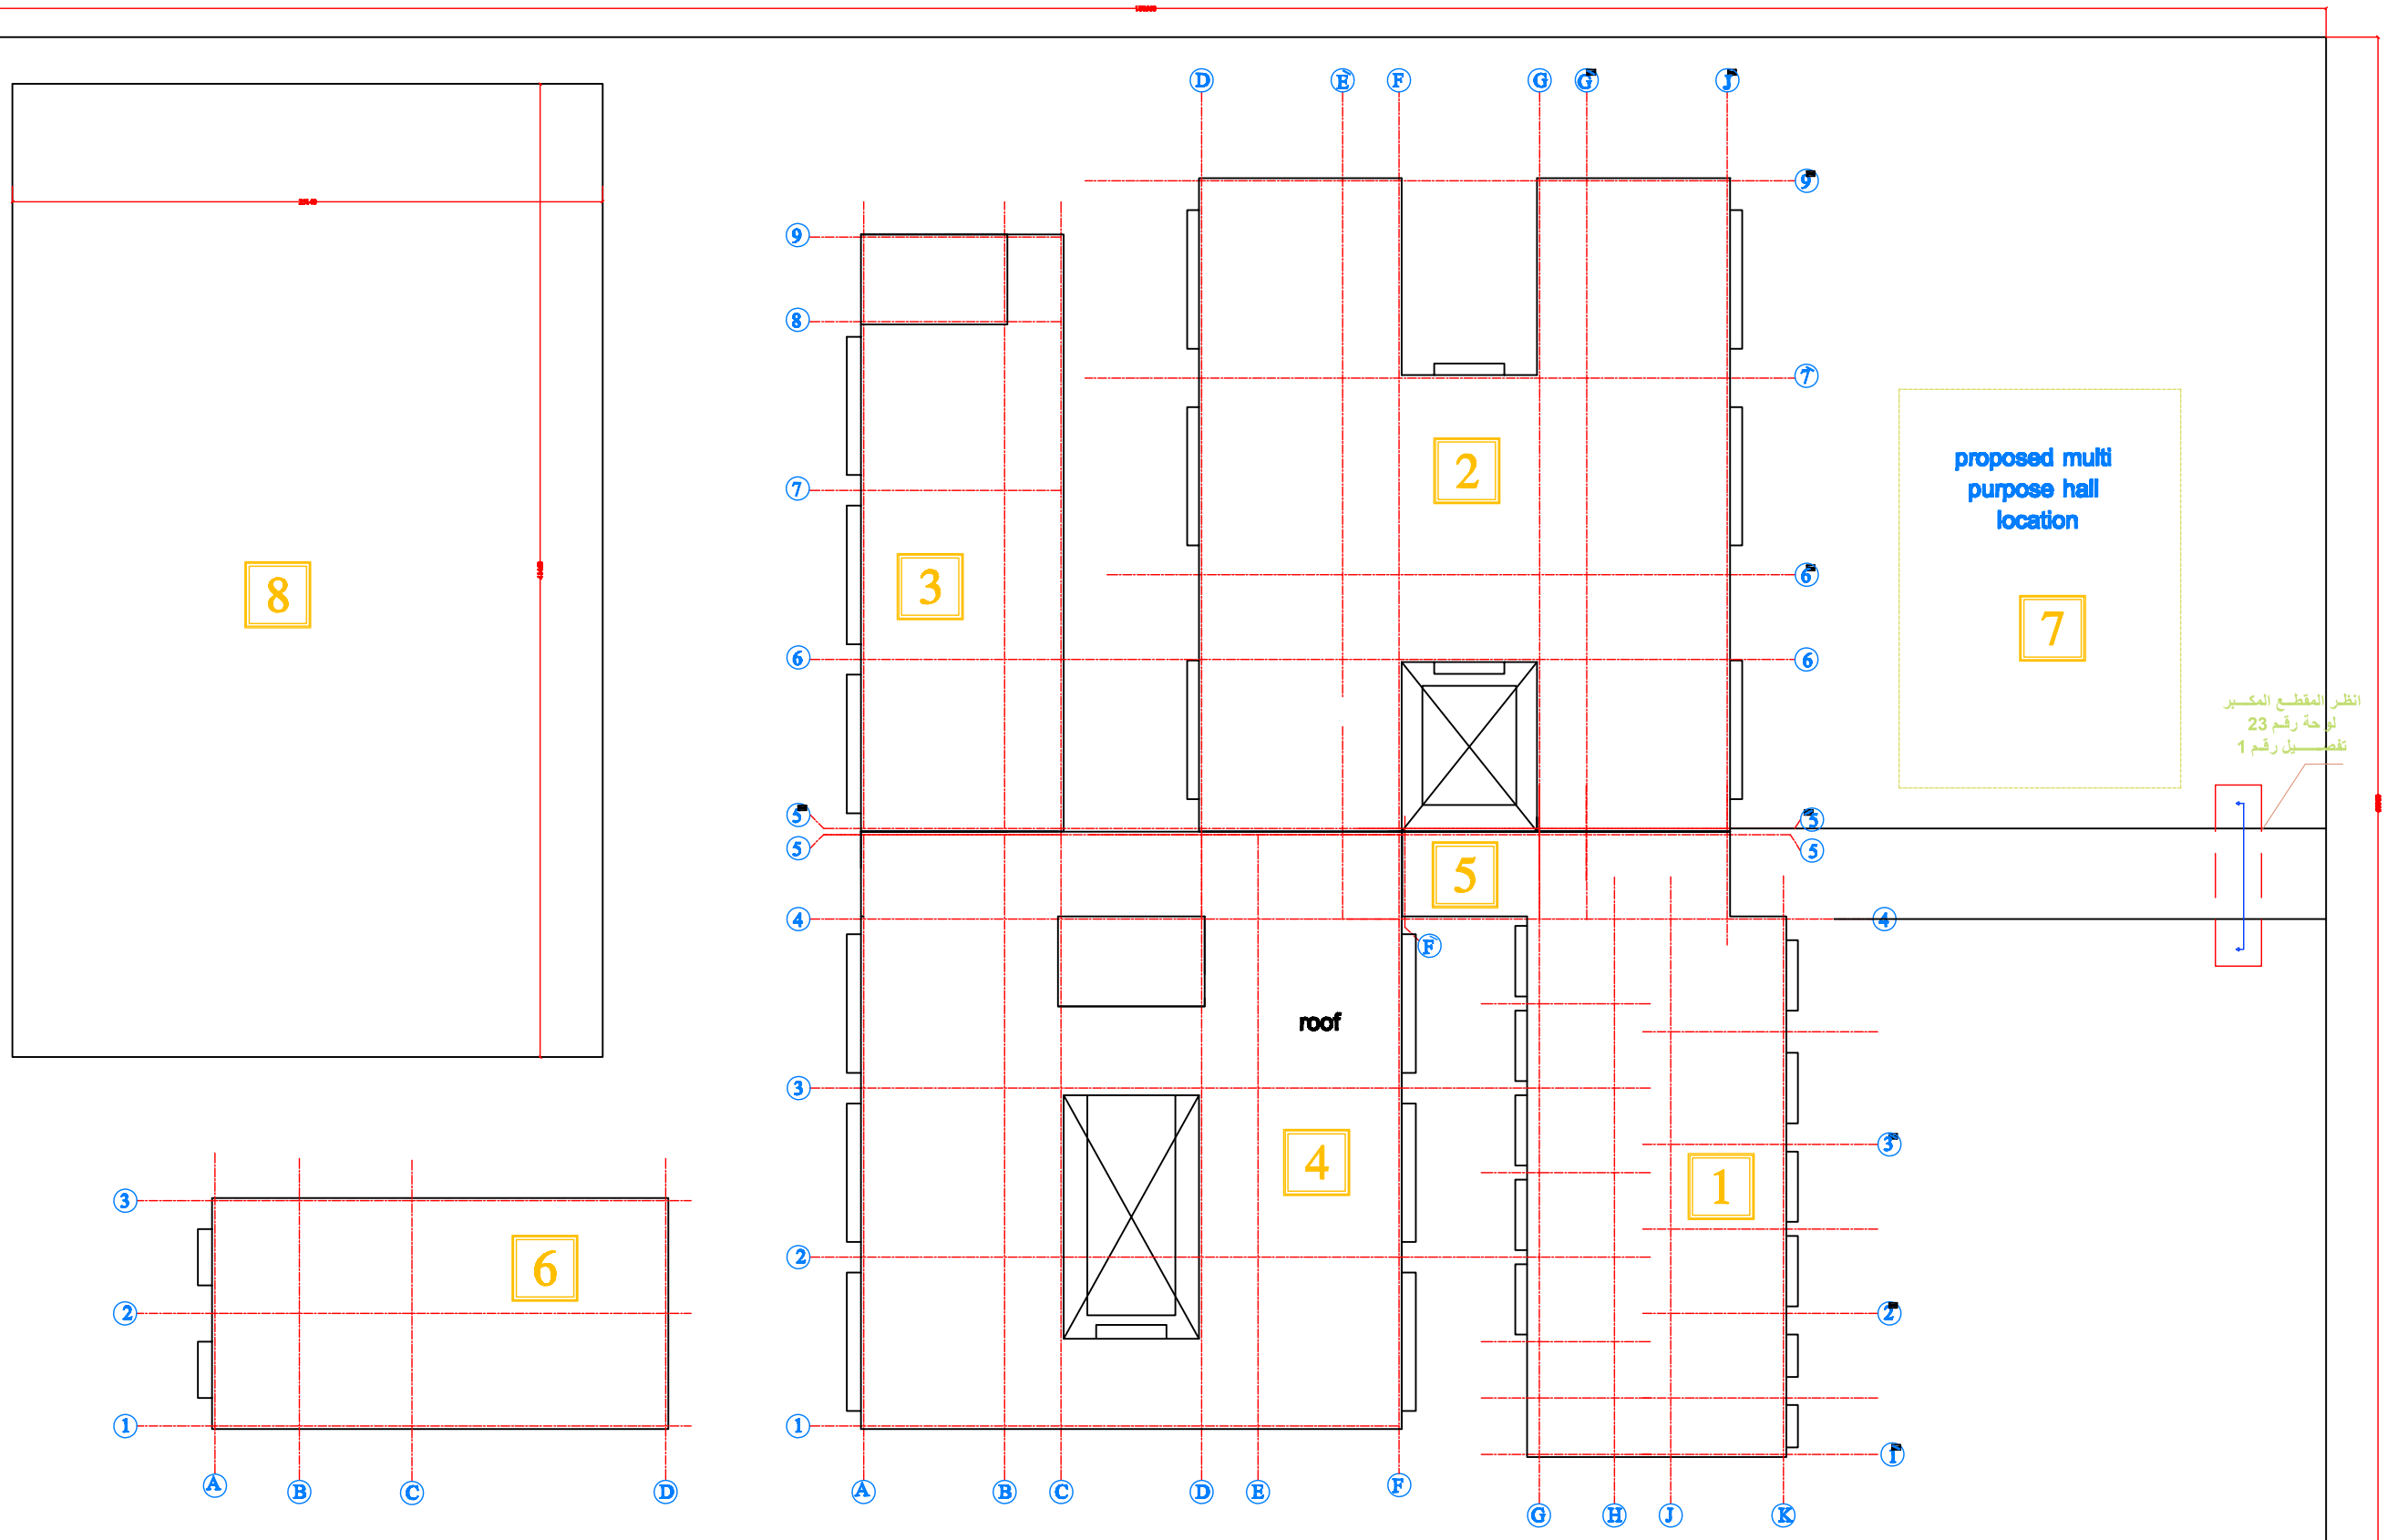


adminstration 1

labs 2

classrooms 3

classrooms 4

walkway 5

bathrooms 6

Multipurpose hall 7

play ground 8

	DATE	INIT	REVISIONS

MINISTRY OF HOUSING & CONSTRUCTION
NATIONAL CENTER FOR ENGINEERING CONSULTANCY


Job Architect Engineer: FATMA J. EDAAN

Job Title: secondary school

18 classrooms

Drawing Title: site plan

Job No.	DRS No. AR/00
C.A/PR	REVISION SUFFIX
SCALE 1:200 / DATE	DRAWING / CHECKED

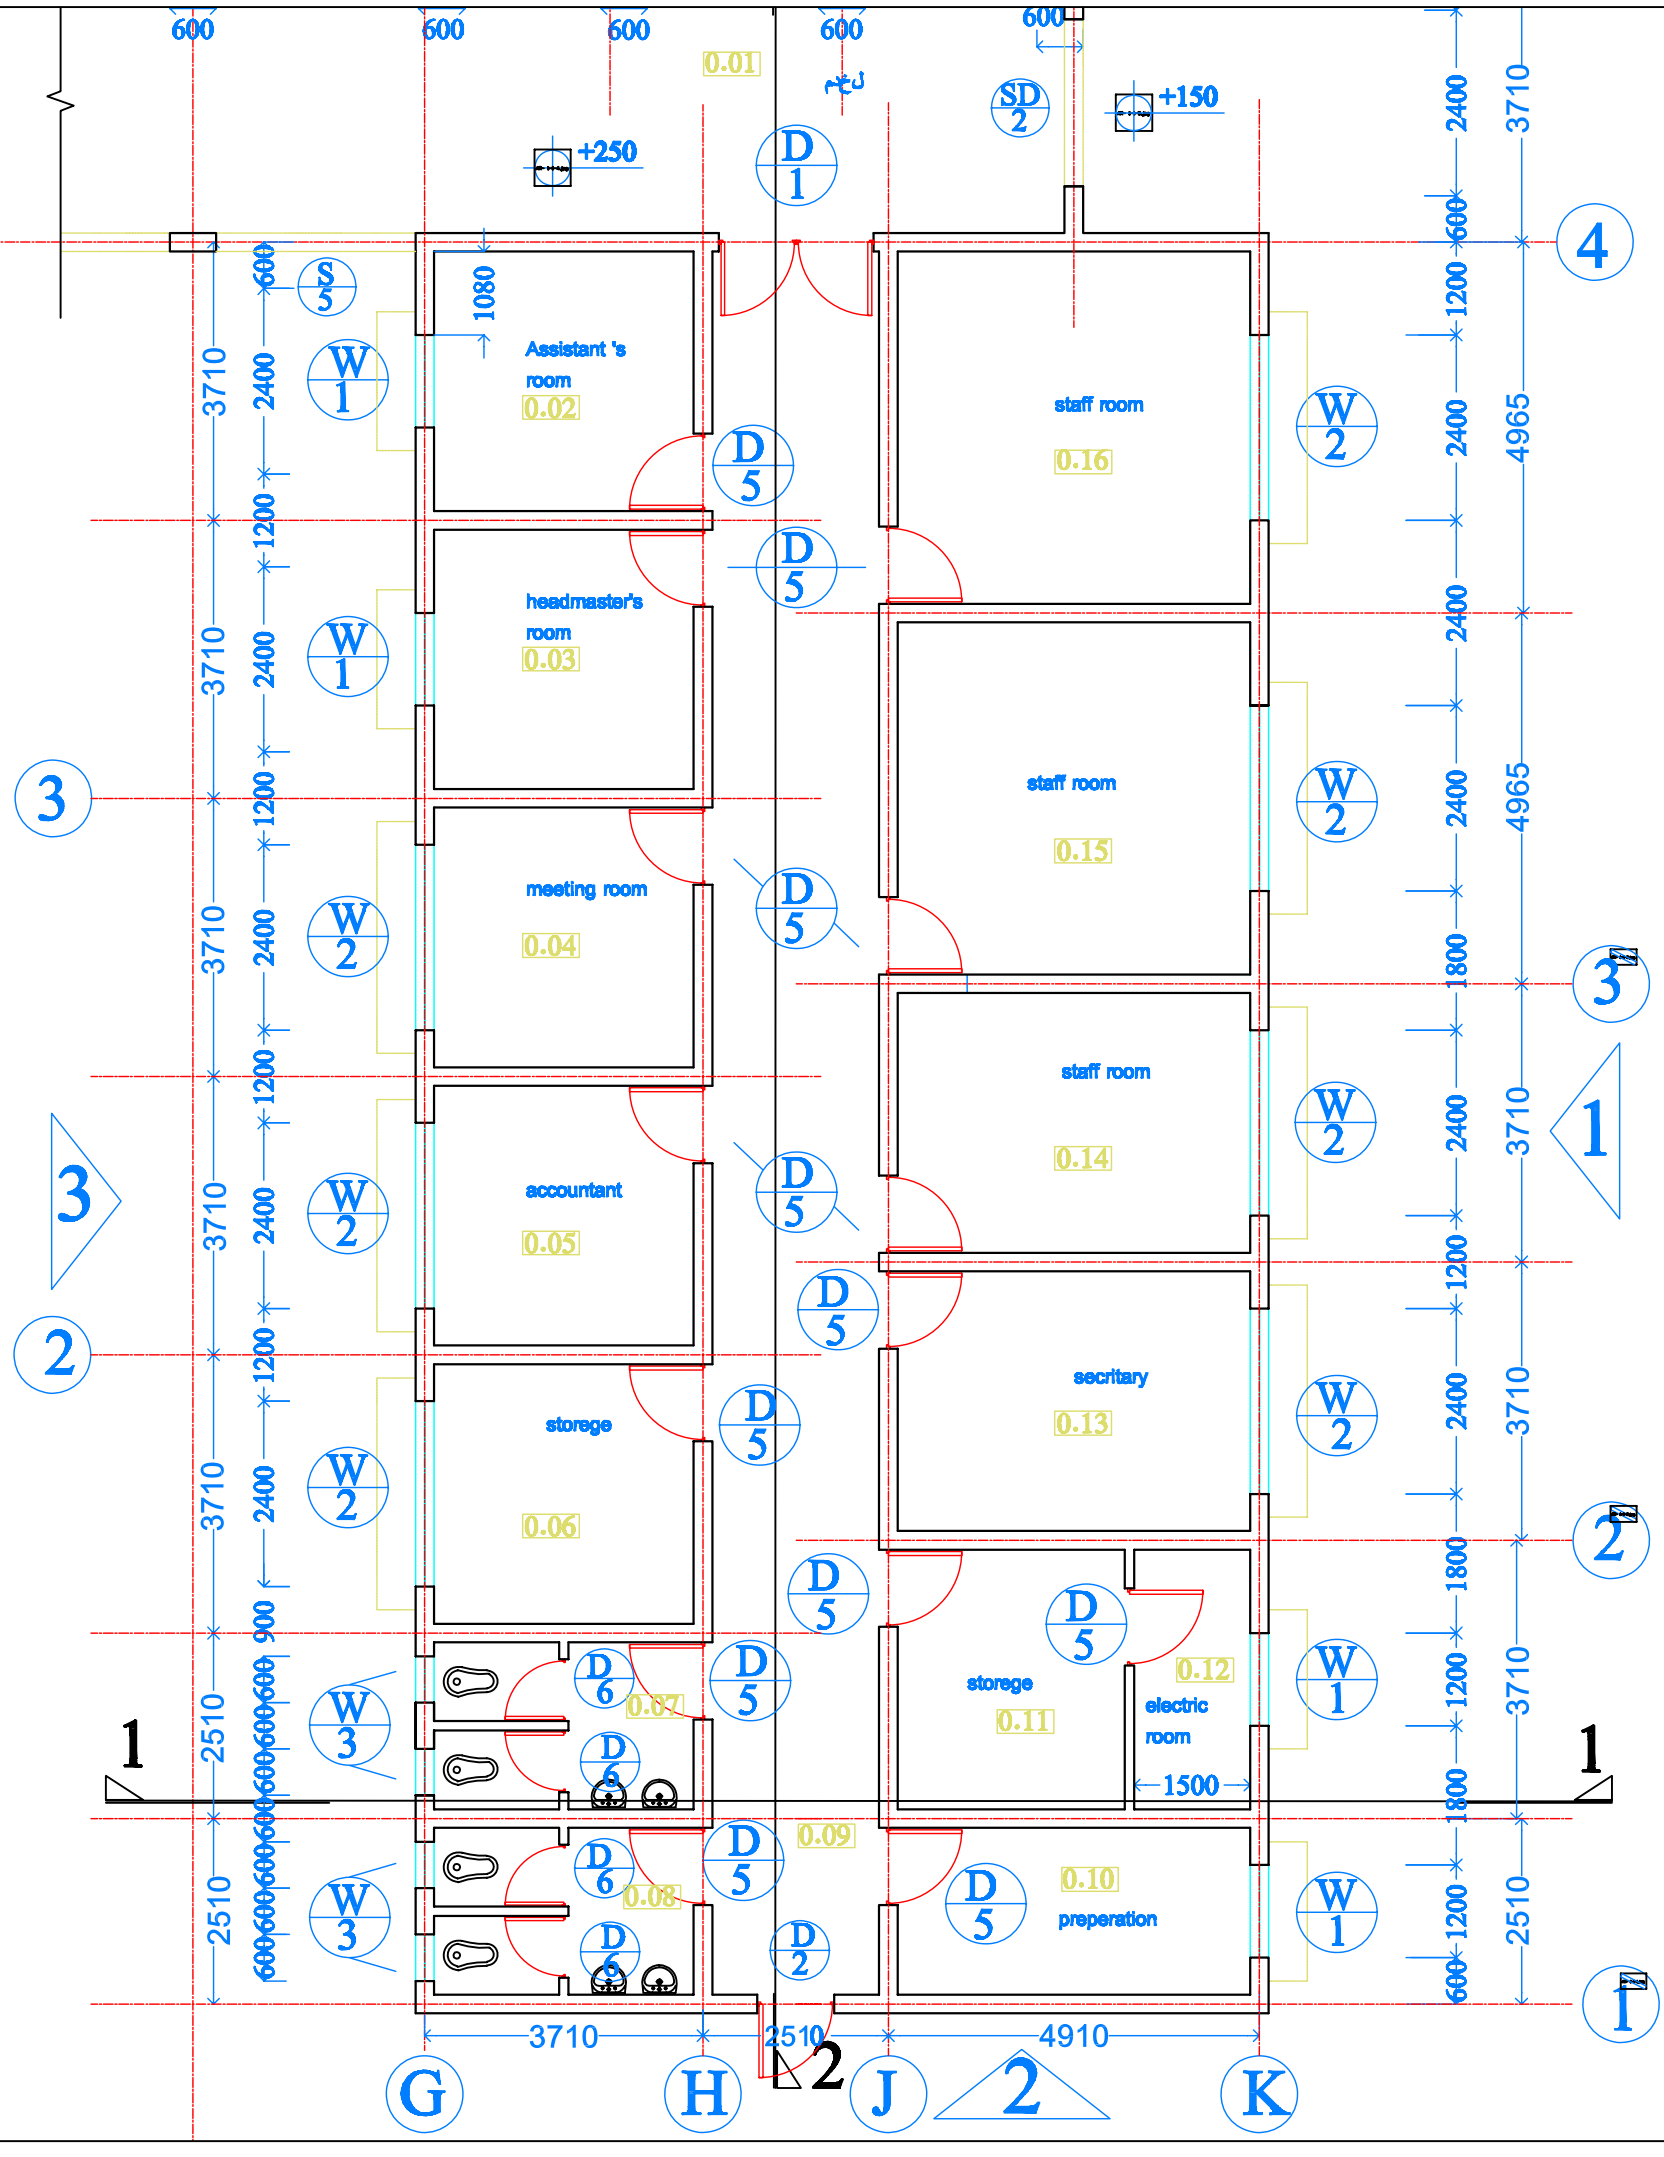

DATE	INIT	REVISIONS

MINISTRY OF HOUSING & CONSTRUCTION
NATIONAL CENTER FOR ENGINEERING CONSULTANCY

Job Architect Engineer: FATMA J. EDAAN

Job Title: secondary school
18 classrooms

Drawing Title: Adminstration Plans

Job No.:

DWG No.: AR/01

REVISION SUFFIX:


C.S/FB:

SCALE: 1/100

DATE:

DRAWING:

CHECKED:

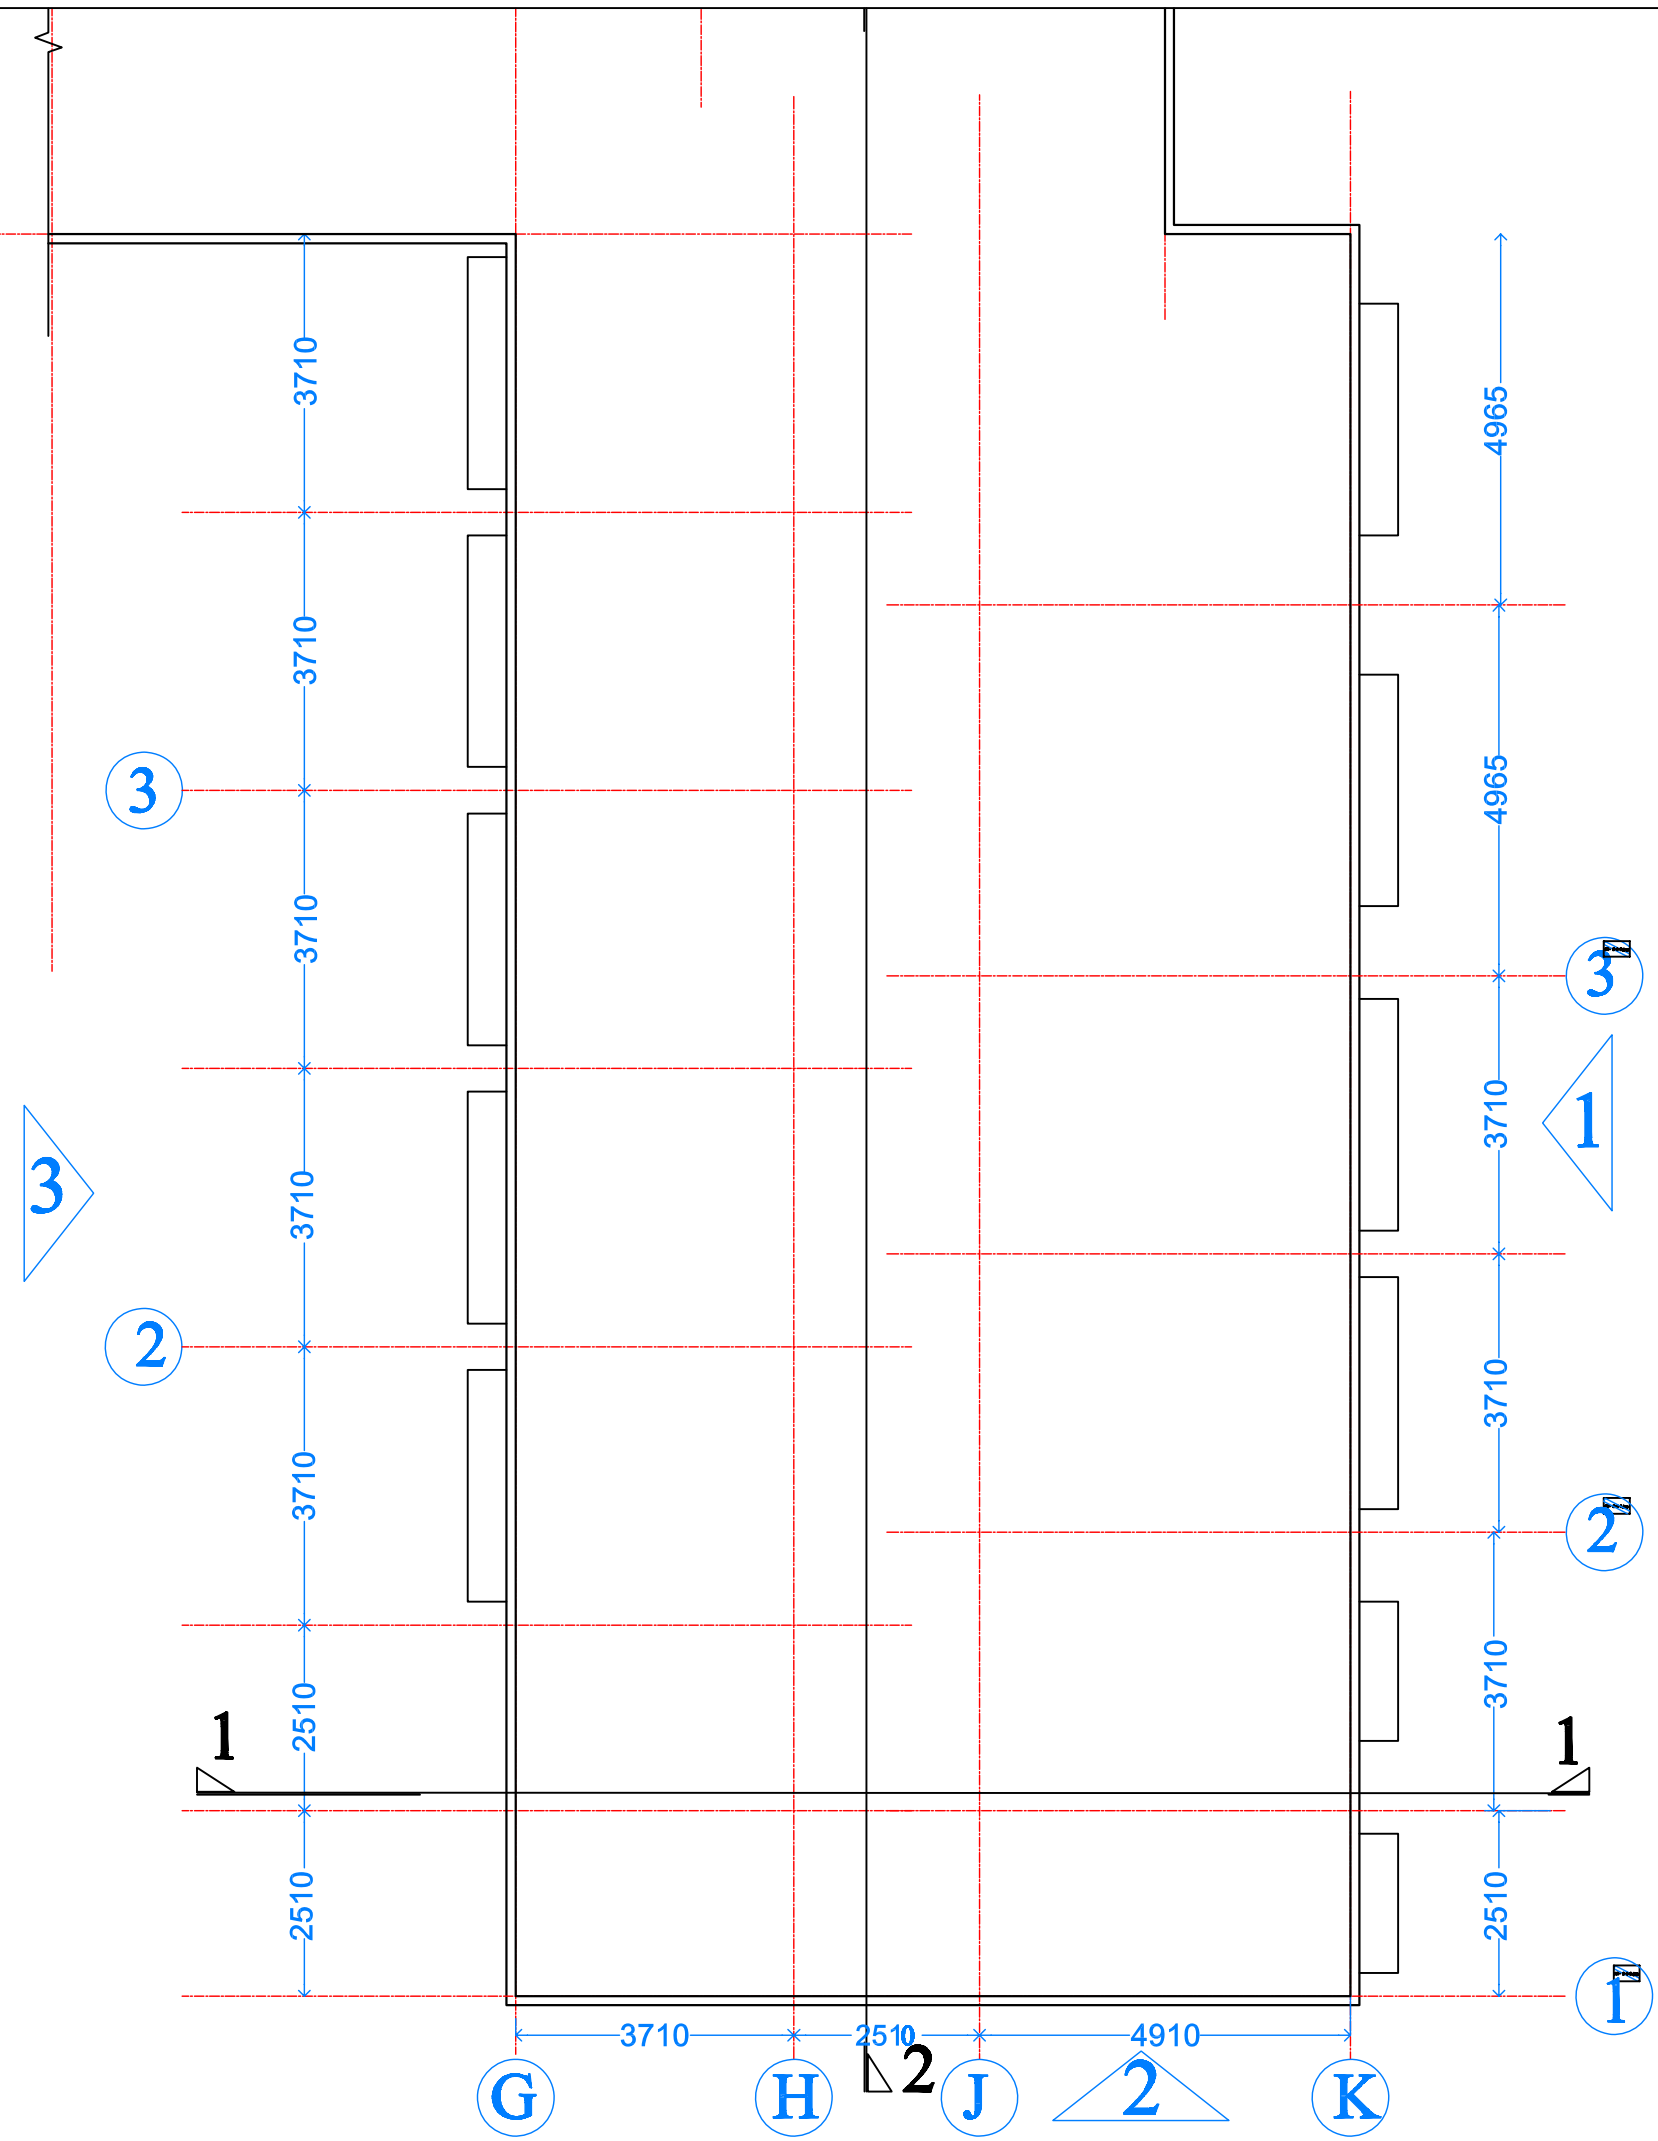

DATE	INIT	REVISIONS

MINISTRY OF HOUSING & CONSTRUCTION
NATIONAL CENTER FOR ENGINEERING CONSULTANCY


Job Architect Engineer: FATMA J. EDAAN


Job Title: secondary school

18 classrooms

Drawing Title: Adminstration Plans

Job No.	DWG No. AR/02
CLIENT	REVISION SUFFIX
SCALE 1/100	DATE
DRAWING	CHECKED

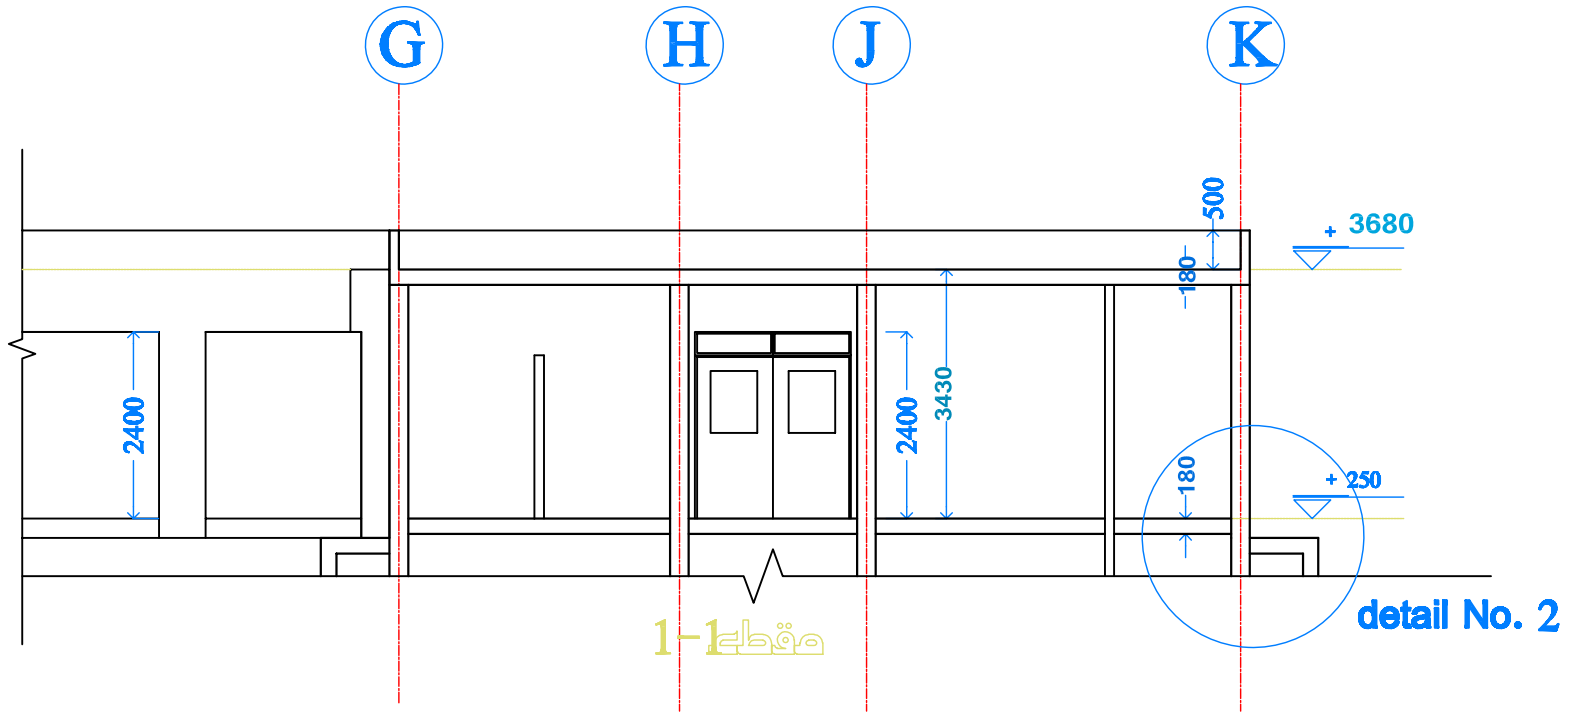

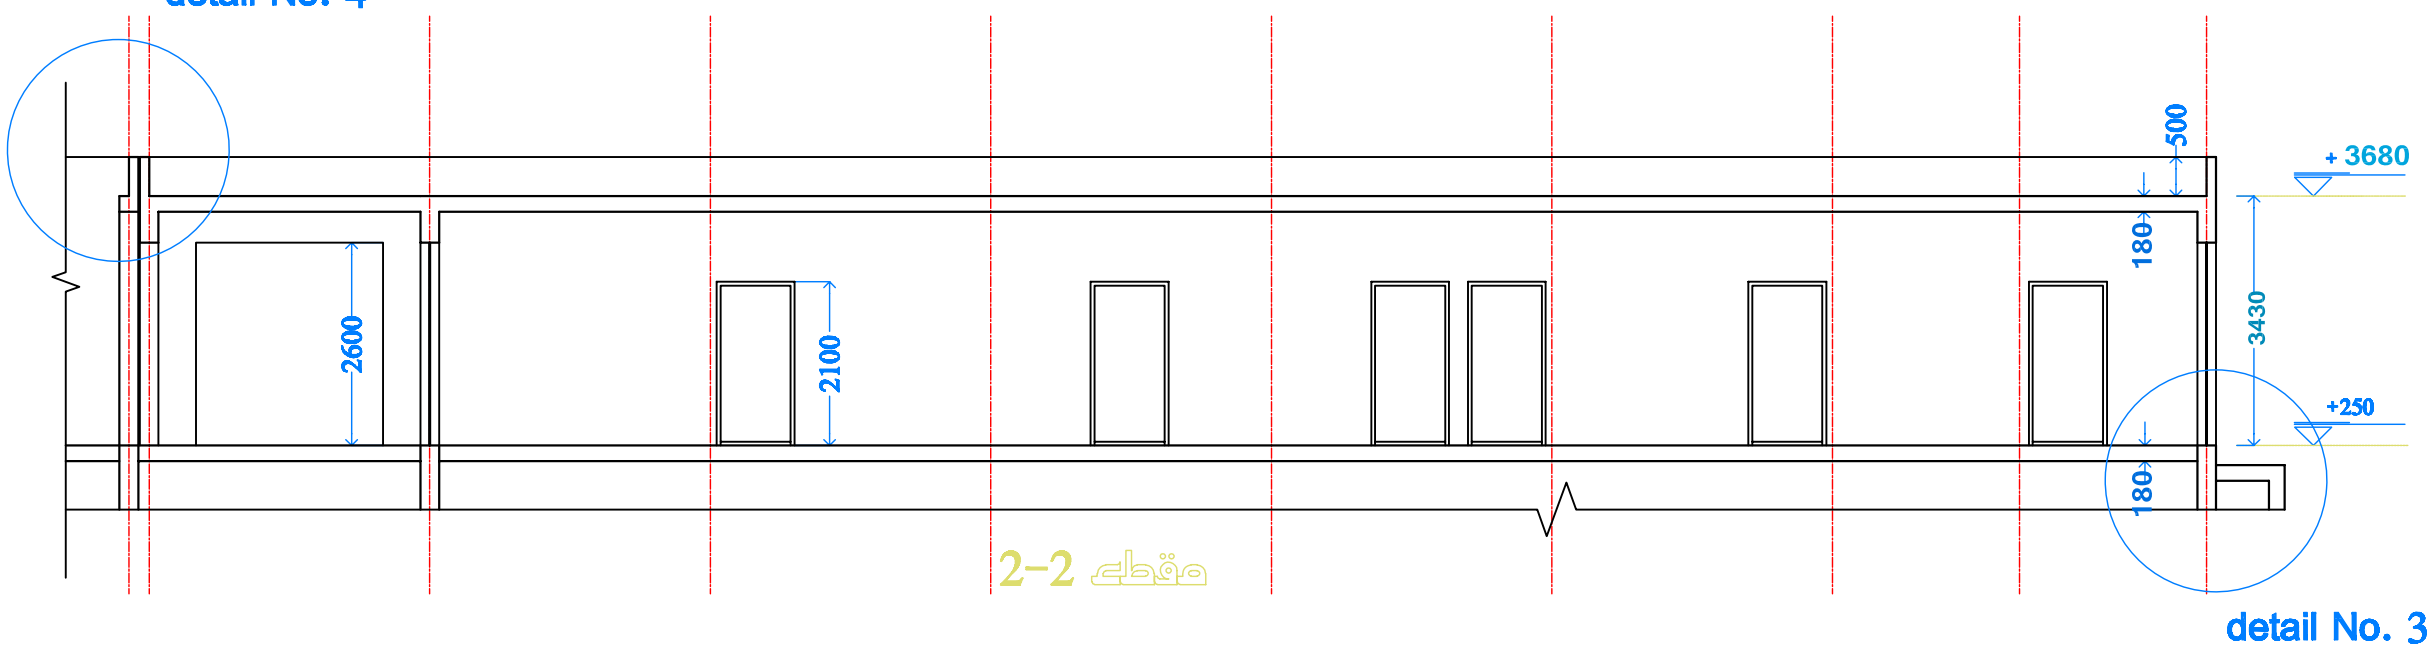

	DATE	INIT	REVISIONS


MINISTRY OF HOUSING & CONSTRUCTION
NATIONAL CENTER FOR ENGINEERING CONSULTANCY

Job Architect Engineer: FATMA J. EDAAN


Job Title: secondary school
18 classrooms

Drawing Title: Adminstration Sections


Job No.		DWG No. / REVISION SUFFIX	AR/03
C.S/IFB			
SCALE 1/100	DATE	DRAWING	CHECKED

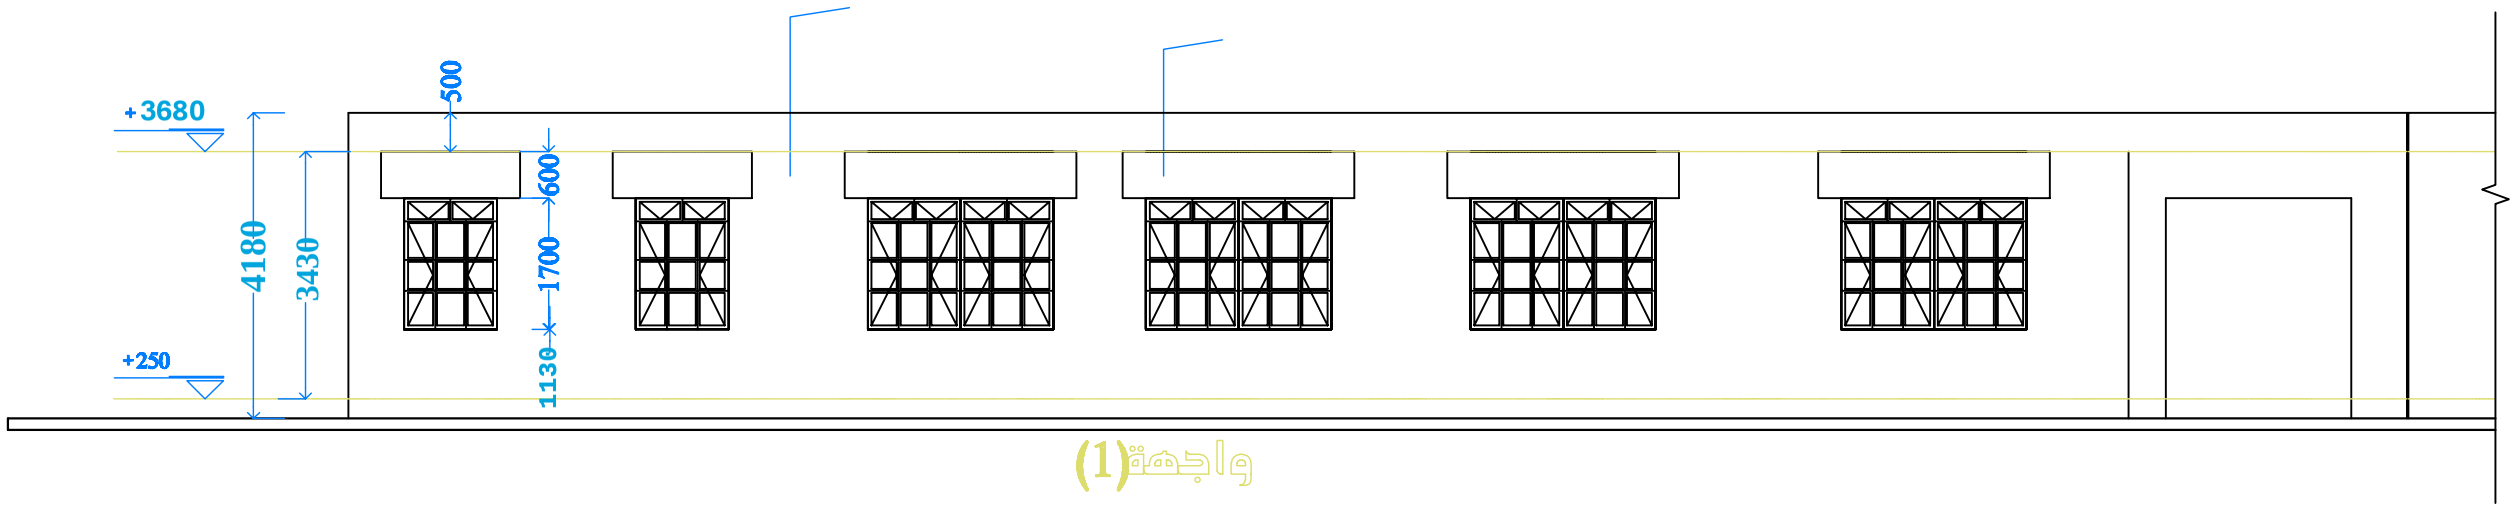

واجهة(1)

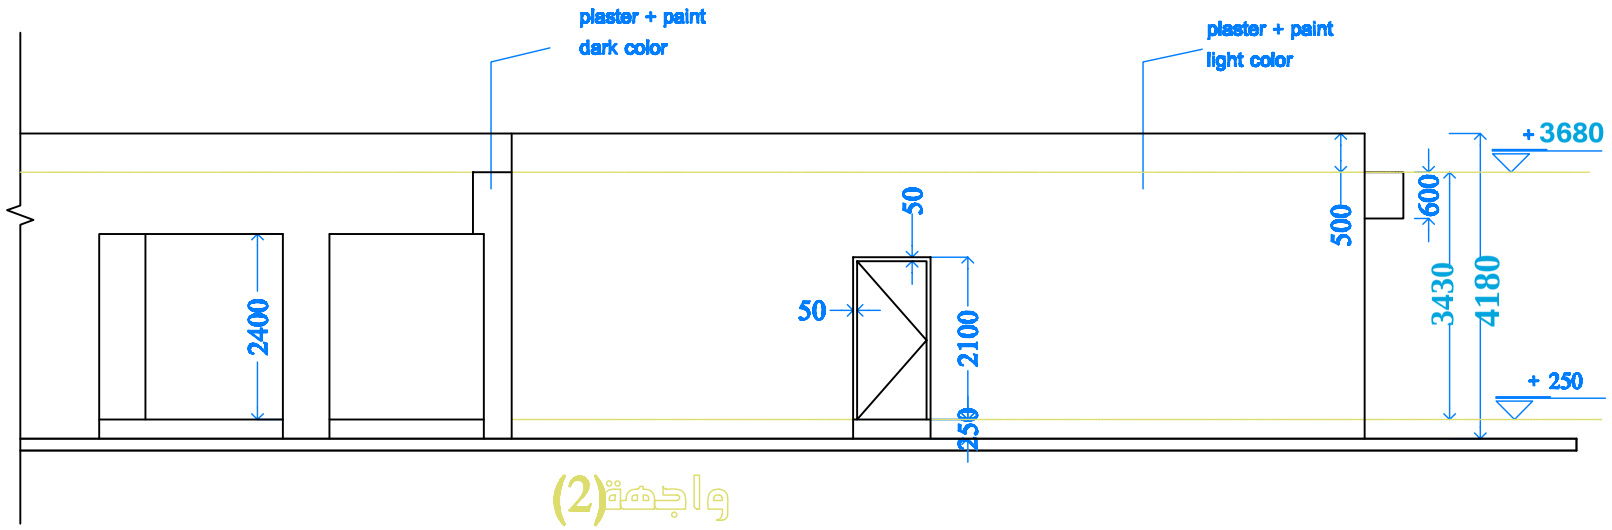

واجهة(2)

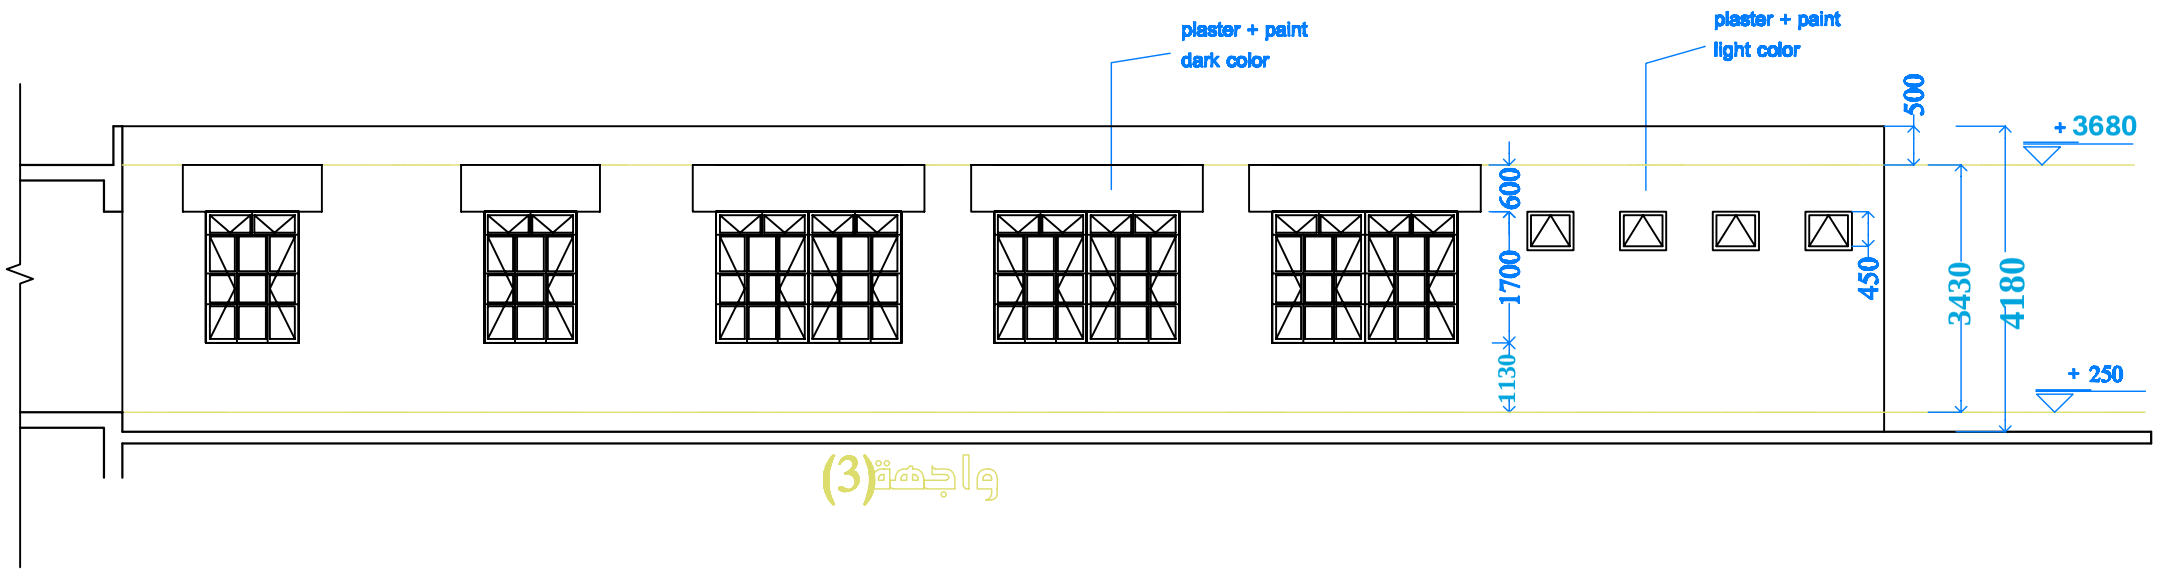

واجهة(3)

DATE	INIT	REVISIONS

MINISTRY OF HOUSING & CONSTRUCTION
NATIONAL CENTER FOR ENGINEERING CONSULTANCY

Job Architect Engineer: FATMA J. EDAAN

Job Title: secondary school

18 classrooms

Drawing Title: Adminstration Building Elevations/ sections

Job No.	DWG No. AR/04
C.S/FB	REVISION SUFFIX
SCALE 1/125 / DATE	DRAWING / CHECKED

ground floor plan

classroom
0.07
classroom
0.08
classroom
0.09
activity room
.011
.012
.013
.014
classroom
.015
classroom
.016
classroom
.017
.010
0.00
0.04
0.05
00.6
UP
+250
+150
480
350
240
150
25640
7310
3710
3600
23350
6110
2510
1680
2400
1200
260
60

DATE	INIT	REVISIONS

MINISTRY OF HOUSING & CONSTRUCTION
NATIONAL CENTER FOR ENGINEERING CONSULTANCY

Job Architect Engineer: FATMA J. EDAAN

Job Title: secondary school
18 classrooms

Drawing Title: Classrooms plans

Job No.
DRS No. AR/05
REVISION SUFFIX
CL/SFB
SCALE 1/100
DATE
DRAWING
CHECKED

first floor plan

classroom

classroom

classroom

classroom

classroom

activity room

10.4 10.5 10.6 10.7 10.8 10.9 1.10 1.11 1.12 1.13 1.14 1.15 1.16 1.17

+3680 +3680 +3680

DN

DATE	INIT	REVISIONS

MINISTRY OF HOUSING & CONSTRUCTION
NATIONAL CENTER FOR ENGINEERING CONSULTANCY

Job Architect Engineer: FATHI AL-EMAM

Job Title: secondary school

18 classrooms

Drawing Title: Classrooms plans


Job No.

DRE No. AR/06

REVISION SUFFIX

CL/SFB

SCALE 1/100 | DATE | DRAWING | CHECKED

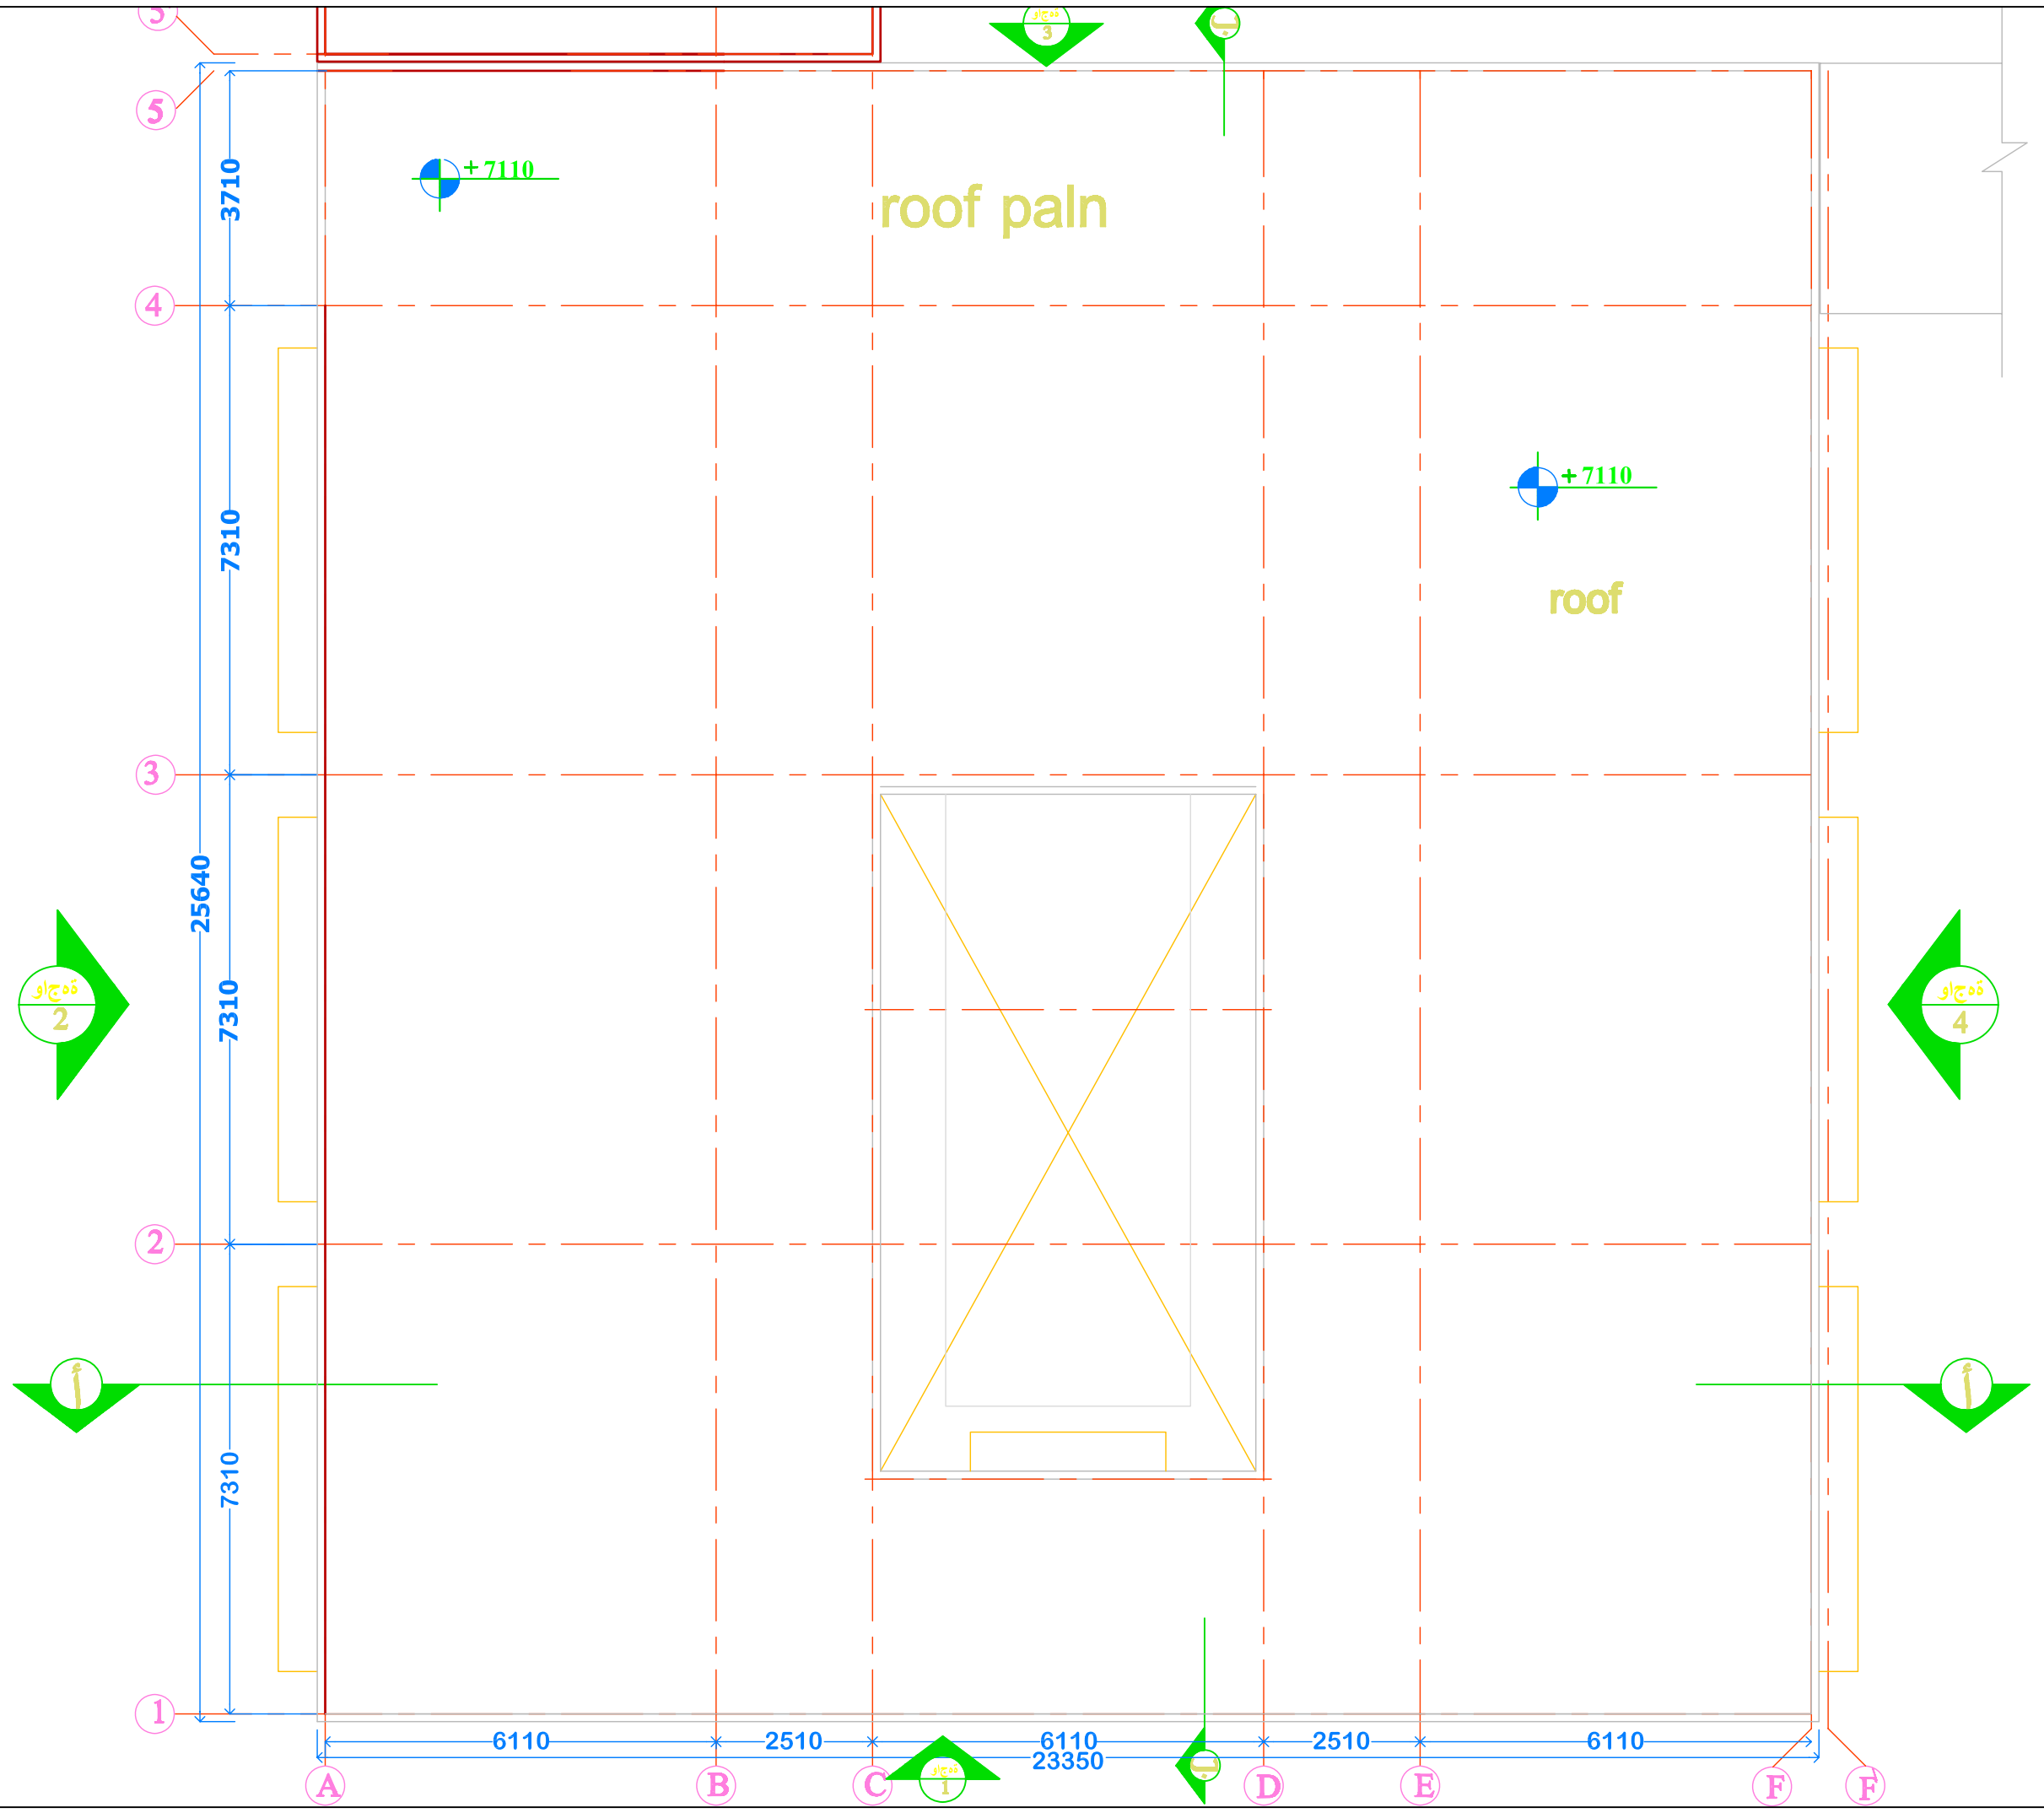

	DATE	INIT	REVISIONS

MINISTRY OF HOUSING & CONSTRUCTION
NATIONAL CENTER FOR ENGINEERING CONSULTANCY


Job Architect Engineer: FATMA J. EDAAN

Job Title: secondary school


18 classrooms

Drawing Title: Classrooms plans

Job No.		DWG No.	AR/07
C.S/FB		REVISION SUFFIX	
SCALE 1/100	DATE	DRAWING	CHECKED

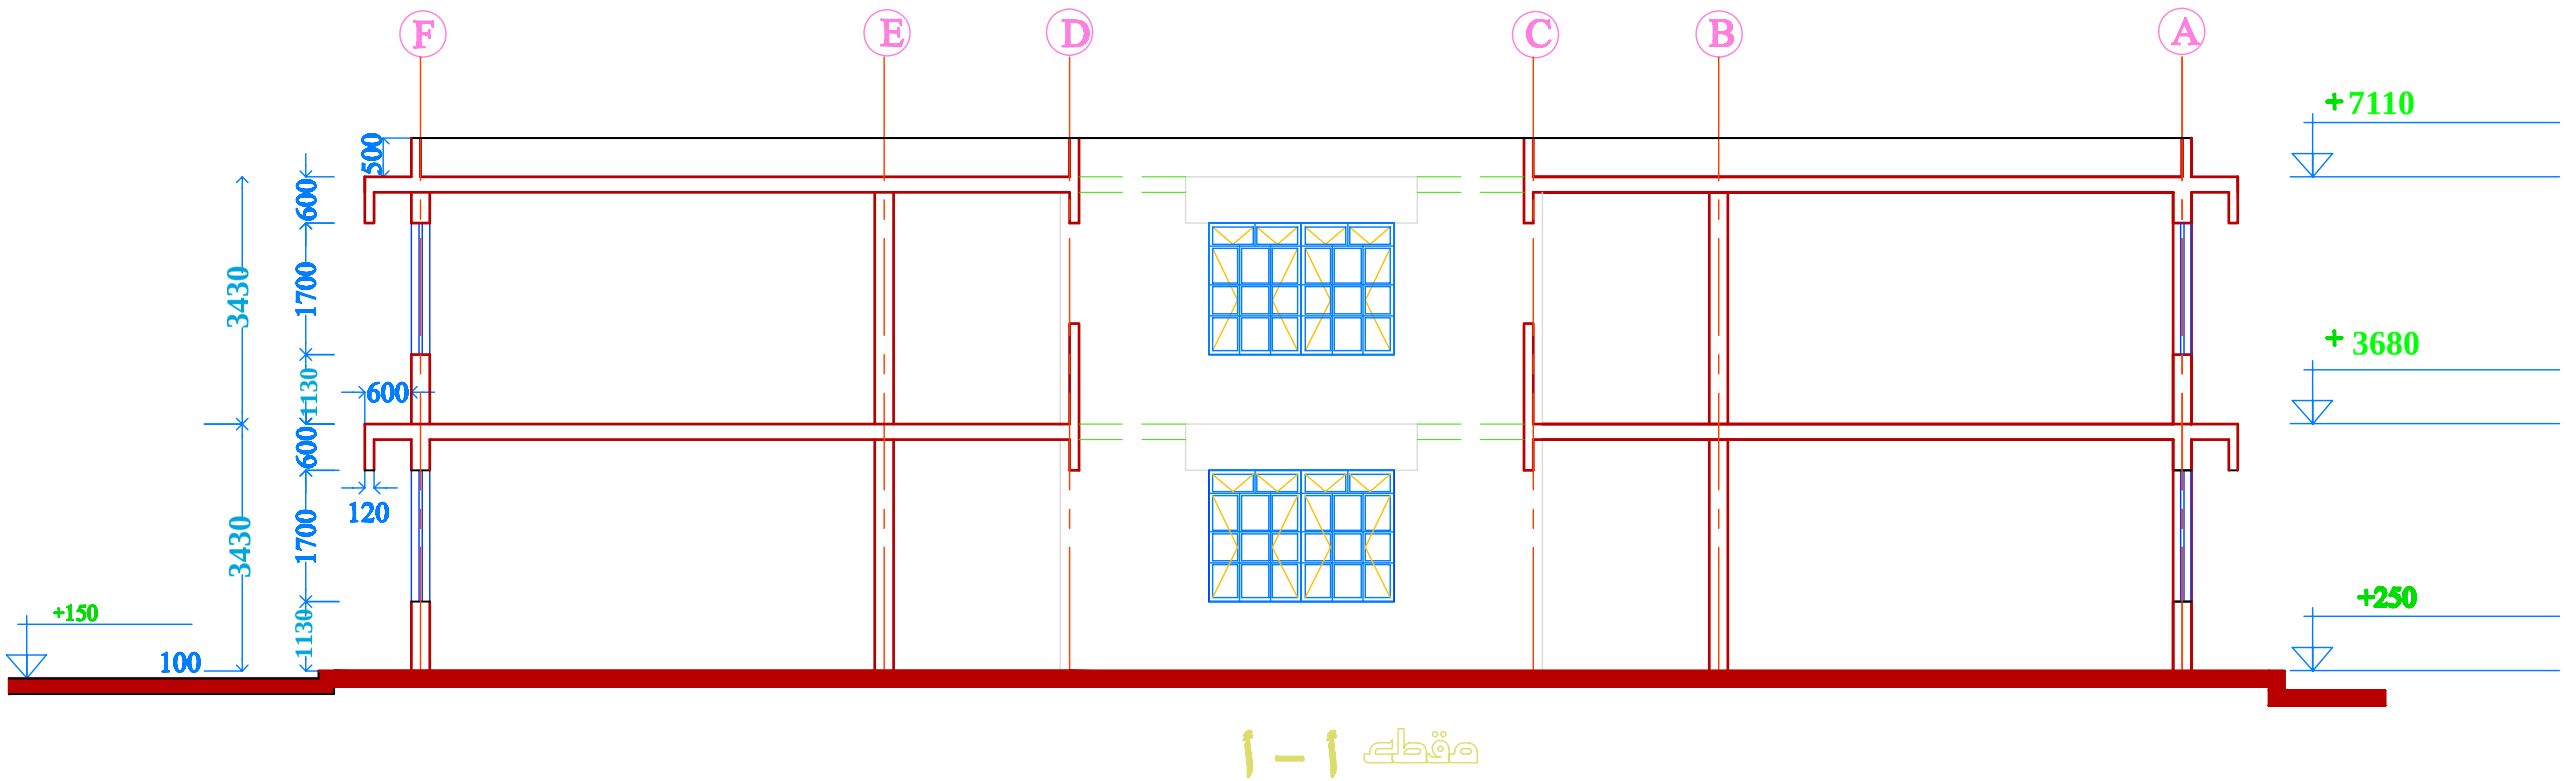

مقطع أ – أ

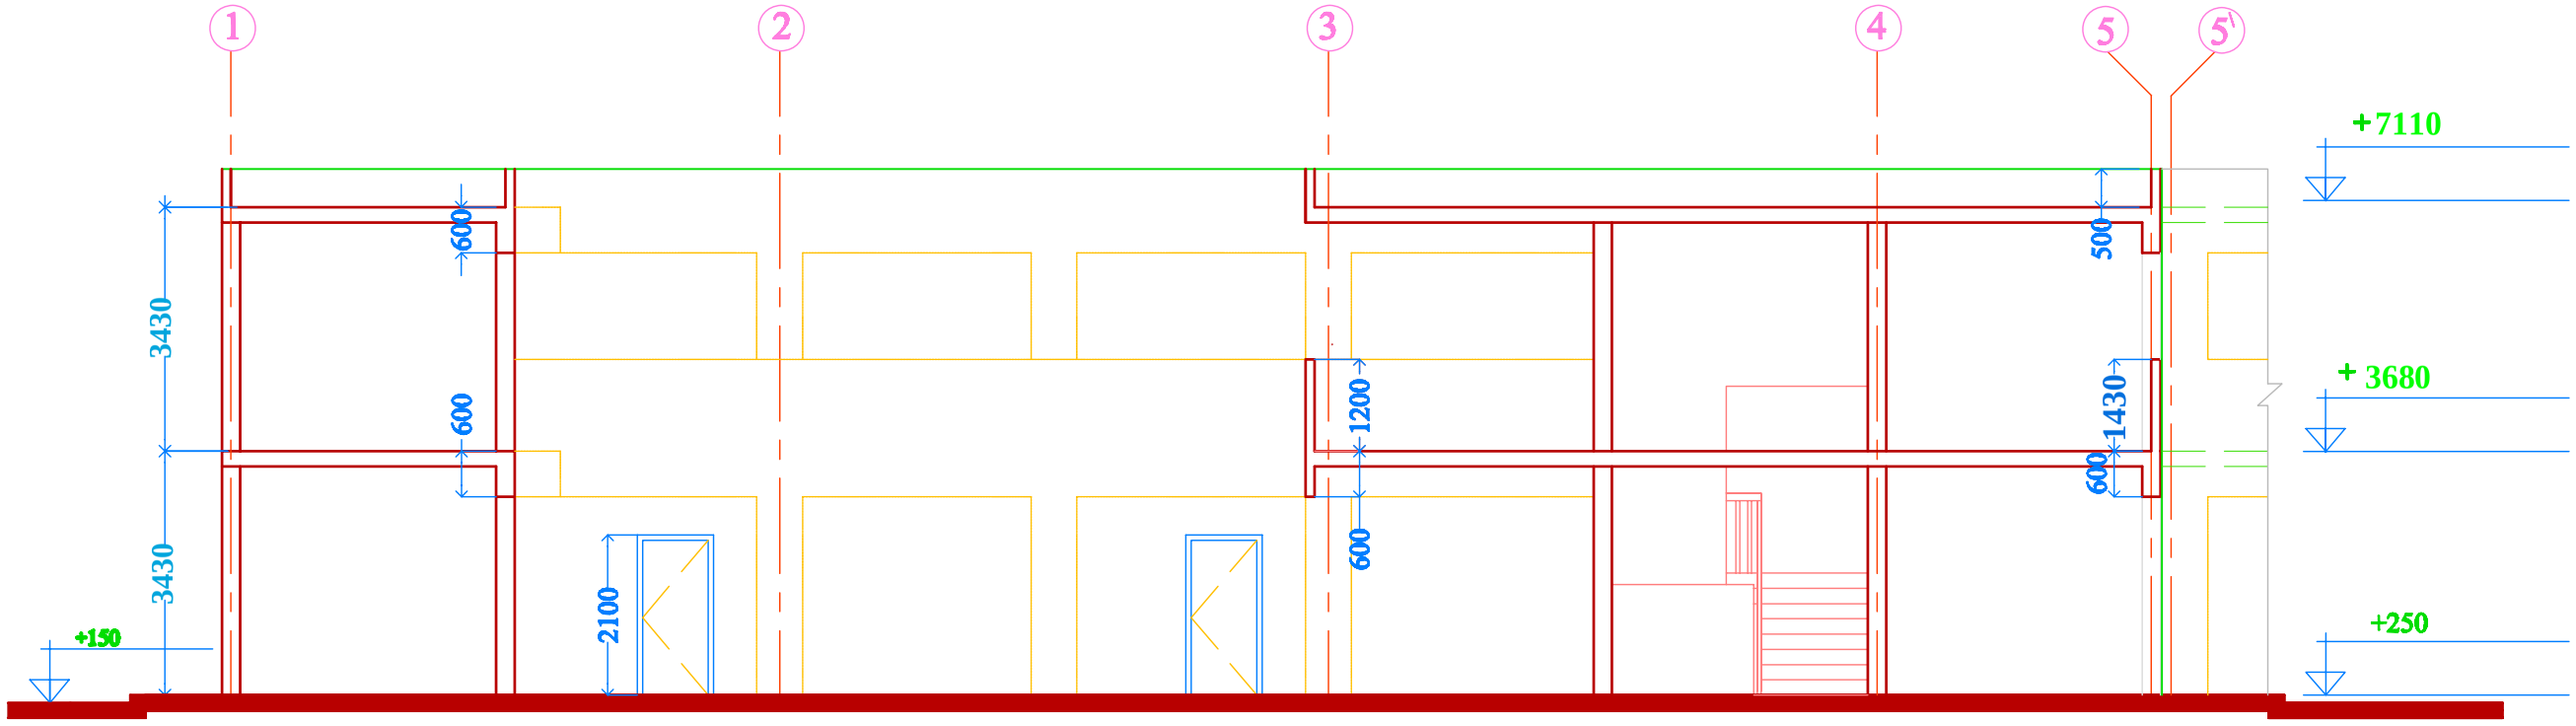

مقطع ب – ب

	DATE	INIT	REVISIONS


MINISTRY OF HOUSING & CONSTRUCTION
NATIONAL CENTER FOR ENGINEERING CONSULTANCY

Job Architect Engineer: FATMA J. EDAAN


Job Title: secondary school
18 classrooms

Drawing Title: classrooms sections

Job No.	DRG No. AR/08
C.I/FB	REVISION SUFFIX
SCALE 1/100	DATE
DRAWING	CHECKED

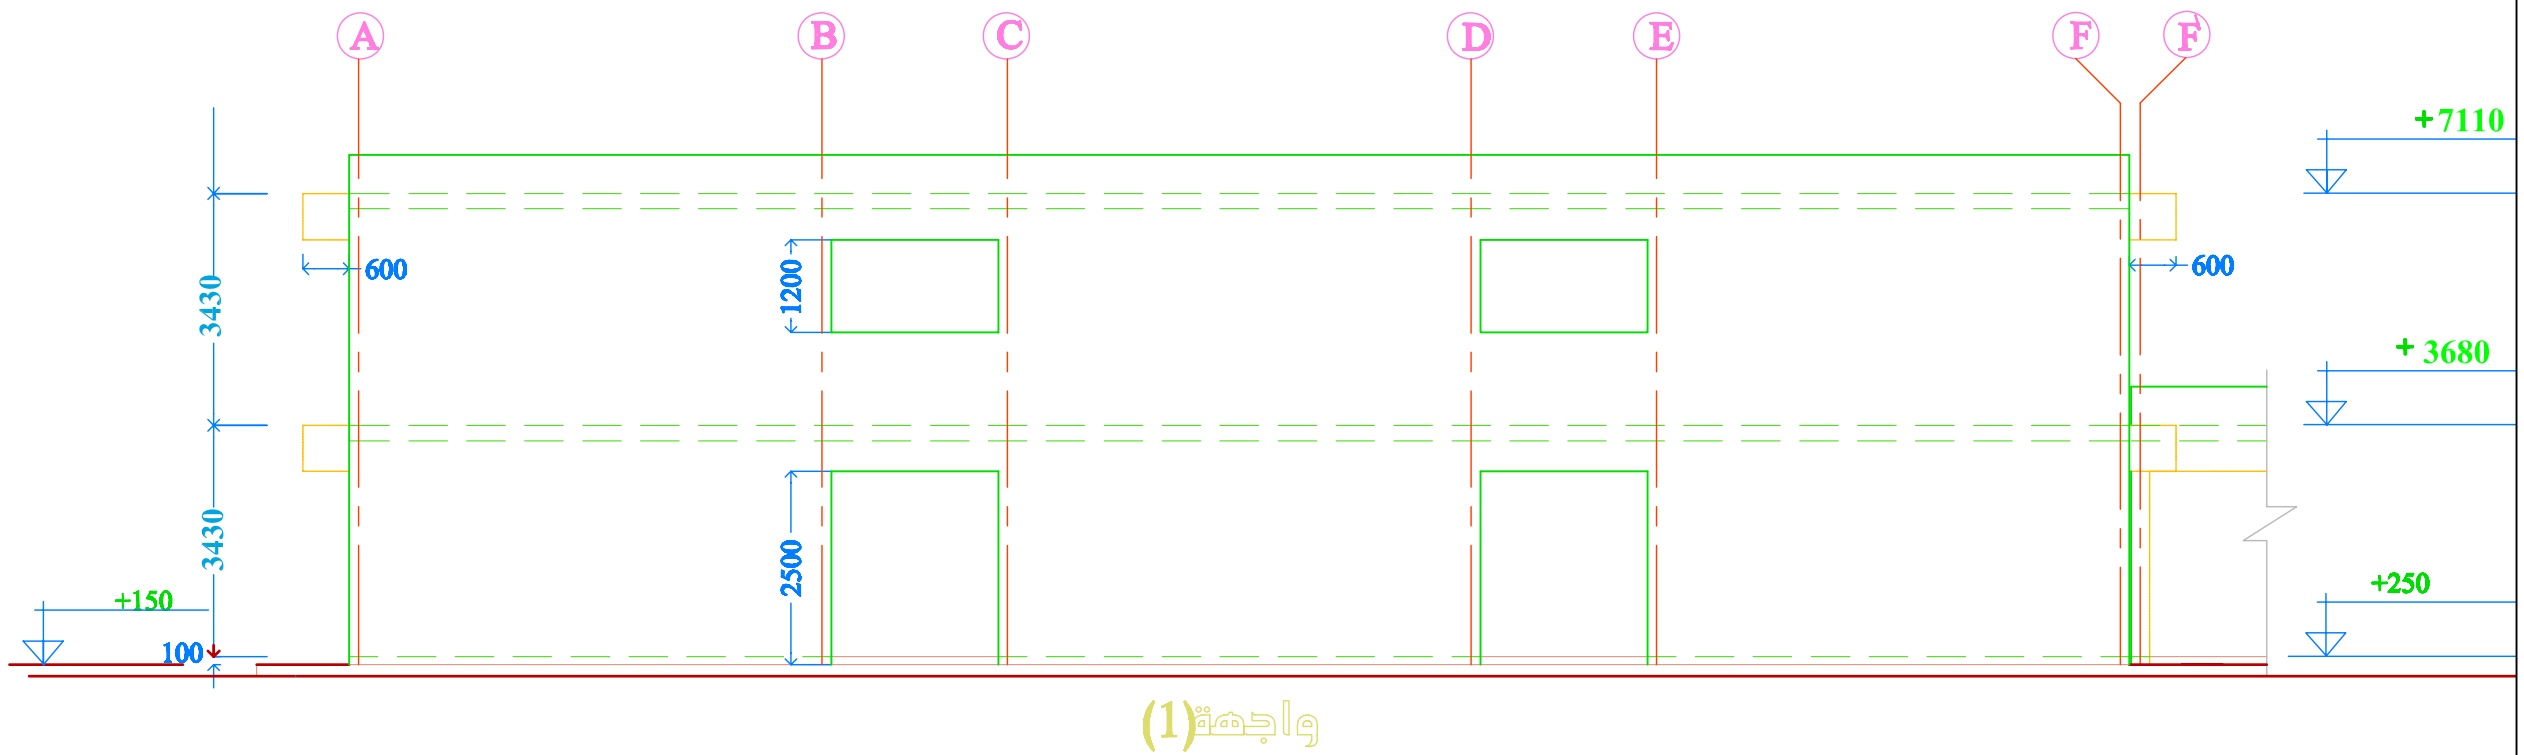

واجهة(1)

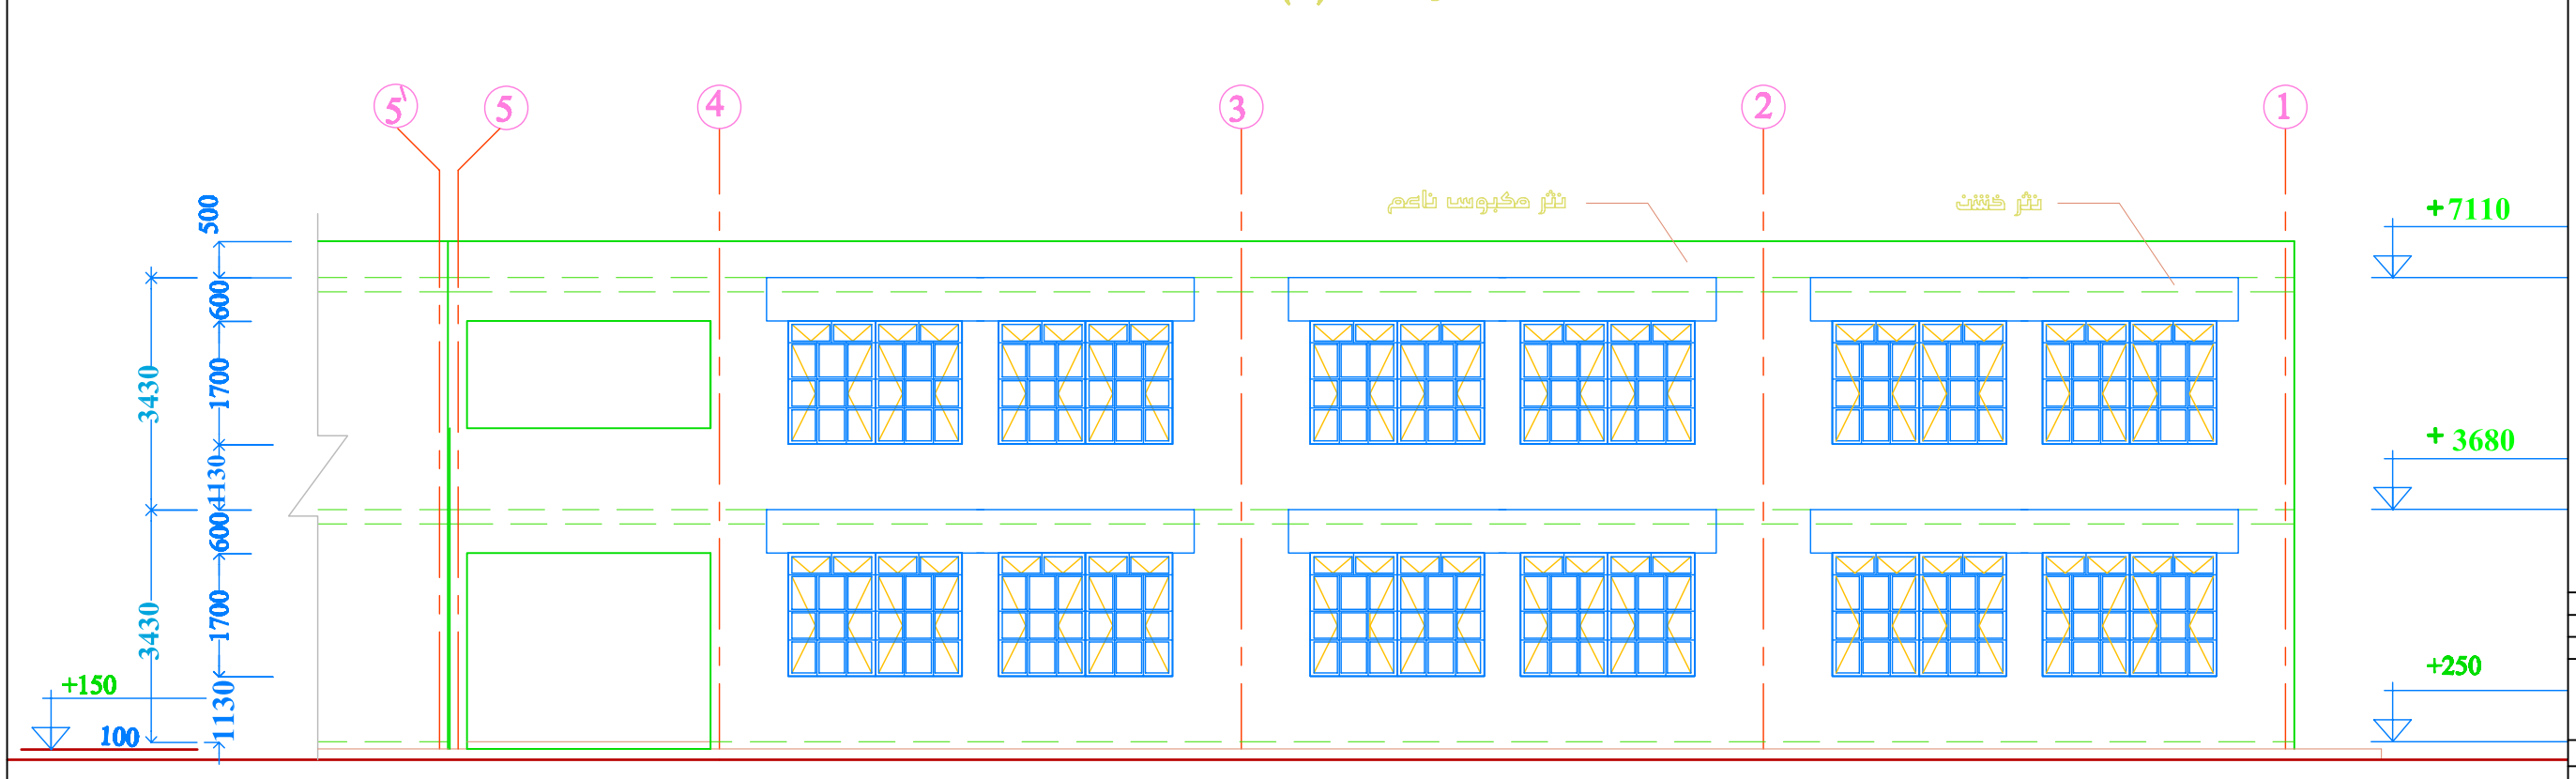

واجهة(2)

	DATE	INIT	REVISIONS

MINISTRY OF HOUSING & CONSTRUCTION
NATIONAL CENTER FOR ENGINEERING CONSULTANCY


Job Architect Engineer: FATMA J. EDAAN

Job Title: secondary school


18 classrooms

Drawing Title: Classrooms elevations

Job No.	DRG No. AR/09
C.S/FB	REVISION SUFFIX
SCALE 1/100	DATE
DRAWING	CHECKED

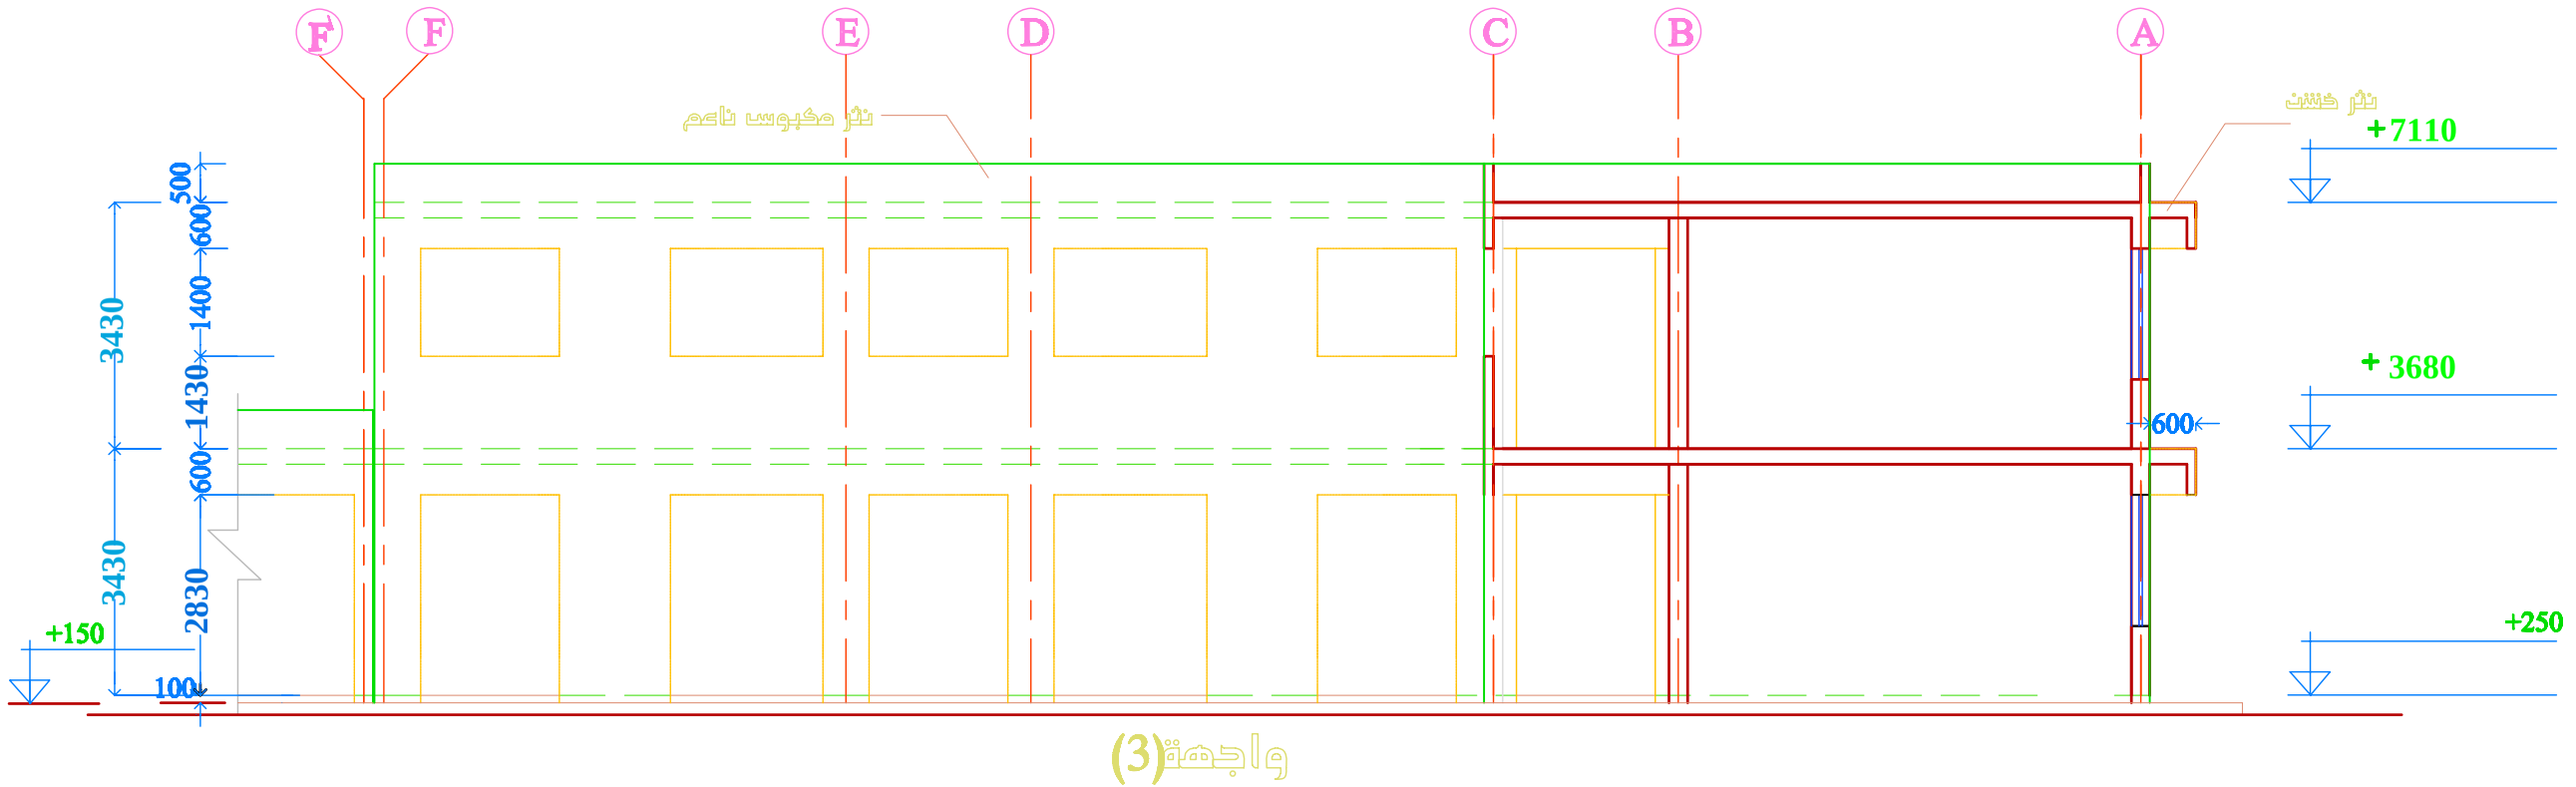

واجهة(3)

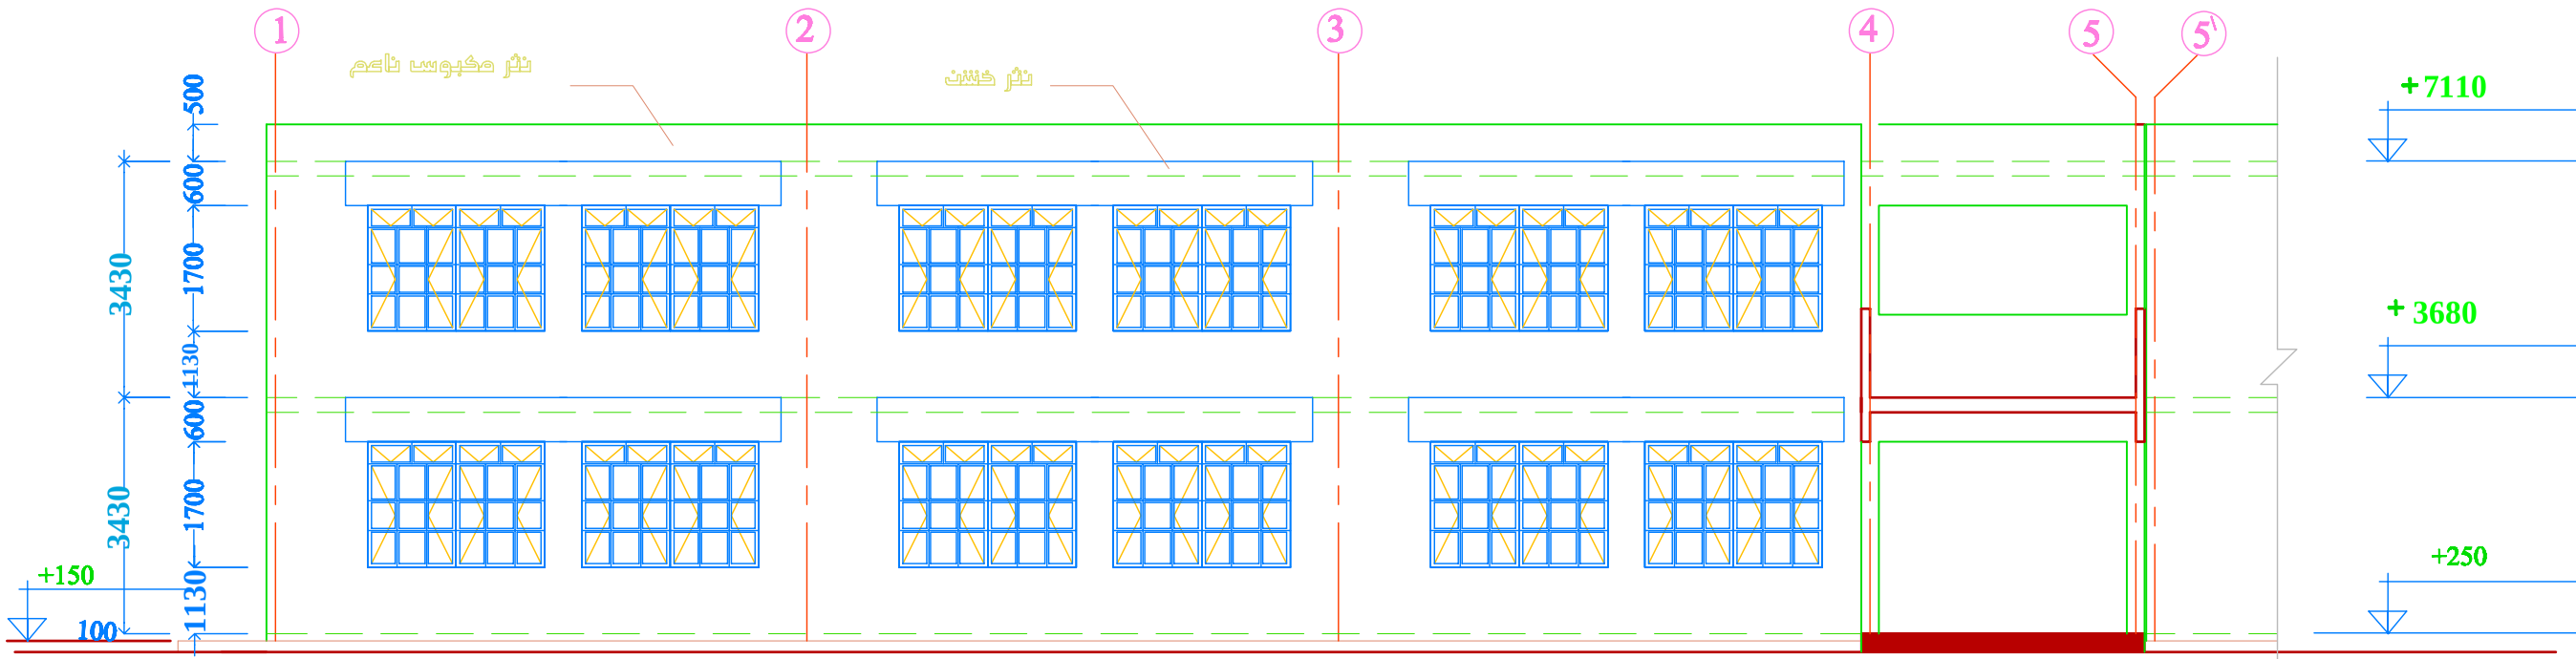

واجهة(4)

DATE	INIT	REVISIONS

MINISTRY OF HOUSING & CONSTRUCTION
NATIONAL CENTER FOR ENGINEERING CONSULTANCY

Job Architect Engineer: FATMA J. EDAAN

Job Title: secondary school

18 classrooms

Drawing Title: Classrooms elevations

Job No.

DRS No.: AR/10

REVISION SUFFIX


CLIENT


SCALE: 1/100

DATE

DRAWING

CHECKED

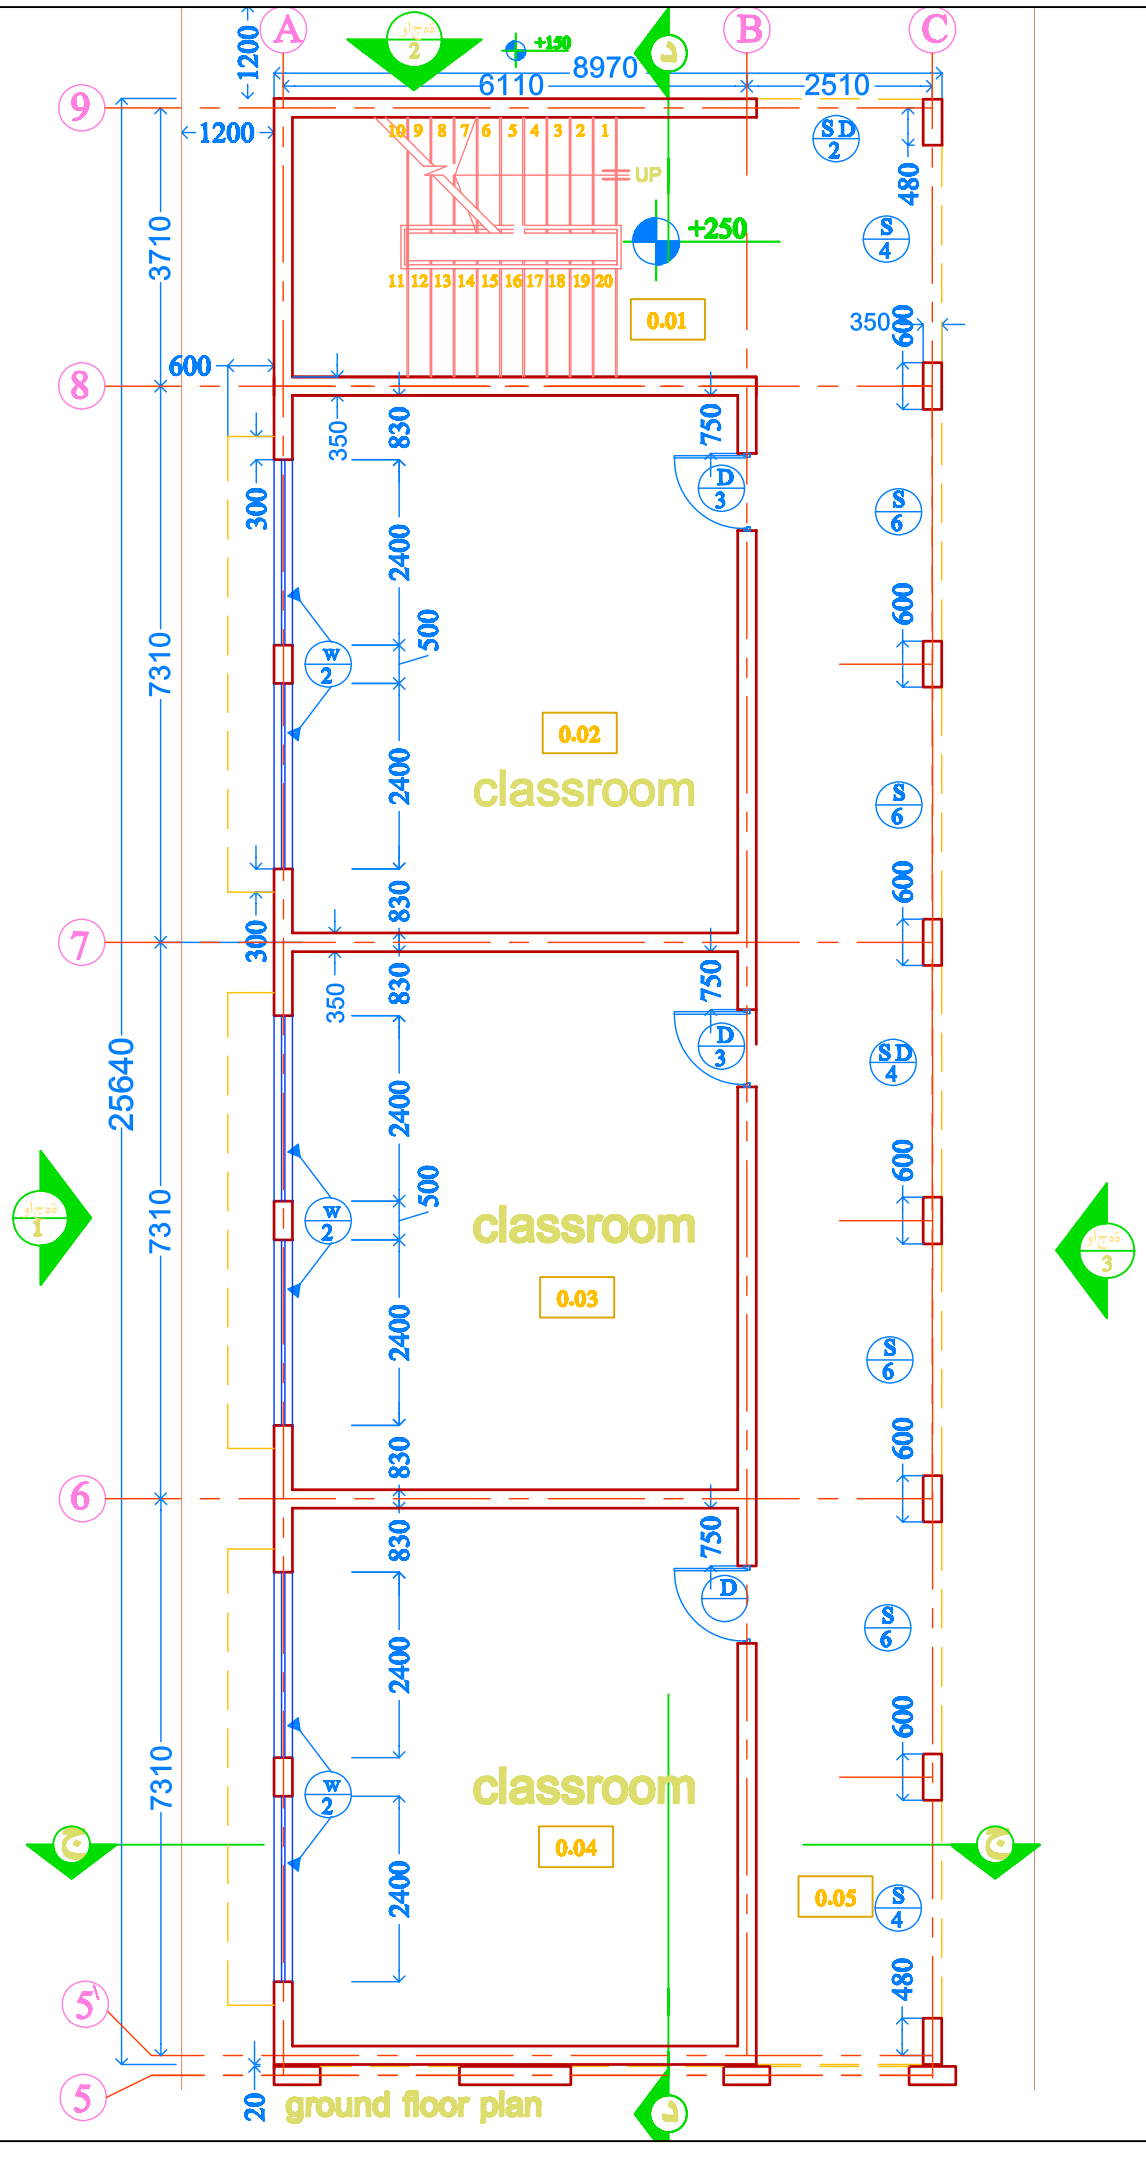

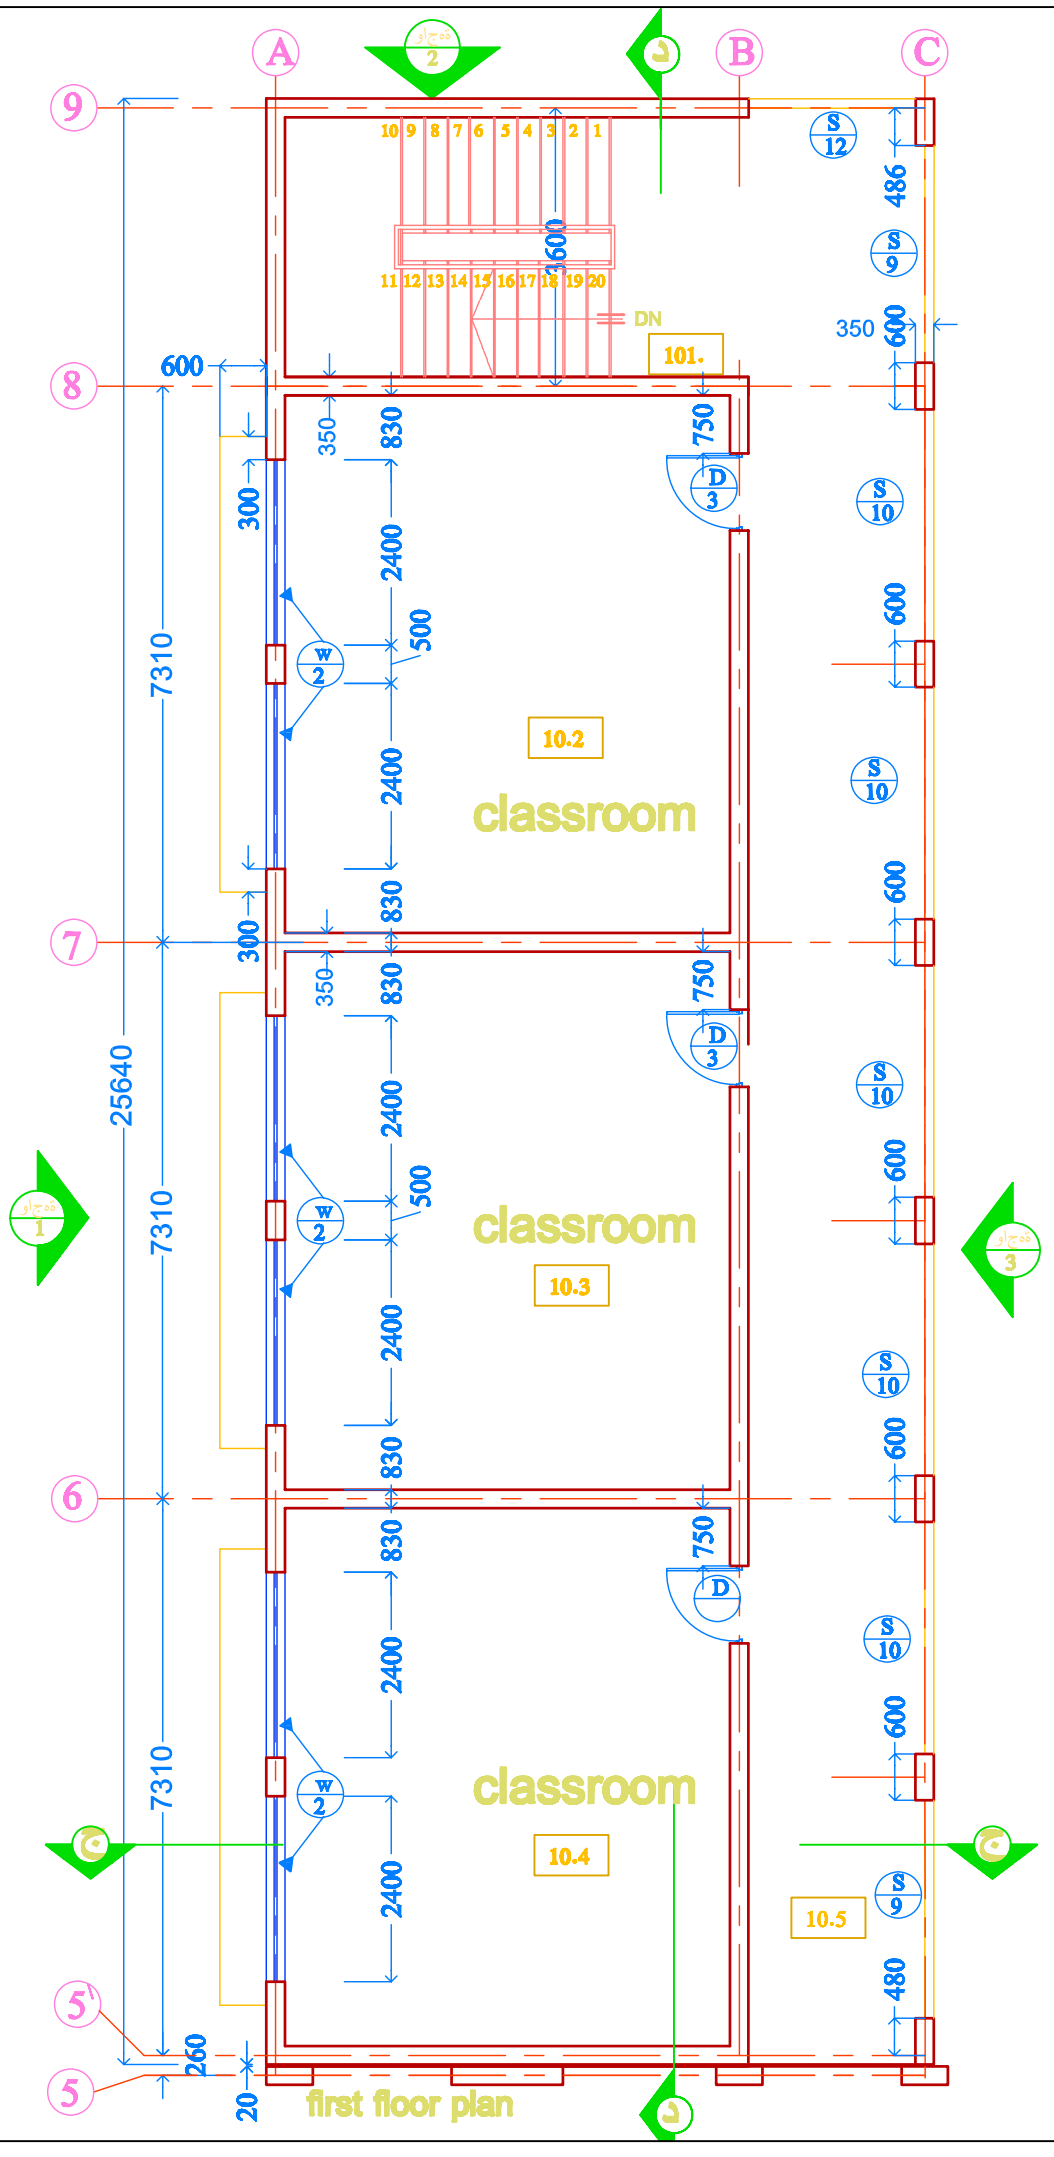

	DATE	INIT	REVISIONS


MINISTRY OF HOUSING & CONSTRUCTION
NATIONAL CENTER FOR ENGINEERING CONSULTANCY

Job Architect Engineer: FATMA J. EDAAN


Job Title: secondary school
18 classrooms

Drawing Title: Classrooms plans

Job No.:
DRS No.: AR/11
REVISION SUFFIX:
CL/SFB:
SCALE: 1/100
DATE:
DRAWING:
CHECKED:

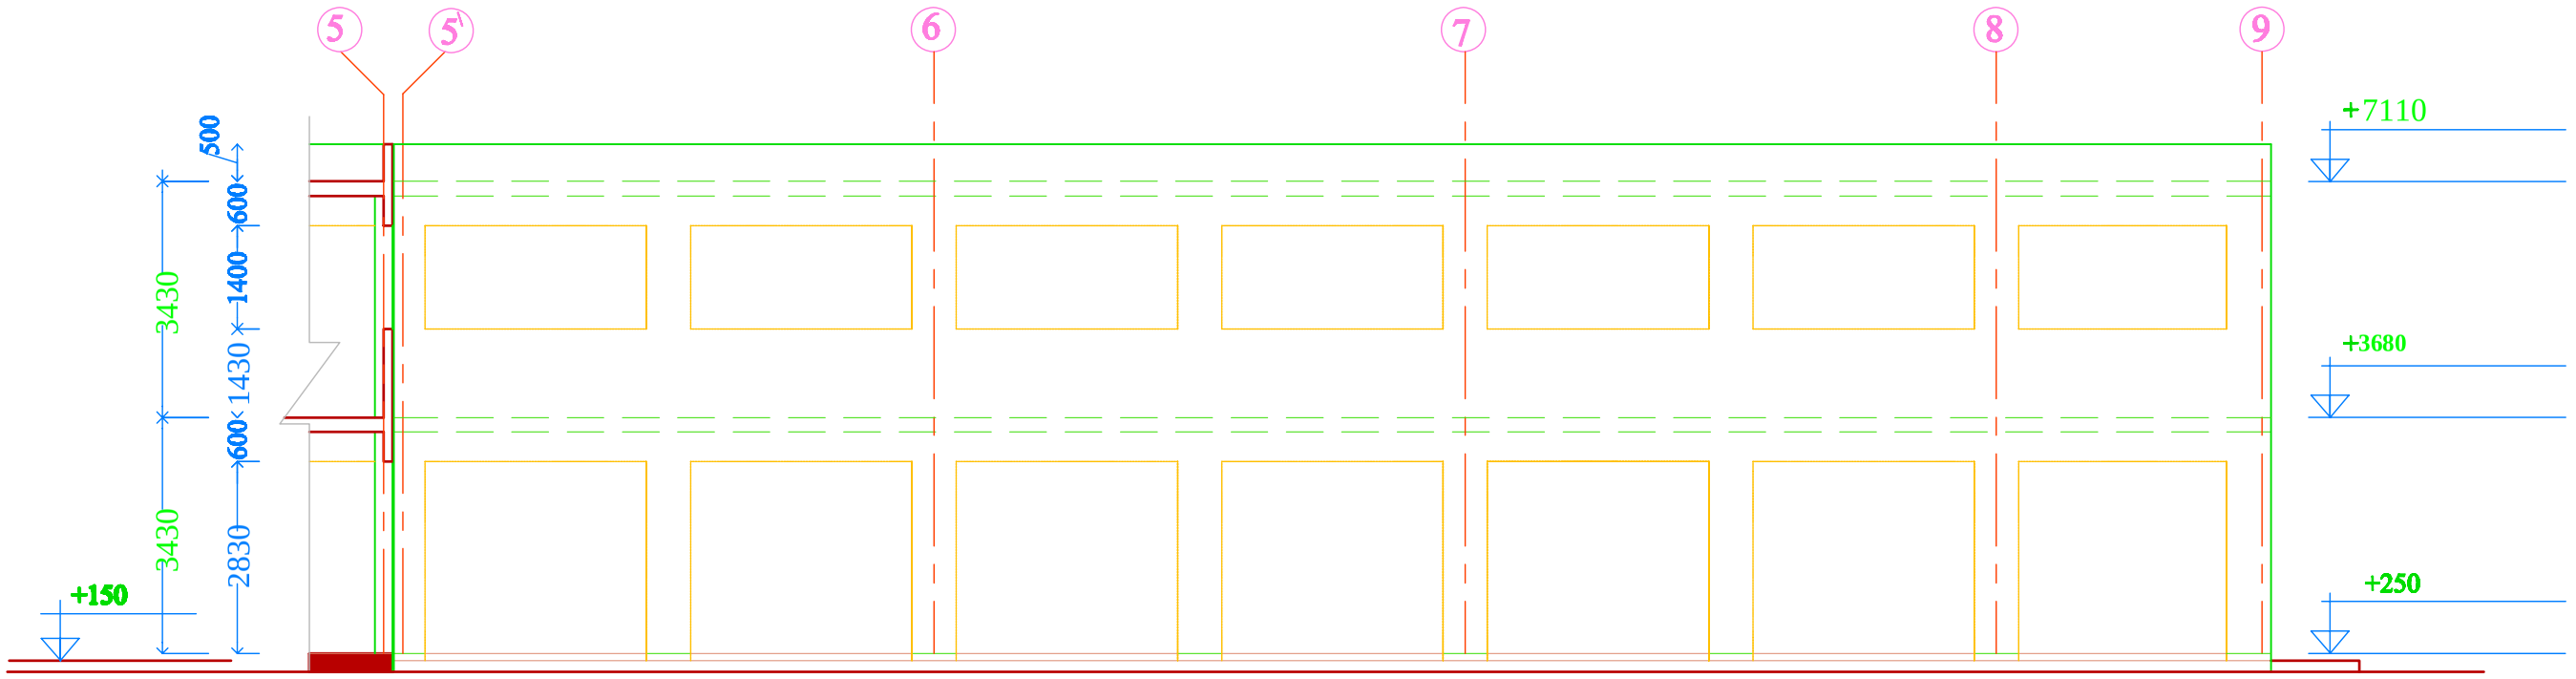

واجهة(3)

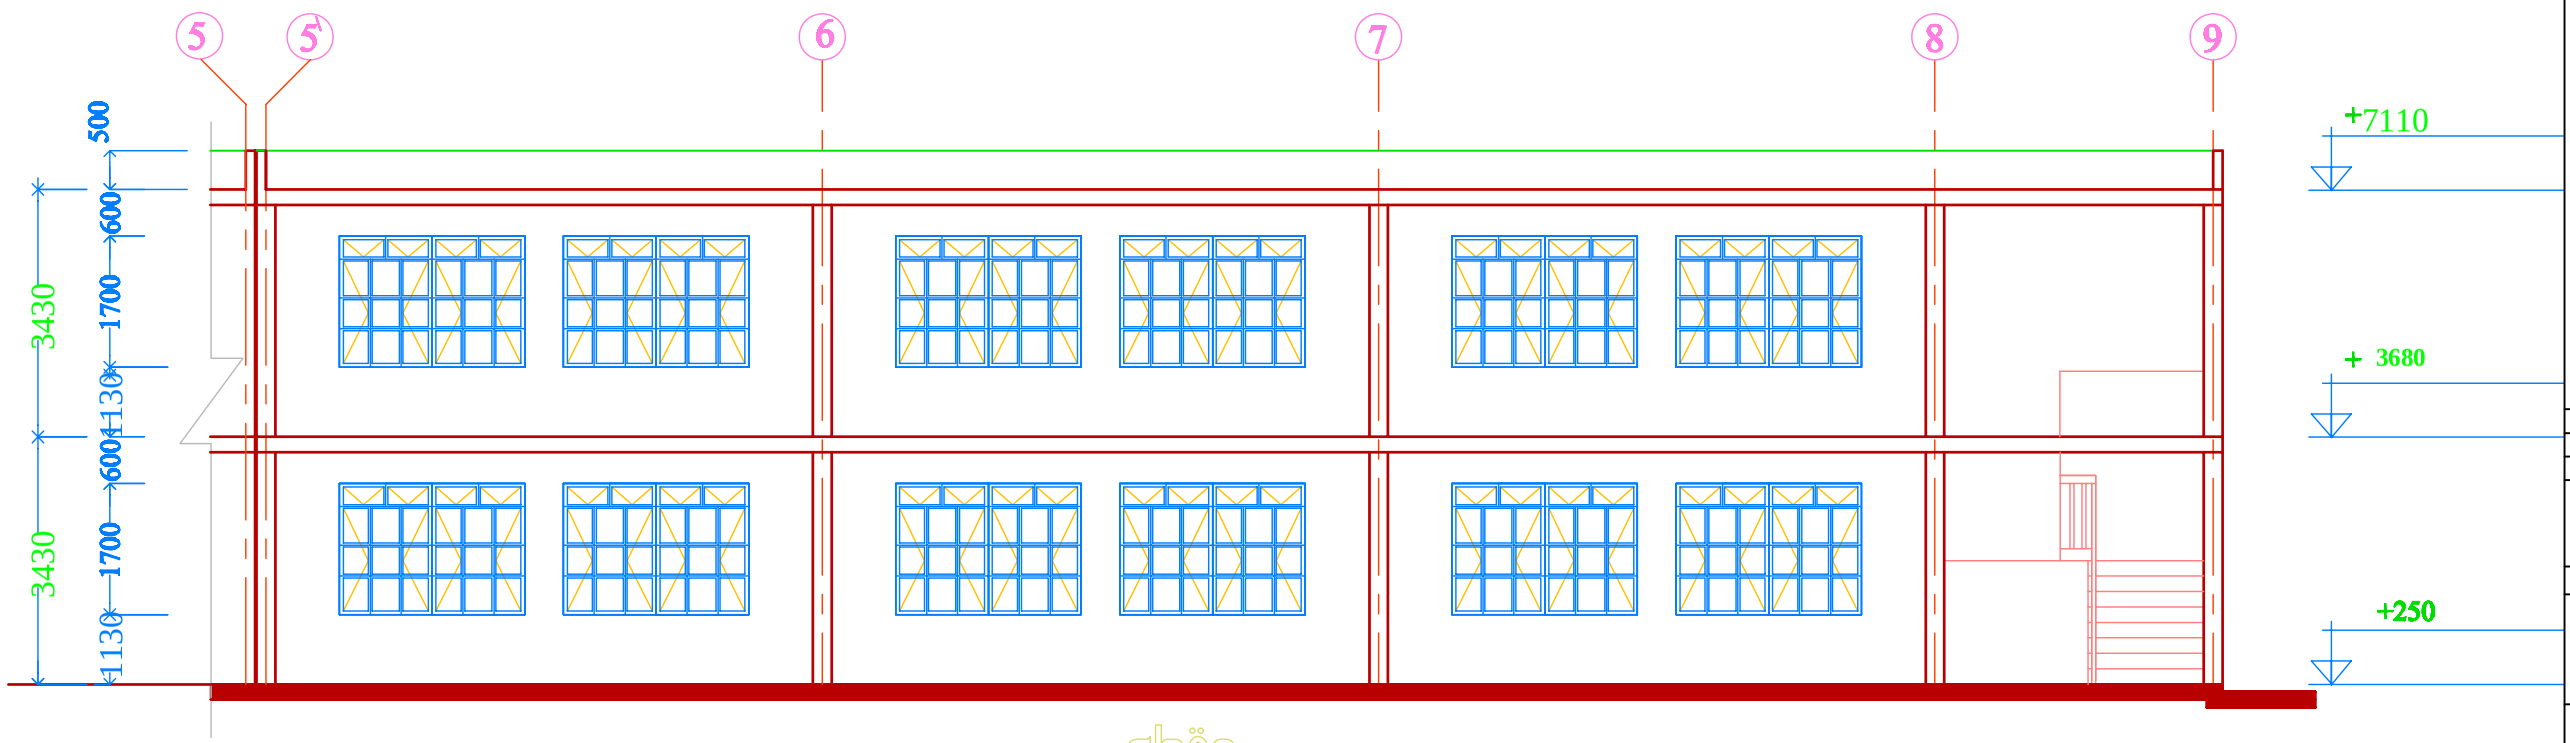

مقطع – د

DATE	INIT	REVISIONS

MINISTRY OF HOUSING & CONSTRUCTION
NATIONAL CENTER FOR ENGINEERING CONSULTANCY

Job Architect Engineer: FATMA J. EDAAN

Job Title: secondary school
18 classrooms

Drawing Title: Classrooms / part 2
elevations

Job No.	DWG No. AR/12
CLIENT	REVISION SUFFIX
SCALE 1/100	DATE
DRAWING	CHECKED

Job Title	secondary school
	18 classrooms
Drawing Title	classrooms / part 2 elevations / section
Job No.	AR/13
DWG No.	
CLIENT	
SCALE 1/100	DATE
DRAWN	CHECKED

REVISIONS	DATE	INIT

MINISTRY OF HOUSING & CONSTRUCTION
NATIONAL CENTRE FOR ENGINEERING CONSULTANCY

Job Address Bulgaria FATMA .L ISMAN


(2)ضفاق

C-C قطع

+250
+3680
+7110
600
2300
2830
1430
1400
600
3430
3430
+150
A
B
C

(1)ضفاق

+250
+3680
+7110
100
1130
1700
600
1130
1700
600
500
3430
3430
+150
5
5'
6
7
8
9

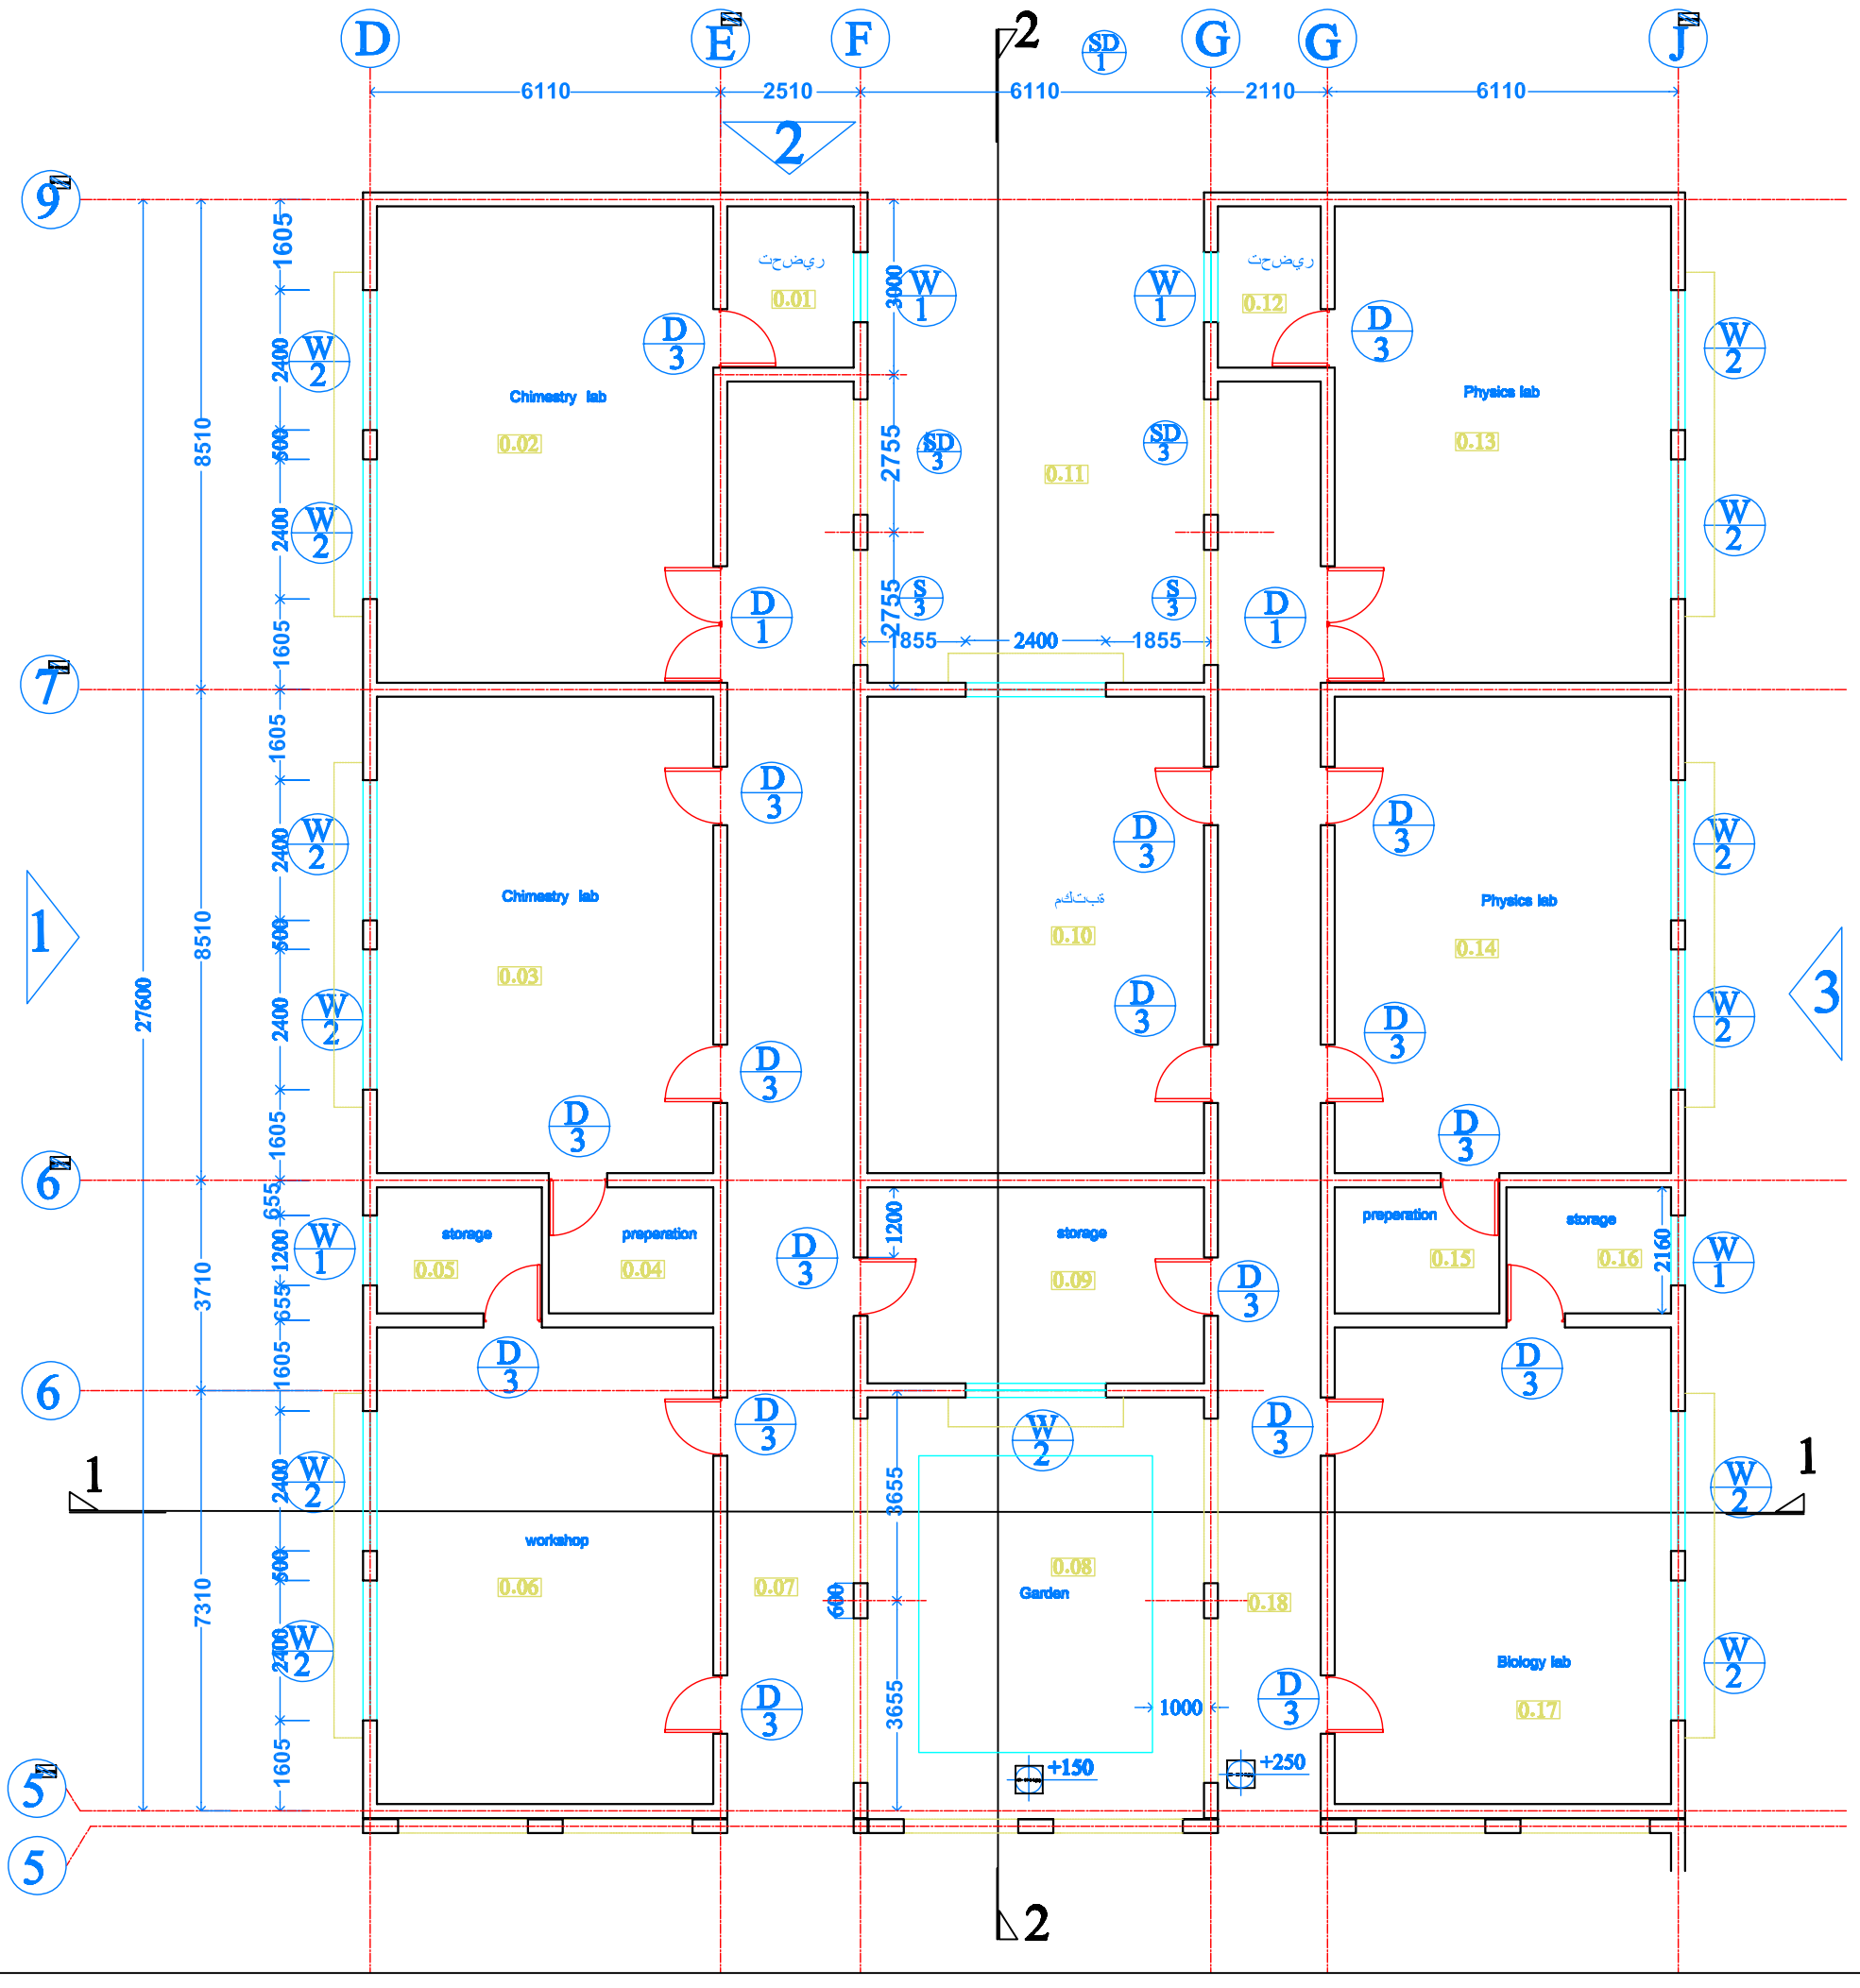

	DATE	INIT	REVISIONS

MINISTRY OF HOUSING & CONSTRUCTION
NATIONAL CENTER FOR ENGINEERING CONSULTANCY

Job Architect Engineer: FATMA J. EDAAN

Job Title: secondary school

18 classrooms

Drawing Title: Laboratories Plans

Job No.

DRS No. AR/14

REVISION SUFFIX

C.I./RFI

SCALE 1/125 | DATE | DRAWING | CHECKED