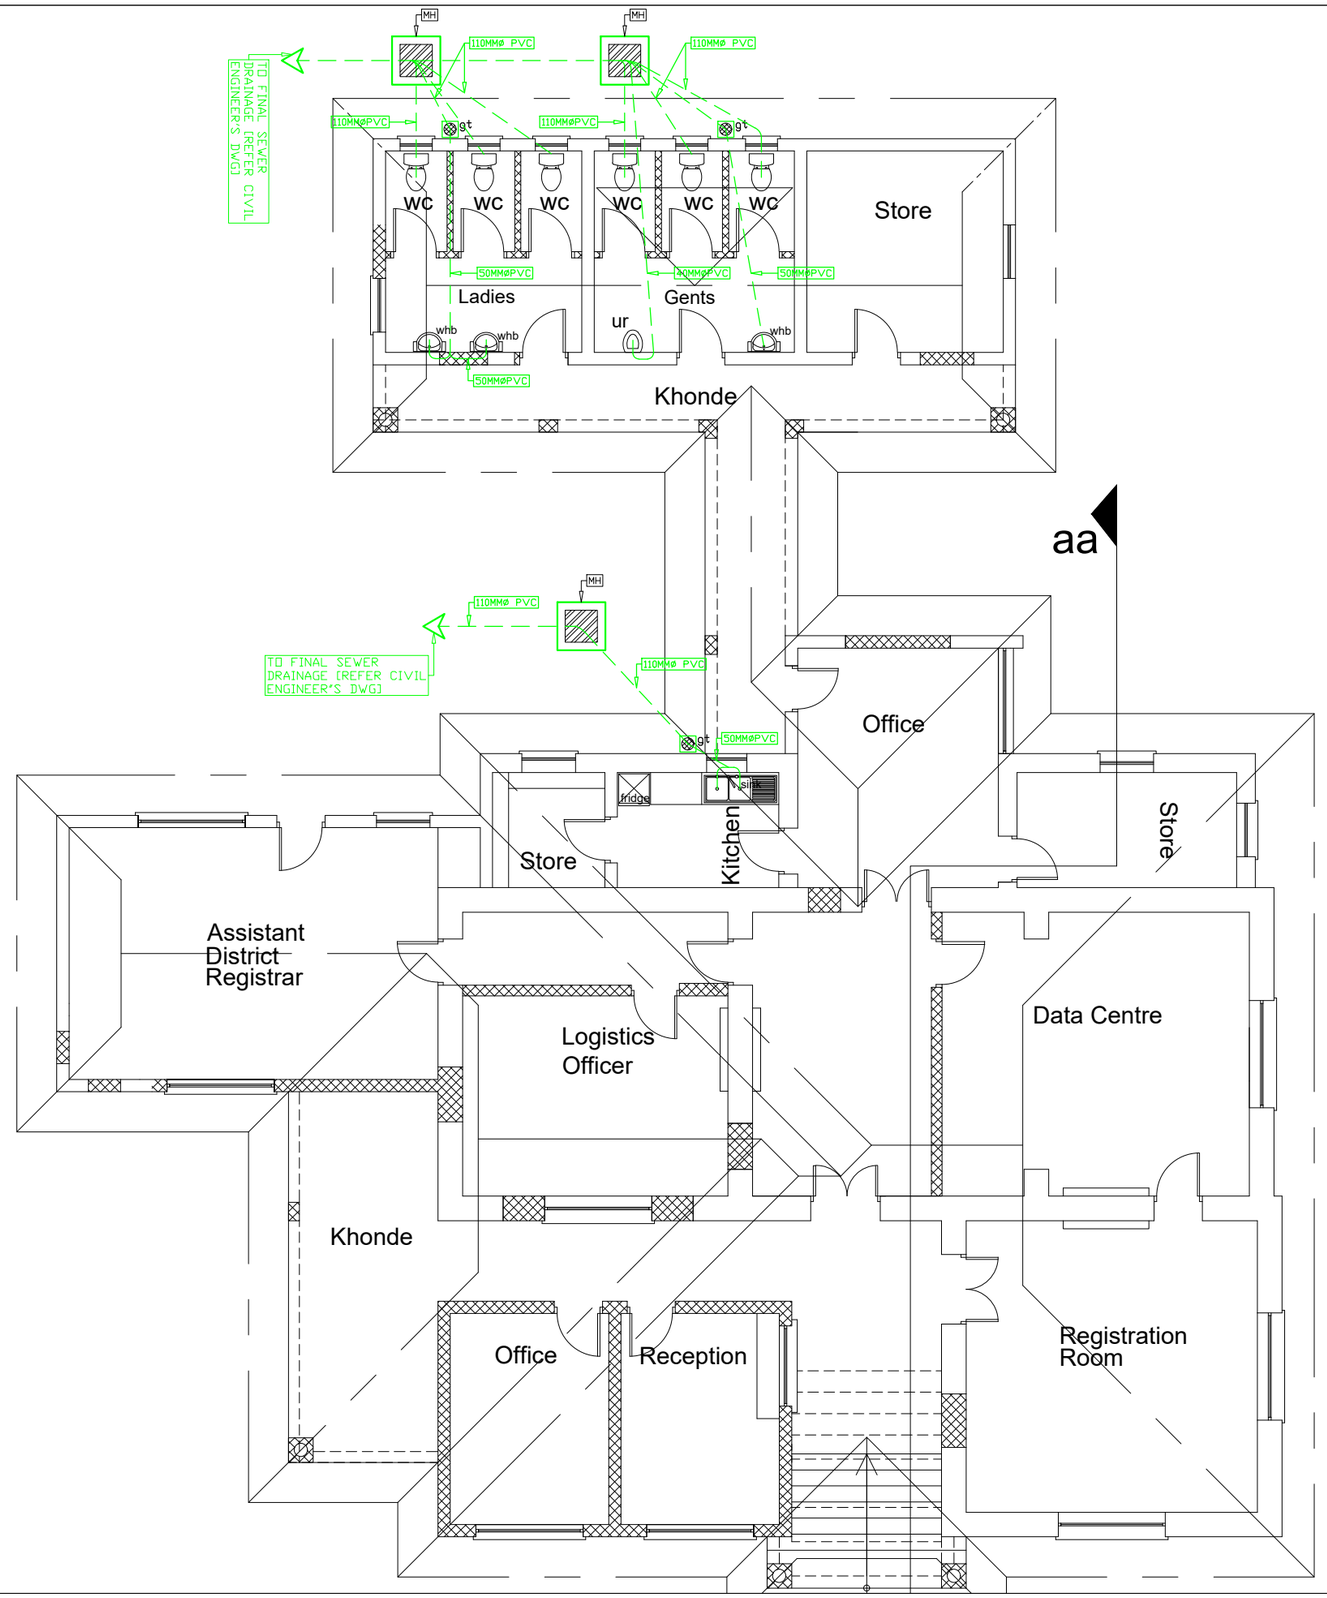

KEY

ABBR.	DESCRIPTION
MH	SEWER MANHOLE
GT	GULLY TRAP
VP	110MM VENT PIPE WITH VENT COWL

NOTES

1. PROVIDE 50MM DIAMETER PVC WASTE WATER DRAINAGE PIPES TO SHOWER ROOMS, WASH HAND BASINS, COMPLETE WITH RODDING EYE AT ALL THE BENDS AND TERMINATING AT THE GULLEY TRAP.
2. PROVIDE 110MM DIAMETER PVC WASTE WATER DRAINAGE PIPE FROM THE GULLEY TRAP TO THE NEAREST SEWER MANHOLE.
3. PROVIDE 110MM DIAMETER PVC DRAINAGE PIPE TO WCS COMPLETE WITH RODDING EYE AT THE BEND AD TERMINATING IN THE NEAREST SEWER MANHOLE.
4. PROVIDE 50MM SOIL DRAINAGE PIPE TO URINALS COMPLETE WITH RODDING EYE AT BENDS AND TERMINATING IN THE NEAREST SEWER MANHOLE.
5. PROVIDE 110MM DIAMETER PVC VENT PIPES TO ALL VERTICAL SOIL,WASTE & VENT PIPES TERMINATING WITH A WEATHER COWL AT ROOF .
6. FOR FINAL POSITIONS OF SEWER MANHOLES AND FINAL SEWER DRAINAGE REFER TO STRUCTURAL/CIVIL ENGINEER'S DRAWINGS.

	REVISIONS	
NO:	DESCRIPTION	DATE

ARCHITECTS:

ARCH'ART LAB
CHARTERED ARCHITECTS
P.O. Box 32341
Chichiri, Blantyre 3, MALAWI
Tel: (+265) 993 911 027 Cell: 0 993 911 027
email: archartlab@gmail.com

PROJECT TITLE:
PROPOSED REFURBISHMENT TO EXISTING OFFICE BLOCK ON PLOT No.....ALONG INDEPENDENCE DRIVE - BLANTYRE

CLIENT
NATIONAL REGISTRATION BUREAU

DRAWING TITLE:
FLOOR PLAN SOIL & WASTE SERVICES LAYOUT

DRAWING NO:
NRB-BT/ PB02

DRAWN BY:	CHECKED BY:	DATE:	SCALE:
A. MATEWERE	A. MATEWERE	OCT.2018	NTS