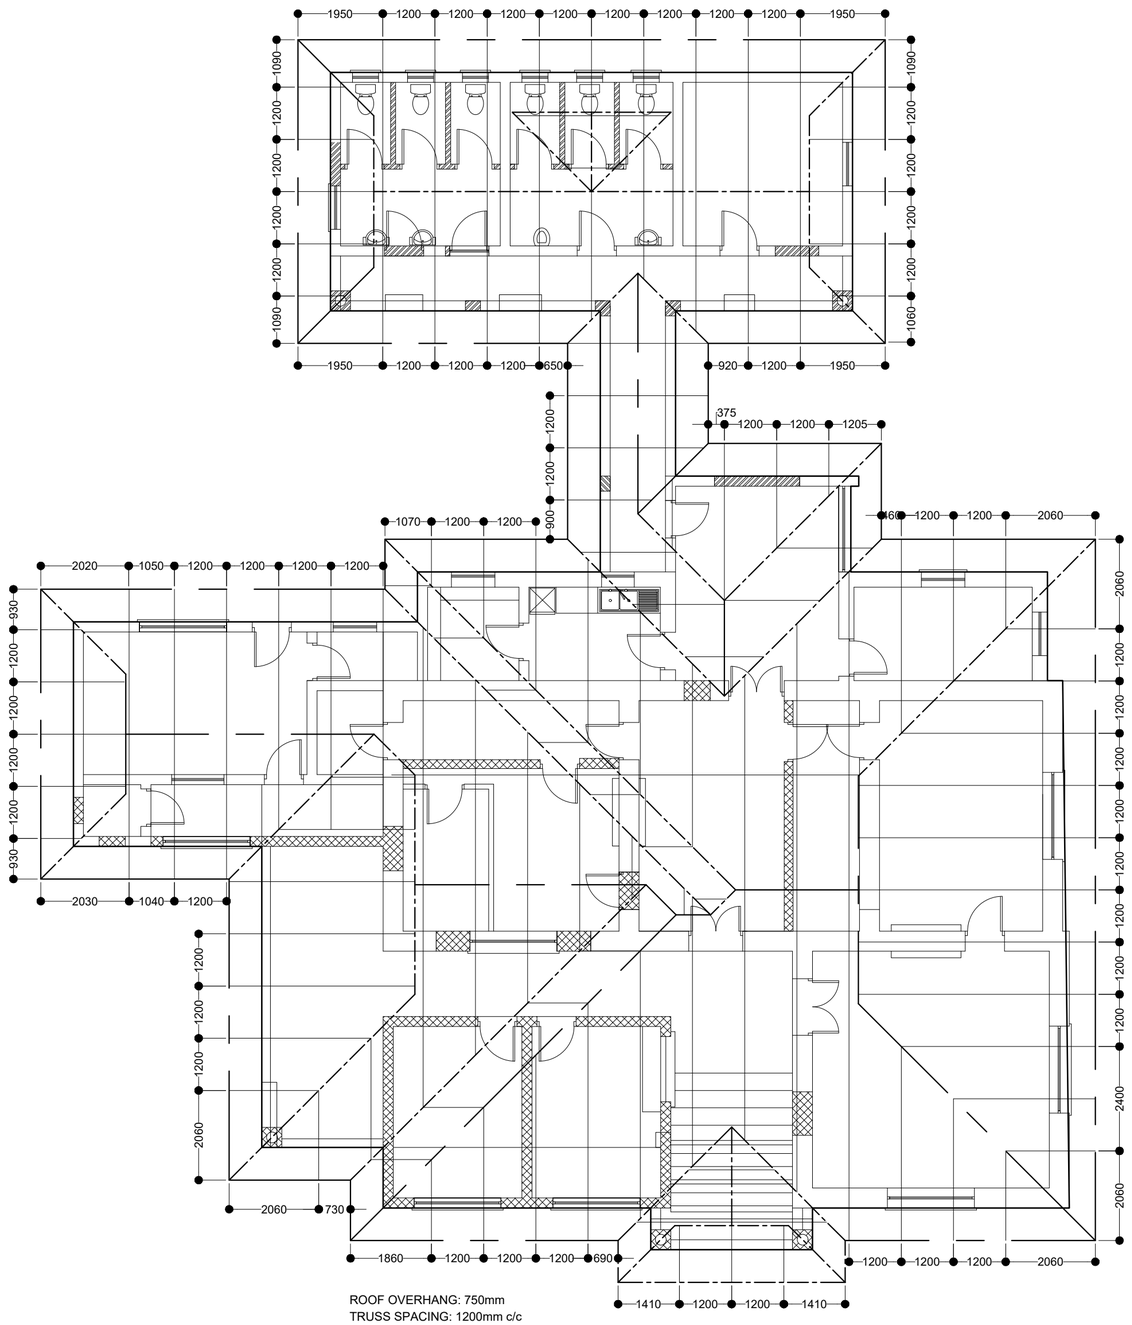


ROOF OVERHANG: 750mm
TRUSS SPACING: 1200mm c/c

ROOF PLAN
Scale 1:150

Notes

ARCH'ART LAB
CHARTERED ARCHITECTS
●Architect ● Urban Designer ● Graphic and Product Designer ●Project Manager ●
P.O. Box 32341
Chichiri, Blantyre 3, MALAWI
Tel: (+265) 993 911 027 Cell: 0 993 911 027
email: archartlab@gmail.com

Project No.

Drawing No.

PROJECT: PROPOSED REFURBISHMENT TO EXISTING OFFICE BLOCK ON PLOT No.....ALONG INDEPENDENCE DRIVE - BLANTYRE

CLIENT: NRB-BLANTYRE DRO

TITLE	Scale	Date
ROOF PLAN	1:100	SEPT. 2018

Design	*Steve Musopole*
Drawing	A. Meza
Certified By	*Steve Musopole* Chartered Architect

date	revision(s)	sign.	appr.