
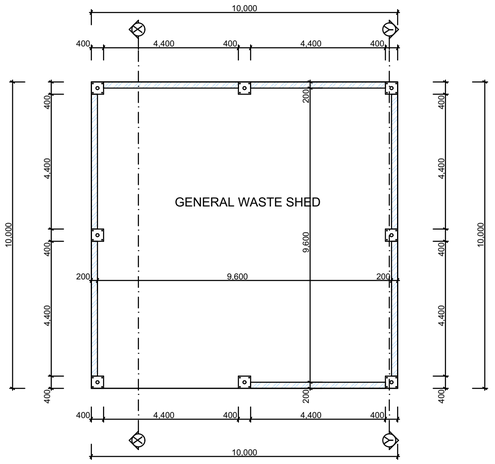



FLOOR PLAN

1:100

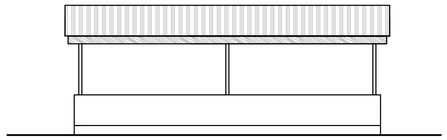


REAR ELEVATION

1:100

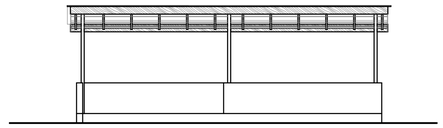


FRONT ELEVATION

1:100

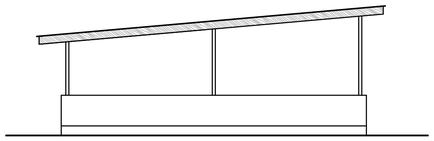


RIGHT SIDE ELEVATION

1:100

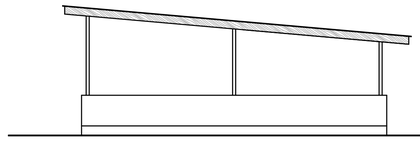


LEFT SIDE ELEVATION

1:100

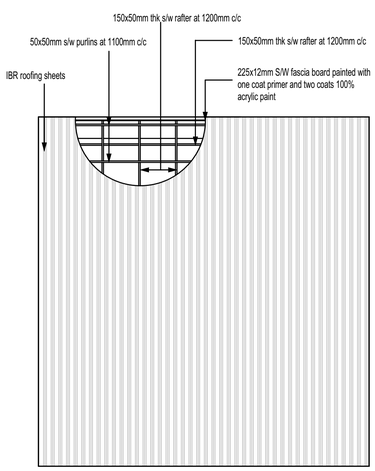


ROOF PLAN

1:100

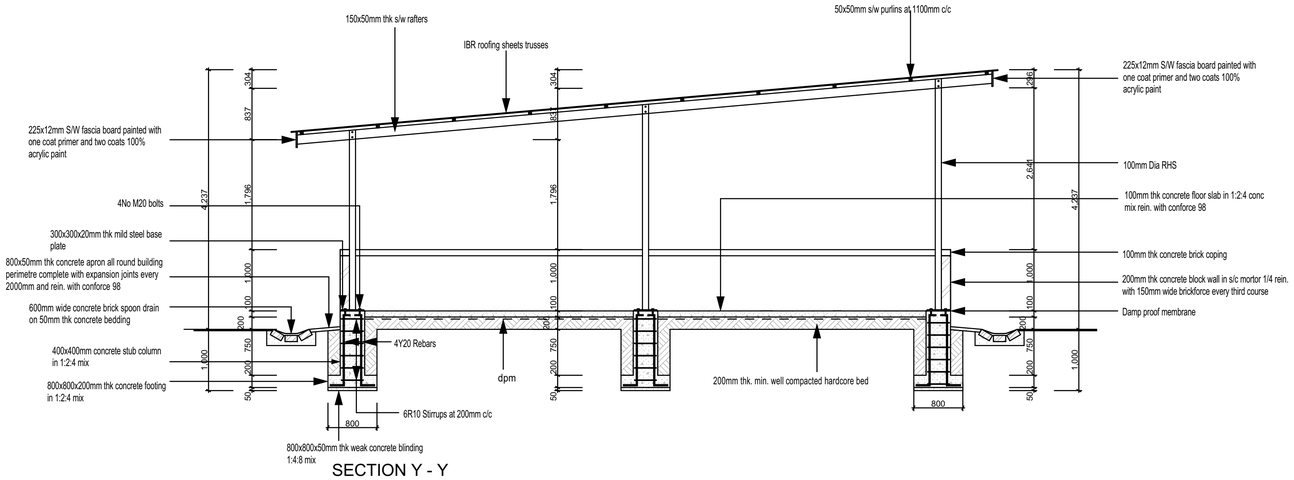


SECTION Y - Y

1:50

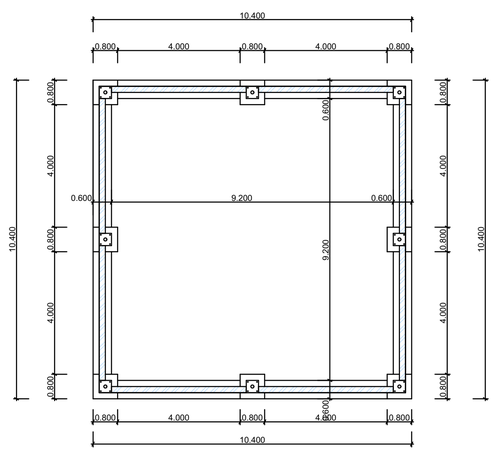

FOUNDATION PLAN

1:100

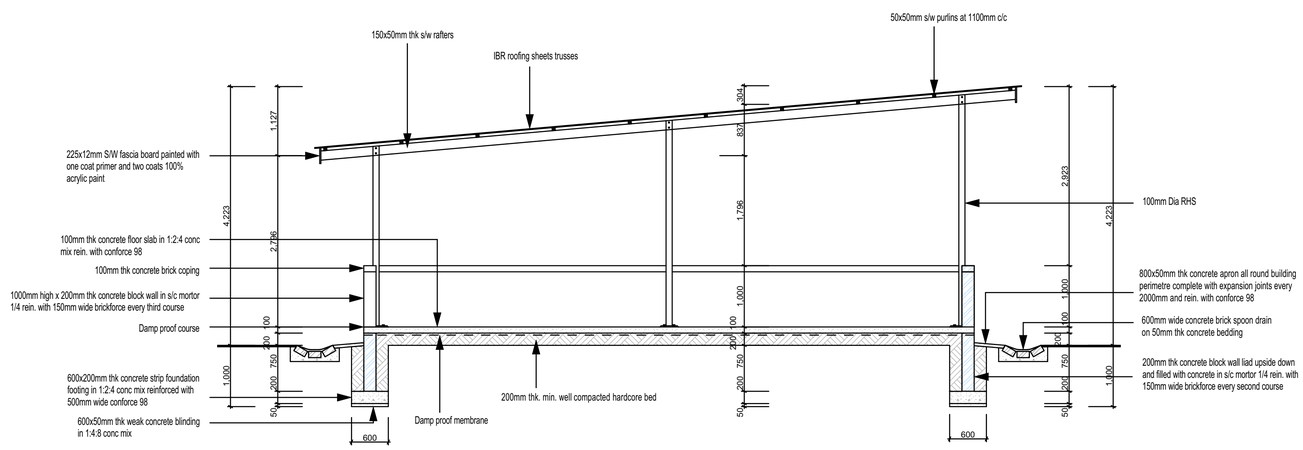

SECTION X - X

1:50

THIS DRAWING IS COPYRIGHT

1. ALL LEVELS AND DIMENSIONS TO BE CHECKED ON SITE
2. THIS DRAWING TO BE READ IN CONJUNCTION WITH SPECIFICATIONS AND ALL OTHER CONSULTANTS DRAWINGS
3. ALL ROOMS WITH EXTERNAL WALLS TO HAVE AIR BRICK VENTS
4. DRAWINGS SHOULD NOT BE SCALED, WORK TO FIGURED DIMENSIONS ONLY
5. ALL DIMENSIONS AND LEVELS ARE TO BE VERIFIED ON SITE BY THE CONTRACTOR BEFORE COMMENCING ANY WORK

Rev.No	Description

Professor Albert Malama,

LUSAKA
6th Floor Godfrey House,
Kabelenga Road,
P.O Box 33976,
Lusaka.
Tel: +260211238150 | Fax: +260 211238102

KITWE
2nd Floor, Suite 330
Mukuba Pensions House
Cnr President Ave & Katanta St.
P. O. Box 21144

Tel +260-212-222302

Project

PROPOSED INCINERATOR FOR UNDP

Client

UNDP

Drawing

GENERAL WASTE SLAB

Purpose

FOR APPROVAL

Scale:1:100,50 Date: JUNE 2016

Drawn by: T.M.

Checked by: AM

Project No:

Drawing No: