
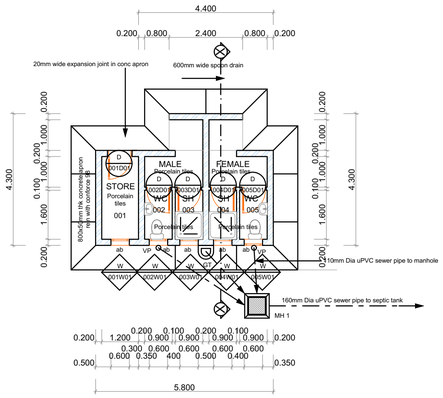




## FLOOR PLAN

1:100

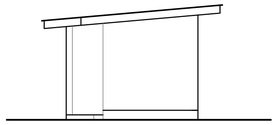


## RIGHT SIDE ELEVATION

1:100

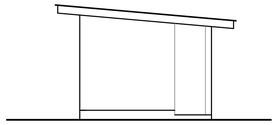


## LEFT SIDE ELEVATION

1:100

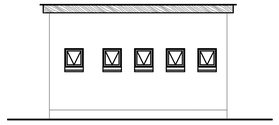


## REAR ELEVATION

1:100

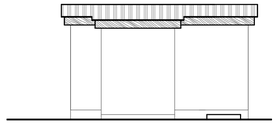


## RIGHT ELEVATION

1:100

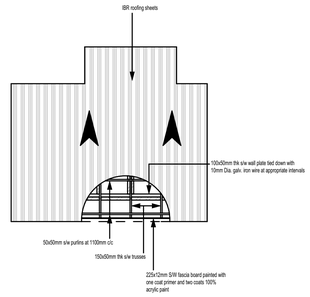


## ROOF PLAN


1:100

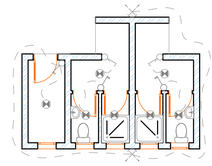

## ELECTRICAL LAYOUT


1:100

| ELECTRICAL LEGEND | |
|---|---|
| | Single socket outlet |
| | Double socket outlet |
| | Distribution board |
| | Pendant light fitting |
| | Security light fitting |
| | One gang switch |
| | Two gang switch |
| | Conduit |

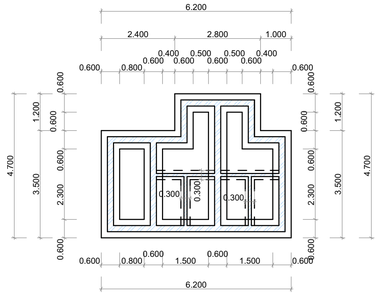


## FOUNDATION PLAN


1:100

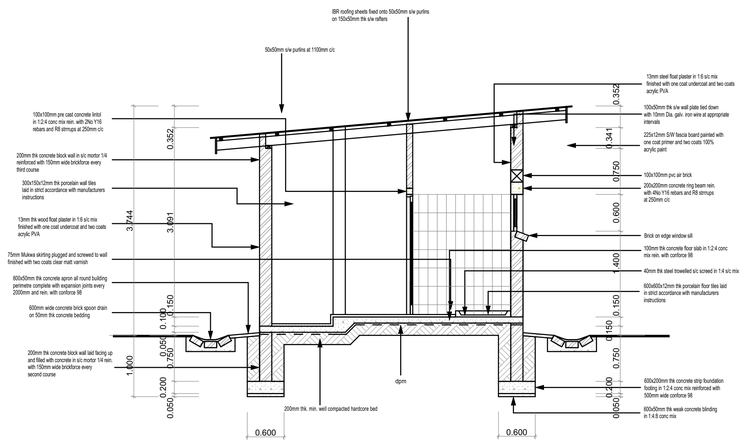



## SECTION X - X

1:50

## DOOR SCHEDULE
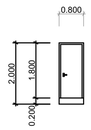
| DOOR No | DOOR LOCATION | DOOR DESIGN | DOOR QUANTITY | SPECIFICATIONS |
|---|---|---|---|---|
| 001D01 | STORE ROOM |  | 01 | DOOR SIZE – 2000 x 800mm<br>DOOR FRAME – 100mm wide Pressed steel frame<br>DOOR TYPE– Rosewood solid timber door<br>DOOR FINISH – Painted<br>DOOR PATTERN – Plain door<br>DOOR HANDLE –Satin Chrome finished door handles<br>DOOR HINGES – 4.2x38x100mm brushed brass butt Hinges<br>DOOR LOCK – 4 Lever LEGGE or UNION mortice lockset<br>DOOR STOP – Floor mounted rubber door stoppers<br>DOOR SWING – 1No Left<br>DOOR CLOSER – Nil |
| 002D01<br>003D01<br>004D01<br>005D01 | MALE TOILET<br>MALE SHOWER<br>FEMALE SHOWER<br>FEMALE TOILET |  | 04 | DOOR SIZE – 2000 x 800mm<br>DOOR FRAME – 100mm wide Pressed steel frame<br>DOOR TYPE– Rosewood laminated timber flush door<br>DOOR FINISH – Painted<br>DOOR PATTERN – Plain door<br>DOOR HANDLE –Satin Chrome finished door handles<br>DOOR HINGES – 4.2x38x100mm brushed brass butt Hinges<br>DOOR LOCK – 4 Lever LEGGE or UNION mortice lockset<br>DOOR STOP – Floor mounted rubber door stoppers<br>DOOR SWING – 2No Left and 1No Right<br>DOOR CLOSER – Nil |

## WINDOW SCHEDULE
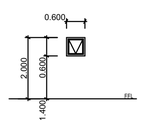
| WINDOW No | WINDOW LOCATION | WINDOW DESIGN | WINDOW QUANTITY | SPECIFICATIONS |
|---|---|---|---|---|
| 001W01<br>002W01<br>003W01<br>004W01<br>005W01 | STORE ROOM<br>MALE TOILET<br>MALE SHOWER<br>FEMALE SHOWER<br>FEMALE TOILET |  | 04 | WINDOW SIZE – 600 x600mm<br>WINDOW FRAME – Anodised Aluminium window frame<br>WINDOW TYPE– Anodised Aluminium window<br>WINDOW FINISH – Bronse<br>WINDOW HANDLE –Satin Chrome finished Union handles<br>WINDOW HINGES – 4.2x38x100mm Aluminium Hinges<br>WINDOW GLAZING – 6mm thk Laminated clear float glass<br>WINDOW SASH – Double wing<br>BURGLAR PROFFING – Mild steel burglar bars |

THIS DRAWING IS COPYRIGHT

1. ALL LEVELS AND DIMENSIONS TO BE CHECKED ON SITE.
2. THIS DRAWING TO BE READ IN CONJUNCTION WITH SPECIFICATIONS AND ALL OTHER CONSULTANTS DRAWINGS
3. ALL ROOMS WITH EXTERNAL WALLS TO HAVE AIR BRICK VENTS
4. DRAWINGS SHOULD NOT BE SCALED, WORK TO FIGURED DIMENSIONS ONLY
5. ALL DIMENSIONS AND LEVELS ARE TO BE VERIFIED ON SITE BY THE CONTRACTOR BEFORE COMMENCING ANY WORK

| Rev.No | Description | |
|---|---|---|
| | | |

Professor Albert Malama

**LUSAKA**
6th Floor Godfrey House,
Kabelenga Road,
P.O Box 33976,
Lusaka.
Tel: +260211238150 | Fax: +260 211238102

**KITWE**
2nd Floor, Suite 330
Mukuba Pensions House
Cnr President Ave & Katanta St.
P. O. Box 21144

Tel +260-212-222302

Project

**PROPOSED INCINERATOR FOR UNDP**

Client

**UNDP LUSAKA ZAMBIA**

Drawing

PUBLIC TOILETS –DOOR/WINDOW SCHEDULE,ELEVATIONS,SECTION, FLOOR,FOUNDATION,ROOF AND ELECTRICAL PLANS

Purpose

FOR APPROVAL

Scale:1:100,50 Date: MAY 2016

Drawn by: T.M.

Checked By: KK

Project No:

Drawing No: