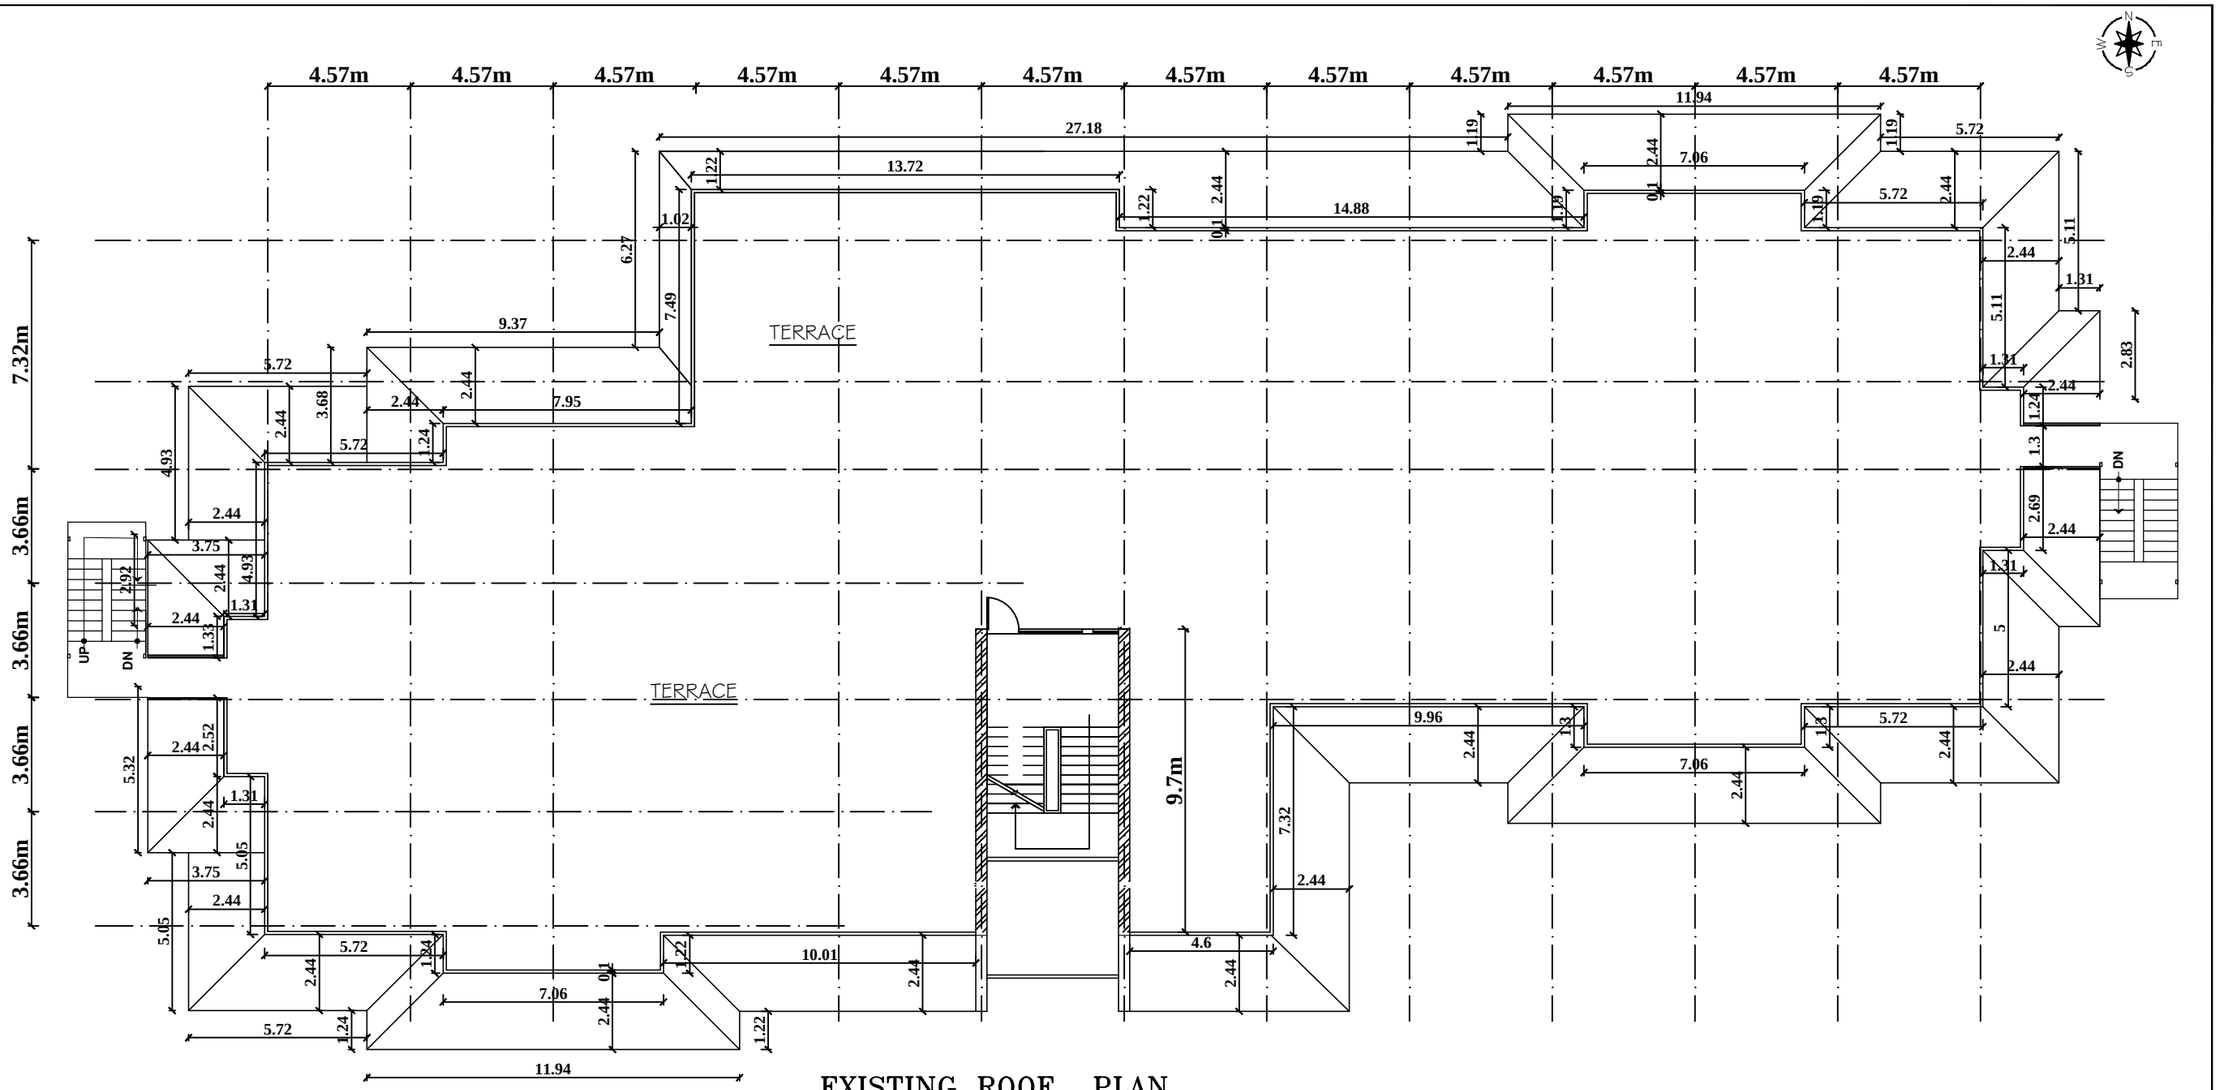

EXISTING ROOF PLAN

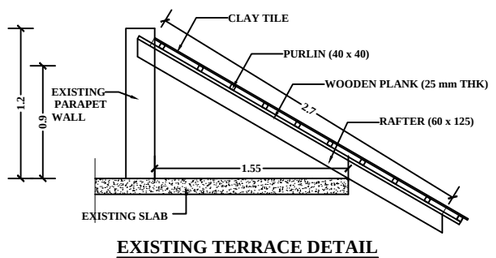

EXISTING TERRACE DETAIL

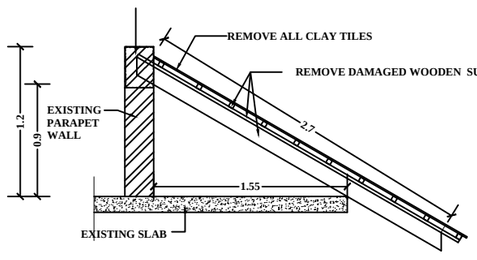

DISMANTLING DETAIL

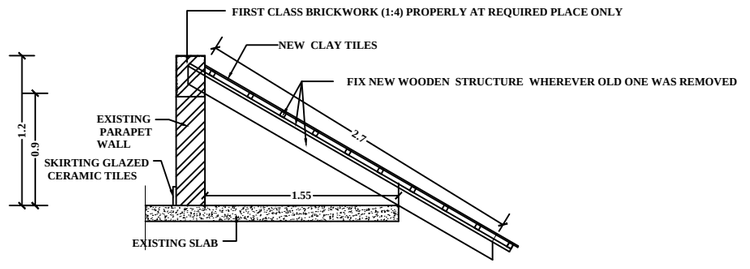

NEW CONSTRUCTION DETAIL

NOTES	OWNER	PROJECT	SHEET TITLE	CONSULTANT	DESIGN TEAM :	ACAD DRAWING NO.
	UNFPA	EXPANSION OF UN HOUSE	**EXISTING ROOF PLAN, EXISTING TERRACE, DISMANTLING & NEW TERRACE CONSTRUCTION DETAIL**	*MRB & Associates* Seto Durbar, Jamal, Kathmandu Tel. 4243532, Fax no. +977 1 4226265 E-mail: mrb@mail.cpm.np	TEAM LEADER : *Manohar Rajbhandari* ARCHITECT: C. *Rajbhandari* CIVIL ENGINEER: Kamaleshwor Joshi STRUCTURAL ENGINEER: *Manohar Rajbhandari* CHECKED BY: DRAWN : SCALE:	a/01

ISSUED TO	DATE	PURPOSE	No.	REVISION	No.	DATE