PROJECT: PROPOSED PREFABRICATED & INSTALLATION OF RANGER'S LODGE

LOCATION: VARIRATA NATIONAL PARK , SOGERI,
CENTRAL PROVINCE

CLIENT: UNITED NATIONS DEVELOPMENT PROGRAM (UNDP)

VARIRATA NATIONAL PARK IS LOCATED ON THE SOGERI PLATEAU APPROPRIATELY 48km EAST FROM PORT MORESBY AND IS ACCESSIBLE BY ROAD.


ARCHITECTURAL DRAWING SCHEDULES


A000	COVER PAGE
A001	SITE PLAN
A002	FLOOR PLAN
A003	ROOF LAYOUT PLAN
A004	CEILING LAYOUT PLAN
A005	ELEVATIONS 1&2
A006	ELEVATIONS 3&4
A007	CROSS-SECTION

STRUCTURAL DRAWING SCHEDULES

S-000	COVER PAGE
S-001	TYPICAL FOOTING & COLUMN LAYOUT
S-002	TYPICAL FLOOR FRAMING LAYOUT
S-003	TYPICAL WALL PANEL LAYOUT
S-004	TYPICAL ROOF TRUSS LAYOUT
S-005	TYPICAL SUB-FLOOR DETAILS
S-006	TYPICAL FLOOR FRAMING DETAILS
S-007	TYPICAL TRUSS DETAILS 1
S-008	TYPICAL TRUSS DETAILS 2
S-009	TYPICAL WALL PANEL DETAILS
S-010	STAIR & BALUSTER DETAILS



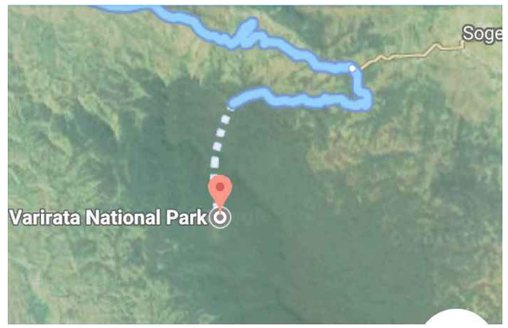

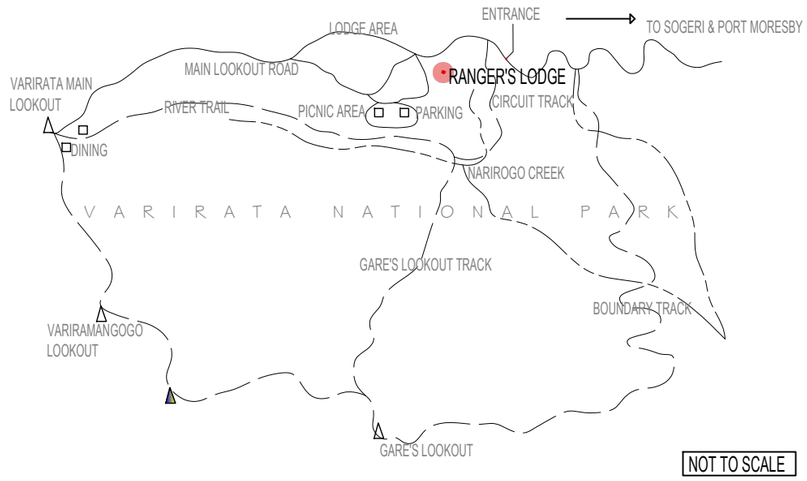

NOT TO SCALE

NOTES:

REVISION:

rev.	date	by	description

work in progress
not for construction

North

ARCHITECT

alexander & lloyd pacific ltd
architects & project managers
unit 4, sabbath inn apts, bau bau st, boroko
po box 1619, port moresby NCD PNG
tel:+675 323 7043 fax:+675 322 7044 e:architects@algroup.net

CLIENT
UNDP

REHABILITATION OF
VARIRATA NATIONAL PARK
RANGER'S LODGE

DRAWING TITLE
LOCALITY MAP


SCALE AS SHOWN

revision: draft date: 08.01.2020 drawn by: TP

description: for comment/review checked by: HBI

PROJECT NUMBER SHEET SIZE SHEET #

A000

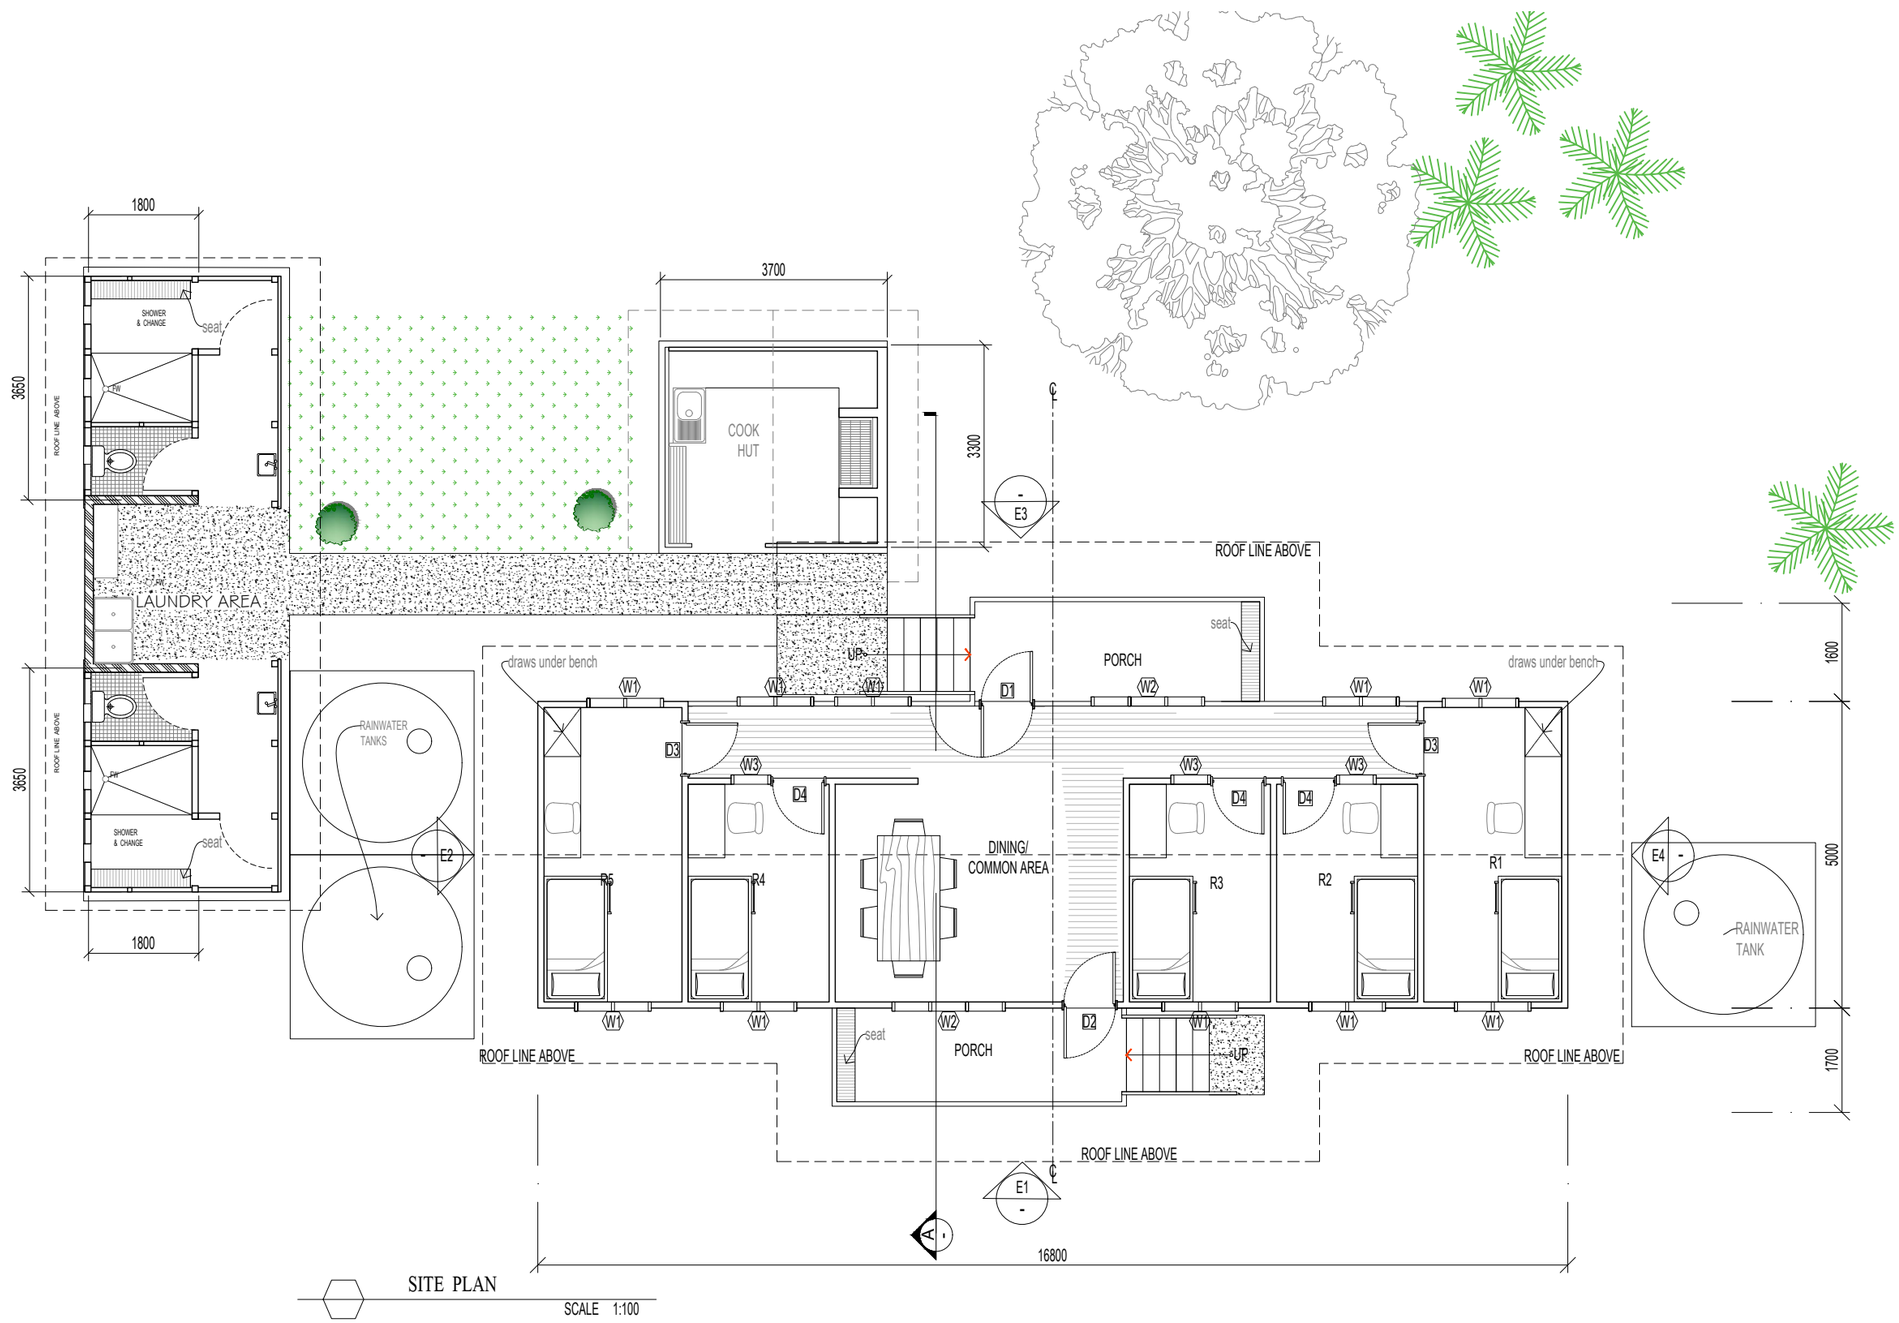

SITE PLAN

SCALE 1:100

NOTES:

REVISION:

rev.	date	by	description

work in progress
not for construction

North

ARCHITECT

alexander & lloyd pacific ltd
architects & project managers

unit 4, sabbath inn apts, bau bau st, boroko
po box 1619, port moresby NCD PNG
tel:+675 323 7043 fax:+675 322 7044 e:architects@algroup.net

CLIENT
UNDP


REHABILITATION OF
VARIRATA NATIONAL PARK
RANGER'S LODGE

DRAWING TITLE
SITE PLAN

SCALE AS SHOWN

revision: draft date: 08.01.2020	drawn by: TP
description: for comment/review	checked by: HBI

PROJECT NUMBER	SHEET SIZE	SHEET #
		A001

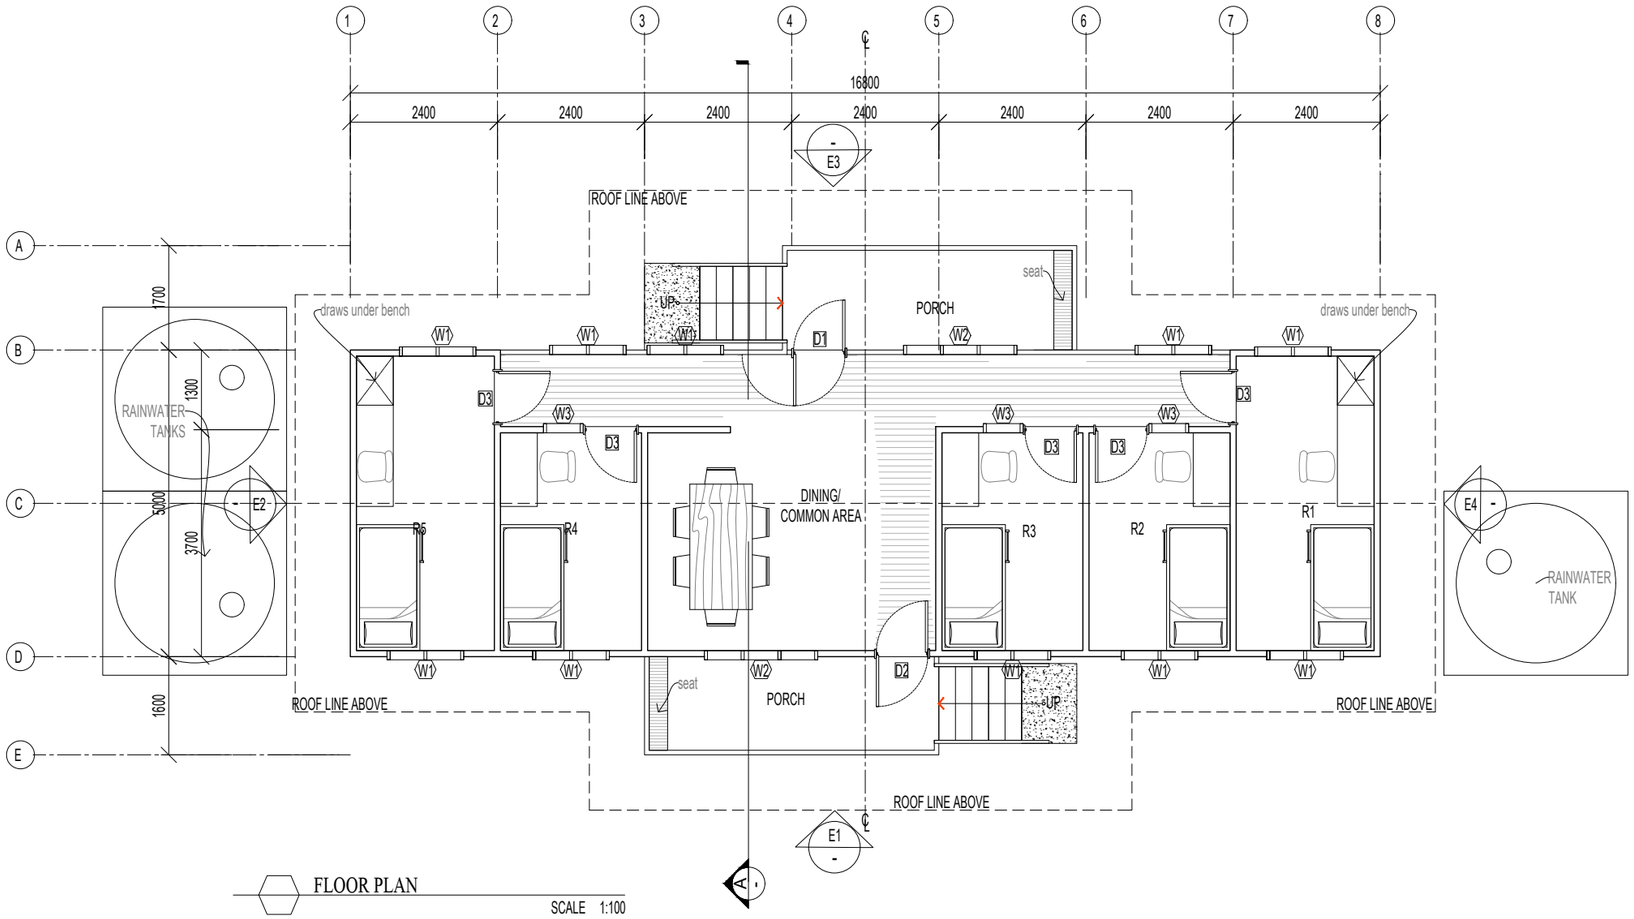

NOTES:

REVISION:

rev.	date	by	description

work in progress
not for construction

North

ARCHITECT

alexander & lloyd pacific ltd
architects & project managers

unit 4, sabbath inn apts, bau bau st, boroko
po box 1619, port moresby NCD PNG
tel:+675 323 7043 fax:+675 322 7044 e:architects@algroup.net

CLIENT
UNDP

REHABILITATION OF
VARIRATA NATIONAL PARK
RANGER'S LODGE

DRAWING TITLE
FLOOR PLAN


SCALE AS SHOWN

revision: draft date: 08.01.2020 **drawn by: TP**

description: for comment/review **checked by: HBI**

PROJECT NUMBER **SHEET SIZE** **SHEET #**

002

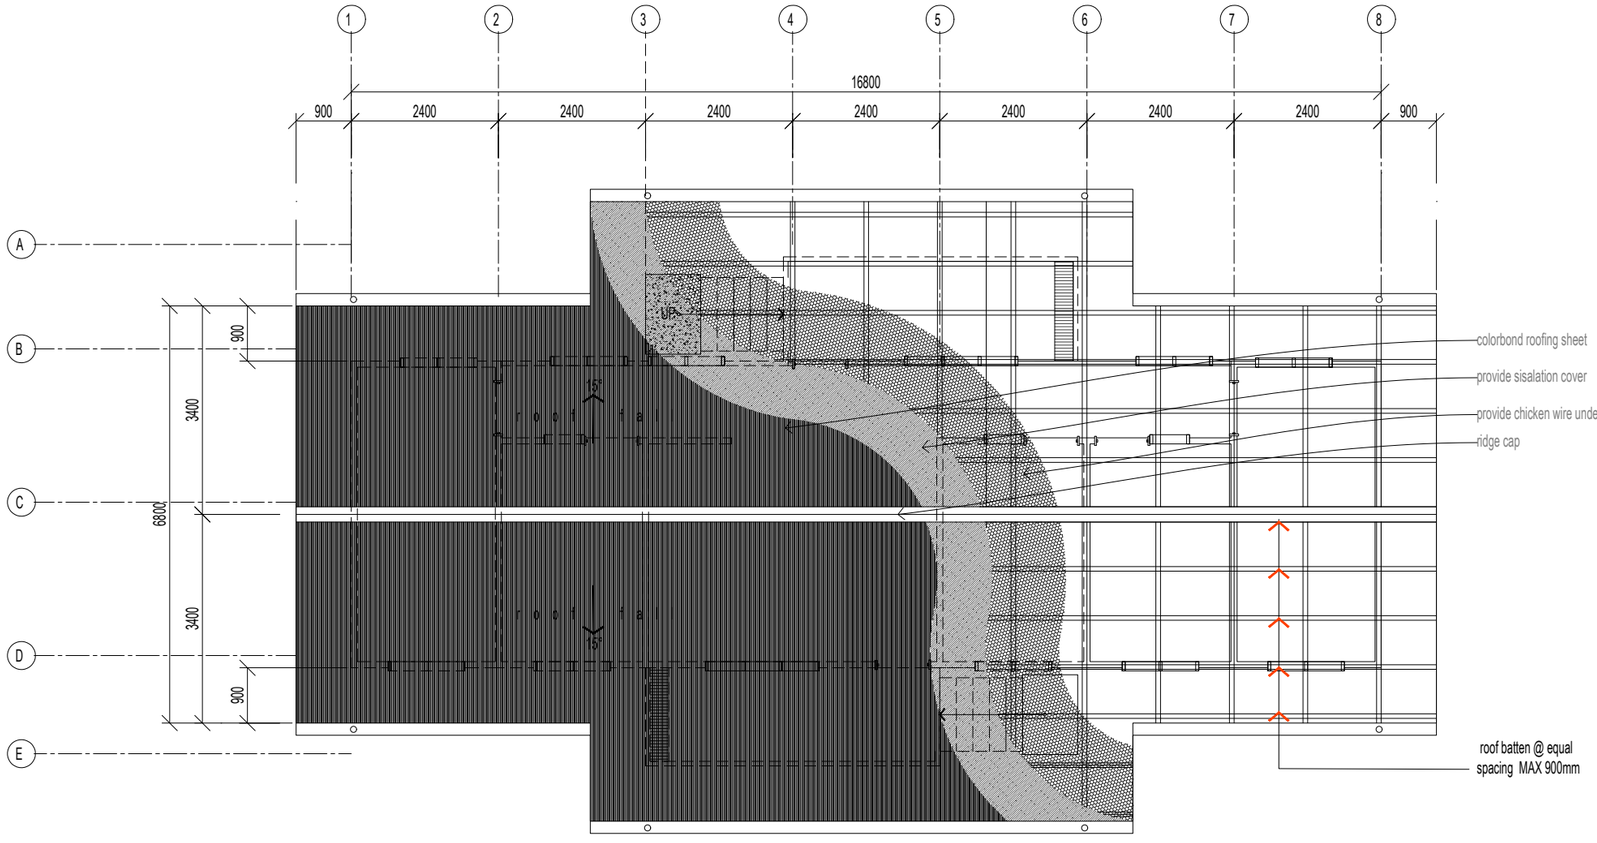

ROOF LAYOUT PLAN

SCALE 1:100

NOTES:

REVISION:

rev.	date	by	description

work in progress
not for construction

North

ARCHITECT

alexander & lloyd pacific ltd
architects & project managers

unit 4, sabbath inn apts, bau bau st, boroko
po box 1619, port moresby NCD PNG
tel:+675 323 7043 fax:+675 322 7044 e:architects@algroup.net

CLIENT
UNDP


REHABILITATION OF
VARIRATA NATIONAL PARK
RANGER'S LODGE

DRAWING TITLE
ROOF LAYOUT PLAN

SCALE AS SHOWN

revision: draft date: 08.01.2020 drawn by: TP
description: for comment/review checked by: HBI

PROJECT NUMBER SHEET SIZE SHEET #
003

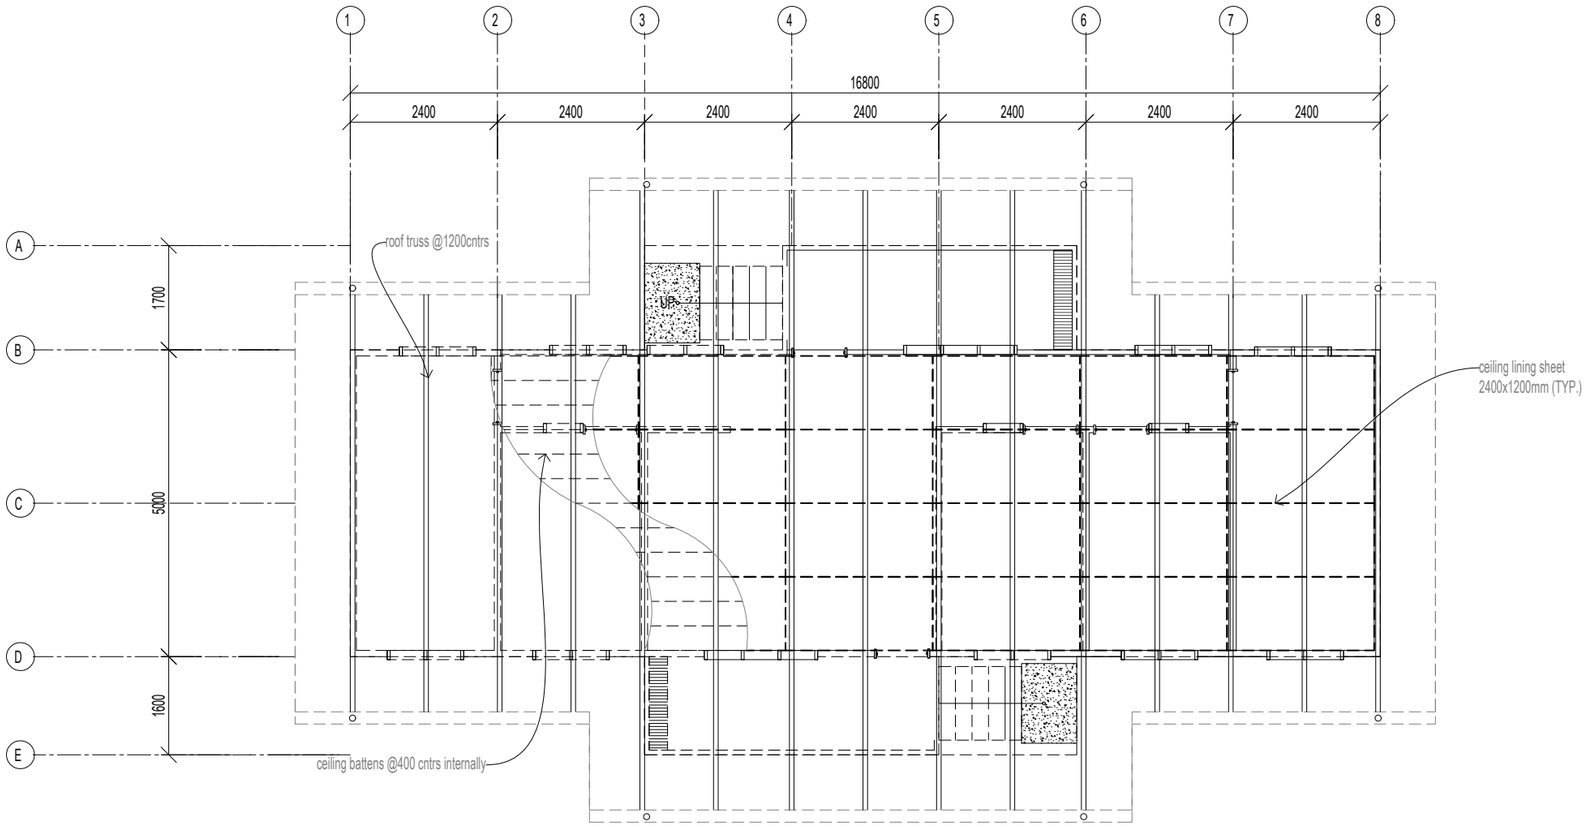

CEILING PLAN

SCALE 1:100

NOTES:

REVISION:

rev.	date	by	description

work in progress
not for construction

North

ARCHITECT

alexander & lloyd pacific ltd
architects & project managers

unit 4, sabbath inn apts, bau bau st, boroko
po box 1619, port moresby NCD PNG
tel:+675 323 7043 fax:+675 322 7044 e:architects@algroup.net

CLIENT
UNDP

REHABILITATION OF
VARIRATA NATIONAL PARK
RANGER'S LODGE

DRAWING TITLE
CEILING LAYOUT PLAN

SCALE AS SHOWN

revision: draft date: 08.01.2020 **drawn by: TP**


description: for comment/review **checked by: HBI**

PROJECT NUMBER **SHEET SIZE** **SHEET #**

004



ELEVATION 1
SCALE 1:100

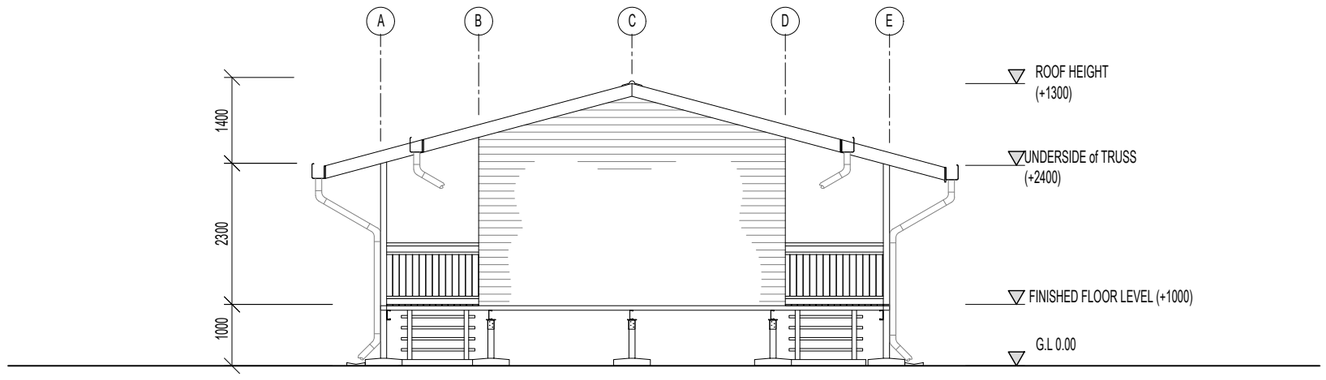

ELEVATION 2
SCALE 1:100

NOTES:

REVISION:

rev.	date	by	description

work in progress
not for construction

North

ARCHITECT

alexander & lloyd pacific ltd
architects & project managers
unit 4, sabbath inn apts, bau bau st, boroko
po box 1619, port moresby NCD PNG
tel:+675 323 7043 fax:+675 322 7044 e:architects@algroup.net

CLIENT
UNDP

REHABILITATION OF
VARIRATA NATIONAL PARK
LODGING FACILITIES: BUILDING 1

DRAWING TITLE
ELEVATIONS


SCALE AS SHOWN

revision: draft date: 08.01.2020	drawn by: TP
description: for comment/review	checked by: HBI

PROJECT NUMBER	SHEET SIZE	SHEET #
		005



ELEVATION 3
SCALE 1:100

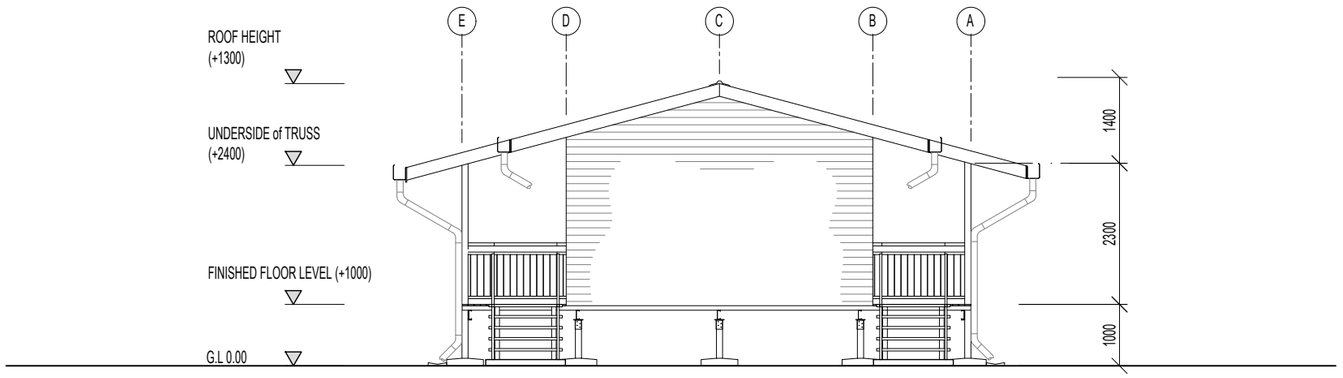

ELEVATION 4
SCALE 1:100

NOTES:

REVISION:

rev.	date	by	description

work in progress
not for construction

North

ARCHITECT

alexander & lloyd pacific ltd
architects & project managers
unit 4, sabbath inn apts, bau bau st, boroko
po box 1619, port moresby NCD PNG
tel:+675 323 7043 fax:+675 322 7044 e:architects@algroup.net

CLIENT
UNDP


REHABILITATION OF
VARIRATA NATIONAL PARK
LODGING FACILITIES: BUILDING 1

DRAWING TITLE
ELEVATIONS

SCALE AS SHOWN

revision: draft date: 08.01.2020	drawn by: TP
description: for comment/review	checked by: HBI

PROJECT NUMBER	SHEET SIZE	SHEET #
		006

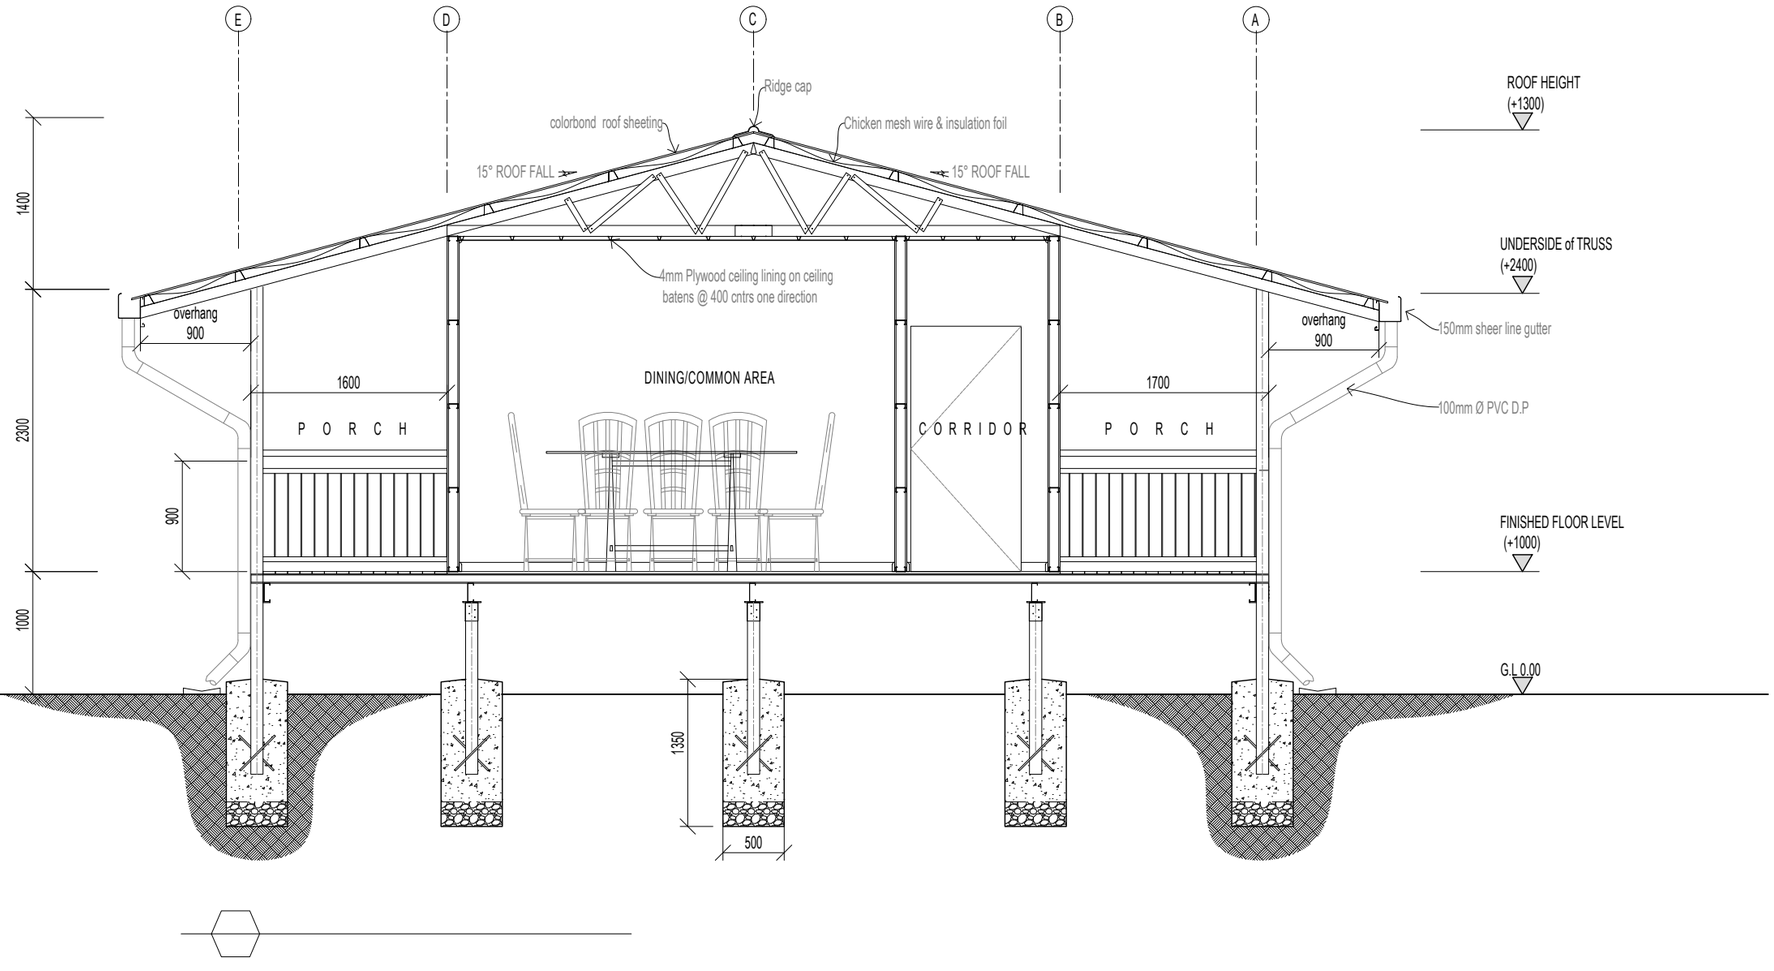

NOTES:

REVISION:

rev.	date	by	description

work in progress
not for construction

North

ARCHITECT

alexander & lloyd pacific ltd
architects & project managers
unit 4, sabbath inn apts, bau bau st, boroko
po box 1619, port moresby NCD PNG
tel:+675 323 7043 fax:+675 322 7044 e:architects@algroup.net

CLIENT
UNDP


REHABILITATION OF
VARIRATA NATIONAL PARK
LODGING FACILITIES: BUILDING 1

DRAWING TITLE
CROSS-SECTION

SCALE AS SHOWN

revision: draft date: 19.12.2019 **drawn by: XX**
description: for comment/review **checked by: YY**

PROJECT NUMBER **SHEET SIZE** **SHEET #**
007

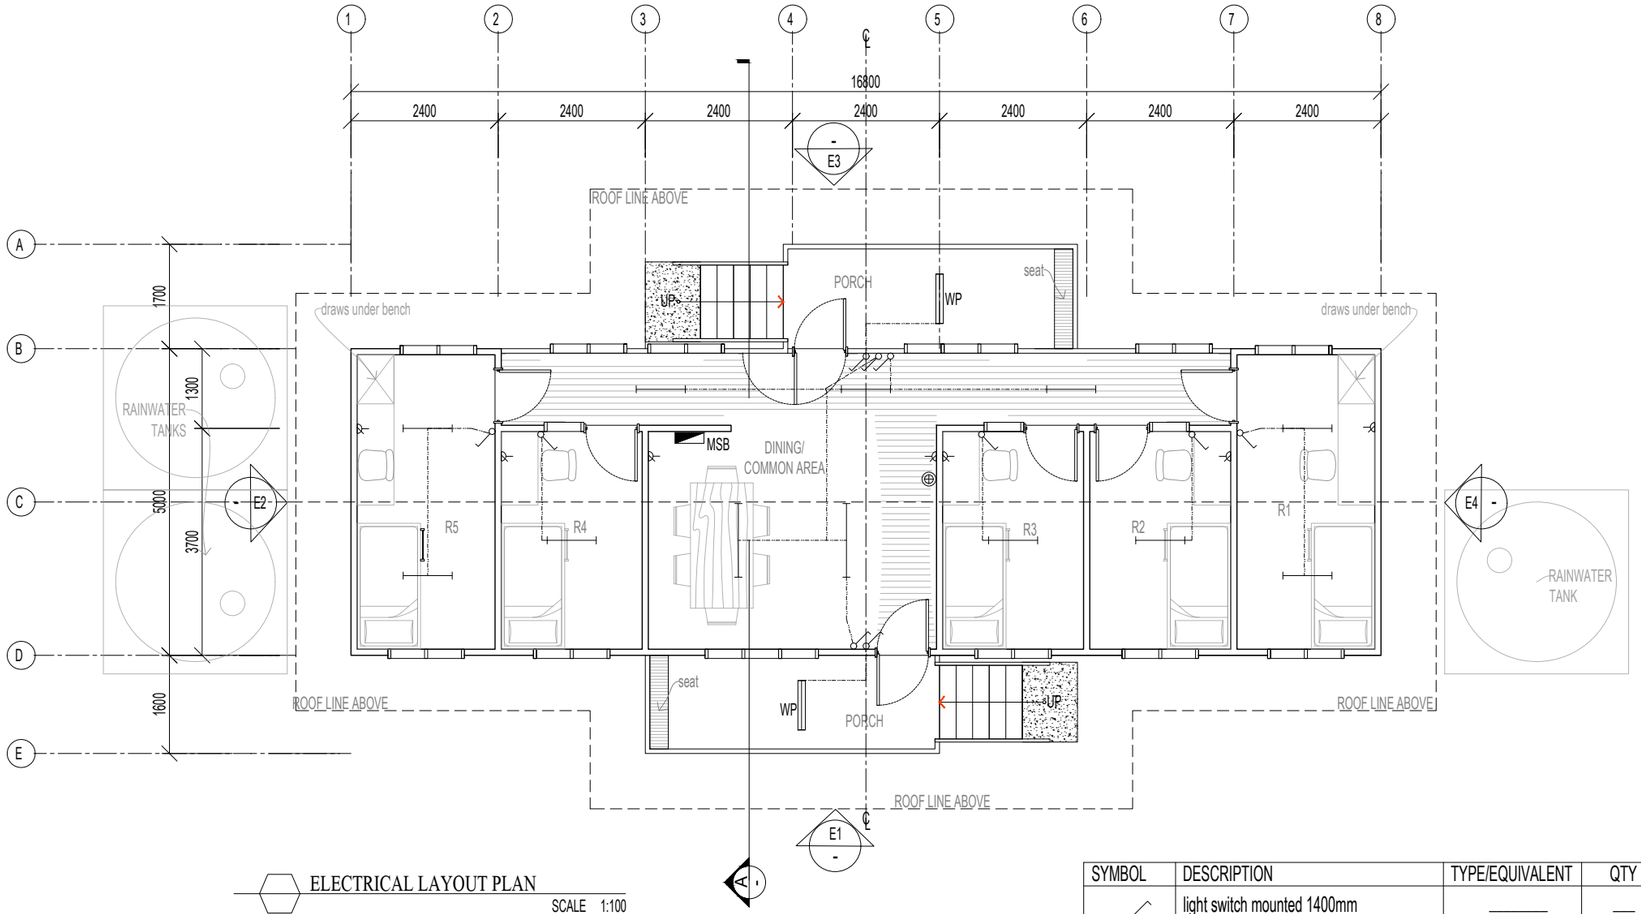

ELECTRICAL LAYOUT PLAN

SCALE 1:100

SYMBOL	DESCRIPTION	TYPE/EQUIVALENT	QTY	COMMENTS
	light switch mounted 1400mm above the floor level	———	—	
	MSB flush mounted	———	—	refer existing. where necessary changes, applications shall be made by a license contractor
	1x36W fluorescent light fitting	———	—	
	1x18Wfluorescent light fitting	———	—	
	1x18W weatherproof/fluorescent light fitting	———	—	
	10A double GPO (flush mounted)	———	—	
	fire extinguisher	———	—	

NOTES:

REVISION:

rev.	date	by	description

work in progress
not for construction

North

ARCHITECT

alexander & lloyd pacific ltd
architects & project managers
unit 4, sabbath inn apts, bau bau st, boroko
po box 1619, port moresby NCD PNG
tel:+675 323 7043 fax:+675 322 7044 e:architects@algroup.net

CLIENT
UNDP

REHABILITATION OF
VARIRATA NATIONAL PARK
RANGER'S LODGE

DRAWING TITLE
ELECTRICAL LAYOUT PLAN

SCALE AS SHOWN

revision: draft date: 08.01.2020 drawn by: TP
description: for comment/review checked by: HBI

PROJECT NUMBER SHEET SIZE SHEET #
008