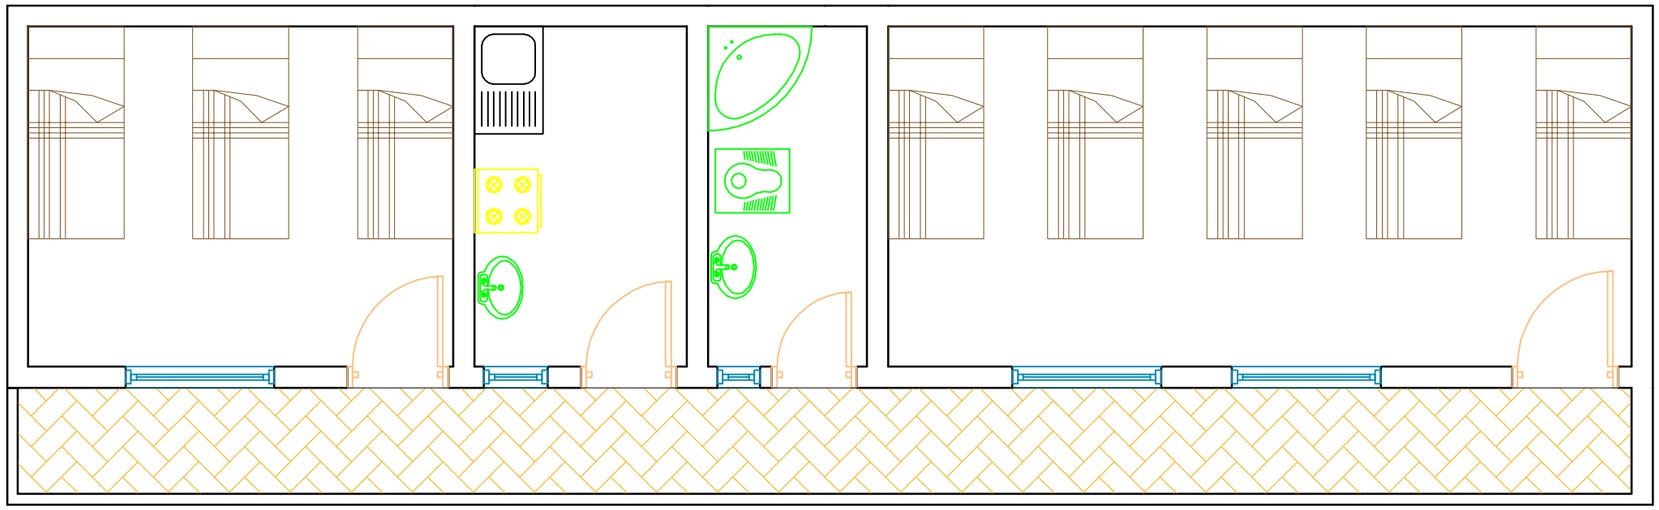


N\???????\01- Xp?? □F6& ?Tpt??nf.jpg

Mobile: +967 777905035
E-mail: alaqareah.yemen@gmail.com

SECURITY UPGRADE PLAN PROJECT.

UNITED NATIONS DEVELOPMENT PROGRAM-UNDP.

SANA'A -YEMEN

NORTH:

SHEET TITLE:
EXTENTION PLAN.

DWG. TYPE:
ARCH PLAN

STATUS:
FINAL.


DESIGN BY:
MOHAMMED ALSAYAGHI.
CHECKED BY:
ENG.: MOHAMMED DERHEM.
APPROVED BY:
ENG.: ADEL AHMED AL-ANSI

DATE:
OCT,2019

PAPER SIZE:
A3.

SCALE:
AS SHOWEN.

SHEET NO:
S1-01

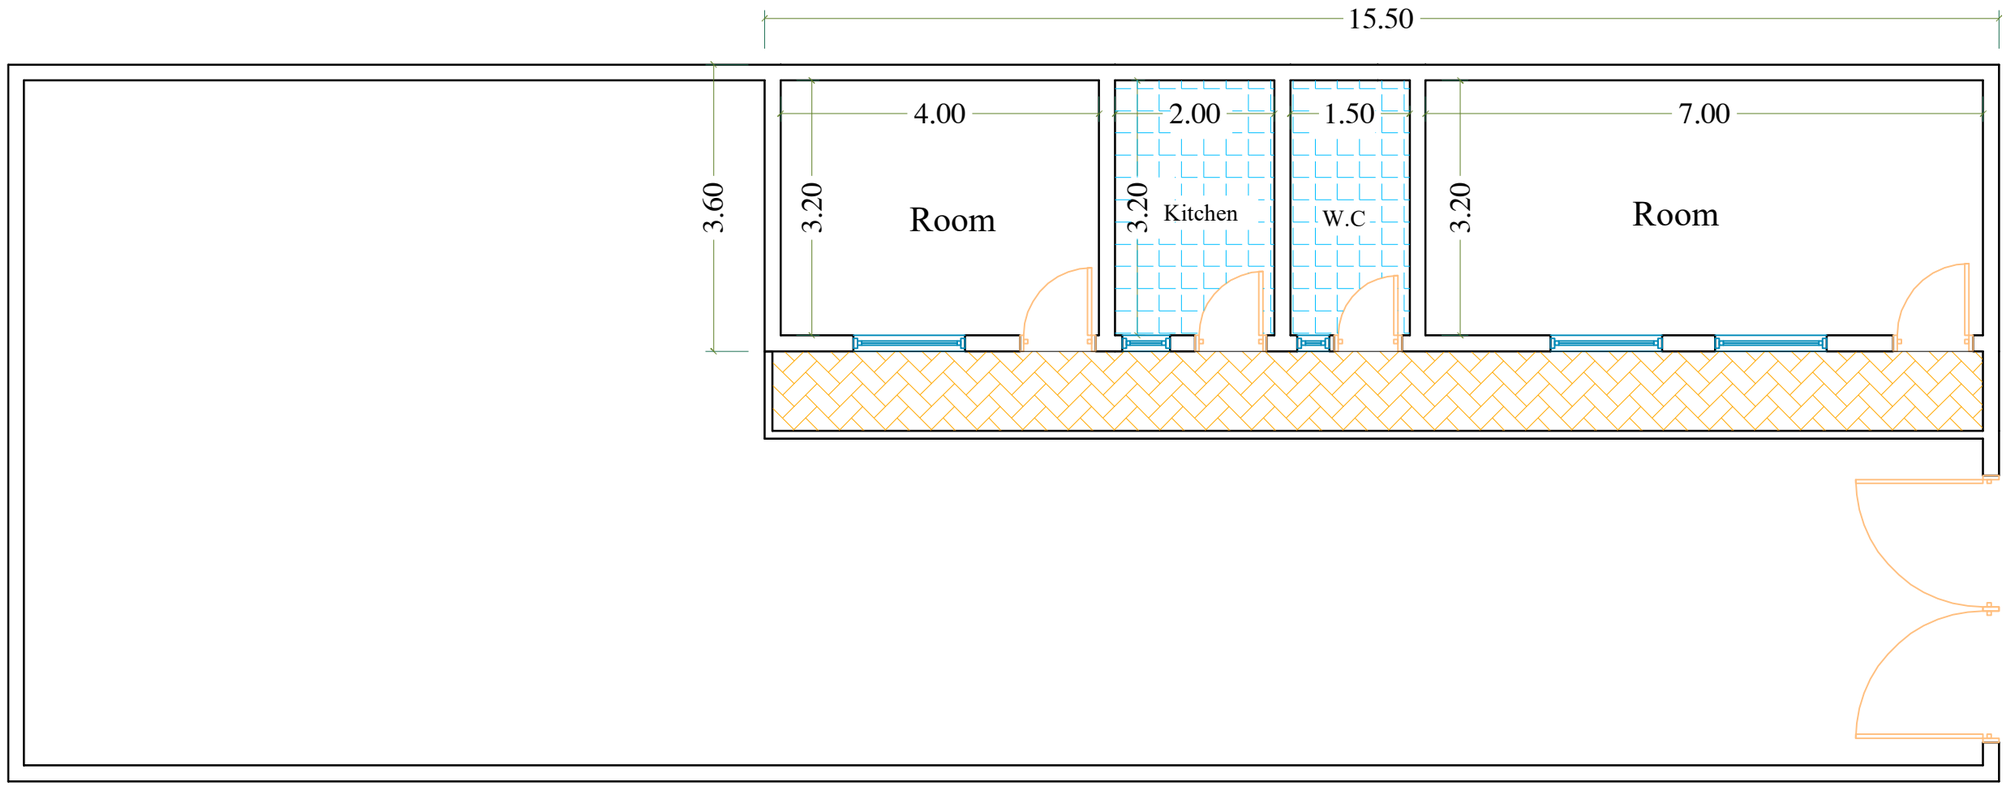

N\???????\01- Xp?? DF6ó ?Tpt??nî.jpg

Mobile: +967 777905035
E-mail: alaqareah.yemen@gmail.com

SECURITY UPGRADE PLAN PROJECT.

UNITED NATIONS DEVELOPMENT PROGRAM-UNDP.

SANA'A -YEMEN

NORTH:

SHEET TITLE:
EXTENTION PLAN.

DWG. TYPE:
ARCH PLAN

STATUS:
FINAL.


DESIGN BY:
MOHAMMED ALSAYAGHI.
CHECKED BY:
ENG.: MOHAMMED DERHEM.
APPROVED BY:
ENG.: ADEL AHMED AL-ANSI

DATE:
OCT,2019

PAPER SIZE:
A3.

SCALE:
AS SHOWEN.

SHEET NO:
S1-02

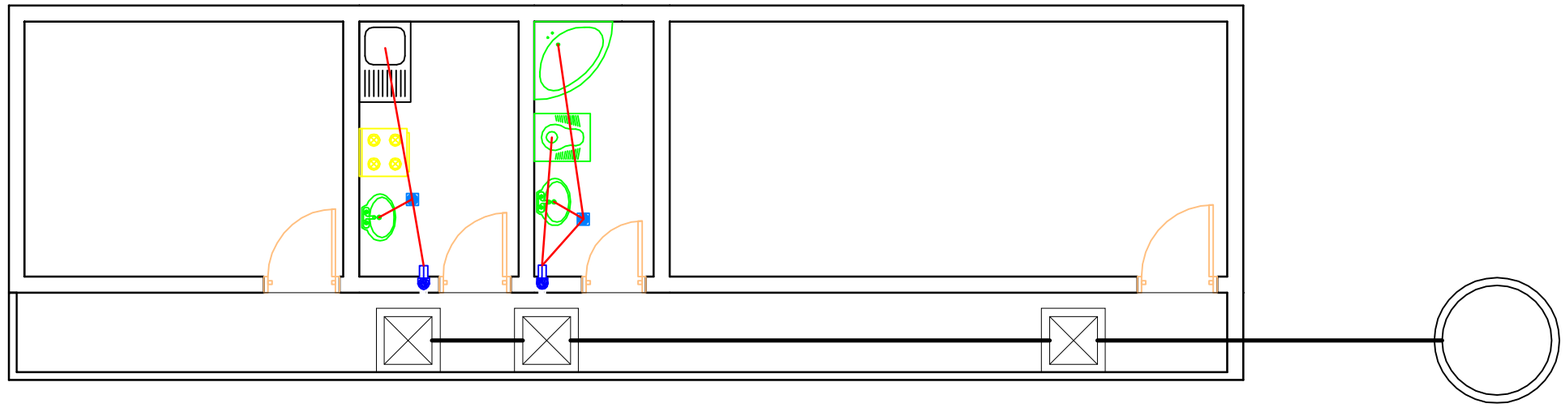

N:\???????\01- Xp?? DFõ& ?Tpt??nf.jpg
Mobile: +967 777905035
E-mail: alaqareah.yemen@gmail.com

SECURITY UPGRADE PLAN PROJECT.
UNITED NATIONS DEVELOPMENT PROGRAM-UNDP.
SANA'A -YEMEN

NORTH:

SHEET TITLE:
EXTENTION PLAN.

DWG. TYPE:
MECHANICAL PLAN

STATUS:
FINAL.


DESIGN BY:
MOHAMMED ALSAYAGHI.
CHECKED BY:
ENG.: MOHAMMED DERHEM.
APPROVED BY:
ENG.: ADEL AHMED AL-ANSI

DATE:
OCT,2019

PAPER SIZE:
A3.

SCALE:
AS SHOWEN.

SHEET NO:
S1-03

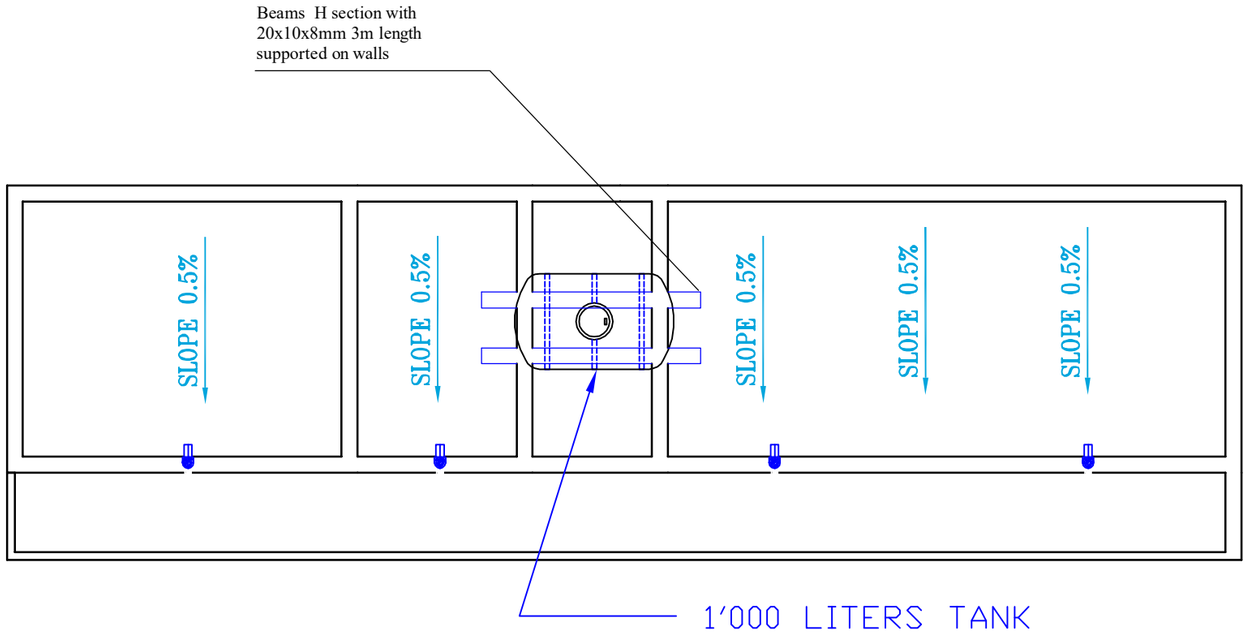

N\???????\01- Xp?? DF6& ?Tpt??nI.jpg
Mobile: +967 777905035
E-mail: alaqareah.yemen@gmail.com

SECURITY UPGRADE PLAN PROJECT.
UNITED NATIONS DEVELOPMENT PROGRAM-UNDP.
SANA'A -YEMEN

NORTH:

SHEET TITLE:
EXTENTION PLAN.

DWG. TYPE:
MECHANICAL PLAN

STATUS:
FINAL.

DESIGN BY:
MOHAMMED ALSAYAGHI.
CHECKED BY:
ENG.: MOHAMMED DERHEM.
APPROVED BY:
ENG.: ADEL AHMED AL-ANSI


DATE:
OCT,2019

PAPER SIZE:
A3.

SCALE:
AS SHOWEN.

SHEET NO:
S1-04

SYMPOL	DESCRIPTION
	Light lamb
	Socket 13 A
	Socket 16 A
	Light point
	Light point
	Fan size 20x20cm
	Electrical Panel
	TV point

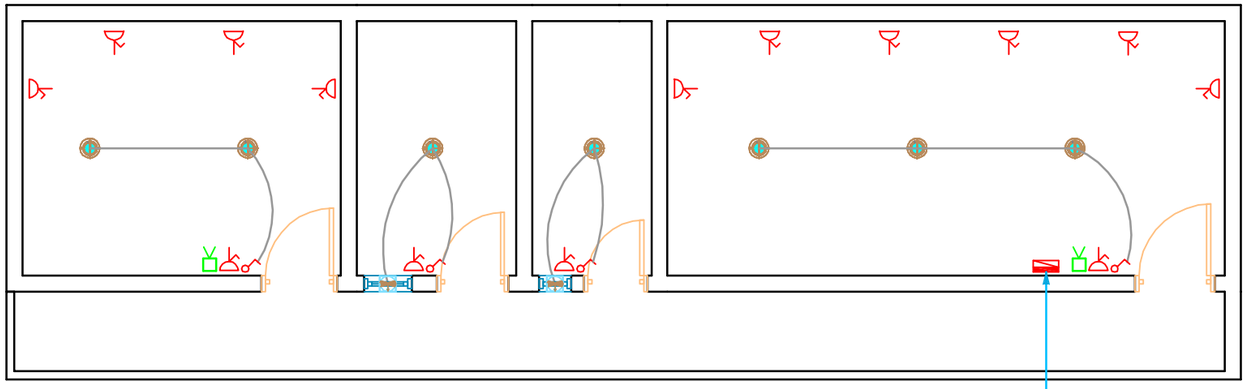

N\???????\01- Xp?? DF66 ?Tpt??nf.jpg
Mobile: +967 777905035
E-mail: alaqareah.yemen@gmail.com

SECURITY UPGRADE PLAN PROJECT.
UNITED NATIONS DEVELOPMENT PROGRAM-UNDP.
SANA'A -YEMEN

NORTH:

SHEET TITLE:
EXTENTION PLAN.

DWG. TYPE:
ELECTRICAL PLAN

STATUS:
FINAL.

DESIGN BY:
MOHAMMED ALSAYAGHI.
CHECKED BY:
ENG.: MOHAMMED DERHEM.
APPROVED BY:
ENG.: ADEL AHMED AL-ANSI

DATE:
OCT,2019

PAPER SIZE:
A3.

SCALE:
AS SHOWEN.

SHEET NO:
S1-06