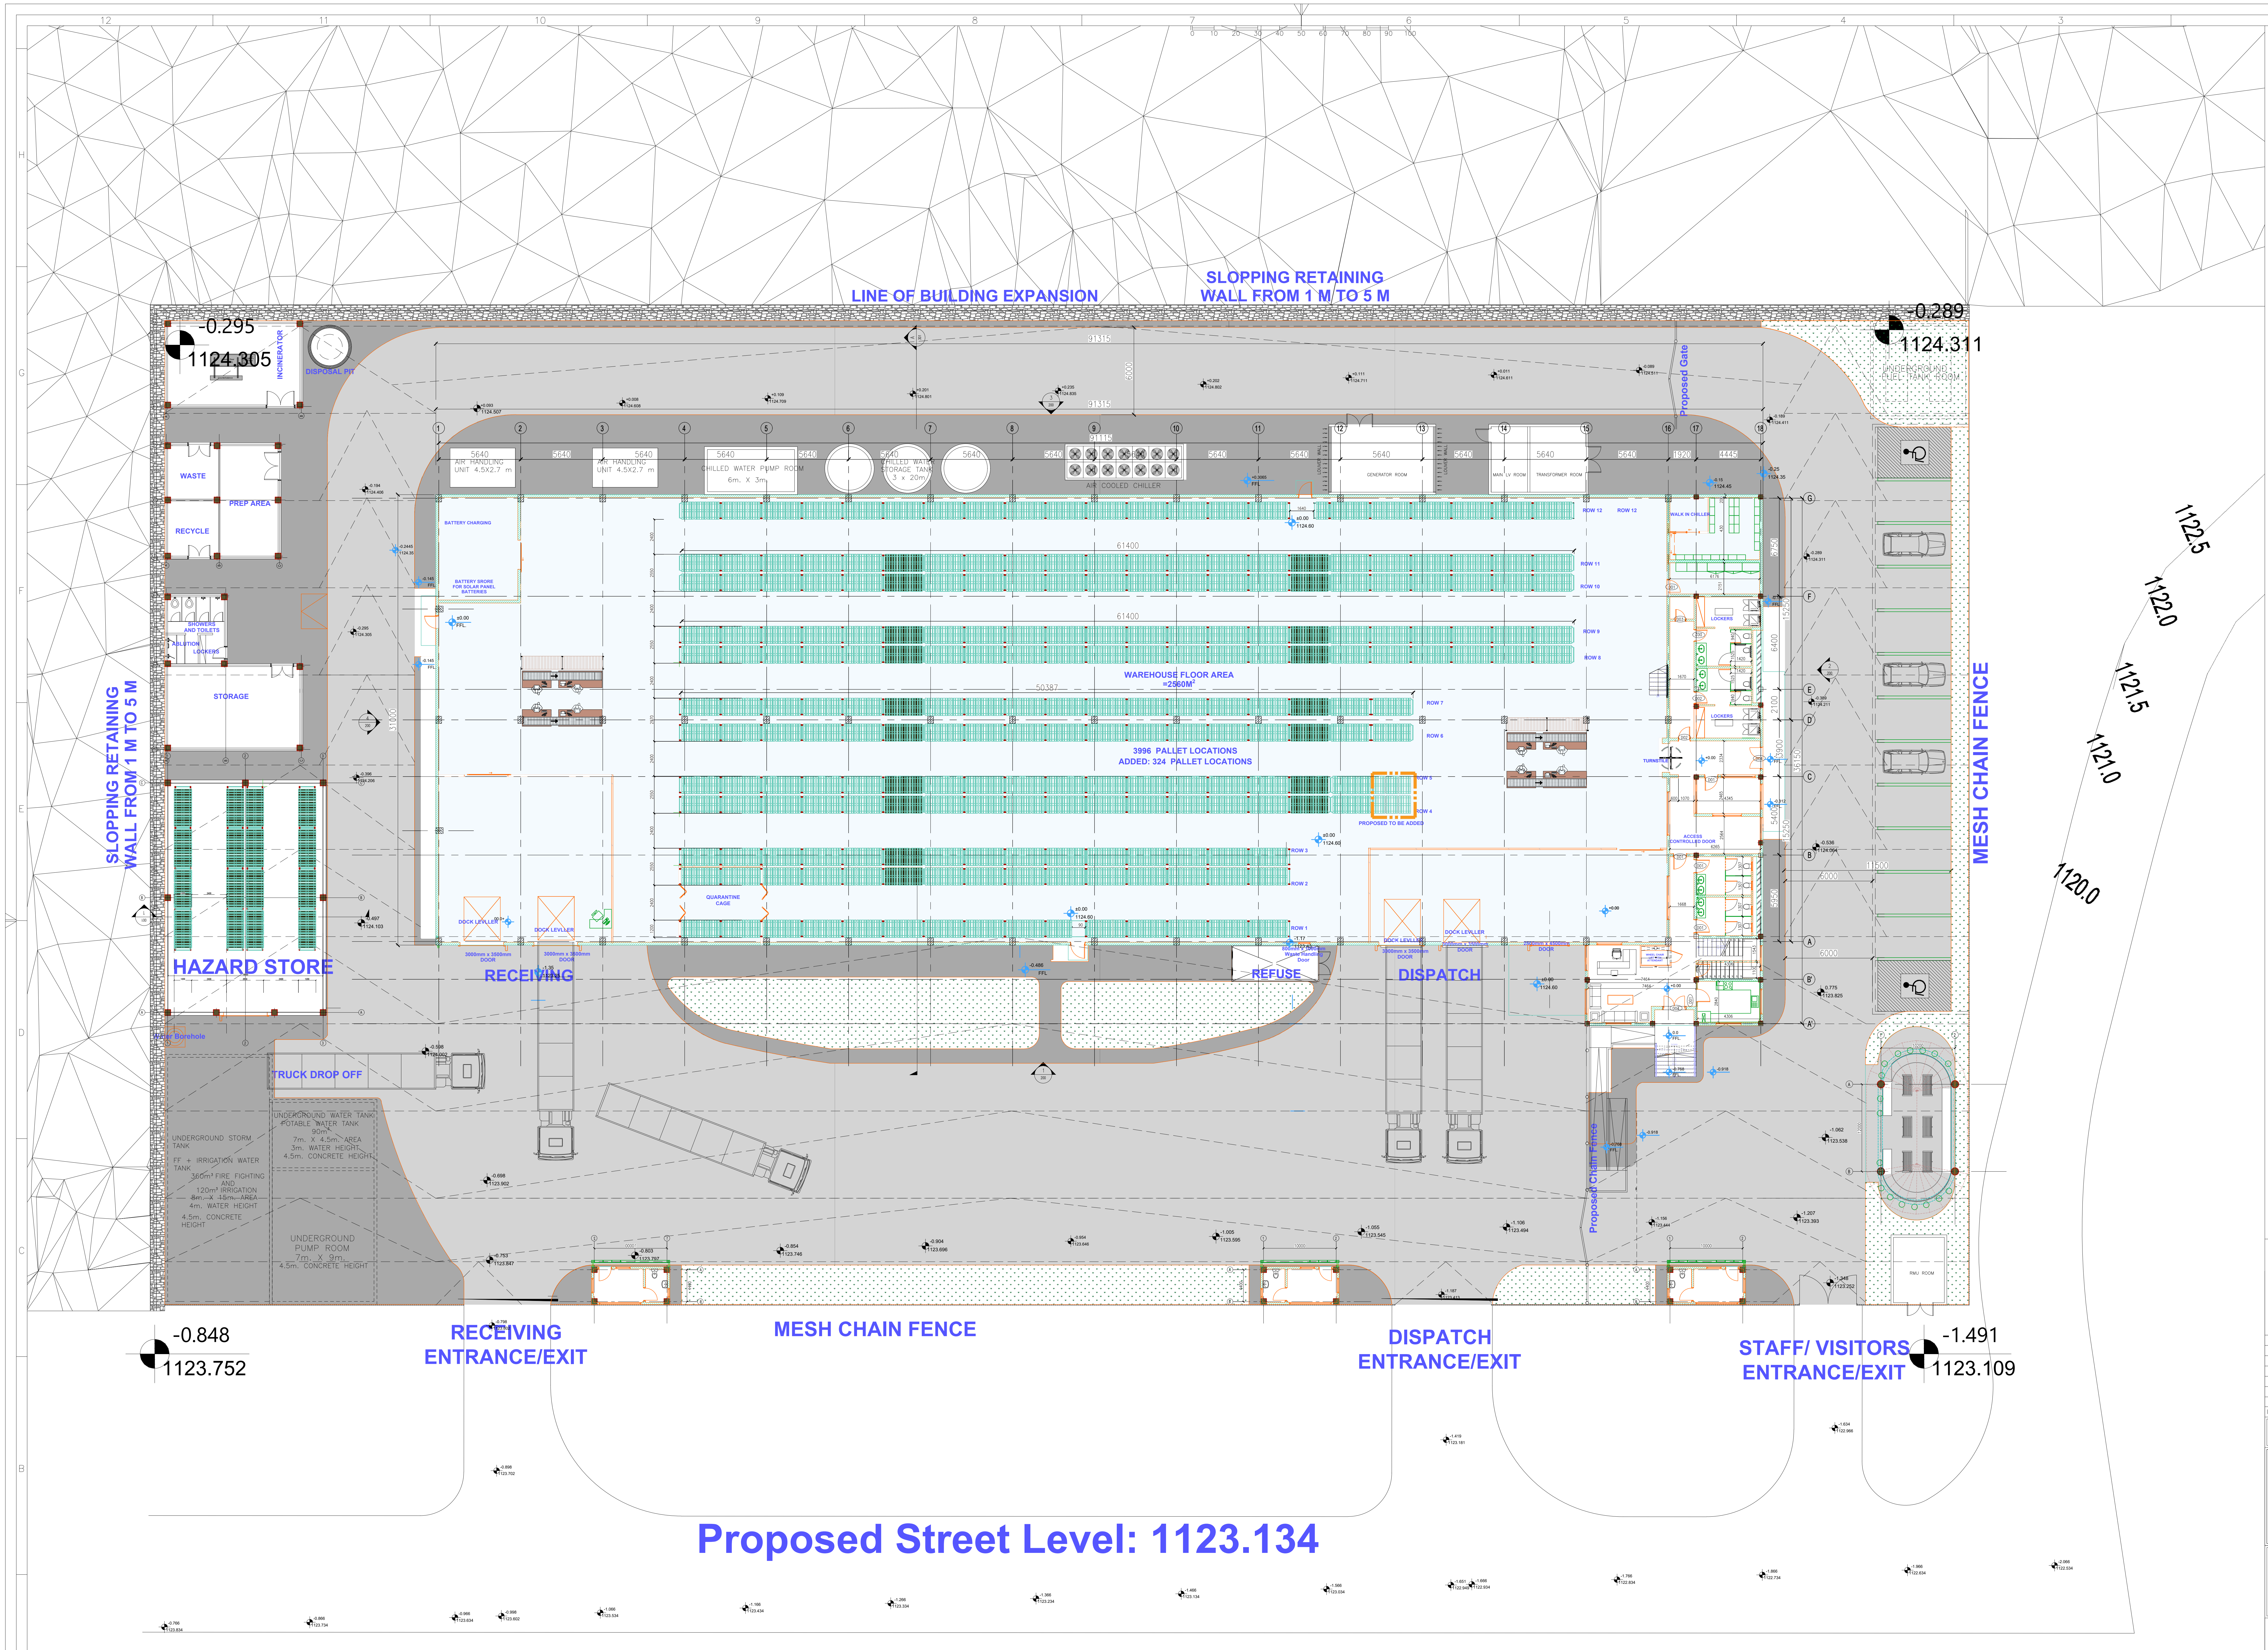

Proposed Street Level: 1123.134

1- DO NOT SCALE THIS DRAWINGS (DIMENSIONS SHOULD BE CALCULATED NEVER SCALED).
2- ALL DIMENSIONS ARE IN MILLIMETER UNLESS OTHERWISE INDICATED.
3- ALL LEVELS ARE IN METERS UNLESS OTHERWISE INDICATED.
4- THIS DWG. IS TO BE READ IN CONJUNCTION WITH ALL OTHER ARCHITECHTURAL, STRUCTURAL, ELECTRICAL, MECHANICAL,&B.O.Q.
5- LEVELS ON ARCHITECTURAL DRAWINGS ARE FOR INFORMATION ONLY.THE FINISH FLOOR LEVEL (F.F.L) IN THE ARCHITECTURAL DRAWINGS IS THE BASIS OF ALL LEVELS IN ALL OTHER TRADES (STRUCTURAL, ELECTRICAL, MECHANICAL...)

±0.00=1124.60

INDEX	DATE	DESCRIPTION	DESIGNED BY	CHECKED BY	APPROVED BY
R6					
R5					
R4					
R3					
R2					
R1					
0	04-06-20	PRELIMINARY DESIGN	Y.A	M.M	M.ASEER

THIS DRAWING IS THE PROPERTY OF COSMOS-E
AND MUST NOT BE REPRODUCED OR ITS CONTENTS DIVULGED WITHOUT WRITTEN PERMISSION

CLIENT

NatPharm
Access to Affordable Quality Medicines

MAIN CONSULTANT

COSMOS E

PROJECT DIRECTOR
Dr. MOHAMED HASSANIN SERROR

DESIGN MANAGERS
Dr. MOHAMED ELADLY

80 ELMOLTAKA ELARABY DISTRICT, MASAKEN SHERATON, HELIOPOLIS, CAIRO, EGYPT.
Tel: (202)22697760 - (2010)68836955 Fax:(202)22697702 P-code 11361.
E-mail: info@cosmos-eng.com WEB : www.cosmos-eng.com

PROJECT TITLE
ZIMBABWE (MUTARE) MEDICAL
WAREHOUSE

DRAWING TITLE
GROUND FLOOR PLAN GENERAL LAYOUT

PROJECT NO. Z2016
SCALE: 1:150

DRAWING NO. Z2016-000-ADE-002-0
PROJECT NUMBER - BUILDING NO. - DOC. DESCRIPTION - DOC. NUMBER - REV.