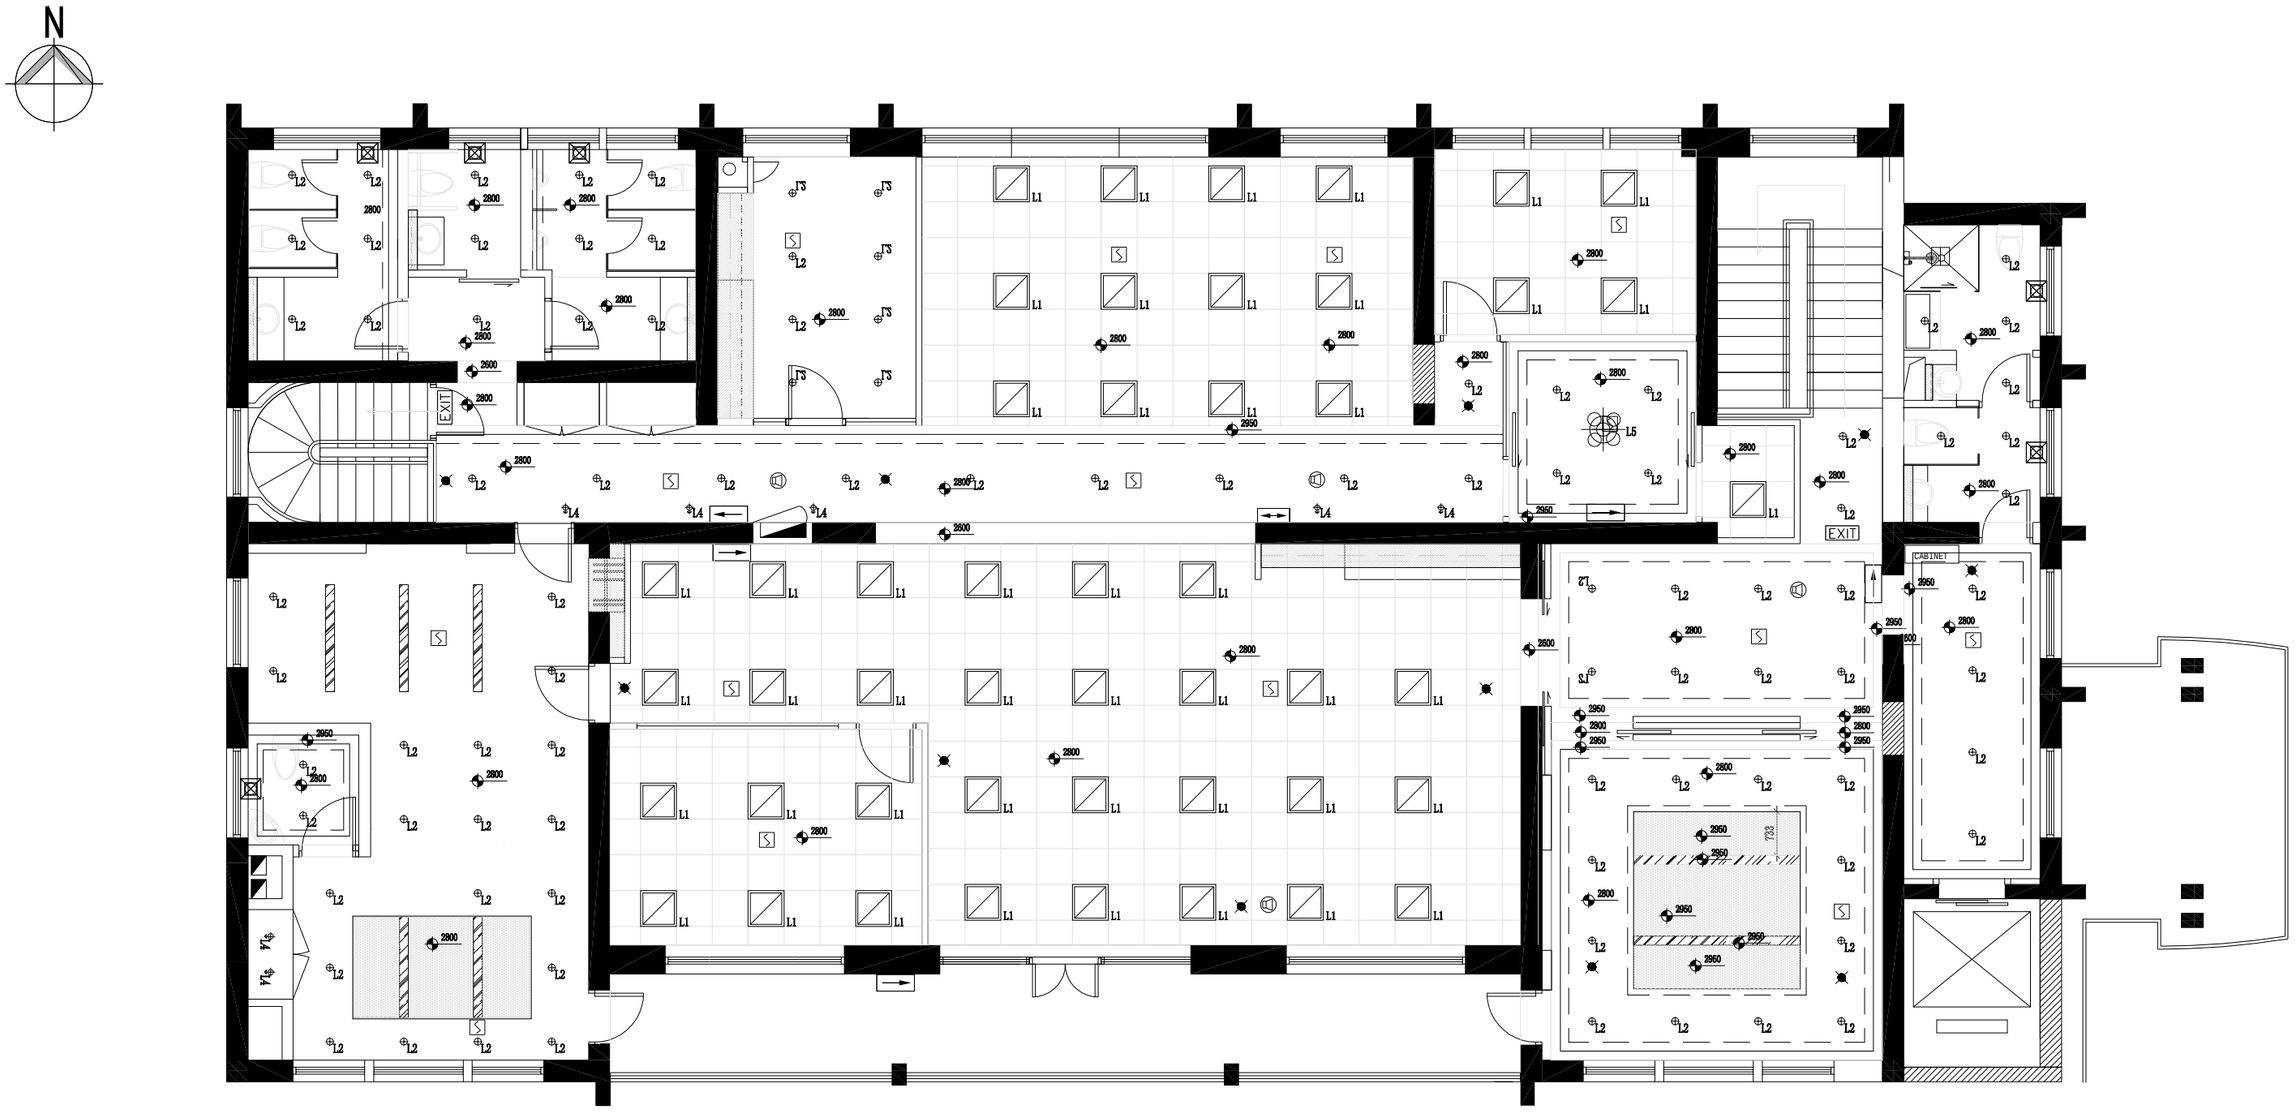


LEGEND: 符号		DESCRIPTION 说明
	PUBLIC ADDRESSING SPEAKER	消防广播
	SMOKE DETECTOR	烟感
	EMERGENCY LIGHT	应急照明
	LIGHT EXIT SIGN PLATE	疏散指示灯
EXIT	EXIT SIGN PLATE	安全出口指示灯
	WALL MOUNTED EXHAUST FAN	挂壁式排风扇

adinteriors

Project
UNDP


Title
LAYOUT PLAN
综合天花布置图

ANNEX BUILDING
辅楼
2F

Drawn	Date 2020.08.26
Checked	Print Date
Scale 1:50@A2	NET AREA
Project no.	Drawing no. GC-01
Cad File	

THIS DRAWING IS PROPERTY OF AD Incorporation (China) Ltd. UNAUTHORIZED USE IS NOT PERMITTED, ALL DIMENSIONS TO BE VERIFIED ON SITE

Rev.	Date	Description	Rev.	Date	Description

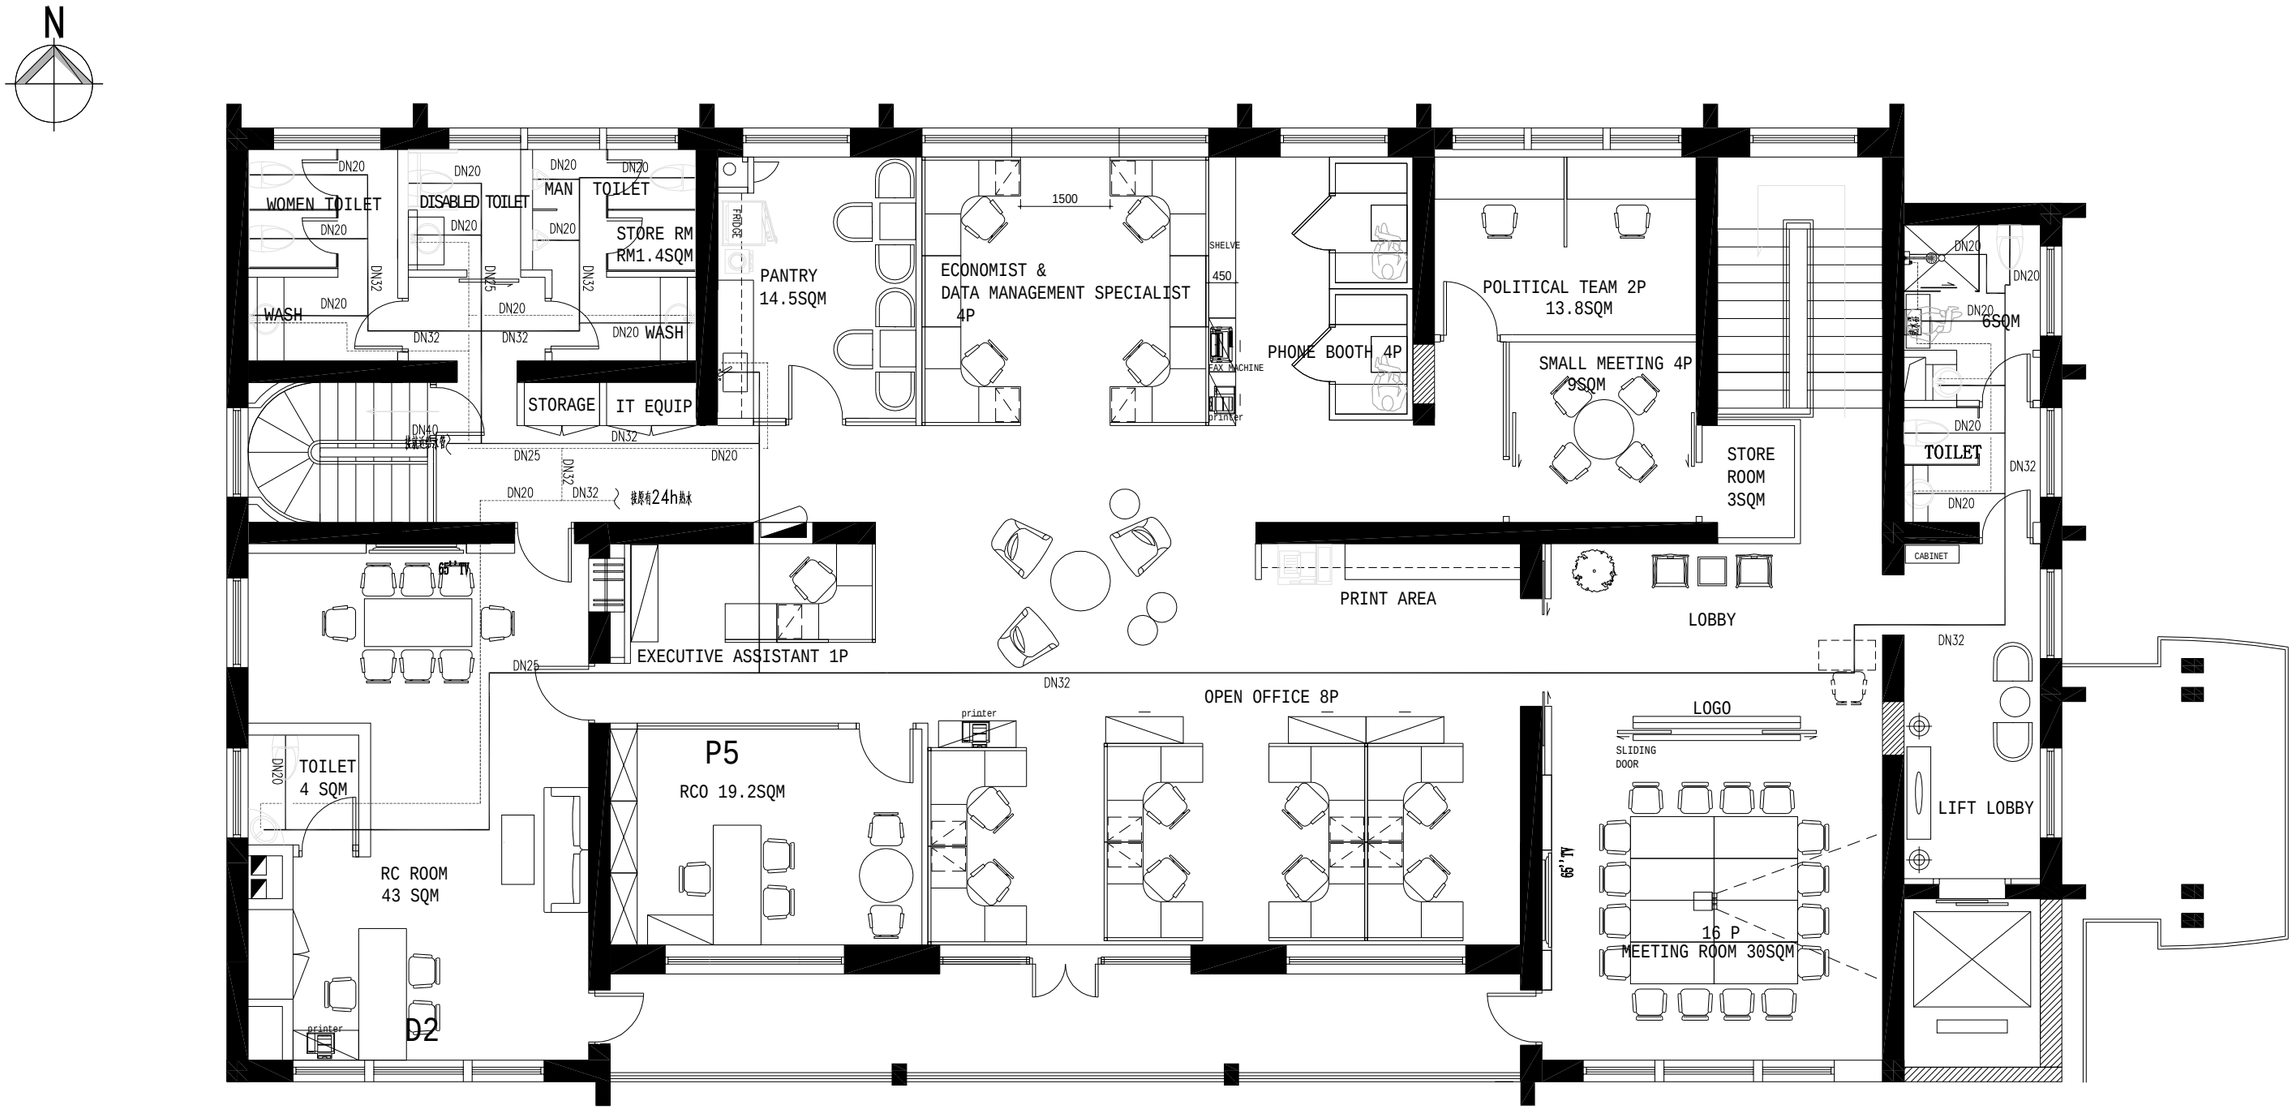

LEGEND: 符号	DESCRIPTION 说明
———	COLD WATER SUPPLY PIPE 冷水供水管
---------	HTO WATER SUPPLY PIPE 热水供水管
热水器	WATER HEATER 热水器-60L

adinteriors

Project
UNDP


Title
Plumbing Pipe Layout
给水管道布置图

ANNEX BUILDING
辅楼
2F

Drawn	Date 2020.08.26
Checked	Print Date
Scale 1:50@A2	NET AREA
Project no.	Drawing no. PD-01
Cad File	

THIS DRAWING IS PROPERTY OF
AD Incorporation (China) Ltd.
UNAUTHORIZED USE IS NOT
PERMITTED, ALL DIMENSIONS
TO BE VERIFIED ON SITE

Rev.	Date	Description	Rev.	Date	Description

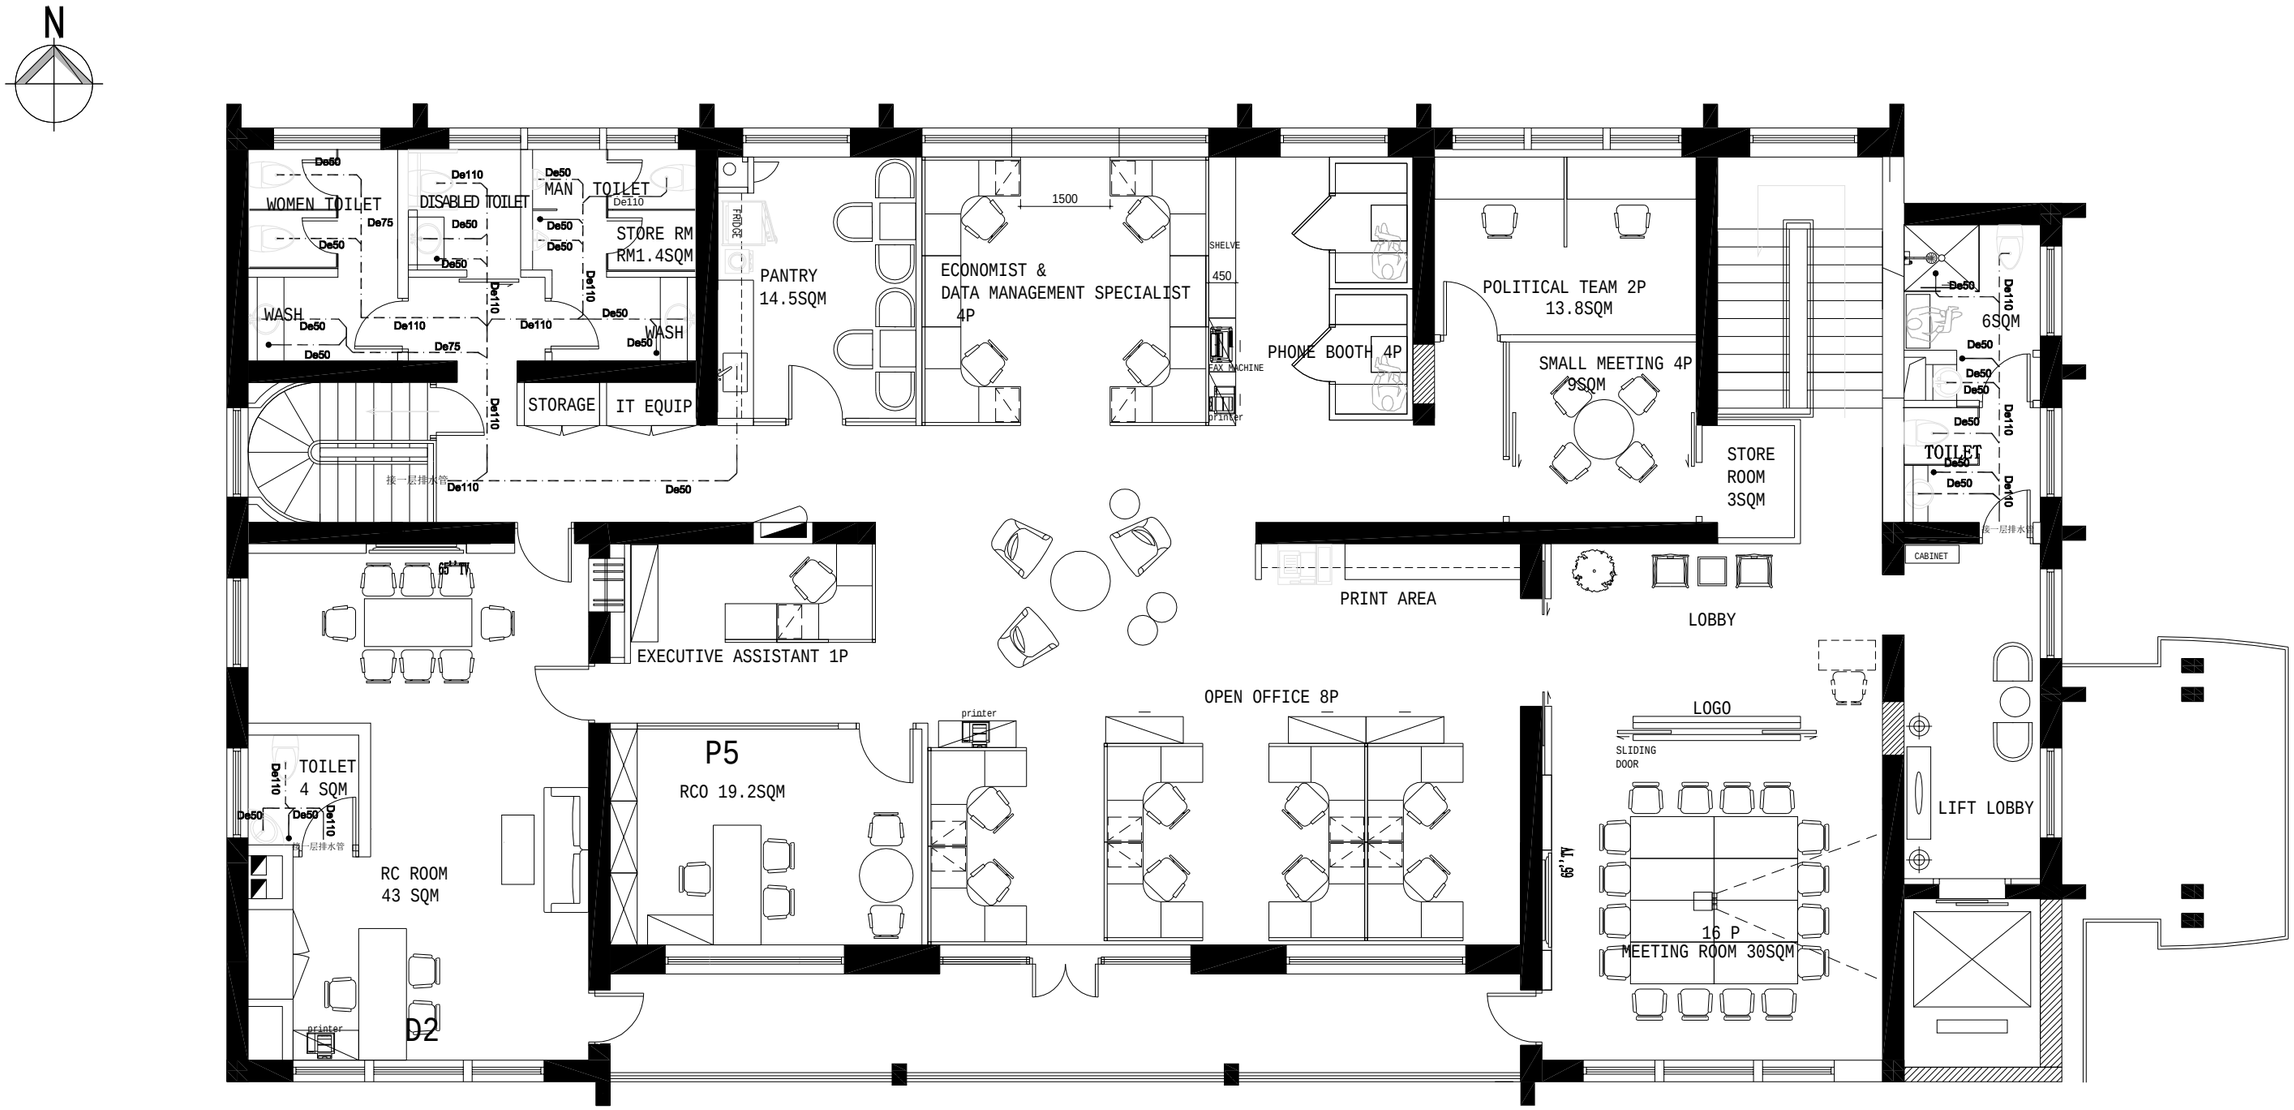

LEGEND: 符号	DESCRIPTION 说明
	DRAIN PIPE 排水管
	FLOOR DRAIN 地漏

adinteriors

Project
UNDP


Title
Drainage Water Pipe Layout
排水管道布置图

ANNEX BUILDING
辅楼
2F

Drawn	Date 2020.08.26
Checked	Print Date
Scale 1:50@A2	NET AREA
Project no.	Drawing no. PD-02
Cad File	

THIS DRAWING IS PROPERTY OF
AD Incorporation (China) Ltd.
UNAUTHORIZED USE IS NOT
PERMITTED, ALL DIMENSIONS
TO BE VERIFIED ON SITE

Rev.	Date	Description	Rev.	Date	Description

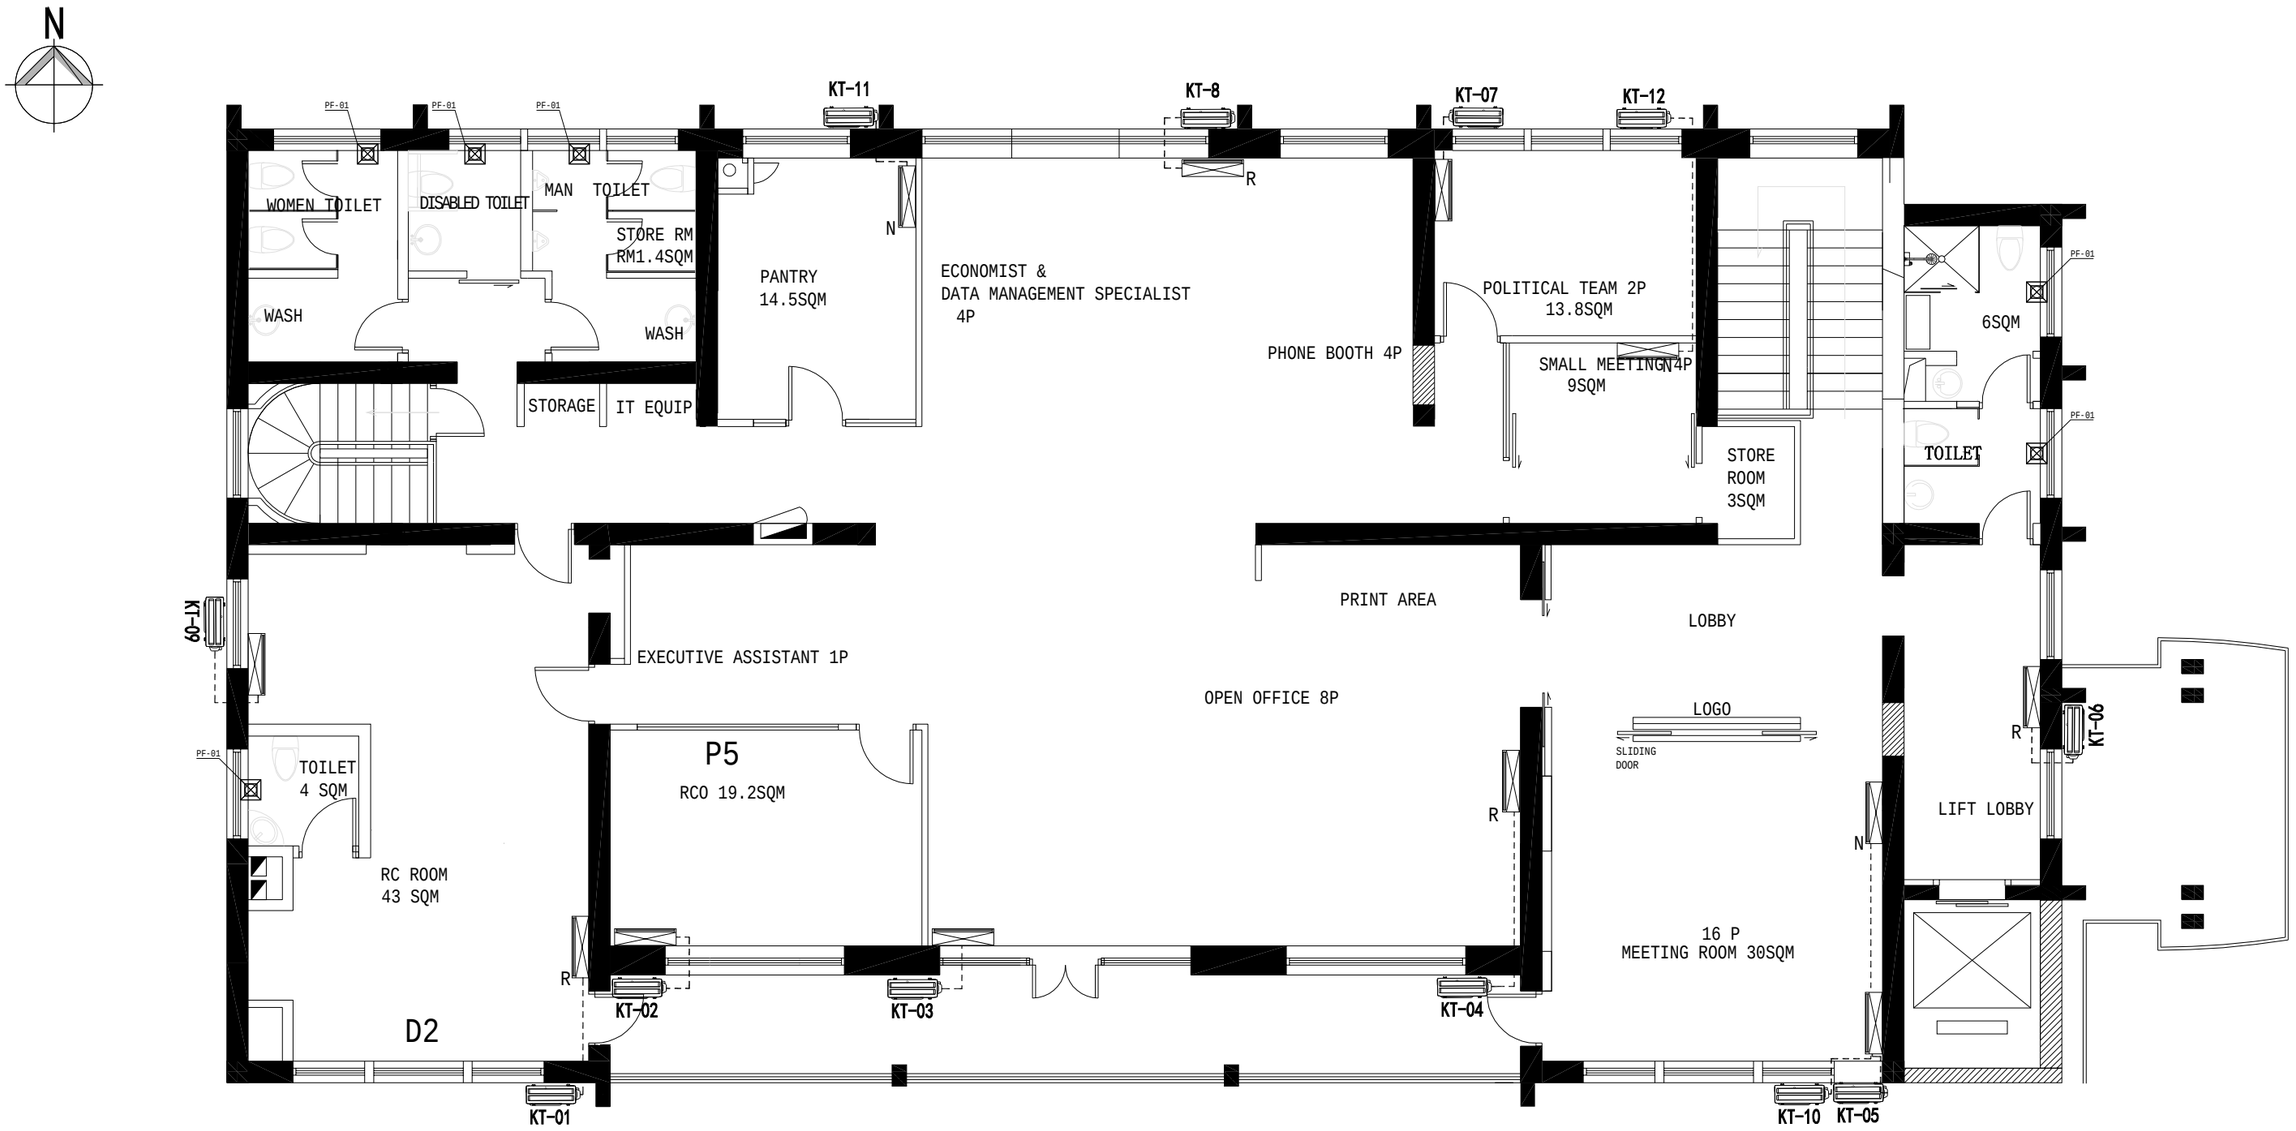

NOTE:

1.R RELOCATION 移位

2.N NEW 新增

新增排风扇规格型号表:

S/N 序号	NUMBER: 编号	SOURCE: 电源	POWER: 功率	BLOWING RATE: 风量	NOISE: 噪音	STATIC PRESSURE: 静压
			W	m³/h	dB(A)	Pa
1	PF-01	220/50	40	300	43	110

编号 number	制冷量refrigerating capacity	功率 power
KT-01	3500W	1125W
KT-02	3500W	1125W
KT-03	5000W	1200W
KT-04	3500W	1125W
KT-05	3500W	1125W
KT-06	2600W	750W
KT-07	5000W	1200W
KT-08	5000W	1200W
KT-09	3500W	1125W
KT-10	3500W	1125W
KT-11	3500W	1125W

LEGEND: 符号	DESCRIPTION 说明
	OUTDOOR UNIT OF AIR CONDITIONER 空调室外机
	INDOOR AIR CONDITIONER 空调室内机
	WALL MOUNTED EXHAUST FAN 挂壁式排风扇

adinteriors

Project: UNDP


Title: HVAC Layout Plan 空调布置图

ANNEX BUILDING 辅楼 2F

Drawn | Date: 2020.08.26
Checked | Print Date:
Scale: 1:50@A2 | NET AREA:
Project no. | Drawing no.: AC-01
Cad File

THIS DRAWING IS PROPERTY OF AD Incorporation (China) Ltd. UNAUTHORIZED USE IS NOT PERMITTED, ALL DIMENSIONS TO BE VERIFIED ON SITE

Rev.	Date	Description	Rev.	Date	Description

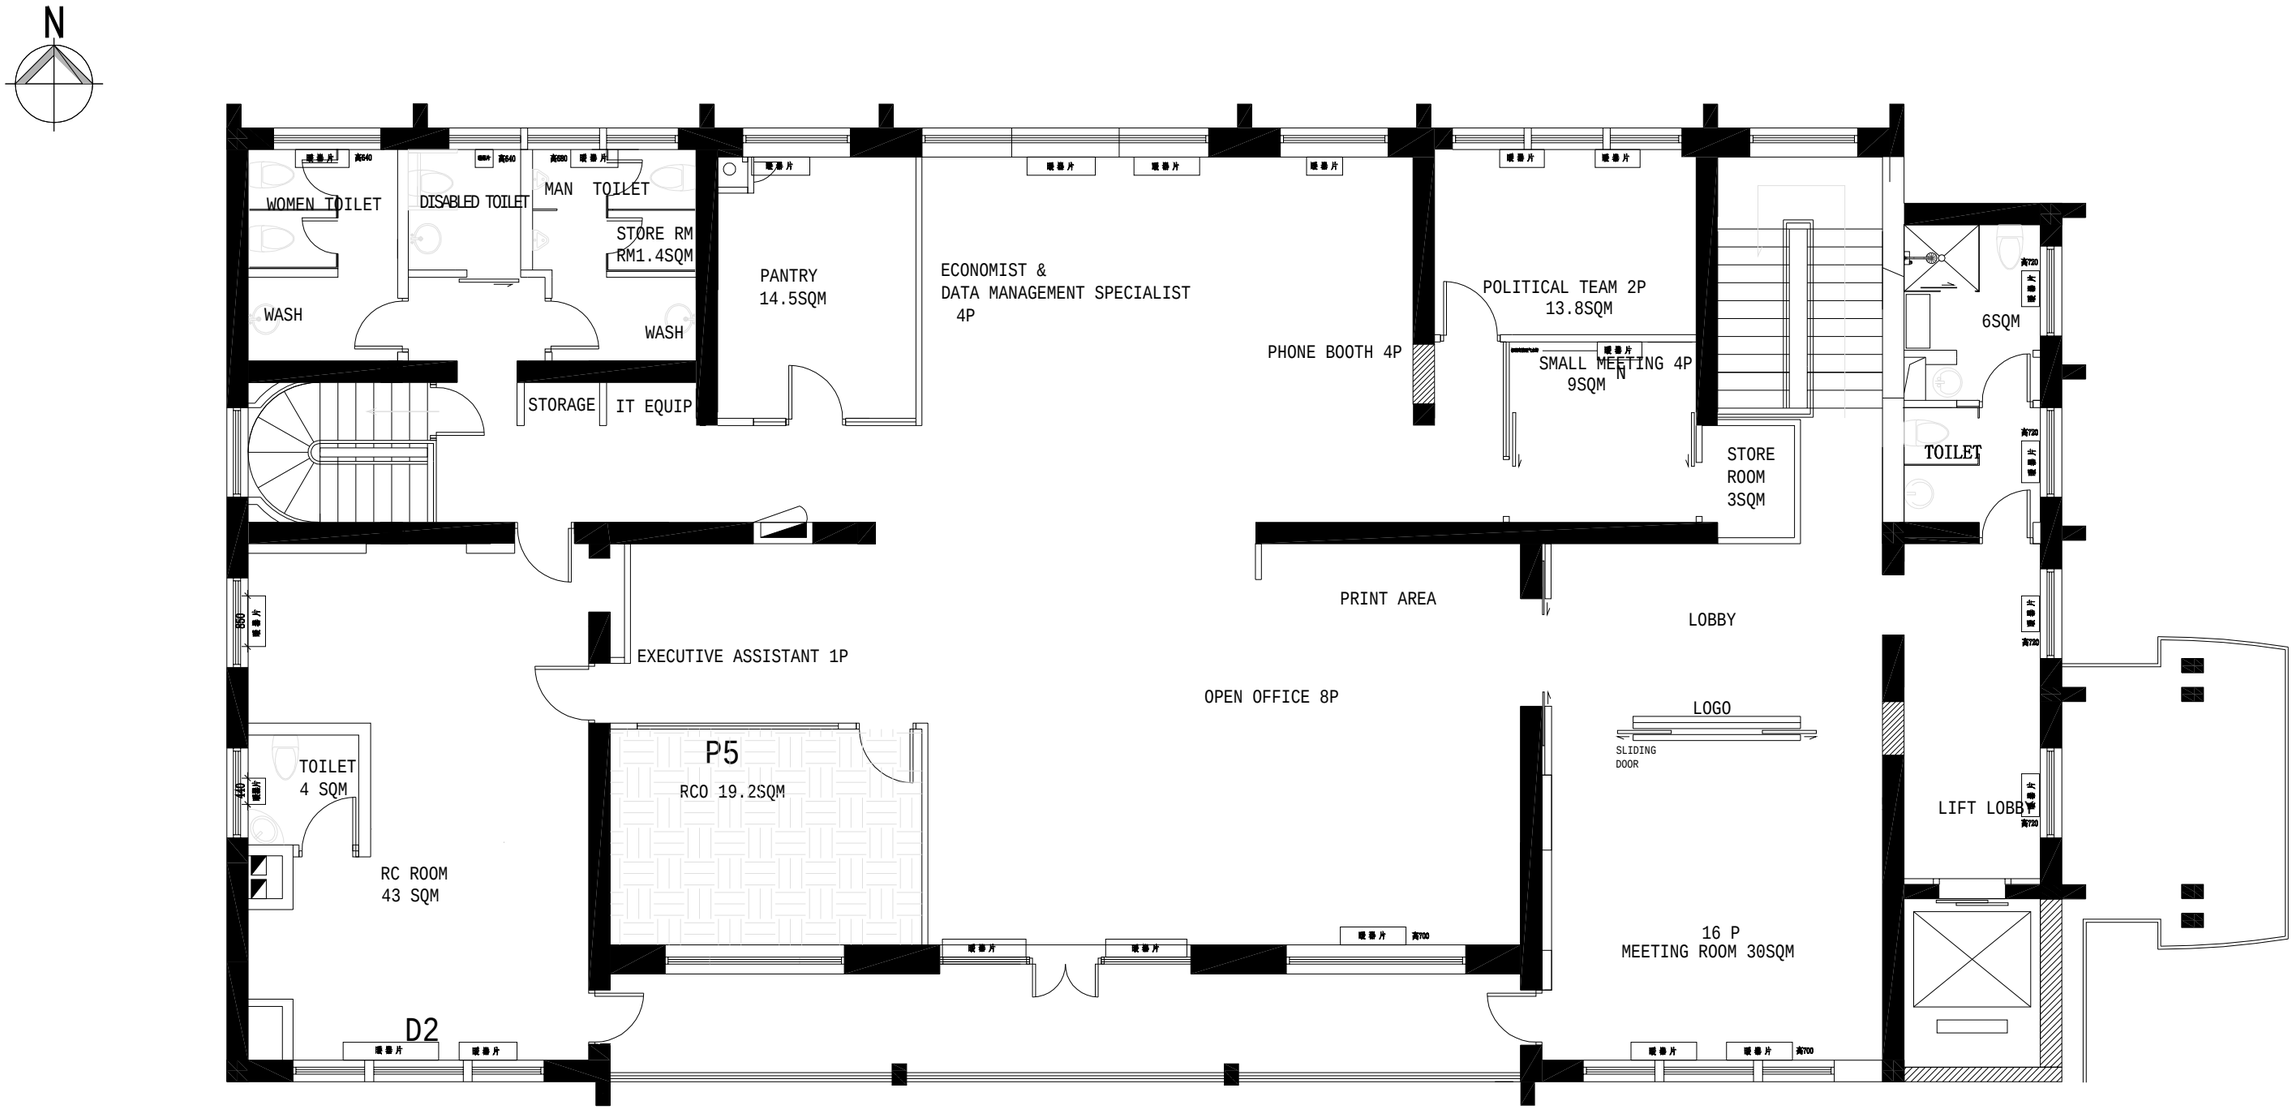

NOTE:

1.R RELOCATION 移位

2.N NEW 新增

LEGEND: 符号	DESCRIPTION 说明
暖器片	HEATING RADIATOR 暖器片

adinteriors

Project: UNDP


Title: Heating Layout Plan 暖气布置图

ANNEX BUILDING 辅楼 2F


Drawn	Date 2020.08.26
Checked	Print Date
Scale 1:50@A2	NET AREA
Project no.	Drawing no. AC-02
Cad File	

THIS DRAWING IS PROPERTY OF AD Incorporation (China) Ltd. UNAUTHORIZED USE IS NOT PERMITTED, ALL DIMENSIONS TO BE VERIFIED ON SITE

Rev.	Date	Description	Rev.	Date	Description

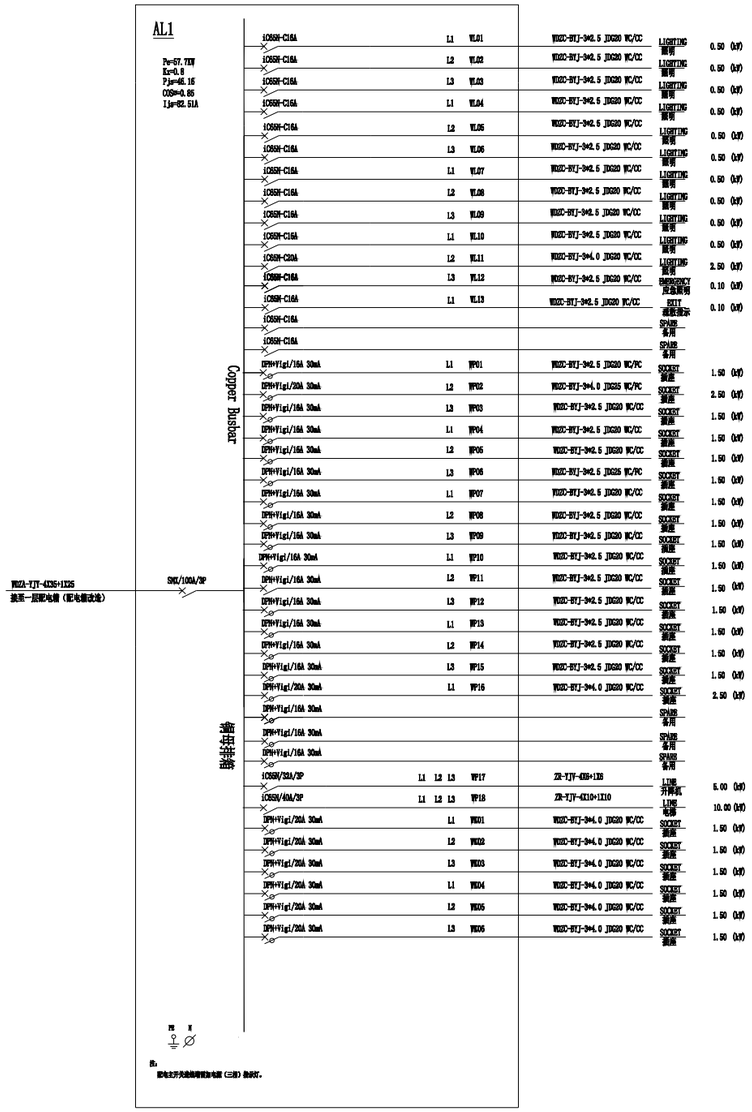

adinteriors	Project UNDP	Title Electrical System Plan 配电系统图	ANNEX BUILDING 辅楼 2F	Drawn	Date 2020.08.26	THIS DRAWING IS PROPERTY OF AD Incorporation (China) Ltd. UNAUTHORIZED USE IS NOT PERMITTED, ALL DIMENSIONS TO BE VERIFIED ON SITE	Rev.	Date	Description	Rev.	Date	Description
				Checked	Print Date							
				Scale 1:50@A2	NET AREA							
				Project no.	Drawing no. EL-01							
				Cad File								

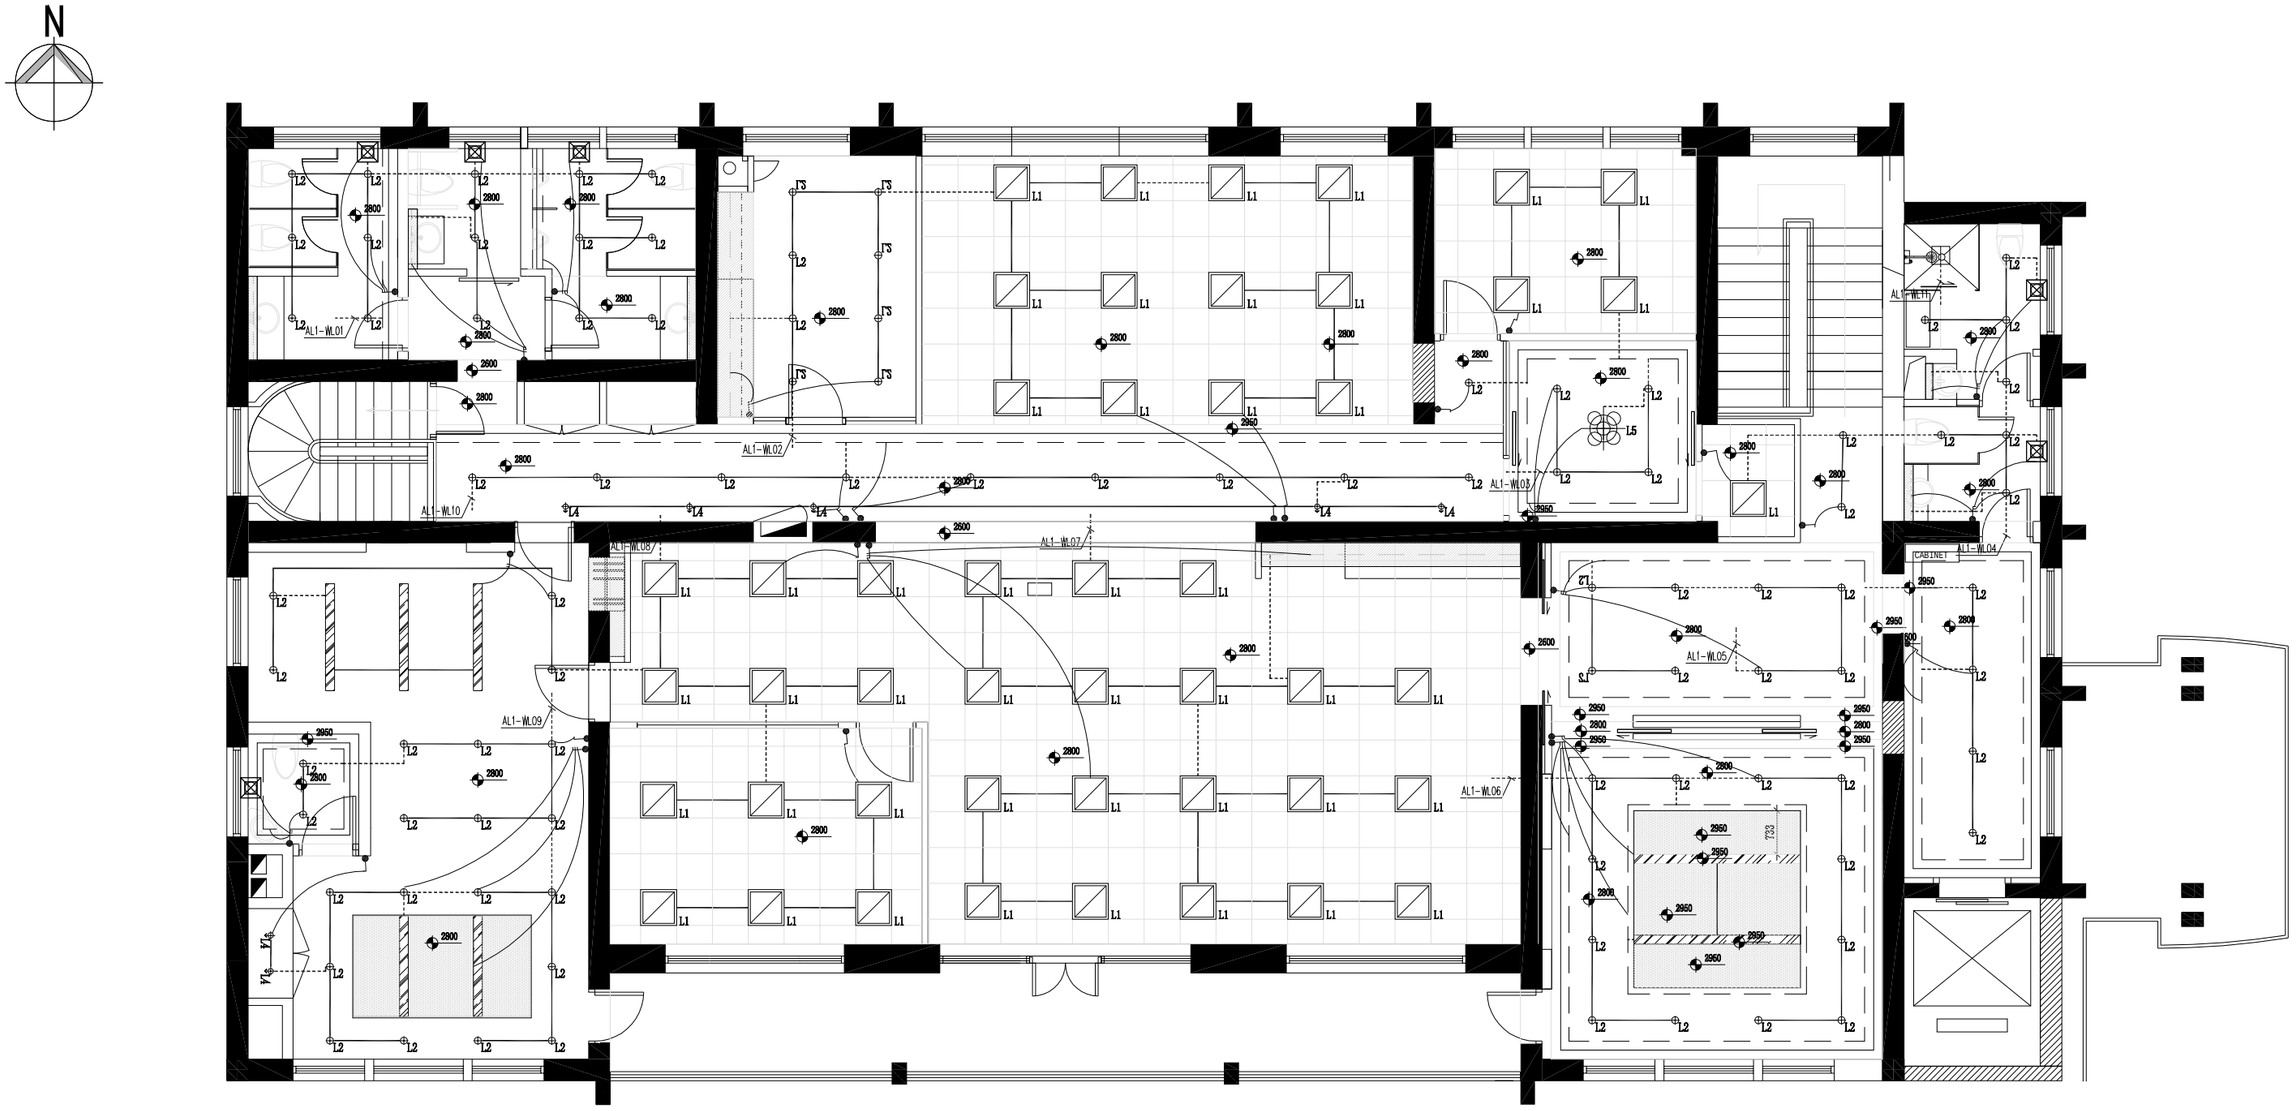

LEGEND: 符号	DESCRIPTION 说明
	DISTRIBUTION BOARD 电箱配电箱
	ONE GANG ONE WAY LIGHTING SWITCH?86H?220V/10A? 单位单控暗装照明开关(下口距地1.30米)(86H，220V/10A)
	TWO GANG ONE WAY LIGHTING SWITCH?86H?220V/10A? 双位单控暗装照明开关(下口距地1.30米)(86H，220V/10A)
	THREE GANG ONE WAY LIGHTING SWITCH?86H?220V/10A? 三位单控暗装开关(下口距地1.30米)(86H，220V/10A)
	WALL MOUNTED EXHAUST FAN 挂壁式排气扇

adinteriors

Project
UNDP


Title
Lighting Circuit Plan
照明连线图

ANNEX BUILDING
辅楼
2F

Drawn	Date 2020.08.26
Checked	Print Date
Scale 1:50@A2	NET AREA
Project no.	Drawing no. EL-02
Cad File	

THIS DRAWING IS PROPERTY OF AD Incorporation (China) Ltd. UNAUTHORIZED USE IS NOT PERMITTED, ALL DIMENSIONS TO BE VERIFIED ON SITE

Rev.	Date	Description	Rev.	Date	Description

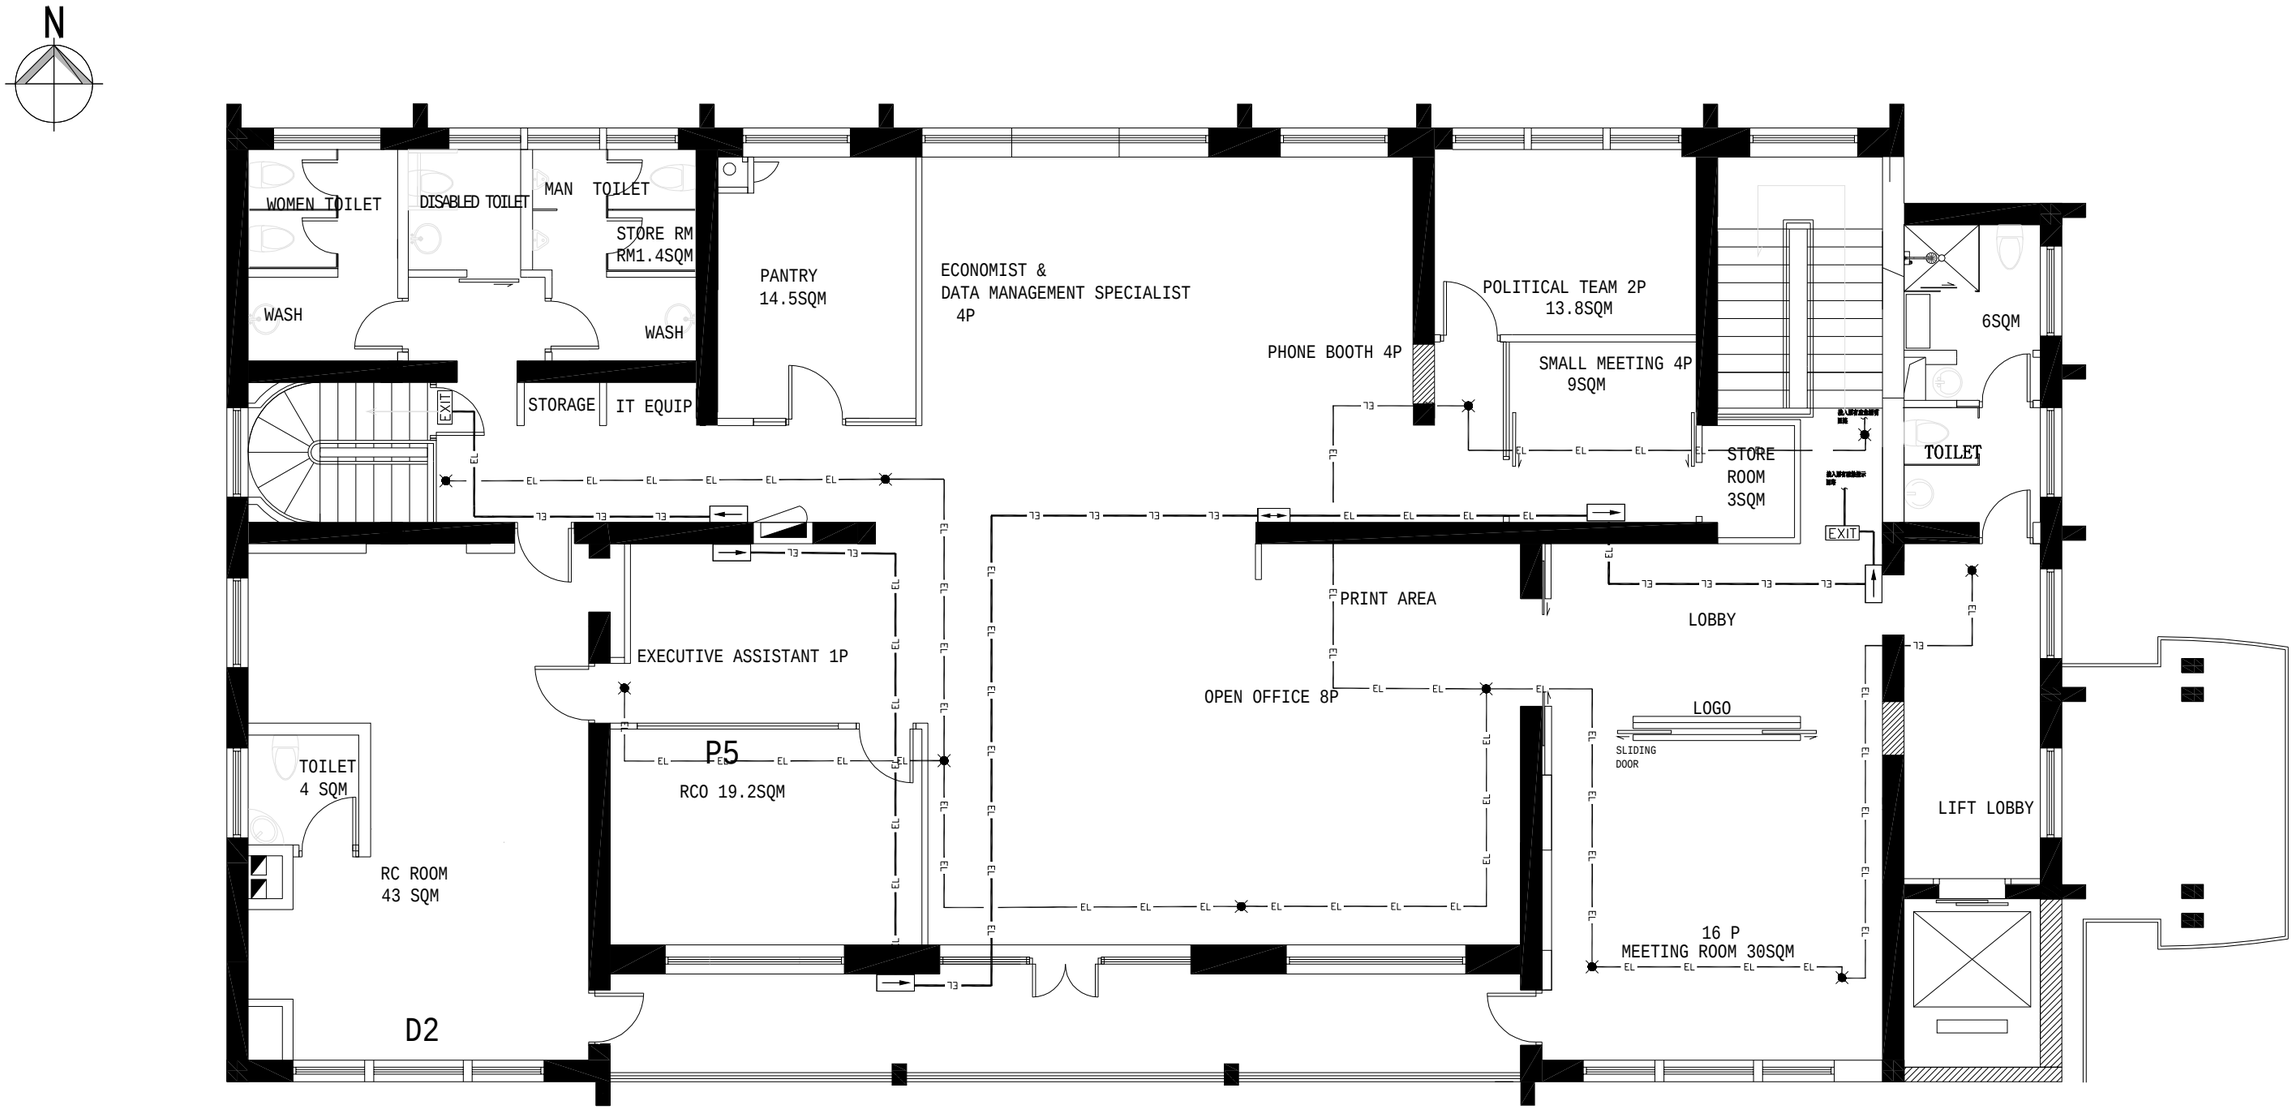

LEGEND: 符号	DESCRIPTION 说明
	EMERGENCY LIGHT **应急灯具(带90分钟电池)**
	LIGHT EXIT SIGN PLATE **疏散指示灯(带90分钟电池)**
EXIT	EXIT SIGN PLATE **安全出口指示灯(带90分钟电池)**
	DISTRIBUTION BOARD **电源配电箱**

adinteriors

Project
UNDP


Title
Emergency Evacuation Lighting Plan
应急疏散布置图

ANNEX BUILDING
辅楼
2F

Drawn	Date 2020.08.26
Checked	Print Date
Scale 1:50@A2	NET AREA
Project no.	Drawing no. EL-03
Cad File	

THIS DRAWING IS PROPERTY OF AD Incorporation (China) Ltd. UNAUTHORIZED USE IS NOT PERMITTED, ALL DIMENSIONS TO BE VERIFIED ON SITE

Rev.	Date	Description	Rev.	Date	Description

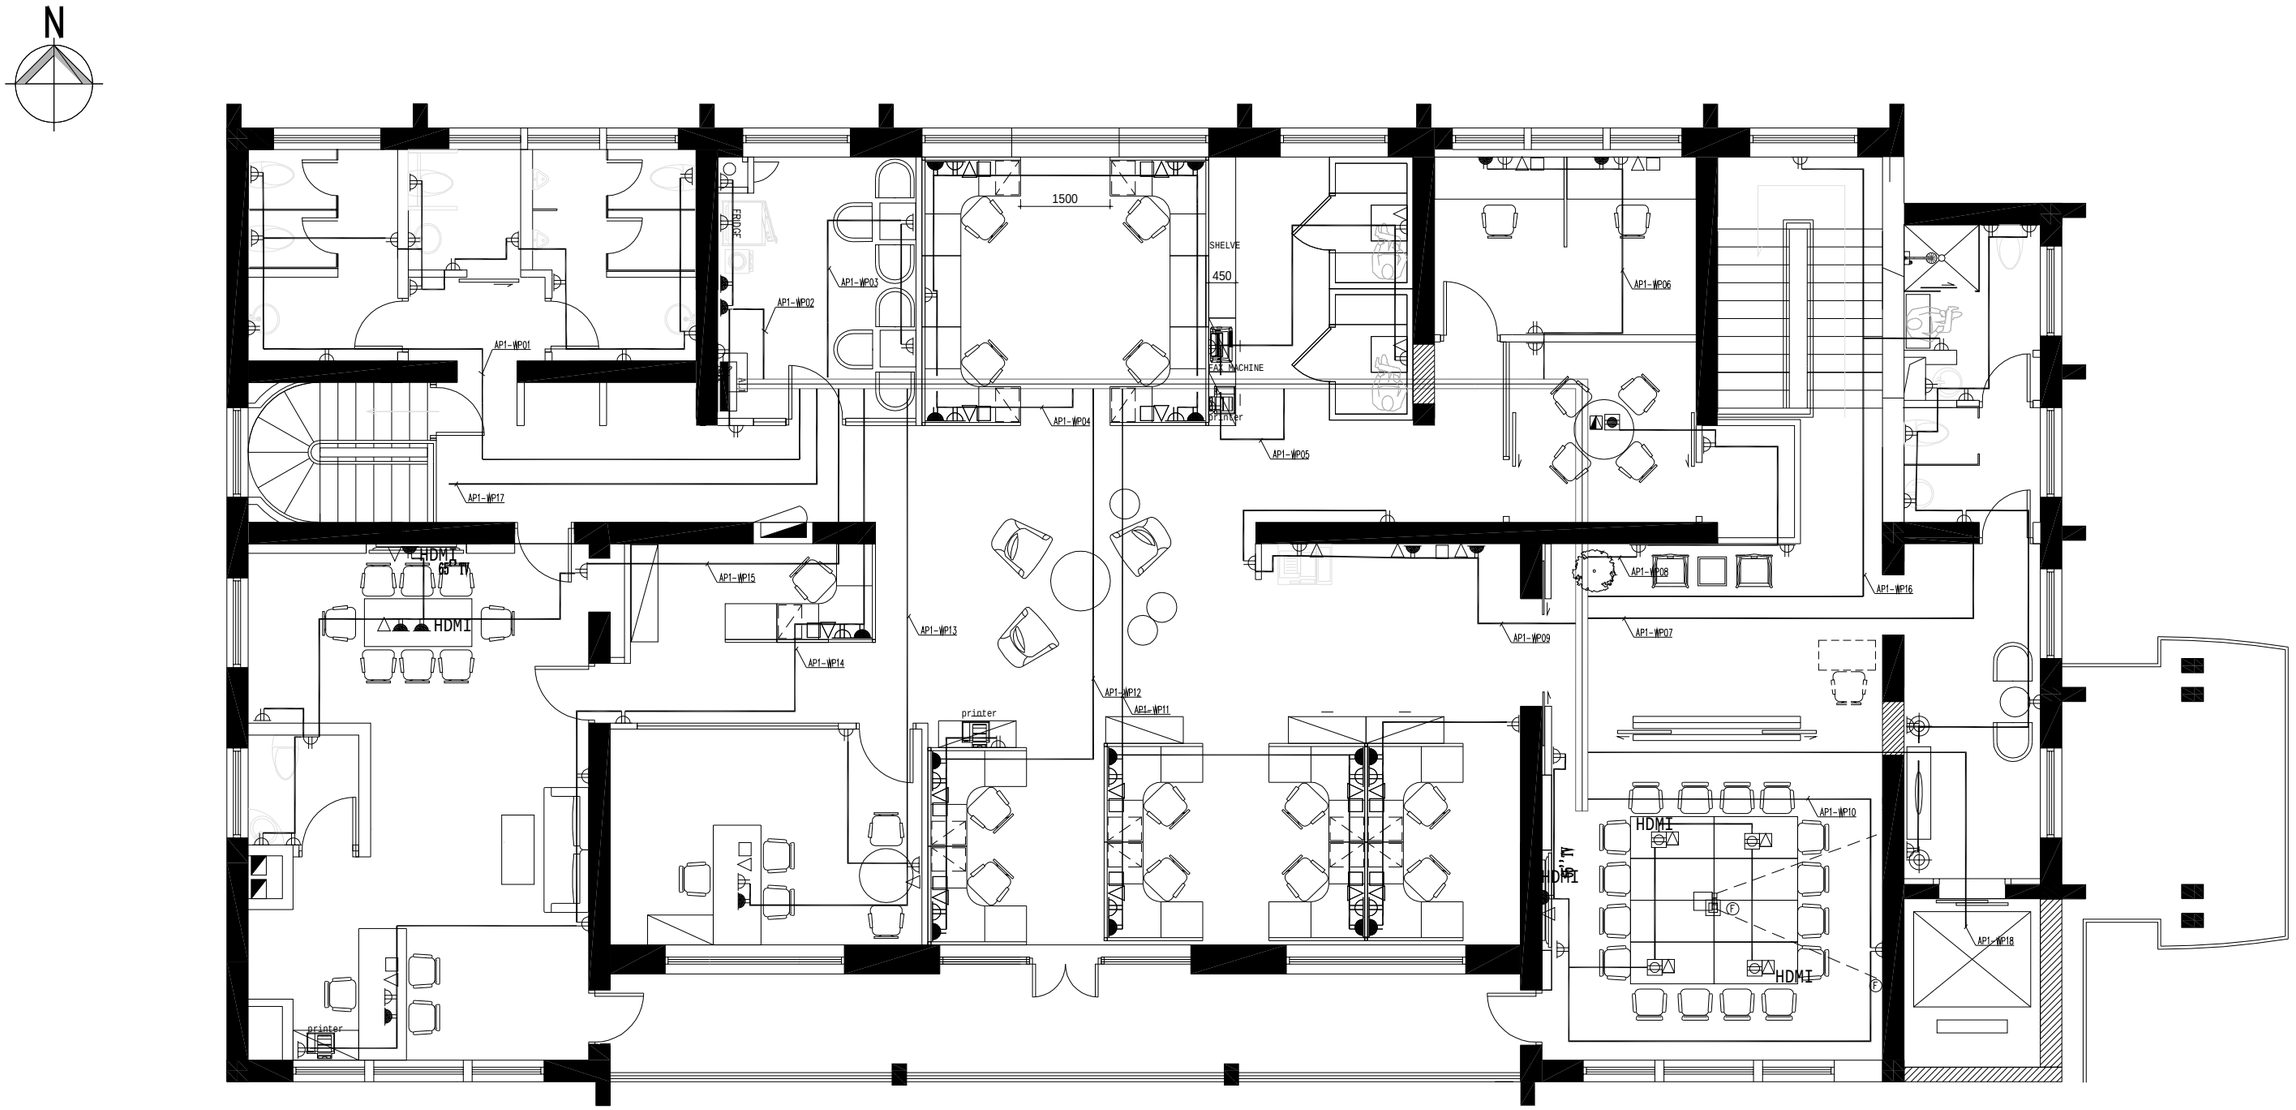

NOTE:

1.空调的插座为16A三孔插座

2.每两台空调一个配电回路，共六路
WK01-06

LEGEND: 符号	DESCRIPTION. 说明
	1 SET 10A SINGLE SOCKET OUTLET ON THE WALL OR FURNITURE PANEL 1套10安培插座,安装于家具屏风或墙面上。
	2 SET 10A TWIN SOCKET OUTLETS ON FURNITURE PANEL OR WALL 2套10安培插座,安装于家具屏风或墙面上。
	1 SET 10A SINGLE SOCKET OUTLET ON THE FLOOR OR BENCH 1套13 安培插座地面或台面以上安装。
	1 SET 10A TWIN SOCKET OUTLET ON THE FLOOR OR BENCH 2套13 安培插座地面或台面以上安装。
	DISTRIBUTION BOARD 电源配电箱

adinteriors

Project
UNDP


Title
Power Circuit Plan
强电插座布置图

ANNEX BUILDING
辅楼
2F

Drawn		Date	2020.08.26
Checked		Print Date	
Scale	1:50@A2	NET AREA	
Project no.		Drawing no.	EL-04
Cad File			

THIS DRAWING IS PROPERTY OF AD Incorporation (China) Ltd. UNAUTHORIZED USE IS NOT PERMITTED, ALL DIMENSIONS TO BE VERIFIED ON SITE

Rev.	Date	Description	Rev.	Date	Description

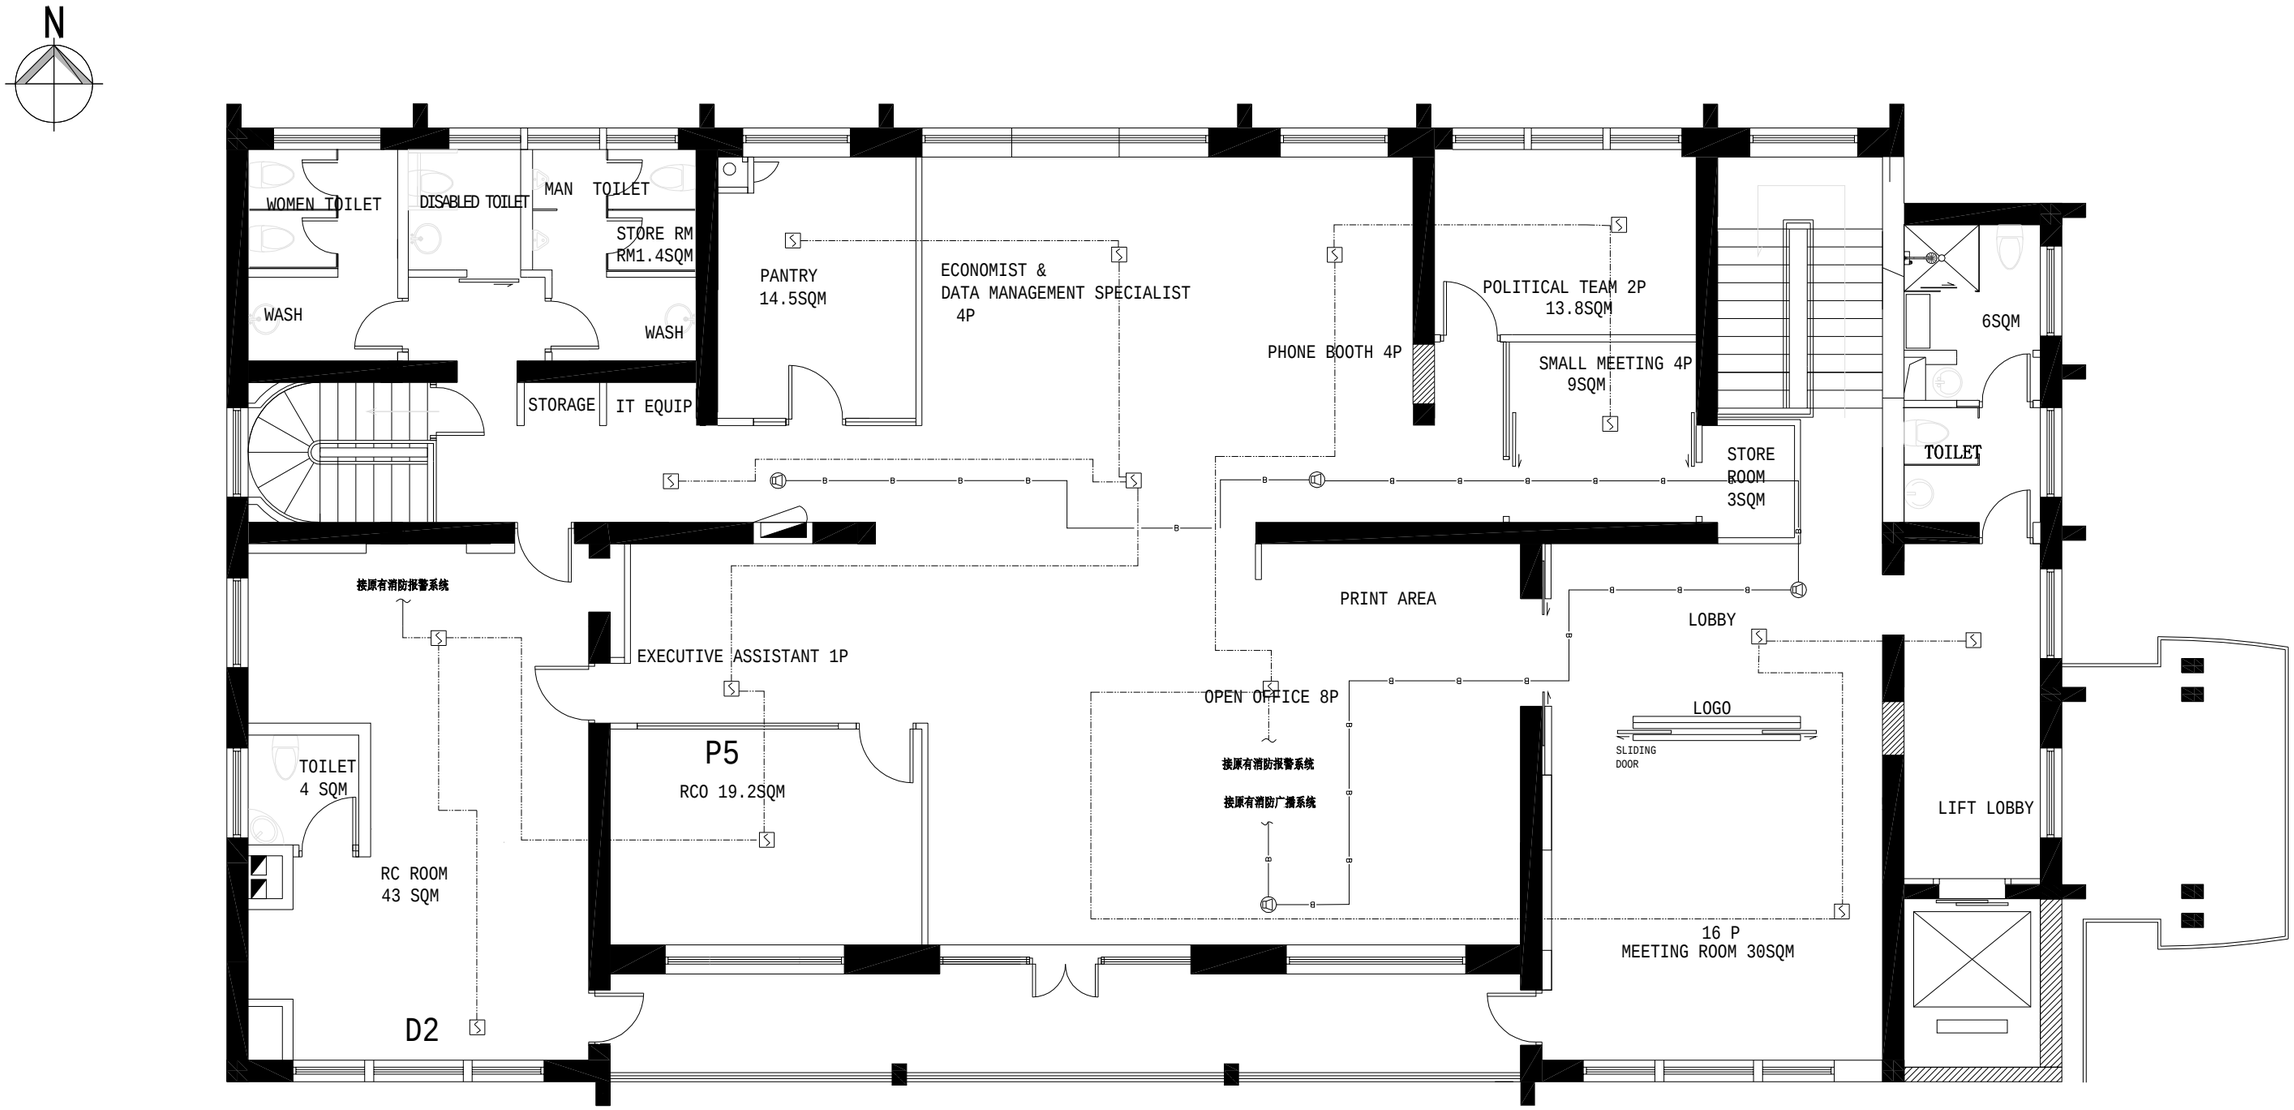

LEGEND: 符号	DESCRIPTION 说明
	SMOKE DETECTOR 感烟探头
	PUBLIC ADDRESSING SPEAKER 消防广播

adinteriors

Project
UNDP

Title
Fire Alarm Layout Plan
消防报警布置图

ANNEX BUILDING
辅楼
2F

Drawn	Date 2020.08.26
Checked	Print Date
Scale 1:50@A2	NET AREA
Project no.	Drawing no. EL-05
Cad File	

THIS DRAWING IS PROPERTY OF
AD Incorporation (China) Ltd.
UNAUTHORIZED USE IS NOT
PERMITTED, ALL DIMENSIONS
TO BE VERIFIED ON SITE

Rev.	Date	Description	Rev.	Date	Description