

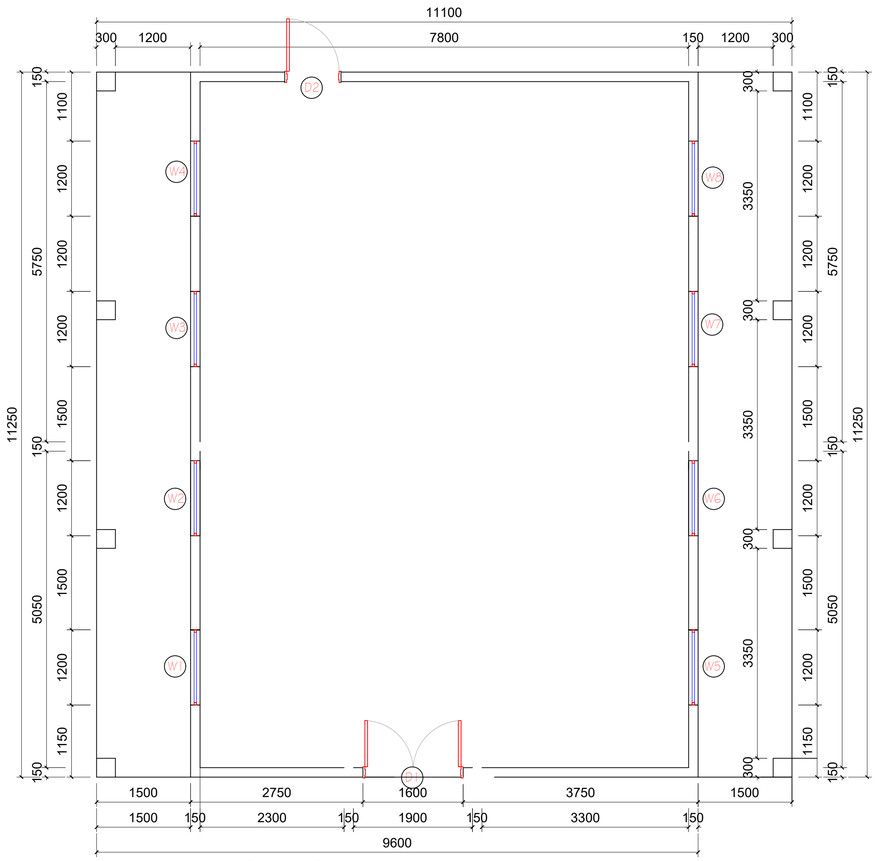



EXISTING FLOOR PLAN
Scale 1: 100

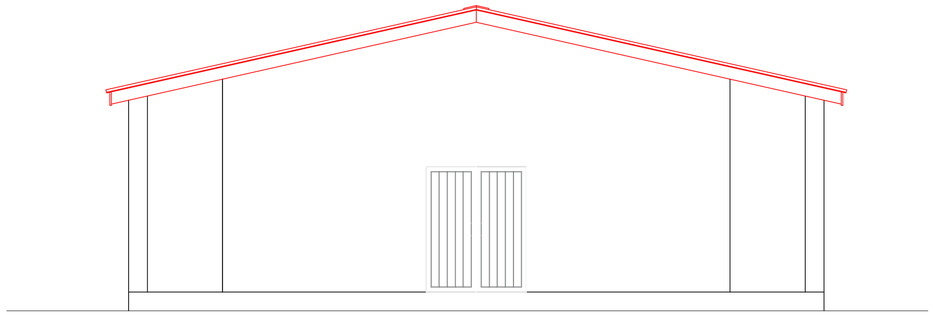


EXISTING FRONT ELEVATION
Scale 1: 100

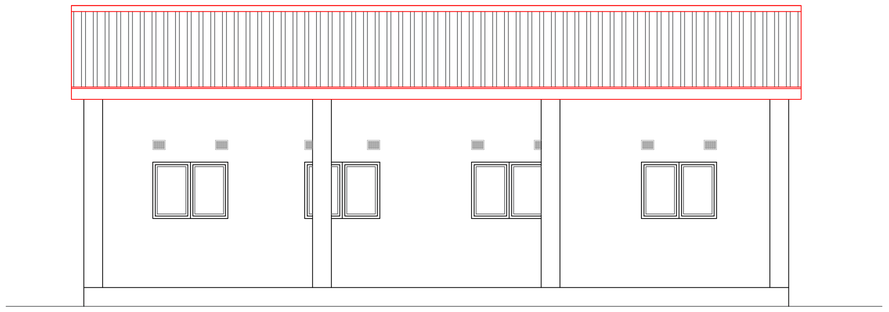

EXISTING SIDE ELEVATION
Scale 1: 100

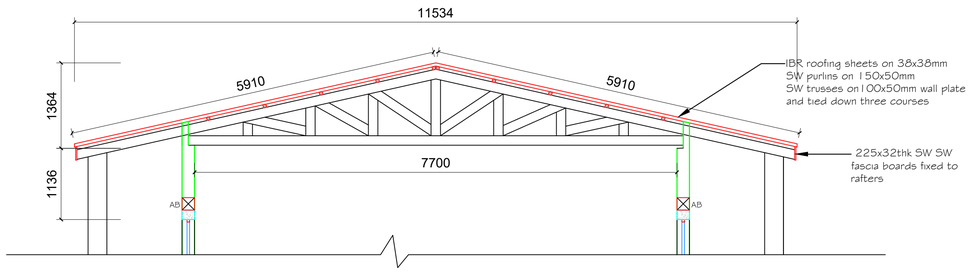

PROPOSED ROOF SECTION
Scale 1: 100

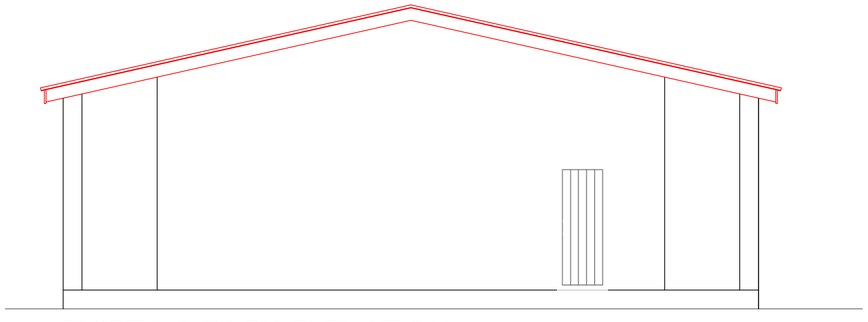

EXISTING BACK ELEVATION
Scale 1: 100

Project Title:

PROPOSED REFURBISHMENT OF THE FARMERS DISTRIBUTION CENTER

Drawing Title:

Existing Floor plans,Elevations and Cross Section

LEGEND/NOTES

REV	DESCRIPTION	DATE

Client 's sign

Architect 's sign

Client:

United Nations Development Programme
UN House
Alick Nkhata Road
Lusaka, Zambia

Scale : As Shown	Paper size: A1	Drawing No:01
Date : December 2019		
Drawn by : FM		
Project No : 03/19		