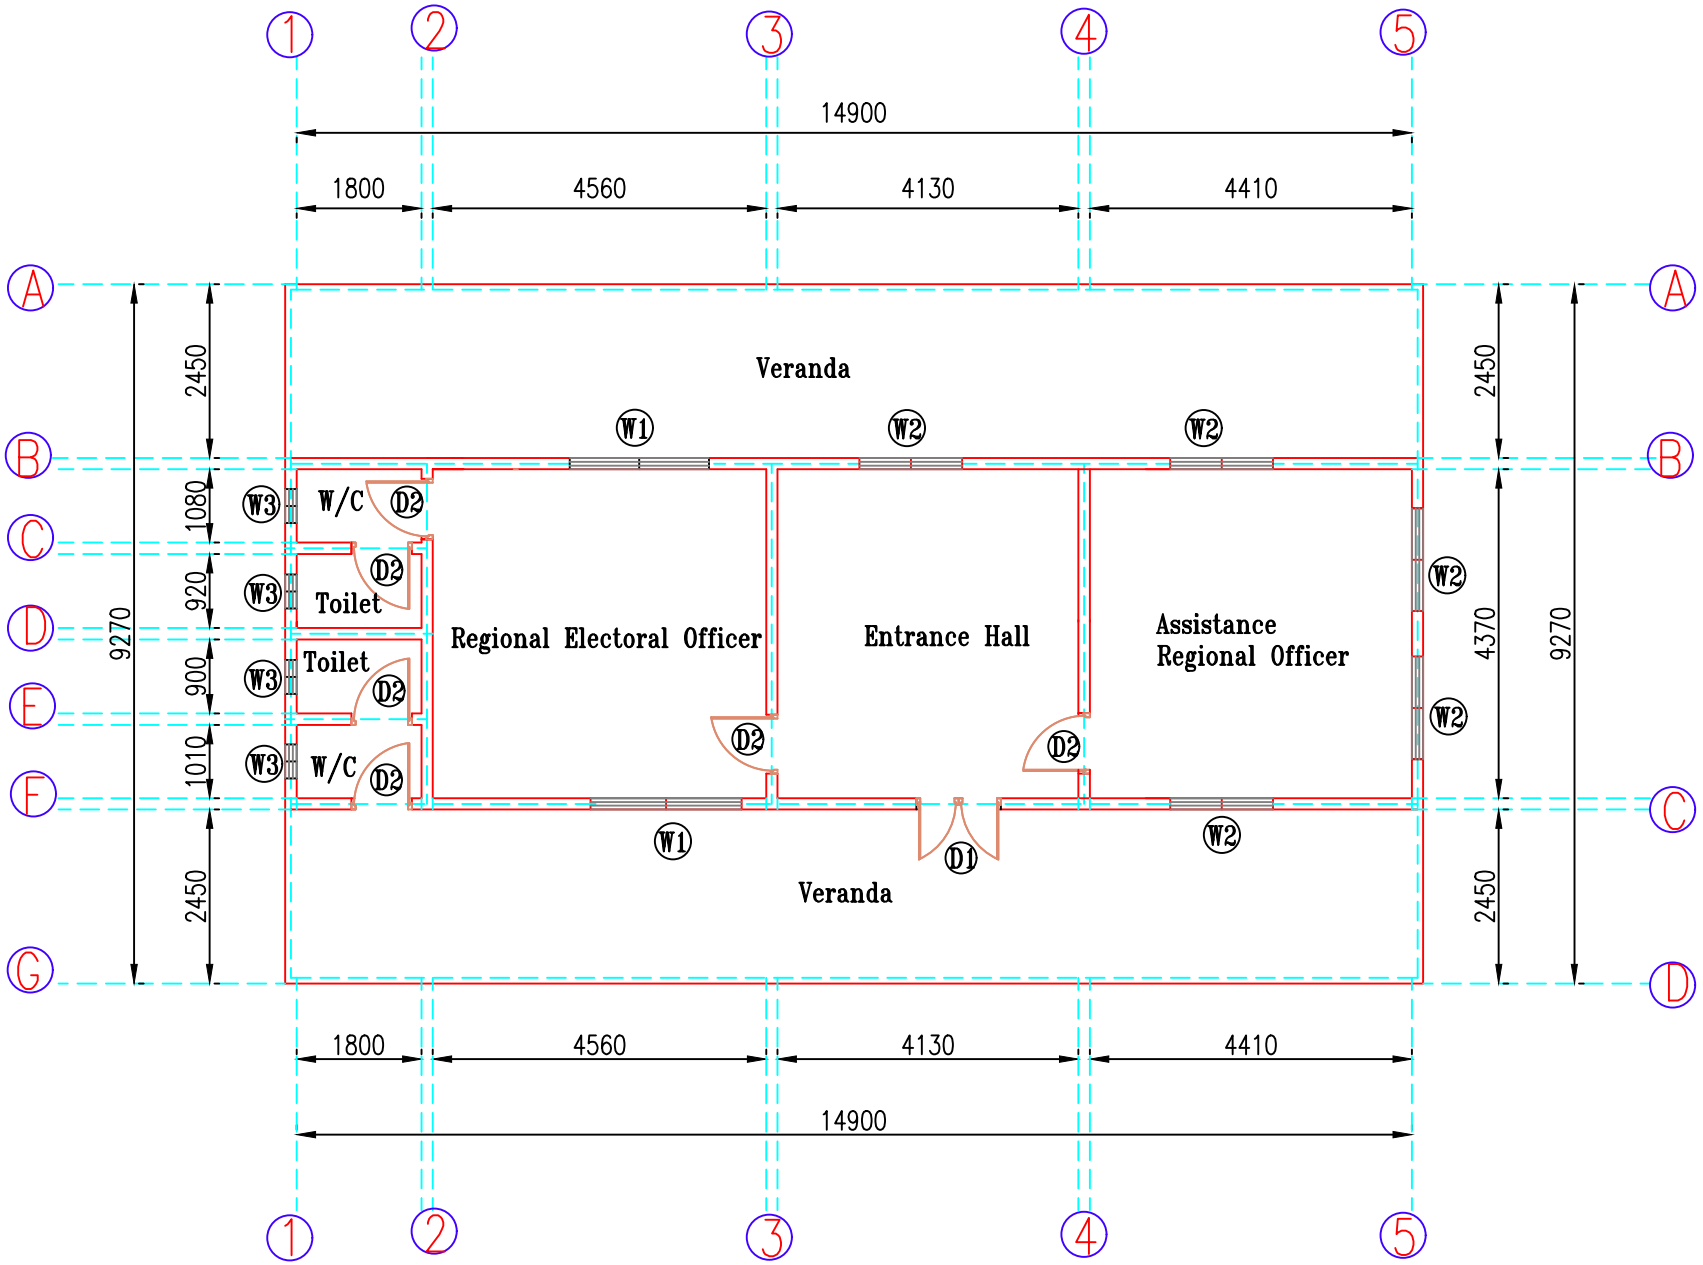


EXISTING FLOOR PLAN
SCALE 1:100