

PLANS OF MATERNITY/HOSPITALIZATION WARD


,MATERNITY/HOSPITALIZATION BLOCK

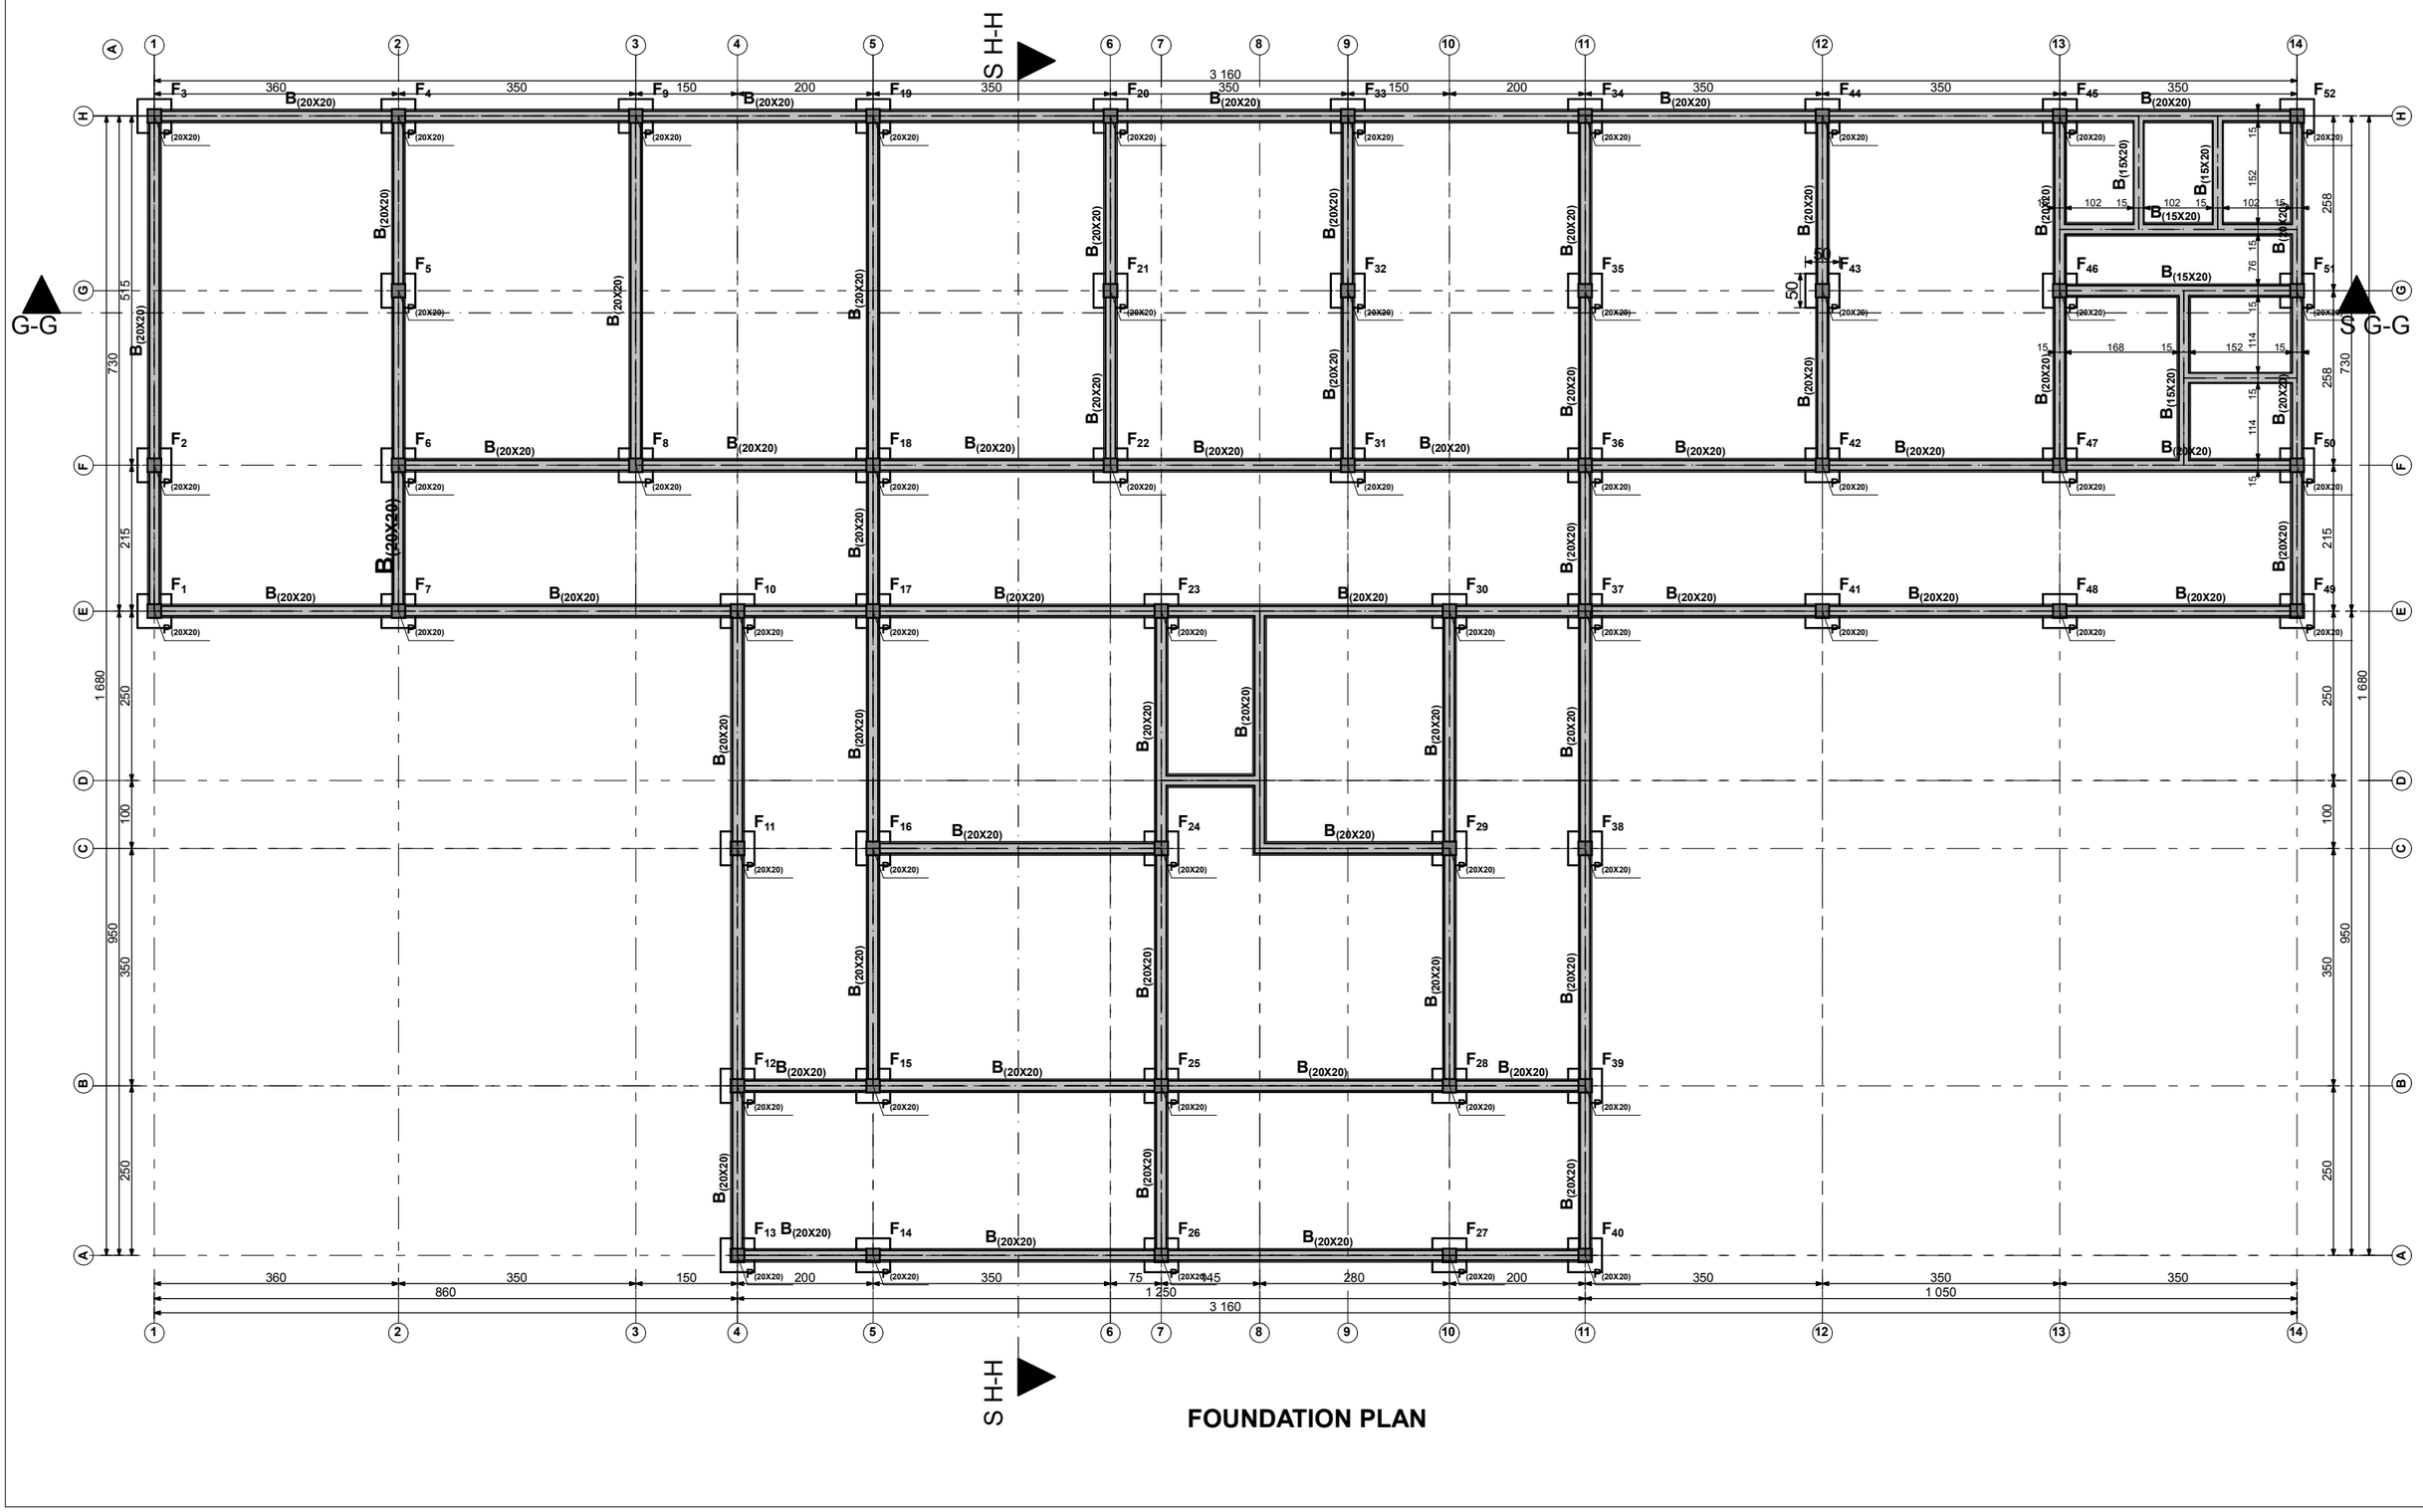

FOUNDATION PLAN

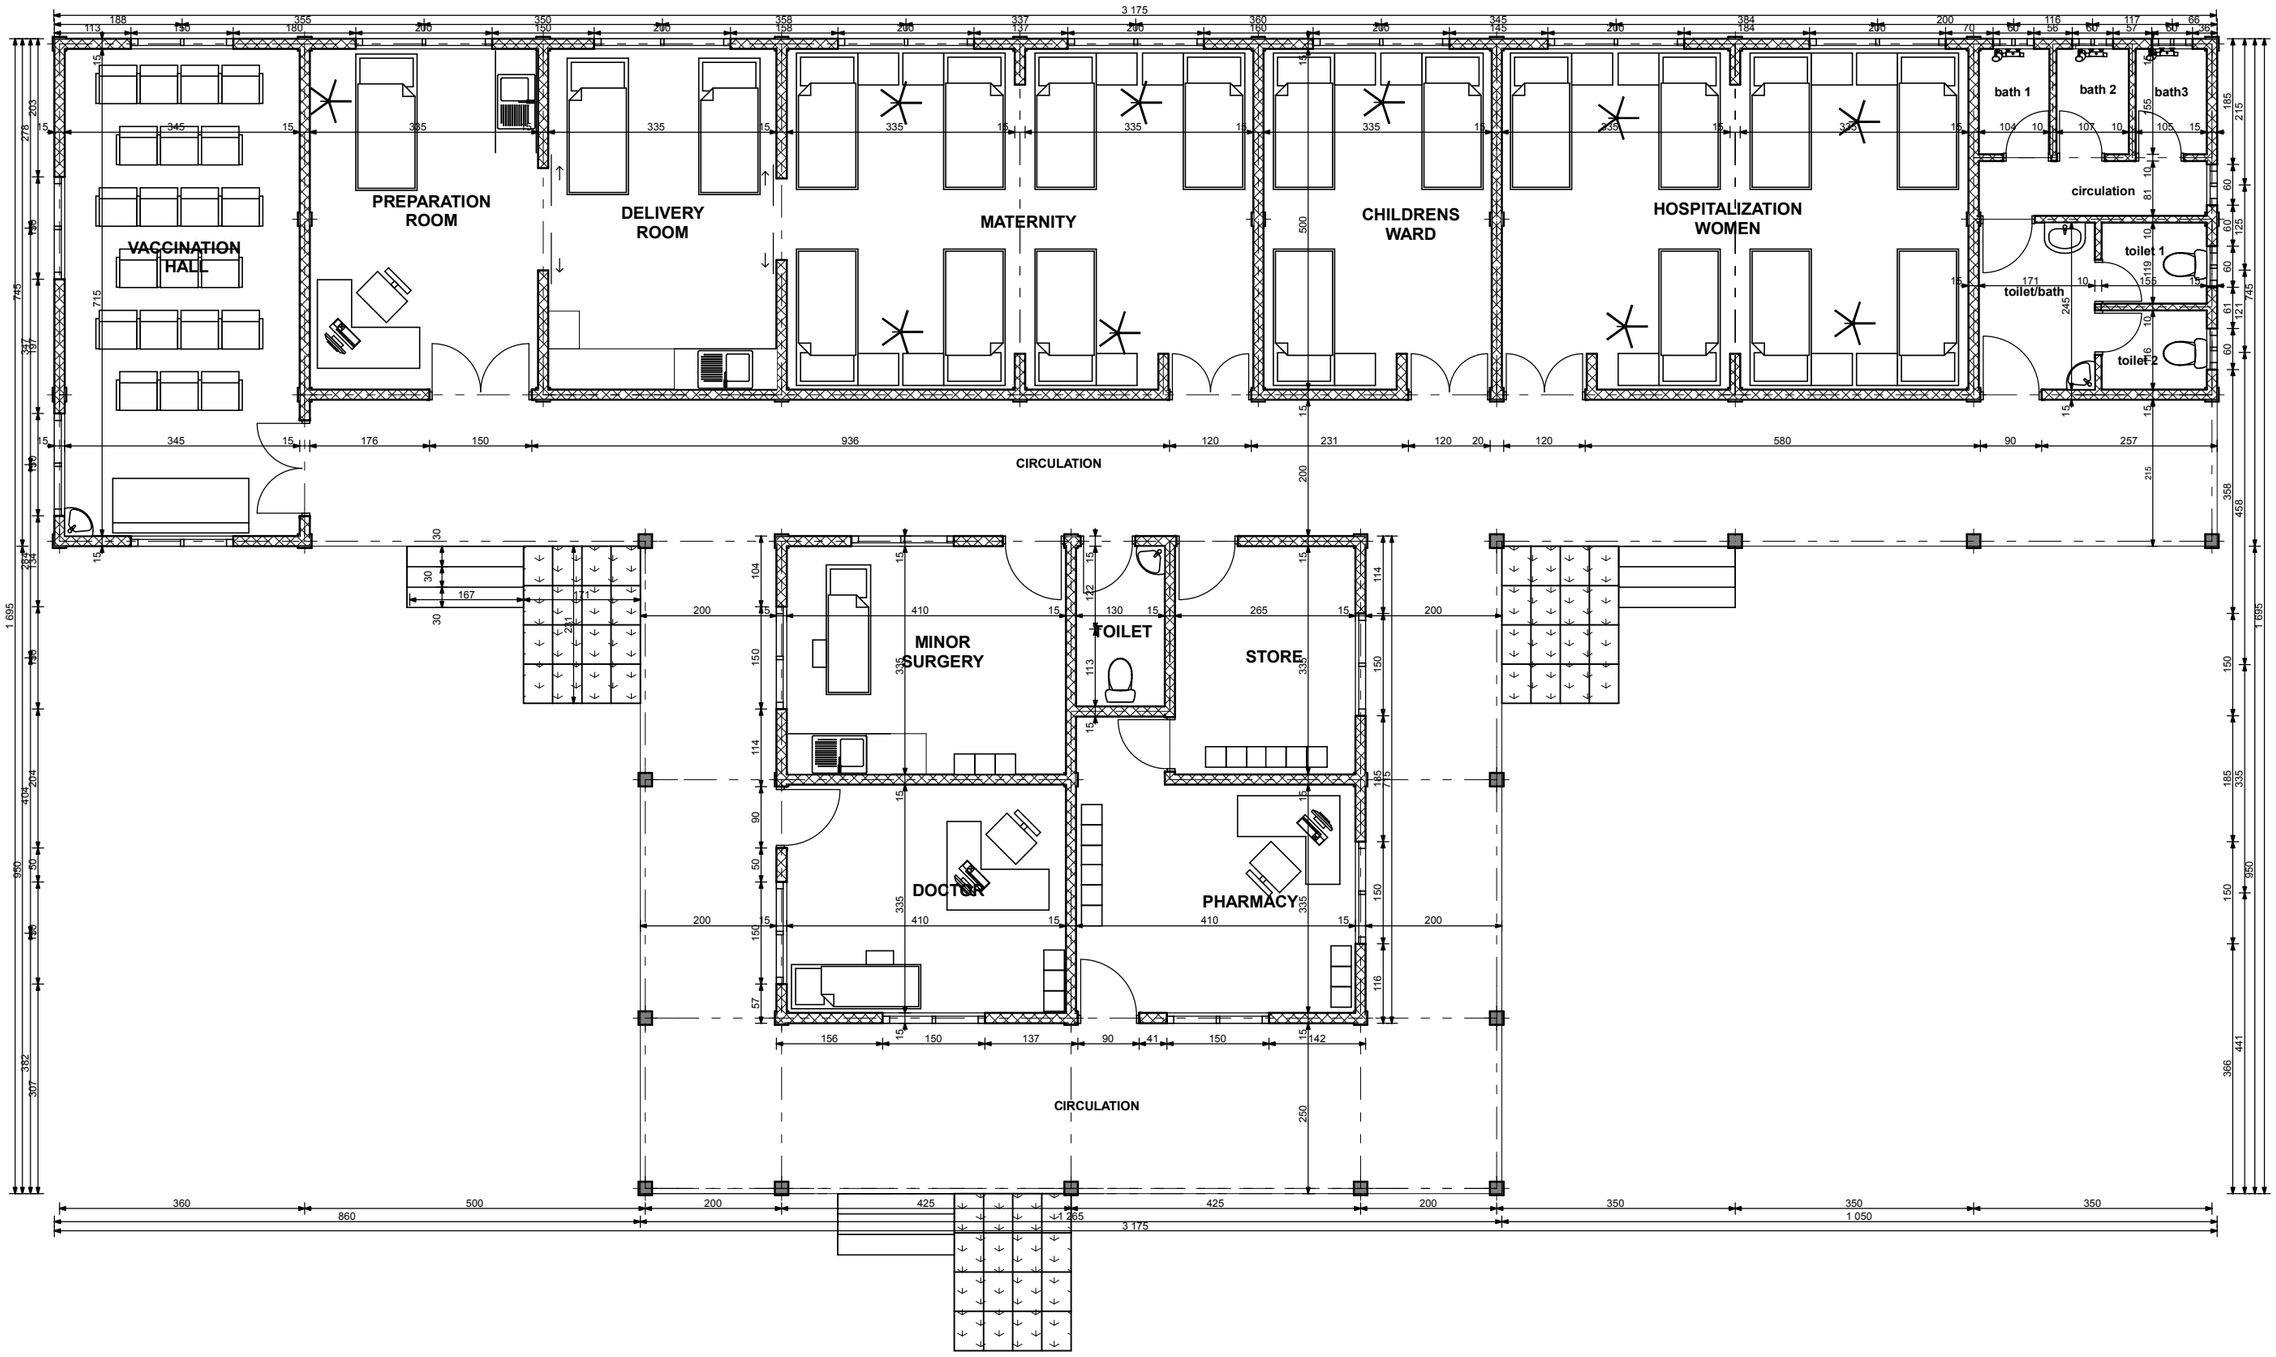


DISTRIBUTION PLAN MATERNITY

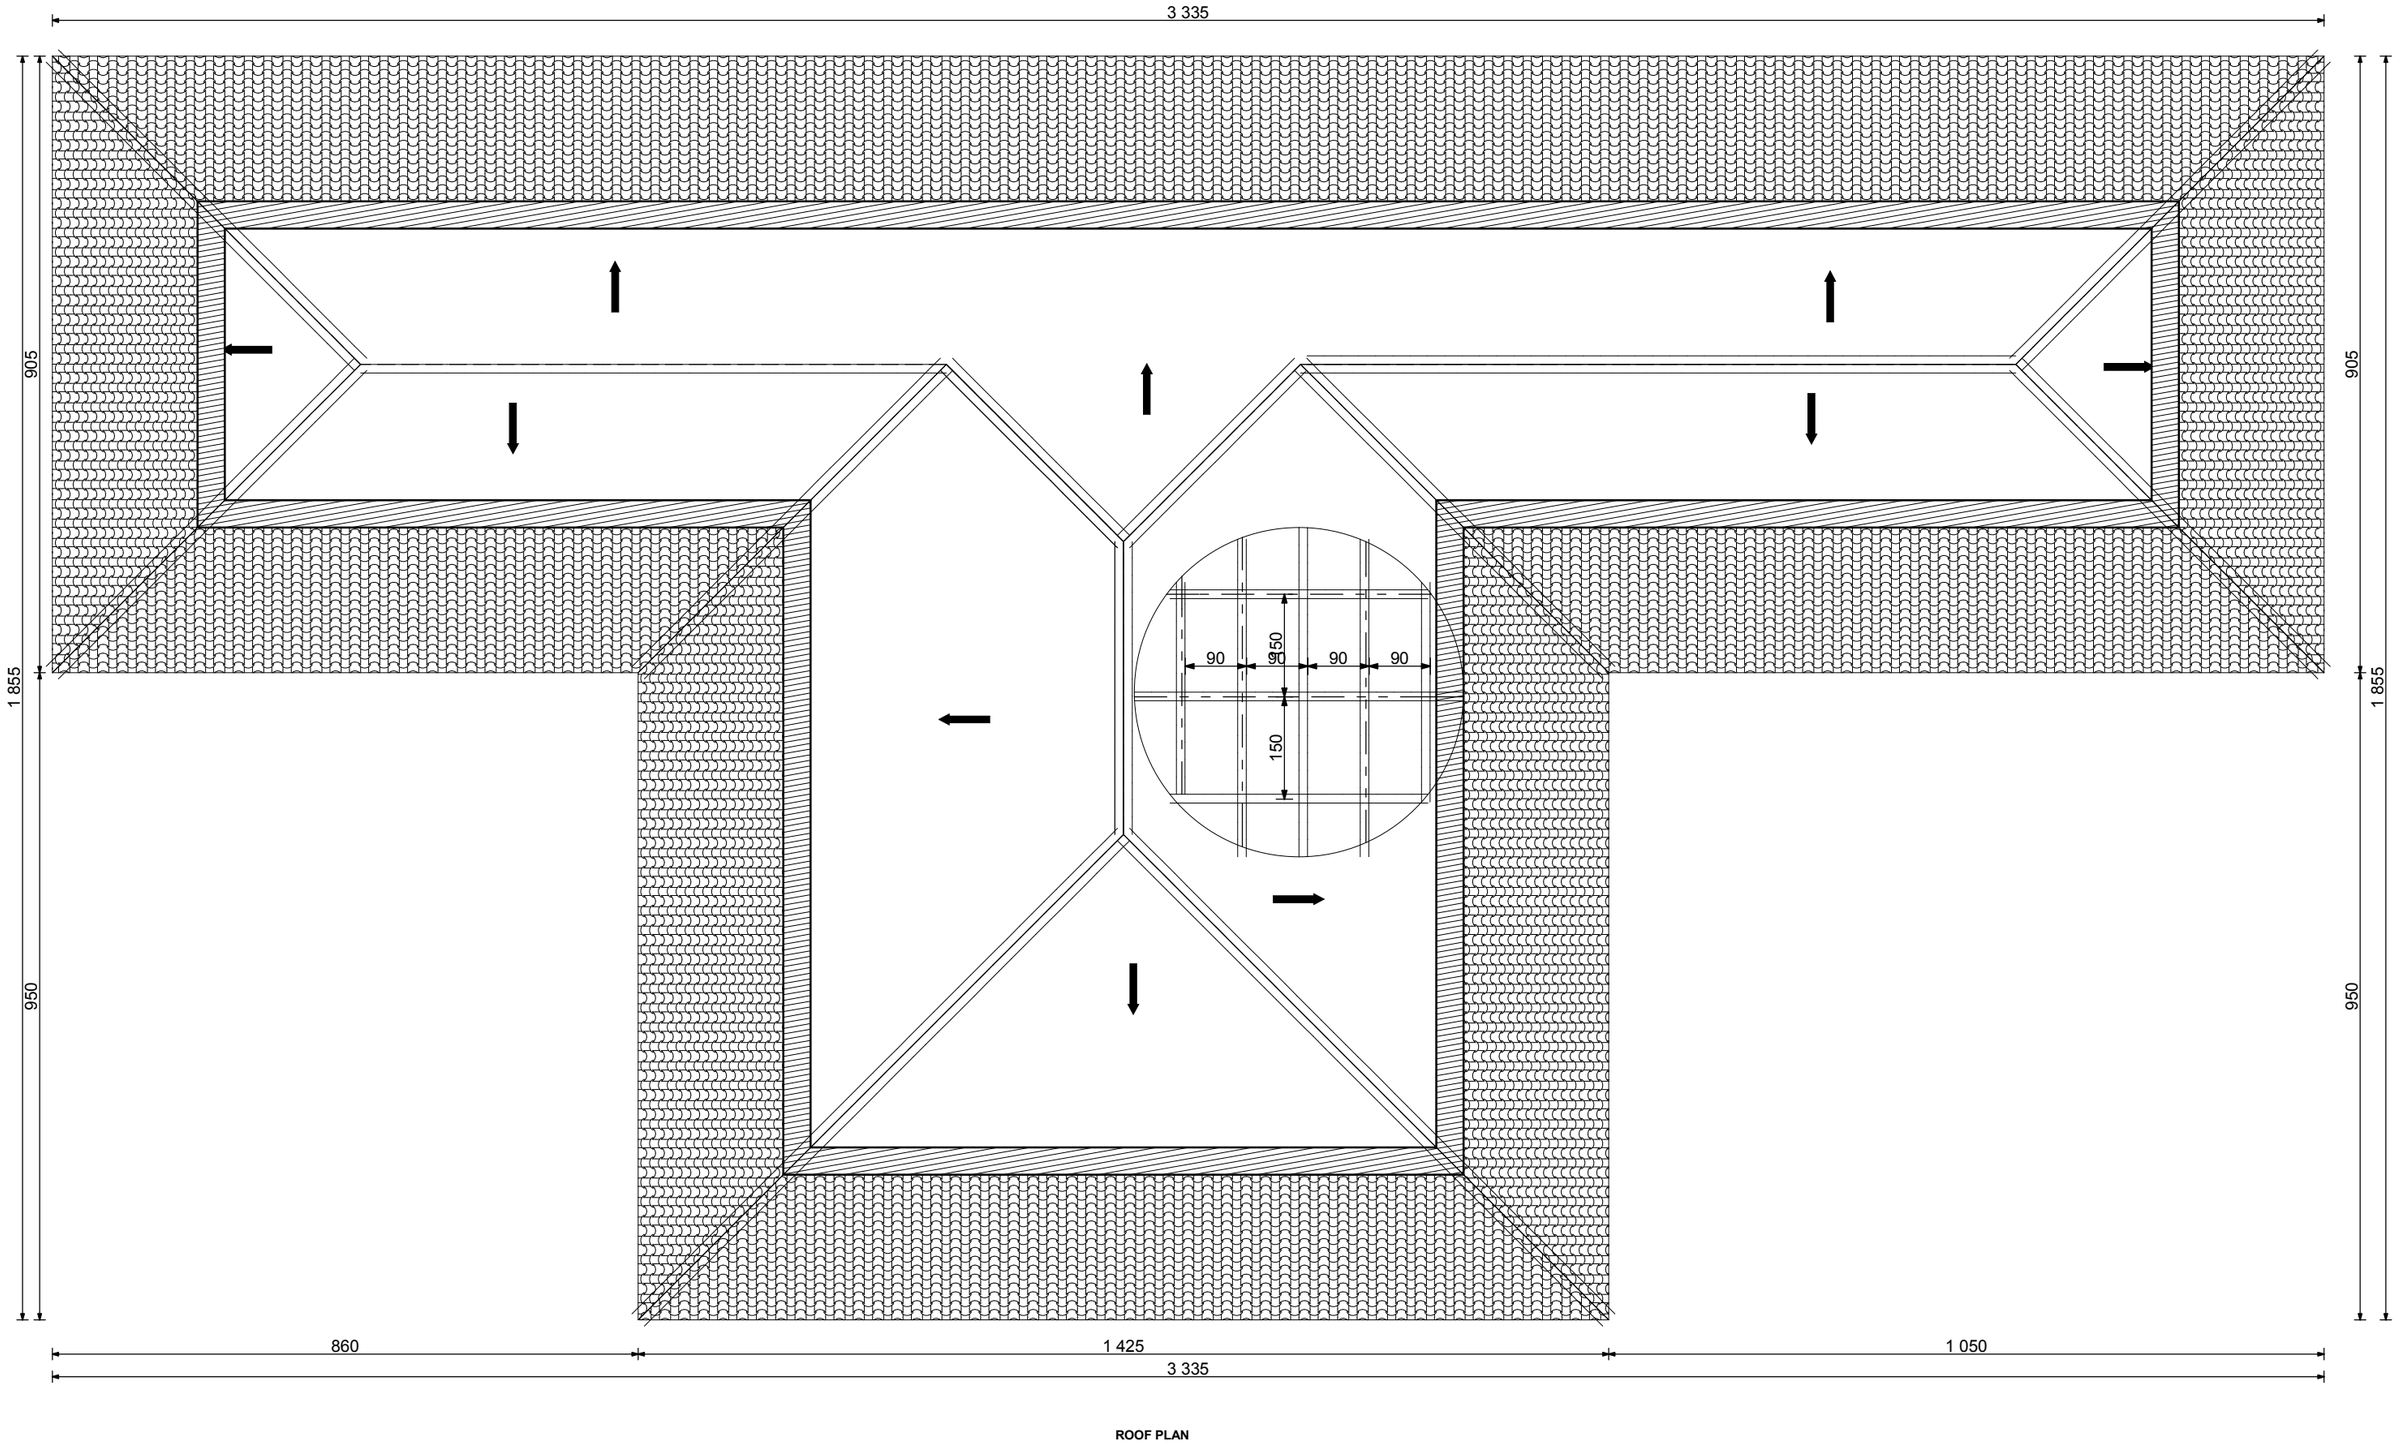
3 335
905
1 855
950
90
90
90
90
350
150
905
1 855
950
860
1 425
1 050
3 335

ROOF PLAN



FRONT VIEW

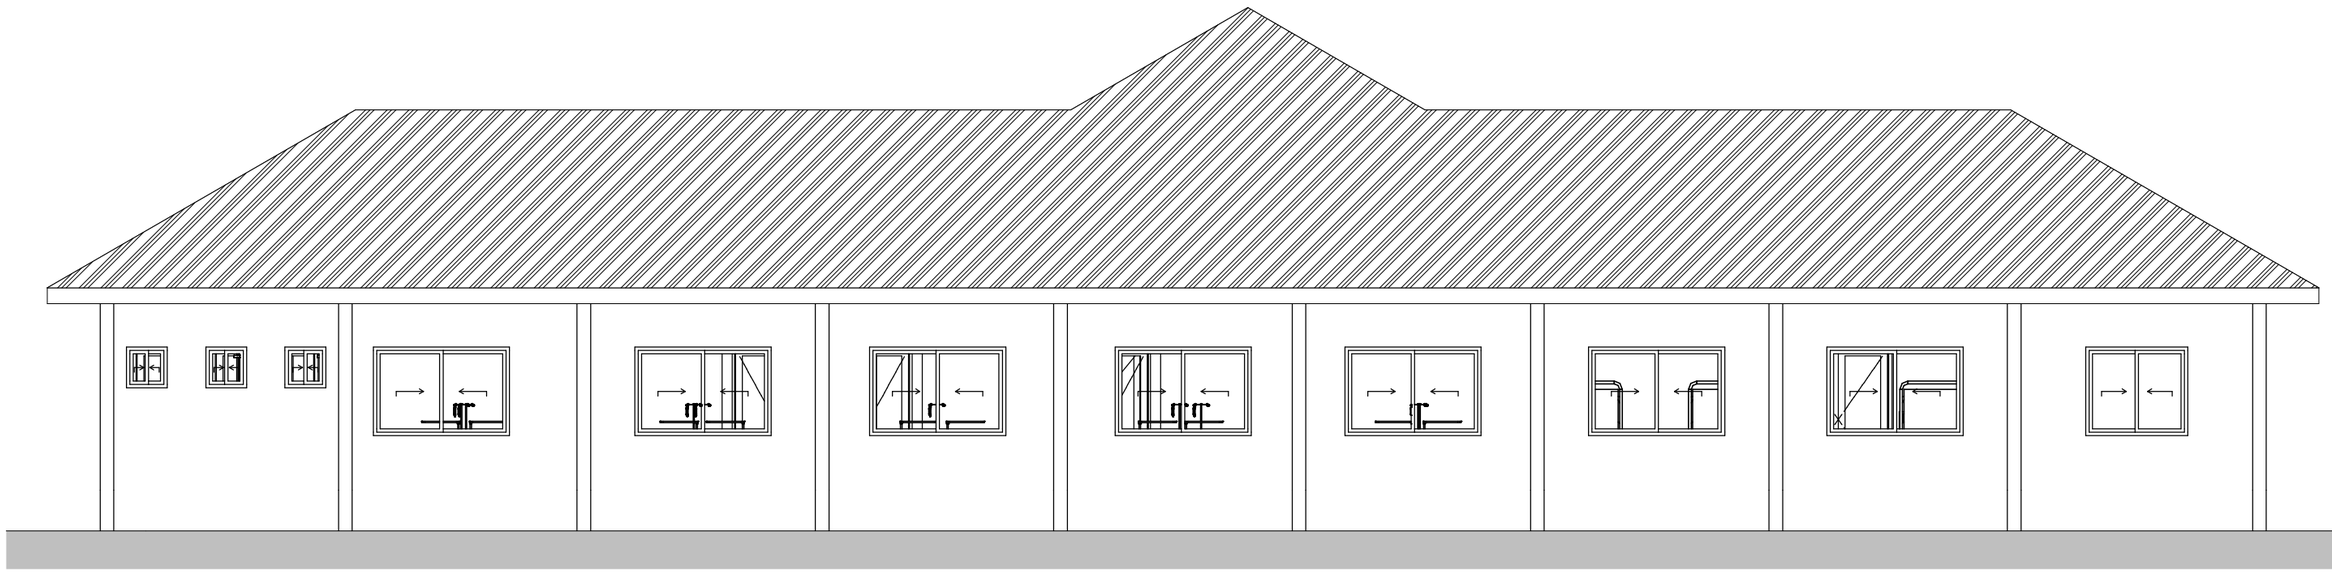


REAR VIEW




RIGTH END VIEW



LEFT END VIEW

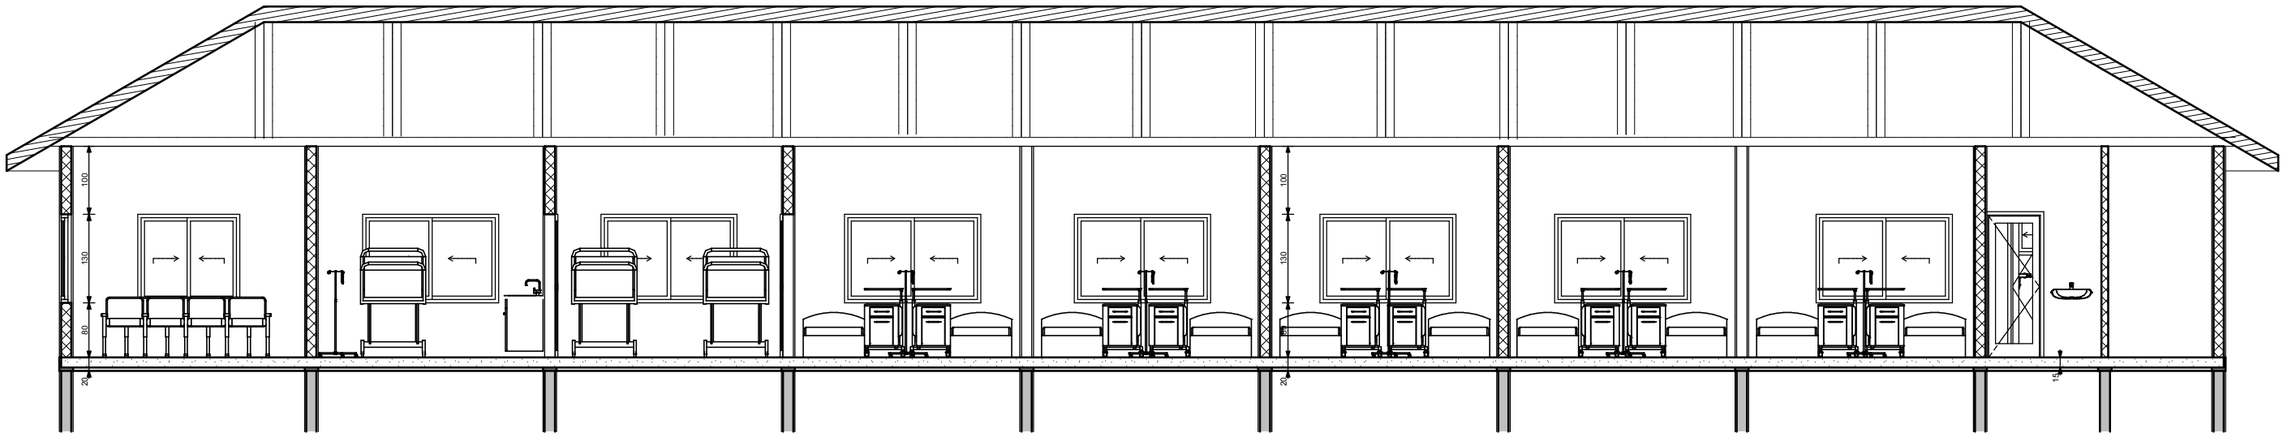


SECTION G-G

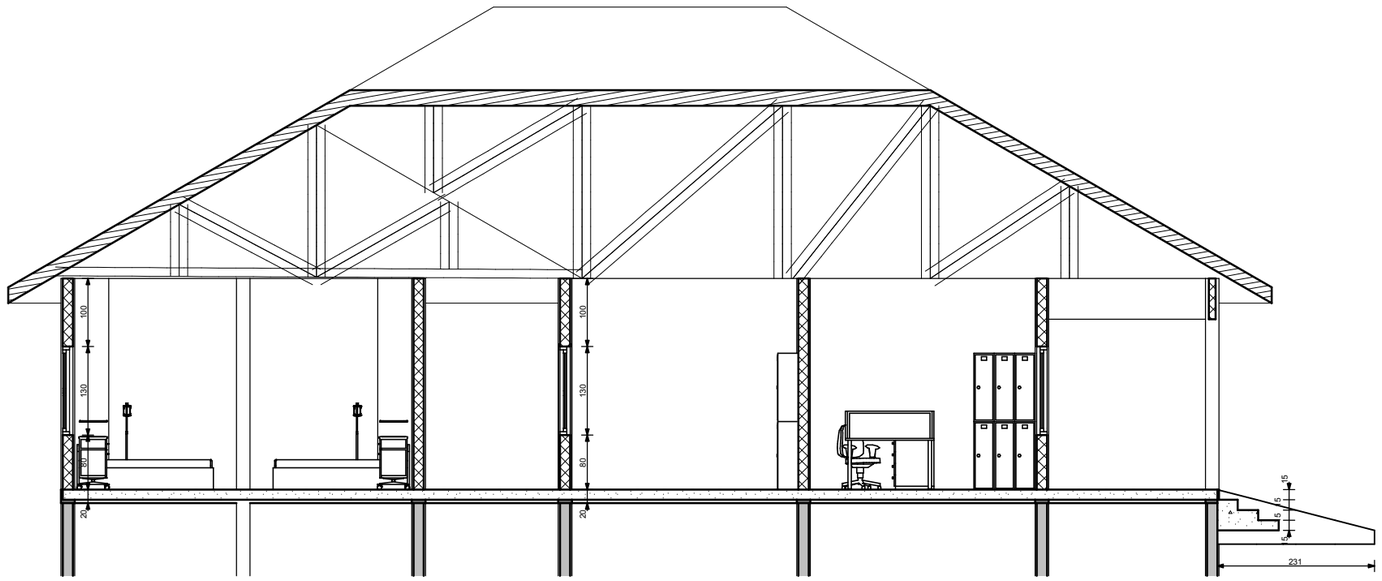


SECTION H-H

PLANS OF EXTERNAL TOILET

PROPOSED EXTERNAL TOILET

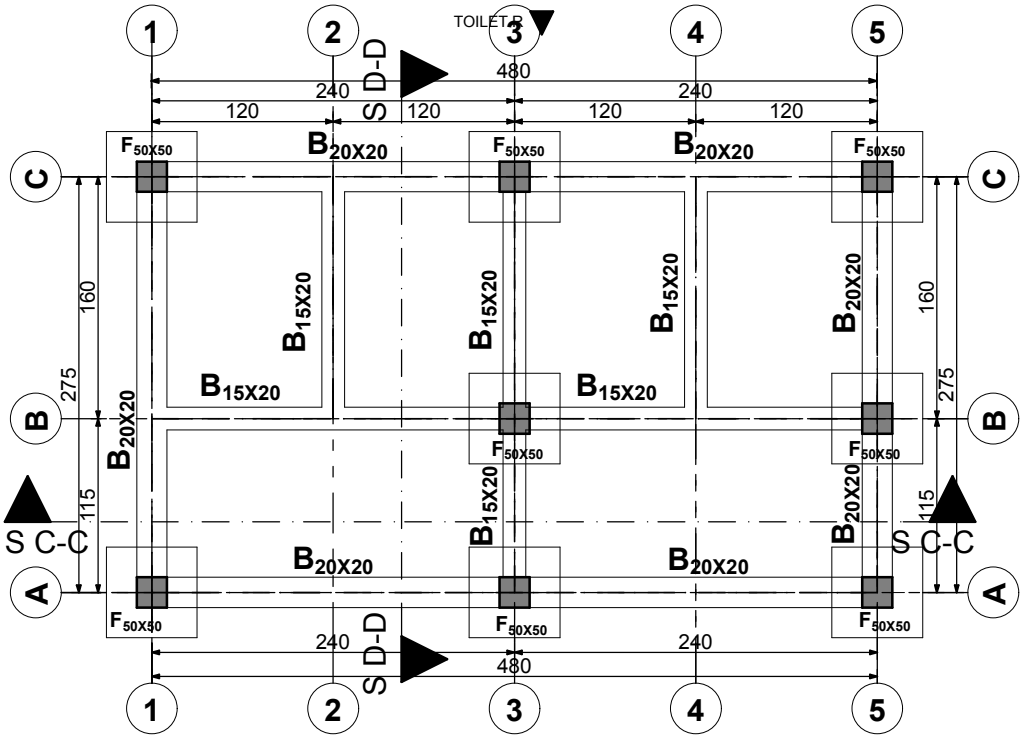

FOUNDATION FOR TOILET

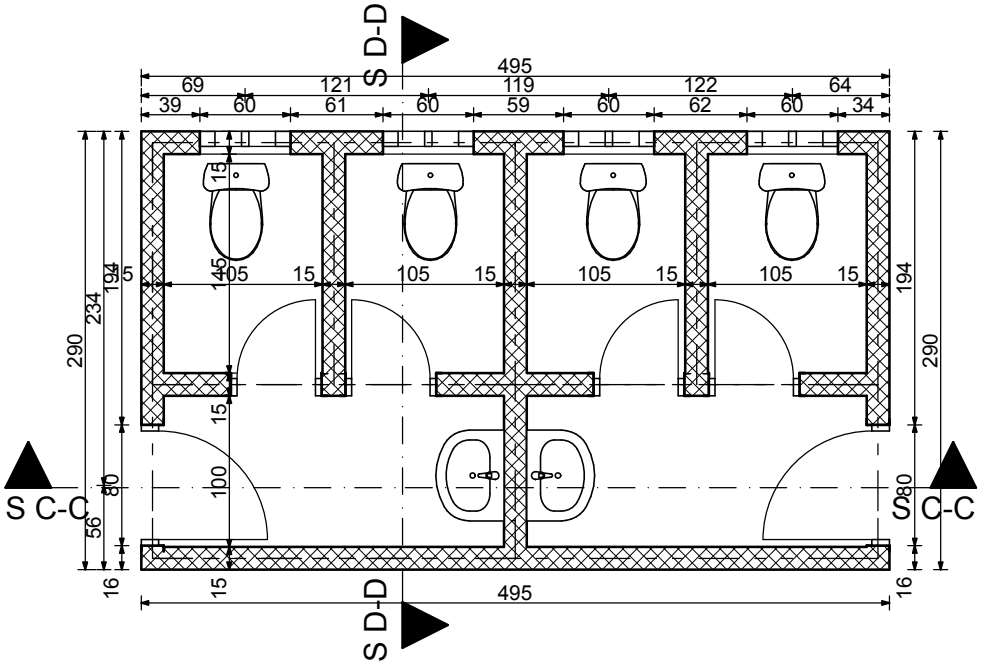


FLOOR PLAN FOR TOILET


SCALE; 1:50




FRONT VIEW

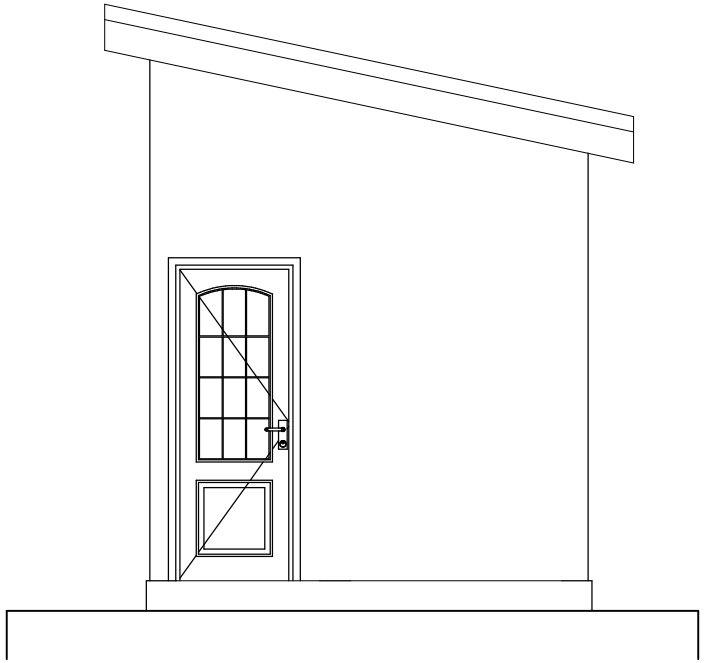

RIGTH END VIEW

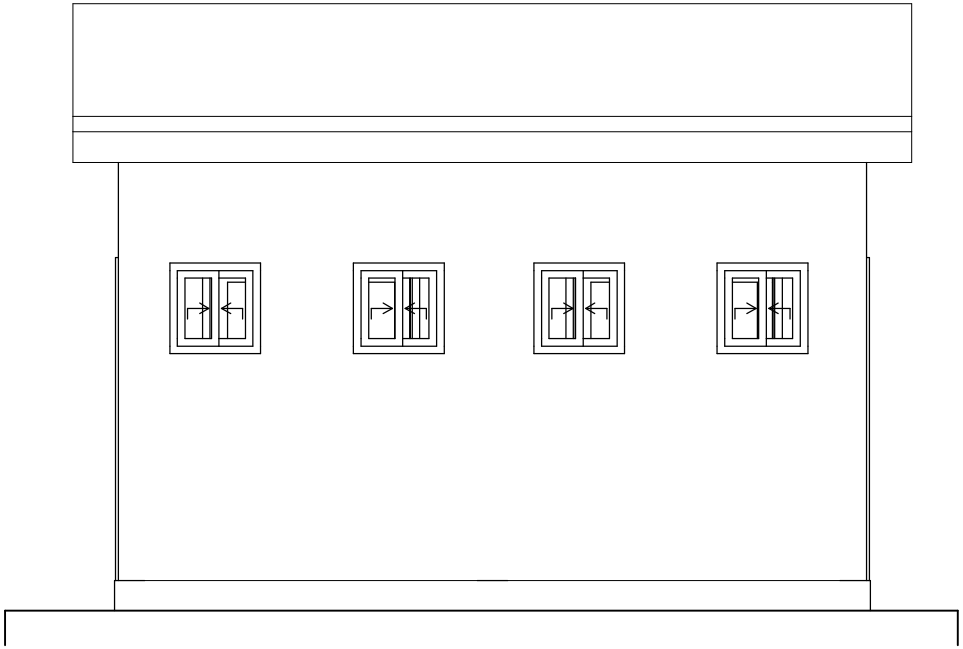


REAR VIEW

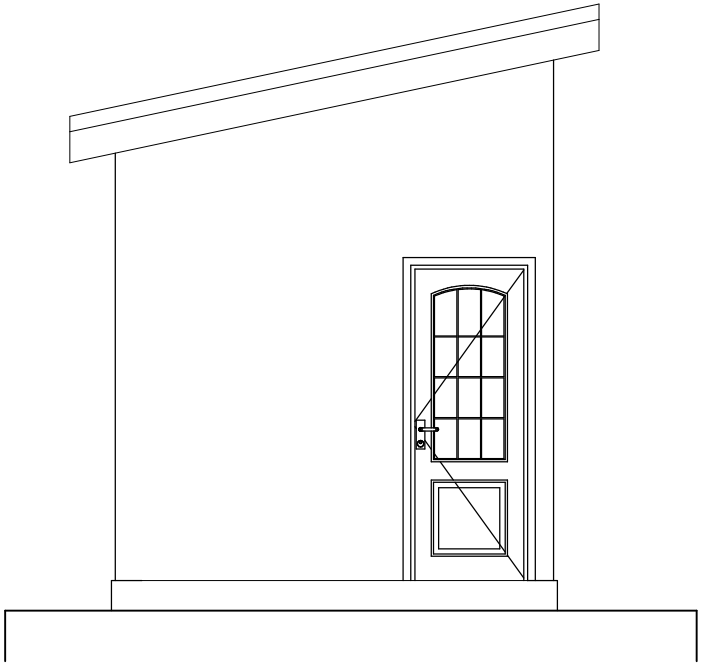


LEFT END VIEW

SCALE; 1:50

SECTION FOR THE EXTERNAL TOILET

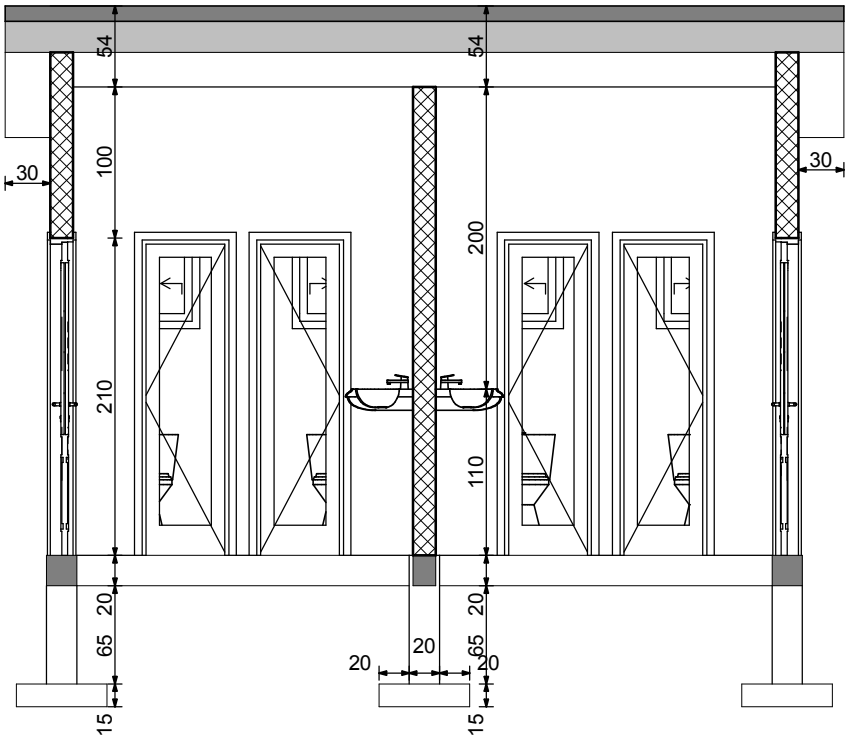

SECTION C-C

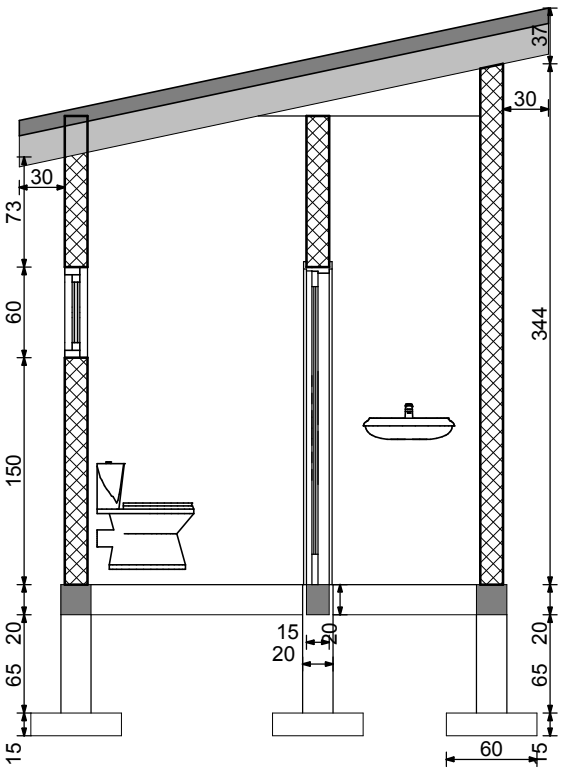


SECTION D-D

SCALE;1:50

PLANS OF WATER TOWER


ELEVATIONS OF WATER TOWER

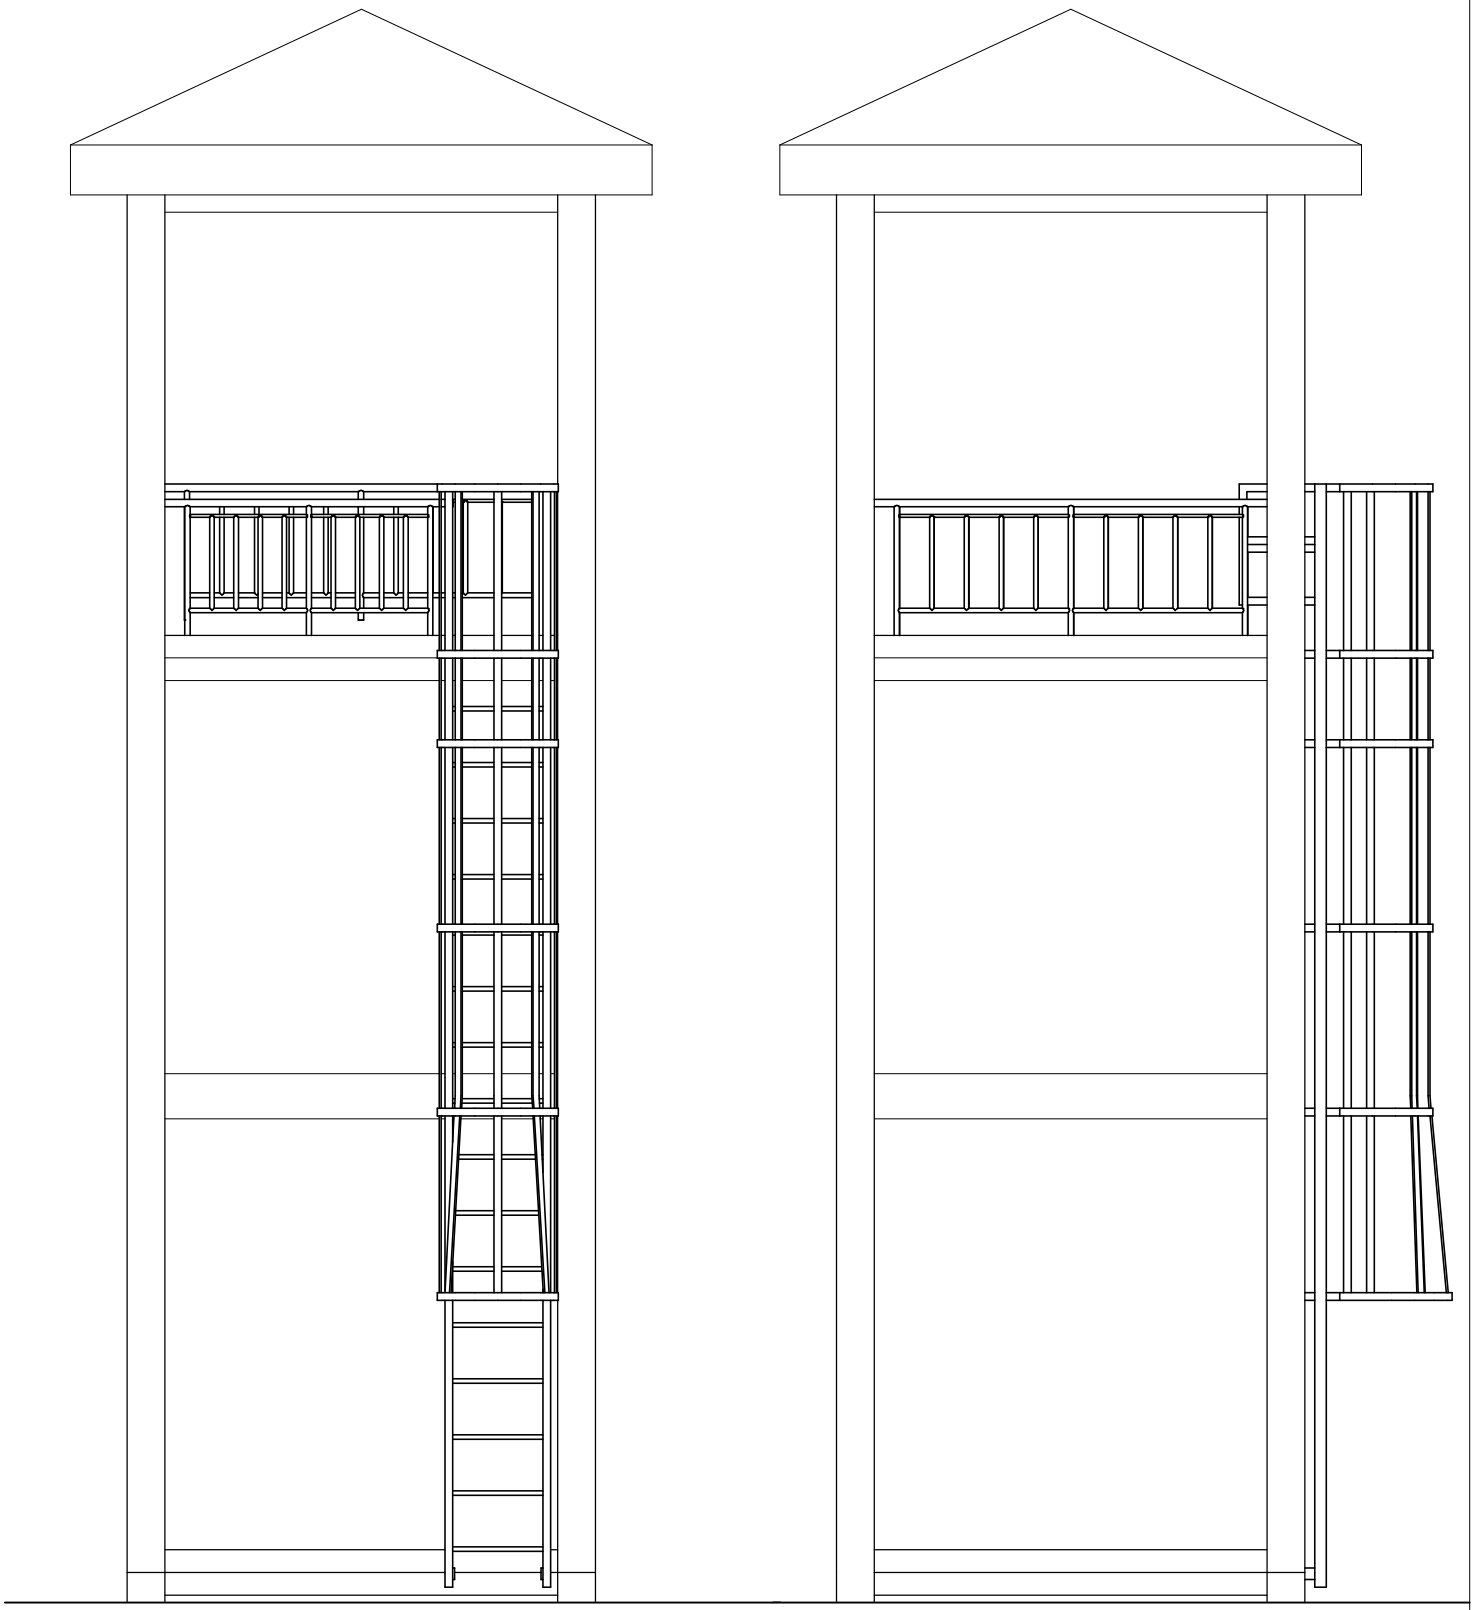


SIDE 1


SIDE 2

SCALE; 1:50

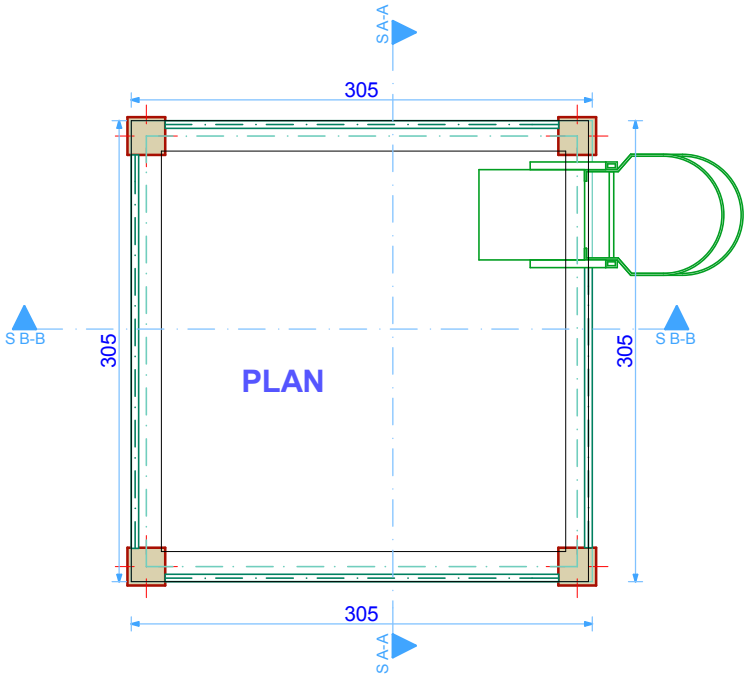

S A-A
305
S B-B
305
PLAN
305
S B-B
305
S A-A

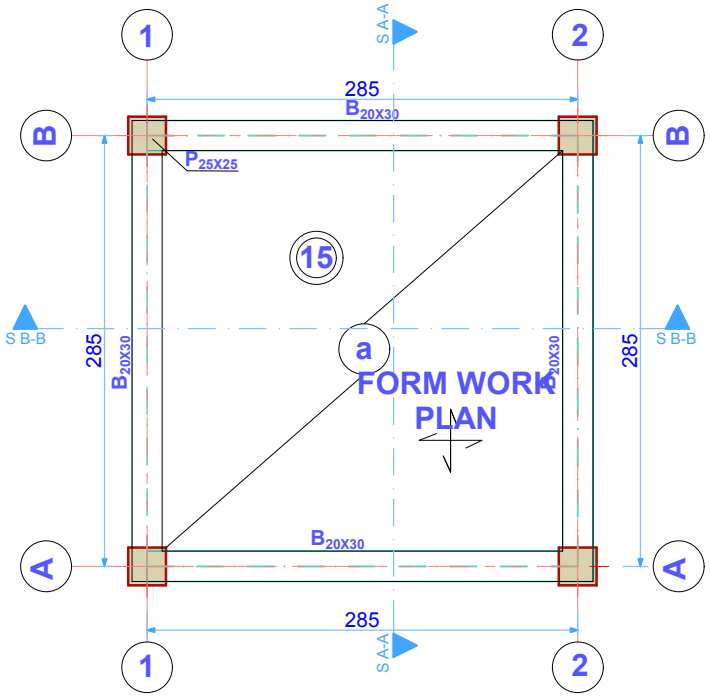
1
S A-A
2
285
B20X30
B
B
P25X25
15
S B-B
285
B20X30
a
FORM WORK
PLAN
B20X30
285
S B-B
A
B20X30
A
285
1
S A-A
2

SCALE: 1:50

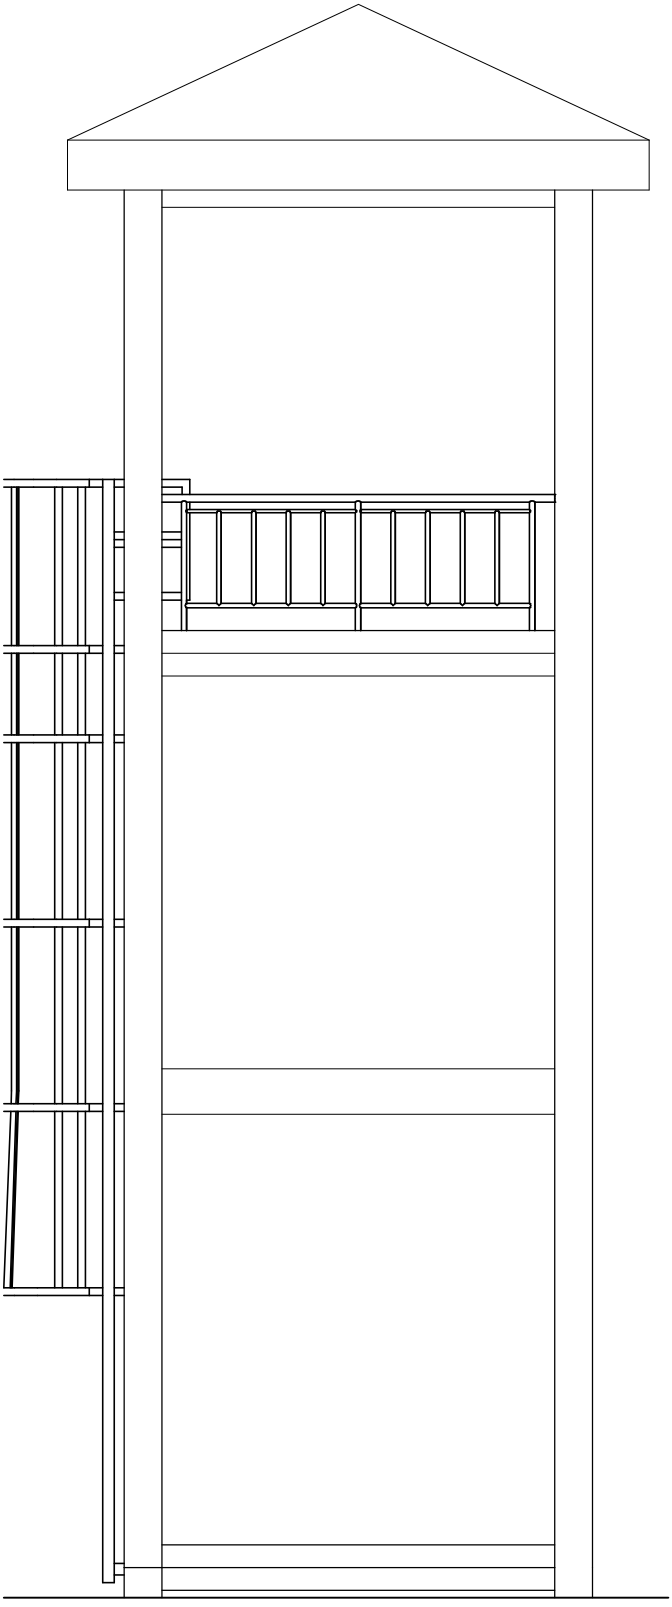


SIDE 3

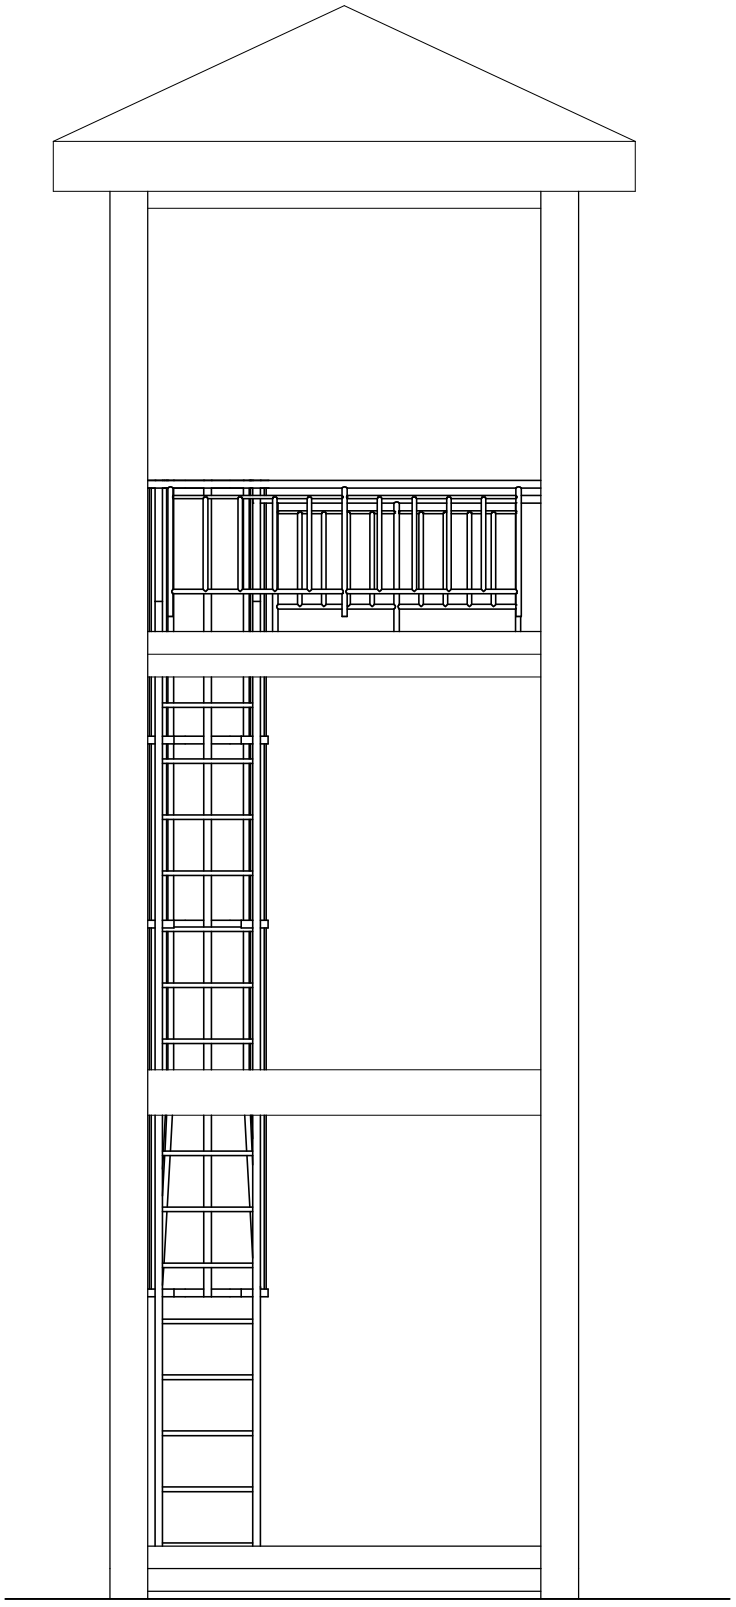


SIDE 4

SCALE; 1:50

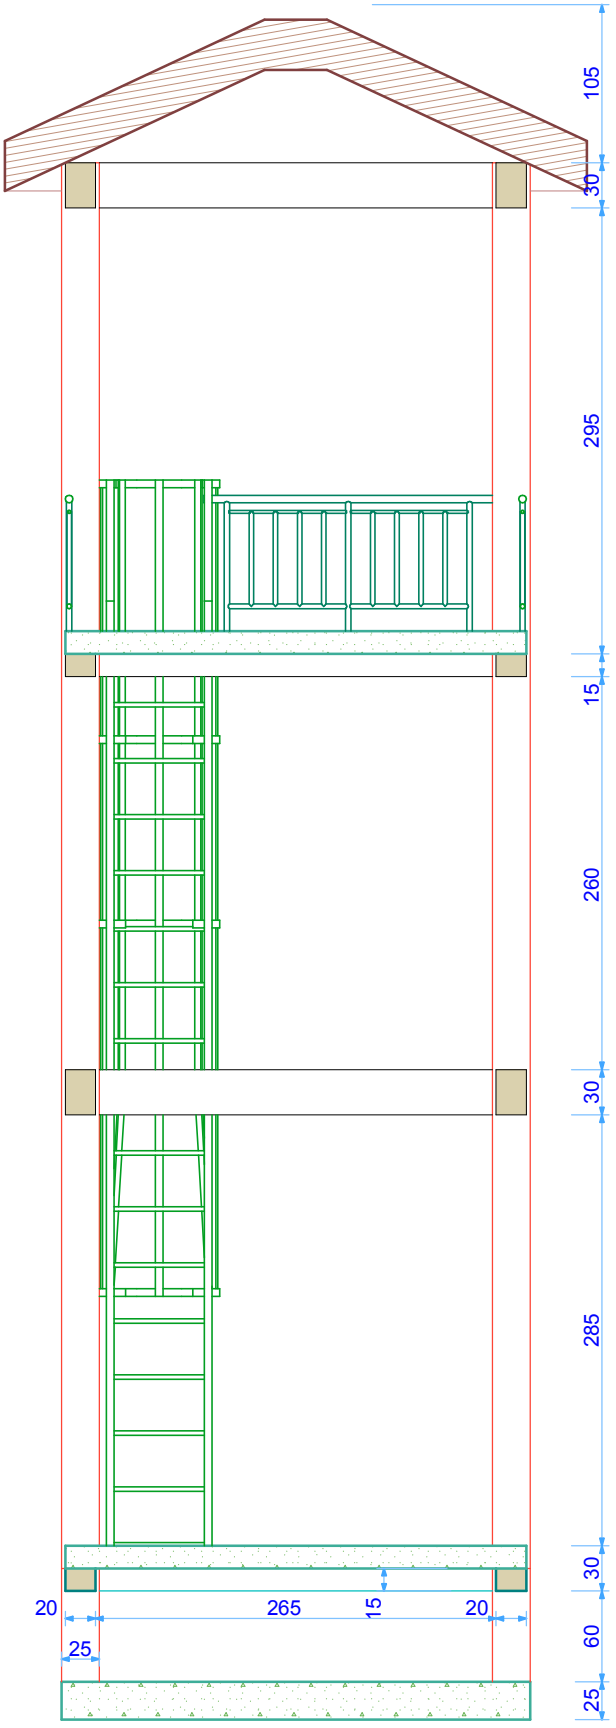

SECTION A-A

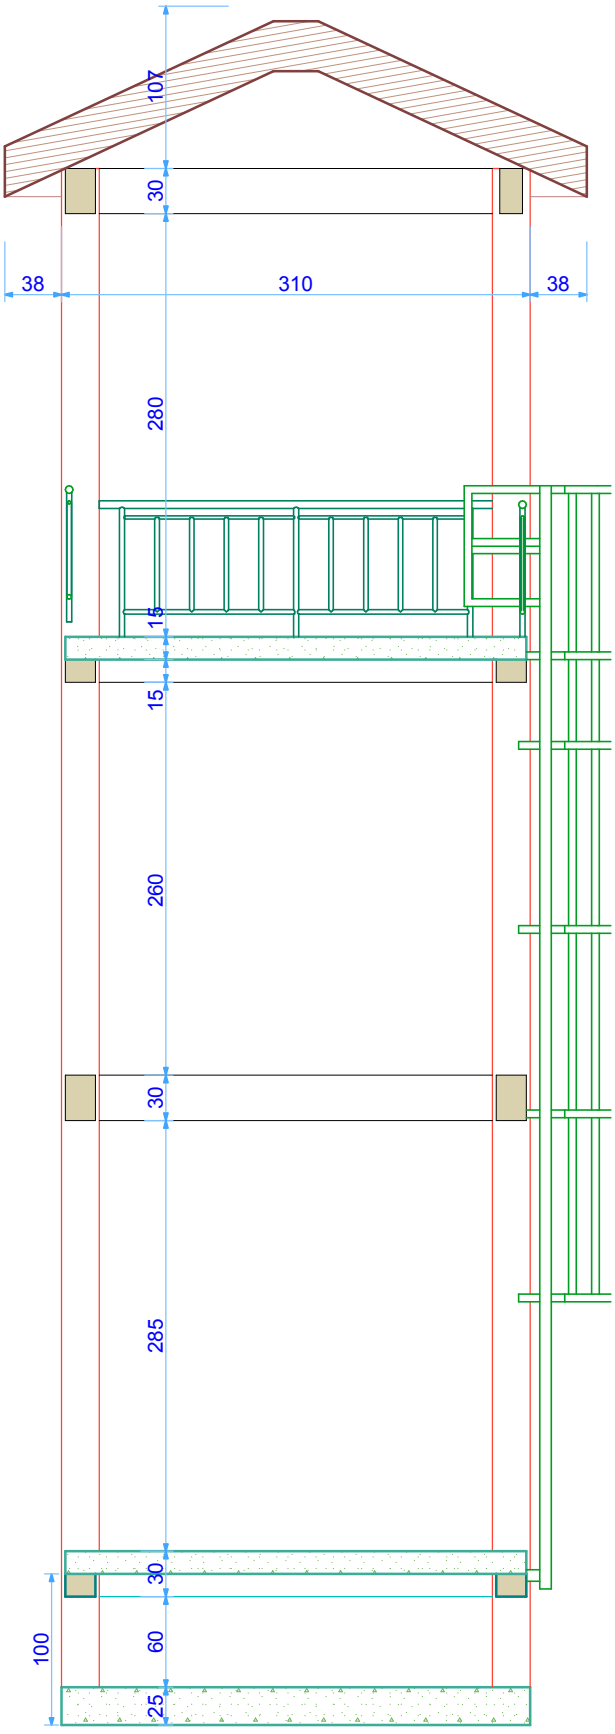

SECTION B-B

SCALE; 1:50

PLANS OF INCINERATOR

PRSENTATION OF INCINERATOR

FOR MEDICAL WASTE MANAGEMENT IN THE DIFFERENT HEALTH SERVICES

