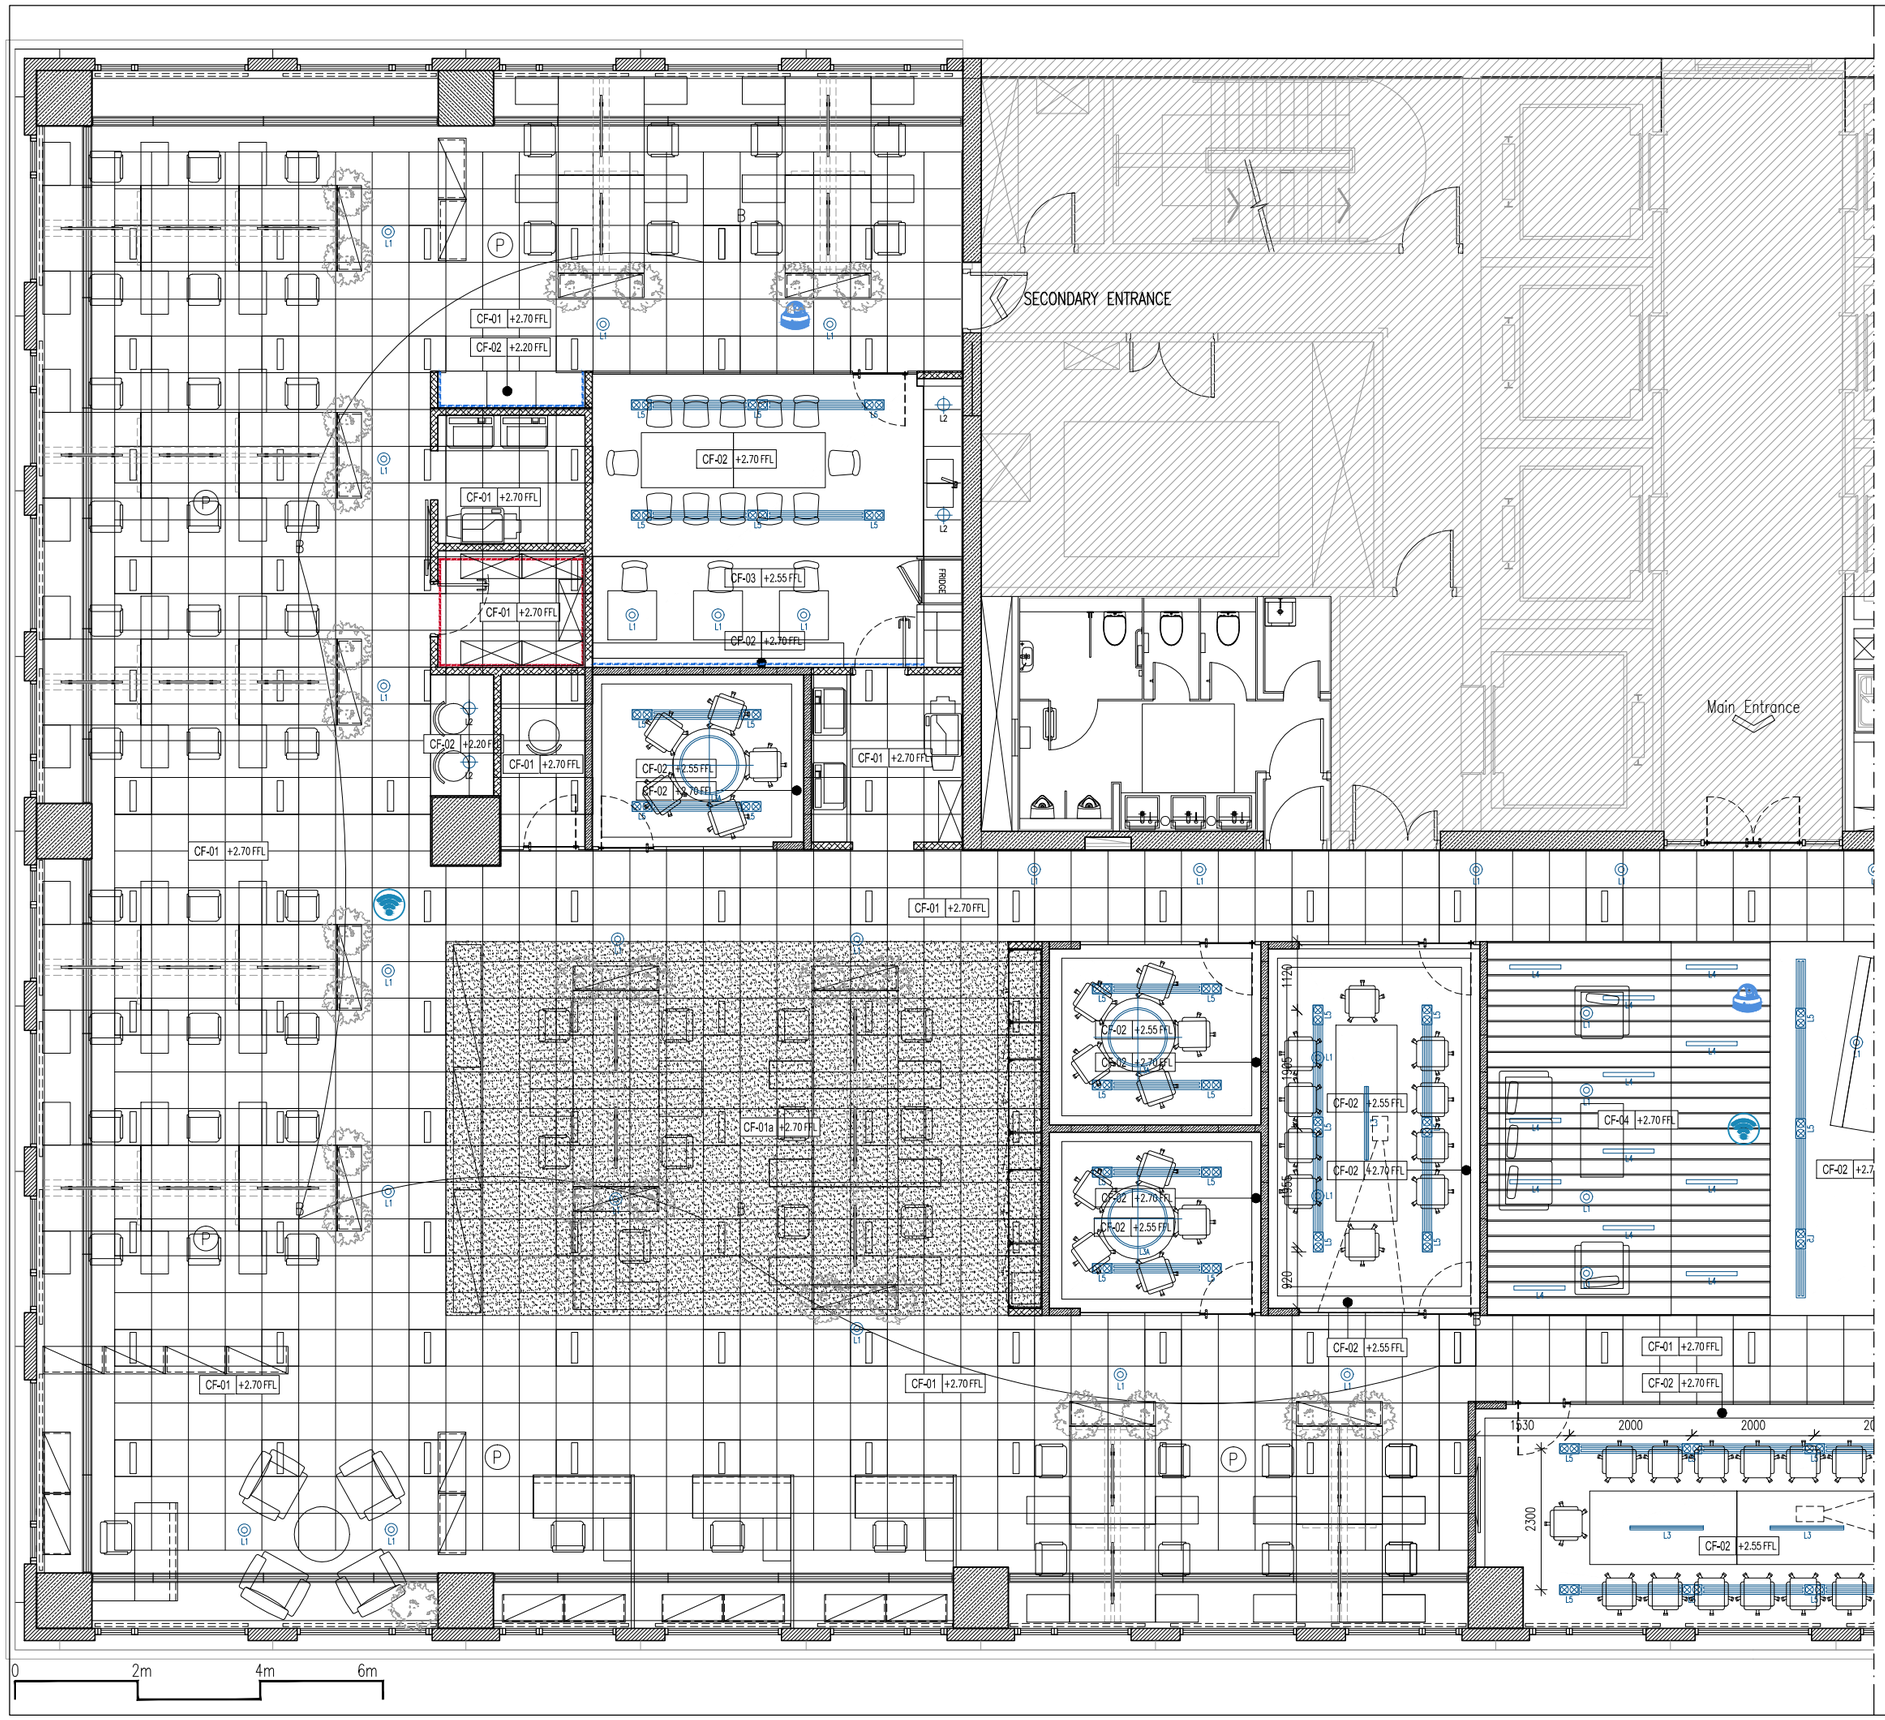

LEGEND : LIGHTING AND ELECTRICAL DEVICE		
SYMBOL	CODE	DESCRIPTION
L1	L1	SPOT LIGHT
L2	L2	CEILING MOUNTED LIGHT
L3	L3	FLUORESCENT PENDANT LIGHT
L4	L4	RECESSED FLUORESCENT LIGHT
L5	L5	DOWN LIGHT
	L6	LINEAR LED FIXTURE
L7	L7	WALL SCONCE FOR PICTURES
		AREAS FOR LIGHTING CONTROLLED BY MOTION SENSOR
		MOUNTED CEILING SPEAKER
		CAMERA
		WIFI
		AIR CONDITIONER
		LINEAR SLOT AIR DIFFUSER FOR AC
		BLIND

LEGEND : CEILING FINISHES	
CODE	DESCRIPTION
CF.01	EXISTING CEILING
CF.01a	EXISTING CEILING PAINTED IN LIGHT GREY
CF.02	WHITE SUSPENDED CEILING
CF.03	LIGHT GREY SUSPENDED CEILING
CF.04	WOOD SLAT CEILING
CF.05	WHITE SUSPENDED CEILING WITH FIRE RATED
REMARK	FL : Finishing level, SL : Structure level FFL : From finishing level

PROJECT OWNER

UNDP

THE ROOM
DESIGN STUDIO BY MURAYA

Architecture I Interior Design

Tel: 023 993 620
www.theroomds.com

KEY PLAN
Part A

កំណត់សំគាល់:
- មិនត្រូវប្រើប្រាស់សម្រាប់សាងសង់ឡើយ លុះត្រាតែមានការអនុញ្ញាត
- អ្នកសាងសង់ត្រូវត្រួតពិនិត្យទីតាំងនៅកន្លែង មុនពេលចាប់ផ្តើមការងារ
- មិនអាចកាត់យកទំហំតាមមើលរាប្រាស់ លើកលុះត្រាតែមានការបញ្ជាក់ជាមុនសិន
- រាងទ្វារទាំងអស់គឺកាត់ជាមីលីម៉ែត្រ
- រាងវិមានទាំងអស់គឺកាត់ជាម៉ែត្រ
- ឬក្នុងនេះត្រូវយកចេញតាមបាតសាលាដើម និងសម្រួលរបស់ក្នុងគ្រា
- នេះគឺជាកម្មសិទ្ធិរបស់ក្រុម មិនអាចយកគេចក្នុង ឬចាត់ចែងដោយគេចើតានការអនុញ្ញាតពីក្រុមហ៊ុន *The Room Design Studio By Muraya.*

WARNING
- This drawing shall not be used for construction unless certified.
- Contractor to verify all dimensions of existing works on site before commencing any work or preparing shop drawings.
- Do not scale drawings, use written dimensions only.
- **All measurements in millimeters.**
- All levels in meters.
- This drawing is to be read in conjunction with the specifications and conditions of contract.
- This drawing and design are copyright and no portion may be produced without the permission of **The Room Design Studio By Muraya.**

REVISIONS:

REF.	កំណត់សំគាល់/Remarks	Date
H		
G		
F		
E		
D		
C		
B		
A	----------	----------

ឈ្មោះគម្រោង/Project Title:

UNDP

ឈ្មោះគំនូរ/Drawing Title:

CEILING AND LIGHTING LAYOUT PART A

ជំហានកំណត់គម្រោង/Phase:

- ○ គម្រោងគំនិត/CONCEPT DESIGN
- ● ប្លង់លម្អិត/DETAILED DESIGN

មុខតំណែង/POSITION	ឈ្មោះ/NAME
នាយក/Director:	P.J
ប្រធានសិល្បករគម្រោង /Project Manager:	P.J
ពិនិត្យដោយ/Checked by:	S.T
គូសដោយ/Drawn by:	U.D

ចេញជូនសម្រាប់/Issued for:

----/--

ថ្ងៃខែ/Issued Date:	មាត្រដ្ឋាន/Scale:
04 MAY 2017	1/100 (A3)

លេខគំនូត/Drawing No:
394-105a