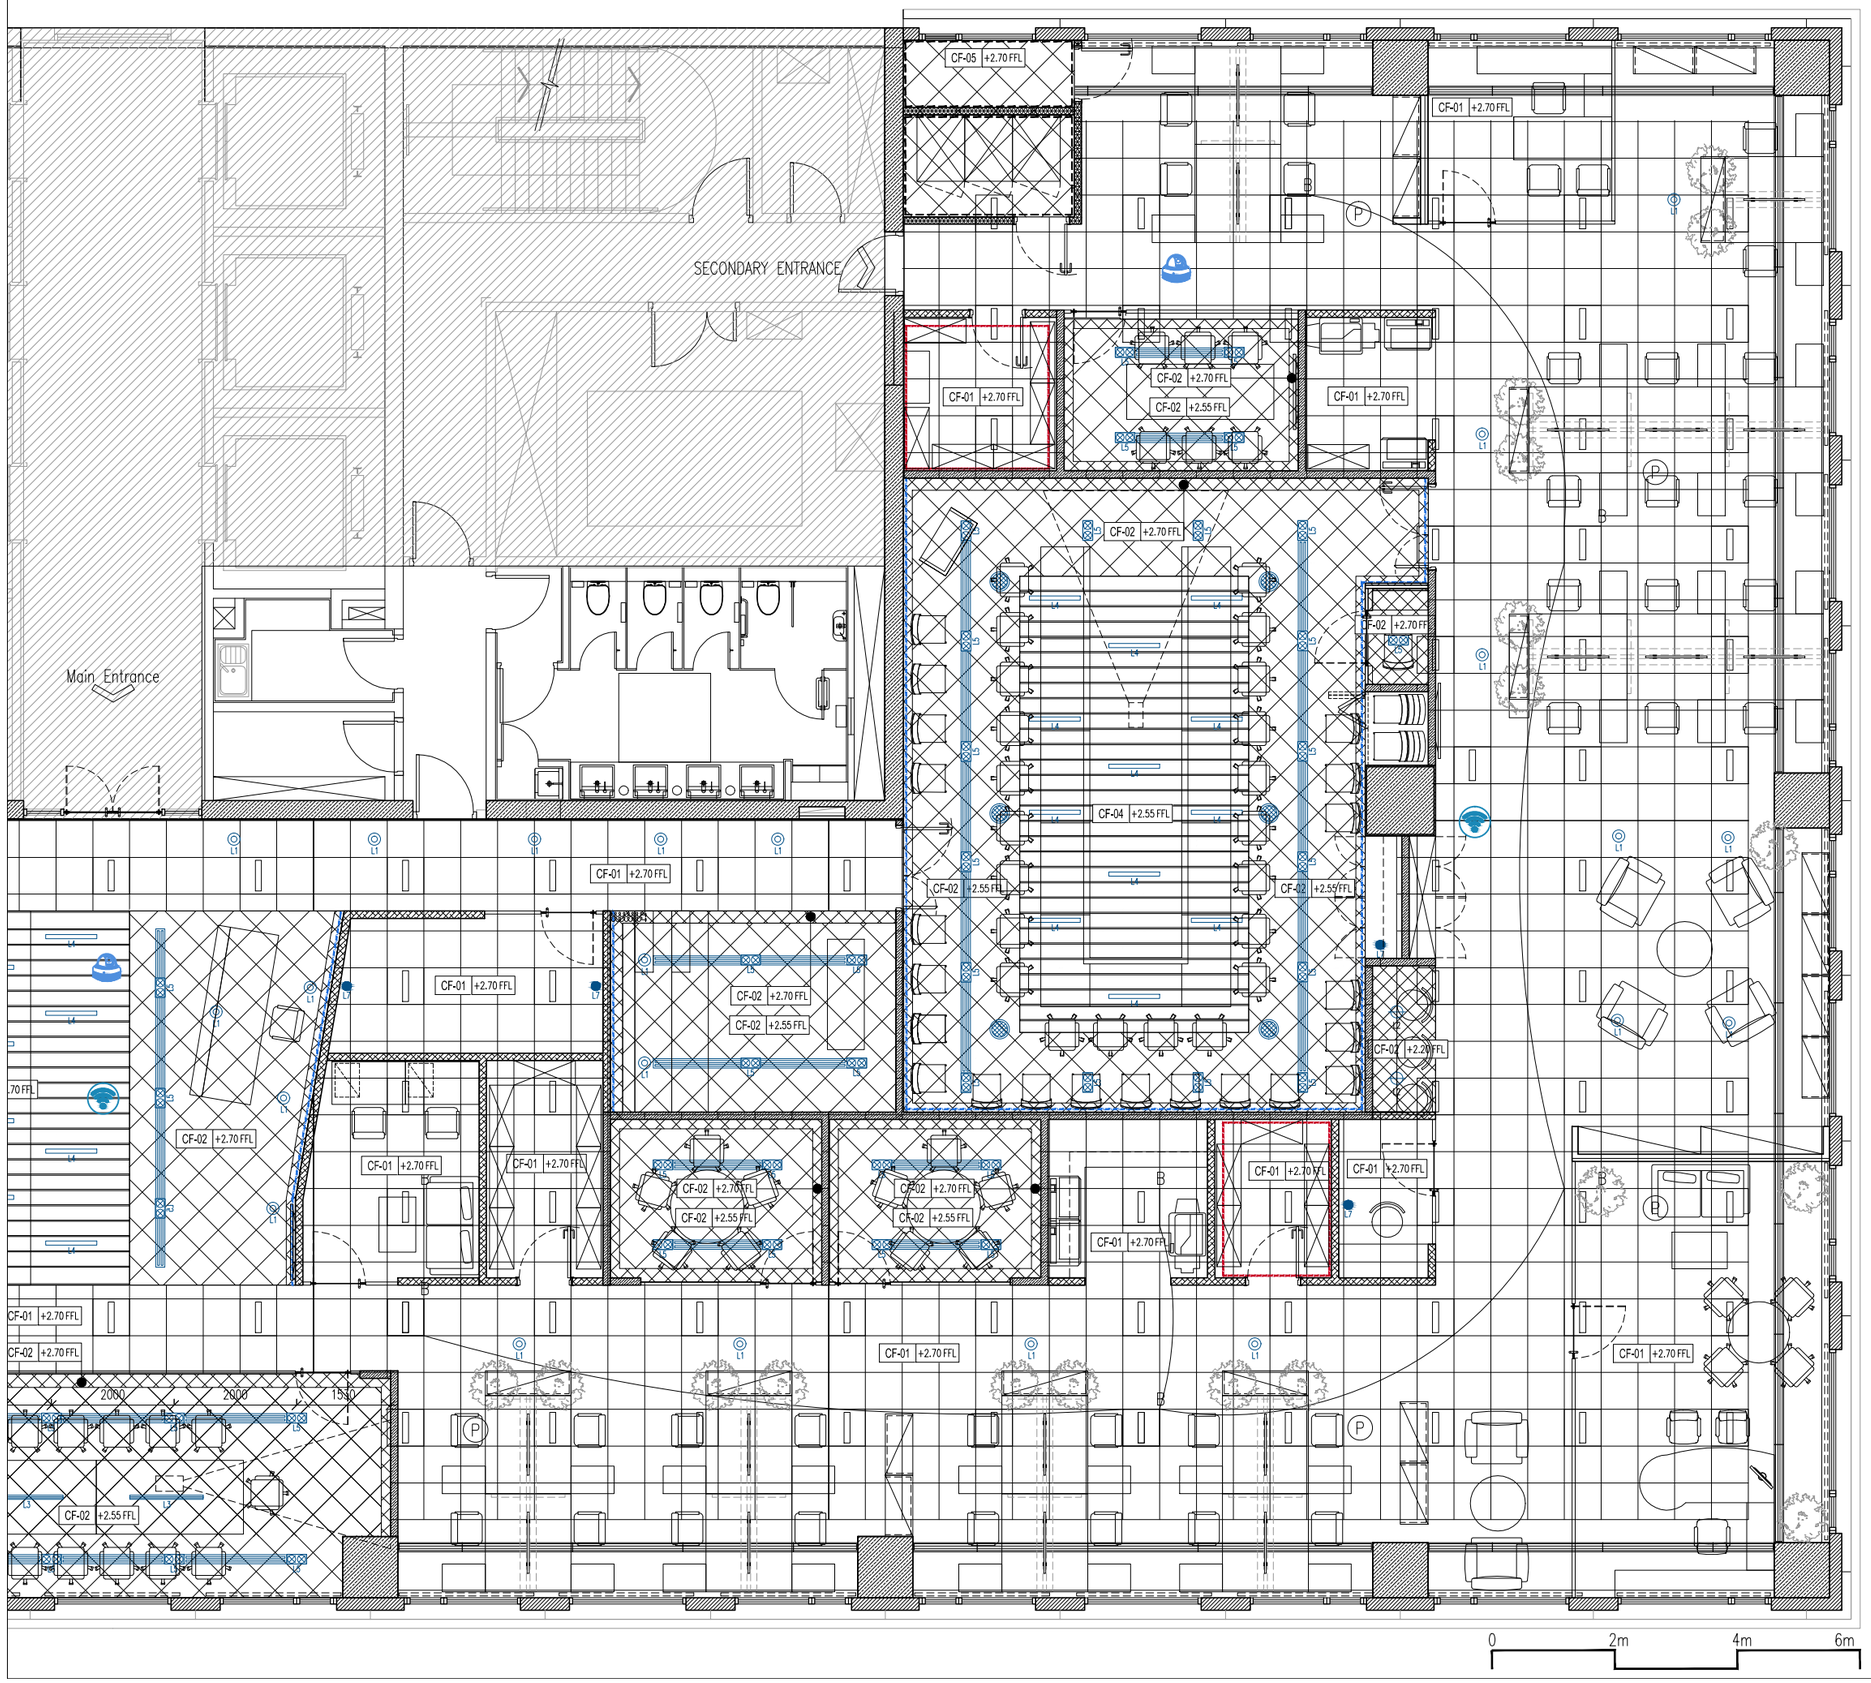

LEGEND : LIGHTING AND ELECTRICAL DEVICE			
SYMBOL	CODE	DESCRIPTION	QTY
L1	L1	SPOT LIGHT	50pcs
L2	L2	CEILING MOUNTED LIGHT	8pcs
L3	L3	FLUORESCENT PENDANT LIGHT	2pcs
L4	L4	RECESSED FLUORESCENT LIGHT	25pcs
L5	L5	DOWN LIGHT	69pcs
	L6	LINEAR LED FIXTURE	38.4m
L7	L7	WALL SCONCE FOR PICTURES	4pcs
		AREAS FOR LIGHTING CONTROLLED BY MOTION SENSOR	
		MOUNTED CEILING SPEAKER	
		CAMERA	
		WIFI	
		AIR CONDITIONER	
		LINEAR SLOT AIR DIFFUSER FOR AC	
		BLIND	

LEGEND : CEILING FINISHES	
CODE	DESCRIPTION
CF.01	EXISTING CEILING
CF.01a	EXISTING CEILING PAINTED IN LIGHT GREY
CF.02	WHITE SUSPENDED CEILING
CF.03	LIGHT GREY SUSPENDED CEILING
CF.04	WOOD SLAT CEILING
CF.05	WHITE SUSPENDED CEILING WITH FIRE RATED
REMARK	FL : Finishing level, SL : Structure level FFL : From finishing level

PROJECT OWNER

UNDP

THE ROOM
DESIGN STUDIO BY MURAYA

Architecture | Interior Design

Tel: 023 993 620
www.theroomds.com

KEY PLAN

Part B

កំណត់សំគាល់:
- មិនត្រូវប្រើប្រាស់សម្រាប់សាងសង់ទេ លុះត្រាតែមានការអនុញ្ញាត
- អ្នកសាងសង់ត្រូវត្រួតពិនិត្យទីតាំងនៅការដ្ឋាន មុនពេលចាប់ផ្តើមការដ្ឋាន
- មិនអាចវាស់នូវគម្លាតលើទំហំរូងទេ ប្រើទំហំជាលាក់ដែលសរសេរបង្ហាញនៅលើប្លង់តែប៉ុណ្ណោះ
- រាល់ទ្វារទាំងអស់គឺកាត់ជាមីលីម៉ែត្រ
- រាល់ផ្ទៃទាំងអស់គឺកាត់ជាម៉ែត្រ
- ប្លង់នេះត្រូវសិក្សាមុនៅតាមបណ្តាញអាគារផ្សេងទៀត និងសម្រួលជូនរបស់ក្រុមហ៊ុន
- នេះគឺជាការគូសប៉ាន់ប៉ុណ្ណោះ មិនអាចដោះលូស ឬចាត់ទុកជាឯកសារបានទេបើគ្មានការអនុញ្ញាតពីក្រុមហ៊ុន ***The Room Design Studio By Muraya.***

WARNING
- This drawing shall not be used for construction unless certified.
- Contractor to verify all dimensions of existing works on site before commencing any work or preparing shop drawings.
- Do not scale drawings, use written dimensions only.
- **All measurements in millimeters.**
- All levels in meters.
- This drawing is to be read in conjunction with the specifications and conditions of contract.
- This drawing and design are copyright and no portion may be produced without the permission of **The Room Design Studio By Muraya.**

REVISIONS:

REF.	កំណត់សំគាល់/Remarks	Date
H		
G		
F		
E		
D		
C		
B		
A	----------	----------

ឈ្មោះគម្រោង/Project Title:

UNDP

ឈ្មោះគូរគំនូរDrawing Title:

CEILING AND LIGHTING LAYOUT PART B

ដំណាក់កាលគម្រោង/Phase:

○ គម្រោងគំនិត/CONCEPT DESIGN

● លម្អិតគំនិត/DETAILED DESIGN

តួនាទីដែល/POSITION	ឈ្មោះ/NAME
នាយក/Director:	P.J
ប្រធានសិក្សាគម្រោង /Project Manager:	P.J
ពិនិត្យដោយ/Checked by:	---
គូសដោយ/Drawn by:	U.D

ចេញជូនសម្រាប់/Issued for:

ថ្ងៃចេញ/Issued Date:	មាត្រដ្ឋាន/Scale:
04 MAY 2017	1/100 (A3)

លេខគំនូត/Drawing No:
257-105b