MWT-E13

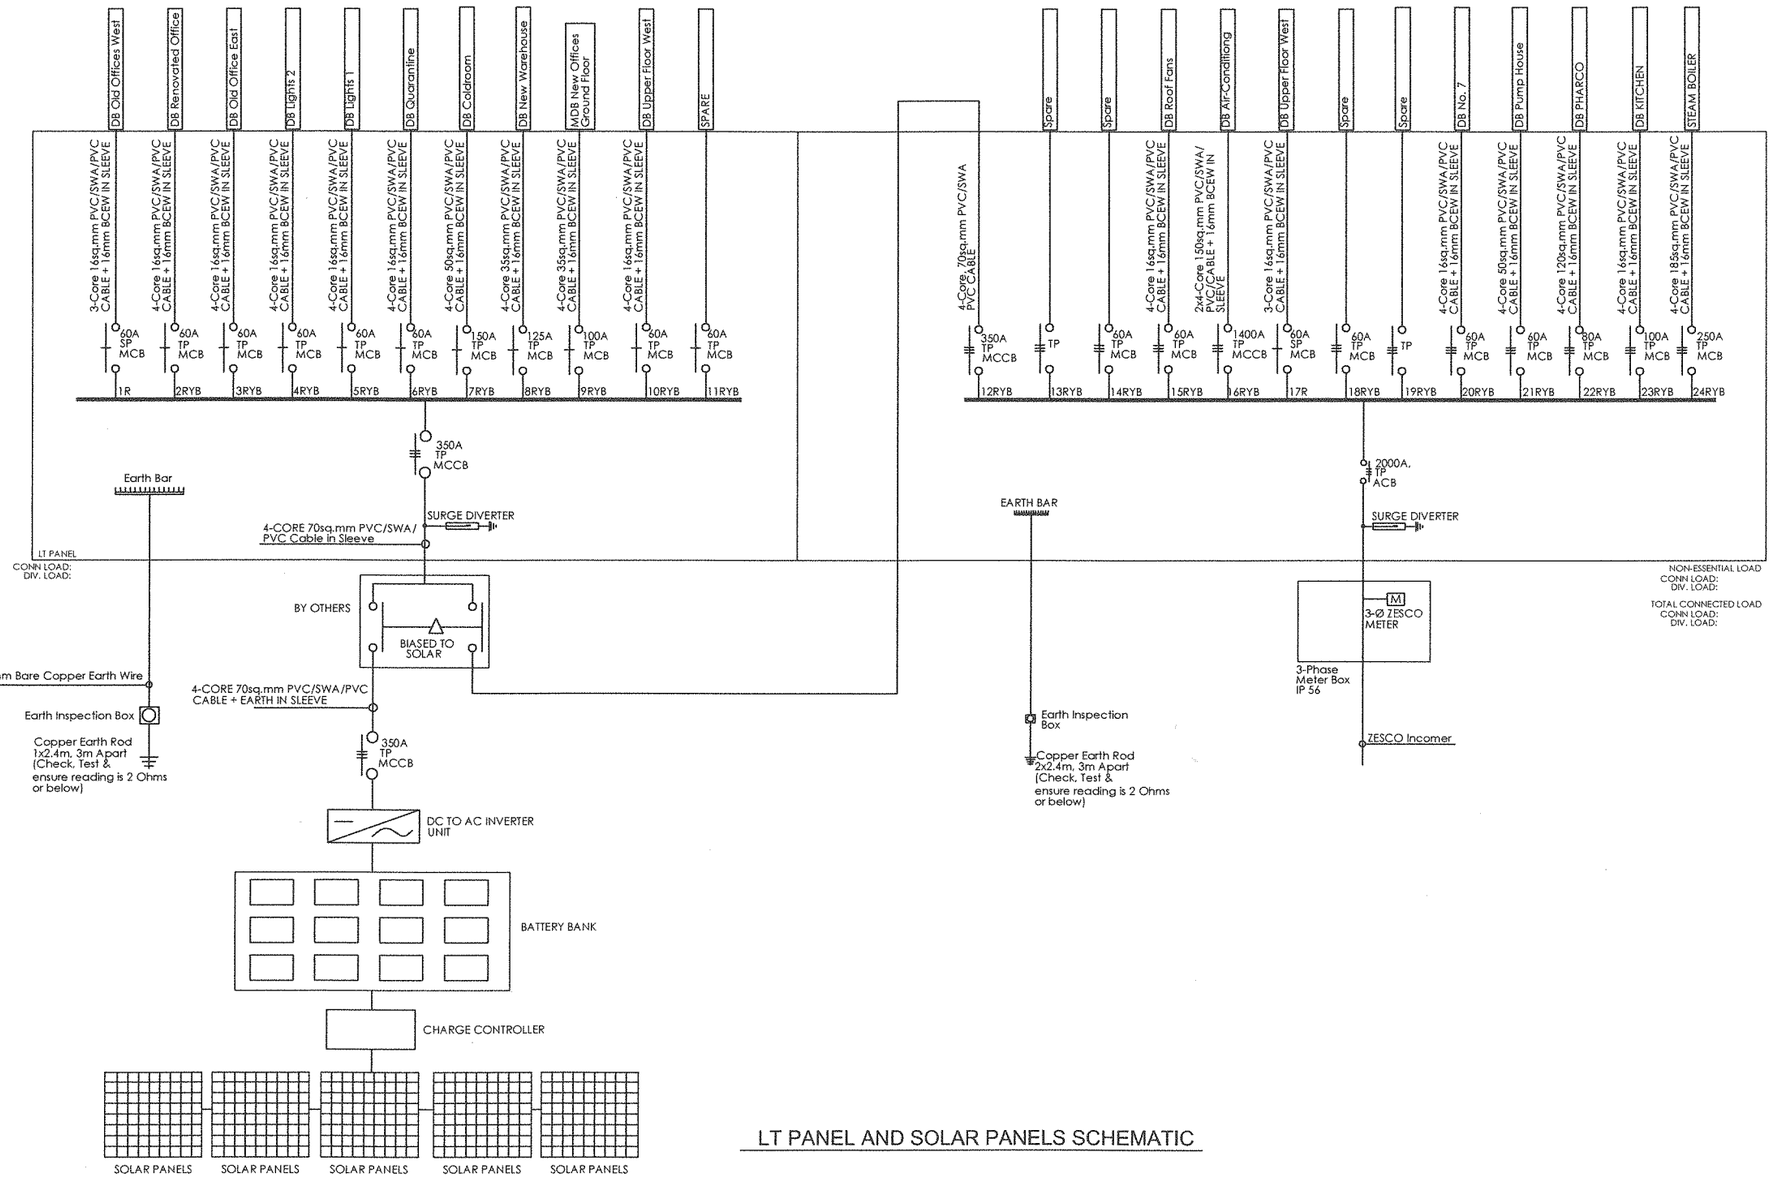

LT PANEL AND SOLAR PANELS SCHEMATIC

NOTES

1. THIS DRAWING IS TO BE READ IN CONJUNCTION WITH ALL RELEVANT ENGINEER'S AND ARCHITECT'S DRAWINGS.
2. DO NOT SCALE FROM THE DRAWING. THE CONTRACTOR IS TO CHECK AND CONFIRM ALL DIMENSIONS INCLUDING LEVELS ON SITE WITH THE SERVICES ENGINEERS.
3. ANY QUERIES AND/OR DISCREPANCIES MUST BE REFERED TO THE SERVICES ENGINEERS BEFORE MATERIALS ARE ORDERED AND BEFORE EXECUTION OF WORK.
4. ALL RIGHTS RESERVED. NO PART OF THIS DESIGN SHALL BE REPRODUCED, USED ELSEWHERE AND/OR IN ANY WAY WITHOUT PRIOR PERMISION FROM THE SERVICES ENGINEERS.
5. ELECTRICAL LOAD TO BE CALCULATED AND SHOWN ON DRAWING AFTER DETAILED DESIGN
6. NUMBER OF SOLAR PANELS AND THEIR CAPACITY TO BE DETERMINED AFTER DETAILED DESIGN
7. THIS SCHEMATIC IS INDICATIVE OF WHAT THE NEW CONFIFURATION OF THE SCHEMATIC WILL LOOK LIKE

Rev no	Date	Description	Rev by
00	06.07.2015	DRAWING ISSUED FOR REPORT NARRATIVE/REPORT PURPOSES	

Electrical Engineer
Josam Daka, MIET (UK), MIEEE (USA), MEIZ, R.ERB
email: d_josam@yahoo.com
Cell: 0977833558

Job Title:
ELECTRICAL SERVICES ALTERATIONS AND ADDITIONS FOR MEDICAL STORES, LUSAKA

Drawing Title:
PROPOSED LT PANEL (PRELIMINARY)

Job No	Drawing No.	
JD/2015/51	JD/2015/51/E02	
Date: July, 2015	Scale: NTS	Rev: 00
Checked: J. Daka	Designed: J. Daka	Approved:

ORIGINAL DRAWING SIZE A3