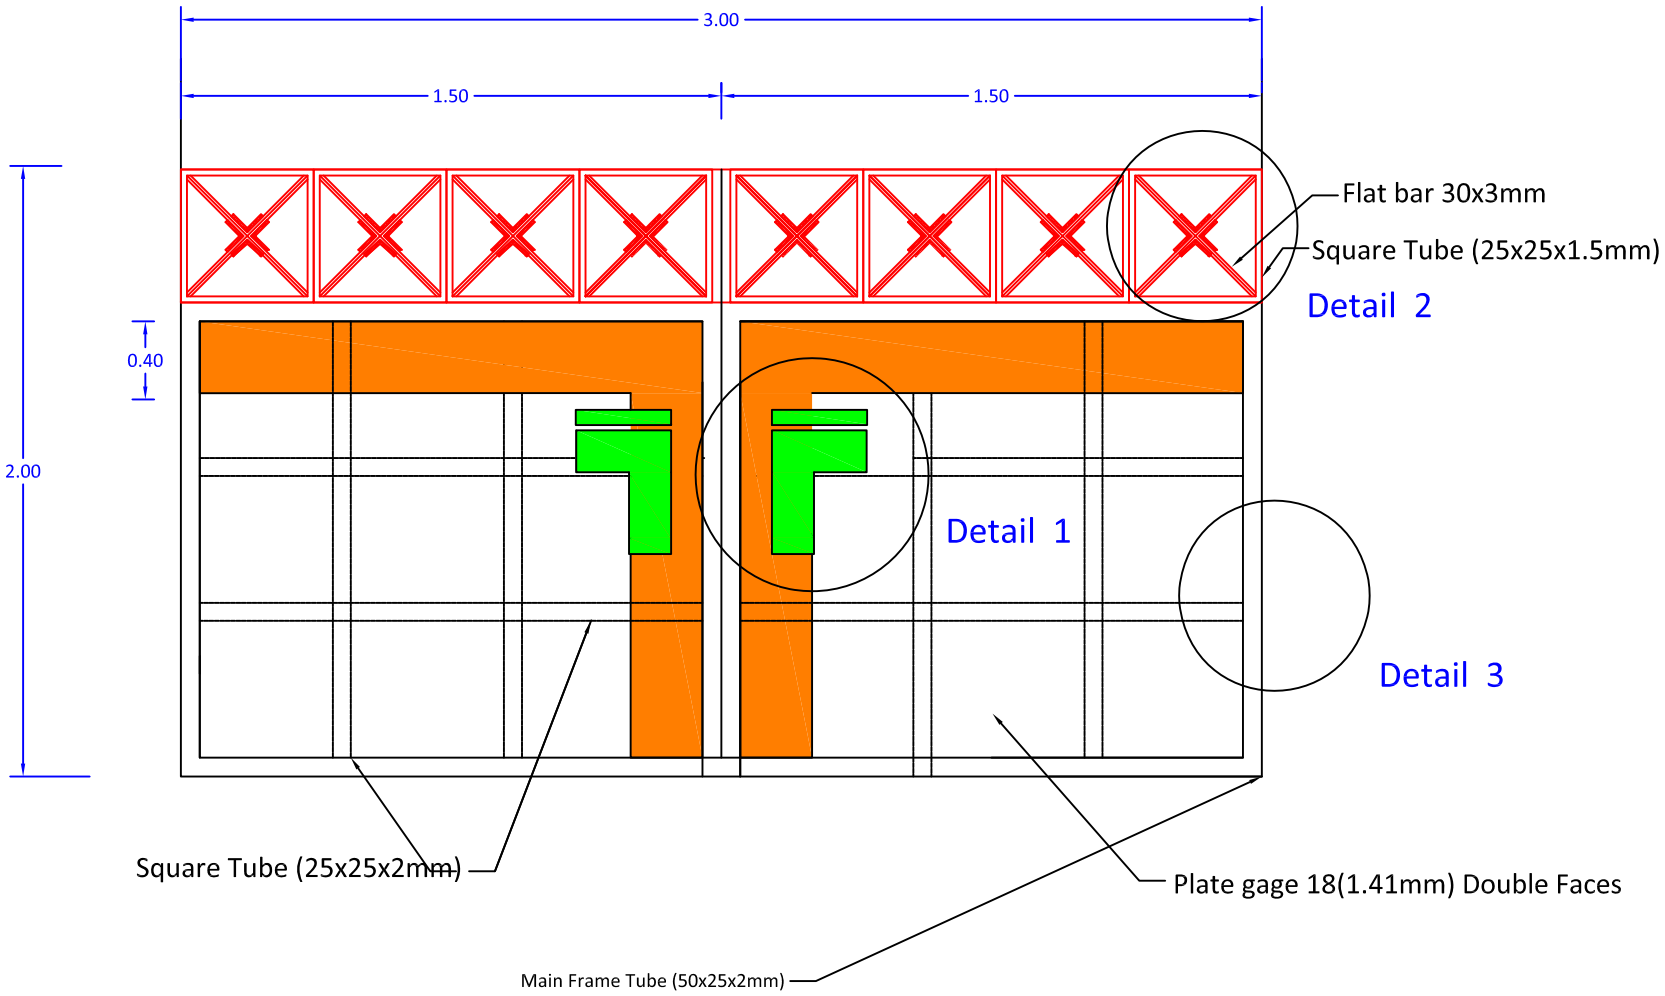

Detail of the Main Gate

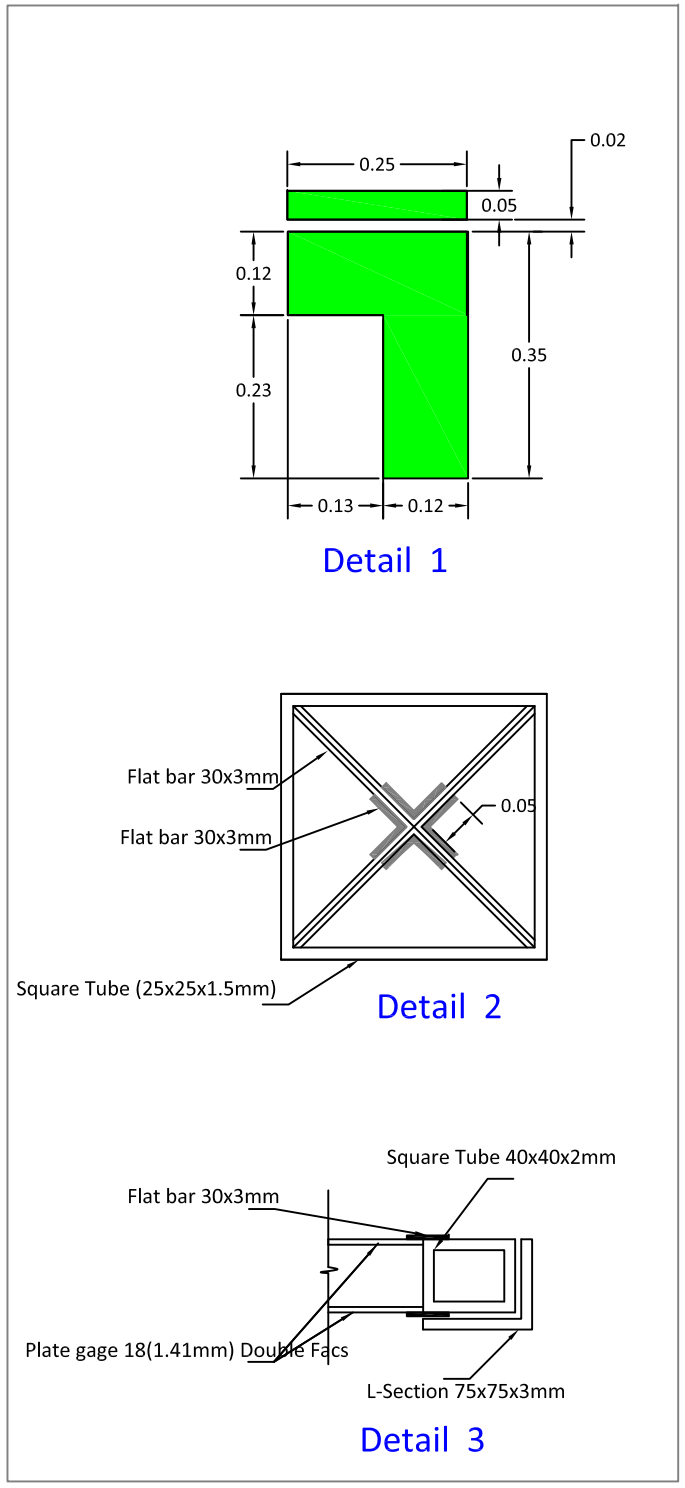

Typical Drawings for Renovation		
Drawn by: Soran Rostam Aziz		
Sheet Title: **Detail of the Main Gate**		
Scale: NTS	**Date:**	**DWG No.**