ENLARGED DETAIL ON HAZARDOUS STORE

SCALE 1:100

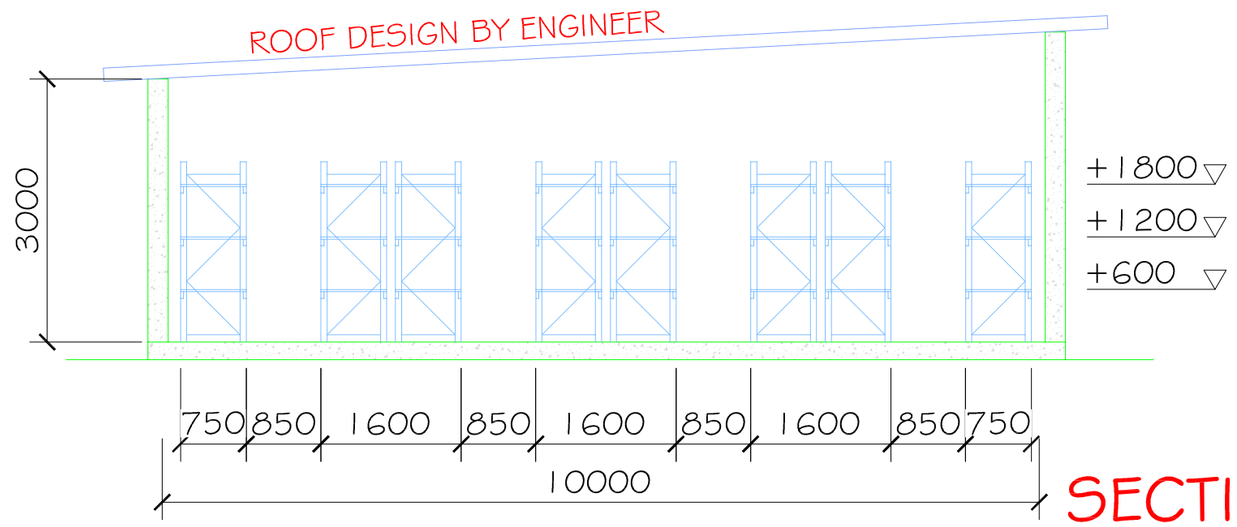

SECTION THROUGH ON HAZARDOUS STORE

SCALE 1:100

PROJECT:
LUANSHYA SITE ZAMBIA

DRAWING TITLE:
HAZARDOUS STORE

DRAWING NUMBER:	SCALE:	REVISION:	DATE:
MSL 006	AS	A	MARCH 2017

CLIENT:

THIS DRAWING AND ALL INFORMATION THEREIN REMAINS THE PROPERTY OF LG SPECIALIST WAREHOUSE CONSULTANT. COPYRIGHT RESERVED.

Specialist Warehouse Consultant
TEL: +27 (0)82 330 9345
EMAIL: les@ontega.co.za

REV:	REVISION DESCRIPTION	DATE:	DRAWN