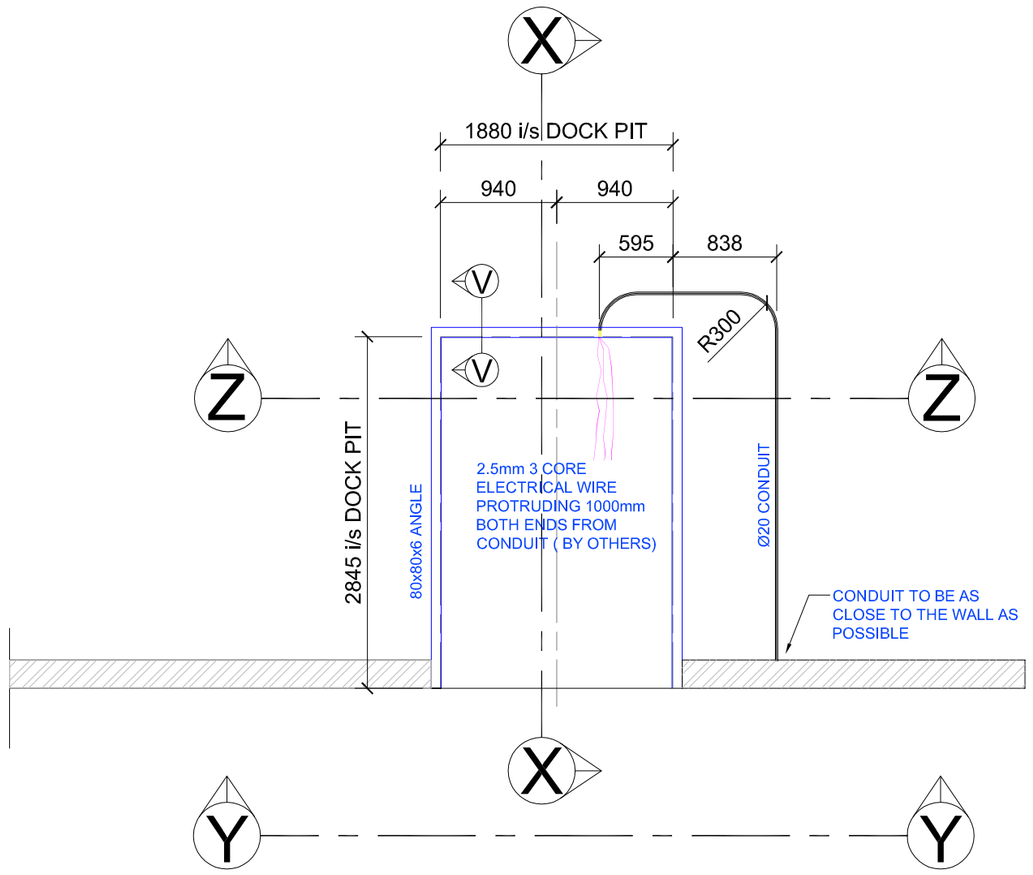

PLAN ON DOCK LEVELLER PIT

SCALE 1:50

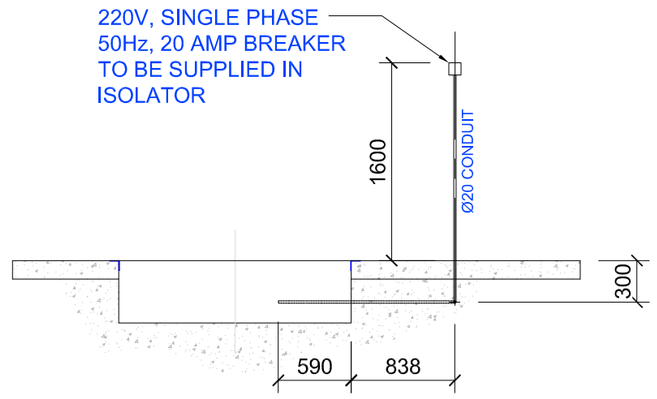

SECTION Z-Z ON CONDUIT LAYOUT

SCALE 1:50

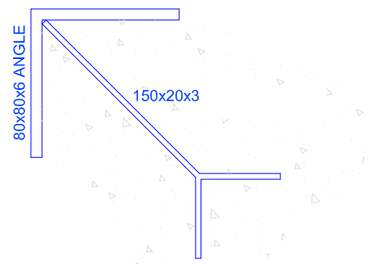

SECTION V-V

SCALE NTS

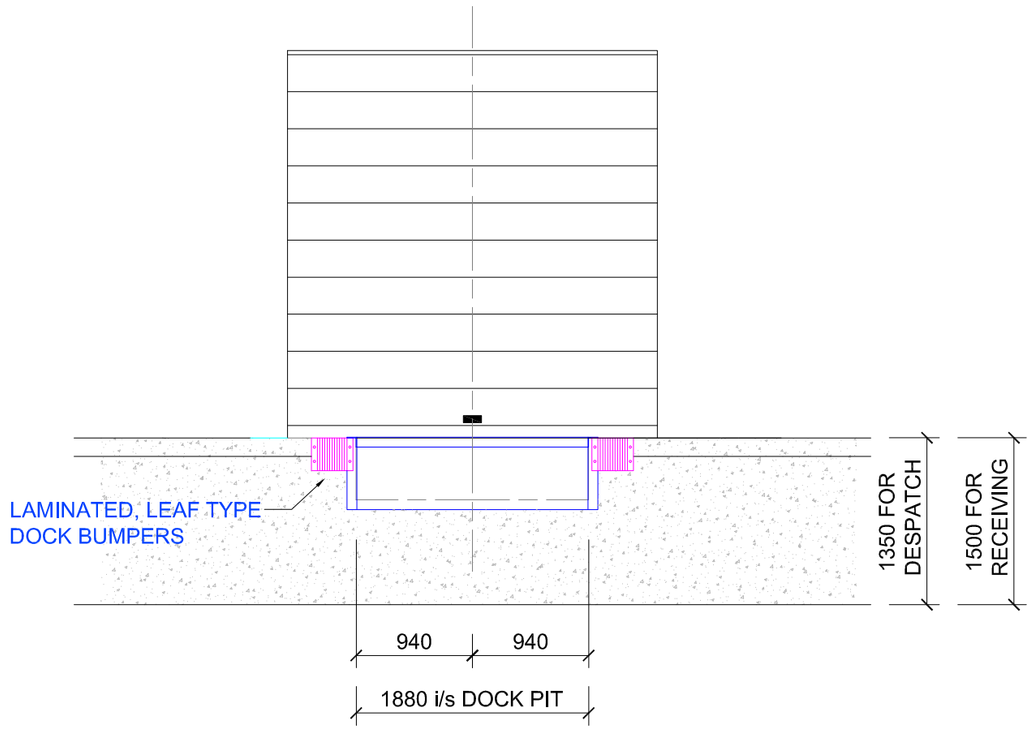

VIEW Y-Y ON DOCK LEVELLER PIT

SCALE 1:50

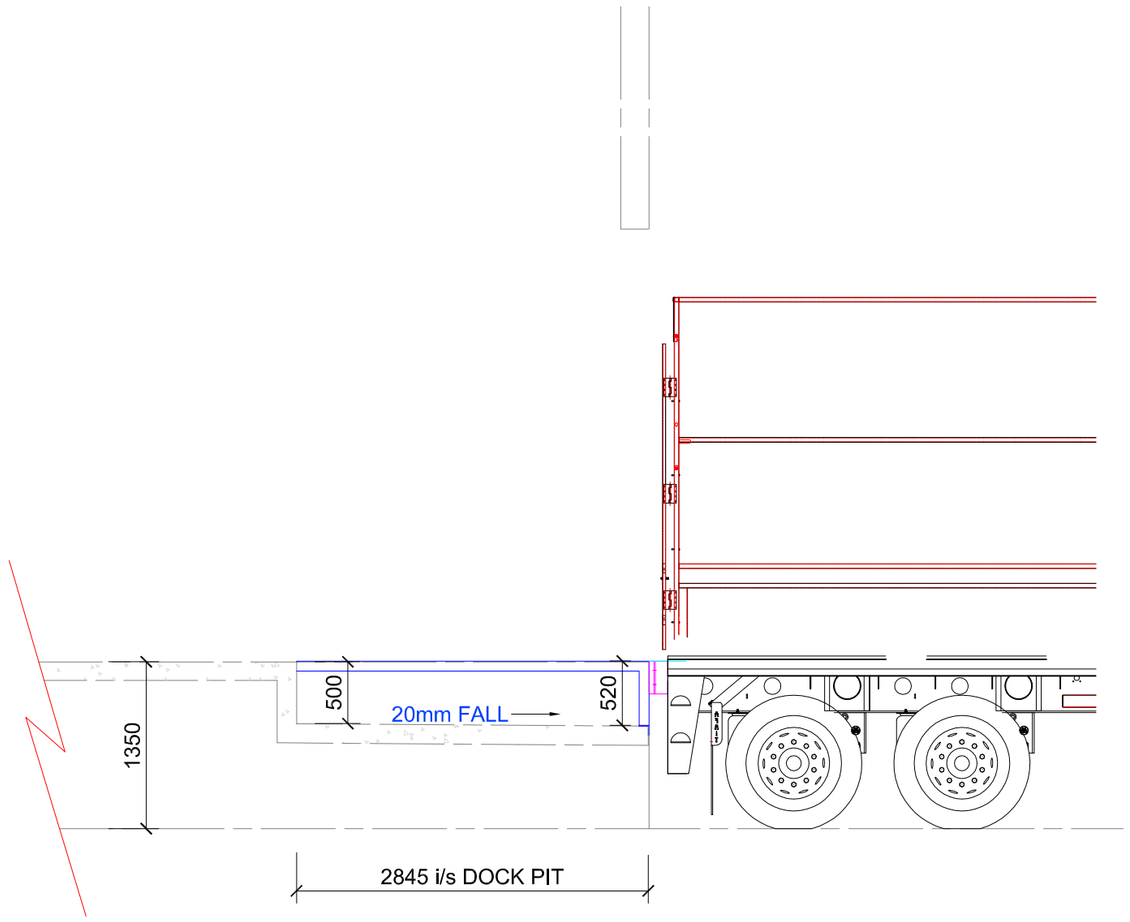

SECTION X-X ON DOCK LEVELLER PIT

SCALE 1:50

PROJECT:
MSL PHARMACEUTICAL DISTRIBUTION CENTRE ZAMBIA

DRAWING TITLE:
DETAIL ON DOCK LEVELLER PIT

DRAWING NUMBER:	SCALE:	REVISION:	DATE:
MSL 012	AS SHOWN	A	AUG 17

CLIENT:

THIS DRAWING AND ALL INFORMATION THEREIN REMAINS THE PROPERTY OF LG SPECIALIST WAREHOUSE CONSULTANT. COPYRIGHT RESERVED.

Specialist Warehouse Consultant
TEL: +27 (0)82 330 9345
EMAIL: les@ontega.co.za

REV:	REVISION	DATE:	DRAWN
A	ISSUED FOR INFORMATION	01/08/2017	LFG