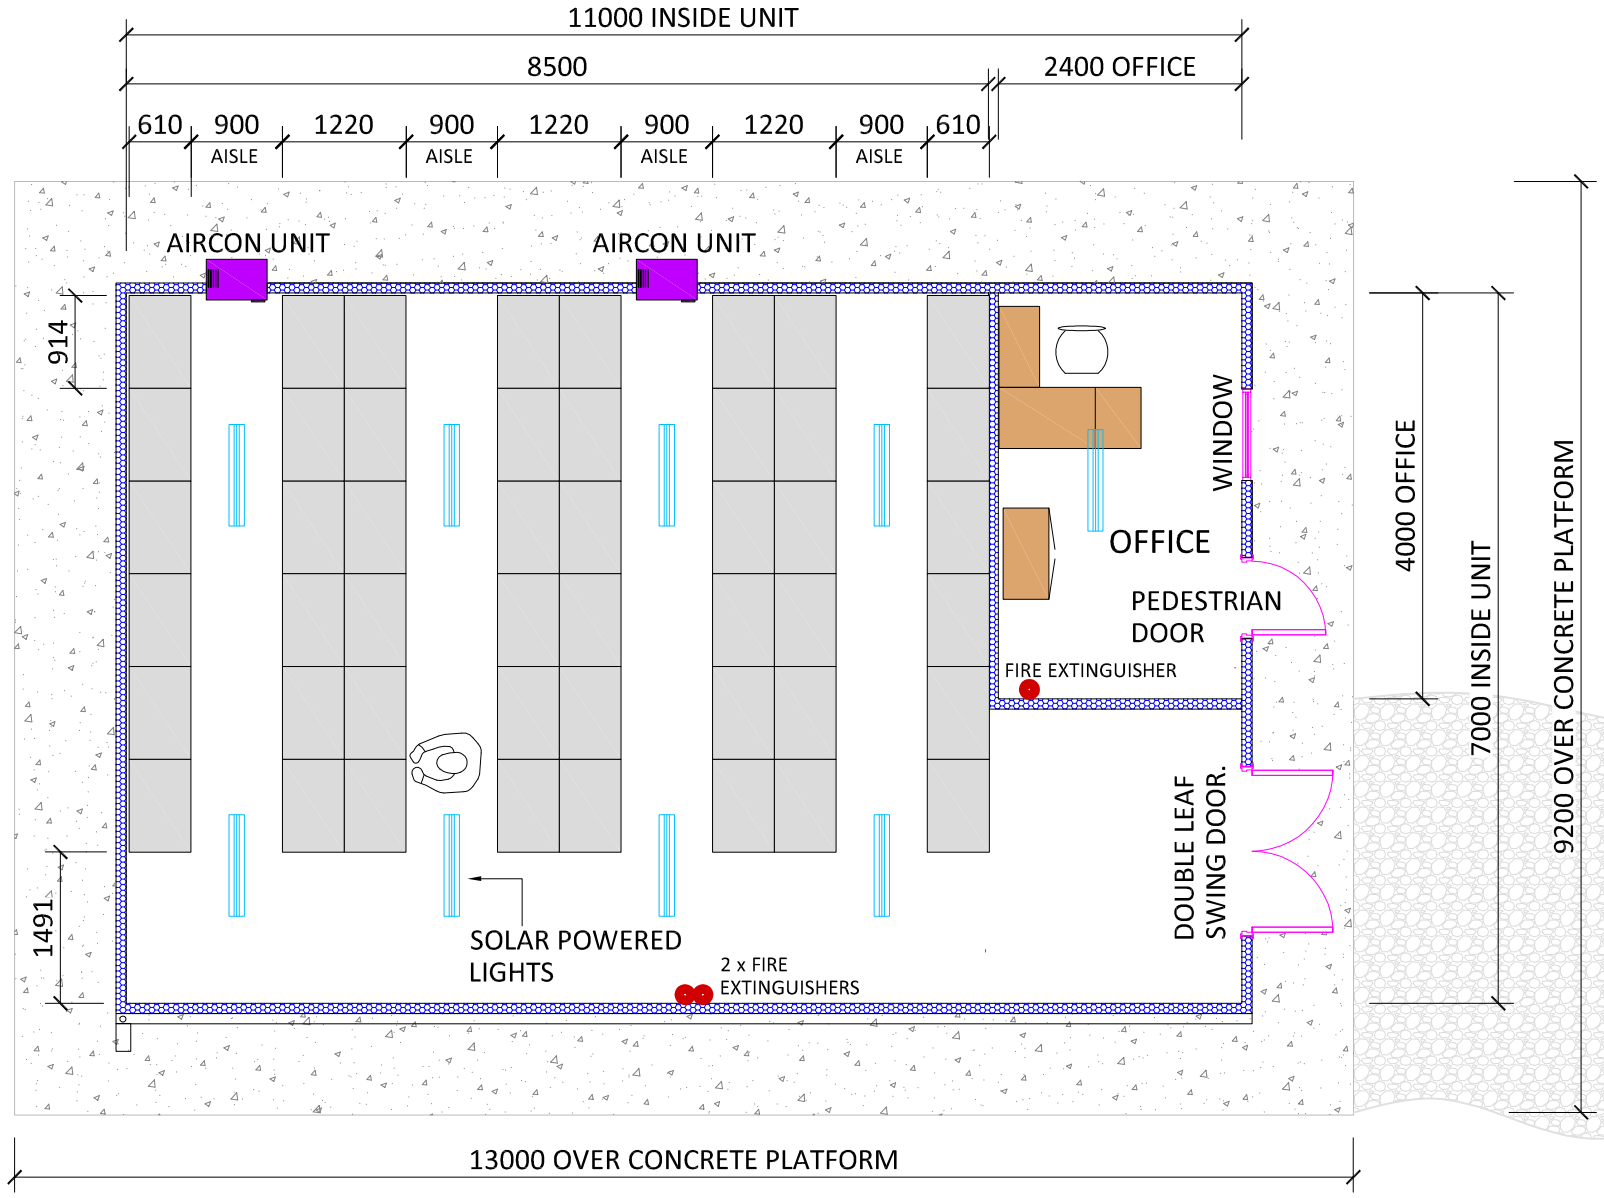

PLAN ON PROPOSED PRE - FABRICATED STORAGE UNIT

SCALE 1:75

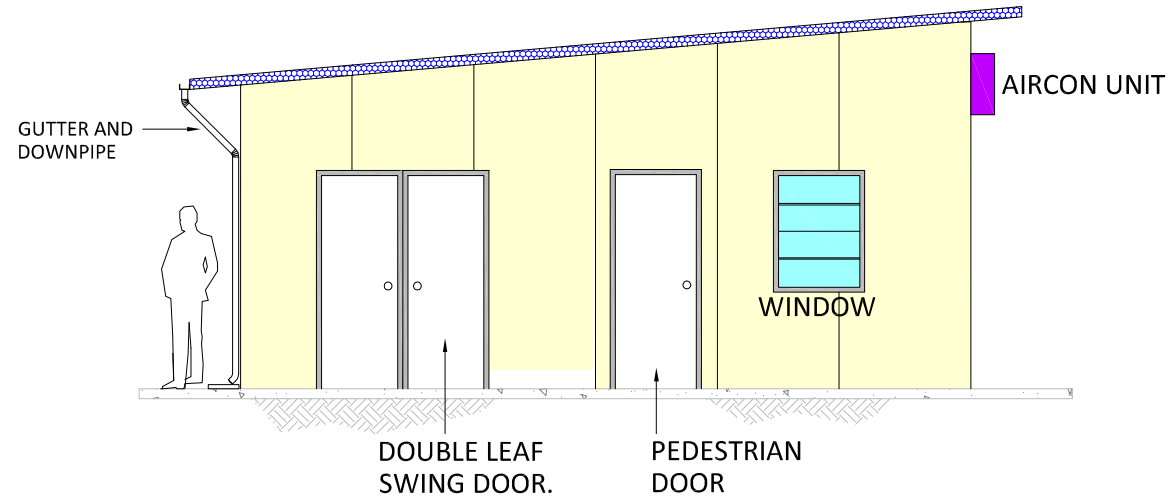

FRONT VIEW ON PRE- FABRICATED STORAGE UNIT

SCALE 1:75

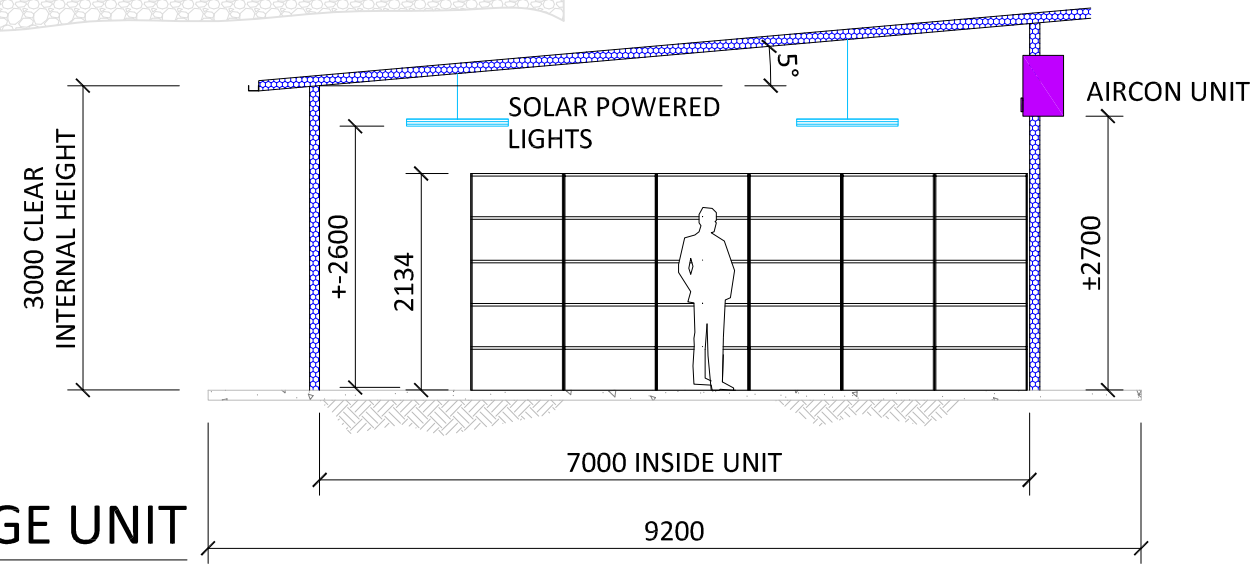

SECTION ON PRE - FABRICATED STORAGE UNIT

SCALE 1:75

PROJECT:
PRE- FABRICATED STORAGE UNIT

DRAWING TITLE:
PRE- FABRICATED STORAGE UNIT

DRAWING NUMBER:	SCALE:	REVISION:	DATE:
PFU-001	1:75	B	MAR 17

CLIENT:

THIS DRAWING AND ALL INFORMATION THEREIN REMAINS THE PROPERTY OF LG SPECIALIST WAREHOUSE CONSULTANT. COPYRIGHT RESERVED.

Specialist Warehouse Consultant
TEL: +27 (0)82 330 9345
EMAIL: les@ontega.co.za

REV:	REVISION DESCRIPTION	DATE:	DRAWN
B	ACCESS DOOR REVISED, BINNING SYSTEM REVISED	JUNE 17	
A	CONCEPT ISSUED FOR INFORMATION	MAR 17	