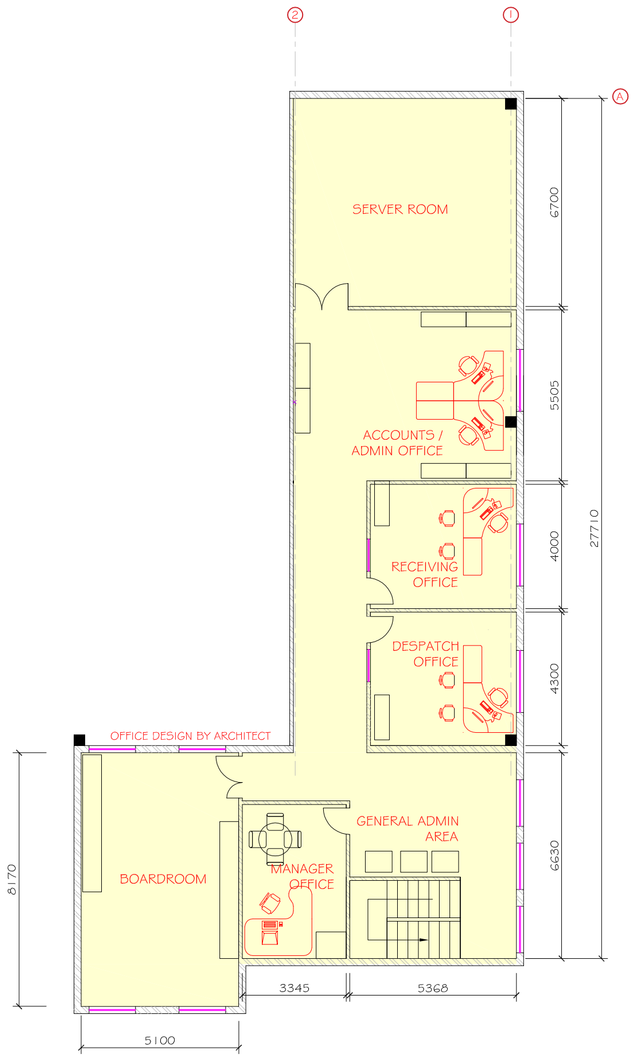

PLAN ON CONCEPT 2nd LEVEL OFFICES

SCALE 1:100

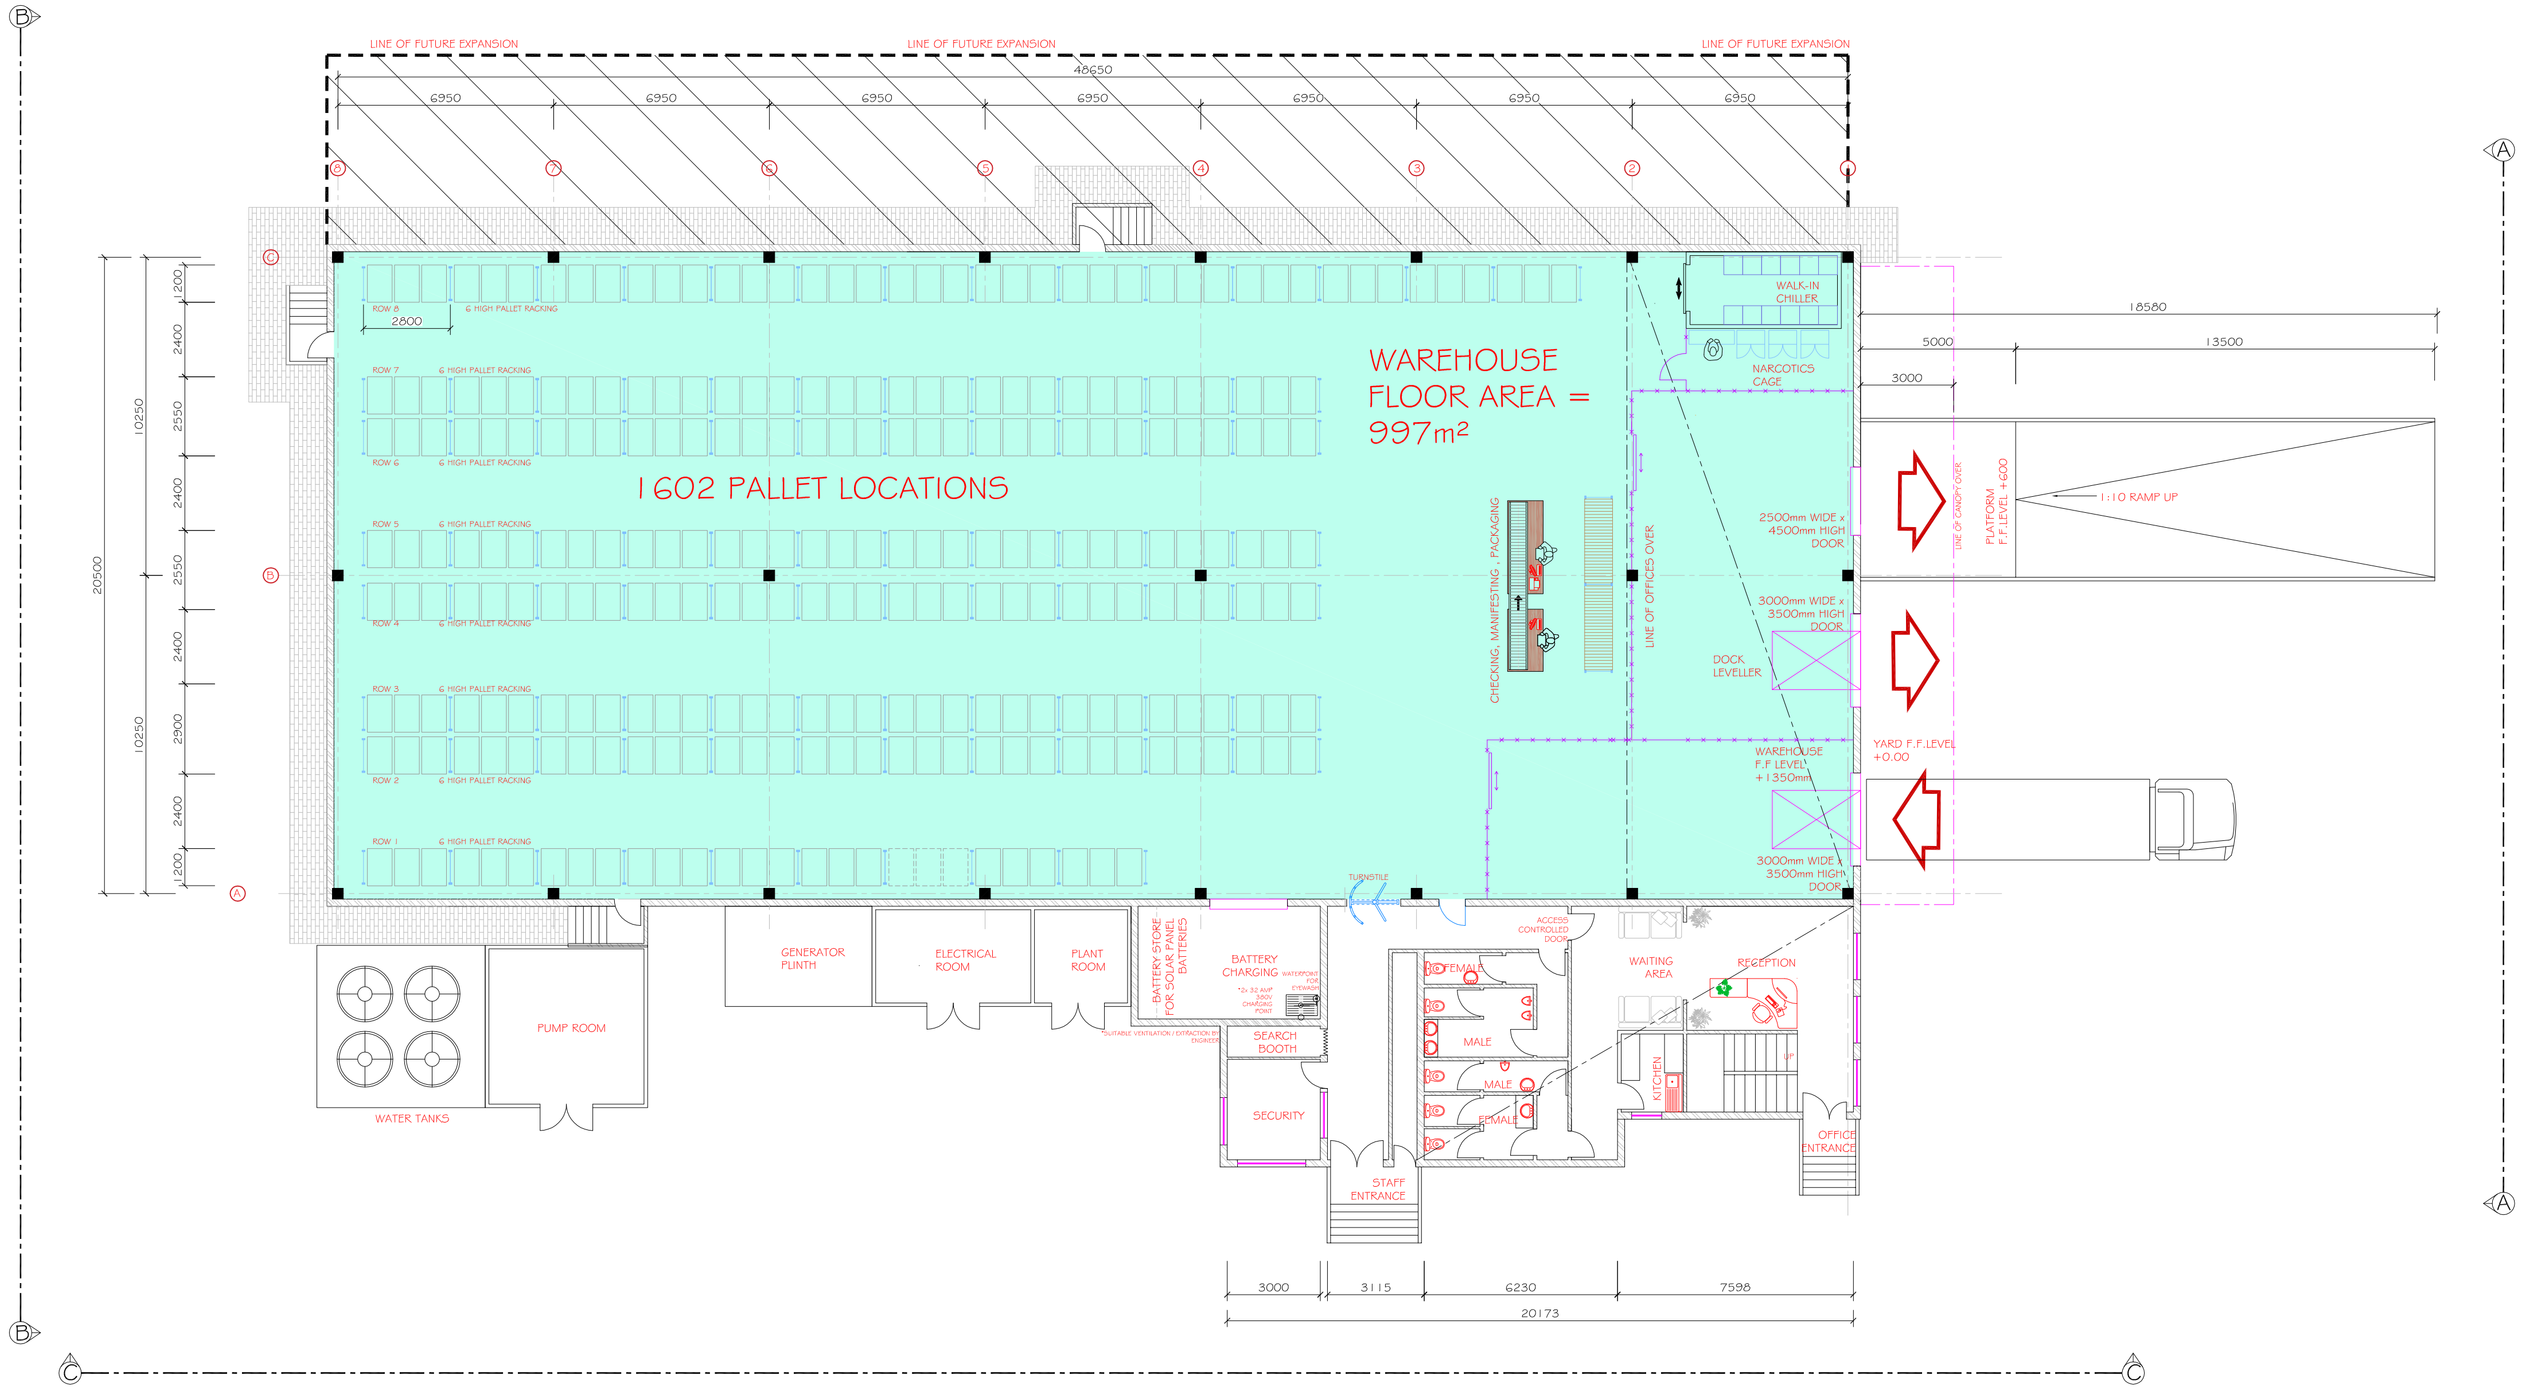

PLAN ON PROPOSED WAREHOUSE

SCALE 1:100

PROJECT: MSL HUBS ZAMBIA	CLIENT: MSL, UNDP	Specialist Warehouse Consultant TEL: +27 (0)83 330 9545 EMAIL: lg@onego.co.za	
DRAWING TITLE: WAREHOUSE PLAN - CHOMA			
DRAWING NUMBER: CHO-2-002 / SCALE: 1:200 / REVISION: A / DATE: OCT 2016	THIS DRAWING AND ALL INFORMATION THEREIN REMAINS THE PROPERTY OF LG SPECIALIST WAREHOUSE CONSULTANT, COPYRIGHT RESERVED.		

REV:	REVISION DESCRIPTION	DATE:	DRAWN
A	INITIAL DESIGN FOR DISCUSSION PURPOSES	09/12/2016	LFG