
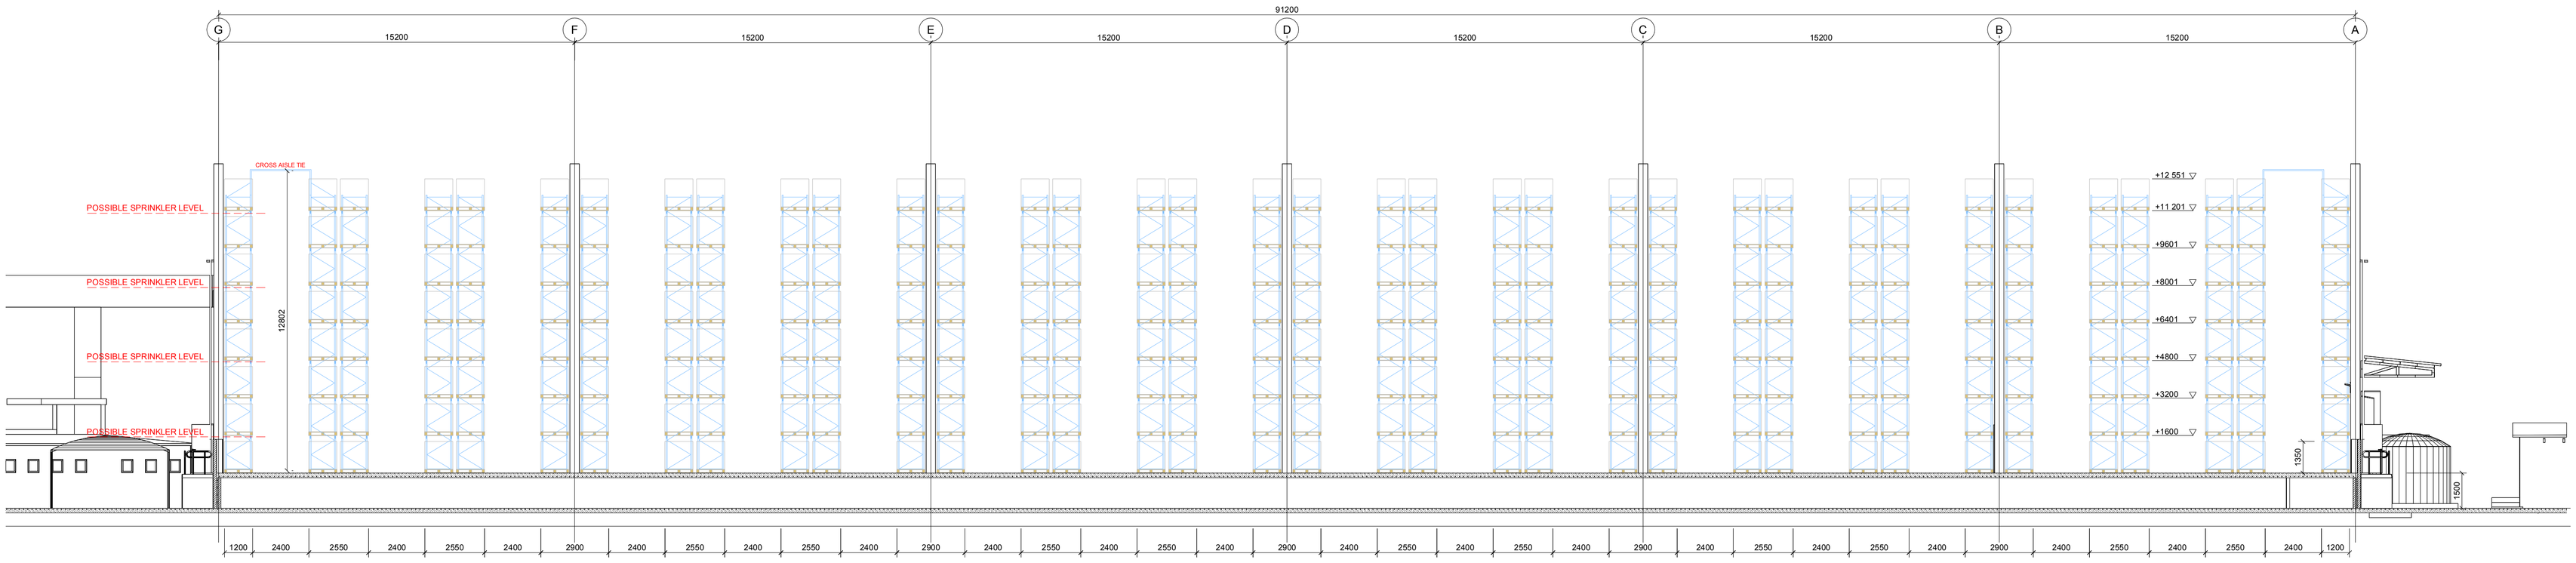



SECTION A-A THROUGH PROPOSED WAREHOUSE

SCALE 1:100

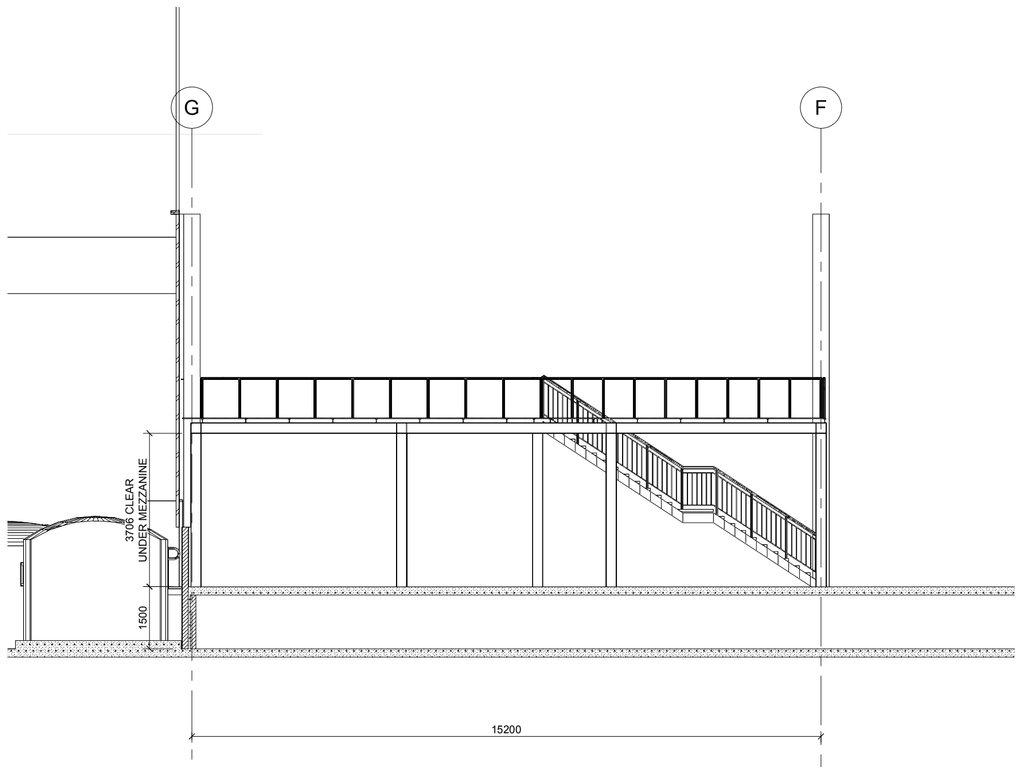


SECTION D-D THROUGH BULK AREA

SCALE 1:75

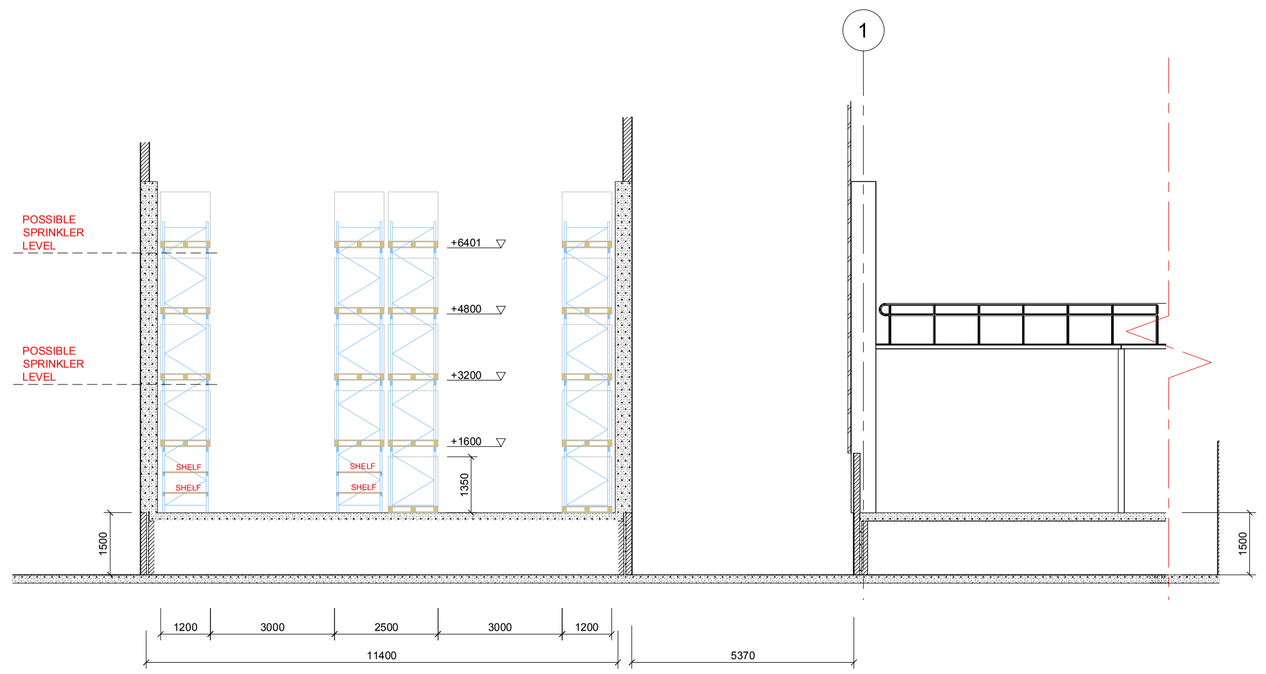


SECTION C-C THROUGH HAZARDOUS STORE AND PART WAREHOUSE

SCALE 1:75

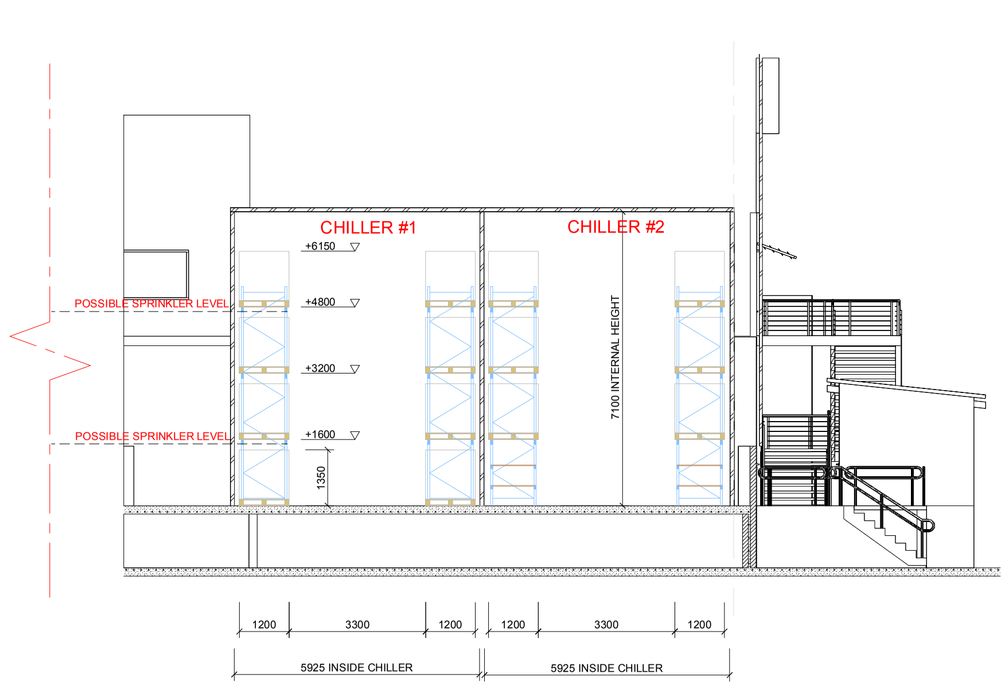

SECTION B-B THROUGH CHILLER #1 AND #2


SCALE 1:75

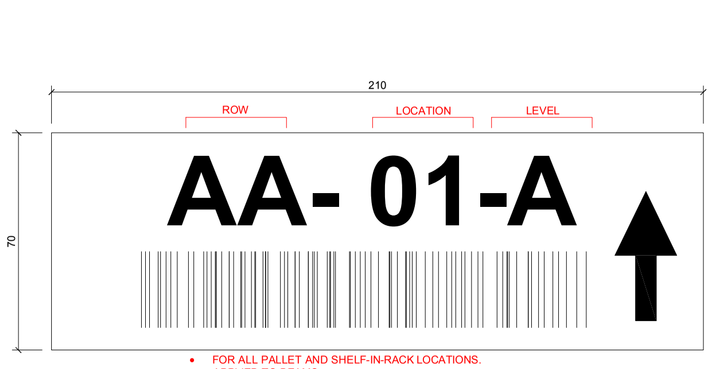

- FOR ALL PALLET AND SHELF-IN-RACK LOCATIONS.
- APPLIED TO BEAMS

BARCODE LABEL TYPE 1 EXAMPLE

SCALE 1:1

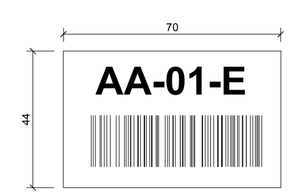

- FOR ALL PALLET LOCATIONS TO HIGH TO SCAN
- APPLIED TO RACK UPRIGHTS

BARCODE LABEL TYPE 3 EXAMPLE


SCALE 1:1



BARCODE LABEL TYPE 2 EXAMPLE

SCALE 1:1

- FOR ALL FINE PICK LOCATIONS
- APPLIED TO SHELF / FLOW RACK BED FACE

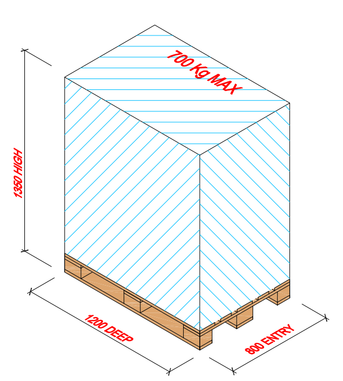

PALLET AND LOAD PROFILE

SCALE: NTS

PROJECT:	NATPHARM HARARE NEW WAREHOUSE
DRAWING TITLE:	SECTIONS AND ELEVATIONS
DRAWING NUMBER:	NAT 003
SCALE:	AS SHOWN
REVISION:	G
DATE:	OCTOBER 2015
CLIENT:	NatPharm — Access to Affordable Quality Medicines (UNDP)

THIS DRAWING AND ALL INFORMATION THEREIN REMAINS THE PROPERTY OF LG SPECIALIST WAREHOUSE CONSULTANT. COPYRIGHT RESERVED.

Specialist Warehouse Consultant
TEL: +27 (0)83 330 9545
EMAIL: lg@onego.co.za

REV:	REVISION DESCRIPTION	DATE:	DRAWN
G	ROOF DETAIL REMOVED	14/03/2016	LFG
F	FREEZER NAME CHANGED TO CHILLER	01/02/2016	LFG
E	UPDATED TO ARCHITECTS DETAILS	24/11/2015	LFG
D	BARCODE LABEL EXAMPLES SHOWN	11/11/2015	LFG
C	UPDATES	09/11/2015	LFG
B	CHILLER UPDATED AS PER LAYOUT	03/11/2015	LFG
	BULK MEZZANINE CLEAR HEIGHT REVISED TO 4000mm		
A	INITIAL DESIGN	19/10/2015	LFG