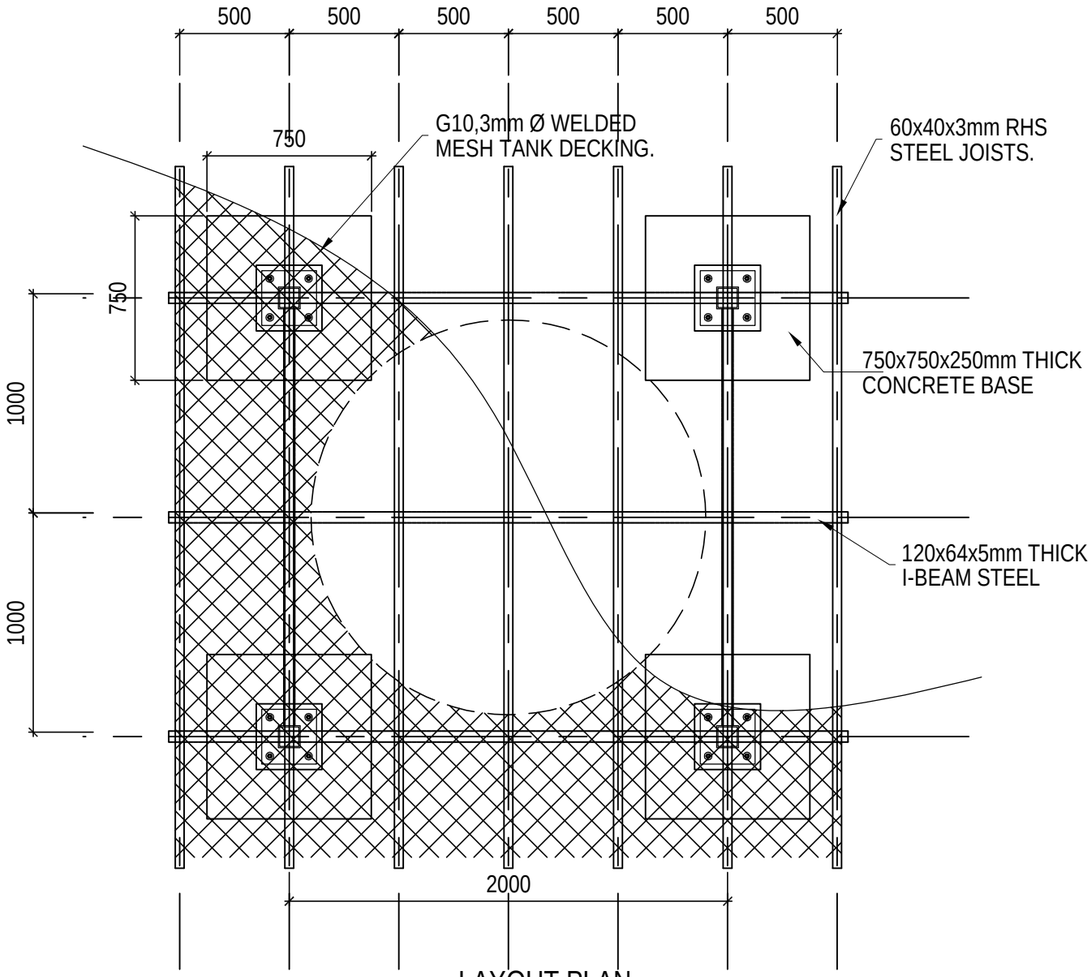

LAYOUT PLAN

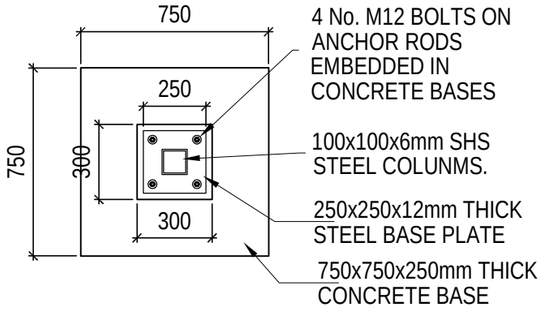

FOOTING PLAN

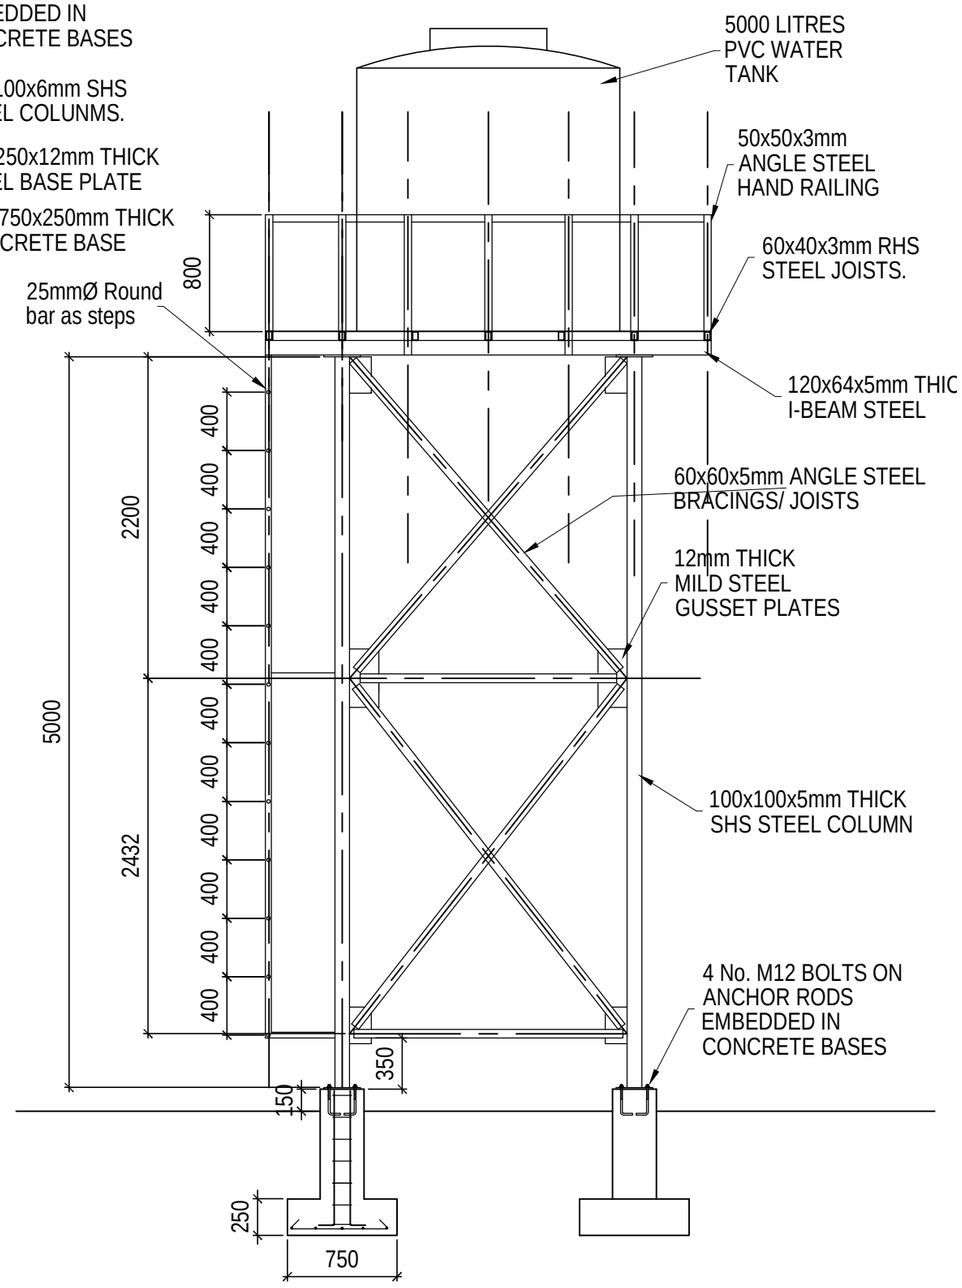

TOWER ELEVATION

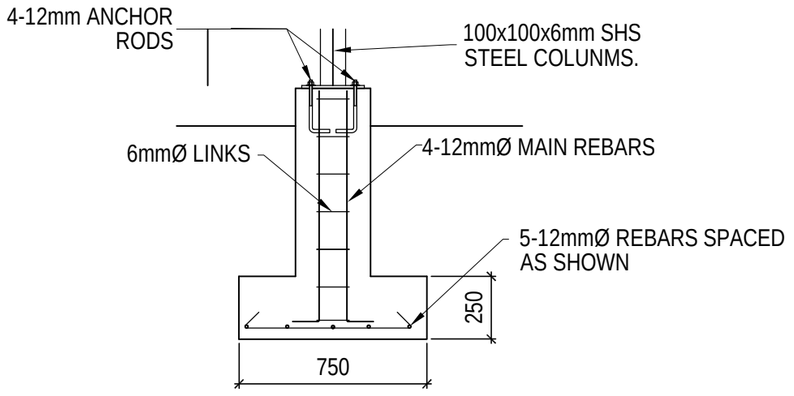

FOOTING SECTION

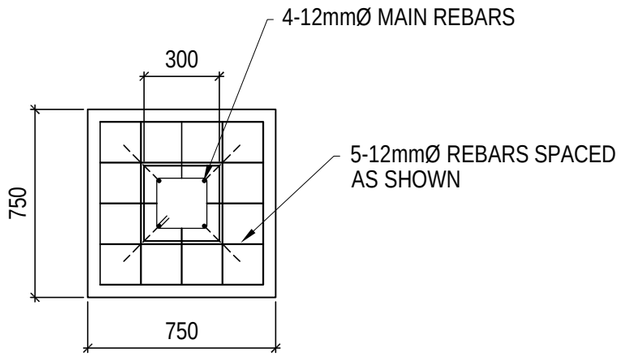

FOOTING REINFORCEMENT PLAN

UNITED NATIONS DEVELOPMENT PROGRAMME Juba - South Sudan	DRAWING TITLE: WATER TANK TOWER	SHEET CONTENT: Tank tower details	SCALE: 1:35; 1:40; 1:60.	REV. No:
	DRAWING NAME: NFM-HIV-Typical Tank tower.dwg		DATE: MARCH, 2018	
PROJECT TITLE NFM-HIV Investing towards Impact of HIV/AIDS in South Sudan	DESIGN BY: UNDP		CONTRACT No:	DRAWING No: 1/1
	DRAWN BY: UNDP - FIONA N		APPROVED FOR IMPLEMENTATION:	