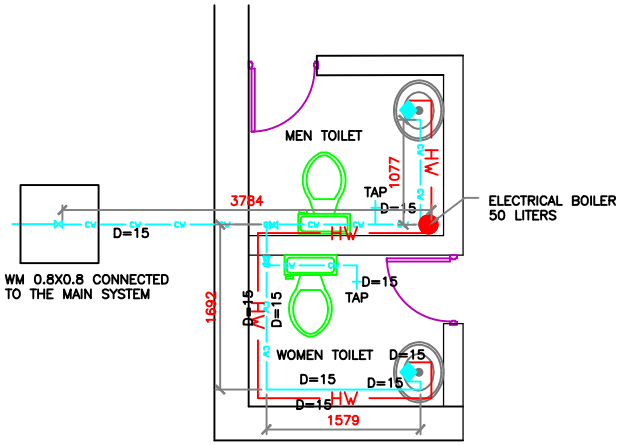

1 WS-02 WATER SUPPLY PLAN
SCALE: 1:50

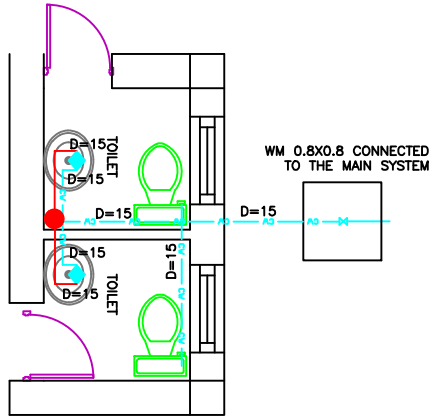

2 WS-02 WATER SUPPLY PLAN
SCALE:1:50

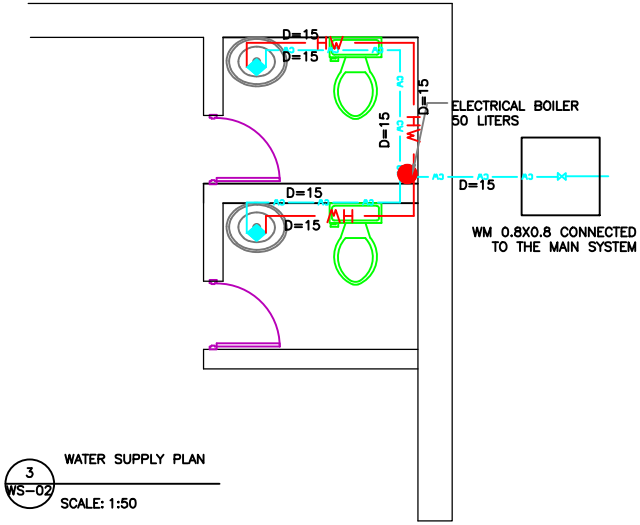

3 WS-02 WATER SUPPLY PLAN
SCALE: 1:50

No	DATE	REVISION
0	ISSUED FOR TENDER PURPOSE ONLY	
1		
2		
3		

NOTES
- ALL DIMENSIONS ARE IN MILLIMETERS UNLESS OTHERWISE NOTED.
- DO NOT SCALE DRAWINGS.
- VERIFY ALL DIMENSIONS ON SITE BEFORE COMMENCEMENT OF WORK.
- ALL DRAWINGS SHALL BE READ IN CONJUNCTION WITH SPECIFICATIONS AND SCHEDULES.
- ALL WORK SHALL BE CARRIED OUT IN ACCORDANCE WITH LOCAL LAWS AND UNDP SPECIFICATIONS.
- ANY DISCREPANCIES SHALL BE REPORTED TO UNDP ENGINEERS.

WATER SUPPLY SYMBOLS:

- COLD WATER
- HOT WATER
- MIXER
- WATER SUPPLY REDUCER
- VALVE
- MUSLIM SHOWER
- TEE
- ELECTRICAL BOILR

IMPLEMENTOR

UNITED NATIONS DEVELOPMENT PROGRAM

PROJECT: CHECK POINT BUILDING

DRAWING TITLE: WATER SUPPLY TOILET PLAN

DESIGNED:		PROJECT NO:	DRAWING NO.	REV.
DRAWN:		SHEET SIZE: A3	WS-02	0
CHECKED:		SCALE: 1:50		
APPROVED:		DATE:		

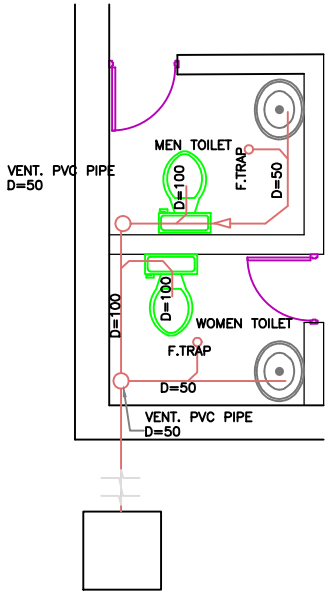

1 WS-03 CANALIZATION PLAN
SCALE: 1:50

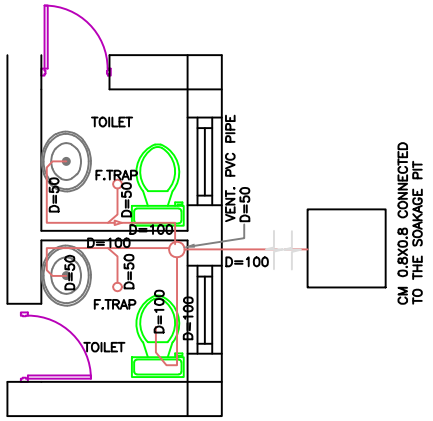

2 WS-03 CANALIZATION PLAN
SCALE: 1:50

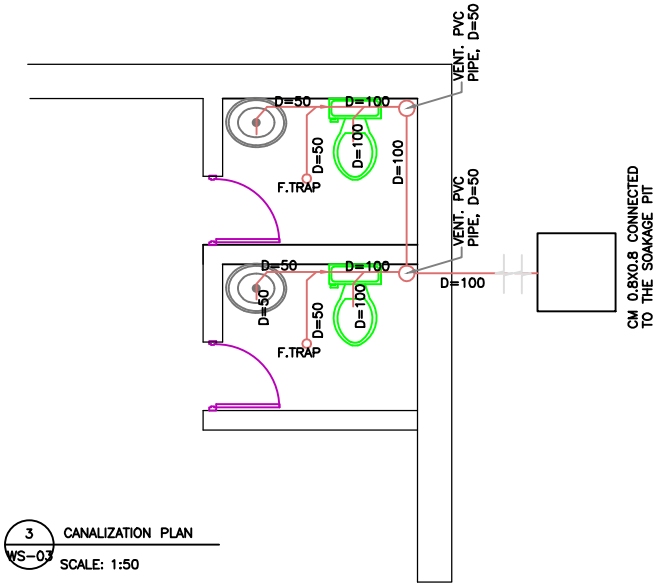

3 WS-03 CANALIZATION PLAN
SCALE: 1:50

No	DATE	REVISION
0	ISSUED FOR TENDER PURPOSE ONLY	
1		
2		
3		

NOTES
- ALL DIMENSIONS ARE IN MILLIMETERS UNLESS OTHERWISE NOTED.
- DO NOT SCALE DRAWINGS.
- VERIFY ALL DIMENSIONS ON SITE BEFORE COMMENCEMENT OF WORK.
- ALL DRAWINGS SHALL BE READ IN CONJUNCTION WITH SPECIFICATIONS AND SCHEDULES.
- ALL WORK SHALL BE CARRIED OUT IN ACCORDANCE WITH LOCAL LAWS AND UNDP SPECIFICATIONS.
- ANY DISCREPANCIES SHALL BE REPORTED TO UNDP ENGINEERS.

CANALIZATION SYMBOLS:

- CANALIZATION LINE
- WESTERN COMMODE
- TURKISH COMMODE
- EYE INSPECTION
- HAND BASIN
- FLOOR P TRAP(F.P.T)
- CANALIZATION TEE
- CM — CANALIZATION MANHOLE
- WM — WATER SUPPLY MANHOLE
- ELECTRICAL BOILR
- CANALIZATION REDUCER
- CLEANOUT

ISSUED FOR TENDER

IMPLEMENTOR: UNITED NATIONS DEVELOPMENT PROGRAM

PROJECT: CHECK POINT BUILDING

DRAWING TITLE: CANALIZATION TOILET PLAN

DESIGNED:		PROJECT NO:		DRAWING NO.	REV.
DRAWN:		SHEET SIZE:	A3	WS-03	0
CHECKED:		SCALE:	1:50		
APPROVED:		DATE:			

No	DATE	REVISION
0	ISSUED FOR TENDER PURPOSE ONLY	
1		
2		
3		

NOTES
* ALL DIMENSIONS ARE IN MILLIMETERS UNLESS OTHERWISE NOTED.
* DO NOT SCALE DRAWINGS.
* VERIFY ALL DIMENSIONS ON SITE BEFORE COMMENCEMENT OF WORK.
* ALL DRAWINGS SHALL BE READ IN CONJUNCTION WITH SPECIFICATIONS AND SCHEDULES.
* ALL WORK SHALL BE CARRIED OUT IN ACCORDANCE WITH LOCAL LAWS AND UNDP SPECIFICATIONS.
* ANY DISCREPANCIES SHALL BE REPORTED TO UNDP ENGINEERS.

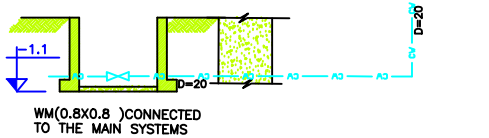

1 WS04 WATER SUPPLY ISOMETRIC
SCALE 1:50

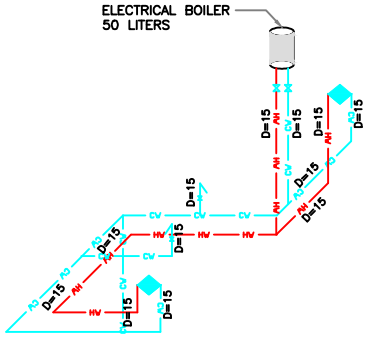

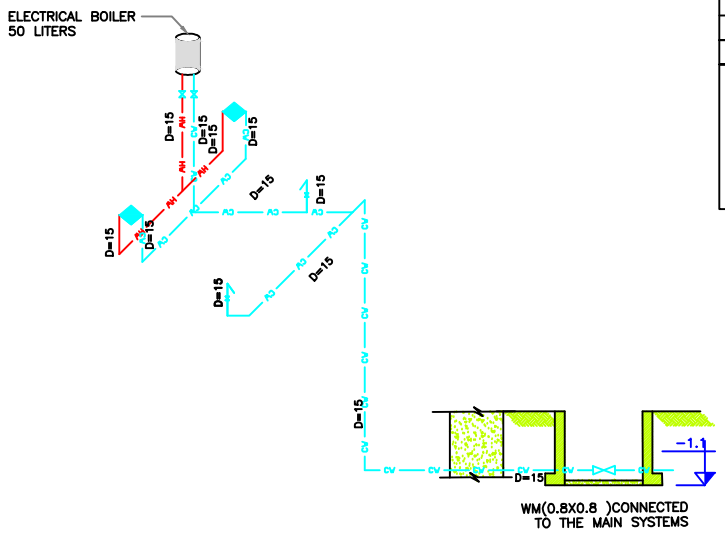

2 WS04 WATER SUPPLY ISOMETRIC
SCALE 1:50

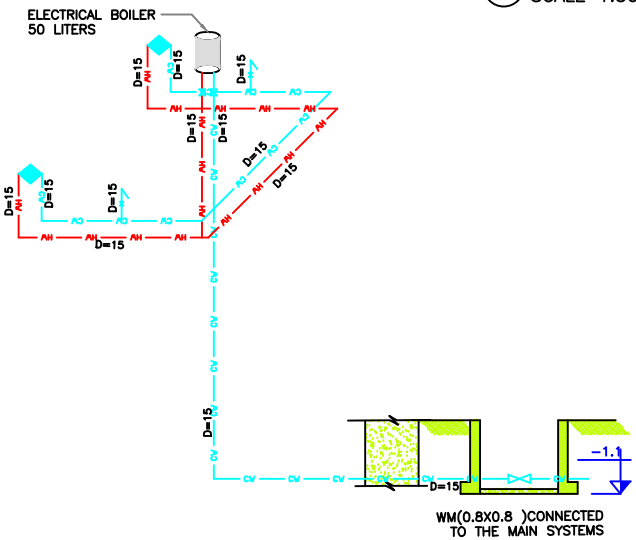

3 WS04 WATER SUPPLY ISOMETRIC
SCALE 1:50

WATER SUPPLY SYMBOLS:

- COLD WATER
- HOT WATER
- MIXER
- WATER SUPPLY REDUCER
- VALVE
- MUSLIM SHOWER
- TEE
- ELECTRICAL BOILR

IMPLEMENTOR

UNITED NATIONS DEVELOPMENT PROGRAM

PROJECT: CHECK POINT BUILDING

DRAWING TITLE: WATER SUPPLY ISOMETRIC

DESIGNED:		PROJECT NO:	DRAWING NO.	REV.
DRAWN:		SHEET SIZE: A3	WS-04	0
CHECKED:		SCALE: 1:50		
APPROVED:		DATE:		

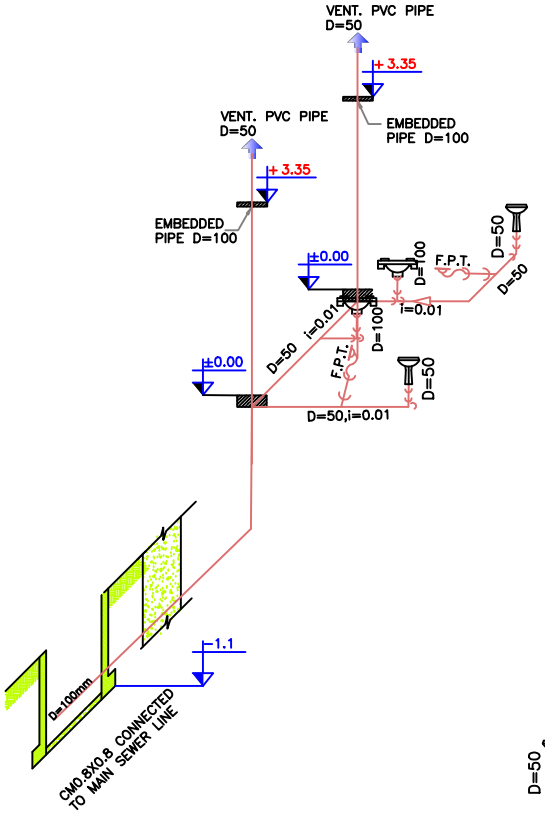

1 WS05 CANALIZATION ISOMETRIC
SCALE 1:50

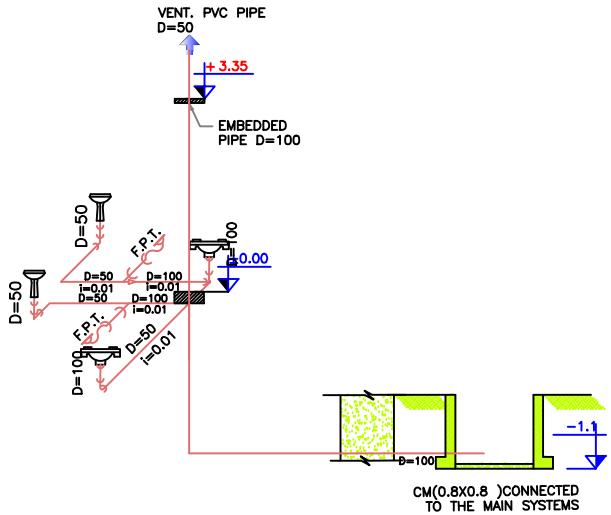

2 WS05 CANALIZATION ISOMETRIC
SCALE 1:50

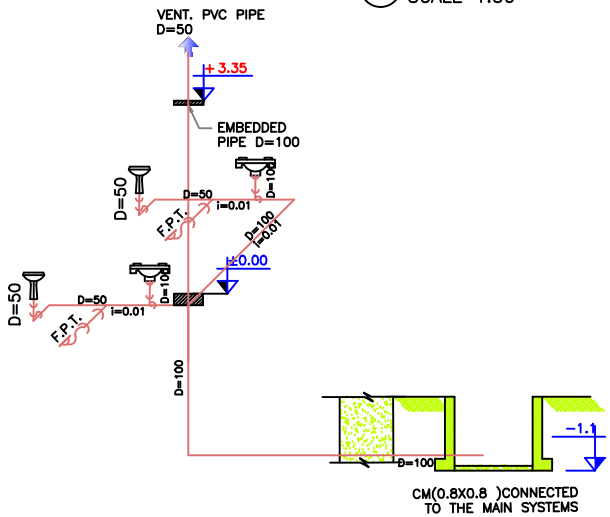

3 WS05 CANALIZATION ISOMETRIC
SCALE 1:50

No	DATE	REVISION
0	ISSUED FOR TENDER PURPOSE ONLY	
1		
2		
3		

NOTES
- ALL DIMENSIONS ARE IN MILLIMETERS UNLESS OTHERWISE NOTED.
- DO NOT SCALE DRAWINGS.
- VERIFY ALL DIMENSIONS ON SITE BEFORE COMMENCEMENT OF WORK.
- ALL DRAWINGS SHALL BE READ IN CONJUNCTION WITH SPECIFICATIONS AND SCHEDULES.
- ALL WORK SHALL BE CARRIED OUT IN ACCORDANCE WITH LOCAL LAWS AND UNDP SPECIFICATIONS.
- ANY DISCREPANCIES SHALL BE REPORTED TO UNDP ENGINEERS.

CANALIZATION SYMBOLS:

- CANALIZATION LINE
- WESTERN COMMODE
- TURKISH COMMODE
- EYE INSPECTION
- HAND BASIN
- FLOOR P TRAP(F.P.T)
- CANALIZATION TEE
- CM — CANALIZATION MANHOLE
- WM — WATER SUPPLY MANHOLE
- ELECTRICAL BOILR
- CANALIZATION REDUCER
- CLEANOUT

ISSUED FOR TENDER

IMPLEMENTOR: UNITED NATIONS DEVELOPMENT PROGRAM

PROJECT: CHECK POINT BUILDING

DRAWING TITLE: CANALIZATION TOILET PLAN

DESIGNED:		PROJECT NO:	DRAWING NO.	REV.
DRAWN:		SHEET SIZE: A3	WS-05	0
CHECKED:		SCALE: 1:50		
APPROVED:		DATE:		

No	DATE	REVISION
0		ISSUED FOR TENDER PURPOSE ONLY
1	10,21,2013	ISSUED FOR CONSTRUCTION
2		
3		

NOTES
* ALL DIMENSIONS ARE IN MILLIMETERS UNLESS OTHERWISE NOTED.
* DO NOT SCALE DRAWINGS.
* VERIFY ALL DIMENSIONS ON SITE BEFORE COMMENCEMENT OF WORK.
* ALL DRAWINGS SHALL BE READ IN CONJUNCTION WITH SPECIFICATIONS AND SCHEDULES.
* ALL WORK SHALL BE CARRIED OUT IN ACCORDANCE WITH LOCAL LAWS AND UNDP SPECIFICATIONS.
* ANY DISCREPANCIES SHALL BE REPORTED TO UNDP ENGINEERS.

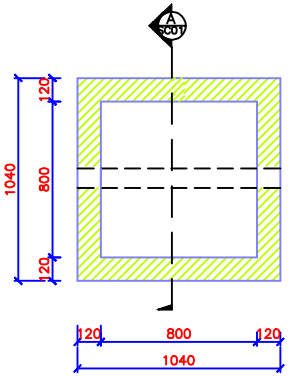

1 SC01 CANALIZATION MANHOLE PLAN
SCALE 1:20

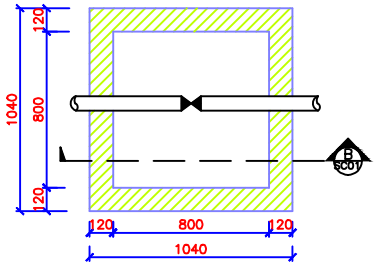

2 SC01 WATER SUPPLY MANHOLE PLAN
SCALE 1:20

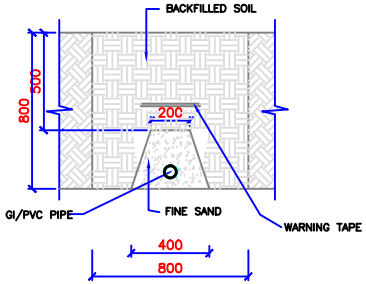

4 SC01 TRENCH OF WATER SUPPLY/SEWERAGE PIPE BURY DETAIL
SCALE 1:20

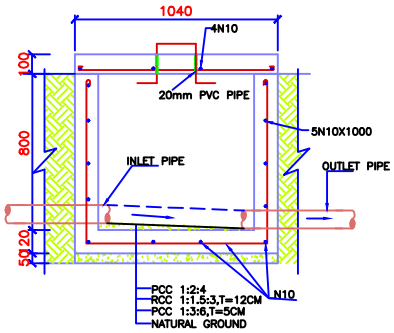

A SC01 CANALIZATION MANHOLE SECTION
SCALE 1:20

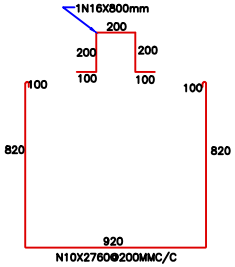

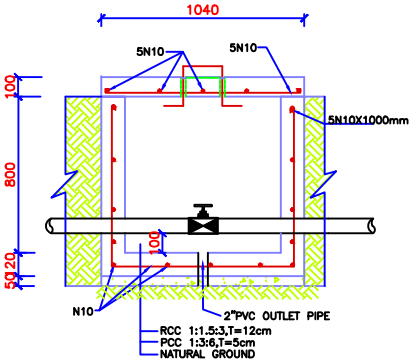

B SC01 WATER SUPPLY MANHOLE SECTION
SCALE 1:20

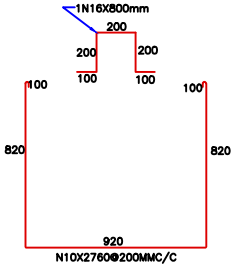

ISSUED FOR CONSTRUCTION

IMPLEMENTOR

UNITED NATIONS DEVELOPMENT PROGRAM

PROJECT:

DRAWING TITLE: WATER, SANITATION MANHOLES AND TRENCH DETAILS

DESIGNED:		PROJECT NO:	DRAWING NO.	REV.
DRAWN:		SHEET SIZE: A3	WS-06	0
CHECKED:		SCALE: 1:25		
APPROVED:		DATE:		