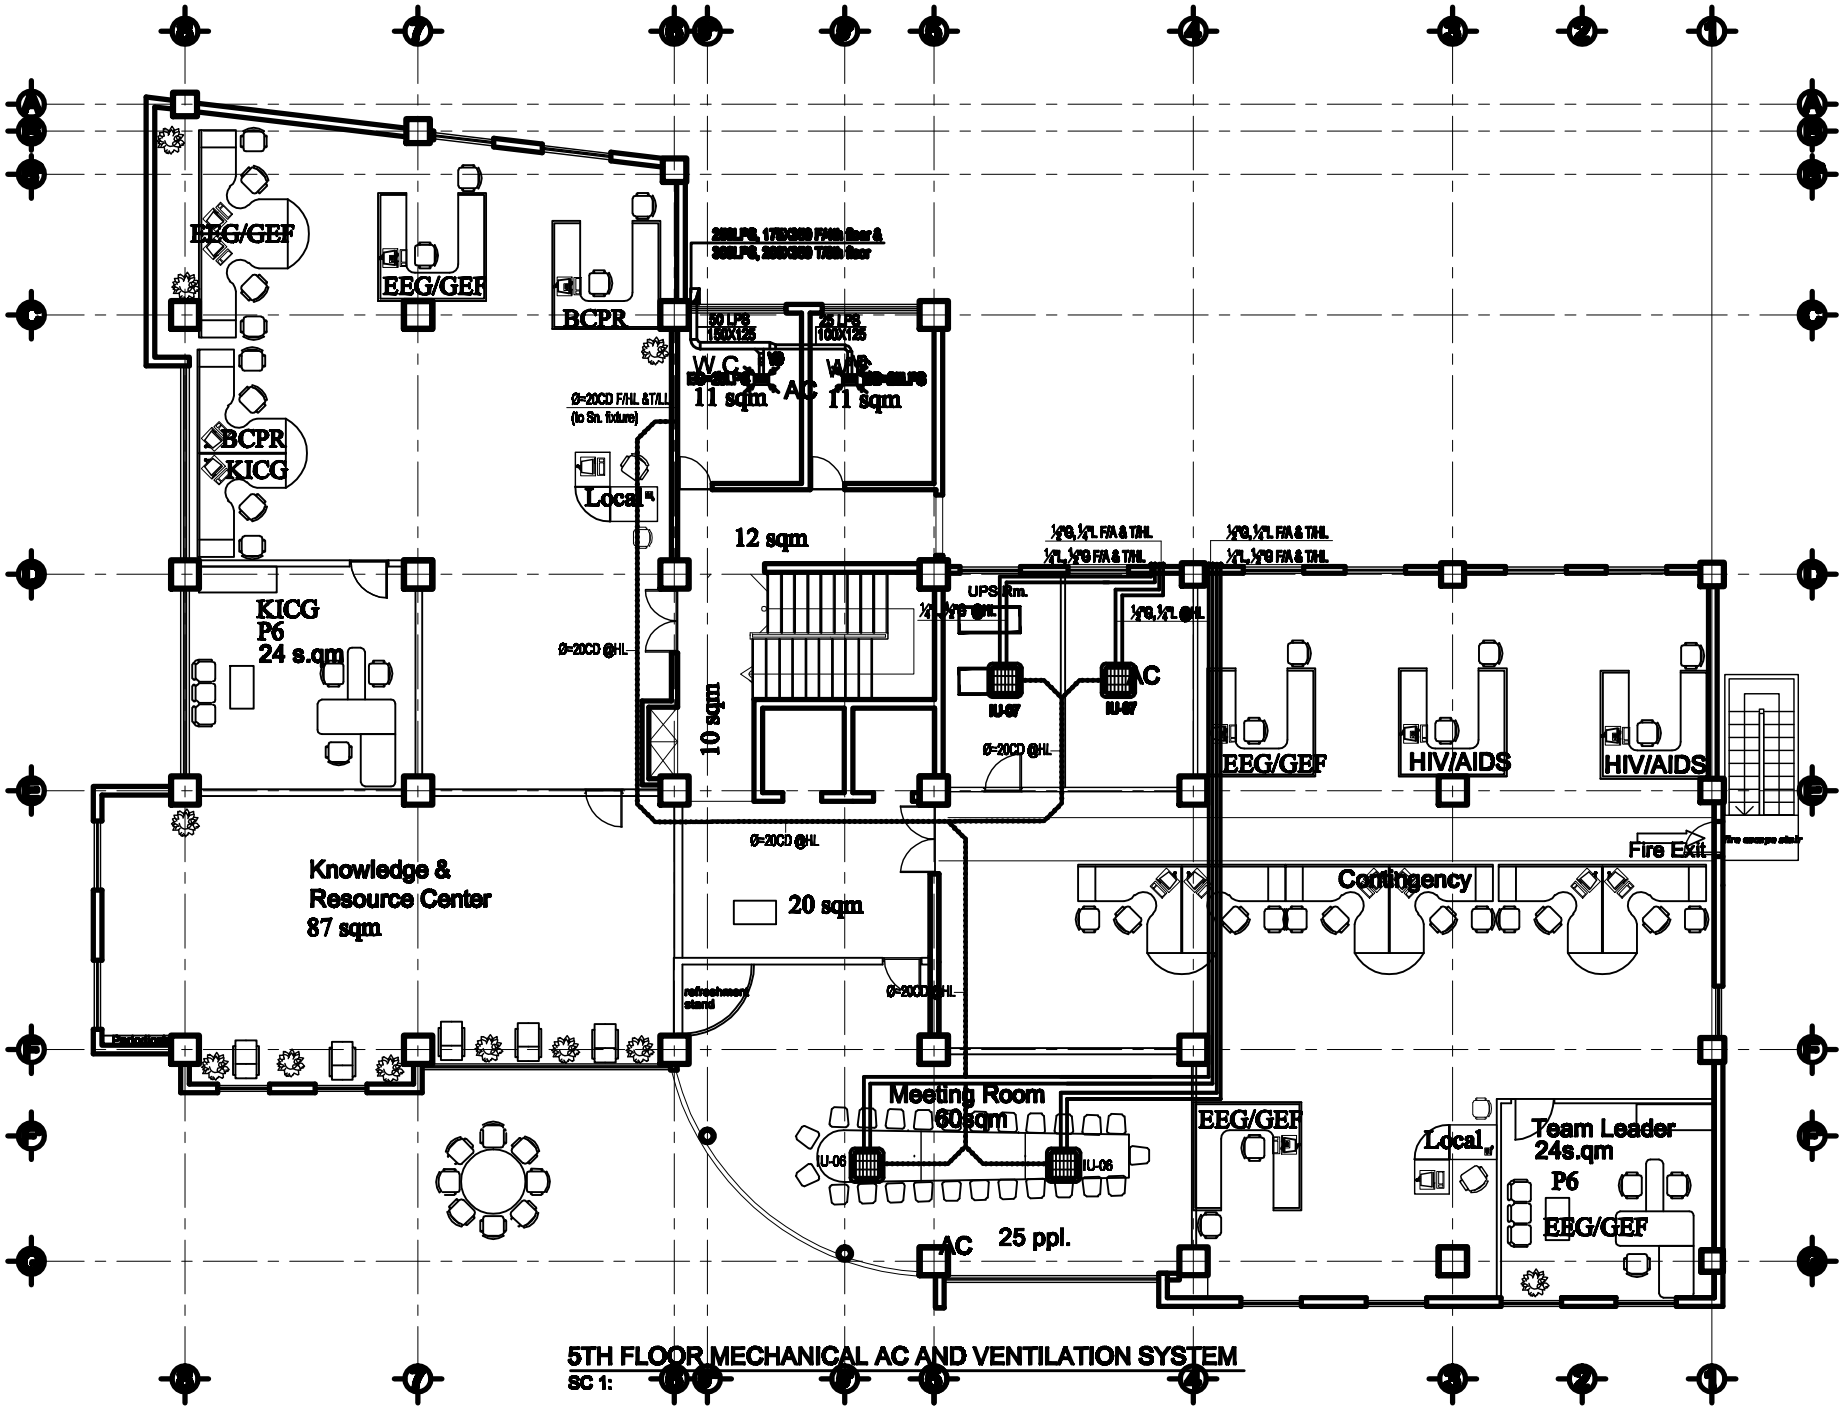

5TH FLOOR MECHANICAL AC AND VENTILATION SYSTEM

SC 1: