ELEVATION 1
Scale 1:150

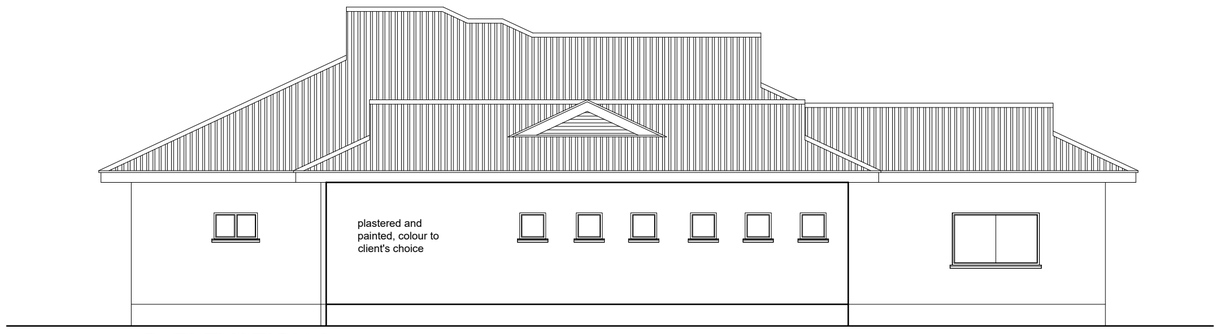

ELEVATION 2
Scale 1:150

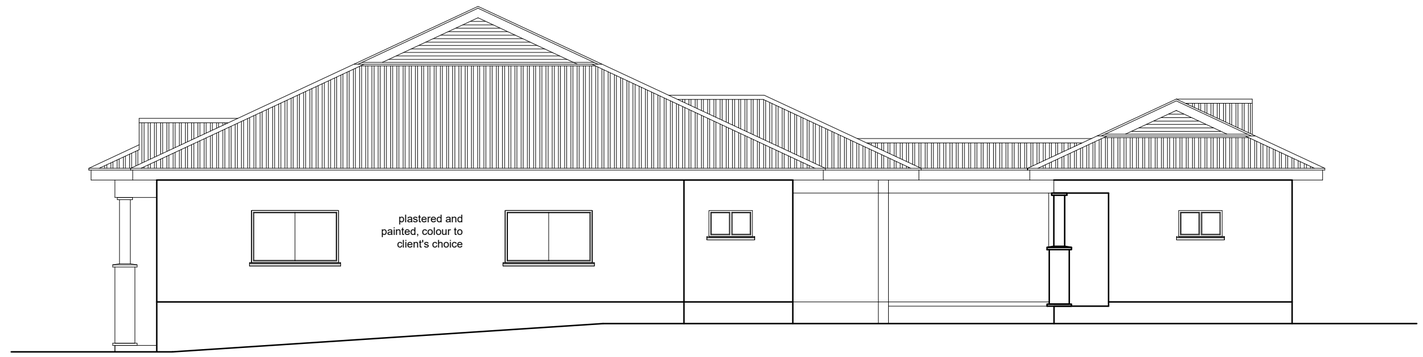

ELEVATION 3
Scale 1:150

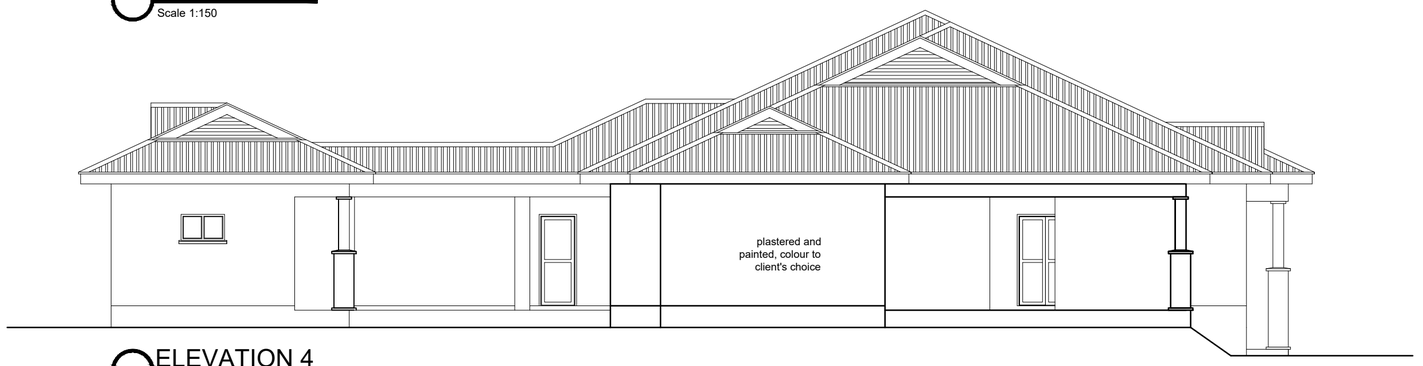

ELEVATION 4
Scale 1:150

Notes

ARCH'ART LAB
CHARTERED ARCHITECTS
●Architect ● Urban Designer ● Graphic and Product Designer ●Project Manager ●
P.O. Box 32341
Chichiri, Blantyre 3, MALAWI
Tel: (+265) 993 911 027 Cell: 0 993 911 027
email: archartlab@gmail.com

Project No.

Drawing No.

PROJECT: PROPOSED REFURBISHMENT TO EXISTING OFFICE BLOCK ON PLOT No.....ALONG INDEPENDENCE DRIVE - BLANTYRE

CLIENT: NRB-BLANTYRE DRO

TITLE	ELEVATIONS	Scale	Date
		1:100	*SEPT. 2018*

Design	***Steve Musopole***
Drawing	A. Meza
Certified By	***Steve Musopole*** *Chartered Architect*

date	revision(s)	sign.	appr.