


S1

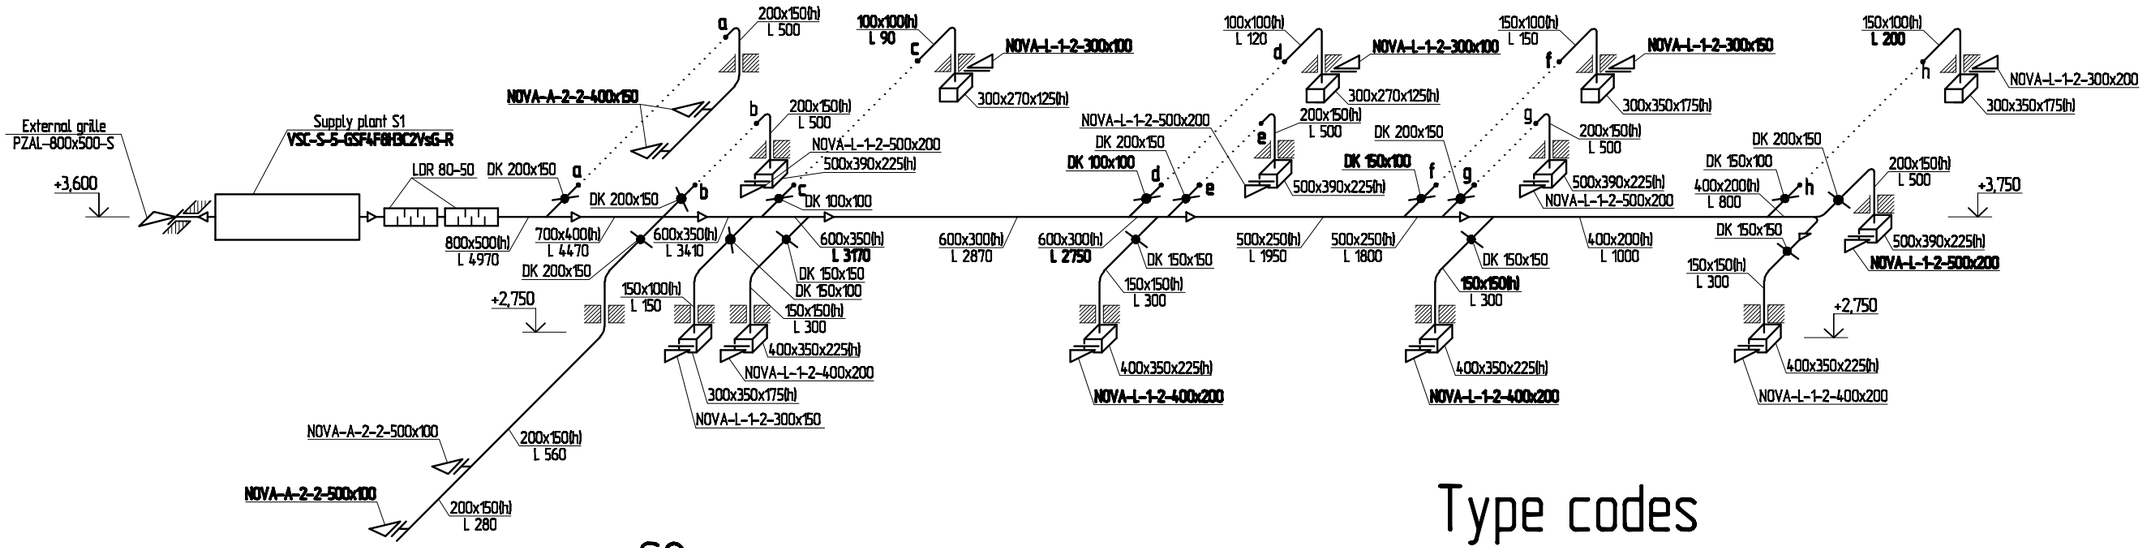


S2

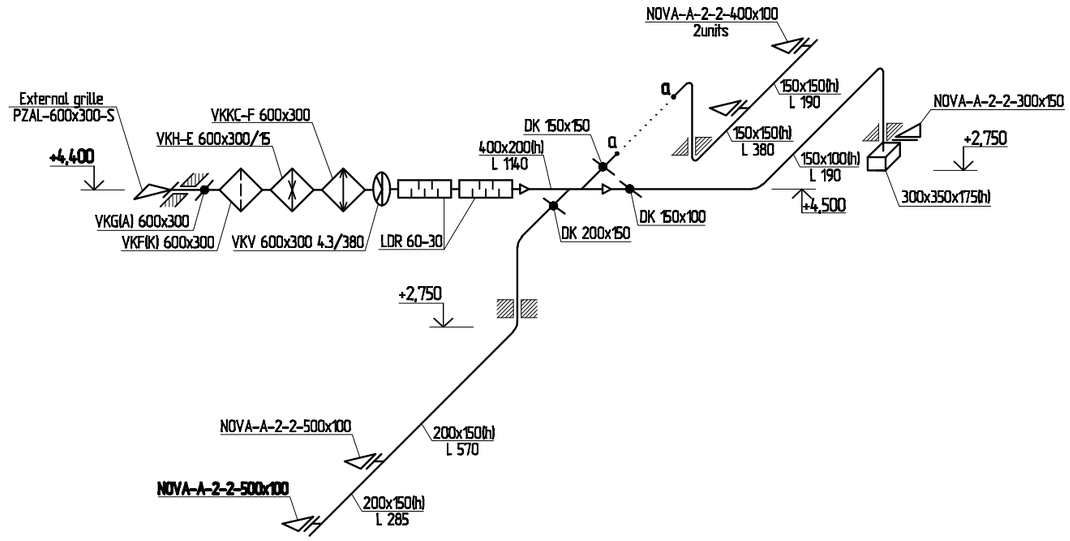

SN1

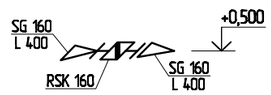

C1, C2

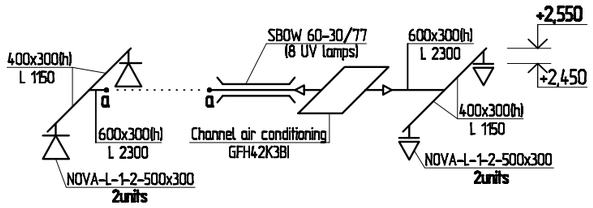

Type codes

- – supply grille
- – exhaust grille
- – duct fan
- – axial fan
- – silencer
- – back-flow valve
- – throttle-valve, air valve
- – zink galvanized air duct
- – air heater
- – air chilling unit
- – filter
- – bactericidal air treatment section
- – chamber static pressure (supply)
- – chamber static pressure (exhaust)

						2011-161-02/04 – HV	
						Turkmenistan, Mary Region, Turkmenbashi Central Prison Hospital MRK-15	
				Signature	Date		
Drawn by					2012	MDR-TB Department for 50 beds	Stage: WP; Page: 6; Pages: 7
Project manager							
						Ventilation and air conditioning. Schemes of the systems S1, S2, SN1, C1, C2	