BISSARIYEH SEWAGE NETWORK

Site Location

GOVERNORATE	SOUTH LEBANON
DISTRICT	SAIDA
CITY	BISSARIYEH
GPS N	34.446679
GPS E	35.324459
ALTITUDE	180 MTS

List of Drawings

T-C-G-001	SEWAGE NETWORK KEY PLAN
T-C-G-002	SEWAGE NETWORK LAYOUT 1/3
T-C-G-003	SEWAGE NETWORK LAYOUT 2/3
T-C-G-004	SEWAGE NETWORK LAYOUT 3/3
T-C-G-005	SEWAGE NETWORK & MANHOLES DETAILS

Key Plan

REV	BY	APP	DESCRIPTION	DATE

Revisions

THIS DRAWING IS A COPYRIGHT. DO NOT SCALE FROM THE DRAWING. THE CONTRACTOR AND HIS SUB-CONTRACTORS ARE TO VERIFY ALL DIMENSIONS ON SITE BEFORE MAKING SHOP DRAWINGS OR COMMENCING MANUFACTURE.

United Nation Development Programme
UNDP Lebanon
Social and Local Development Programme
P.O.Box: 11-3216 Beirut, Lebanon Tel: 961 1 962491

PROGRAMME:
Lebanese Host Communities Support Programme

CONSULTANT:
BOYADJIAN & ASSOCIATES
PROJECT FINANCE AND MANAGEMENT CONSULTANTS
P.O.Box: 175 293 Beirut, Lebanon Tel: 961 1 980138

PROJECT:
BISSARIYEH SEWAGE NETWORK

PLOT NO.:	BLOCK:
-	-

Sheet Information

PROJECT NBR.	-
PROJECT PHASE	TENDER
DISCIPLINE	CIVIL ENGINEERING
SECTOR	-
BUILDING	-
DESIGNED	VB
DRAWN	GB
CHECKED	VB
APPROVED	VB
DATE	23.08.2014
SCALE	-
SHEET SIZE	A3

Sheet Title

Sheet nbr.

Phase	Discipline	Floor Area	Drawing Number	Revision

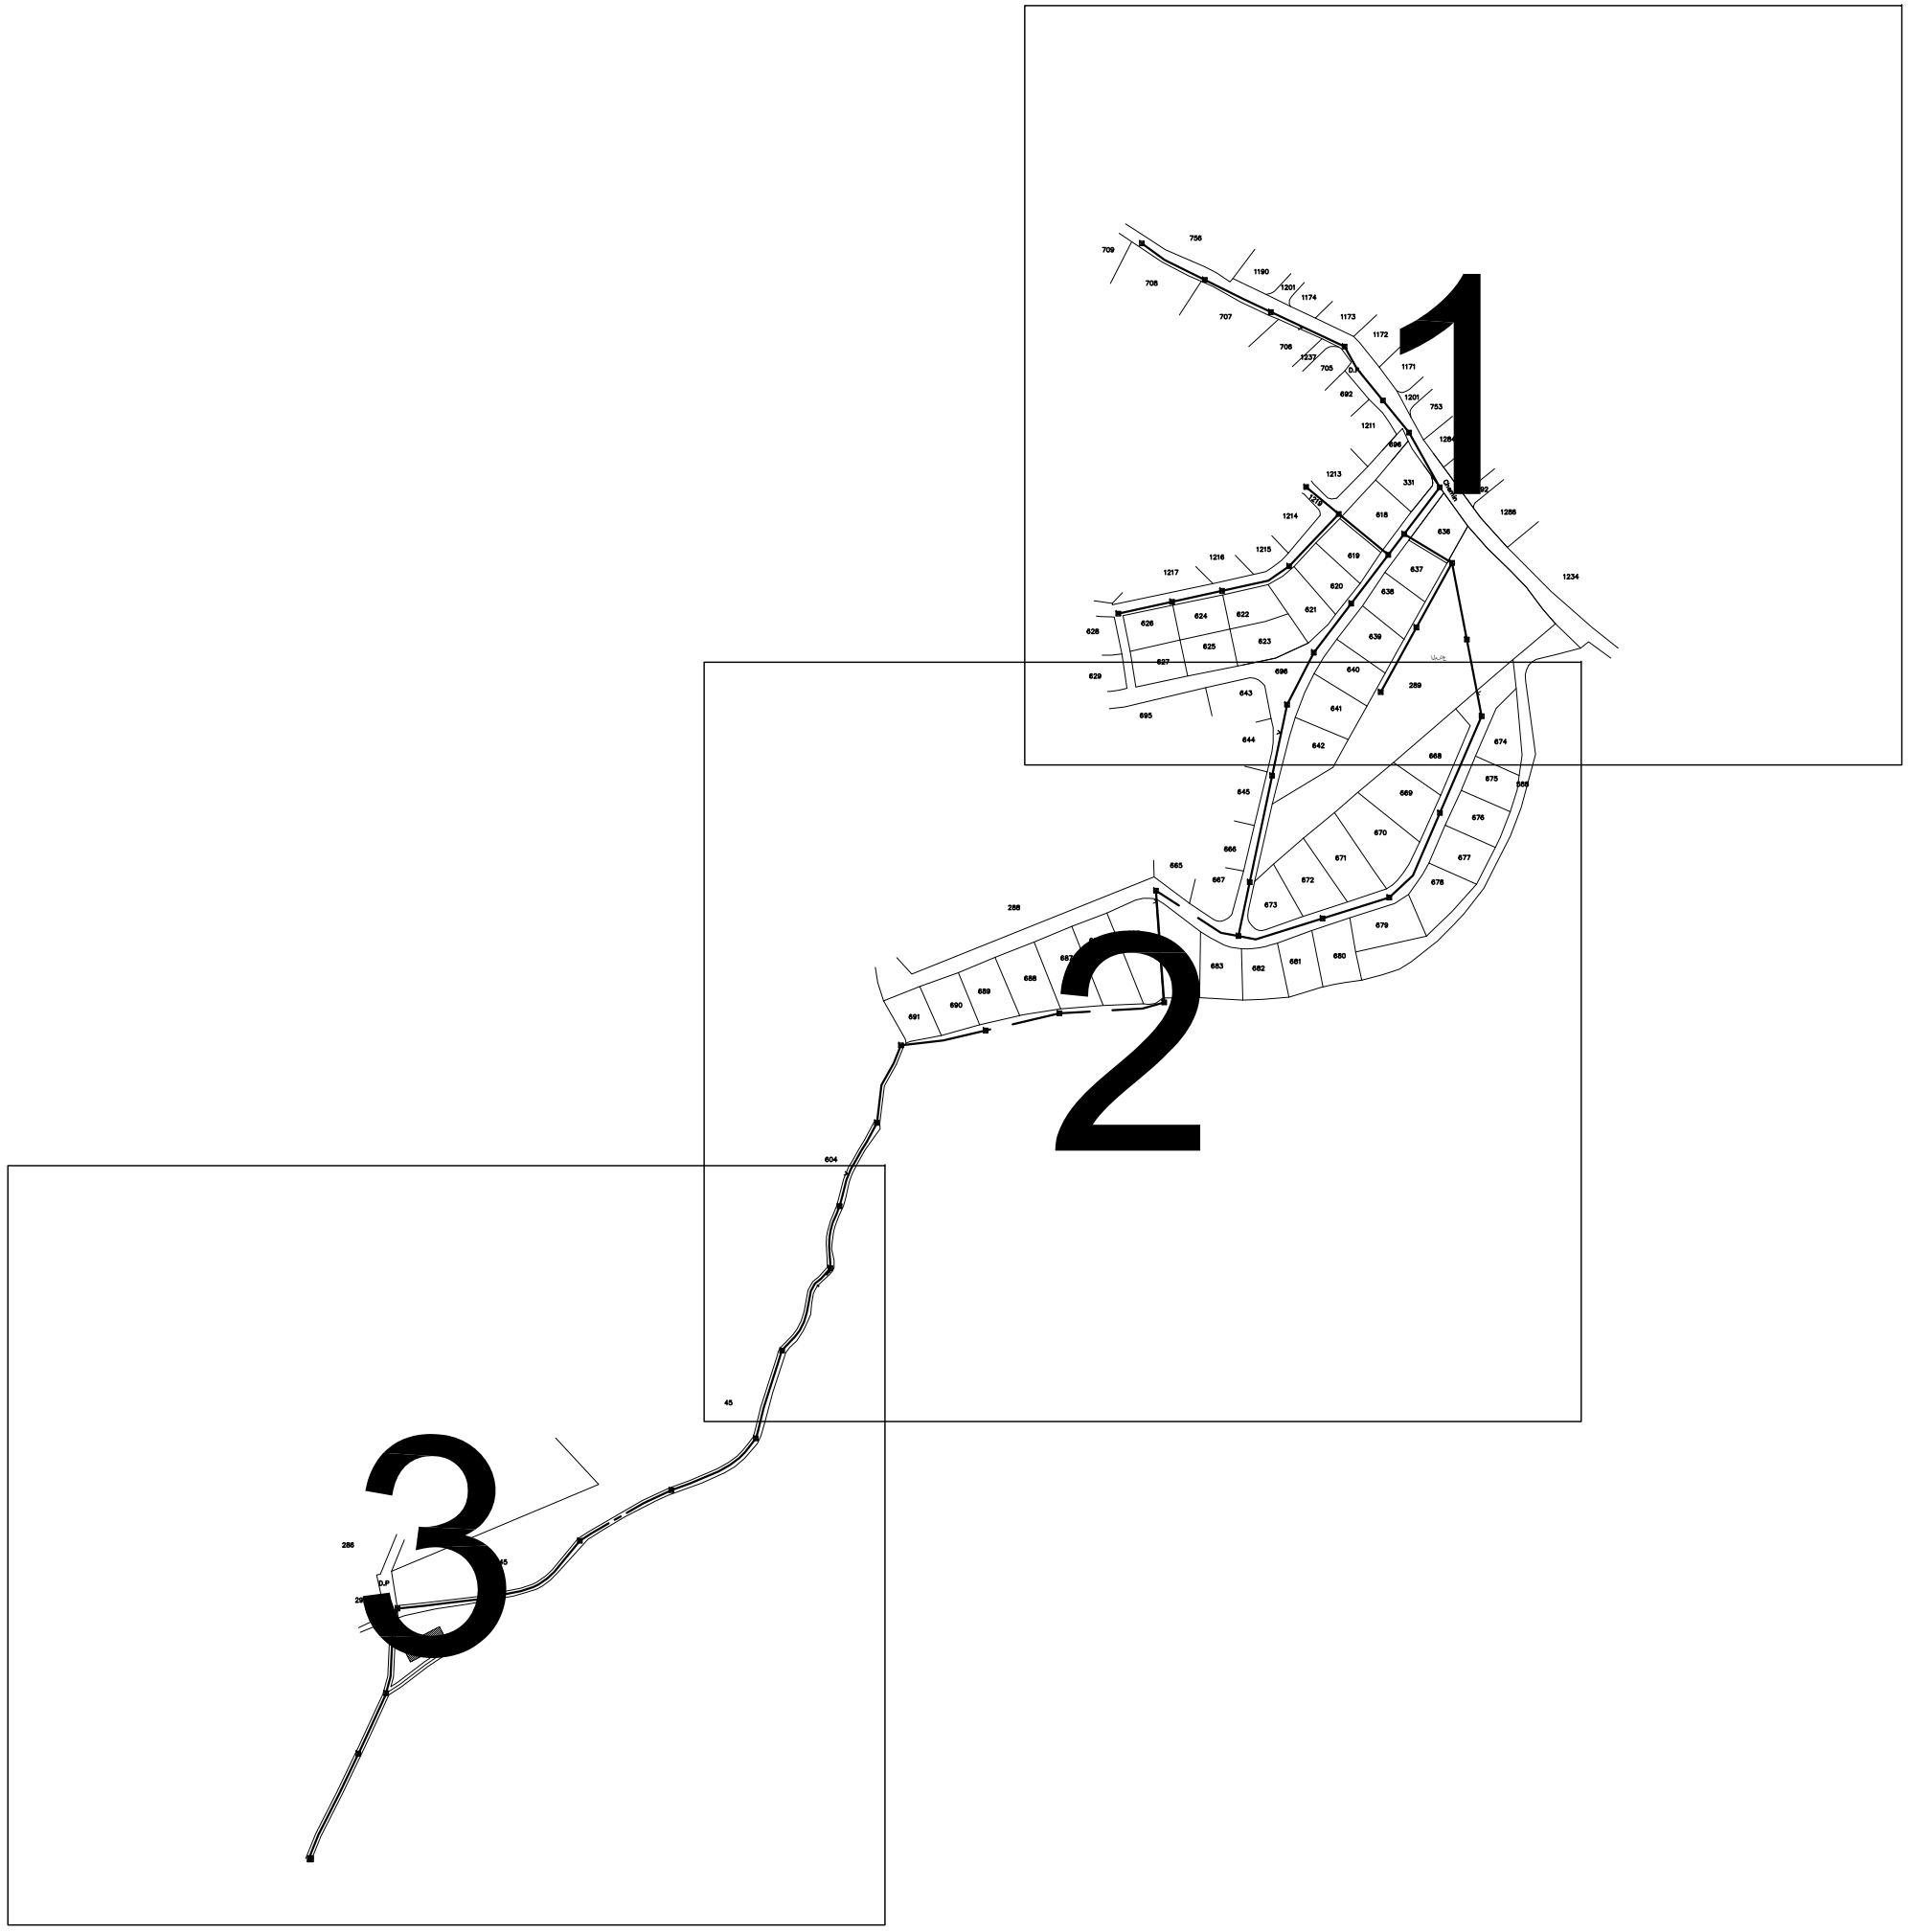

Key Plan

REV	BY	APP	DESCRIPTION	DATE

Revisions

THIS DRAWING IS A COPYRIGHT. DO NOT SCALE FROM THE DRAWING. THE CONTRACTOR AND HIS SUB-CONTRACTORS ARE TO VERIFY ALL DIMENSIONS ON SITE BEFORE MAKING SHOP DRAWINGS OR COMMENCING MANUFACTURE.

United Nation Development Programme
UNDP Lebanon
Social and Local Development Programme
P.O.Box: 11-3216 Beirut, Lebanon Tel: 961 1 962491

PROGRAMME:

Lebanese Host Communities Support Programme

CONSULTANT:

BOYADJIAN & ASSOCIATES
PROJECT FINANCE AND MANAGEMENT CONSULTANTS
P.O.Box: 175 293 Beirut, Lebanon Tel: 961 1 980138

PROJECT:

BISSARIYEH SEWAGE NETWORK

PLOT NO.:	BLOCK:
-	-

Sheet Information

PROJECT NBR.	-
PROJECT PHASE	TENDER
DISCIPLINE	CIVIL ENGINEERING
SECTOR	-
BUILDING	-
DESIGNED	VB
DRAWN	GB
CHECKED	VB
APPROVED	VB
DATE	23.08.2014
SCALE	-
SHEET SIZE	A3

Sheet Title

SEWAGE NETWORK
KEY PLAN

Sheet nbr.

T - C - G - 001 - R00

Phase | Discipline | Floor Area | Drawing Number | Revision

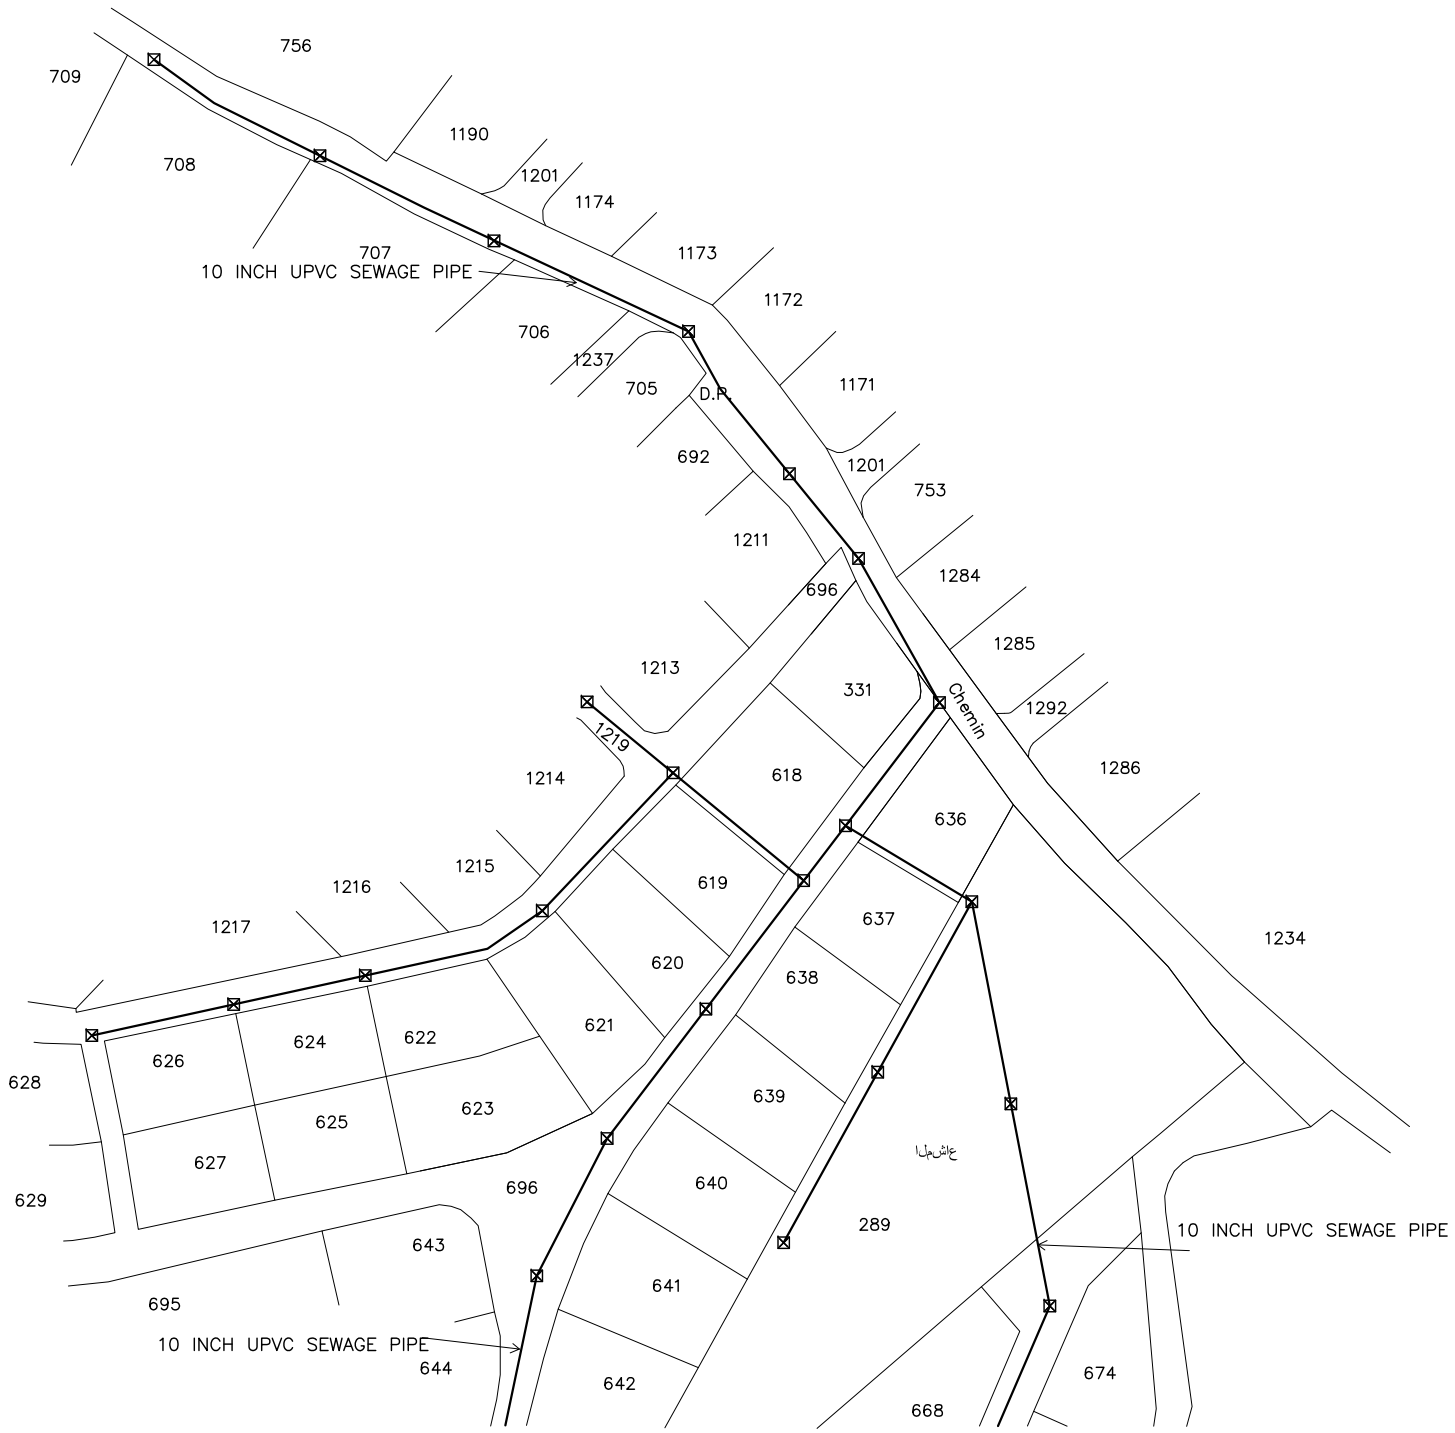

N

NOTES:

1. ALL DIMENSIONS ARE IN METERS UNLESS OTHERWISE INDICATED.

2. ALL WORKS SHALL BE CARRIED OUT IN ACCORDANCE WITH CURRENT SERVICES SEPARATIONS AND STANDARD DETAILS. THE CONTRACTORS SHALL COMPLY WITH ALL UTILITIES REQUIREMENTS AND PROVIDE ALL NECESSARY NOTICE AND ATTENDANCE TO THE CONCERNED AUTHORITIES PRIOR TO COMMENCEMENT OF ANY WORK ON THE SITE.

3. THE DRAWINGS SHOULD BE READ IN CONJUNCTION WITH OTHER RELEVANT ARCHITECTURAL, STRUCTURAL, MECHANICAL, ELECTRICAL AND CIVIL DRAWINGS AND ALL RELEVANT SECTIONS OF THE SPECIFICATIONS.

4. BEFORE STARTING ANY WORK, THE CONTRACTOR HAS TO SUBMIT SHOP DRAWINGS SHOWING ALL DETAILS NEEDED. THE ENGINEER APPROVAL OF THE SHOP DRAWING MUST BE OBTAINED PRIOR TO COMMENCEMENT OF WORK.

5. DO NOT SCALE DRAWINGS, USE FIGURED DIMENSIONS ONLY.

6. REPORT ANY DISCREPANCIES IMMEDIATELY TO THE ENGINEER.

LEGEND:

- PLOT LIMIT
- 10 INCH UPVC SEWAGE PIPE
- 12 INCH UPVC SEWAGE PIPE
- 12 INCH UPVC SEWAGE PIPE WITH 50x50CM CONCRETE LAYER
- SEWAGE MANHOLE 100x100CM

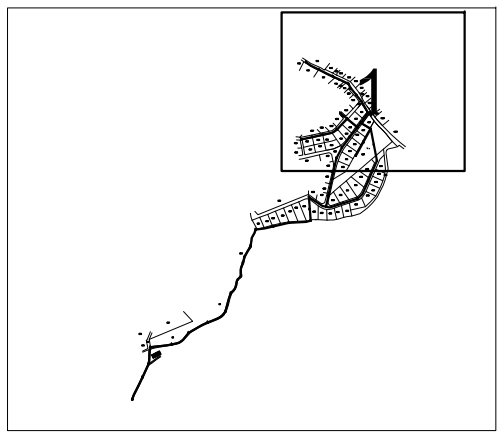

Key Plan

REV	BY	APP	DESCRIPTION	DATE

Revisions

THIS DRAWING IS A COPYRIGHT. DO NOT SCALE FROM THE DRAWING. THE CONTRACTOR AND HIS SUB-CONTRACTORS ARE TO VERIFY ALL DIMENSIONS ON SITE BEFORE MAKING SHOP DRAWINGS OR COMMENCING MANUFACTURE.

United Nation Development Programme
UNDP Lebanon
Social and Local Development Programme
P.O.Box: 11-3216 Beirut, Lebanon Tel: 961 1 962491

PROGRAMME:
Lebanese Host Communities Support Programme

CONSULTANT:
BOYADJIAN & ASSOCIATES
PROJECT FINANCE AND MANAGEMENT CONSULTANTS
P.O.Box: 175 293 Beirut, Lebanon Tel: 961 1 980138

PROJECT:
BISSARIYEH SEWAGE NETWORK

PLOT NO.:	BLOCK:
-	-

Sheet Information

PROJECT NBR.	-
PROJECT PHASE	TENDER
DISCIPLINE	CIVIL ENGINEERING
SECTOR	-
BUILDING	-
DESIGNED	VB
DRAWN	GB
CHECKED	VB
APPROVED	VB
DATE	23.08.2014
SCALE	-
SHEET SIZE	A3

Sheet Title

SEWAGE NETWORK
LAYOUT 1/3

Sheet nbr.

T - C - G - 002 - R00

Phase | Discipline | Floor Area | Drawing Number | Revision

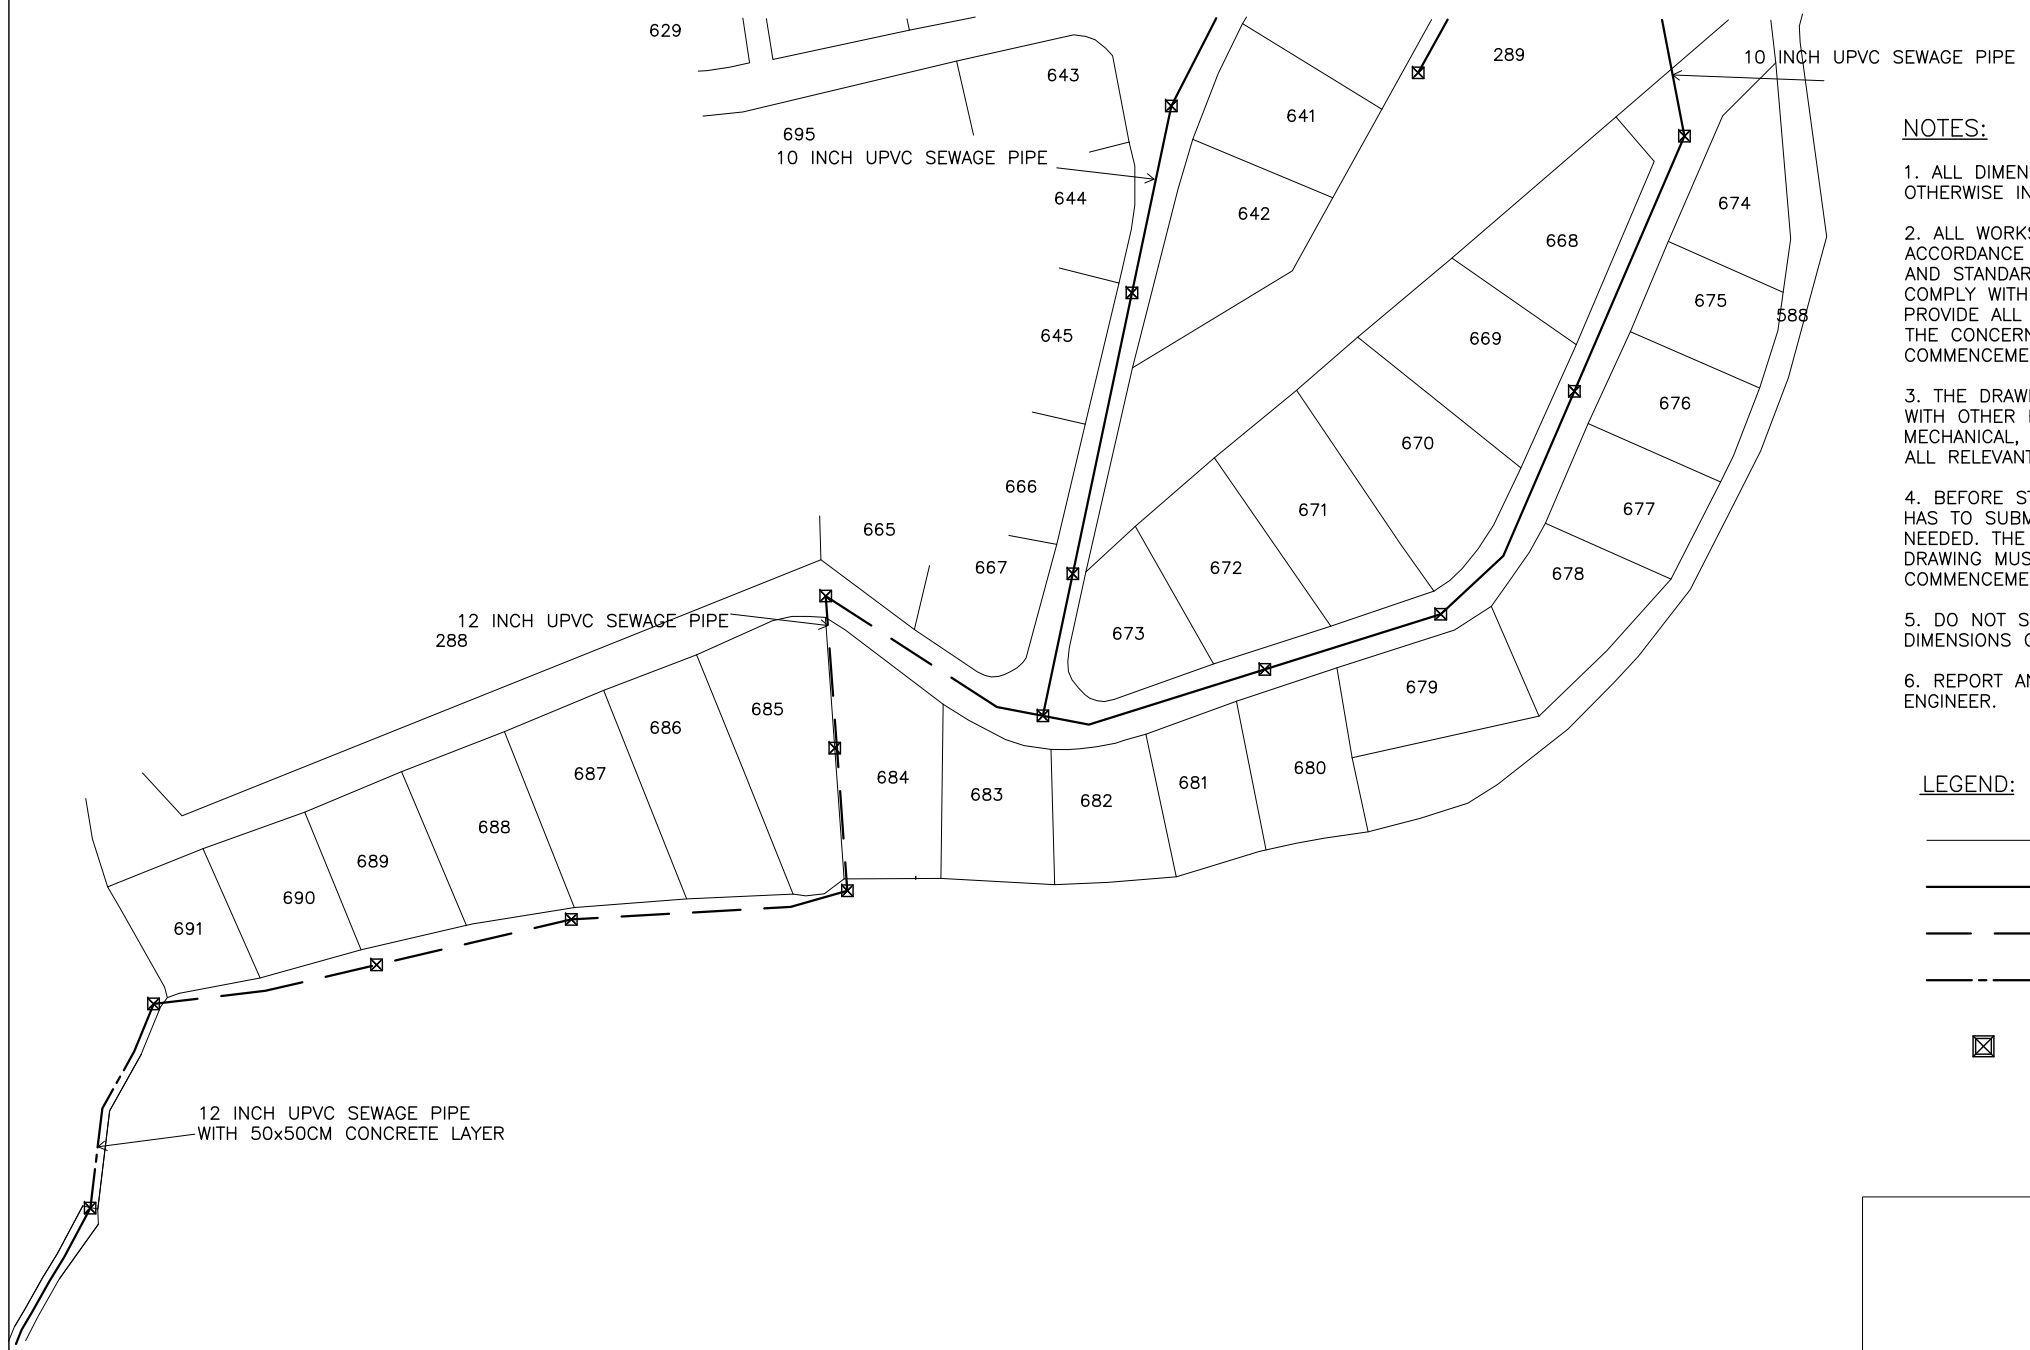

N

NOTES:

1. ALL DIMENSIONS ARE IN METERS UNLESS OTHERWISE INDICATED.

2. ALL WORKS SHALL BE CARRIED OUT IN ACCORDANCE WITH CURRENT SERVICES SEPARATIONS AND STANDARD DETAILS. THE CONTRACTORS SHALL COMPLY WITH ALL UTILITIES REQUIREMENTS AND PROVIDE ALL NECESSARY NOTICE AND ATTENDANCE TO THE CONCERNED AUTHORITIES PRIOR TO COMMENCEMENT OF ANY WORK ON THE SITE.

3. THE DRAWINGS SHOULD BE READ IN CONJUNCTION WITH OTHER RELEVANT ARCHITECTURAL, STRUCTURAL, MECHANICAL, ELECTRICAL AND CIVIL DRAWINGS AND ALL RELEVANT SECTIONS OF THE SPECIFICATIONS.

4. BEFORE STARTING ANY WORK, THE CONTRACTOR HAS TO SUBMIT SHOP DRAWINGS SHOWING ALL DETAILS NEEDED. THE ENGINEER APPROVAL OF THE SHOP DRAWING MUST BE OBTAINED PRIOR TO COMMENCEMENT OF WORK.

5. DO NOT SCALE DRAWINGS, USE FIGURED DIMENSIONS ONLY.

6. REPORT ANY DISCREPANCIES IMMEDIATELY TO THE ENGINEER.

LEGEND:

- PLOT LIMIT
- 10 INCH UPVC SEWAGE PIPE
- 12 INCH UPVC SEWAGE PIPE
- 12 INCH UPVC SEWAGE PIPE WITH 50x50CM CONCRETE LAYER
- SEWAGE MANHOLE 100x100CM

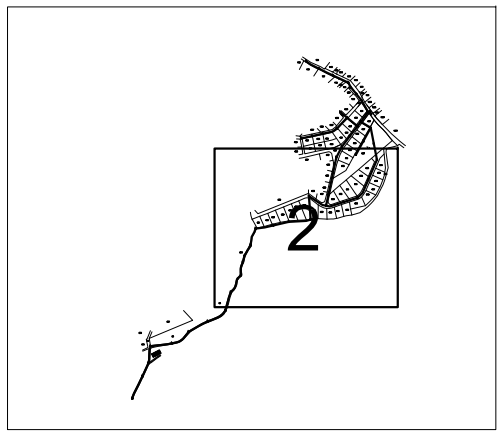

Key Plan

REV	BY	APP	DESCRIPTION	DATE

Revisions

THIS DRAWING IS A COPYRIGHT. DO NOT SCALE FROM THE DRAWING. THE CONTRACTOR AND HIS SUB-CONTRACTORS ARE TO VERIFY ALL DIMENSIONS ON SITE BEFORE MAKING SHOP DRAWINGS OR COMMENCING MANUFACTURE.

United Nation Development Programme
UNDP Lebanon
Social and Local Development Programme
P.O.Box: 11-3216 Beirut, Lebanon Tel: 961 1 962491

PROGRAMME:
Lebanese Host Communities Support Programme

CONSULTANT:
BOYADJIAN & ASSOCIATES
PROJECT FINANCE AND MANAGEMENT CONSULTANTS
P.O.Box: 175 293 Beirut, Lebanon Tel: 961 1 980138

PROJECT:
BISSARIYEH SEWAGE NETWORK

PLOT NO.:	BLOCK:
-	-

Sheet Information

PROJECT NBR.	-
PROJECT PHASE	TENDER
DISCIPLINE	CIVIL ENGINEERING
SECTOR	-
BUILDING	-
DESIGNED	VB
DRAWN	GB
CHECKED	VB
APPROVED	VB
DATE	23.08.2014
SCALE	-
SHEET SIZE	A3

Sheet Title

SEWAGE NETWORK
LAYOUT 2/3

Sheet nbr.

T - C - G - 003 - R00

Phase | Discipline | Floor Area | Drawing Number | Revision

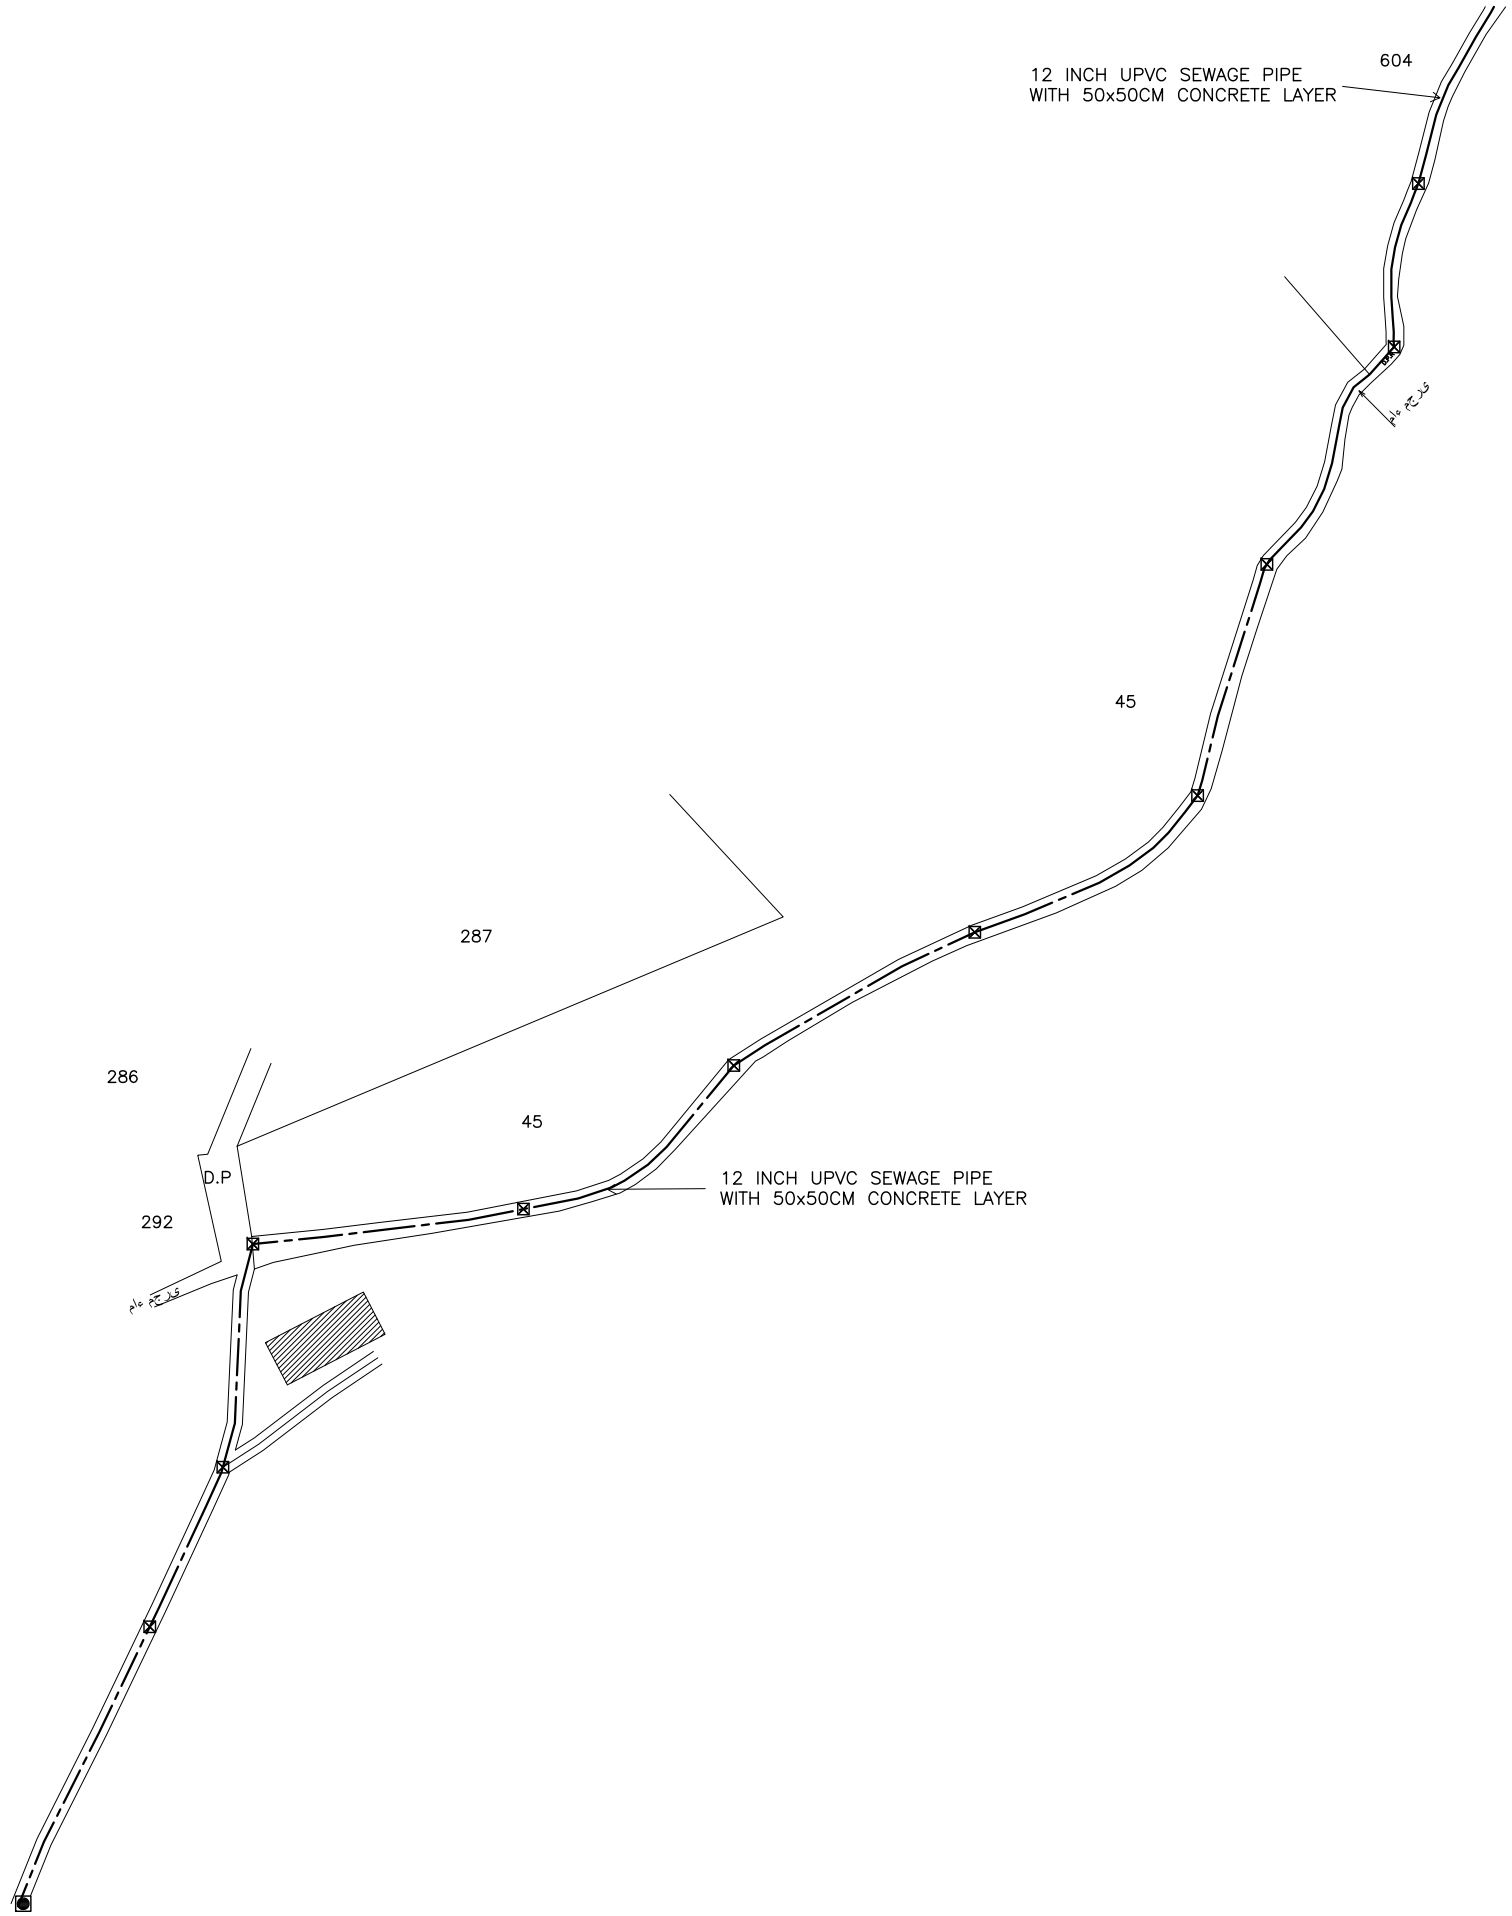

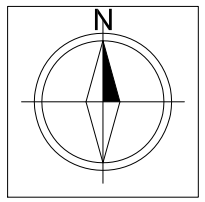

NOTES:

1. ALL DIMENSIONS ARE IN METERS UNLESS OTHERWISE INDICATED.

2. ALL WORKS SHALL BE CARRIED OUT IN ACCORDANCE WITH CURRENT SERVICES SEPARATIONS AND STANDARD DETAILS. THE CONTRACTORS SHALL COMPLY WITH ALL UTILITIES REQUIREMENTS AND PROVIDE ALL NECESSARY NOTICE AND ATTENDANCE TO THE CONCERNED AUTHORITIES PRIOR TO COMMENCEMENT OF ANY WORK ON THE SITE.

3. THE DRAWINGS SHOULD BE READ IN CONJUNCTION WITH OTHER RELEVANT ARCHITECTURAL, STRUCTURAL, MECHANICAL, ELECTRICAL AND CIVIL DRAWINGS AND ALL RELEVANT SECTIONS OF THE SPECIFICATIONS.

4. BEFORE STARTING ANY WORK, THE CONTRACTOR HAS TO SUBMIT SHOP DRAWINGS SHOWING ALL DETAILS NEEDED. THE ENGINEER APPROVAL OF THE SHOP DRAWING MUST BE OBTAINED PRIOR TO COMMENCEMENT OF WORK.

5. DO NOT SCALE DRAWINGS, USE FIGURED DIMENSIONS ONLY.

6. REPORT ANY DISCREPANCIES IMMEDIATELY TO THE ENGINEER.

LEGEND:

- PLOT LIMIT
- 10 INCH UPVC SEWAGE PIPE
- 12 INCH UPVC SEWAGE PIPE
- 12 INCH UPVC SEWAGE PIPE WITH 50x50CM CONCRETE LAYER
- SEWAGE MANHOLE 100x100CM

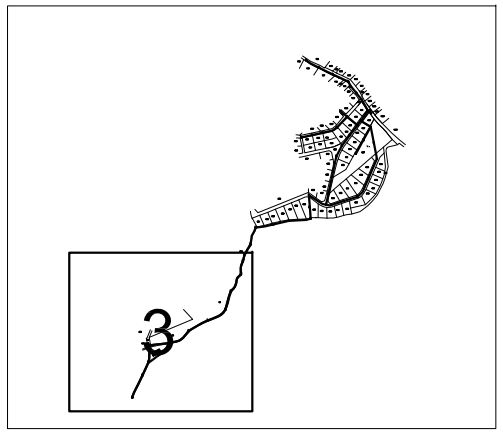

Key Plan

REV	BY	APP	DESCRIPTION	DATE

Revisions

THIS DRAWING IS A COPYRIGHT. DO NOT SCALE FROM THE DRAWING. THE CONTRACTOR AND HIS SUB-CONTRACTORS ARE TO VERIFY ALL DIMENSIONS ON SITE BEFORE MAKING SHOP DRAWINGS OR COMMENCING MANUFACTURE.

United Nation Development Programme
UNDP Lebanon
Social and Local Development Programme
P.O.Box: 11-3216 Beirut, Lebanon Tel: 961 1 962491

PROGRAMME:
Lebanese Host Communities Support Programme

CONSULTANT:
BOYADJIAN & ASSOCIATES
PROJECT FINANCE AND MANAGEMENT CONSULTANTS
P.O.Box: 175 293 Beirut, Lebanon Tel: 961 1 980138

PROJECT:
BISSARIYEH SEWAGE NETWORK

PLOT NO.:	BLOCK:
-	-

Sheet Information

PROJECT NBR.	-
PROJECT PHASE	TENDER
DISCIPLINE	CIVIL ENGINEERING
SECTOR	-
BUILDING	-
DESIGNED	VB
DRAWN	GB
CHECKED	VB
APPROVED	VB
DATE	23.08.2014
SCALE	-
SHEET SIZE	A3

Sheet Title

SEWAGE NETWORK
LAYOUT 3/3

Sheet nbr.

T - C - G - 004 - R00

Phase | Discipline | Floor Area | Drawing Number | Revision

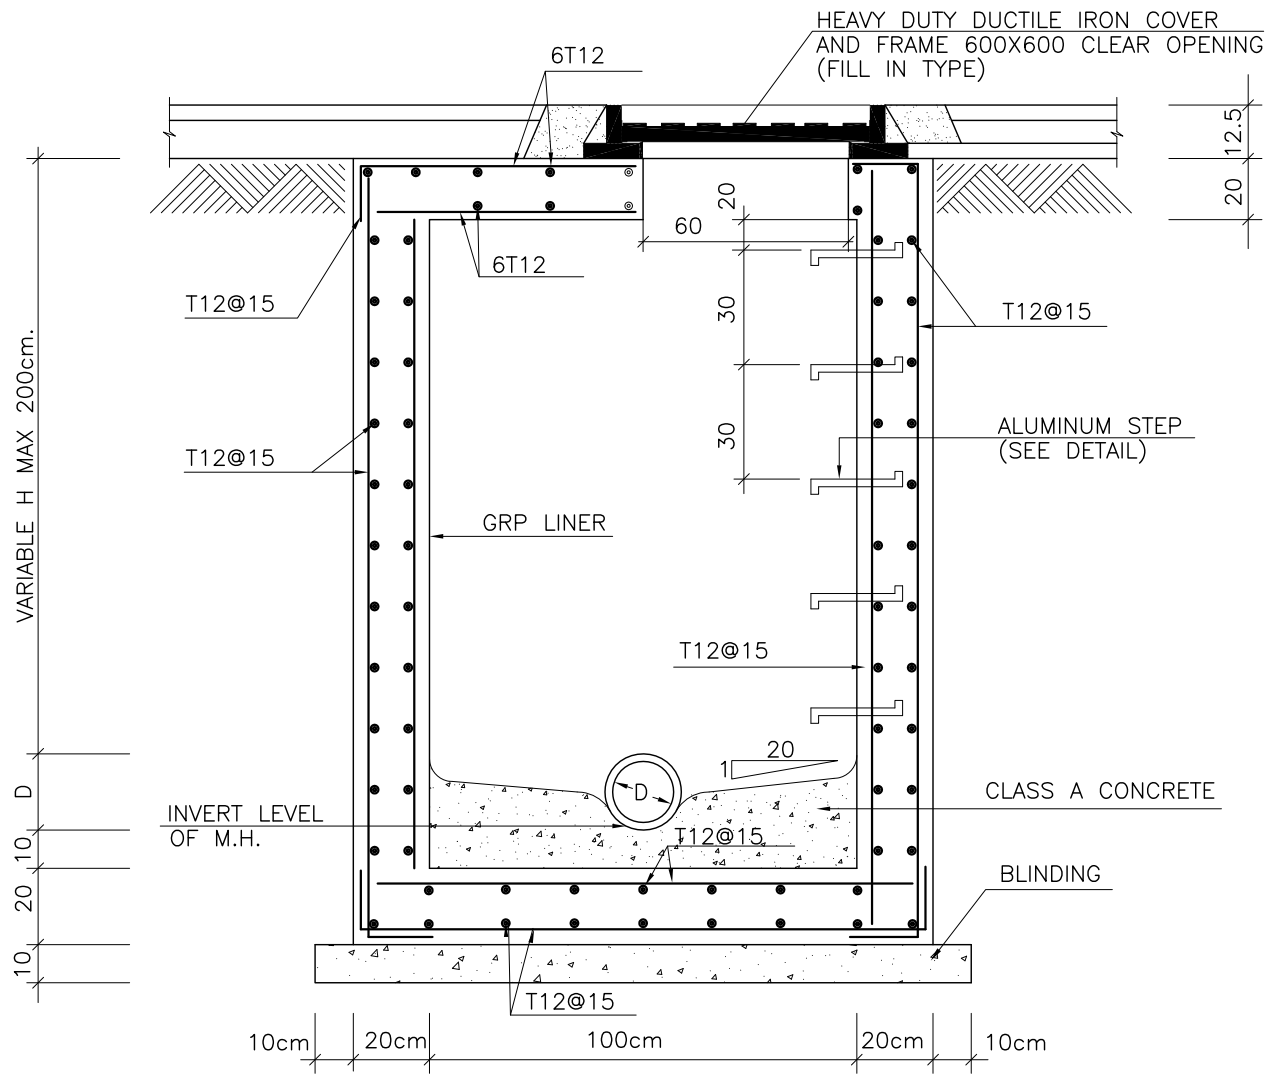

MANHOLE TYPE MH1

Key Plan

REV	BY	APP	DESCRIPTION	DATE

Revisions

THIS DRAWING IS A COPYRIGHT. DO NOT SCALE FROM THE DRAWING. THE CONTRACTOR AND HIS SUB-CONTRACTORS ARE TO VERIFY ALL DIMENSIONS ON SITE BEFORE MAKING SHOP DRAWINGS OR COMMENCING MANUFACTURE.

United Nation Development Programme
UNDP Lebanon
Social and Local Development Programme
P.O.Box: 11-3216 Beirut, Lebanon Tel: 961 1 962491

PROGRAMME:
Lebanese Host Communities Support Programme

CONSULTANT:
BOYADJIAN & ASSOCIATES
PROJECT FINANCE AND MANAGEMENT CONSULTANTS
P.O.Box: 175 293 Beirut, Lebanon Tel: 961 1 980138

PROJECT:
BISSARIYEH SEWAGE NETWORK

PLOT NO.:	BLOCK:
-	-

Sheet Information

PROJECT NBR.	-
PROJECT PHASE	TENDER
DISCIPLINE	CIVIL ENGINEERING
SECTOR	-
BUILDING	-
DESIGNED	VB
DRAWN	GB
CHECKED	VB
APPROVED	VB
DATE	23.08.2014
SCALE	-
SHEET SIZE	A3

Sheet Title
SEWAGE NETWORK

Sheet nbr.
T - C - G - 005 - R00

Phase | Discipline | Floor Area | Drawing Number | Revision