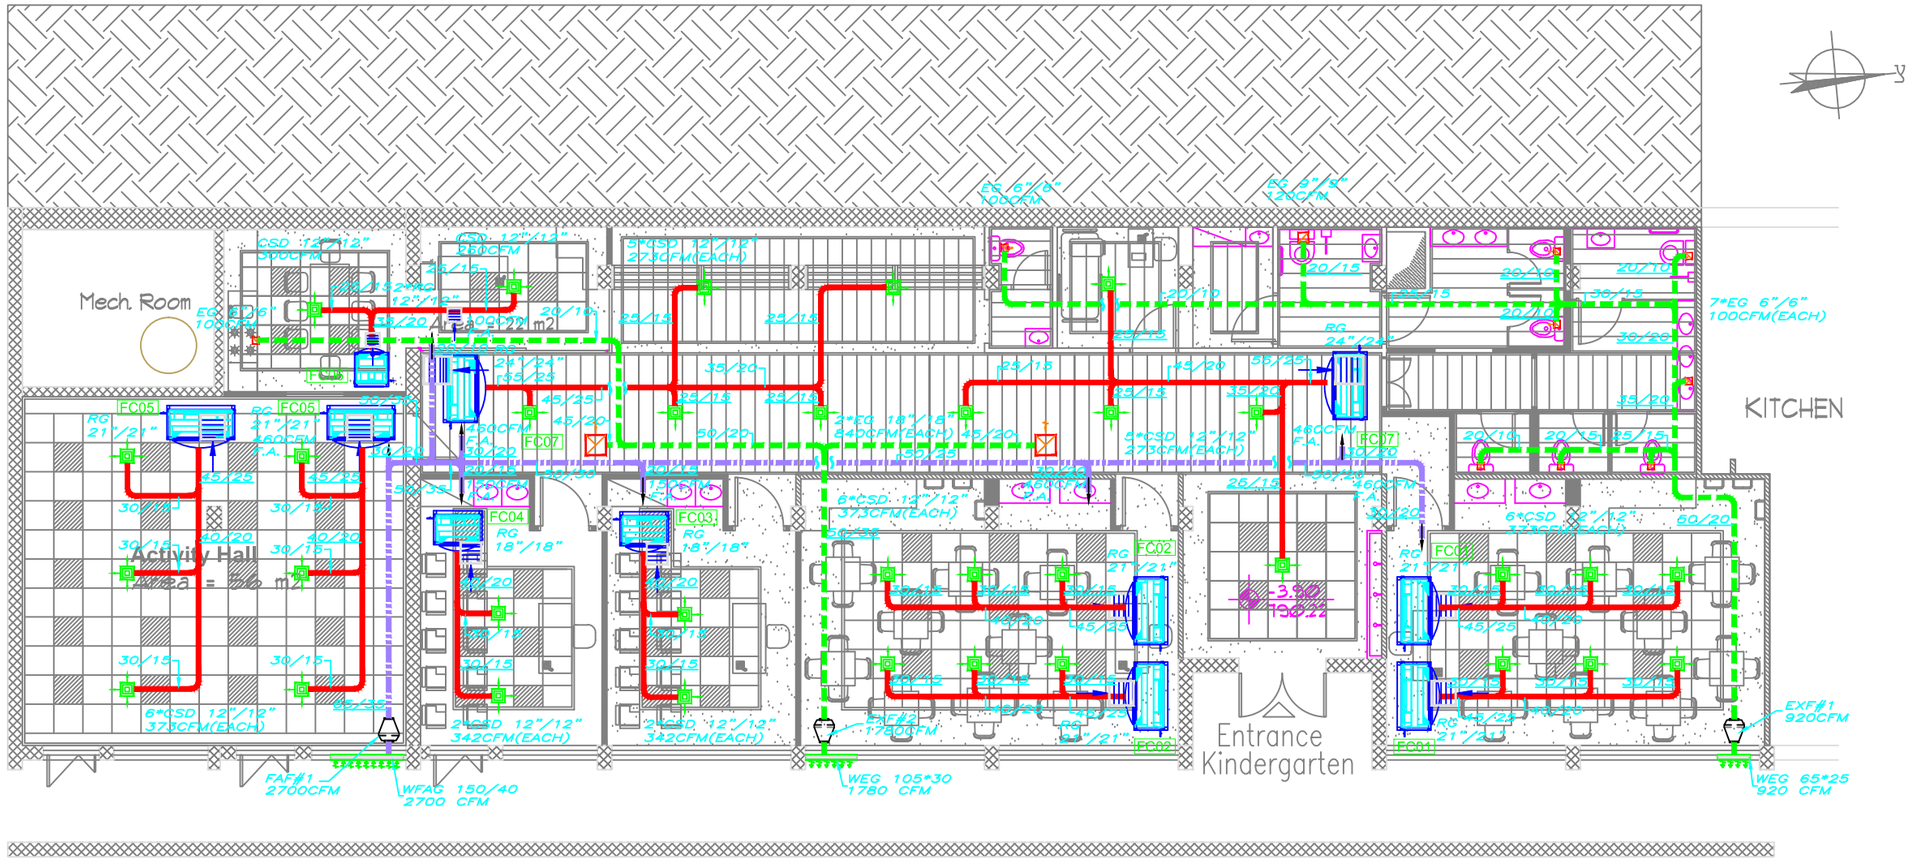

LEGEND

- RG — RETURN GRILL
- CEG — CEILING EXHAUST GRILL (WITH DAMPER)
- CEILING SUPPLY DIFFUSER (WITH DAMPER)
- INLINE CENTRIFUGAL EXTRACT FAN

elite
Mechanical & Electrical Consultants
ايليت - مستشارون ميكانيك وكهرباء
RAMALLAH P.O.BOX 2448
ALBALOOA'-ALSODAN ST.
ALNAJMA(3) BUILDING
TELEFAX: +972 2 2429914
EMAIL: elite@elite.ps

PROJECT: RENOVATION & REHABILITATION OF BASMA CENTER

DRAWING TITLE: KINDERGARTEN AC & VENTILATION PLAN

DESIGN:S.NASSER	DATE: APRIL,2015
DRAWN:S.NASSER	
CHECKED:A.KHAFAJAH	SCALE: 1/100
APPROVED :	
SHEET NO: M400	