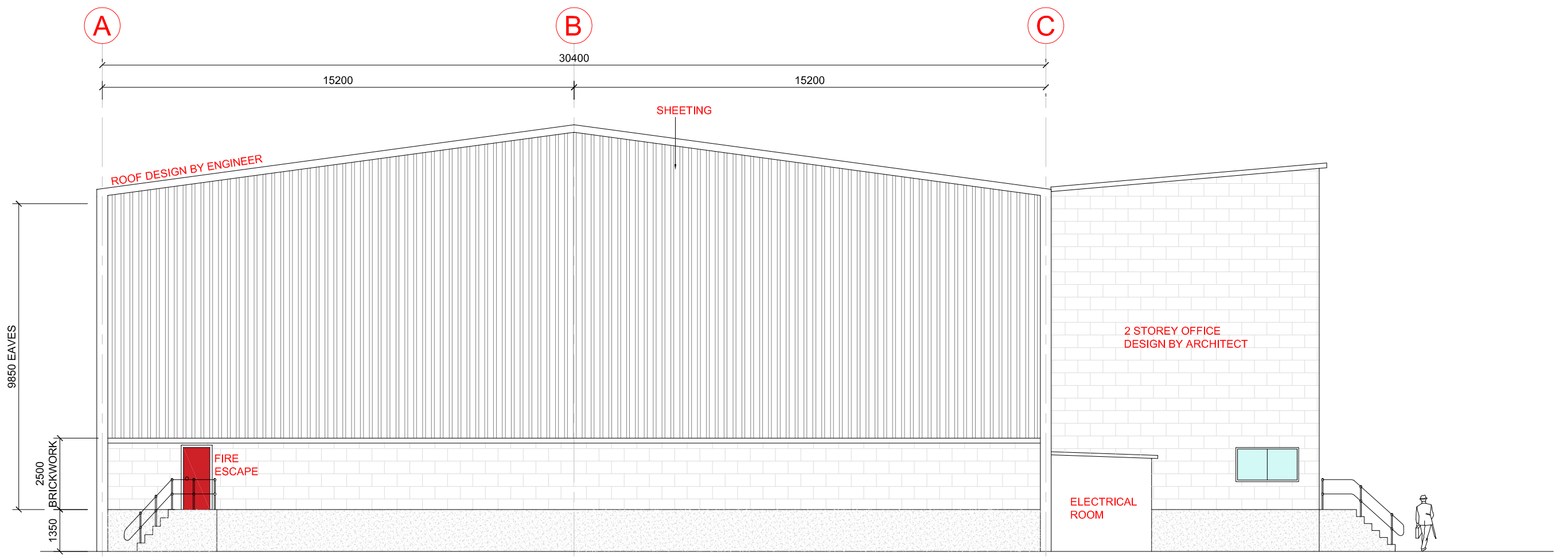

VIEW A-A ON WAREHOUSE REAR FACE

SCALE 1:100

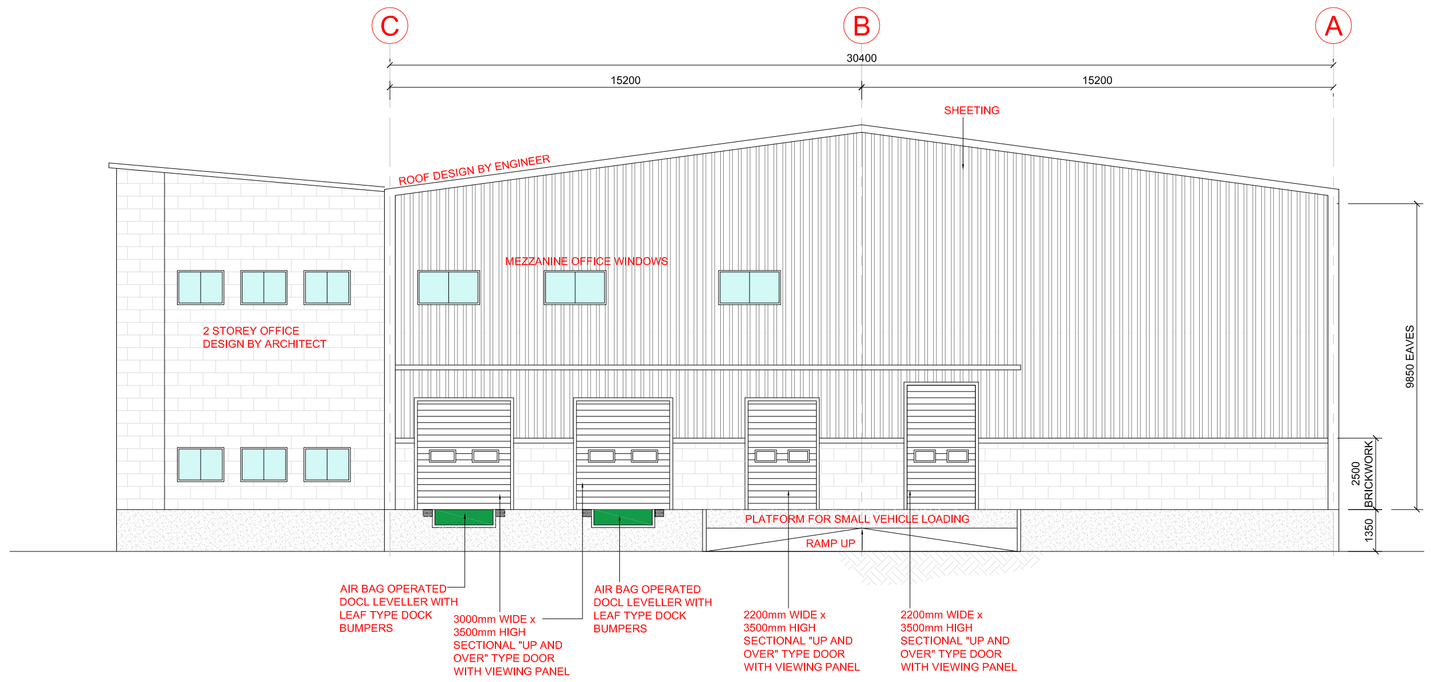

VIEW B-B ON WAREHOUSE FRONT FACE

SCALE 1:100

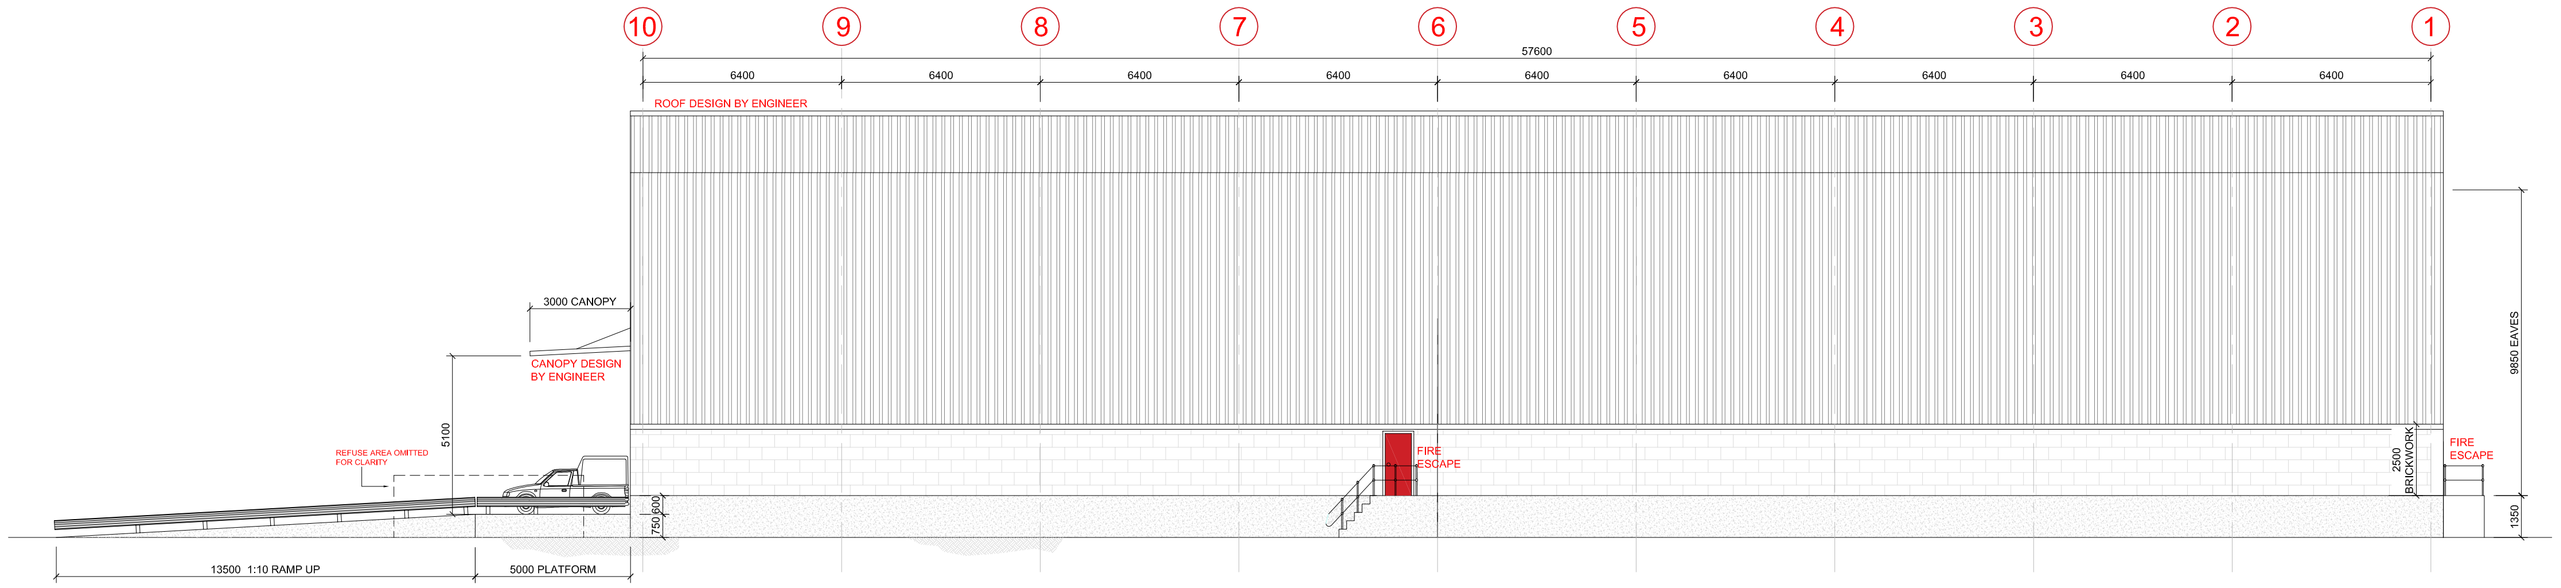

VIEW C-C ON WAREHOUSE SIDE ELEVATION

SCALE 1:100

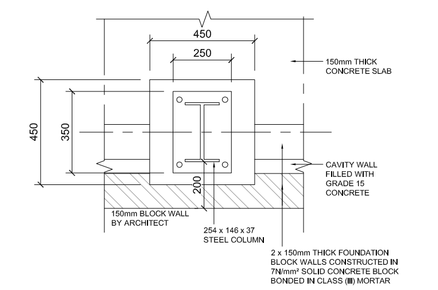

TYP PLAN VIEW - STUB COLUMN

SCALE NTS

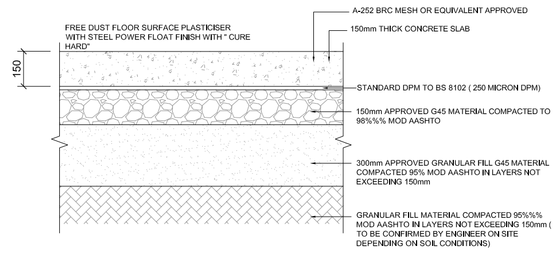

TYP GROUND LAYER WORKS DETAIL

SCALE NTS

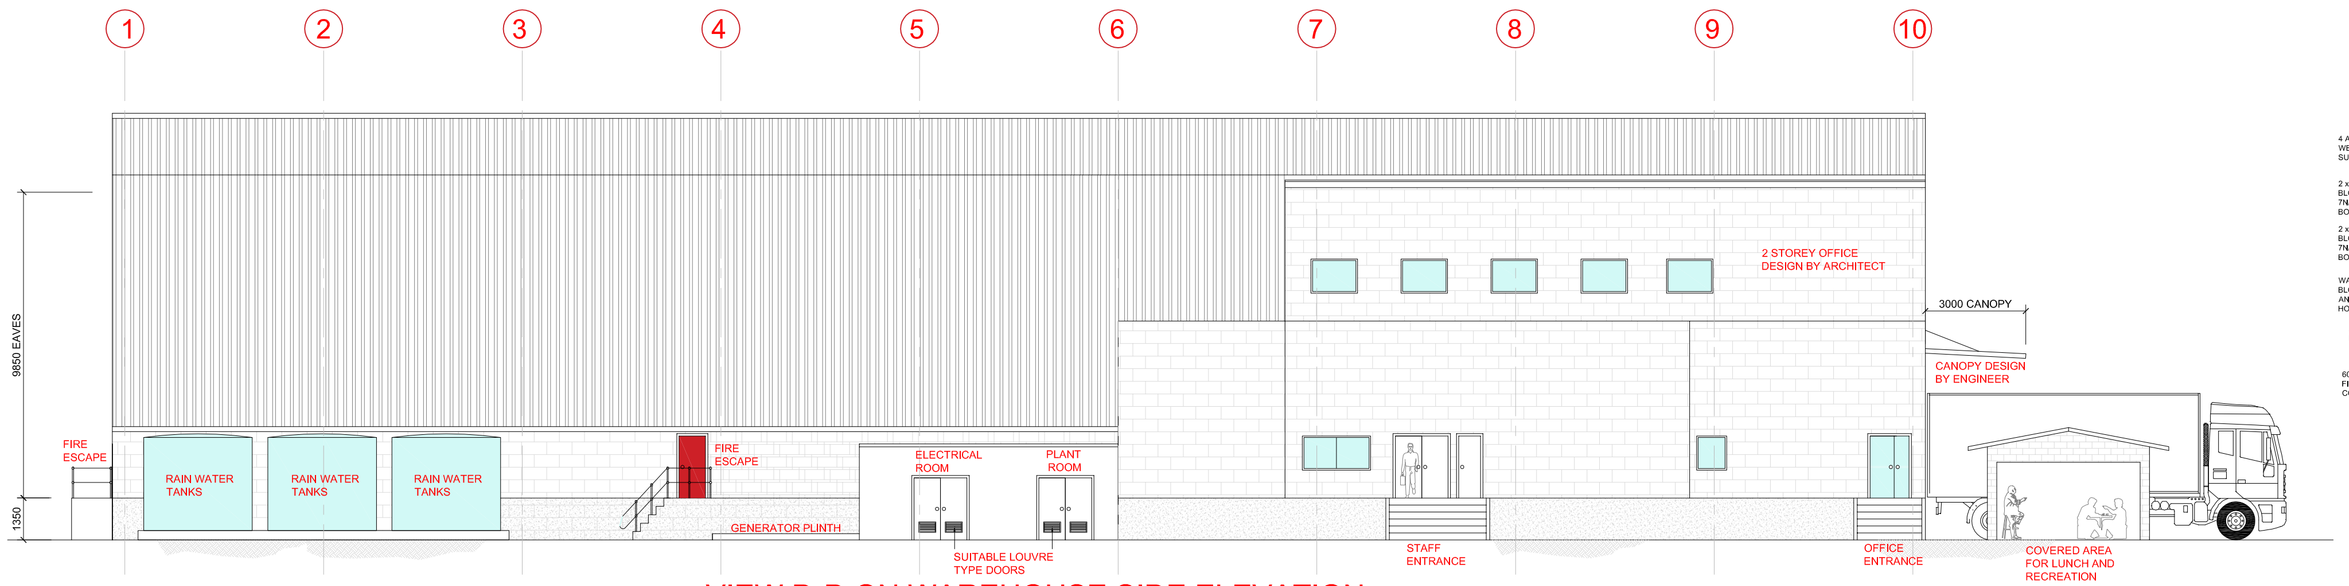

VIEW D-D ON WAREHOUSE SIDE ELEVATION

SCALE 1:100

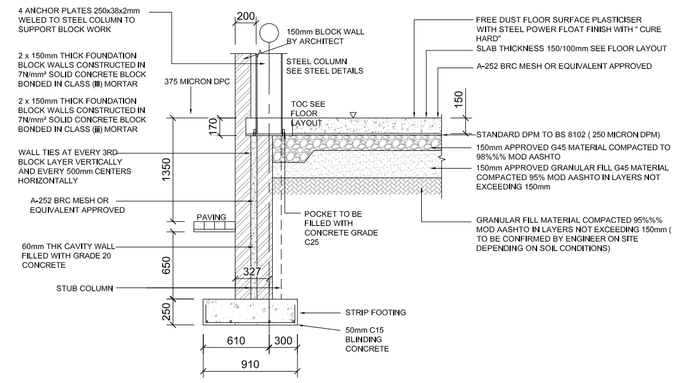

TYP STRIP FOOTING DETAIL

SCALE NTS

PROJECT: NATPHARM ZIMBABWE - MASVINGO SITE		CLIENT: NatPharm Access to Affordable Quality Medicines	
DRAWING TITLE: BUILDING ELEVATIONS AND FOUNDATION DETAILS			
DRAWING NUMBER: NAT2.007	SCALE: 1:100	REVISION: A	DATE: NOV 2016

THIS DRAWING AND ALL INFORMATION THEREIN REMAINS THE PROPERTY OF LG SPECIALIST WAREHOUSE CONSULTANT, COPYRIGHT RESERVED.

Specialist Warehouse Consultant
TEL: +27 (0)82 330 9345
EMAIL: lee@swcsa.co.za

REV:	REVISION DESCRIPTION	DATE:	DRAWN