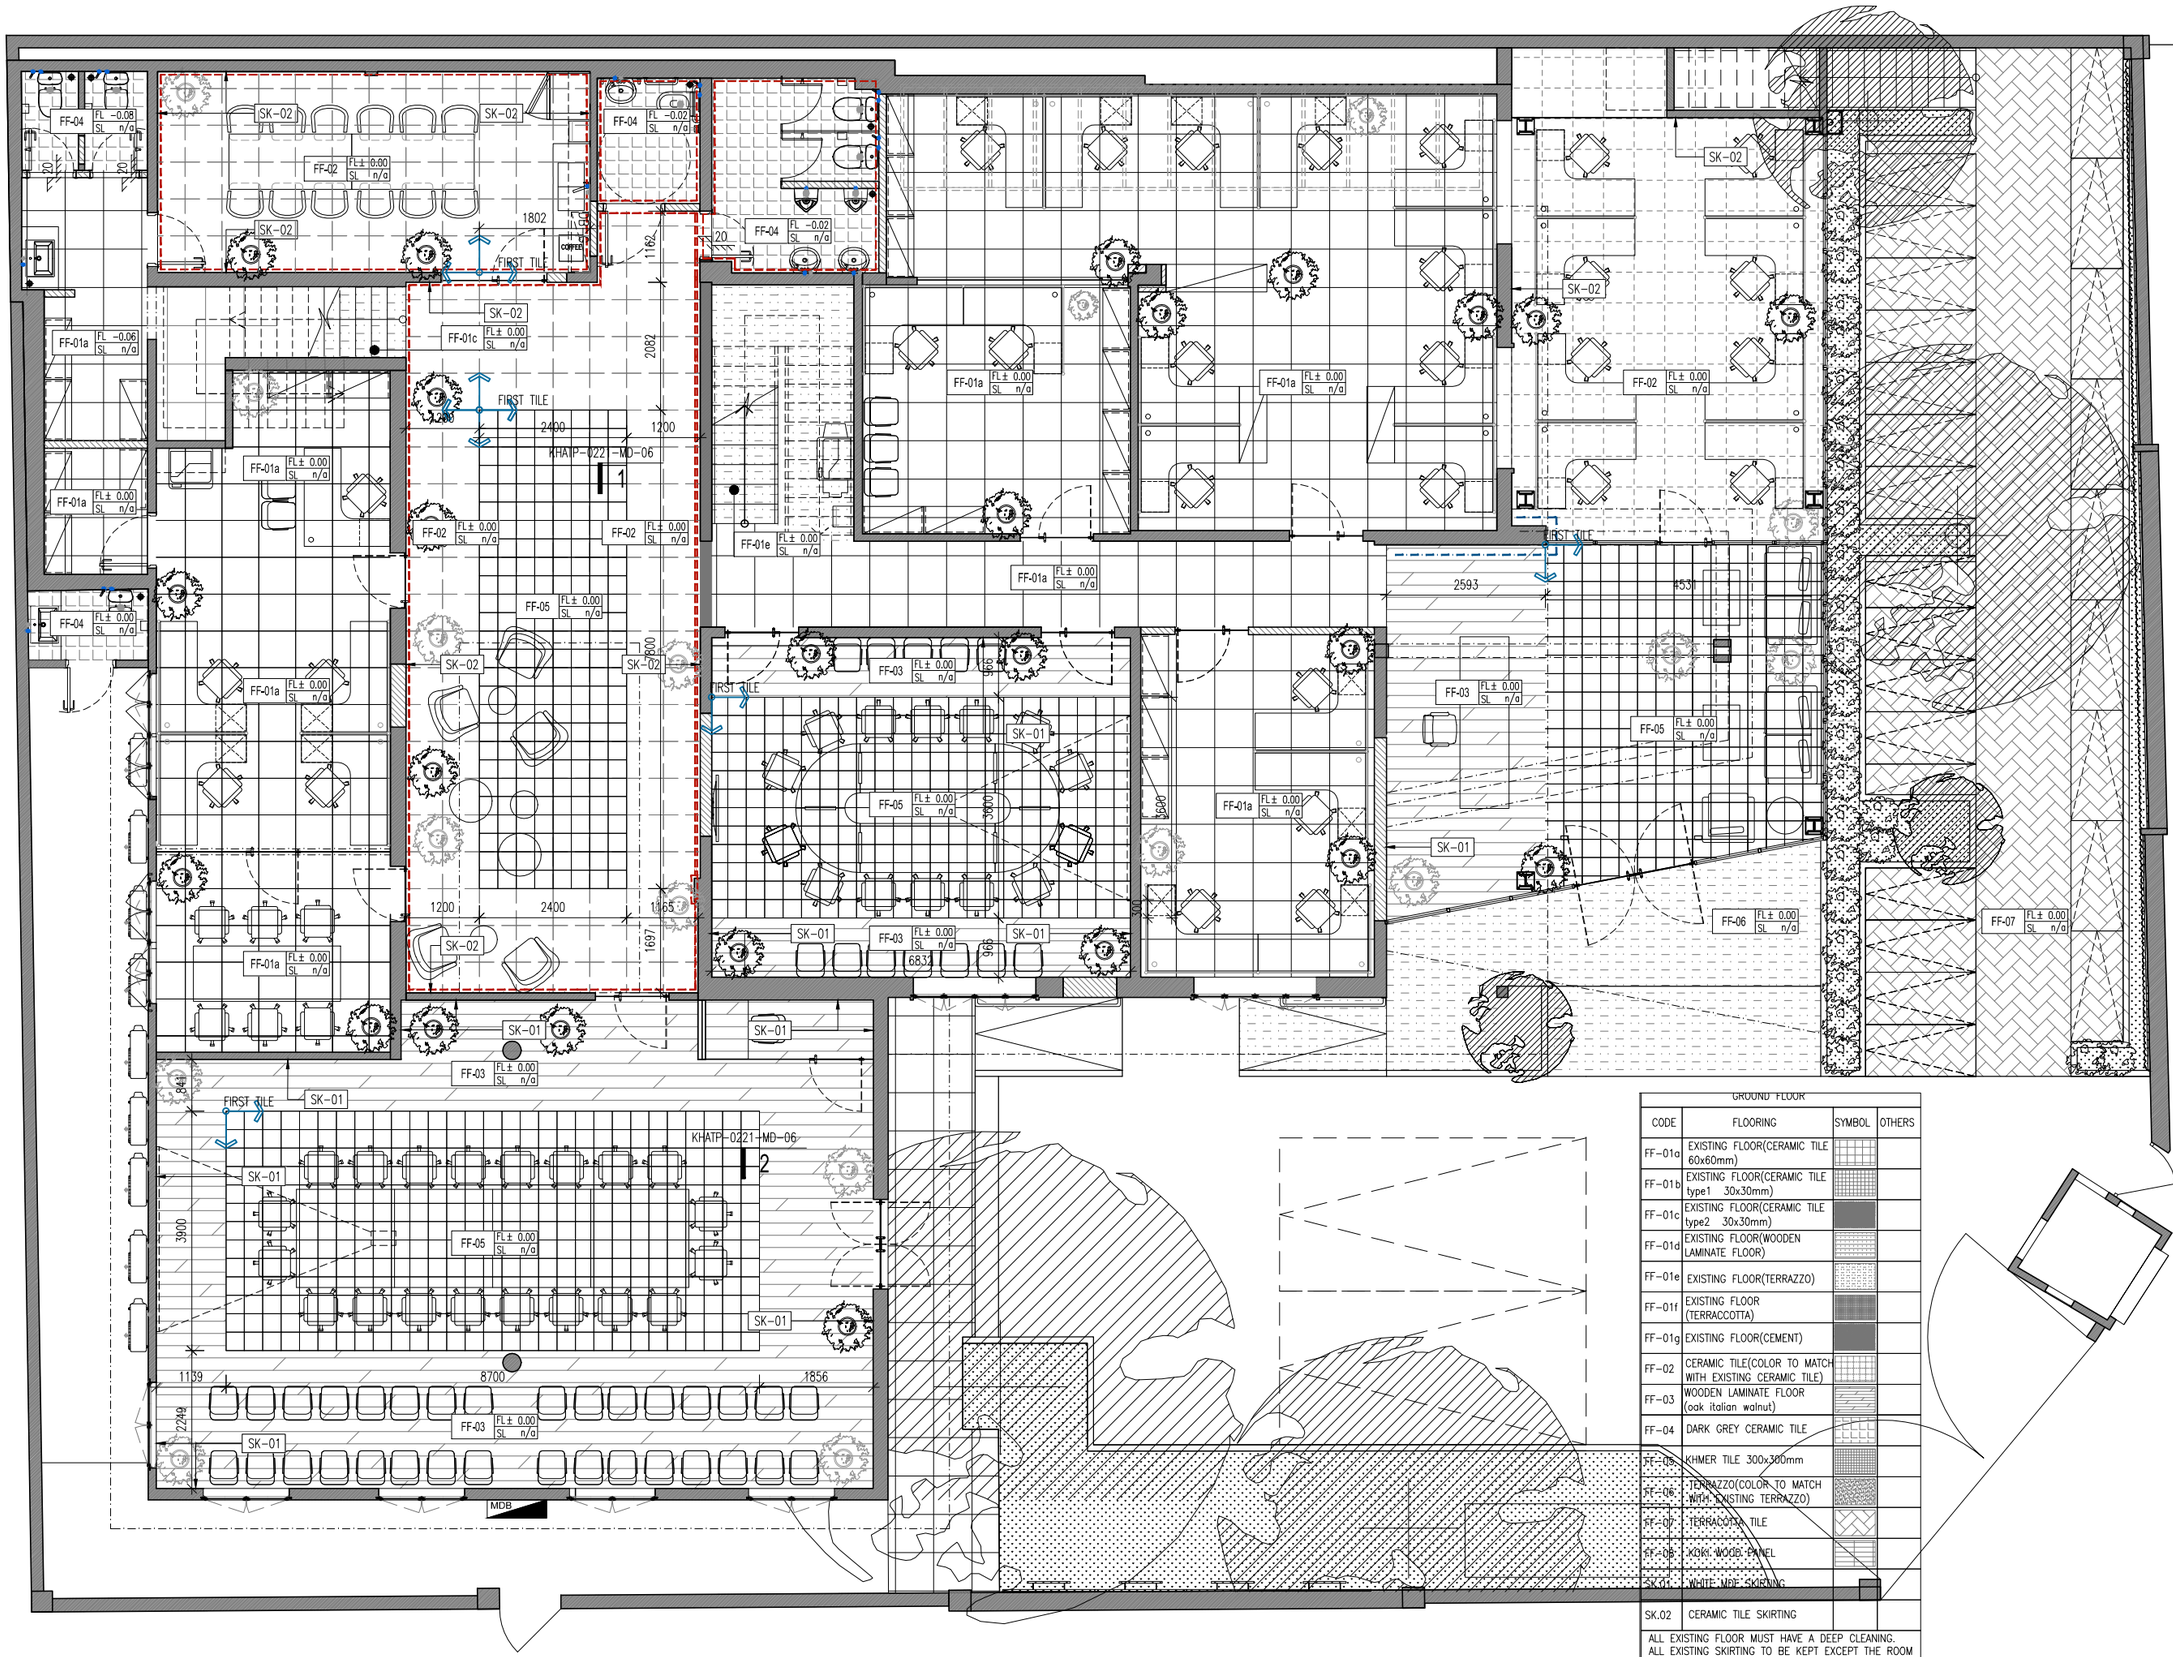

GROUND FLOOR			
CODE	FLOORING	SYMBOL	OTHERS
FF-01a	EXISTING FLOOR(CERAMIC TILE 60x60mm)		
FF-01b	EXISTING FLOOR(CERAMIC TILE type1 30x30mm)		
FF-01c	EXISTING FLOOR(CERAMIC TILE type2 30x30mm)		
FF-01d	EXISTING FLOOR(WOODEN LAMINATE FLOOR)		
FF-01e	EXISTING FLOOR(TERRAZZO)		
FF-01f	EXISTING FLOOR (TERRACCOTTA)		
FF-01g	EXISTING FLOOR(CEMENT)		
FF-02	CERAMIC TILE(COLOR TO MATCH WITH EXISTING CERAMIC TILE)		
FF-03	WOODEN LAMINATE FLOOR (oak italian walnut)		
FF-04	DARK GREY CERAMIC TILE		
FF-05	KHMER TILE 300x300mm		
FF-06	TERRAZZO(COLOR TO MATCH WITH EXISTING TERRAZZO)		
FF-07	TERRACOTTA TILE		
SK.01	WHITE MDF SKIRTING		
SK.02	CERAMIC TILE SKIRTING		

ALL EXISTING FLOOR MUST HAVE A DEEP CLEANING.
ALL EXISTING SKIRTING TO BE KEPT EXCEPT THE ROOM THAT THE FLOOR TILE IS CHANGED

PROJECT OWNER

UNDP

THE ROOM
DESIGN STUDIO BY MURAYA

Architecture I Interior Design

Tel: 023 993 620
www.theroomds.com

KEY PLAN / NOTE

កំណាត់សំគាល់:
- មិនត្រូវប្រើប្រាស់ប្លង់នេះមុនពេលមានការអនុញ្ញាត
- អ្នកសាងសង់ត្រូវត្រួតពិនិត្យទីតាំងការដ្ឋាន មុនពេលបើកការដ្ឋាន
- មិនអាចវាស់ទ្រាំងដើម្បីបំពេញ ប្រើប៉ារ៉ាម៉ែត្រដែលមានរបស់ប្លង់ប៉ុណ្ណោះ
- រាល់ទ្រាំងទាំងអស់គឺជាមីលីម៉ែត្រ
- រាល់ឱ្យទាំងអស់គឺជាម៉ែត្រ
- ប្លង់នេះត្រូវយកទៅការពារពីកសារលិខិត និងលក្ខខណ្ឌរបស់កុម្មង់
- នេះគឺជាកម្មសិទ្ធិរបស់ យើងមានចេតនាបុ ឬចែកផ្សាយដោយបើកការ
ការអនុញ្ញាតពីក្រុមហ៊ុន *The Room Design Studio By Muraya.*

WARNING
- This drawing shall not be used for construction unless certified.
- Contractor to verify all dimensions of existing works on site before commencing any work or preparing shop drawings.
- Do not scale drawings, use written dimensions only.
- **All measurements in millimeters.**
- All levels in meters.
- This drawing is to be read in conjunction with the specifications and conditions of contract.
- This drawing and design are copyright and no portion may be produced without the permission of **The Room Design Studio By Muraya.**

REVISIONS:

H		
G		
F		
E		
D		
C		
B		
A		
REF.	កែលម្អសំគាល់/Remarks	Date

ឈ្មោះគម្រោង/Project Title:

UNDP

ឈ្មោះប្លង់/Drawing Title:

FLOOR FINISHES
GROUND FLOOR LAYOUT

ដំណាក់កាលគម្រោង/Phase:

- ○ គំនូសបង្ហាញគំនិត/CONCEPT DESIGN
- ● ប្លង់លំអិត/DETAILED DESIGN

មុខតំណែង/POSITION	ឈ្មោះ/NAME
នាយក/Director:	P.J
ប្រធានគម្រោង/Project Manager:	P.J
ពិនិត្យដោយ/Checked by:	P.J
គូសដោយ/Drawn by:	U.D

ឈ្មោះសារ/Issued for:

----|...

ថ្ងៃចេញ/Issued Date:	មាត្រដ្ឋាន/Scale:
09 APRIL 2018	1/100 (A3)

លេខសន្លឹក/Drawing No:
KHATP-0221_105A

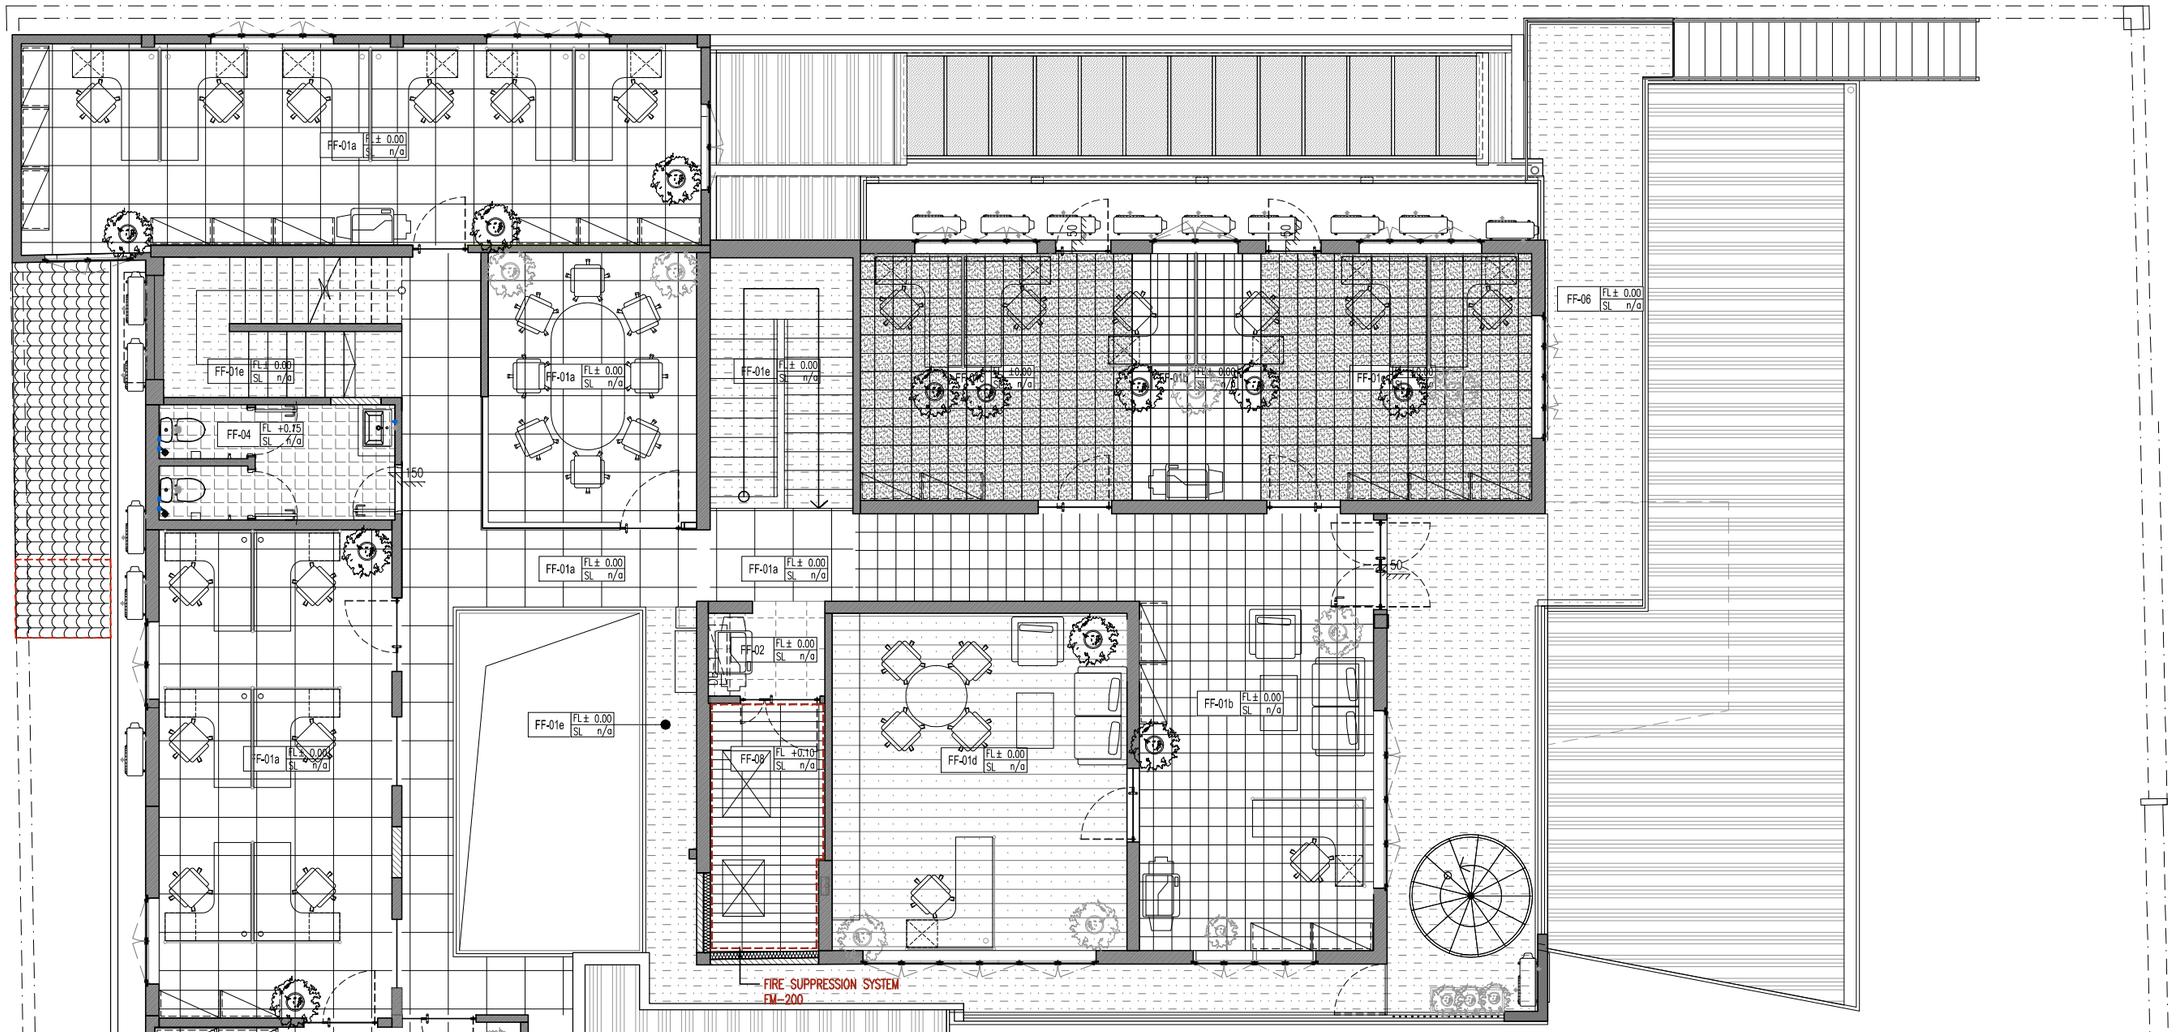

GROUND FLOOR

CODE	FLOORING	SYMBOL	OTHERS
FF-01a	EXISTING FLOOR(CERAMIC TILE 60x60mm)		
FF-01b	EXISTING FLOOR(CERAMIC TILE type1 30x30mm)		
FF-01c	EXISTING FLOOR(CERAMIC TILE type2 30x30mm)		
FF-01d	EXISTING FLOOR(WOODEN LAMINATE FLOOR)		
FF-01e	EXISTING FLOOR(TERRAZZO)		
FF-01f	EXISTING FLOOR (TERRACOTTA)		
FF-01g	EXISTING FLOOR(CEMENT)		
FF-02	CERAMIC TILE(COLOR TO MATCH WITH EXISTING CERAMIC TILE)		
FF-03	WOODEN LAMINATE FLOOR (oak italian walnut)		
FF-04	DARK GREY CERAMIC TILE		
FF-05	KHMER TILE 300x300mm		
FF-06	TERRAZZO(COLOR TO MATCH WITH EXISTING TERRAZZO)		
FF-07	TERRACOTTA TILE		
FF-08	KOKI WOOD PANEL		
SK.01	WHITE MDF SKIRTING		
SK.02	CERAMIC TILE SKIRTING		

ALL EXISTING FLOOR MUST HAVE A DEEP CLEANING.
ALL EXISTING SKIRTING TO BE KEPT EXCEPT THE ROOM THAT THE FLOOR TILE IS CHANGED

PROJECT OWNER

UNDP

THE ROOM
DESIGN STUDIO BY MURAYA
Architecture I Interior Design
Tel: 023 993 620
www.theroomds.com

KEY PLAN / NOTE

កំណត់សំខាន់ៗ:
- មិនត្រូវប្រើប្រាស់ប្លង់មេអធ្វើការសាងសង់ឡើយ លុះត្រាតែមានការអនុញ្ញាត
- អ្នកសាងសង់ត្រូវត្រួតពិនិត្យវិមាត្រនៅការដ្ឋាន មុនពេលបើកការដ្ឋាន
- មិនអាចវាស់ខ្នាតដើមប៉ាប្លង់ទេ ប្រើប៉ាប្លង់តែដែលមានរបង្គាប្រាស់ ដើម្បីចំណែកប្លង់ខ្លះ
- រាល់ខ្នាតទាំងអស់គឺជាម៉ែត្រ
- រាល់ឱ្យចំទាំងអស់គឺជាចំណិត
- ប្លង់នេះត្រូវយកទៅតាមបែបការសាងសង់ និងលក្ខខណ្ឌរបស់កុងត្រា
- នេះគឺជាកម្មសិទ្ធិបញ្ញា មិនអាចចេះលុយ ឬយកទៅលក់បានទេបើគ្មាន
ការអនុញ្ញាតពីក្រុមហ៊ុន *The Room Design Studio By Muraya.*

WARNING
- This drawing shall not be used for construction unless certified.
- Contractor to verify all dimensions of existing works on site before commencing any work or preparing shop drawings.
- Do not scale drawings, use written dimensions only.
- **All measurements in millimeters.**
- All levels in meters.
- This drawing is to be read in conjunction with the specifications and conditions of contract.
- This drawing and design are copyright and no portion may be produced without the permission of **The Room Design Studio By Muraya.**

REVISIONS:

H		
G		
F		
E		
D		
C		
B		
A	----------	-------
REF.	កំណត់សំគាល់/Remarks	Date

ឈ្មោះគម្រោង/Project Title:

UNDP

ឈ្មោះប្លង់/Drawing Title:

FLOOR FINISHES
FIRST FLOOR LAYOUT

ដំណាក់កាលគម្រោង/Phase:

- ○ ពេលគ្រោងគំនិត/CONCEPT DESIGN
- ◉ ប្លង់លំអិត/DETAILED DESIGN

មុខតំណែង/POSITION	ឈ្មោះ/NAME
នាយក/Director:	P.J
ប្រធានគម្រោង /Project Manager:	P.J
ពិនិត្យដោយ/Checked by:	P.J
គូសដោយ/Drawn by:	U.D

ចេញសម្រាប់/Issued for:

---_

ចេញថ្ងៃ/Issued Date:	ពាក្យថ្នាំង/Scale:
09 APRIL 2018	1/100 (A3)

លេខឯកសារ/Drawing No:
KHATP-0221_105B

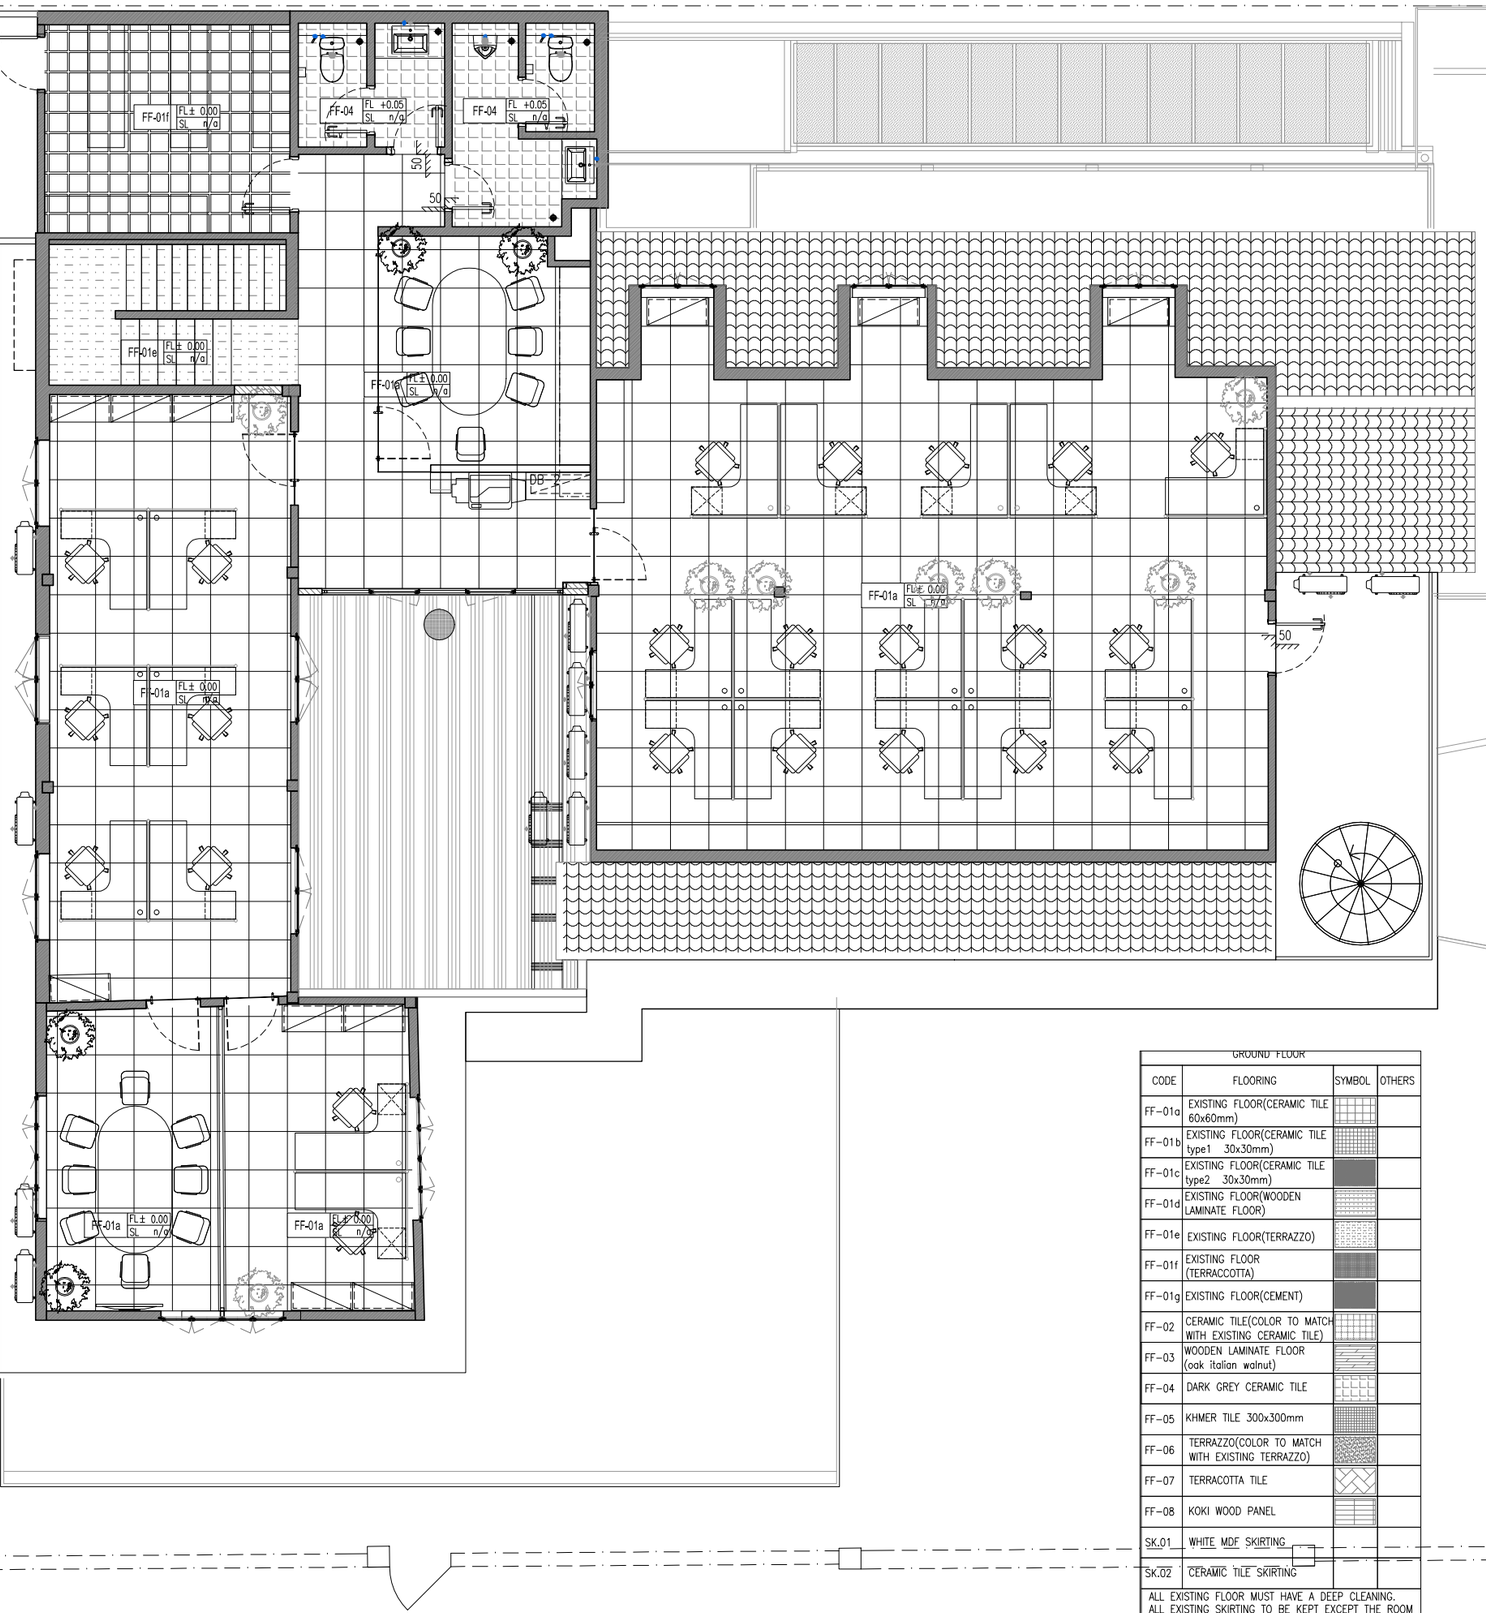

GROUND FLOOR

CODE	FLOORING	SYMBOL	OTHERS
FF-01a	EXISTING FLOOR(CERAMIC TILE 60x60mm)		
FF-01b	EXISTING FLOOR(CERAMIC TILE type1 30x30mm)		
FF-01c	EXISTING FLOOR(CERAMIC TILE type2 30x30mm)		
FF-01d	EXISTING FLOOR(WOODEN LAMINATE FLOOR)		
FF-01e	EXISTING FLOOR(TERRAZZO)		
FF-01f	EXISTING FLOOR (TERRACCOTTA)		
FF-01g	EXISTING FLOOR(CEMENT)		
FF-02	CERAMIC TILE(COLOR TO MATCH WITH EXISTING CERAMIC TILE)		
FF-03	WOODEN LAMINATE FLOOR (oak italian walnut)		
FF-04	DARK GREY CERAMIC TILE		
FF-05	KHMER TILE 300x300mm		
FF-06	TERRAZZO(COLOR TO MATCH WITH EXISTING TERRAZZO)		
FF-07	TERRACOTTA TILE		
FF-08	KOKI WOOD PANEL		
SK.01	WHITE MDF SKIRTING		
SK.02	CERAMIC TILE SKIRTING		

ALL EXISTING FLOOR MUST HAVE A DEEP CLEANING.
ALL EXISTING SKIRTING TO BE KEPT EXCEPT THE ROOM THAT THE FLOOR TILE IS CHANGED

PROJECT OWNER

UNDP

THE ROOM
DESIGN STUDIO BY MURAYA
Architecture I Interior Design
Tel: 023 993 620
www.theroomds.com

KEY PLAN / NOTE

កំណាត់សំគាល់:
- មិនត្រូវប្រើប្រាស់ប្លង់នេះឱ្យការសាងសង់ឆាប់ ឧស្សាហ៍ពាណាមានការអនុញ្ញាត
- អ្នកសាងសង់ត្រូវត្រួតពិនិត្យរួមនៅការដ្ឋាន មុនពេលបើកការដ្ឋាន
- មិនអាចដាស់ឡានដើម្បីបំប្លែងទេ ប្រើប៉ារ៉ាម៉ែត្រដែលមានរបស់ឯកសារនៅលើប្លង់តែប៉ុណ្ណោះ
- រាល់ឡានទាំងអស់គឺជាមីលីម៉ែត្រ
- រាល់ម៉ឺត្រទាំងអស់គឺជាម៉ែត្រ
- ប្លង់នេះត្រូវយកទៅសាងសង់តាមបច្ចេកសព្ទសំណង់ និងលក្ខខណ្ឌរបស់ក្រុមហ៊ុន
- នេះគឺជាកម្មសិទ្ធិបញ្ញា មិនអាចចេញប្រមូល ឬយកទៅបង្ហាញបើគ្មាន ការអនុញ្ញាតពីក្រុមហ៊ុន *The Room Design Studio By Muraya.*

WARNING
- This drawing shall not be used for construction unless certified.
- Contractor to verify all dimensions of existing works on site before commencing any work or preparing shop drawings.
- Do not scale drawings, use written dimensions only.
- **All measurements in millimeters.**
- All levels in meters.
- This drawing is to be read in conjunction with the specifications and conditions of contract.
- This drawing and design are copyright and no portion may be produced without the permission of **The Room Design Studio By Muraya.**

REVISIONS:

REF.	កំណាត់សំគាល់/Remarks	Date
H		
G		
F		
E		
D		
C		
B		
A		

ឈ្មោះគម្រោង/Project Title:

UNDP

ឈ្មោះប្លង់/Drawing Title:

FLOOR FINISHES
SECOND FLOOR LAYOUT

ដំណាក់កាលគម្រោង/Phase:

○ គម្រោងបឋមនិង/CONCEPT DESIGN
◉ ប្លង់លំអិត/DETAILED DESIGN

ឋានៈ/POSITION	ឈ្មោះ/NAME
នាយក/Director:	P.J
ប្រធានសិក្សាអនុគ្រោង /Project Manager:	P.J
ពិនិត្យដោយ/Checked by:	P.J
គូសដោយ/Drawn by:	U.D

ឈ្មោះអាគារ/Issued for:

ឆ្នាំថ្ងៃ/Issued Date:	មាត្រដ្ឋាន/Scale:
09 APRIL 2018	1/100 (A3)

លេខសន្លឹក/Drawing No:
KHATP-0221_105C

WALL LEGEND		
CODE	DESCRIPTION	OTHERS
WF-01	WHITE CONCRETE PAINT,JOTUN Y1105 SOYA MILK	
WF-02A	WHITE PAINT-EXTERIOR(ALL AREA UNLESS SPECIFIED),JOTUN Y1105 SOYA MILK	
WF-02B	WHITE PAINT-INTERIOR(ALL AREA UNLESS SPECIFIED),TOA 8795	
WF-03	TERRAZZO(EXSITING)	
WF-04	WALL TILE(Toilet wall) 10LL111Y,THAILAND	
WF-05	DARK GREY, JOTUN 5366 TAR	
WF-06	BLUE PAINTED(TO FOLLOW UNDP COLOR CODE STANDARD)	
WF-07	GREY FABRIC	
NOTE: All wall have to be had a deep cleaning before doing a new painting		

NOTE:
-RAILING AND EXTERNAL STAIR TO BE PAINTED IN WHITE(JOTUN Y1105 SOYA MILK).
-WINDOW FRAME TO BE PAINTED IN WHITE(JOTUN Y1105 SOYA MILK).
-SHADOW GROOVE TO BE RE PAINTED IN WHITE(JOTUN Y1105 SOYA MILK).

PROJECT OWNER

- - - - -

THE ROOM
DESIGN STUDIO BY MURAYA
Architecture I Interior Design
Tel: 023 993 620
www.theroomds.com

KEY PLAN / NOTE

កំណត់សំគាល់:
- មិនត្រូវប្រើប្រាស់ប្លង់នេះធ្វើការសាងសង់ឡើយ លុះត្រាតែមានការអនុញ្ញាត
- អ្នកសាងសង់ត្រូវត្រួតពិនិត្យព្រួតគ្នាទៅការដ្ឋាន មុនពេលធ្វើការដ្ឋាន
- មិនអាចសន្មត់ឬគណនាលើប្លង់នេះ ប្រើតែលើតួលេខរបស់បច្ចាប្យាទៅលើប្លង់តែប៉ុណ្ណោះ
- រាល់ម្តាត់ទាំងអស់គឺជាមីលីម៉ែត្រ
- រាល់ឌីមែនទាំងអស់គឺជាម៉ែត្រ
- ប្លង់នេះត្រូវបានទៅតាមបទពិសោធន៍ និងបទដ្ឋានច្បាប់កម្ពុជា
- នេះគឺជាការដាក់ជូនច្បាប់ មិនអាចនេះចម្លង ឬយកទំរាងធានទេលើកលែងការអនុញ្ញាតពីក្រុមហ៊ុន ***The Room Design Studio By Muraya.***

WARNING
- This drawing shall not be used for construction unless certified.
- Contractor to verify all dimensions of existing works on site before commencing any work or preparing shop drawings.
- Do not scale drawings, use written dimensions only.
- All measurements in millimeters.
- All levels in meters.
- This drawing is to be read in conjunction with the specifications and conditions of contract.
- This drawing and design are copyright and no portion may be produced without the permission of ***The Room Design Studio By Muraya.***

REVISIONS:

H		
G		
F		
E		
D		
C		
B		
A	----------	----------
REF.	កំណត់សំគាល់/Remarks	Date

ឈ្មោះគម្រោង/Project Title:

UNDP

ឈ្មោះប្លង់/Drawing Title:

FRONT ELEVATION-REFURB

ដំណាក់កាលសម្រេច/Phase:

- គំនូសបំណង/CONCEPT DESIGN
- ប្លង់លំអិត/DETAILED DESIGN

មុខតំណែង/POSITION	ឈ្មោះ/NAME
នាយក/Director:	P.S
ប្រធានគម្រោង /Project Manager:	----
ពិនិត្យដោយ/Checked by:	----
ដូសនោយ/Drawn by:	D.L

ចេញដោយ/Issued for:

----/----

ចេញថ្ងៃ/ISSUED DATE:	ទាក្រដ្ឋាន/SCALE:
23-02-2018	1/100 (A3)

លេខសន្លឹក/DRAWING NO:
KHATP-0221_201

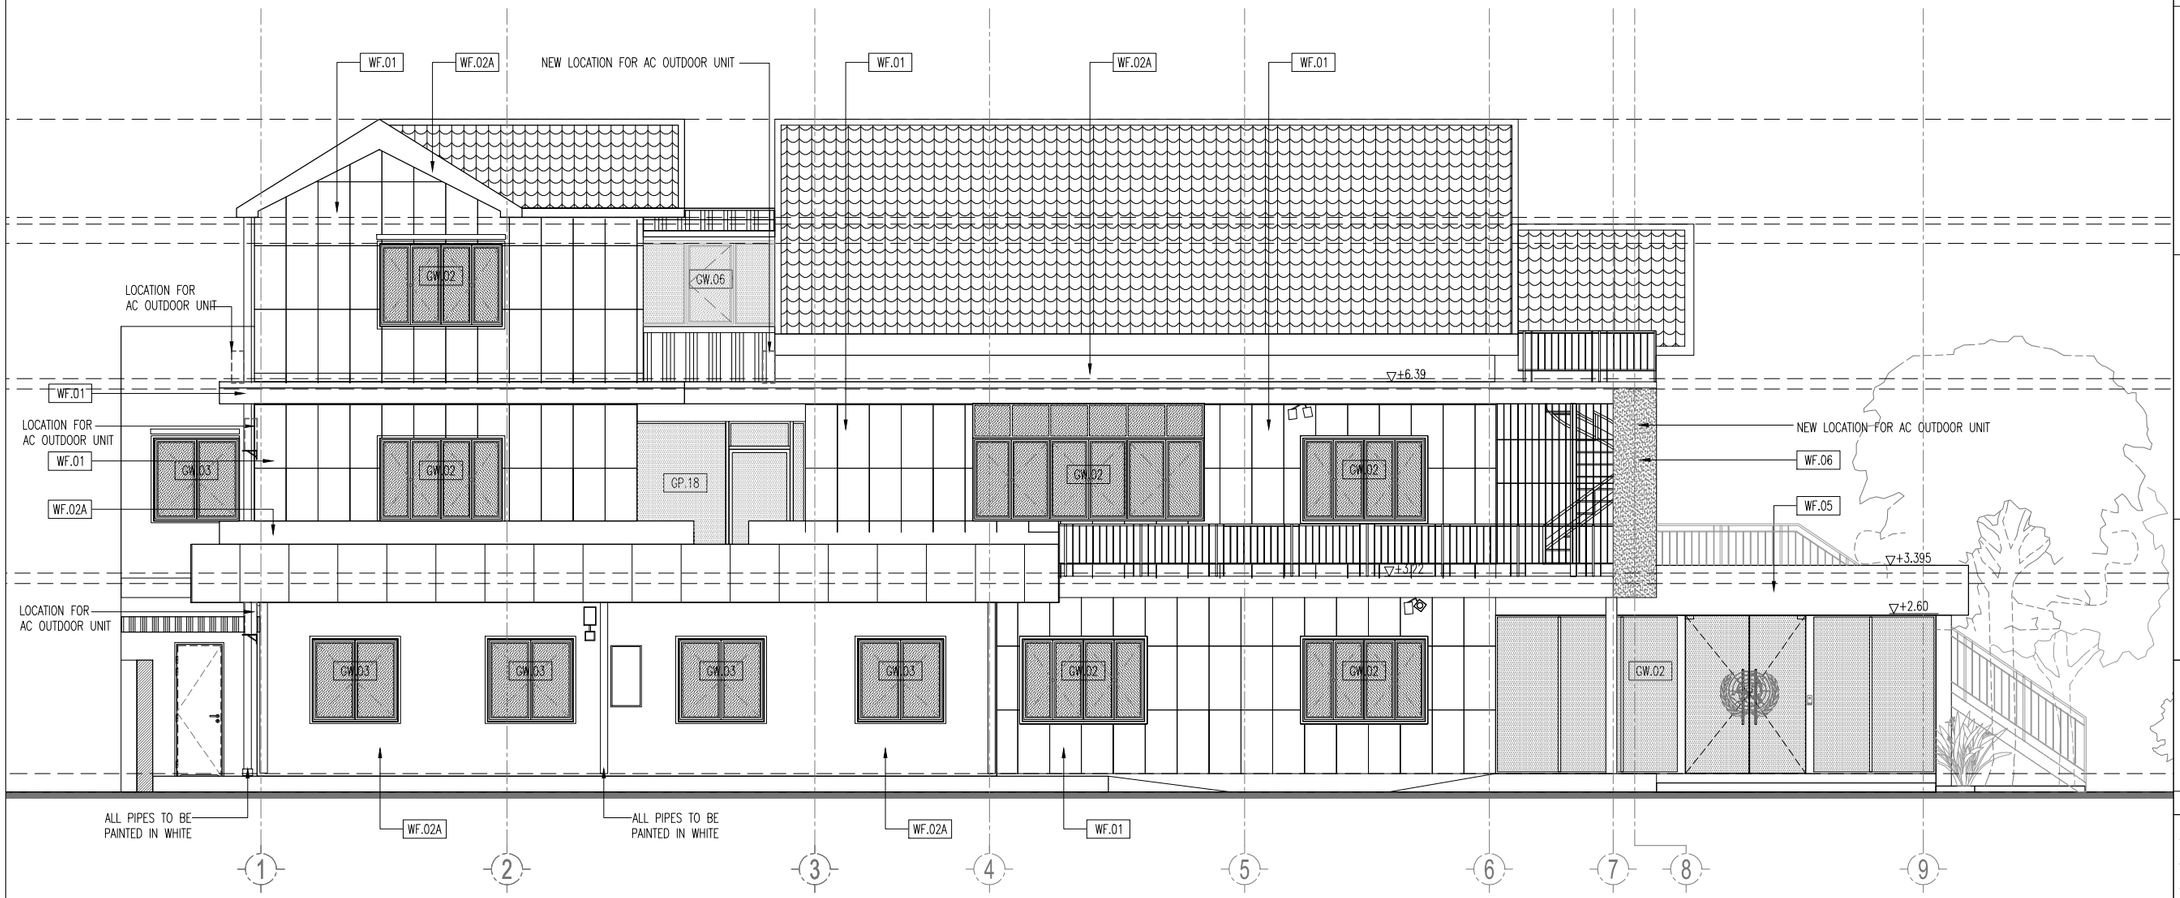

2 SOUTH ELEVATION (SIDE VIEW)
1/100

NOTE:
-RAILING AND EXTERNAL STAIR TO BE PAINTED IN WHITE(JOTUN Y1105 SOYA MILK).
-WINDOW FRAME TO BE PAINTED IN WHITE(JOTUN Y1105 SOYA MILK).
-SHADOW GROOVE TO BE RE PAINTED IN WHITE(JOTUN Y1105 SOYA MILK).

WALL LEGEND		
CODE	DESCRIPTION	OTHERS
WF-01	WHITE CONCRETE PAINT,JOTUN Y1105 SOYA MILK	
WF-02A	WHITE PAINT-EXTERIOR(ALL AREA UNLESS SPECIFIED),JOTUN Y1105 SOYA MILK	
WF-02B	WHITE PAINT-INTERIOR(ALL AREA UNLESS SPECIFIED),TOA 8795	
WF-03	TERRAZZO(EXSITING)	
WF-04	WALL TILE(Toilet wall) 10LL111Y,THAILAND	
WF-05	DARK GREY, JOTUN 5366 TAR	
WF-06	BLUE PAINTED(TO FOLLOW UNDP COLOR CODE STANDARD)	
WF-07	GREY FABRIC	
NOTE: All wall have to be had a deep cleaning before doing a new painting		

PROJECT OWNER

- - - - -

THE ROOM
DESIGN STUDIO BY MURAYA

Architecture I Interior Design

Tel: 023 993 620
www.theroomds.com

KEY PLAN / NOTE

គំនូរគំនិតសិក្សាប៉ុណ្ណោះ:
- មិនត្រូវប្រើប្រាស់ឬចាត់ចែងឡើយលុះត្រាតែមានការអនុញ្ញាត
- អ្នកសាងសង់ត្រូវត្រួតពិនិត្យឡាតង់ការងារ មុនពេលចាប់ការងារ
- មិនអាចសន្មត់ឡាតង់លើហ៊ីបូមិនបាន ប្រើតែហ៊ីឡាតង់ដែលរង្វាស់បង្ហាញនៅលើប្លង់តែប៉ុណ្ណោះ
- រាល់ឡាតង់ទាំងអស់ត្រូវតាមបែបបទ
- រាល់ឱ្យតម្លៃទាំងអស់ត្រូវតាមច្បាប់
- ប្លង់នេះត្រូវបានទទួលការពារលិខិត និងបញ្ជូនឯកសារបន្ថែមទៀត
- នេះគឺជាការសម្គាល់ច្បាស់ ប្លង់អាចនឹងមានការផ្លាស់ប្តូរដោយគ្មានការជូនដំណឹងពី *The Room Design Studio By Muraya.*

WARNING
- This drawing shall not be used for construction unless certified.
- Contractor to verify all dimensions of existing works on site before commencing any work or preparing shop drawings.
- Do not scale drawings, use written dimensions only.
- All measurements in millimeters.
- All levels in meters.
- This drawing is to be read in conjunction with the specifications and conditions of contract.
- This drawing and design are copyright and no portion may be produced without the permission of *The Room Design Studio By Muraya.*

REVISIONS:

REF.	កំណត់សំគាល់/Remarks	Date
H		
G		
F		
E		
D		
C		
B		
A	----------	----------

ឈ្មោះគម្រោង/Project Title:

UNDP

ឈ្មោះប្លង់/Drawing Title:

SOUTH ELEVATION-REFURB

ដំណាក់កាលគម្រោង/Phase:

- ○ ជម្រៀងគំនិត/CONCEPT DESIGN
- ● ប្លង់លំអិត/DETAILED DESIGN

មុខតំណែង/POSITION	ឈ្មោះ/NAME
នាយក/Director:	P.S
ប្រធានគំរោង /Project Manager:	----
ពិនិត្យដោយ/Checked by:	----
គូសដោយ/Drawn by:	D.L

ចេញដោយ/Issued for:

----/----

ចេញថ្ងៃ/ISSUED DATE:	ទំហំក្រដាស/SCALE:
23-02-2018	1/100 (A3)

លេខសន្លឹក/DRAWING NO:
KHATP-0221_202

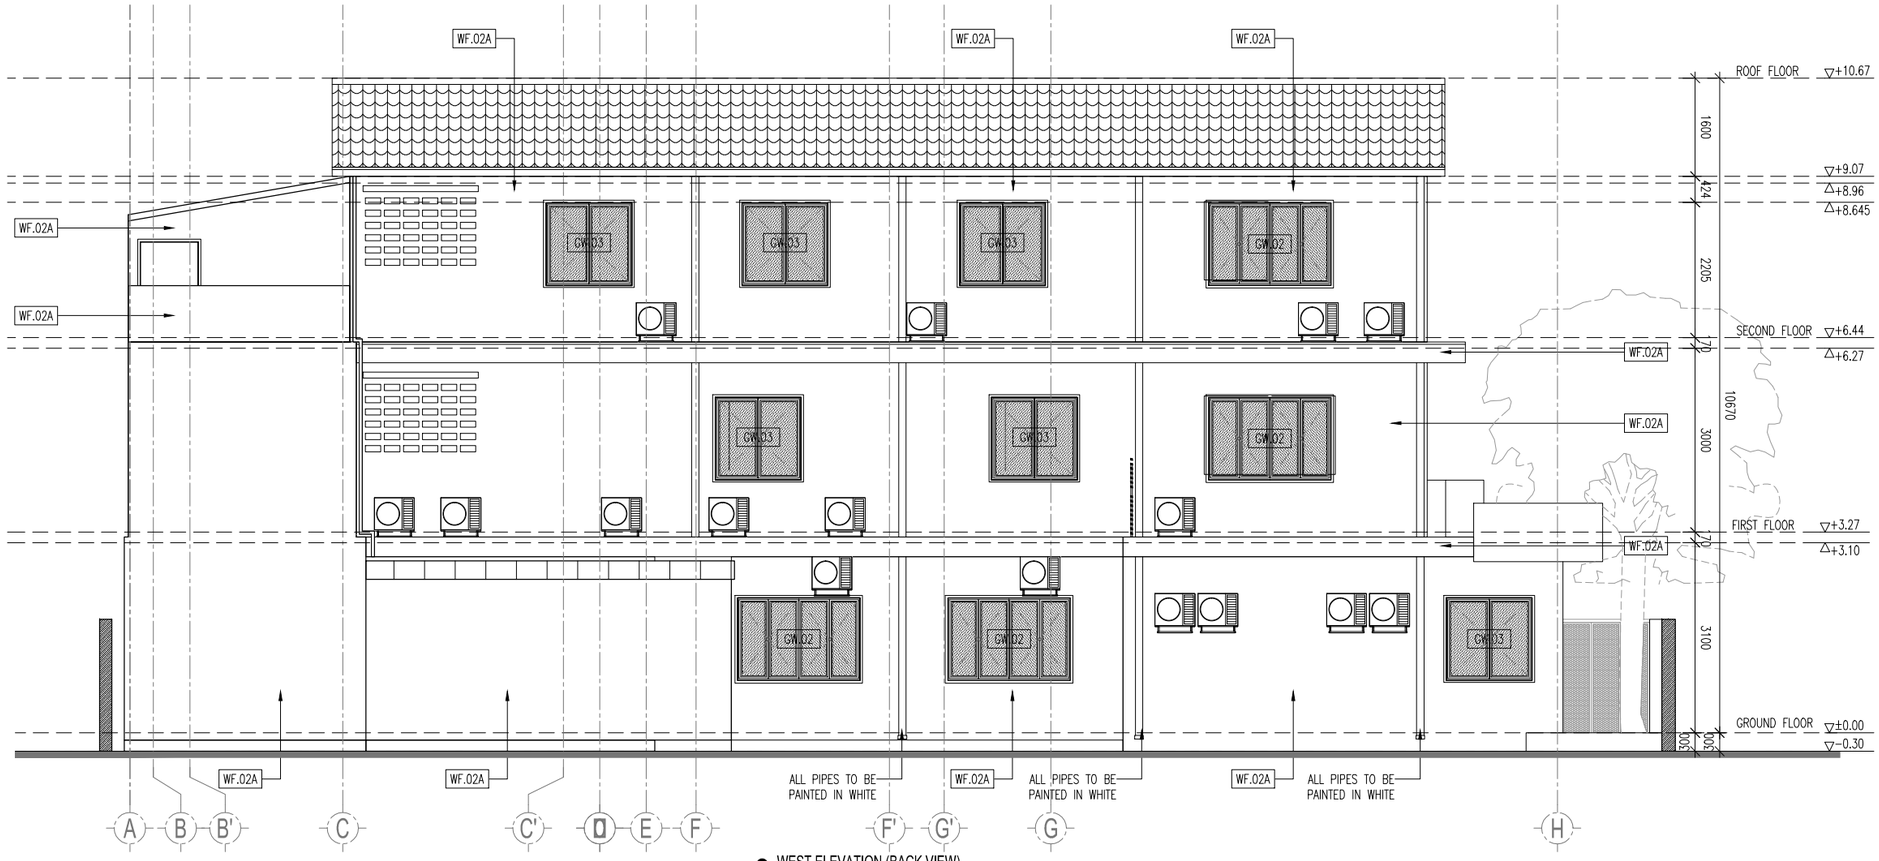

3 WEST ELEVATION (BACK VIEW)
1/100

WALL LEGEND		
CODE	DESCRIPTION	OTHERS
WF-01	WHITE CONCRETE PAINT,JOTUN Y1105 SOYA MILK	
WF-02A	WHITE PAINT-EXTERIOR(ALL AREA UNLESS SPECIFIED),JOTUN Y1105 SOYA MILK	
WF-02B	WHITE PAINT-INTERIOR(ALL AREA UNLESS SPECIFIED),TOA 8795	
WF-03	TERRAZZO(EXSITING)	
WF-04	WALL TILE(Toilet wall) 10LL111Y,THAILAND	
WF-05	DARK GREY, JOTUN 5366 TAR	
WF-06	BLUE PAINTED(TO FOLLOW UNDP COLOR CODE STANDARD)	
WF-07	GREY FABRIC	
NOTE: All wall have to be had a deep cleaning before doing a new painting		

NOTE:
-RAILING AND EXTERNAL STAIR TO BE PAINTED IN WHITE(JOTUN Y1105 SOYA MILK).
-WINDOW FRAME TO BE PAINTED IN WHITE(JOTUN Y1105 SOYA MILK).
-SHADOW GROOVE TO BE RE PAINTED IN WHITE(JOTUN Y1105 SOYA MILK).

PROJECT OWNER

THE ROOM
DESIGN STUDIO BY MURAYA

Architecture I Interior Design
Tel: 023 993 620
www.theroomds.com

KEY PLAN / NOTE

កំណត់សំគាល់:
- មិនត្រូវប្រើប្រាស់ប្លង់នេះបើការសាងសង់ទេ លុះត្រាតែមានការអនុញ្ញាត
- អ្នកសាងសង់ត្រូវត្រួតពិនិត្យឡានៅការដ្ឋាន មុនពេលបើកការដ្ឋាន
- មិនអាចវាស់ឡានលើប៉ែហ៊ុប្លង់ទេ ប្រើតែហ៊ុឡានដែលបានសរសេរបង្ហាញនៅលើប្លង់តែប៉ុណ្ណោះ
- ការប៉ាន់ឡានទាំងអស់គឺតាមបីវីប៊ីក្រ
- ការប៉ាន់ម្ជឹងទាំងអស់គឺតាមប៊ិក្រ
- ប្លង់នេះត្រូវបានទៅតាមបទកសារបើរិត និងបច្ចុតឈ្មួយរបស់ក្រុមក្រ
- នេះគឺជាកម្មសិទ្ធិច្បាស់ មិនអាចចេះចុម្ព ឬចាត់បំបាត់ឡានទេបើគ្មានការអនុញ្ញាតពីក្រុមហ៊ុន ***The Room Design Studio By Muraya.***

WARNING
- This drawing shall not be used for construction unless certified.
- Contractor to verify all dimensions of existing works on site before commencing any work or preparing shop drawings.
- Do not scale drawings, use written dimensions only.
- All measurements in millimeters.
- All levels in meters.
- This drawing is to be read in conjunction with the specifications and conditions of contract.
- This drawing and design are copyright and no portion may be produced without the permission of *The Room Design Studio By Muraya.*

REVISIONS:

REF.	កំណត់សំគាល់/Remarks	Date
H		
G		
F		
E		
D		
C		
B		
A	----------	----------

ឈ្មោះគម្រោង/Project Title:

UNDP

ឈ្មោះប្លង់/Drawing Title:

WEST ELEVATION-REFURB

ដំណាក់កាលគម្រោង/Phase:

- ○ ពេញម្ជឹងដំនឹងCONCEPT DESIGN
- ◉ ប្លង់លំអិតDETAILED DESIGN

មុខតំណែង/POSITION	ឈ្មោះ/NAME
នាយក/Director:	P.S
ប្រធានសិក្ខាគម្រោង /Project Manager:	----
ពិនិត្យដោយ/Checked by:	----
ព្រាងដោយ/Drawn by:	D.L

ចេញដោយ/Issued for:

----/----

ចេញថ្ងៃ/ISSUED DATE:	ទំហំក្រដាស/SCALE:
23-02-2018	1/100 (A3)

លេខសន្លឹក/DRAWING NO:
KHATP-0221_203

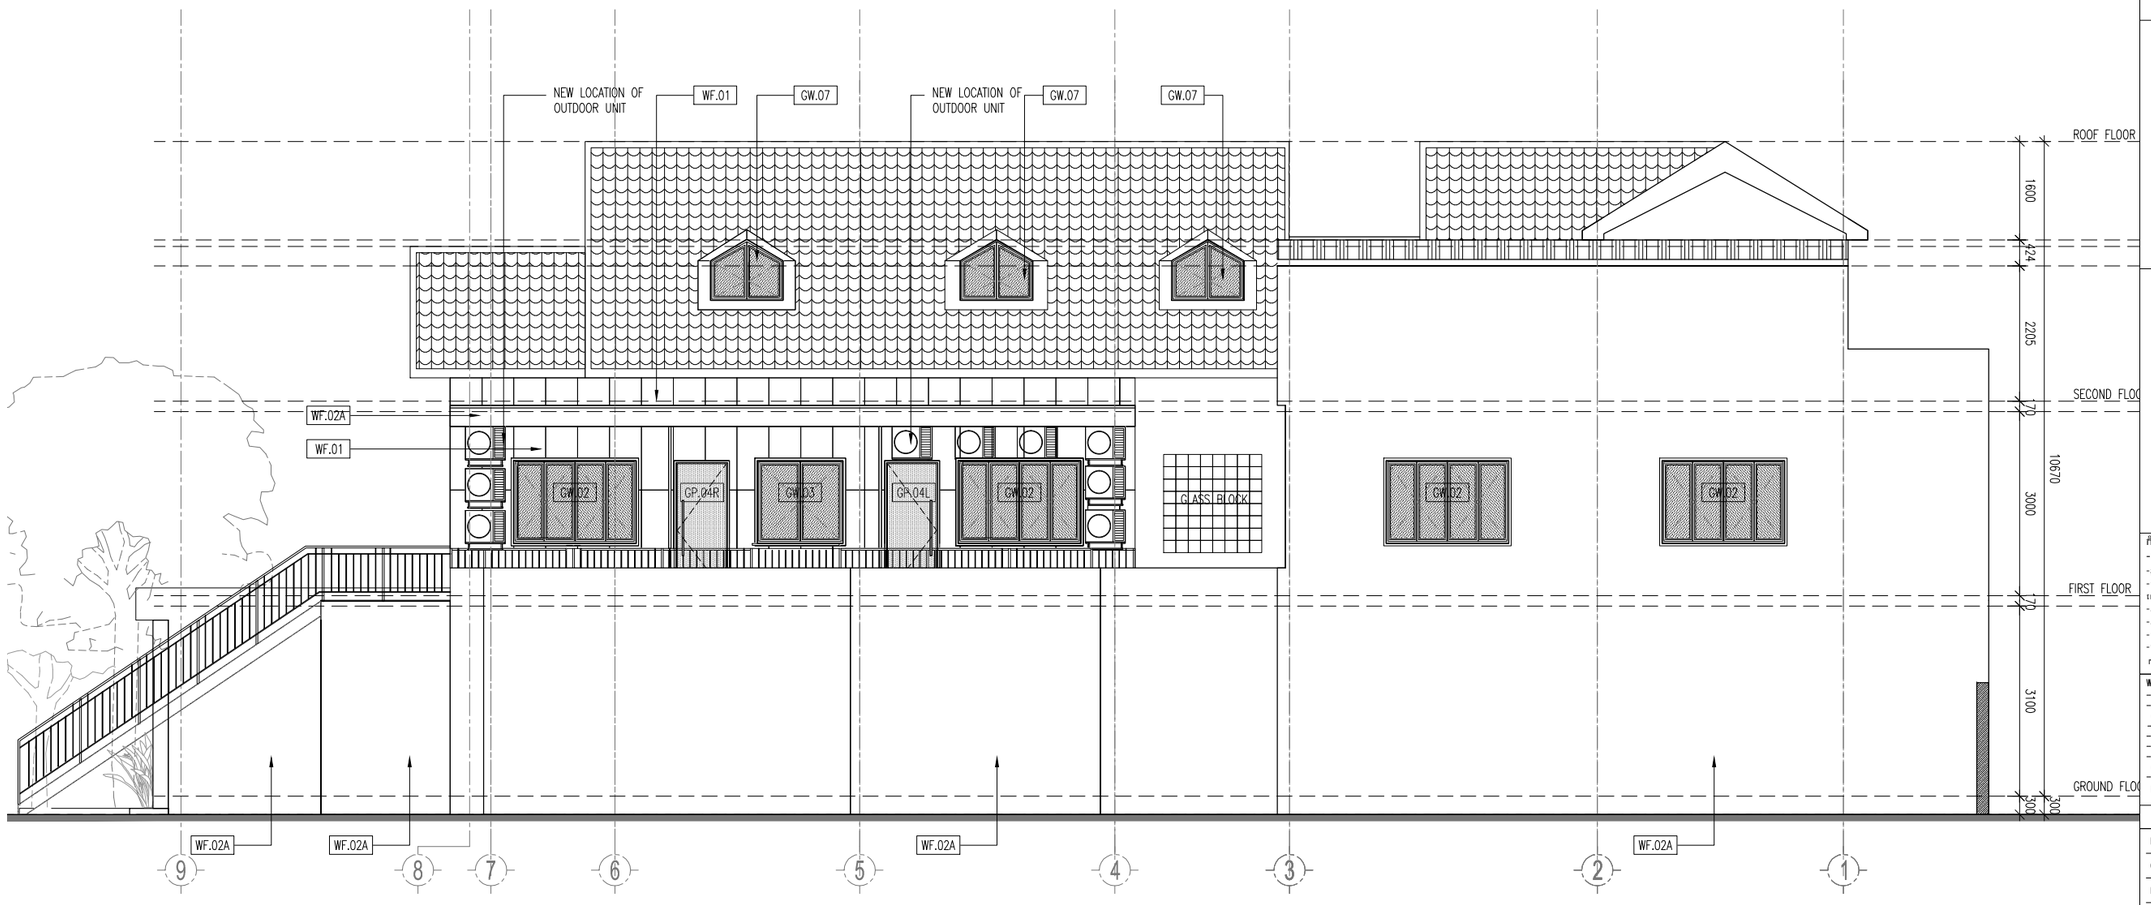

4 NORTH ELEVATION (SIDE VIEW)
1/100

WALL LEGEND		
CODE	DESCRIPTION	OTHERS
WF-01	WHITE CONCRETE PAINT,JOTUN Y1105 SOYA MILK	
WF-02A	WHITE PAINT-EXTERIOR(ALL AREA UNLESS SPECIFIED),JOTUN Y1105 SOYA MILK	
WF-02B	WHITE PAINT-INTERIOR(ALL AREA UNLESS SPECIFIED),TOA 8795	
WF-03	TERRAZZO(EXSITING)	
WF-04	WALL TILE(Toilet wall) 10LL111Y,THAILAND	
WF-05	DARK GREY, JOTUN 5366 TAR	
WF-06	BLUE PAINTED(TO FOLLOW UNDP COLOR CODE STANDARD)	
WF-07	GREY FABRIC	
NOTE: All wall have to be had a deep cleaning before doing a new painting		

NOTE:
-RAILING AND EXTERNAL STAIR TO BE PAINTED IN WHITE(JOTUN Y1105 SOYA MILK).
-WINDOW FRAME TO BE PAINTED IN WHITE(JOTUN Y1105 SOYA MILK).
-SHADOW GROOVE TO BE RE PAINTED IN WHITE(JOTUN Y1105 SOYA MILK).

PROJECT OWNER

THE ROOM
DESIGN STUDIO BY MURAYA
Architecture I Interior Design
Tel: 023 993 620
www.theroomds.com

KEY PLAN / NOTE

កំណត់សំគាល់:
- មិនត្រូវប្រើប្រាស់ប្លង់នេះធ្វើការសាងសង់ទេ លុះត្រាតែមានការអនុញ្ញាត
- អ្នកសាងសង់ត្រូវត្រួតពិនិត្យឡានៅការដ្ឋាន មុនពេលបើកការដ្ឋាន
- មិនអាចវាស់ឡានលើប្លង់ទេ ប្រើតែលំឡានដែលរសេរបញ្ជាឲ្យនៅលើប្លង់តែប៉ុណ្ណោះ
- រាល់ឡានទាំងអស់ពីគជាមីលីម៉ែត្រ
- រាល់ឌីមែនអស់ពីគជាម៉ែត្រ
- ប្លង់នេះត្រូវយោងទៅតាមបច្ចេកសព្ទបើមិន តិចបច្ចេកឈ្មួយរបស់ក្រុមហ៊ុន
- នេះពីការបូលិច្ចាយ ចំអាចចេះចុម្ព ឬចាត់បំបាត់ឧបសគ្គពីក្នុងការអនុញ្ញាតពីក្រុមហ៊ុន ***The Room Design Studio By Muraya.***

WARNING
- This drawing shall not be used for construction unless certified.
- Contractor to verify all dimensions of existing works on site before commencing any work or preparing shop drawings.
- Do not scale drawings, use written dimensions only.
- All measurements in millimeters.
- All levels in meters.
- This drawing is to be read in conjunction with the specifications and conditions of contract.
- This drawing and design are copyright and no portion may be produced without the permission of *The Room Design Studio By Muraya.*

REVISIONS:

REF.	កំណត់សំគាល់/Remarks	Date
H		
G		
F		
E		
D		
C		
B		
A		

ឈ្មោះគម្រោង/Project Title:

UNDP

ឈ្មោះប្លង់/Drawing Title:

NORTH ELEVATION-REFURB

ដំណាក់កាលគម្រោង/Phase:

- ○ ប្លង់ស្តីពីគំនិត/CONCEPT DESIGN
- ● ប្លង់លំអិត/DETAILED DESIGN

តួនាទីដែរ/POSITION	ឈ្មោះ/NAME
នាយក/Director:	P.S
ប្រធានគម្រោង /Project Manager:	----
ពិនិត្យដោយ/Checked by:	----
គូសដោយ/Drawn by:	D.L

ចេញដោយ/Issued for:

----/----

ចេញថ្ងៃ/ISSUED DATE:	មាត្រដ្ឋាន/SCALE:
23-02-2018	1/100 (A3)

លេខសន្លឹក/DRAWING NO:
KHATP-0221_204

CEILING LEGEND		
CODE	DESCRIPTION	SYMBOL
CF-01	WHITE SOFIT SLAB	
CF-02	WHITE GYPSUM BOARD	
CF-03	DARK GREY GYPSUM BOARD	

WALL LEGEND		
CODE	DESCRIPTION	OTHERS
WF-01	WHITE CONCRETE PAINT,JOTUN Y1105 SOYA MILK	
WF-02A	WHITE PAINT-EXTERIOR(ALL AREA UNLESS SPECIFIED),JOTUN Y1105 SOYA MILK	
WF-02B	WHITE PAINT-INTERIOR(ALL AREA UNLESS SPECIFIED),TOA 8795	
WF-03	TERRAZZO(EXSITING)	
WF-04	WALL TILE(Toilet wall) 10LL111Y,THAILAND	
WF-05	DARK GREY, JOTUN 5366 TAR	
WF-06	BLUE PAINTED(TO FOLLOW UNDP COLOR CODE STANDARD)	
WF-07	GREY FABRIC	
NOTE: All wall have to be had a deep cleaning before doing a new painting		

PROJECT OWNER

- - - - -

THE ROOM
DESIGN STUDIO BY MURAYA

Architecture I Interior Design

Tel: 023 993 620
www.theroomds.com

KEY PLAN / NOTE

កំណត់សំគាល់:
- មិនត្រូវប្រើប្រាស់ប្លង់នេះដើរការសាងសង់ទេ បុះត្រាតែមានការអនុញ្ញាត
- អ្នកសាងសង់ត្រូវត្រួតពិនិត្យត្រាស់ការជាមុន មុនពេលចាប់ការជាមួយ
- មិនអាចគណនាទំហំបើម៉ាប់ប្លង់ទេ ប្រើមីលីម៉ែត្រដែលសរសេរបង្ហាញទៅបើប្លង់តែប៉ុណ្ណោះ
- ការប្រឆាំងទាំងអស់ត្រូវតាមបទដ្ឋាន
- ការប្រឆាំងទាំងអស់ត្រូវតាមច្បាប់
- ប្លង់នេះត្រូវបានការពារបំណងសរបើមិត ទីបណ្តុះបណ្តាលប្រើប្រាស់ក្នុងគ្រា
- នេះគឺជាកម្មសិទ្ធិរបស់ក្រុម មិនអាចចេះដូច ឬចាត់ចែងបានទេបើគ្មាន ការអនុញ្ញាតពីក្រុមហ៊ុន *The Room Design Studio By Muraya.*

WARNING
- This drawing shall not be used for construction unless certified.
- Contractor to verify all dimensions of existing works on site before commencing any work or preparing shop drawings.
- Do not scale drawings, use written dimensions only.
- All measurements in millimeters.
- All levels in meters.
- This drawing is to be read in conjunction with the specifications and conditions of contract.
- This drawing and design are copyright and no portion may be produced without the permission of *The Room Design Studio By Muraya.*

REVISIONS:

REF.	កំណត់សំគាល់/Remarks	Date
H		
G		
F		
E		
D		
C		
B		
A	----------	-------

ឈ្មោះគម្រោង/Project Title:

UNDP

ឈ្មោះប្លង់/Drawing Title:

INTERNAL ELEVATION

ដំណាក់កាលនៃគម្រោង/Phase:

- ● ការរៀបចំគំនិត/CONCEPT DESIGN
- ○ ប្លង់លំអិត/DETAILED DESIGN

មុខតំណែង/POSITION	ឈ្មោះ/NAME
នាយក/Director:	P.S
ប្រធានគម្រោង /Project Manager:	----
ពិនិត្យដោយ/Checked by:	P.J
ដូចបានឃើញ/Drawn by:	U.D

ចេញដោយ/Issued for:

----/----

ចេញថ្ងៃ/ISSUED DATE:	មាត្រដ្ឋាន/SCALE:
23-02-2018	1/100 (A3)

លេខសន្លឹក/DRAWING NO:
KHTAP-0221-301

UNDP–DOOR SCHEDULE p.1

SYMBOL	WD.01	WD.02	WD.02aL
MATERIAL/ TYPE	wooden/mfc door	wooden/mfc door	wooden/mfc door
BRAND	–	–	–
VIEW	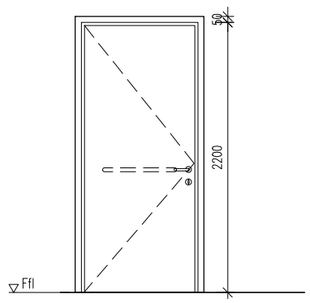	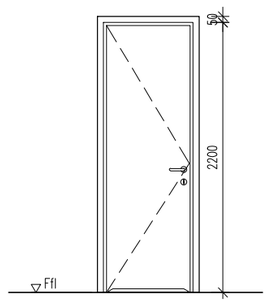	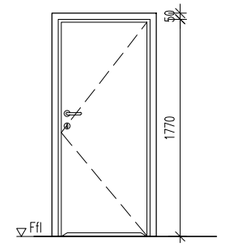
LAYOUT Left door Right door	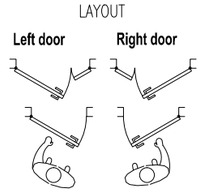 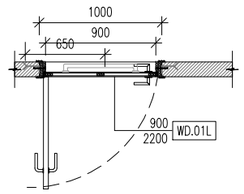	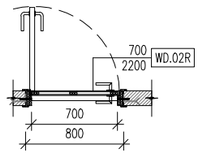	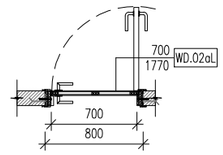
FIRE RESISTANCE	n/a	n/a	n/a
CLEARANCE AT 90 OPEN	900 x 2200 mm	700 x 2200 mm	700 x 1770 mm
WALL OPENING	1000 x 2250 mm (All dimension to be confirmed by the contractor on site)	800 x 2250 mm (All dimension to be confirmed by the contractor on site)	700 x 1820 mm (All dimension to be confirmed by the contractor on site)
DESCRIPTION	Single swing door–(made of plywood with white laminate)	Single swing door–(made of plywood with white laminate)	Single swing door–(made of plywood with white laminate)
QUANTITY	n/a	n/a	n/a
Note: Correct handing of all doors to be checked and confirmed by contractor on GA drawings	Left (WD.01L): 01 / Right (WD.01R): n/a / Total : 01	Left (WD.02L): 03 / Right (WD.02R): 03 / Total : 06	Left (WD.02aL): 03 / Right (WD.02aR): 01 / Total : 04
LOCATION	FL.0.14 Disable toilet room	FL.0.15 Male toilet room/FL.0.13 Staff toilet room/FL.1.13 Female toilet	FL.2.04 Female toilet room and FL.2.05 Toilet room
FINISHING	door panel to be finished in white color	door panel to be finished in white color	door panel to be finished in white color
NOISE CONTROL	n/a	n/a	n/a
DOOR CLOSER	n/a	n/a	n/a
HARDWARE	brushed stainless steel (VPP door handle,door stop,mechanical door lock,hinges, horizontal bar to be equipped inside)	brushed stainless steel (VPP: door handle,door stop,mechanical door lock,hinges)	brushed stainless steel (VPP: door handle,door stop,mechanical door lock,hinges)
ACCESS CONTROL	n/a	n/a	n/a
AIR HOLE	n/a	Yes	Yes
CONTACTRON	n/a	n/a	n/a
LOCK	yes	yes	yes
ADDITIONAL INFORMATION			
DRAWING REFERENCE			

PROJECT OWNER

UNDP

THE ROOM
DESIGN STUDIO BY MURAYA
Architecture I Interior Design
Tel: 023 993 620
www.theroomds.com

KEY PLAN / NOTE

កំណត់សំគាល់:
- មិនត្រូវប្រើប្រាស់ប្លង់នេះបើអ្វីការសាងសង់ទេ លុះត្រាតែទទួលការអនុញ្ញាត
- អ្នកសាងសង់ត្រូវត្រួតពិនិត្យទ្វារនៅការដ្ឋាន មុនពេលបើកការដ្ឋាន
- មិនអាចដាស់ទ្វារដើរបាំប្លង់ទេ ប្រើបំពាក់ទ្វារដែលសមរសម្រាប់ការដ្ឋាន
ដើម្បីជំនឿតម្លៃល្អ
- រាល់ទ្វារទាំងអស់គឺជាប៊ីវ៉ាលីម៉ែត្រ
- រាល់ឱ្យើងទាំងអស់គឺជាប៊ីវ៉ាលីម៉ែត្រ
- ប្លង់នេះត្រូវយកទៅការបកអាសរលើគឺ និងលក្ខណៈរបស់ក្រុមហ៊ុន
- នេះគឺជាកម្មសិទ្ធិបណ្តា មិនអាចចេញប្រើ ឬជ័ររំលងបានទេបើគ្មាន
ការអនុញ្ញាតពីក្រុមហ៊ុន *The Room Design Studio By Muraya.*

WARNING:
- This drawing shall not be used for construction unless certified.
- Contractor to verify all dimensions of existing works on site before commencing any work or preparing shop drawings.
- Do not scale drawings, use written dimensions only.
- **All measurements in millimeters.**
- All levels in meters.
- This drawing is to be read in conjunction with the specifications and conditions of contract.
- This drawing and design are copyright and no portion may be produced without the permission of **The Room Design Studio By Muraya.**

REVISIONS:

REF.	កំណត់សំគាល់/Remarks	Date
H		
G		
F		
E		
D		
C		
B		
A	----------	----

ឈ្មោះគម្រោង/Project Title:

UNDP

ឈ្មោះប្លង់/Drawing Title:

DOOR SCHEDULES 1/3

ដំណាក់កាលនៃគម្រោង/Phase:

- ○ គំនូសបង្ហាញគំនិត/CONCEPT DESIGN
- ◉ ប្លង់លំអិត/DETAILED DESIGN

មុខតំណែង/POSITION	ឈ្មោះ/NAME
នាយក/Director:	P.J
ប្រធានសិក្ខាគម្រោង /Project Manager:	P.J
ពិនិត្យដោយ/Checked by:	P.J
គូរដោយ/Drawn by:	DL

ឈ្មោះសារពើ/Issued for:

----...

ឆ្នាំចុះ/Issued Date:	មាត្រដ្ឋាន/Scale:
09 APRIL 2018	1/50 (A3)

លេខសន្លឹក/Drawing No:
KHATP-0221-DS-01

UNDP–DOOR SCHEDULE p.2

SYMBOL	WD.03R	WD.03aR	WD.04L
MATERIAL/ TYPE	wooden/mfc door	wooden/mfc door	wooden/mfc door
BRAND	–	–	–
VIEW	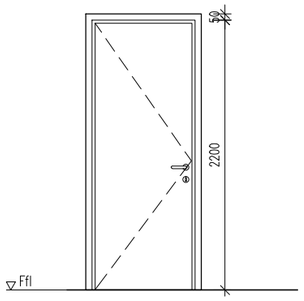	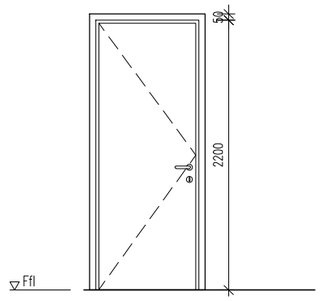	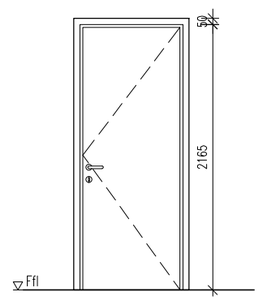
LAYOUT Left door Right door	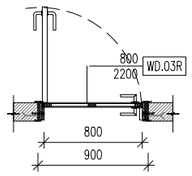	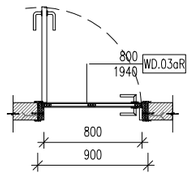	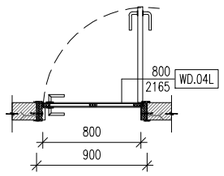
FIRE RESISTANCE	N/A	n/a	n/a
CLEARANCE AT 90 OPEN	800 x 2200 mm	800 x 1940 mm	800 x 2200 mm
WALL OPENING	900 x 2250 mm (All dimension to be confirmed by the contractor on site)	900 x 1990 mm (All dimension to be confirmed by the contractor on site)	900 x 2250 mm (All dimension to be confirmed by the contractor on site)
DESCRIPTION	Single swing door–(made of plywood with white laminate)	Single swing door–(made of plywood with white laminate)	Existing door to be renovated, repaint in white
QUANTITY Note: Correct handing of all doors to be checked and confirmed by contractor on GA drawings	Left (WD.03L): n/a / Right (WD.03R): 01 / Total : 01	Left (WD.03aL): n/a / Right (WD.03aR): 01 / Total : 01	Left (WD.04L): 01 / Right (WD.04R): n/a / Total : 01
LOCATION	FL.0.09 Storage room	FL.2.03 Storage room	FL.0.11 Pantry
FINISHING	door panel to be finished in white color	door panel to be finished in white color	door panel to be finished in white color
NOISE CONTROL	n/a	n/a	n/a
DOOR CLOSER	n/a	n/a	n/a
HARDWARE	brushed stainless steel (VPP: door handle,door stop,mechanical door lock,hinges)	brushed stainless steel (VPP: door handle,door stop,mechanical door lock,hinges)	n/a
ACCESS CONTROL	n/a	n/a	n/a
AIR HOLE	n/a	n/a	n/a
CONTACTRON	n/a	n/a	n/a
LOCK	yes,mechanical	yes,mechanical	n/a
			Existing door to be renovated
DRAWING REFERENCE			

PROJECT OWNER

UNDP

THE ROOM
DESIGN STUDIO BY MURAYA
Architecture I Interior Design
Tel: 023 993 620
www.theroomds.com

KEY PLAN / NOTE

កំណត់សំគាល់:
-មិនត្រូវប្រើប្រាស់ឬបង្កើនការងារណាមួយទេ លុះត្រាតែមានការអនុញ្ញាត
-អ្នកសាងសង់ត្រូវត្រួតពិនិត្យវិមាត្រនៅការដ្ឋាន មុនពេលបើកការដ្ឋាន
-មិនអាចដាស់ឬដោតើមបំពង់ទេ ប្រើបំពង់ដែលមានស្រាប់ឬសរសេរបង្ហាញនៅលើប្លង់តែប៉ុណ្ណោះ
-រាល់ទ្វារទាំងអស់គឺជាទ្វារឈើ
-រាល់ឱ្យឺងទាំងអស់គឺជាប្រឹង
-ប្លង់នេះត្រូវយោងទៅតាមបច្ចេកសព្ទសំណង់ និងលក្ខខណ្ឌរបស់កុងត្រា
-នេះគឺជាកម្មសិទ្ធិបញ្ញា មិនអាចចេញប្រយុទ្ធ ឬយកទៅធ្វើការបោះពុម្ពបានទេបើគ្មាន ការអនុញ្ញាតពីក្រុមហ៊ុន **The Room Design Studio By Muraya.**

WARNING:
– This drawing shall not be used for construction unless certified.
– Contractor to verify all dimensions of existing works on site before commencing any work or preparing shop drawings.
– Do not scale drawings, use written dimensions only.
-All measurements in millimeters.
– All levels in meters.
– This drawing is to be read in conjunction with the specifications and conditions of contract.
– This drawing and design are copyright and no portion may be produced without the permission of **The Room Design Studio By Muraya.**

REVISIONS:

REF.	កំណត់សំគាល់/Remarks	Date
H		
G		
F		
E		
D		
C		
B		
A	----------	----

ឈ្មោះគម្រោង/Project Title:

UNDP

ឈ្មោះប្លង់/Drawing Title:

GLASS PARTITION SCHEDULES 2/3

ដំណាក់កាលគម្រោង/Phase:

- ○ គំនូរគ្រោងដើម/CONCEPT DESIGN
- ◉ ប្លង់លំអិត/DETAILED DESIGN

មុខតំណែង/POSITION	ឈ្មោះ/NAME
នាយក/Director:	P.J
ប្រធានសិក្សាគម្រោង /Project Manager:	P.J
ពិនិត្យដោយ/Checked by:	----
គូរដោយ/Drawn by:	DL

ឈប់ចេញសារ/Issued for:

----/---

ឈប់ថ្ងៃ/Issued Date:	មាត្រដ្ឋាន/Scale:
09 APRIL 2018	1/50 (A3)

លេខសន្លឹក/Drawing No:
KHATP-0221-DS-02

UNDP–DOOR SCHEDULE p.3

SYMBOL	PD.01R	SD.01	SD.02R
MATERIAL/ TYPE	wooden/mfc door	Steel door	Steel door
BRAND	–	–	–
VIEW	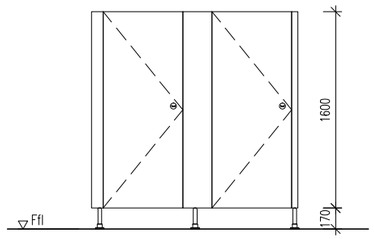	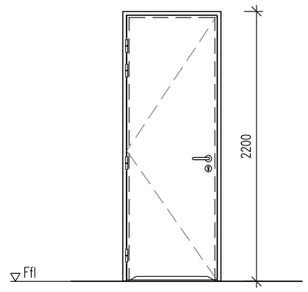	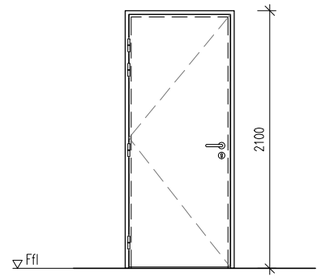
LAYOUT Left door Right door	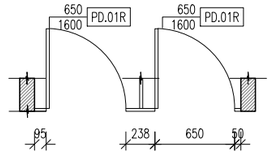	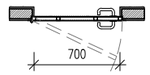	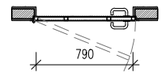
FIRE RESISTANCE	N/A	n/a	n/a
CLEARANCE AT 90 OPEN	650 x 1600 mm	700 x 2200 mm	790 x 2100 mm
WALL OPENING	n/a (All dimension to be confirmed by the contractor on site)	700 x 2200 mm (All dimension to be confirmed by the contractor on site)	790 x 2100 mm (All dimension to be confirmed by the contractor on site)
DESCRIPTION	Single swing door–(made of moisture resistance MC board)	Single swing door–(made of steel)	Existing steel door
QUANTITY Note: Correct handing of all doors to be checked and confirmed by contractor on GA drawings	Left (PD.01L): n/a / Right (PD.01R): 02 / Total : 02	n/a Left (SD.01L): 01 / Right (SD.01R): n/a / Total : 01	n/a Left (SD.02L): n/a / Right (SD.02R): 01 / Total : 01
LOCATION	FL.0.15 Male toilet room	FL.0.20 Toilet room	FL.2.06 UNDP project and program
FINISHING	door panel to be finished in white color	door panel to be finished in white color	door panel to be finished in white color
NOISE CONTROL	n/a	n/a	n/a
DOOR CLOSER	n/a	n/a	n/a
HARDWARE	brushed stainless steel (VPP: door handle,door stop,mechanical door lock,hinges)	brushed stainless steel (VPP: door handle,door stop,mechanical door lock,hinges)	door accessory hardware to be renovated
ACCESS CONTROL	n/a	n/a	n/a
AIR HOLE	n/a	Yes	n/a
CONTACTRON	n/a	n/a	n/a
LOCK	yes	yes	to be change
			Existing door to be renovated
DRAWING REFERENCE			

PROJECT OWNER

UNDP

THE ROOM
DESIGN STUDIO BY MURAYA
Architecture I Interior Design
Tel: 023 993 620
www.theroomds.com

KEY PLAN / NOTE

កំណត់សំគាល់:
- មិនត្រូវប្រើប្រាស់ឬបង្កើតនេះឡើយការសាងសង់ដែល លុះត្រាតែទទួលការអនុញ្ញាត
- អ្នកសាងសង់ត្រូវត្រួតពិនិត្យទ្រាតៅការដ្ឋាន មុនពេលបើកការដ្ឋាន
- មិនអាចដាស់ទ្ធាតដើមបាំងបានទេ ប្រើប៉ាក់ទ្ធាតដែលសមរសម្រាប់ការដ្ឋាន
ដើម្បីឲ្យតែប៉ុណ្ណោះ
- រាល់ទ្ធាតទាំងអស់គឺជាម៉ាឌីម៉ែត្រ
- រាល់ឌីម៉ង់ទាំងអស់គឺជាម៉ែត្រ
- ប្លង់នេះត្រូវយកទៅតាមបែបការណ៍ និងលក្ខណៈបច្ចេកទេស
- នេះគឺជាកម្មសិទ្ធិរបស់ មិនអាចយកមុខ ឬយកទៅលក់បានទេបើគ្មាន
ការអនុញ្ញាតពីក្រុមហ៊ុន **The Room Design Studio By Muraya.**

WARNING:
- This drawing shall not be used for construction unless certified.
- Contractor to verify all dimensions of existing works on site before commencing any work or preparing shop drawings.
- Do not scale drawings, use written dimensions only.
- **All measurements in millimeters.**
- All levels in meters.
- This drawing is to be read in conjunction with the specifications and conditions of contract.
- This drawing and design are copyright and no portion may be produced without the permission of **The Room Design Studio By Muraya.**

REVISIONS:

REF.	កំណត់សំគាល់/Remarks	Date
H		
G		
F		
E		
D		
C		
B		
A	----------	----

ឈ្មោះគម្រោង/Project Title:

UNDP

ឈ្មោះប្លង់/Drawing Title:

GLASS PARTITION SCHEDULES 3/3

ដំណាក់កាលនៃគម្រោង/Phase:

- ○ គំនូសបង្ហាញ/CONCEPT DESIGN
- ◉ ប្លង់លំអិត/DETAILED DESIGN

មុខតំណែង/POSITION	ឈ្មោះ/NAME
នាយក/Director:	P.J
ប្រធានសិក្ខាគម្រោង /Project Manager:	P.J
ពិនិត្យដោយ/Checked by:	----
គូសដោយ/Drawn by:	DL

ឈ្មោះសារ/Issued for:

----;---

ឆ្នាំចុះ/Issued Date:	មាត្រដ្ឋាន/Scale:
09 APRIL 2018	1/50 (A3)

លេខសន្លឹក/Drawing No:
KHATP-0221-DS-03

UNDP–GLASS PARTITION SCHEDULE p.1

SYMBOL	GP.01	GP.01aR	GP.02
MATERIAL/ TYPE	glass door + fixed partition	glass door + fixed partition	fixed partition
BRAND	ex. Tang Pheng Por Co.,Ltd./KSKS	ex. Tang Pheng Por Co.,Ltd./KSKS	ex. Tang Pheng Por Co.,Ltd./KSKS
VIEW	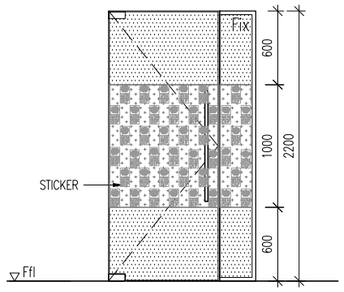	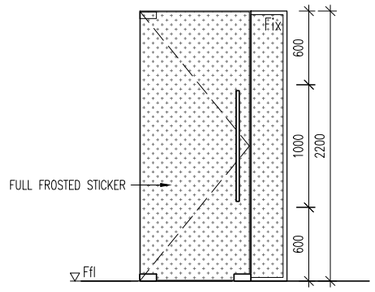	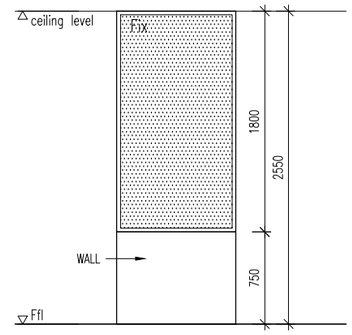
LAYOUT Left door Right door	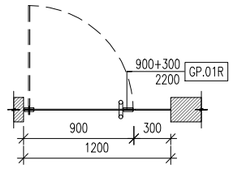	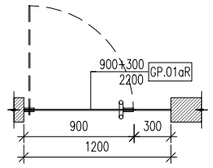	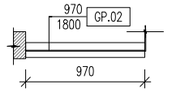
FIRE RESISTANCE	n/a	n/a	n/a
CLEARANCE AT 90 OPEN	900 x 2200	900 x 2100 mm	n/a
WALL OPENING	1200 x 2200 mm (All dimension to be confirmed by the contractor on site)	1200 x 2700 mm (All dimension to be confirmed by the contractor on site)	970 x 1800 mm (All dimension to be confirmed by the contractor on site)
DESCRIPTION	Clear glass partition with 45 mm silver aluminum frame	Clear glass partition with 45 mm silver aluminum frame	Clear glass partition with 45 mm silver aluminum frame
QUANTITY	GP.01L : 07 / GP.01R: 06 / Total : 13	GP.01aL : n/a / GP.01aR: 01 / Total : 01	GP.02L : n/a / GP.02R: n/a / Total : 01
LOCATION	HR room/Meeting room/Driver room/RC room/Country Director room/Commu room UNDP project and program room/Project room/Finance room/Lap conference room	FL.1.08 RR/RC room	FL.0.04 LAP CONFERENCE room (Translation booth)
FINISHING	13,5 laminated glass or 12mm heat-soaked tempered glass	13,5 laminated glass or 12mm heat-soaked tempered glass	13,5 laminated glass or 12mm heat-soaked tempered glass
NOISE CONTROL	n/a	n/a	n/a
DOOR CLOSER	n/a	n/a	no
HARDWARE	VPP(handle, anti-corrosion hinges)	VPP(handle, anti-corrosion hinges)	no
ACCESS CONTROL	no	yes	no
AIR HOLE	no	no	no
CONTACTRON	no	no	no
LOCK	yes	yes	no
ADDITIONAL INFORMATION	n/a	Glass door have to be sound-proof	
DRAWING REFERENCE	n/a	n/a	n/a

PROJECT OWNER

UNDP

THE ROOM
DESIGN STUDIO BY MURAYA
Architecture I Interior Design
Tel: 023 993 620
www.theroomds.com

KEY PLAN / NOTE

កំណត់សំគាល់:
- មិនត្រូវប្រើប្រាស់ប្លង់នេះបើគ្មានការយល់ព្រម ពីអ្នកវាស់វែងការអនុញ្ញាត
- អ្នកសាងសង់ត្រូវត្រួតពិនិត្យទ្រង់ទ្រាយនៅការដ្ឋាន មុនពេលបើកការដ្ឋាន
- មិនអាចវាស់ទ្រង់ទ្រាយដើម៉ែបំពង់ទេ ត្រូវប្រើបំពង់ទ្រាយដែលសរសេរបង្ហាញនៅលើប្លង់តែប៉ុណ្ណោះ
- រាល់ទ្រាយទាំងអស់គឺជាមីលីម៉ែត្រ
- រាល់ម៉ឺង់ទាំងអស់គឺជាម៉ែត្រ
- ប្លង់នេះត្រូវយកទៅការបែកសារលំអិត និងលក្ខខណ្ឌរបស់ក្រុមហ៊ុន
- នេះគឺជាកម្មសិទ្ធិរបស់ មិនអាចចេញប្រមូ ឬយកទៅបង្ហាញបើគ្មាន ការអនុញ្ញាតពីក្រុមហ៊ុន **The Room Design Studio By Muraya.**

WARNING:
- This drawing shall not be used for construction unless certified.
- Contractor to verify all dimensions of existing works on site before commencing any work or preparing shop drawings.
- Do not scale drawings, use written dimensions only.
- **All measurements in millimeters.**
- All levels in meters.
- This drawing is to be read in conjunction with the specifications and conditions of contract.
- This drawing and design are copyright and no portion may be produced without the permission of **The Room Design Studio By Muraya.**

REVISIONS:

H		
G		
F		
E		
D		
C		
B		
A	----------	----
REF:	កំណត់សំគាល់/Remarks	Date

ឈ្មោះគម្រោង/Project Title:

UNDP

ឈ្មោះប្លង់Drawing Title:

GLASS PARTITION SCHEDULES 1/8

ដំណាក់កាលគម្រោង/Phase:

- ○ គម្រោងគំនិត/CONCEPT DESIGN
- ◉ ប្លង់លំអិត/DETAILED DESIGN

ឋានៈ/POSITION	ឈ្មោះ/NAME
នាយក/Director:	P.J
ប្រធានគម្រោង /Project Manager:	P.J
ពិនិត្យដោយ/Checked by:	P.J
ប្លង់ដោយ/Drawn by:	DL

ចេញសម្រាប់/Issued for:

---|...

ថ្ងៃចេញ/Issued Date:	មាត្រដ្ឋាន/Scale:
09 APRIL 2018	1/50 (A3)

លេខសន្លឹក/Drawing No:
KHATP-0221-GS-01

UNDP–GLASS PARTITION SCHEDULE p.2

SYMBOL	GP.03R	GP.04	GP.05R
MATERIAL/ TYPE	glass door + fixed partition	glass door	glass door + fixed partition
BRAND	ex. Tang Pheng Por Co.,Ltd./KSKS	ex. Tang Pheng Por Co.,Ltd./KSKS	ex. Tang Pheng Por Co.,Ltd./KSKS
VIEW	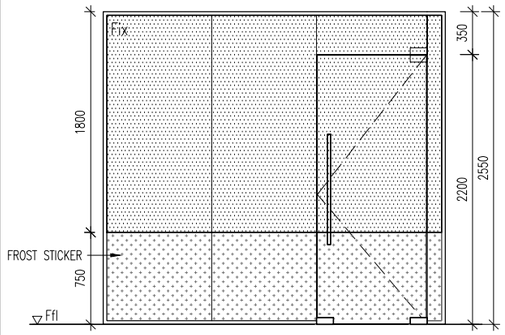	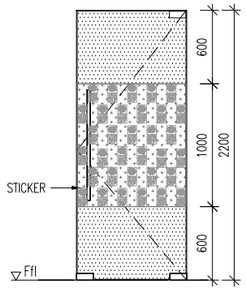	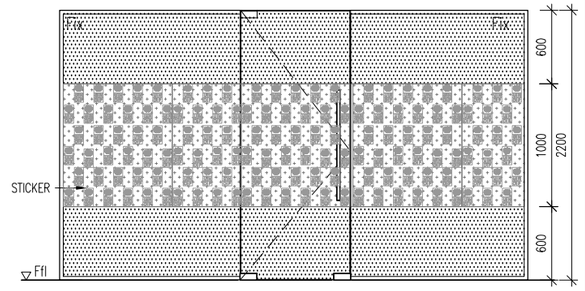
LAYOUT Left door Right door	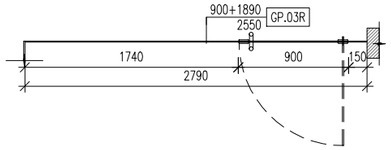	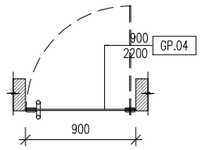	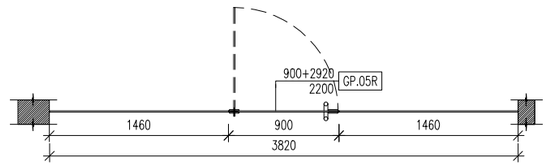
FIRE RESISTANCE	n/a	n/a	n/a
CLEARANCE AT 90 OPEN	900 x 2200	900 x 2200 mm	900 x 2200
WALL OPENING	2790 x 2550 mm (All dimension to be confirmed by the contractor on site)	900 x 2200 mm (All dimension to be confirmed by the contractor on site)	3820 x 2200 mm (All dimension to be confirmed by the contractor on site)
DESCRIPTION	Clear glass partition with 45 mm silver aluminum frame	Clear glass door	Clear glass partition with 45 mm silver aluminum frame
QUANTITY	GP.03L : n/a / GP.03R: 01 / Total : 01	GP.04L : 03 / GP.04R: n/a / Total : 03	GP.05L : n/a / GP.05R: 01 / Total : 01
LOCATION	FL.0.04 LAP CONFERENCE room (Translation booth)	FL.0.08 UNDSS room/FL.0.07 RADIO room/FL.1.03Policy room	FL.0.07 RADIO room
FINISHING	13,5 laminated glass or 12mm heat-soaked tempered glass	13,5 laminated glass or 12mm heat-soaked tempered glass	13,5 laminated glass or 12mm heat-soaked tempered glass
NOISE CONTROL	Yes	n/a	n/a
DOOR CLOSER	n/a	n/a	n/a
HARDWARE	VPP(handle, anti-corrosion hinges)	VPP(handle, anti-corrosion hinges)	VPP(handle, anti-corrosion hinges)
ACCESS CONTROL	no	no	no
AIR HOLE	no	no	no
CONTACTRON	no	no	no
LOCK	no	yes	yes
ADDITIONAL INFORMATION			
DRAWING REFERENCE	n/a	n/a	n/a

PROJECT OWNER

UNDP

THE ROOM
DESIGN STUDIO BY MURAYA

Architecture I Interior Design

Tel: 023 993 620
www.theroomds.com

KEY PLAN / NOTE

កំណត់សំខាន់ៗ:
- មិនត្រូវប្រើប្រាស់ប្លង់មេអធ្វើការសាងសង់ឡើយ លុះត្រាតែមានការអនុញ្ញាត
- អ្នកសាងសង់ត្រូវត្រួតពិនិត្យទ្រាផ់ទៅការដ្ឋាន មុនពេលបើកការដ្ឋាន
- មិនអាចដាស់ទ្រាផ់ដើមបាំប្លង់ទេ ប្រើប៉ាន់ទ្រាផ់តែដែលមានបង្ហាញនៅលើប្លង់តែប៉ុណ្ណោះ
- រាល់ទ្រាផ់ទាំងអស់គឺជាម៉ាឌីម៉ែត្រ
- រាល់ឌីម៉ង់ទាំងអស់គឺជាម៉ែត្រ
- ប្លង់នេះត្រូវយកទៅការពិភាក្សាជាមួយវិស្វករ និងអ្នកឧត្តមានុវត្តរបស់ក្រុមហ៊ុន
- នេះគឺជាកម្មសិទ្ធិរបស់ក្រុម មិនអាចយកមួយ ឬចំណែកណាមកបើកាន
ការអនុញ្ញាតពីក្រុមហ៊ុន *The Room Design Studio By Muraya.*

WARNING
- This drawing shall not be used for construction unless certified.
- Contractor to verify all dimensions of existing works on site before commencing any work or preparing shop drawings.
- Do not scale drawings, use written dimensions only.
- **All measurements in millimeters.**
- All levels in meters.
- This drawing is to be read in conjunction with the specifications and conditions of contract.
- This drawing and design are copyright and no portion may be produced without the permission of **The Room Design Studio By Muraya.**

REVISIONS:

H		
G		
F		
E		
D		
C		
B		
A	----------	----
REF.	កំណត់សំគាល់/Remarks	Date

ឈ្មោះគម្រោង/Project Title:

UNDP

ឈ្មោះប្លង់Drawing Title:

GLASS PARTITION SCHEDULES 2/8

ដំណាក់កាលគម្រោង/Phase:

- ○ ពេលគ្រួសាមិត/CONCEPT DESIGN
- ◉ ប្លង់លំអិត/DETAILED DESIGN

ឋានៈ/POSITION	ឈ្មោះ/NAME
នាយក/Director:	P.J
ប្រធានផ្នែកគ្រប់គ្រងគម្រោង /Project Manager:	P.J
ពិនិត្យដោយ/Checked by:	P.J
ប្លង់ដោយ/Drawn by:	DL

ចេញសម្រាប់/Issued for:

---/--

ចេញថ្ងៃ/Issued Date: 09 APRIL 2018

មាត្រដ្ឋាន/Scale: 1/50 (A3)

លេខសន្លឹក/Drawing No: KHATP-0221-GS-02

UNDP–GLASS PARTITION SCHEDULE p.3

SYMBOL	GP.06	GP.07	GP.08L
MATERIAL/ TYPE	glass door	fixed partition	glass door + fixed partition
BRAND	ex. Tang Pheng Por Co.,Ltd./KSKS	ex. Tang Pheng Por Co.,Ltd./KSKS	ex. Tang Pheng Por Co.,Ltd./KSKS
VIEW	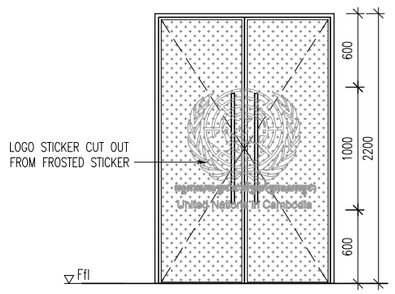	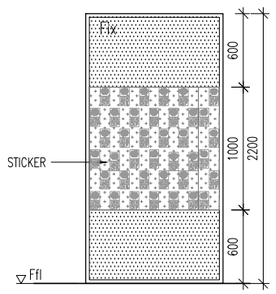	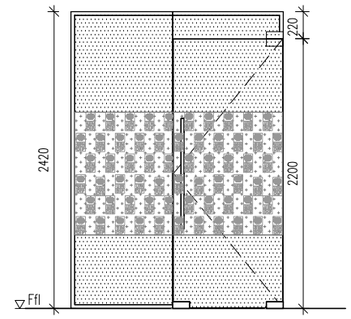
LAYOUT Left door Right door	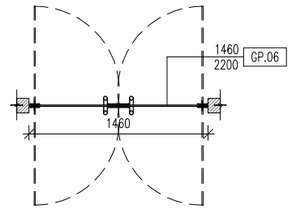	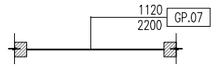	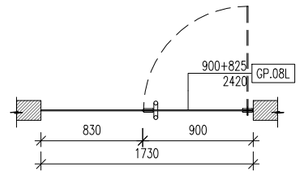
FIRE RESISTANCE	n/a	n/a	n/a
CLEARANCE AT 90 OPEN	1460 x 2200 mm	n/a	900 x 2200 mm
WALL OPENING	1460 x 2200 (All dimension to be confirmed by the contractor on site)	1120 x 2200 mm (All dimension to be confirmed by the contractor on site)	1730 x 2420 mm (All dimension to be confirmed by the contractor on site)
DESCRIPTION	White paint steel frame 30 mm x 60 mm x 12 mm and niv 45mm	Clear glass partition with 45 mm silver aluminum frame	Clear glass partition with 45 mm silver aluminum frame
QUANTITY	GP.06L : n/a / GP.06R: n/a / Total : 02	GP.07L : n/a / GP.07R: n/a / Total : 02	GP.08L : 01 / GP.08R: n/a / Total : 01
LOCATION	FL.0.06 LAD CONFERENCE room and FL.1.06 RC ASSISTANT ROOM	FL.1.12 Commu.Team room	FL.0.11 PANTRY and STAFF room
FINISHING	6mm+6mm laminate glass or 6mm+6mm heat-soaked tempered glass	13,5 laminated glass or 12mm heat-soaked tempered glass	13,5 laminated glass or 12mm heat-soaked tempered glass
NOISE CONTROL	n/a	n/a	n/a
DOOR CLOSER	n/a	no	n/a
HARDWARE	VPP(handle, anti-corrosion hinges)	no	VPP(handle, anti-corrosion hinges)
ACCESS CONTROL	card access control	no	no
AIR HOLE	no	no	no
CONTACTRON	no	no	no
LOCK	yes, mechanical	no	yes
ADDITIONAL INFORMATION	Logo is only apply to the Lad conference door		
DRAWING REFERENCE	n/a	n/a	n/a

PROJECT OWNER

UNDP

THE ROOM
DESIGN STUDIO BY MURAYA

Architecture | Interior Design

Tel: 023 993 620
www.theroomds.com

KEY PLAN / NOTE

កំណត់សំគាល់:
- មិនត្រូវប្រើប្រាស់ប្លង់នេះមុនពីការសាងសង់ឡើង ឧទ្ធរក្រាតែពេលការអនុញ្ញាត
- អ្នកសាងសង់ត្រូវត្រួតពិនិត្យទ្រាន់នៅការដ្ឋាន មុនពេលបើកការដ្ឋាន
- មិនអាចវាស់ទ្រាន់ដើម្បីបំពេញ ប្រើប៉ារ៉ាទ្រាន់តែប៉ុណ្ណោះ
ដើម្បីតែតប៉ុណ្ណោះ
- រាល់ទ្រាន់ទាំងអស់គឺជាមីលីម៉ែត្រ
- រាល់ឱ្យីទាំងអស់គឺជាដំណឹង
- ប្លង់នេះត្រូវយកទៅតាមបែបការណ៍ដែល និងឯកសារបស់ក្រុមហ៊ុន
- នេះគឺជាកម្មសិទ្ធិរបស់ មិនអាចយកប្រើ ឬយកទៅផ្សព្វផ្សាយបើគ្មាន
ការអនុញ្ញាតពីក្រុមហ៊ុន *The Room Design Studio By Muraya.*

WARNING:
- This drawing shall not be used for construction unless certified.
- Contractor to verify all dimensions of existing works on site before commencing any work or preparing shop drawings.
- Do not scale drawings, use written dimensions only.
- **All measurements in millimeters.**
- All levels in meters.
- This drawing is to be read in conjunction with the specifications and conditions of contract.
- This drawing and design are copyright and no portion may be produced without the permission of **The Room Design Studio By Muraya.**

REVISIONS:

H		
G		
F		
E		
D		
C		
B		
A	----------	----
REF.	កំណត់សំគាល់/Remarks	Date

ឈ្មោះគម្រោង/Project Title:

UNDP

ឈ្មោះប្លង់/Drawing Title:

GLASS PARTITION SCHEDULES 3/8

ដំណាក់កាលគម្រោង/Phase:

- ○ គំនូរគំនិត/CONCEPT DESIGN
- ● ប្លង់លំអិត/DETAILED DESIGN

មុខតំណែង/POSITION	ឈ្មោះ/NAME
នាយក/Director:	P.J
ប្រធានសិក្សាគម្រោង /Project Manager:	P.J
ពិនិត្យដោយ/Checked by:	P.J
គូសដោយ/Drawn by:	DL

ឈប់ចេញសារ/Issued for:

----_

ឈប់ថ្ងៃ/Issued Date:	ទំហំក្រដាស/Scale:
09 APRIL 2018	1/50 (A3)

លេខសន្លឹក/Drawing No:
KHATP-0221-GS-03

UNDP–GLASS PARTITION SCHEDULE p.4

SYMBOL	GP.09	GP.10R	GP.11L
MATERIAL/ TYPE	fixed partition	glass door + fixed partition	glass door + fixed partition
BRAND	ex. Tang Pheng Por Co.,Ltd./KSKS	ex. Tang Pheng Por Co.,Ltd./KSKS	ex. Tang Pheng Por Co.,Ltd./KSKS
VIEW	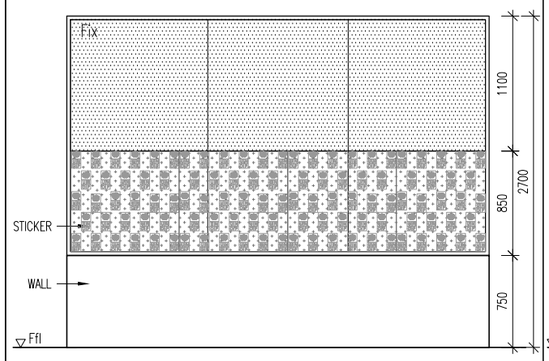	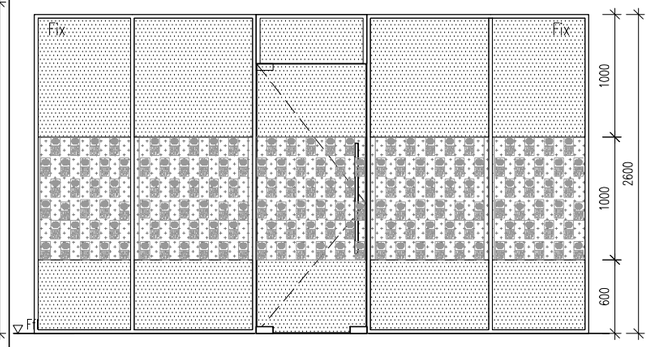	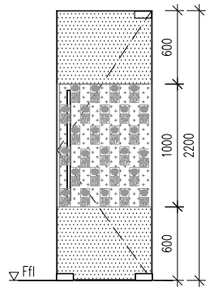
LAYOUT Left door Right door	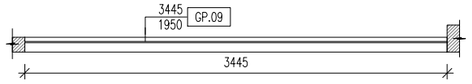	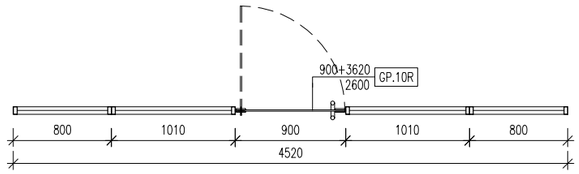	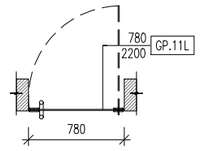
FIRE RESISTANCE	n/a	n/a	n/a
CLEARANCE AT 90 OPEN	n/a	900 x 2600 mm	780 x 2200 mm
WALL OPENING	3445 x 1950 mm (All dimension to be confirmed by the contractor on site)	4520 x 2600 mm (All dimension to be confirmed by the contractor on site)	780 x2200 (All dimension to be confirmed by the contractor on site)
DESCRIPTION	Clear glass partition with 45 mm silver aluminum frame	Clear glass partition with steel gray frame	Clear glass door
QUANTITY	GP.09L : n/a / GP.09R: n/a / Total : 01	GP.10L : n/a / GP.10R: 01 / Total : 01	GP.11L : 01 / GP.11R: 01 / Total : 02
LOCATION	FL.0.16 DRIVER room	FL.0.18 ADMIN and ICT room	FL.2.09 MEETING room and FL.2.08 UNV room
FINISHING	13,5 laminated glass or 12mm heat-soaked tempered glass	13,5 laminated glass or 12mm heat-soaked tempered glass	13,5 laminated glass or 12mm heat-soaked tempered glass
NOISE CONTROL	n/a	n/a	n/a
DOOR CLOSER	no	n/a	n/a
HARDWARE	no	VPP(handle, anti-corrosion hinges)	VPP(handle, anti-corrosion hinges)
ACCESS CONTROL	no	no	no
AIR HOLE	no	no	no
CONTACTRON	no	no	no
LOCK	no	yes	yes
ADDITIONAL INFORMATION			
DRAWING REFERENCE	n/a	n/a	n/a

PROJECT OWNER

UNDP

THE ROOM
DESIGN STUDIO BY MURAYA

Architecture I Interior Design

Tel: 023 993 620
www.theroomds.com

KEY PLAN / NOTE

កំណត់សំគាល់:
- មិនត្រូវប្រើប្រាស់ប្លង់នេះធ្វើការសាងសង់ទេ លុះត្រាតែមានការអនុញ្ញាត
- អ្នកសាងសង់ត្រូវត្រួតពិនិត្យវិមាត្រនៅការដ្ឋាន មុនពេលបើកការដ្ឋាន
- មិនអាចវាស់ទ្វាតណើរបាល់ទេ ត្រូវប្រើប៉ារ្វាតដែលសរសេរបង្ហាញនៅលើប្លង់តែប៉ុណ្ណោះ
- រាល់ទ្វាតទាំងអស់គឺជាប៉ាមីឌីម៉ែត្រ
- រាល់ម៉ឺត្រទាំងអស់គឺជាប៉ាម៉ែត្រ
- ប្លង់នេះត្រូវយកទៅតាមបច្ចេកសារលំអិត និងលក្ខណៈបច្ចេកទេស
- នេះគឺជាកម្មសិទ្ធិបញ្ញា មិនអាចចេញប្រូ ឬយកទៅលក់បានទេបើគ្មាន ការអនុញ្ញាតពីក្រុមហ៊ុន *The Room Design Studio By Muraya.*

WARNING:
- This drawing shall not be used for construction unless certified.
- Contractor to verify all dimensions of existing works on site before commencing any work or preparing shop drawings.
- Do not scale drawings, use written dimensions only.
- **All measurements in millimeters.**
- All levels in meters.
- This drawing is to be read in conjunction with the specifications and conditions of contract.
- This drawing and design are copyright and no portion may be produced without the permission of **The Room Design Studio By Muraya.**

REVISIONS:

H		
G		
F		
E		
D		
C		
B		
A	----------	----
REF.	កំណត់សំគាល់/Remarks	Date

ឈ្មោះគម្រោង/Project Title:

UNDP

ឈ្មោះប្លង់/Drawing Title:

GLASS PARTITION SCHEDULES 4/8

ដំណាក់កាលគម្រោង/Phase:

- ○ គំនូសបង្ហាញគំនិត/CONCEPT DESIGN
- ◉ ប្លង់លំអិត/DETAILED DESIGN

មុខតំណែង/POSITION	ឈ្មោះ/NAME
នាយក/Director:	P.J
ប្រធានគម្រោង/Project Manager:	P.J
ពិនិត្យដោយ/Checked by:	P.J
ប្លង់ដោយ/Drawn by:	DL

ចេញសម្រាប់/Issued for:

----|---

ចេញថ្ងៃ/Issued Date:	មាត្រដ្ឋាន/Scale:
09 APRIL 2018	1/50 (A3)

លេខសន្លឹក/Drawing No:
KHATP-0221-GS-04