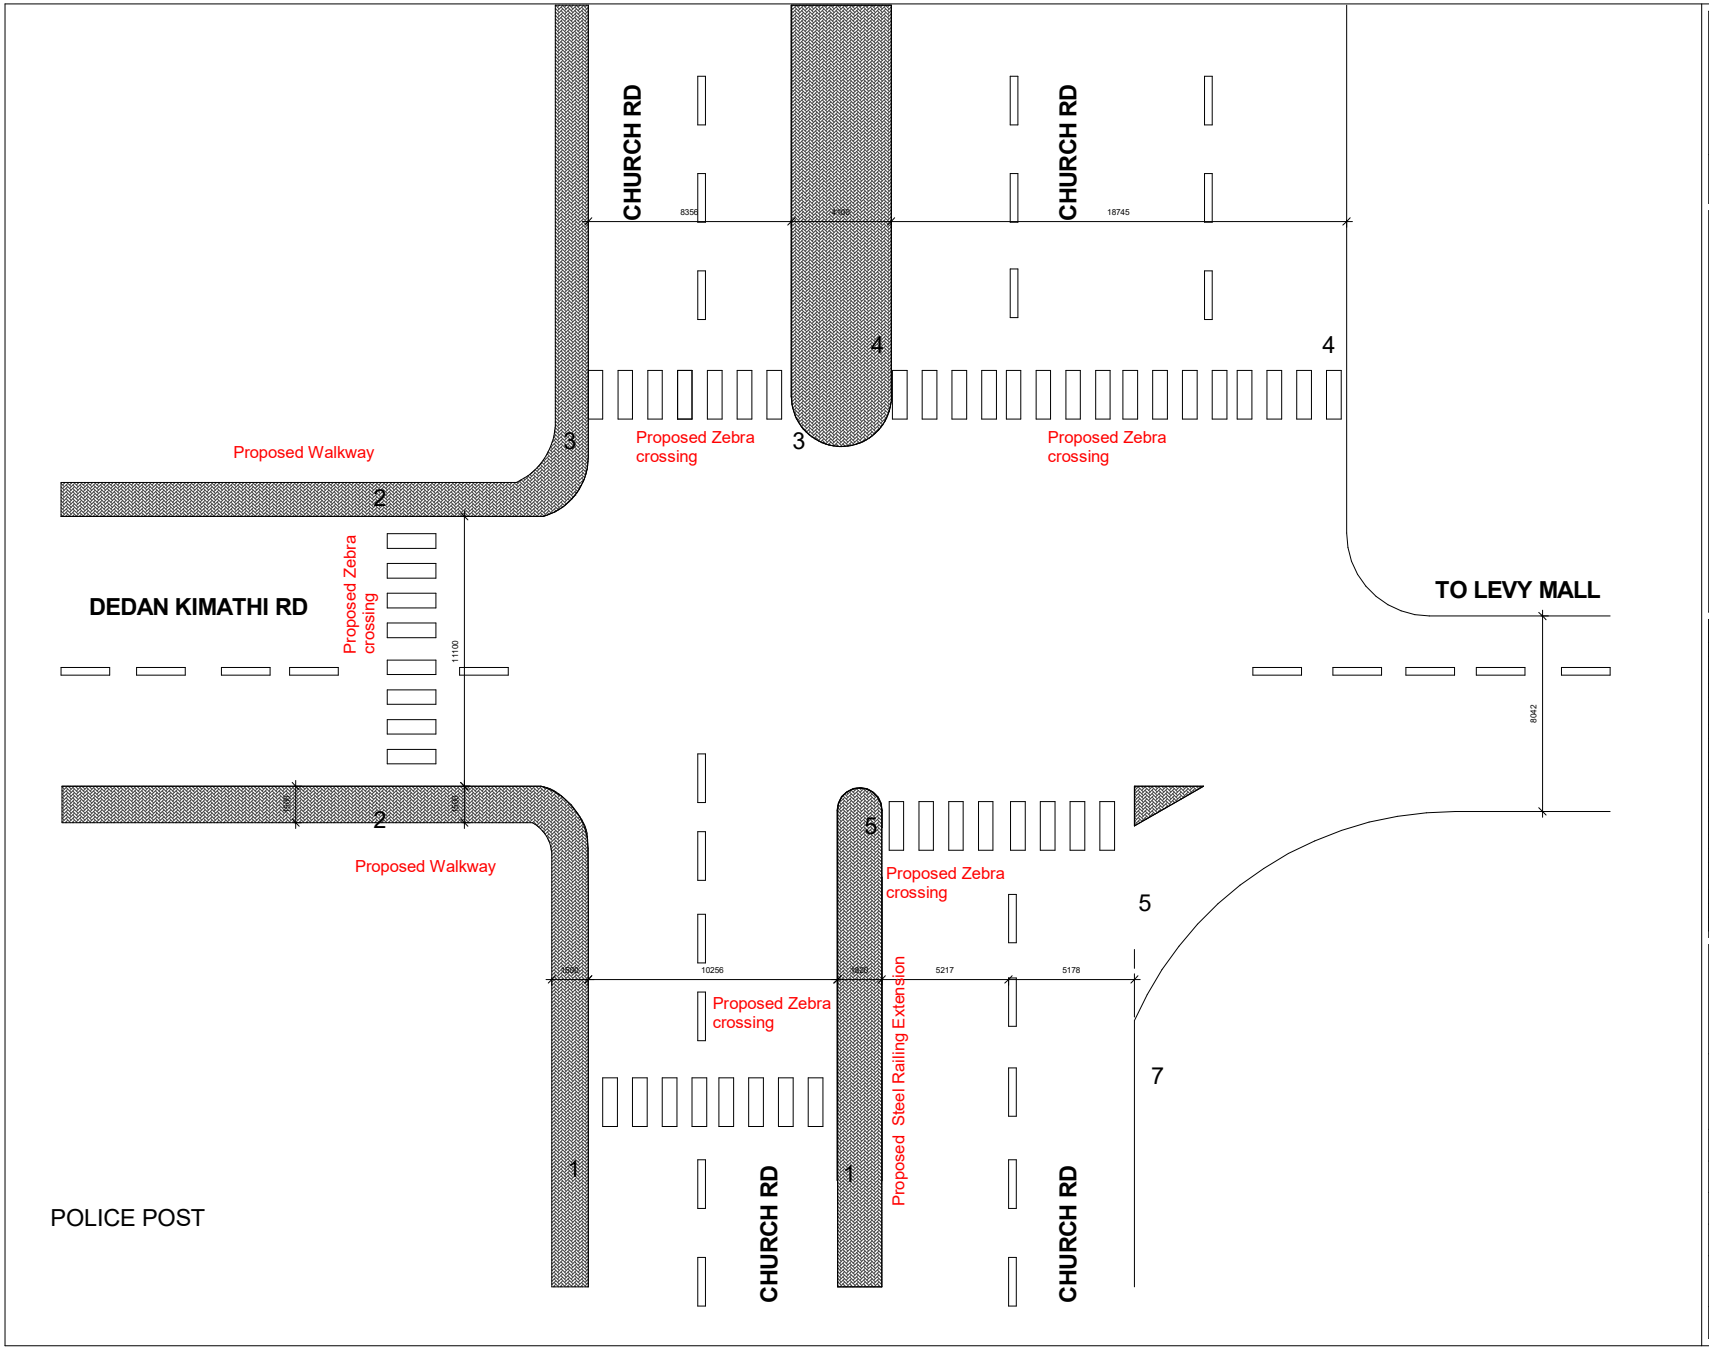

No.	Description	Date

FOR CONSTRUCTION ONLY

Project number	
Date	12/10/19
Drawn by	
Checked by	
Scale	1 : 100

12/10/2019 7:16:37 AM