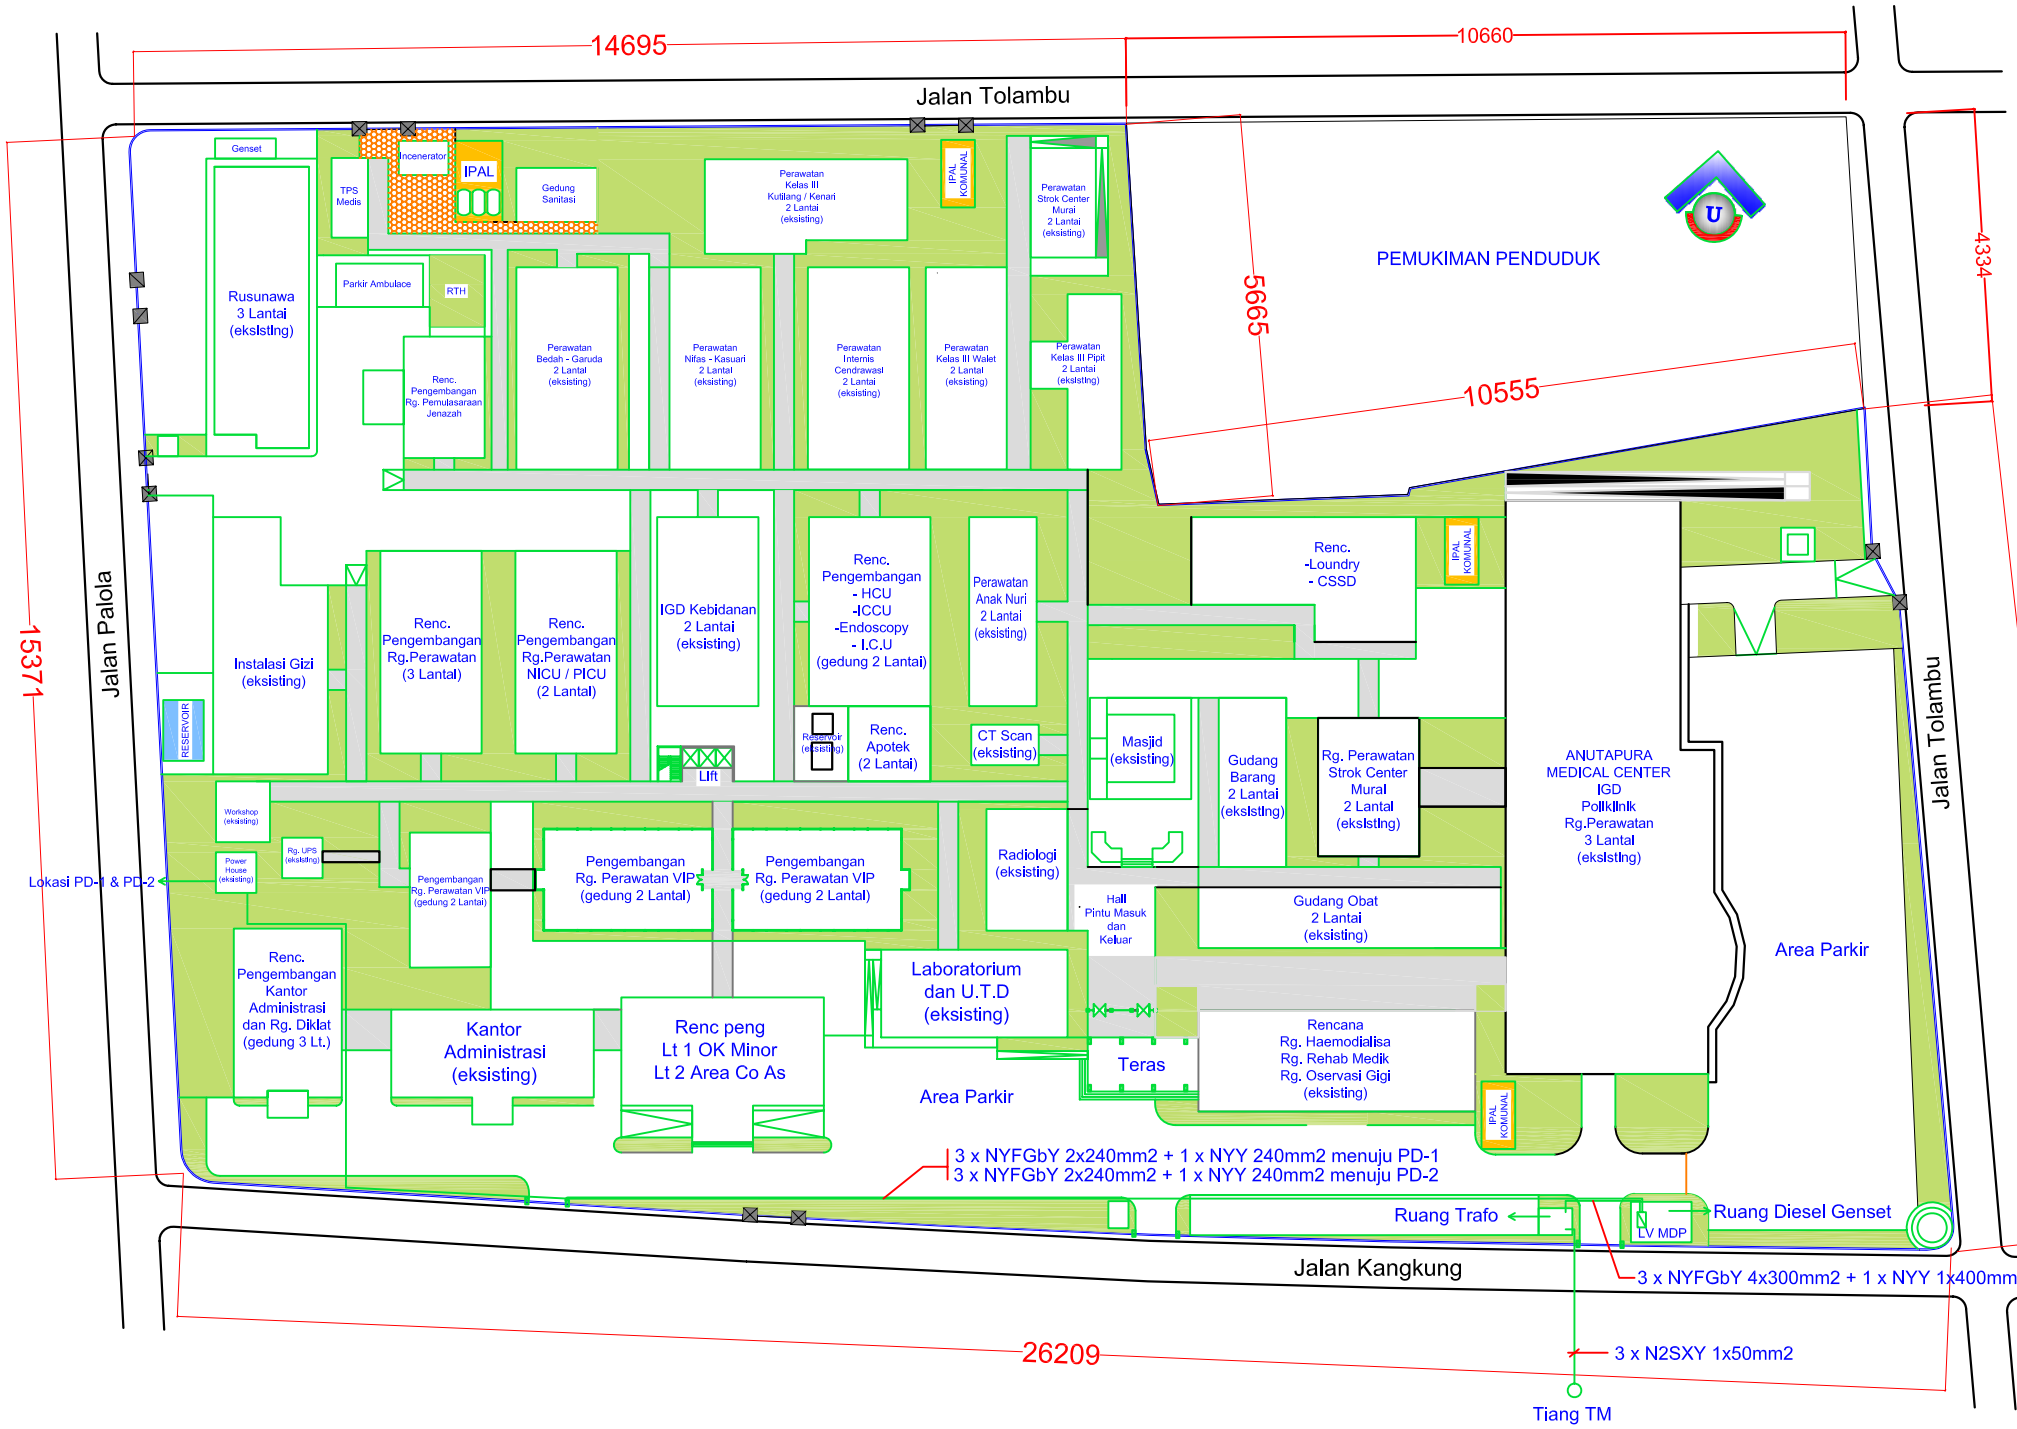

NOTES

LEGEND

REV	DATE	DESCRIPTION	CHECKED	APPROVED

OWNER

PROJECT

CONSULTING SERVICE FOR THE DESIGN AND CONSTRUCTION SUPERVISION FOR INPATIENT BUILDING, PHARMACY AND MATERNITY BUILDINGM IN TWO HOSPITAL IN CENTRAL SULAWESI

CONSULTANT

DRAWING TITLE

UNDERGROUND CABLE LAYOUT

DIVISION		CHECKED		SIZE	A1	REVISI
DRAWN		APPROVED		SCALA		0
DESIGNED		APPROVED		DATE		
DWG No.						