UNCT


UN HOUSE - CAICOLI - DILI

DRAWING DOCUMENT

REHABILITATION OF RECREATION BUILDING
(YOGA ROOM, CAFE, STAGE & TABLE TENNIS AREA)

ISSUE : MARCH 2019


NOTES :
Item of works included :
1. Removed existing ventilation at Yoga room and cafe, install new window glasses
2. Removed existing door and window at Yoga room
3. Removed and install new ceiling include ceiling list at Yoga room and cafe area
4. Install new flourecent lighting with acrylic cover at Yoga room and cafe area
5. Repair and fix electrical accesseories (Switches, outlet, ceiling fan ect.)
6. Install new zinc at kitchen included piping system
7. Repair and Vernish all wood material at cafe area
8. Interior and eksterior painting.

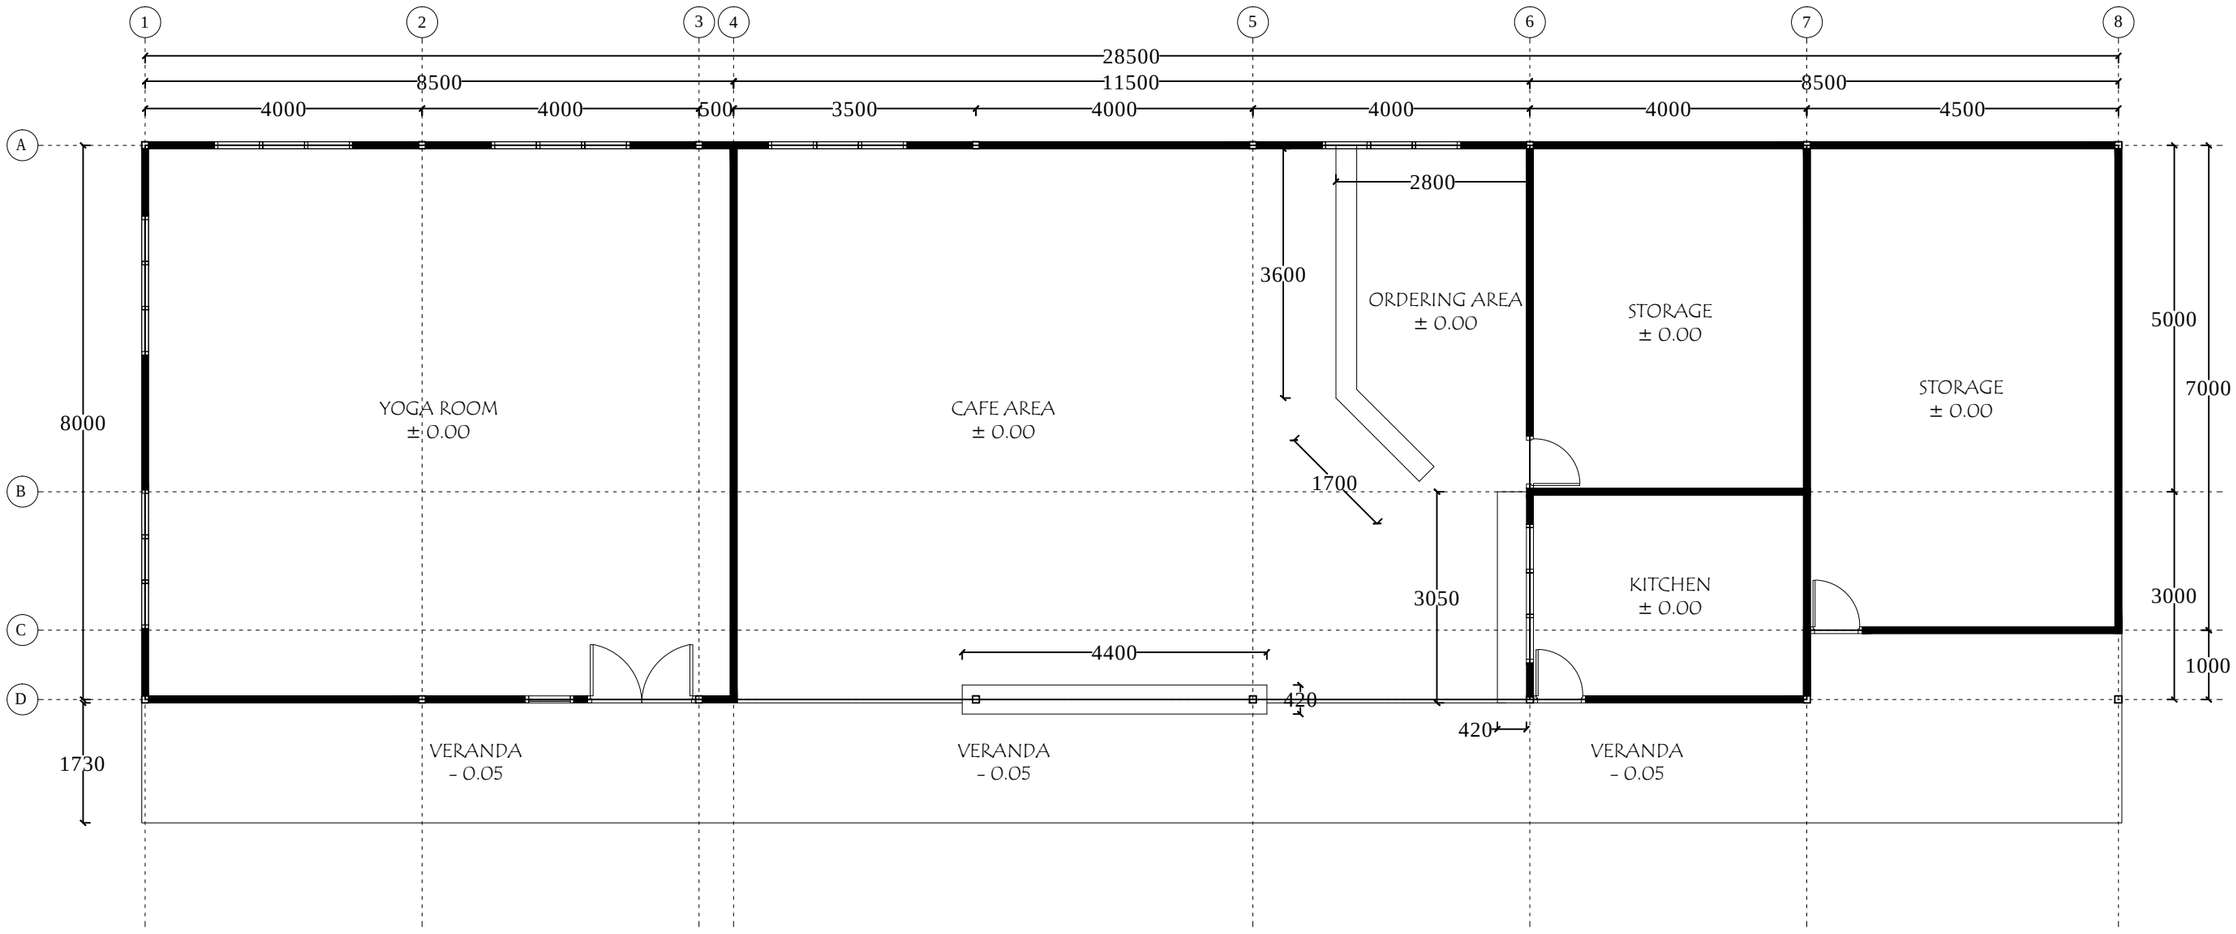

EXISTING LAYOUT YOGA & CAFE
SCALE 1:75


CLIENT / PROJECT OWNER:	PROJECT TITLE:	DRAWING TITLE:		SCALE:	DRAWING NOTES:
UNCT - UN HOUSE CAICOLI, DILI	BUILDING REHABILITATION	EXISTING LAYOUT YOGA & CAFE		1:75	
		DRAWING BY:	RECEIVED BY:	DRAWING NO.	
	LOCATION: UN HOUSE - CAICOLI - DILI	ARCH. JOAO BELO	.....	ARC-01	

NOTES :
Item of works included :
1. Removed existing ventilation at Yoga room and cafe, install new window glasses
2. Removed existing door and window at Yoga room
3. Removed and install new ceiling include ceiling list at Yoga room and cafe area
4. Install new flourecent lighting with acrylic cover at Yoga room and cafe area
5. Repair and fix electrical accesseories (Switches, outlet, ceiling fan ect.)
6. Install new zinc at kitchen included piping system
7. Repair and Vernish all wood material at cafe area
8. Interior and eksterior painting.

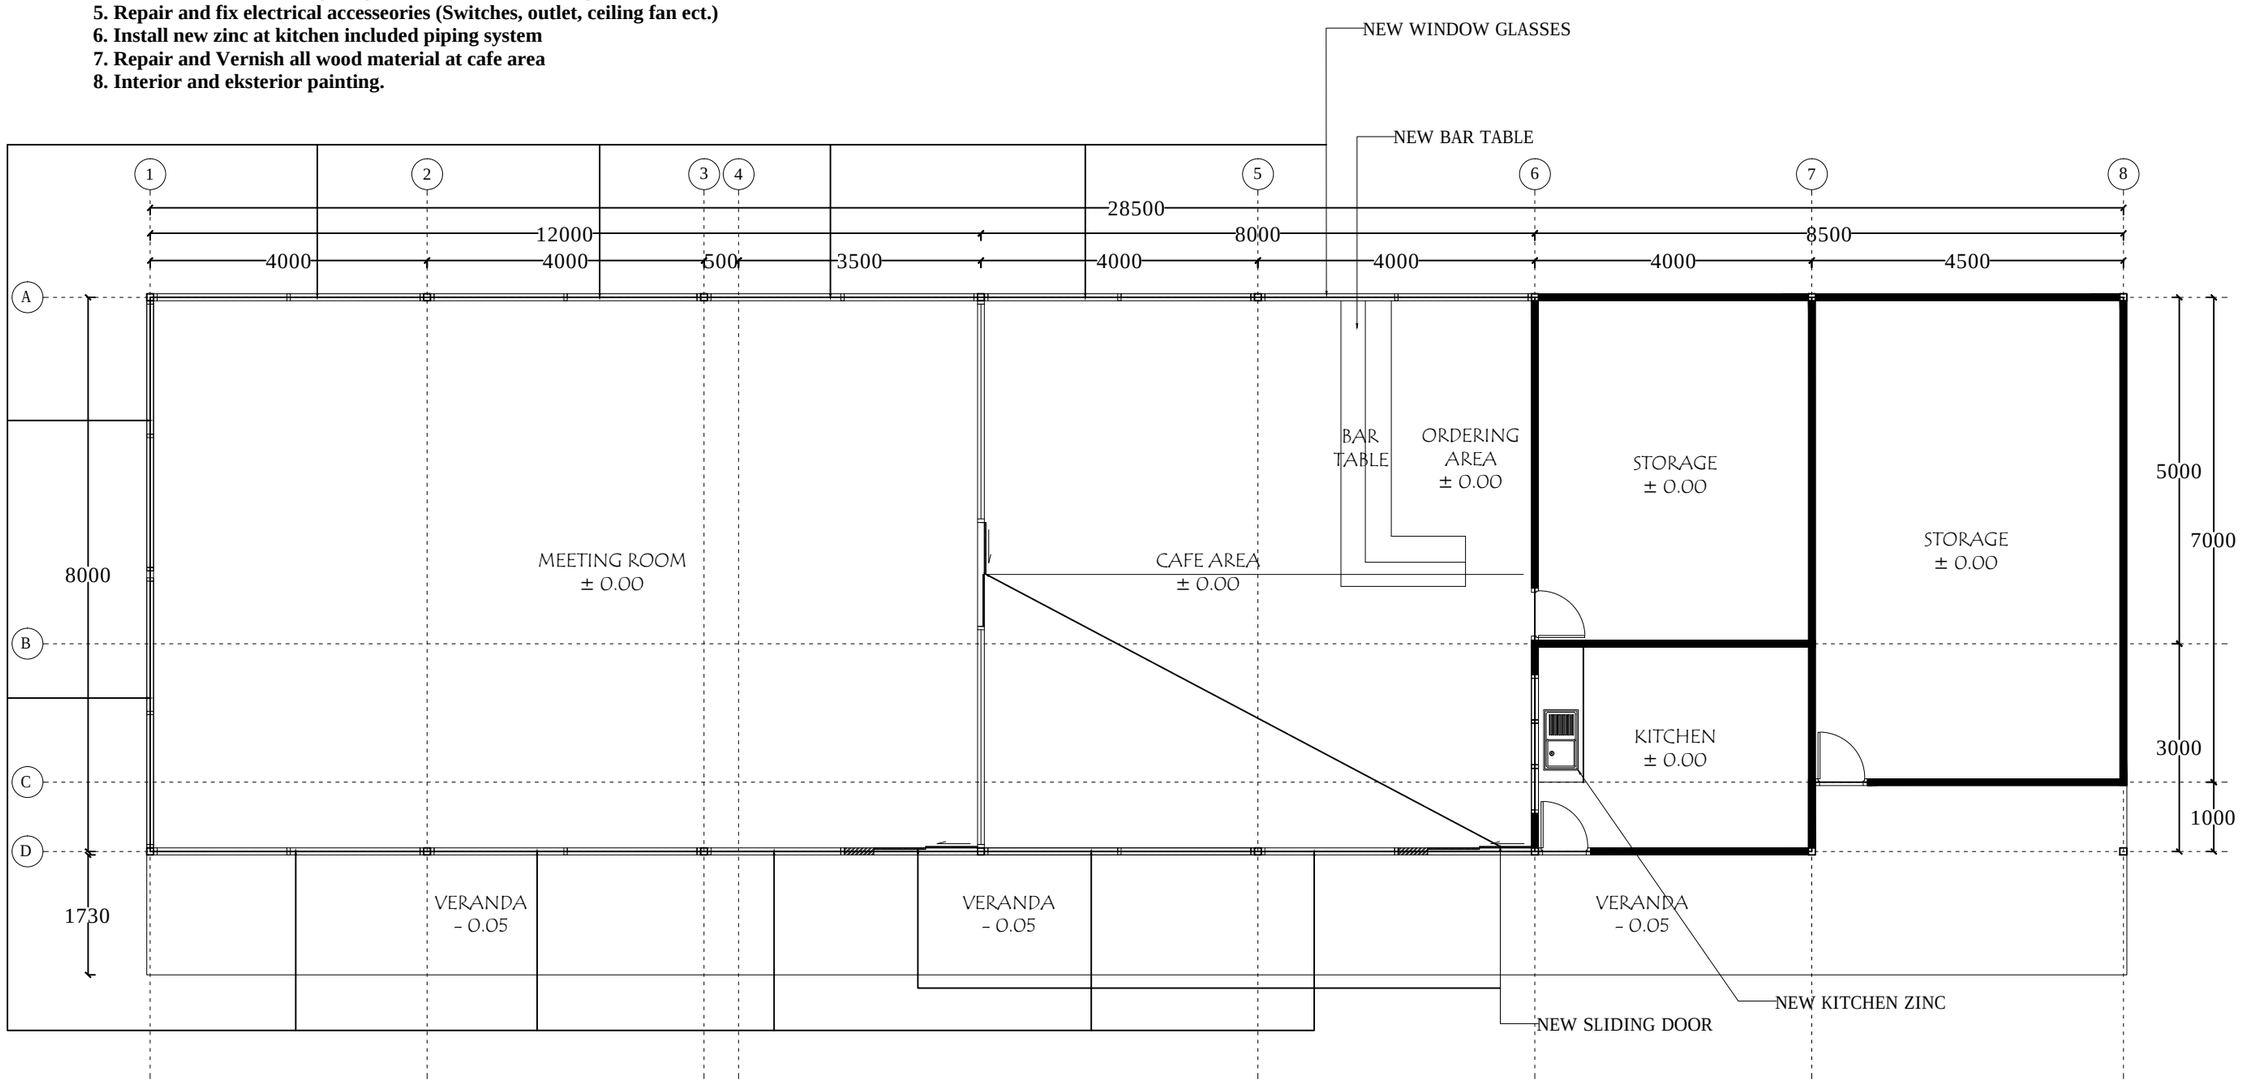

NEW LAYOUT MEETING ROOM & CAFE
SCALE 1:75

CLIENT / PROJECT OWNER:	PROJECT TITLE:	DRAWING TITLE:		SCALE:	DRAWING NOTES:
UNCT - UN HOUSE CAICOLI, DILI	BUILDING REHABILITATION	NEW LAYOUT MEETING ROOM & CAFE		1:75	
		DRAWING BY:	RECEIVED BY:	DRAWING NO.	
	LOCATION: UN HOUSE - CAICOLI - DILI	ARCH. JOAO BELO	.....	ARC-02	

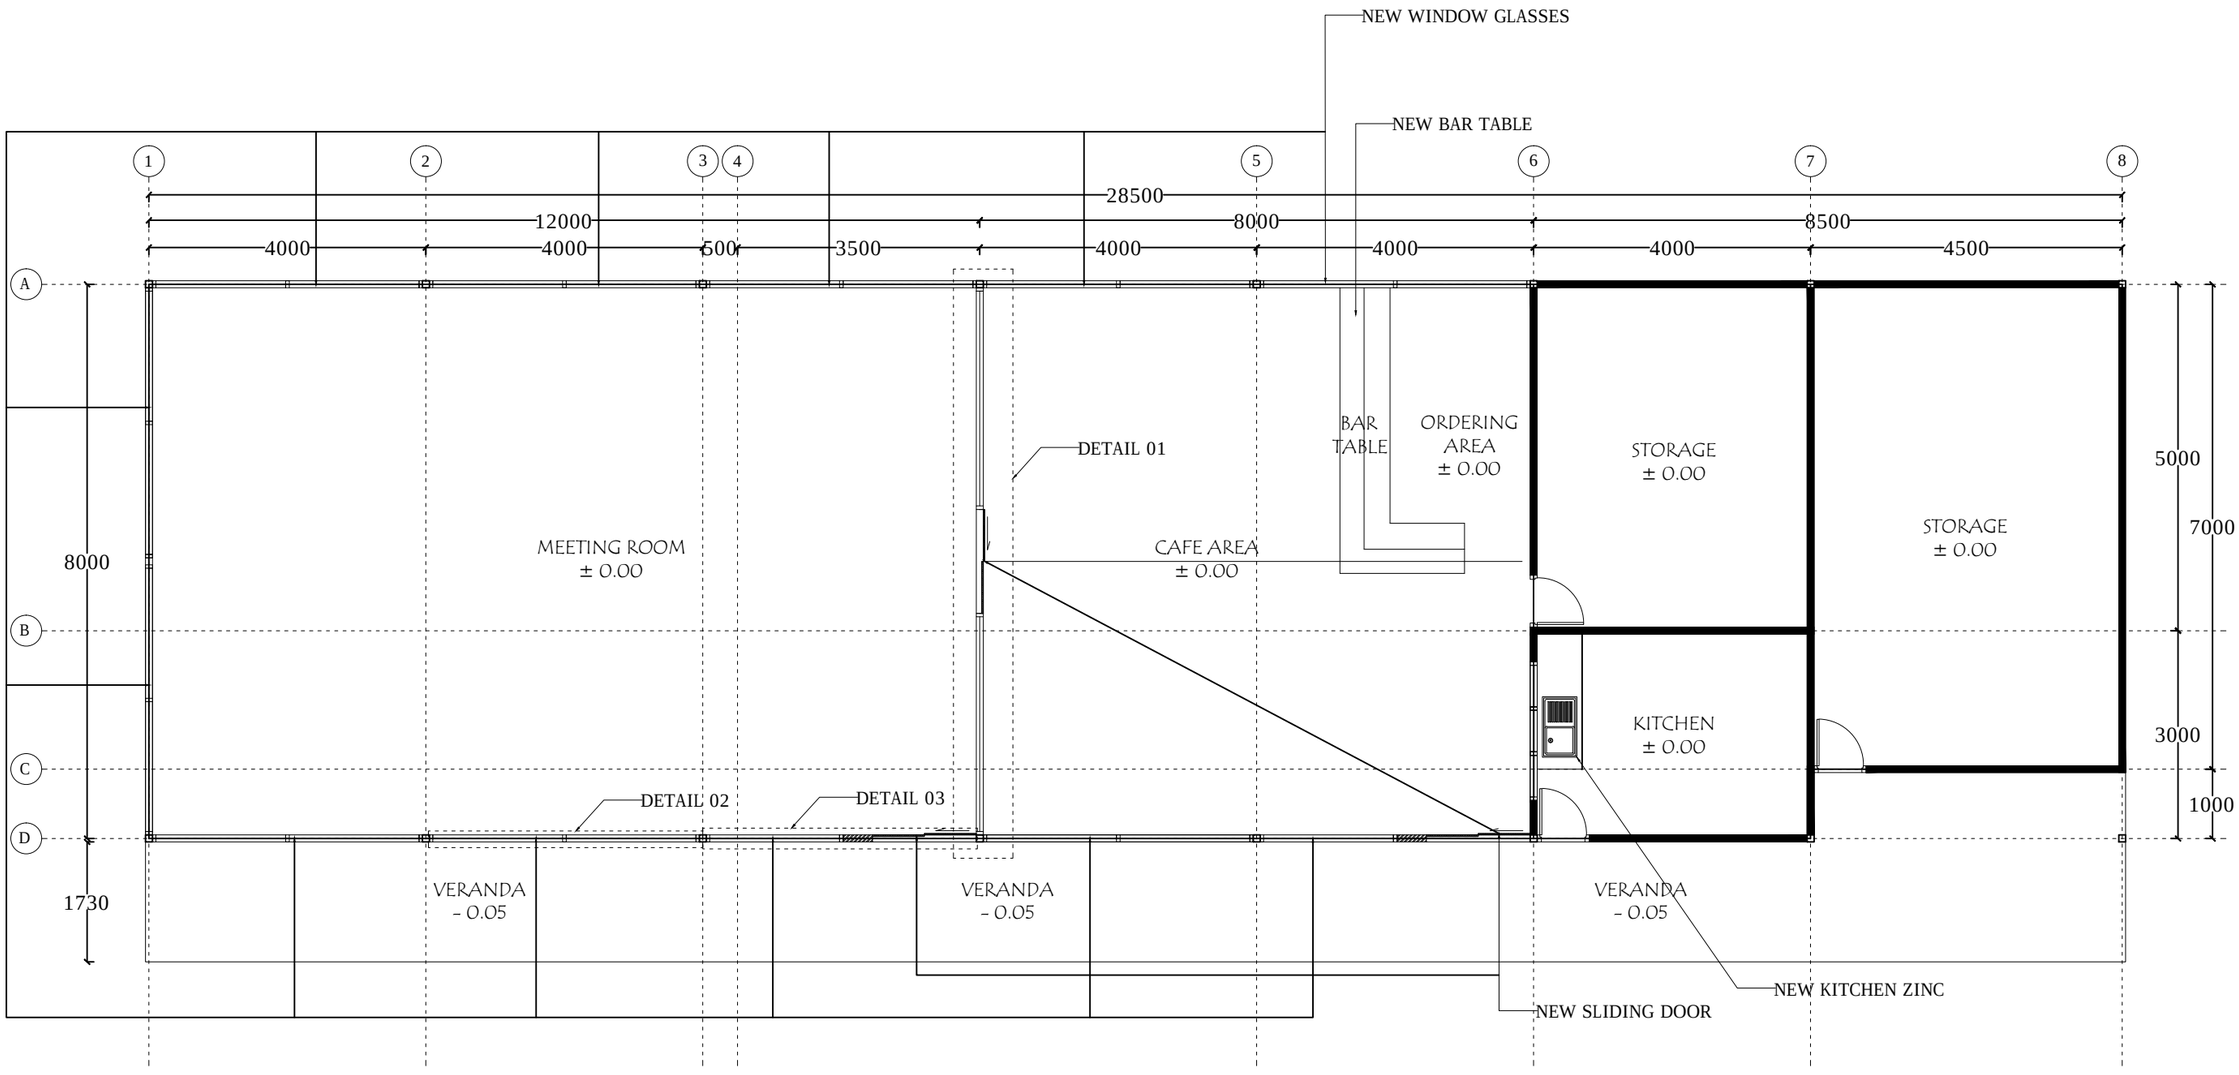


NEW LAYOUT FOR DOOR, WINDOW, VENTILATION AND JOINERY

SCALE 1:75


CLIENT / PROJECT OWNER:	PROJECT TITLE:	DRAWING TITLE:		SCALE:	DRAWING NOTES:
UNCT - UN HOUSE CAICOLI, DILI	BUILDING REHABILITATION	NEW LAYOUT FOR DOOR, WINDOW, VENTILATION AND JOINERY		1:75	
		DRAWING BY:	RECEIVED BY:	DRAWING NO.	
	LOCATION: UN HOUSE - CAICOLI - DILI	ARCH. JOAO BELO	.....	ARC-03	



DETAIL 01 - WINDOW GLASSSES DOUBLE & SLIDING DOOR
SCALE 1:50

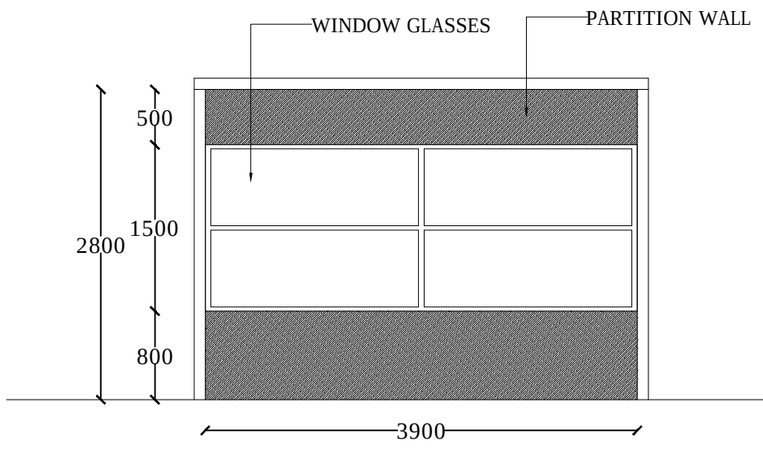


DETAIL 02 - WINDOW GLASSSES DOUBLE
SCALE 1:50

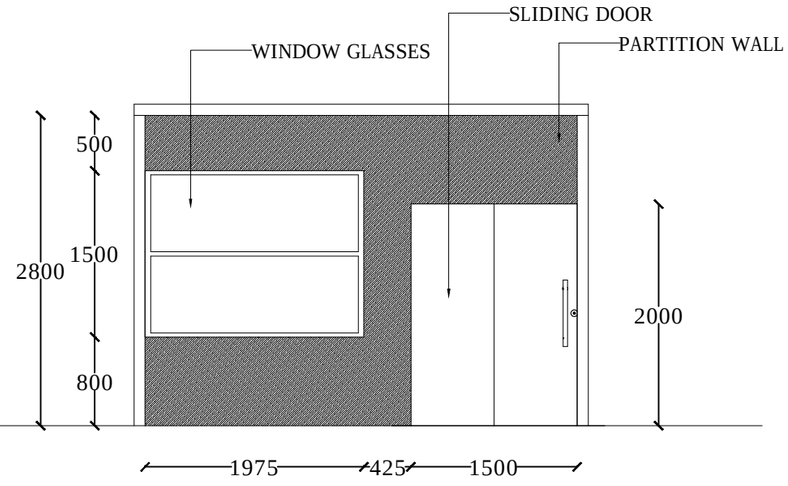

DETAIL 03 - WINDOW GLASSSES SINGLE & SLIDING DOOR
SCALE 1:50

CLIENT / PROJECT OWNER:	PROJECT TITLE:	DRAWING TITLE:		SCALE:	DRAWING NOTES:
UNCT - UN HOUSE CAICOLI, DILI	BUILDING REHABILITATION	DETAIL DOOR AND WINDOW		1:50	
		DRAWING BY:	RECEIVED BY:	DRAWING NO.	
	LOCATION: UN HOUSE - CAICOLI - DILI	ARCH. JOAO BELO	.....	ARC - 04	


NOTES :
Item of works included :
1. Install new ceramic tile 600x600mm
2. Install new squirting tile 100x600mm

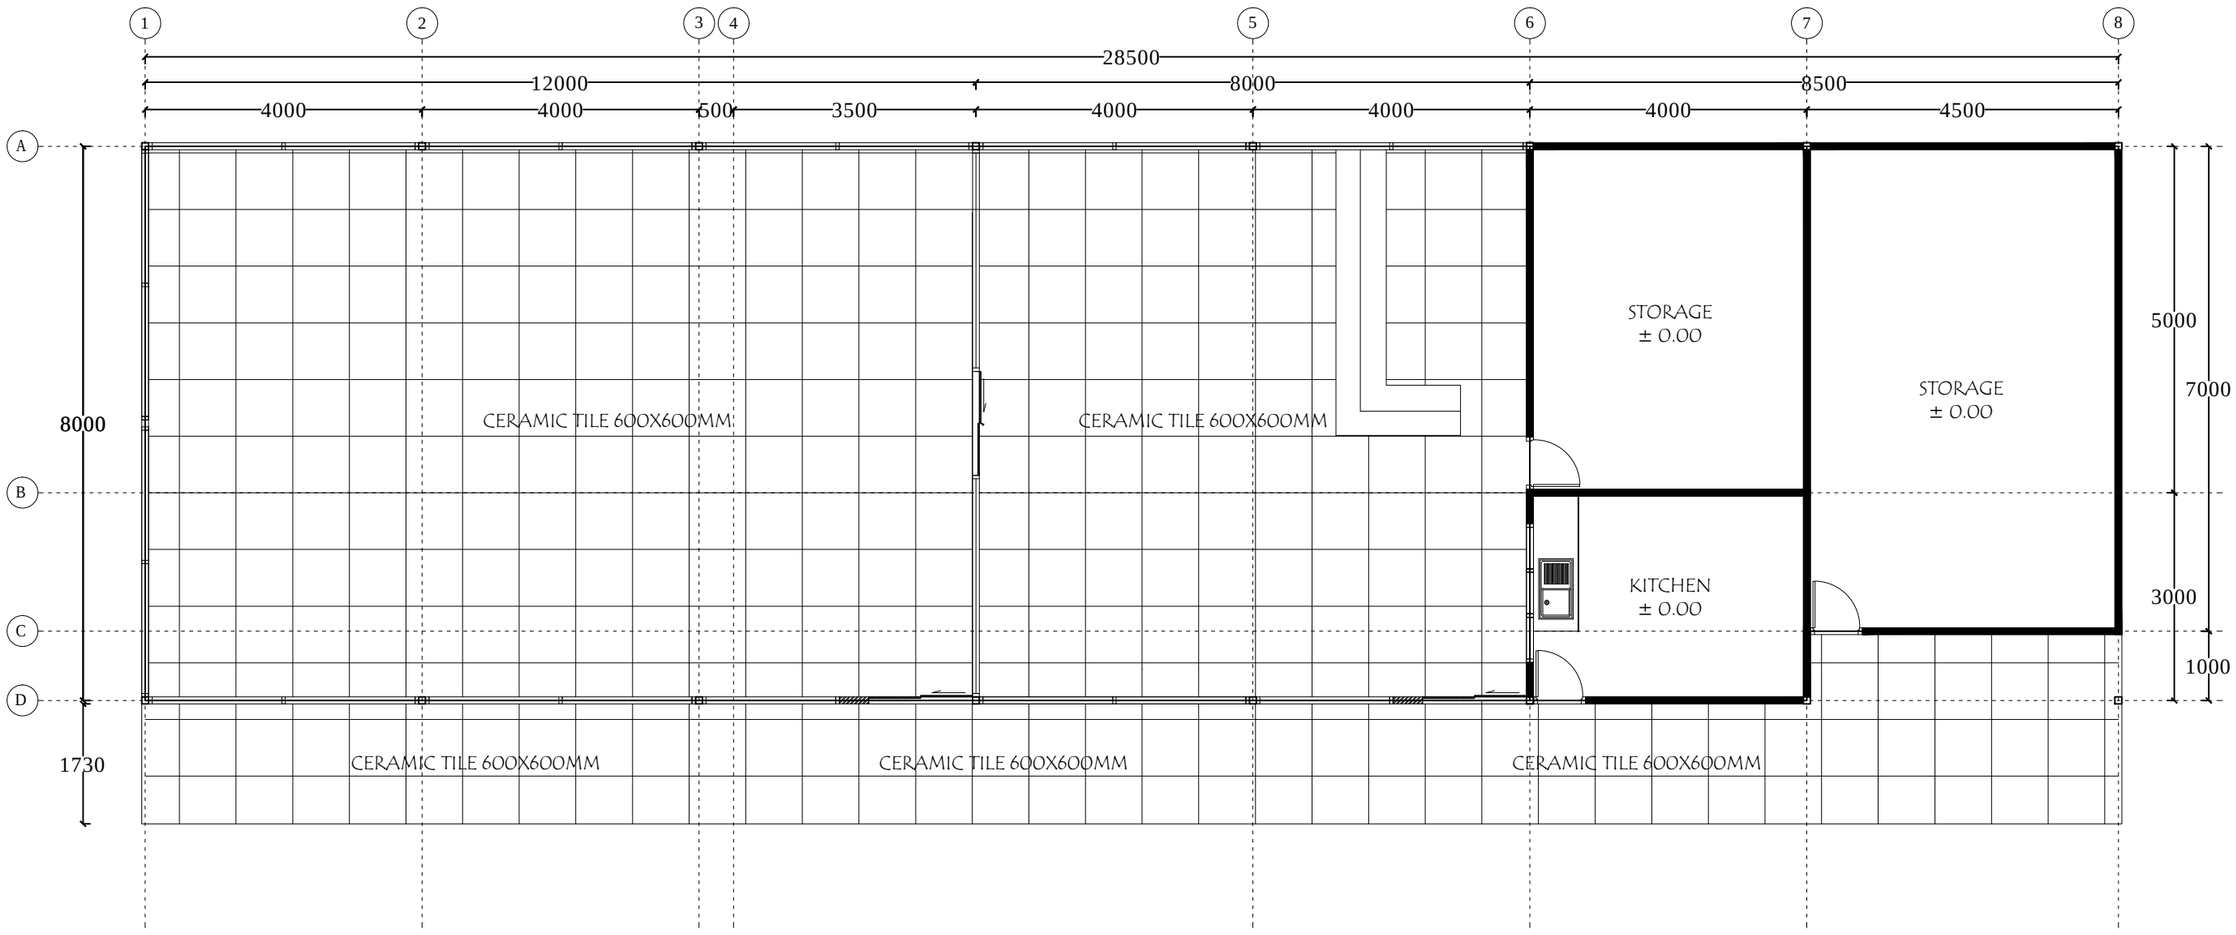

NEW LAYOUT CERAMIC TILE
SCALE 1:75

CLIENT / PROJECT OWNER:	PROJECT TITLE:	DRAWING TITLE:		SCALE:	DRAWING NOTES:
UNCT - UN HOUSE CAICOLI, DILI	BUILDING REHABILITATION	NEW LAYOUT CERAMIC TILE		1:75	
		DRAWING BY:	RECEIVED BY:	DRAWING NO.	
	LOCATION: UN HOUSE - CAICOLI - DILI	ARCH. JOAO BELO	.....	ARC-05	

NOTES :
Item of works included :
1. Repair and fix existing ceiling frame
2. Install new calciboard 6mm for ceiling

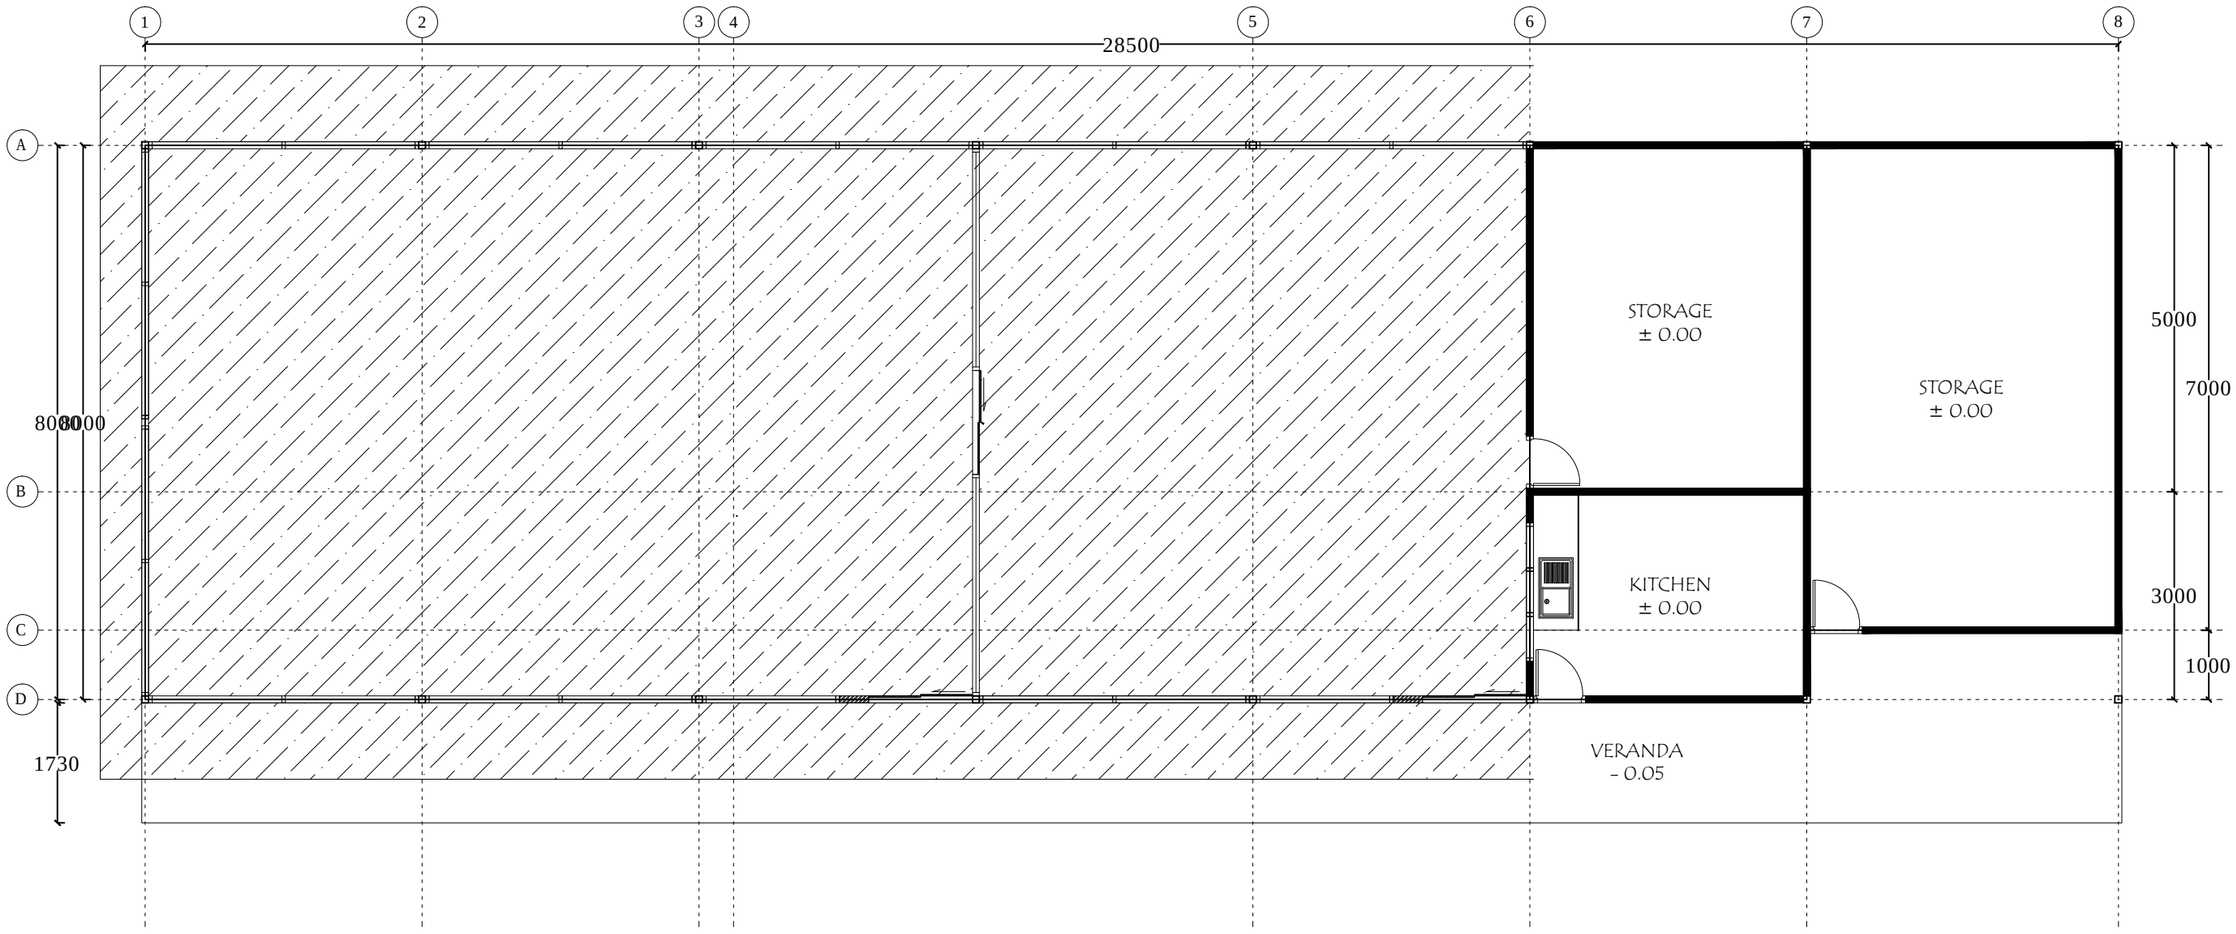

NEW LAYOUT - CEILING
SCALE 1:75

CLIENT / PROJECT OWNER:	PROJECT TITLE:	DRAWING TITLE:		SCALE:	DRAWING NOTES:
UNCT - UN HOUSE CAICOLI, DILI	BUILDING REHABILITATION	NEW LAYOUT - CEILING		1:75	
		DRAWING BY:	RECEIVED BY:	DRAWING NO.	
	LOCATION: UN HOUSE - CAICOLI - DILI	ARCH. JOAO BELO	.....	ARC-06	


NOTES :
Item of works included :
1. New instalation of Lighting (Flourescent light 2x36 watt covered with acrilyc)
2. Fix and Rapair all accessories (outlet, switch and calbeling)
3. Install new Air Conditioner (AC) 2 PK - 6 unit

LEGEND :

COMPRESSOR OF AIR CONDITIONING

AIR CONDITIONING - 2 PK


FLOURESCENT LIGHT 2X36WATT COVERED WITH ACRILYC

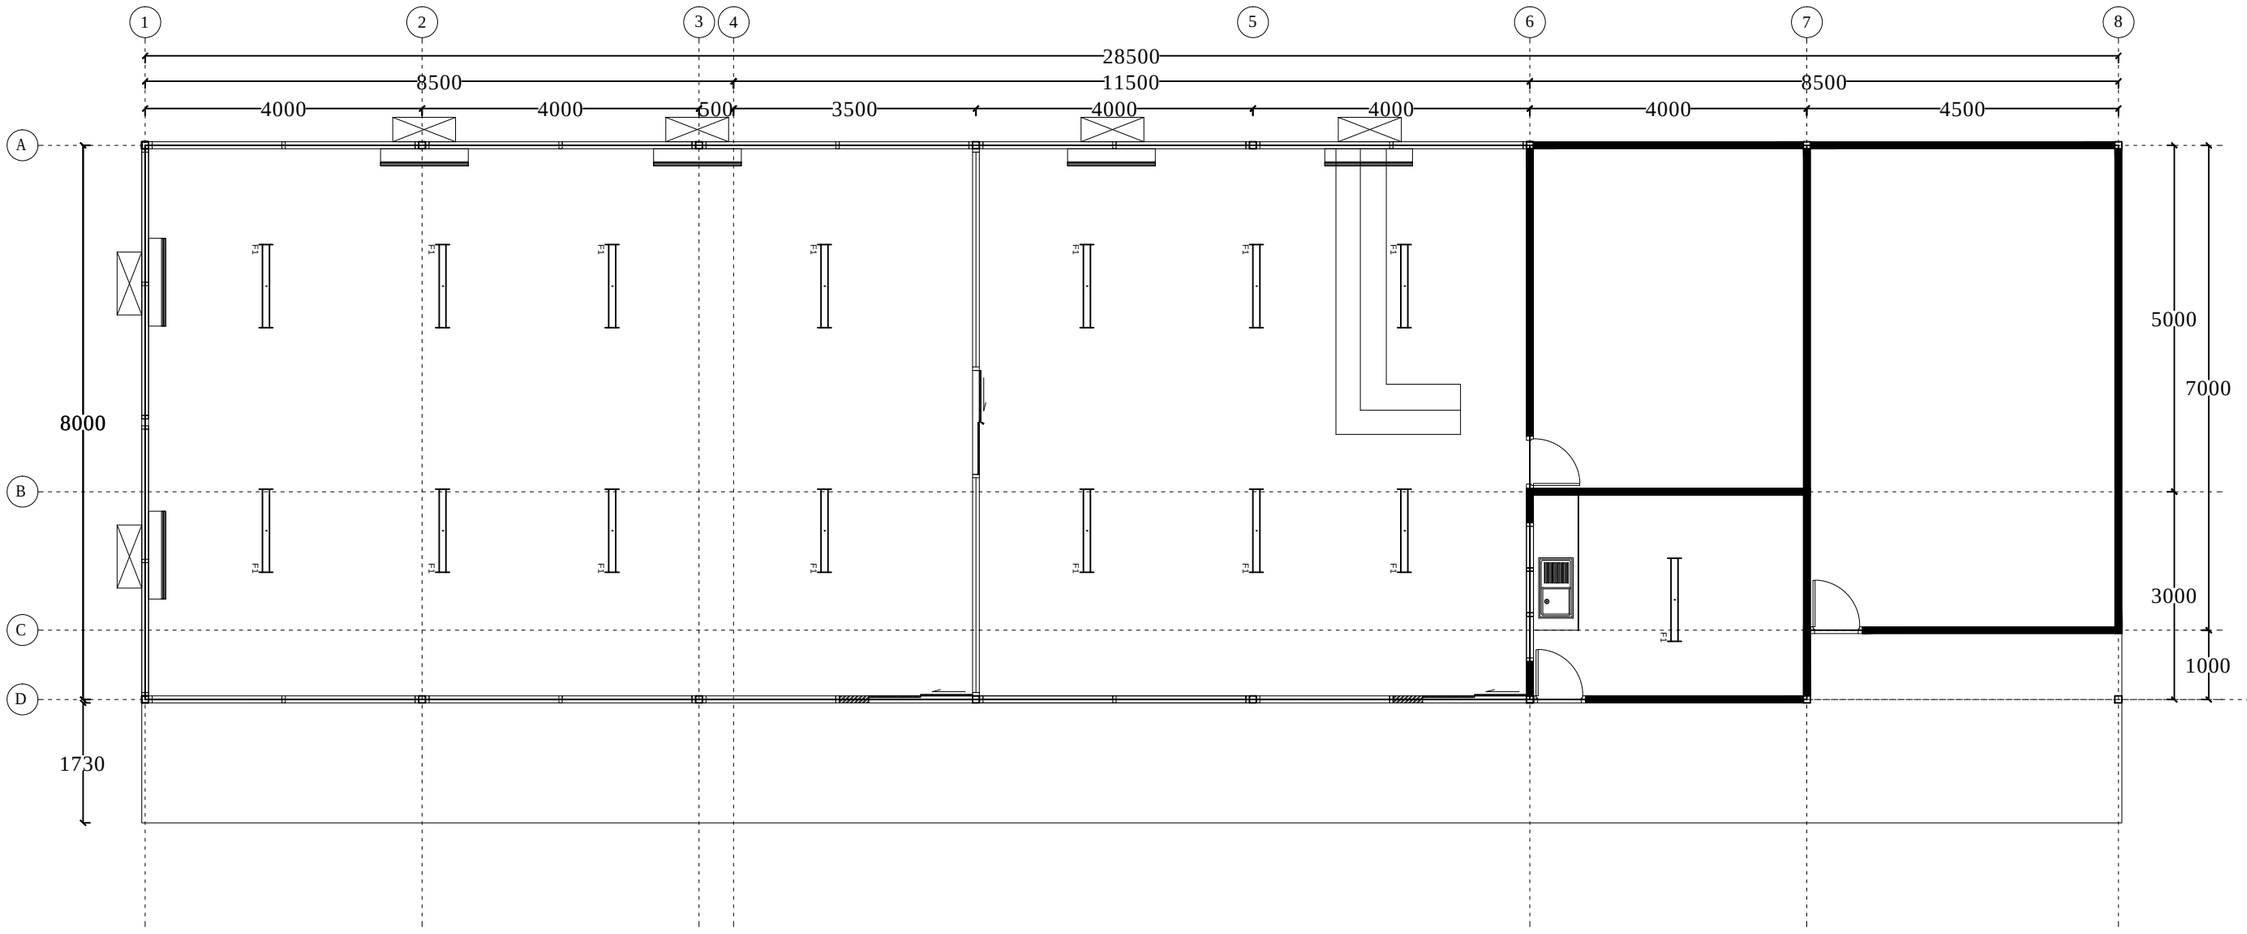

NEW LAYOUT FOR ELECTRICAL AND AC
SCALE 1:75

CLIENT / PROJECT OWNER:	PROJECT TITLE:	DRAWING TITLE:		SCALE:	DRAWING NOTES:
UNCT - UN HOUSE CAICOLI, DILI	BUILDING REHABILITATION	NEW LAYOUT FOR ELECTRICAL AND AC		1:75	
		DRAWING BY:	RECEIVED BY:	DRAWING NO.	
	LOCATION: UN HOUSE - CAICOLI - DILI	ARCH. JOAO BELO	.....	ARC-07	

NOTES :
Item of works included :
1. Install new wallpaper at Stage area
2. Concrete at area of table tennis area
3. Removed and install new ceiling include ceiling list
4. Install new flourecent lighting with acrylic cover
5. Repair and fix electrical accesseories (Switches, outlet, ceiling fan ect.)
6. Interior and eksterior painting.

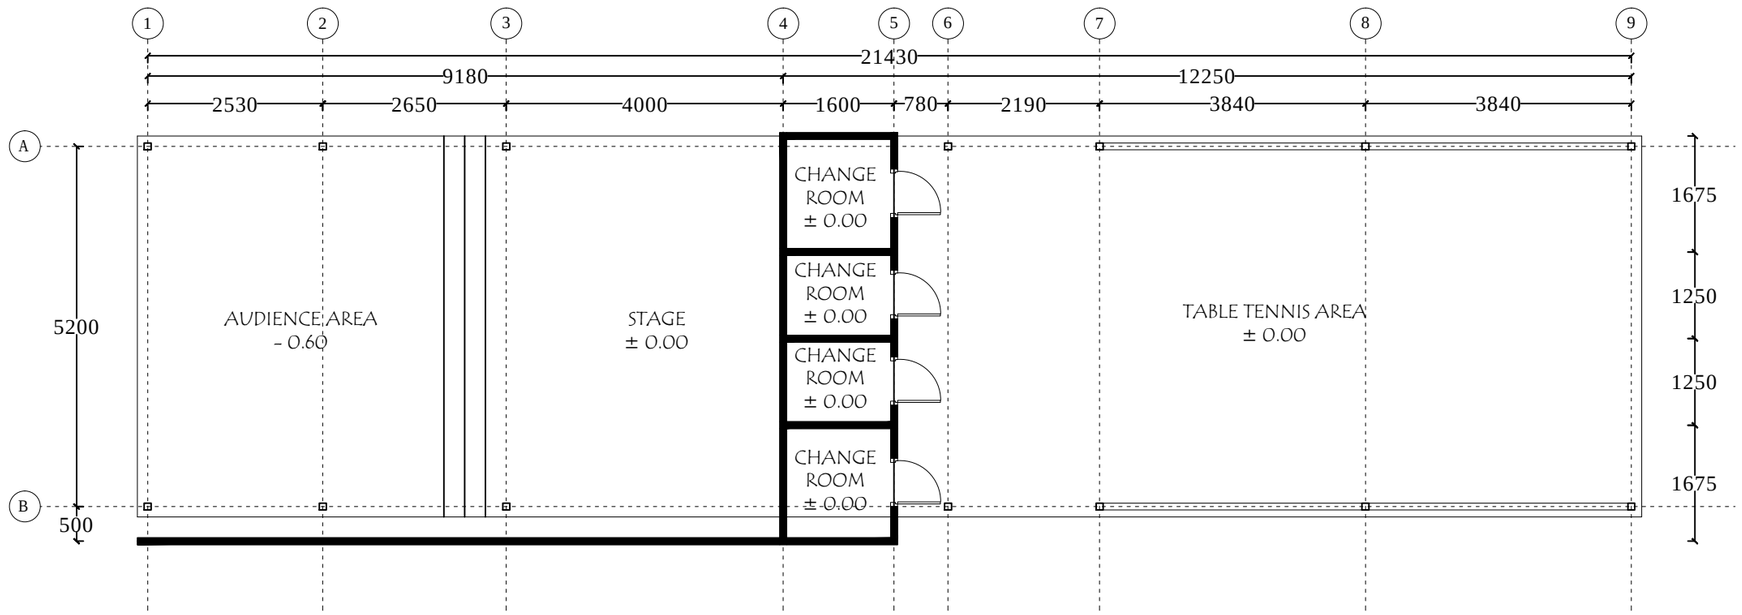


LAYOUT STAGE & RECREATION ROOM
SCALE 1:75

CLIENT / PROJECT OWNER:	PROJECT TITLE:	DRAWING TITLE:		SCALE:	DRAWING NOTES:
UNCT - UN HOUSE CAICOLI, DILI	BUILDING REHABILITATION	LAYOUT CAFE		1:75	
		DRAWING BY:	RECEIVED BY:	DRAWING NO.	
	LOCATION: UN HOUSE - CAICOLI - DILI	ARCH. JOAO BELO	.....	ARC-08	

NOTES :
Item of works included :
1. New instalation of Lighting (Flourescent light 2x36 watt covered with acrilyc)
2. Fix and Rapair all accessories (outlet, switch and calbeling)

FLOURESCENT LIGHT 2X36WATT COVERED WITH ACRILYC

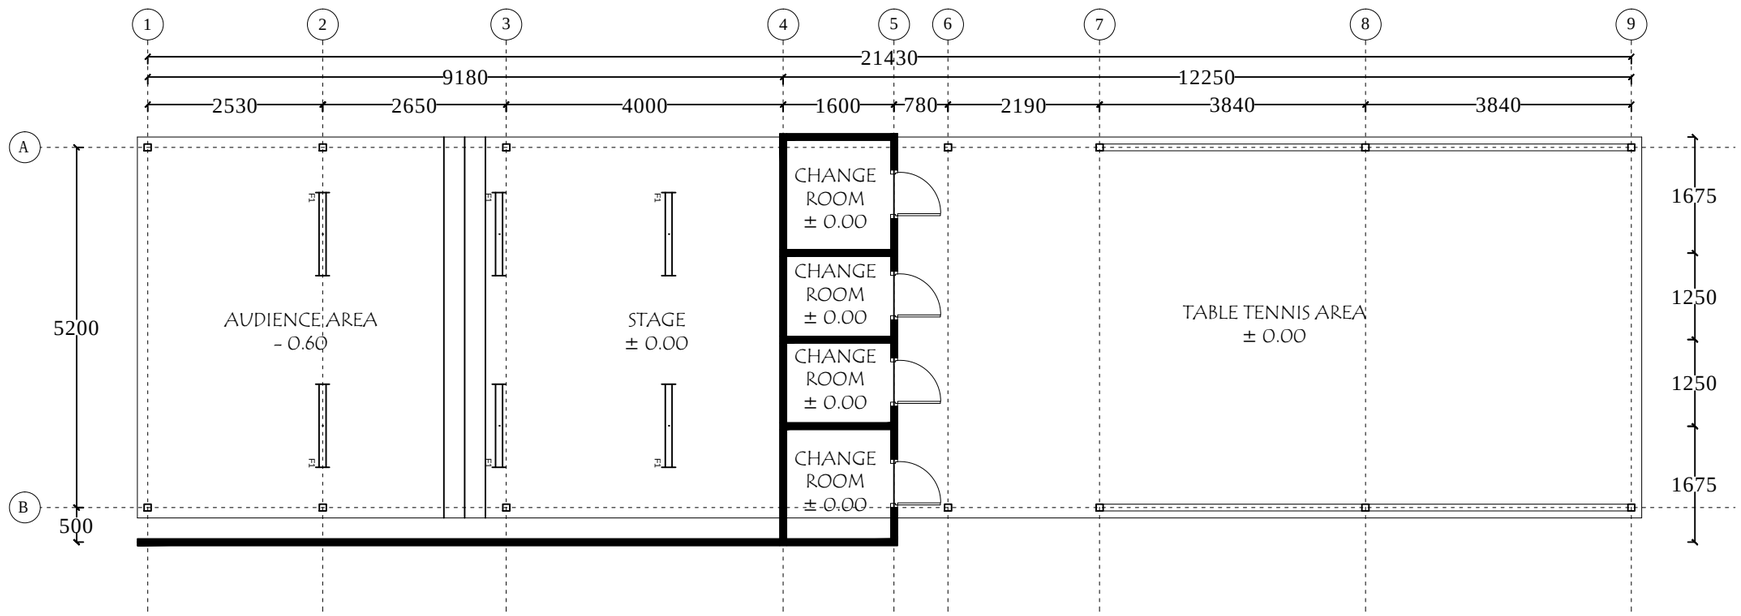

LAYOUT ELECTRICAL
SCALE 1:75

CLIENT / PROJECT OWNER:	PROJECT TITLE:	DRAWING TITLE:		SCALE:	DRAWING NOTES:
UNCT - UN HOUSE CAICOLI, DILI	BUILDING REHABILITATION	LAYOUT ELECTRICAL		1:75	
		DRAWING BY:	RECEIVED BY:	DRAWING NO.	
	LOCATION: UN HOUSE - CAICOLI - DILI	ARCH. JOAO BELO	.....	ARC-09	



3D PERPECTIVE CAFE

SCALE NTS

CLIENT / PROJECT OWNER:	PROJECT TITLE:	DRAWING TITLE:		SCALE:		DRAWING NOTES:
UNCT - UN HOUSE CAICOLI, DILI	BUILDING REHABILITATION	3D PERPECTIVE CAFE		NTS		
		DRAWING BY:	RECEIVED BY:	DRAWING NO.		
	LOCATION: UN HOUSE - CAICOLI - DILI	ARCH. JOAO BELO	.....	ARC-10		



3D PERPECTIVE EKSTERIOR
SCALE NTS

CLIENT / PROJECT OWNER:	PROJECT TITLE:	DRAWING TITLE:		SCALE:		DRAWING NOTES:
UNCT - UN HOUSE CAICOLI, DILI	BUILDING REHABILITATION	3D PERPECTIVE EKSTERIOR		NTS		
		DRAWING BY:	RECEIVED BY:	DRAWING NO.		
	LOCATION: UN HOUSE - CAICOLI - DILI	ARCH. JOAO BELO	.....	ARC-11		



INTERIOR CAFE
SCALE NTS

CLIENT / PROJECT OWNER:	PROJECT TITLE:	DRAWING TITLE:		SCALE:		DRAWING NOTES:
UNCT - UN HOUSE CAICOLI, DILI	BUILDING REHABILITATION	INTERIOR CAFE		NTS		
		DRAWING BY:	RECEIVED BY:	DRAWING NO.		
	LOCATION: UN HOUSE - CAICOLI - DILI	ARCH. JOAO BELO	.....	ARC-13		



INTERIOR CAFE
SCALE NTS

CLIENT / PROJECT OWNER:	PROJECT TITLE:	DRAWING TITLE:		SCALE:		DRAWING NOTES:
UNCT - UN HOUSE CAICOLI, DILI	BUILDING REHABILITATION	INTERIOR CAFE		NTS		
		DRAWING BY:	RECEIVED BY:	DRAWING NO.		
	LOCATION: UN HOUSE - CAICOLI - DILI	ARCH. JOAO BELO	.....	ARC-12		



INTERIOR MEETING ROOM
SCALE NTS

CLIENT / PROJECT OWNER:	PROJECT TITLE:	DRAWING TITLE:		SCALE:		DRAWING NOTES:
UNCT - UN HOUSE CAICOLI, DILI	BUILDING REHABILITATION	INTERIOR MEETING ROON		NTS		
		DRAWING BY:	RECEIVED BY:	DRAWING NO.		
	LOCATION: UN HOUSE - CAICOLI - DILI	ARCH. JOAO BELO	.....	ARC-14		



INTERIOR MEETING ROOM
SCALE NTS

CLIENT / PROJECT OWNER:	PROJECT TITLE:	DRAWING TITLE:		SCALE:		DRAWING NOTES:
UNCT - UN HOUSE CAICOLI, DILI	BUILDING REHABILITATION	INTERIOR MEETING ROON		NTS		
		DRAWING BY:	RECEIVED BY:	DRAWING NO.		
	LOCATION: UN HOUSE - CAICOLI - DILI	ARCH. JOAO BELO	.....	ARC-15		



3D PERPECTIVE TOP VIEW - RECREATION AREA

SCALE NTS

CLIENT / PROJECT OWNER:	PROJECT TITLE:	DRAWING TITLE:		SCALE:		DRAWING NOTES:
UNCT - UN HOUSE CAICOLI, DILI	BUILDING REHABILITATION	3D PERPECTIVE TOP VIEW - RECREATION AREA		NTS		
		DRAWING BY:	RECEIVED BY:	DRAWING NO.		
	LOCATION: UN HOUSE - CAICOLI - DILI	ARCH. JOAO BELO	.....	ARC-16		



3D PERPECTIVE STAGE

SCALE NTS

CLIENT / PROJECT OWNER:	PROJECT TITLE:	DRAWING TITLE:		SCALE:		DRAWING NOTES:
UNCT - UN HOUSE CAICOLI, DILI	BUILDING REHABILITATION	3D PERPECTIVE STAGE		NTS		
		DRAWING BY:	RECEIVED BY:	DRAWING NO.		
	LOCATION: UN HOUSE - CAICOLI - DILI	ARCH. JOAO BELO	.....	ARC-17		