
COMMAND CENTER GAKKUM PEKANBARU
FURNITURE

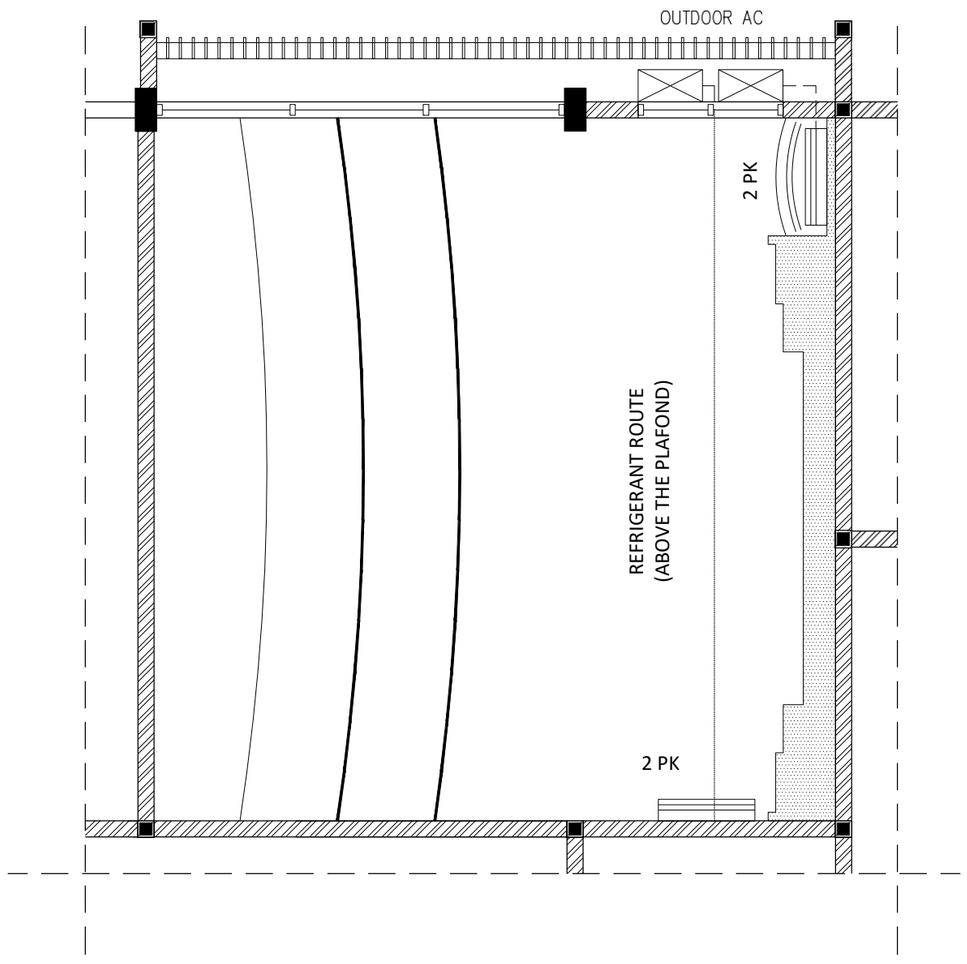

AIR CONDITIONER BLUEPRINT

SCALE 1:50

NOTE	
G1	GYPSUM 9MM EX. JAYABOARD + HOLLO GALVANIS FRAME, FINISH PAINT METROLITE 001
	DOWNLIGHT 5 INCHI, PHILIPS LAMP 11W, COOL DAYLIGHT
	DOUBLE SWITCH, EX. PANASONIC TYPE STYLE E, , WHITE COLOR, 150cm (t)
	CCTV ON THE PLAFOND
	LED STRIP LIGHT, LIGHT BLUE COLOR,EX. ARTHALIGHT


ARCHITECH : HENDRIKO PALINGGI, ST.
ASST ARCHITECH : MONICA PONGTASIK, ST.

1:50


MAIN DISPLAY 3D VIEW




3D TOP VIEW

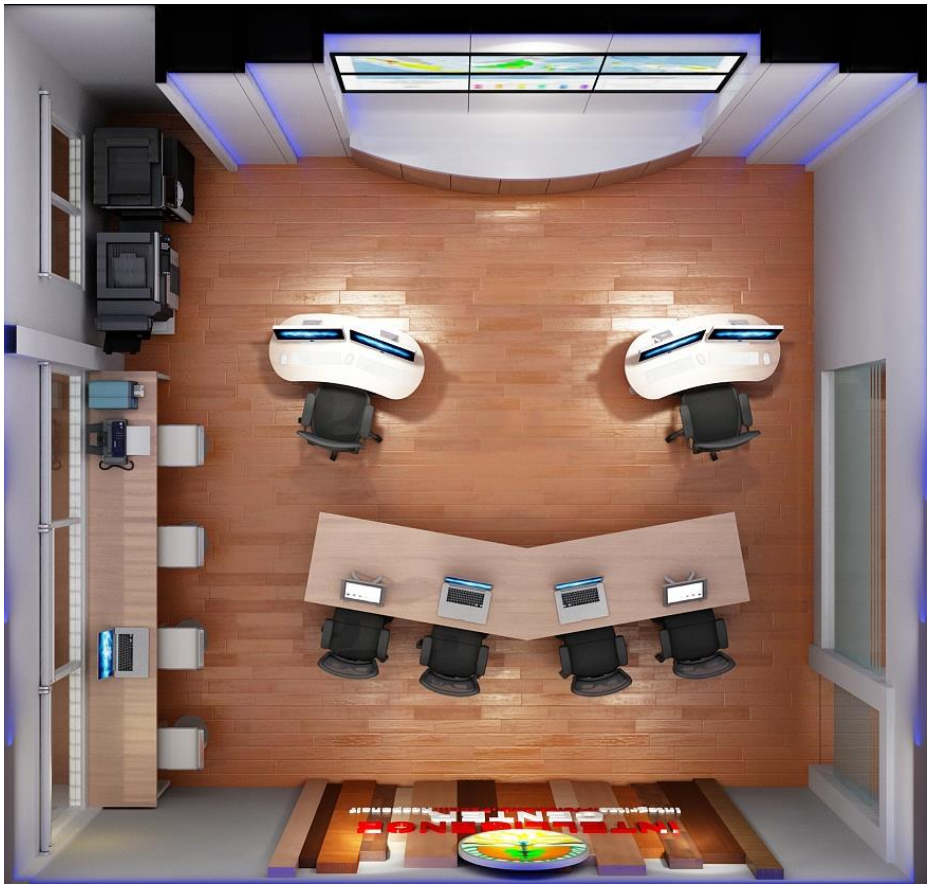

3D SIDE VIEW

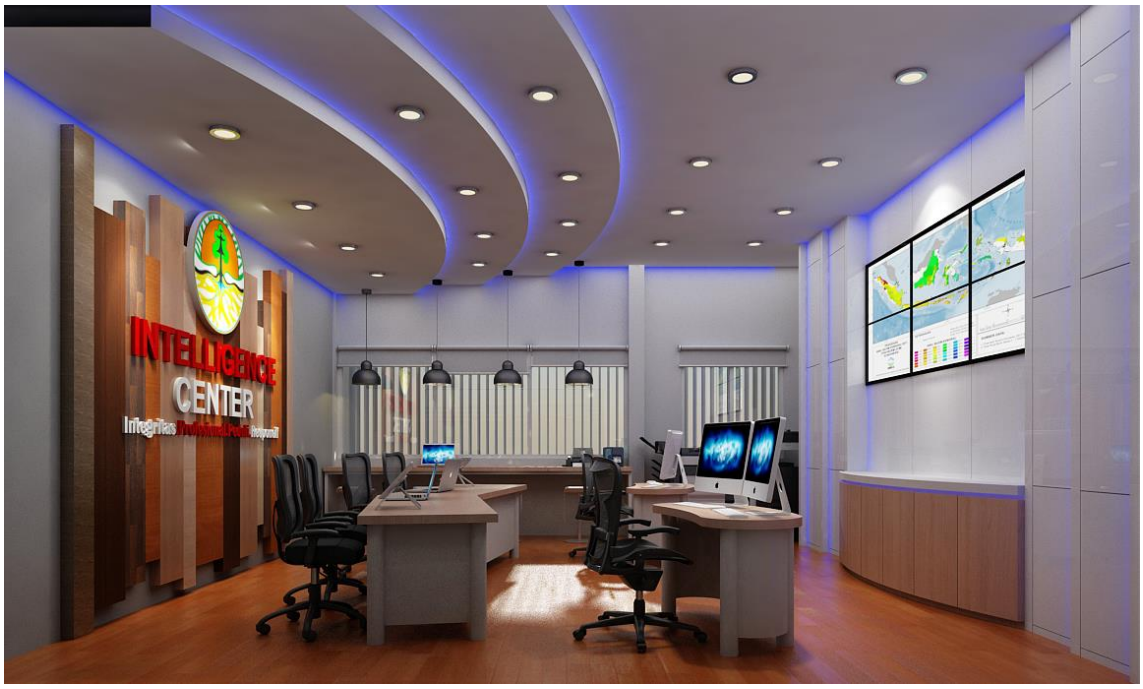

3D WINDOWS VIEW

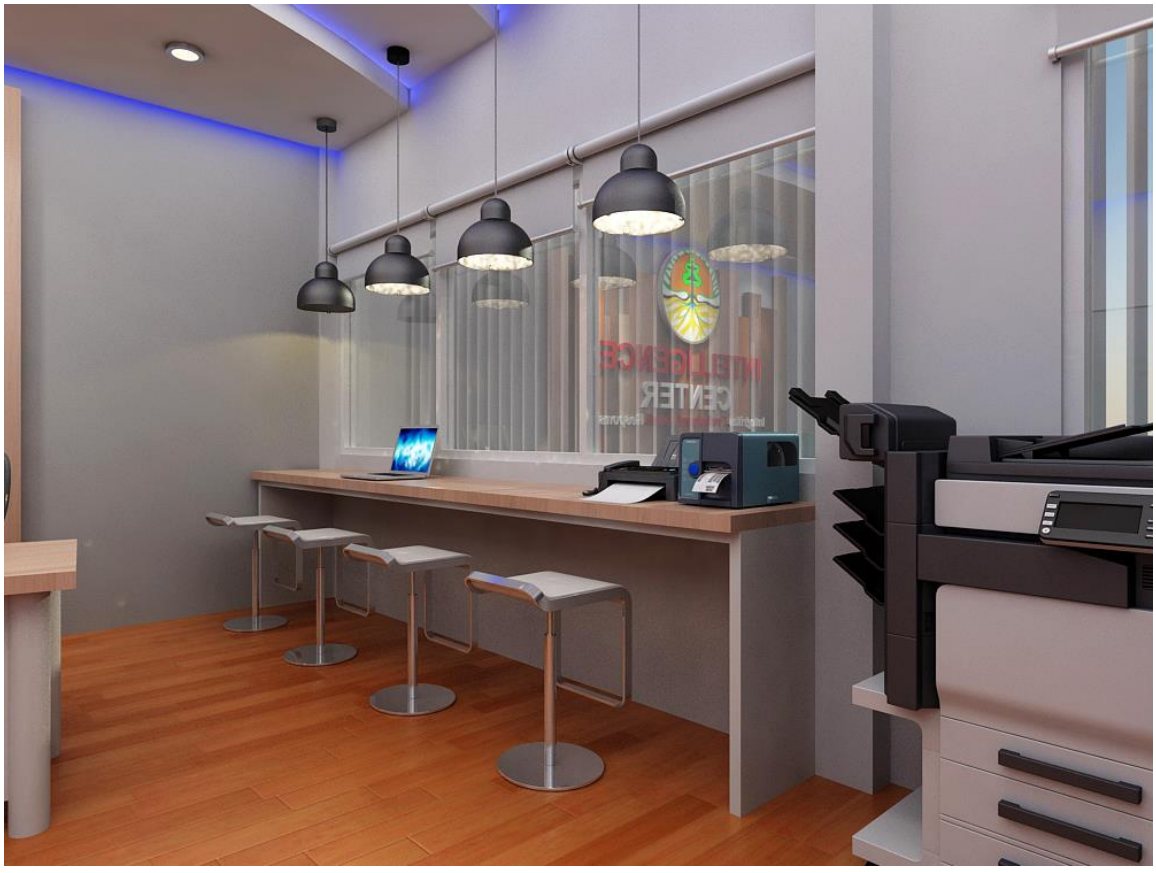


3D INSIDE VIEW





COMMAND CENTER GAKKUM PEKANBARU
FURNITURE

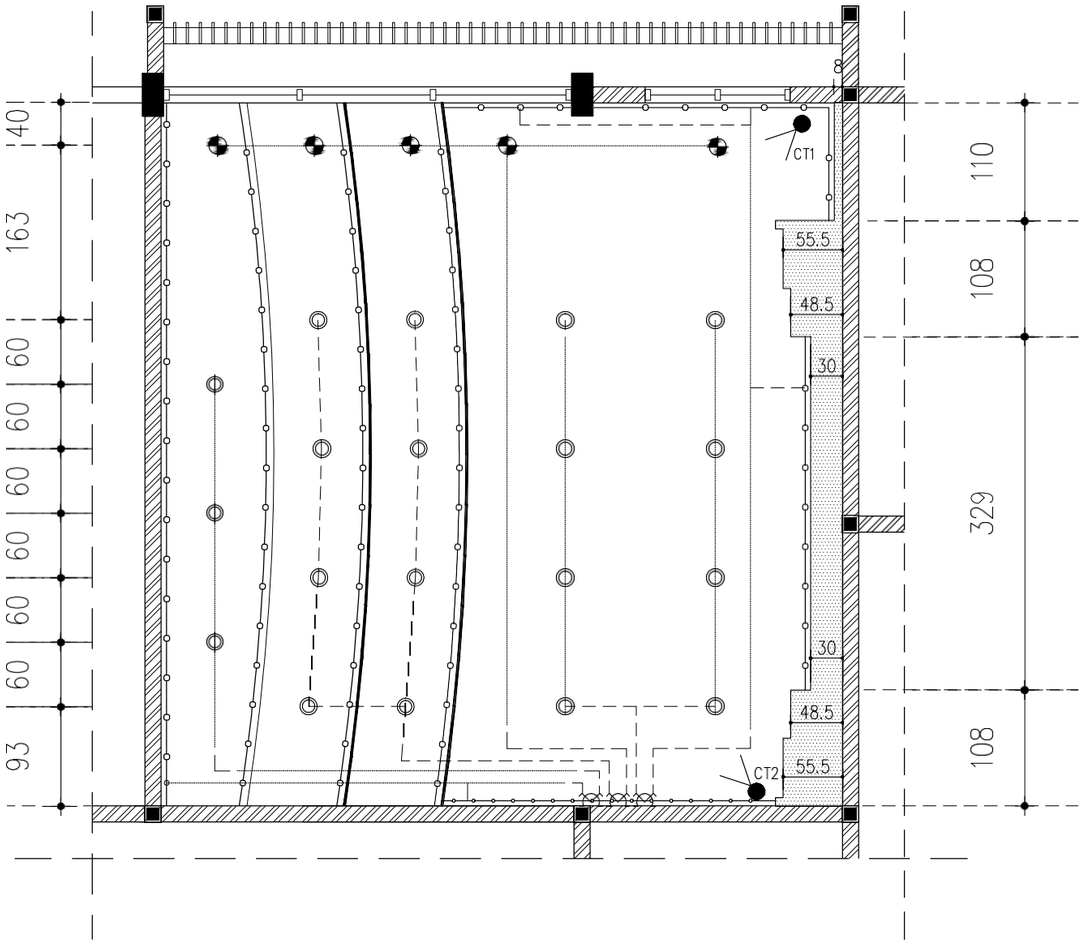

ELECTRICAL BLUEPRINT 1


SCALE 1:50

NOTE	
	SPOTLIGHT LED 5W, EX. PHILIPS POMERON TYPE, COLOR 4000K
	DOWNLIGHT 5 INCHI, PHILIPS LAMP 11W, COOL DAYLIGHT
	DOUBLE SWITCH, EX. PANASONIC TYPESTYLE E, , WHITE COLOR, 150cm (t)
	CCTV ON THE PLAFOND
	LED STRIP LIGHT, LIGHT BLUE COLOR, ADAPTOR, EX. ARTHALIGHT

ARCHITECH : HENDRIKO PALINGGI, ST.
ASST ARCHITECH : MONICA PONGTASIK, ST.


1:50

COMMAND CENTER GAKKUM PEKANBARU
FURNITURE

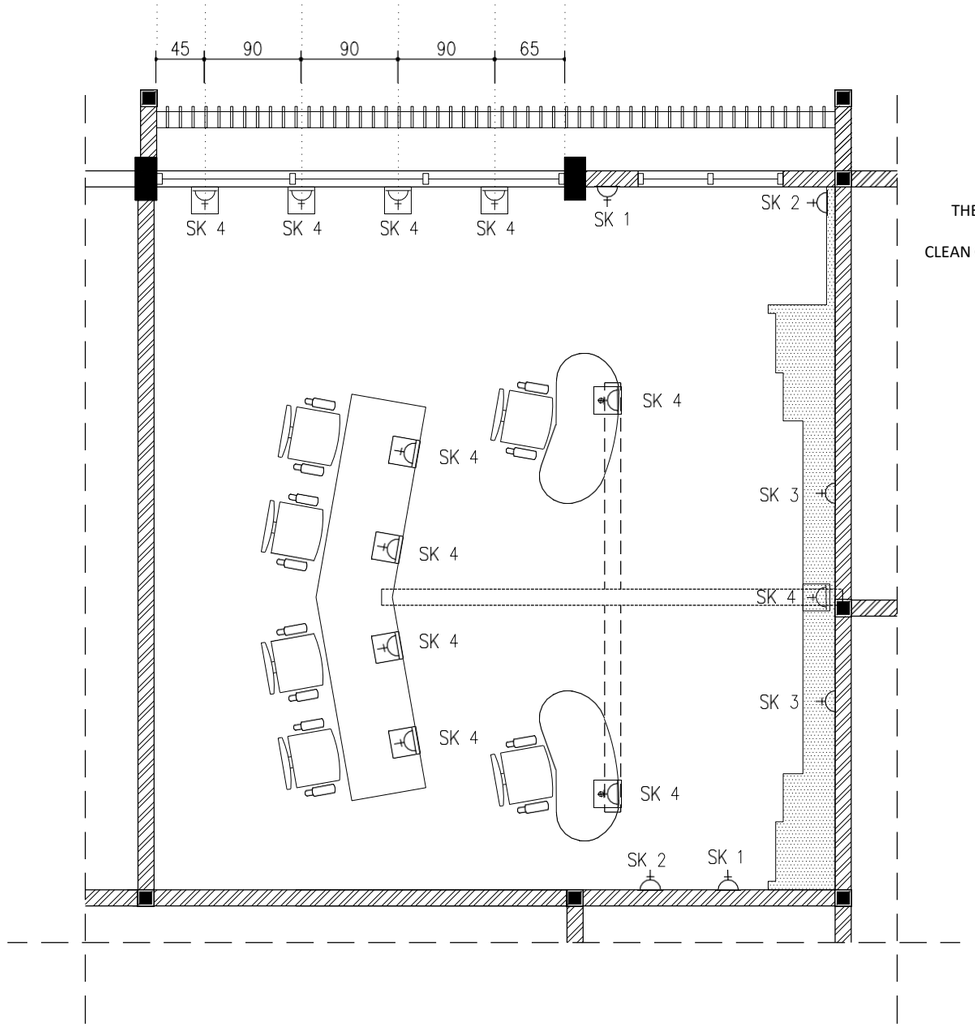

ELECTRICAL BLUEPRINT 2

SCALE 1:50

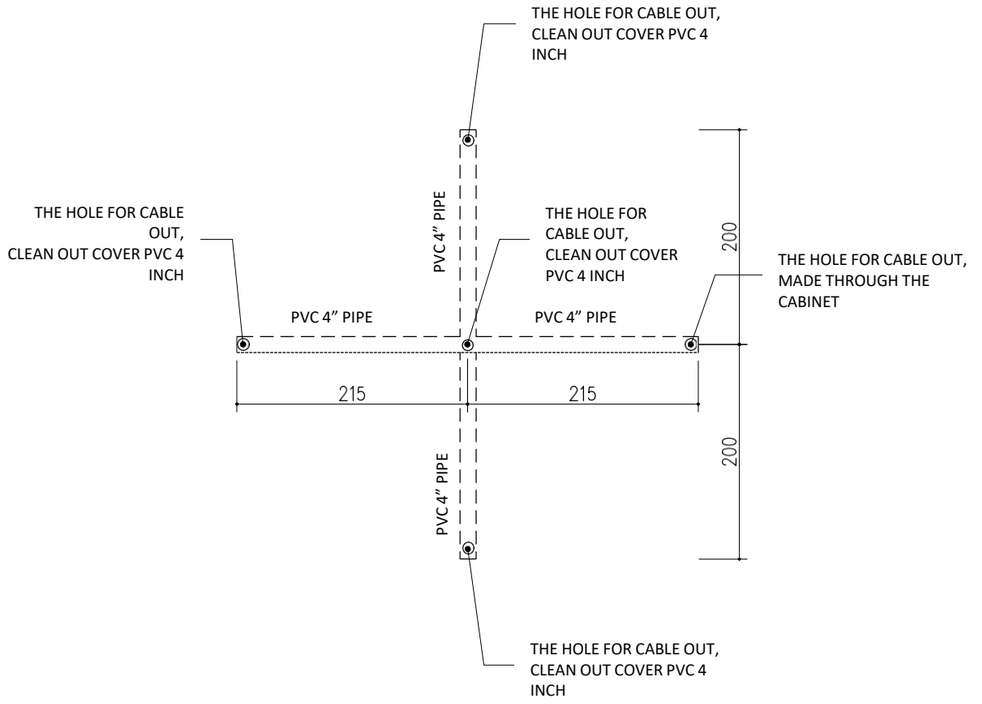

CABLE TRAY ROUTE


SCALE 1:50


NOTE	
SK 1	ELECTRICT SOCKET, EX. PANASONIC STYLE E (GROUNDING INCLUDE), height : 40cm
SK 2	AC ELECTRICT SOCKET, EX. PANASONIC STYLE E (GROUNDING INCLUDE), height : 270cm
SK 3	ELECTRICT SOCKET, EX. PANASONIC STYLE E (GROUNDING INCLUDE), height : 200cm
SK 4	ELECTRICT SOCKET, USB DATA PORT, HDMI PORT, PLANTED ON THE TABLE EX. LEGRAND (POP UP)

ARCHITECH : HENDRIKO PALINGGI, ST.
ASST ARCHITECH : MONICA PONGTASIK, ST.

1:50

COMMAND CENTER GAKKUM PEKANBARU
FURNITURE

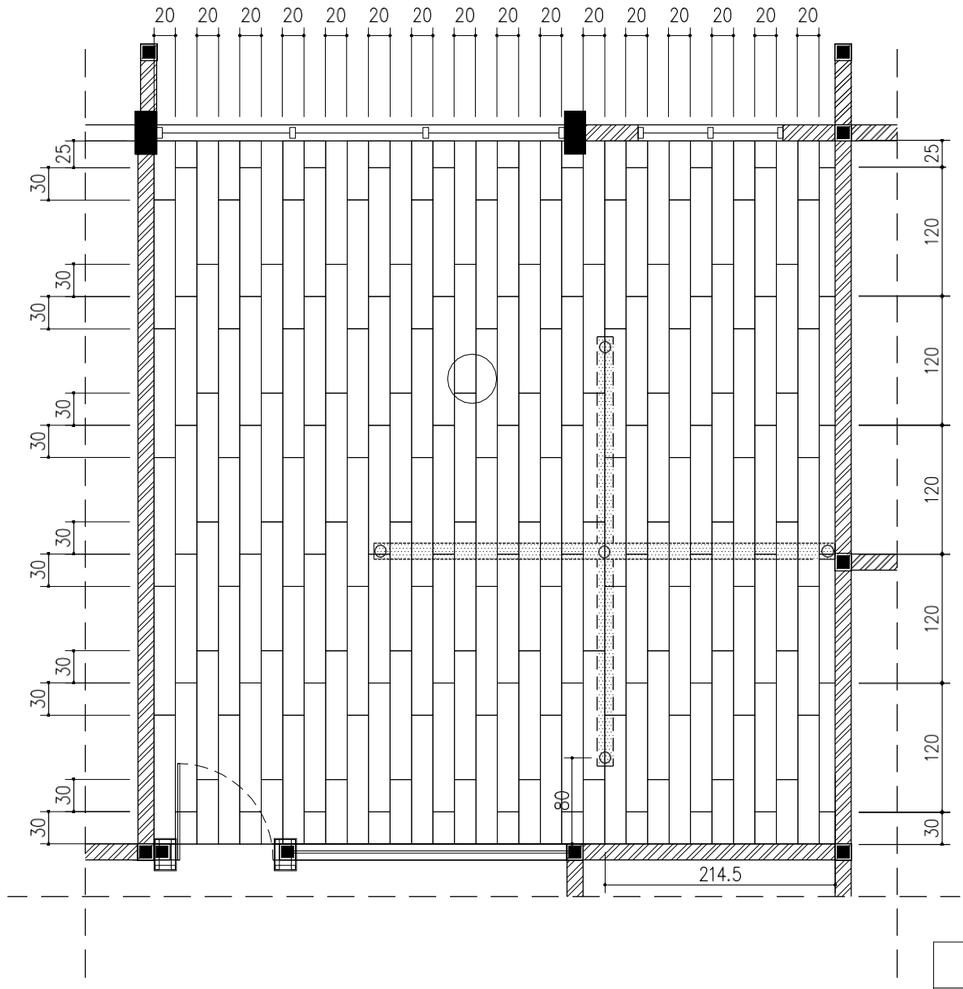

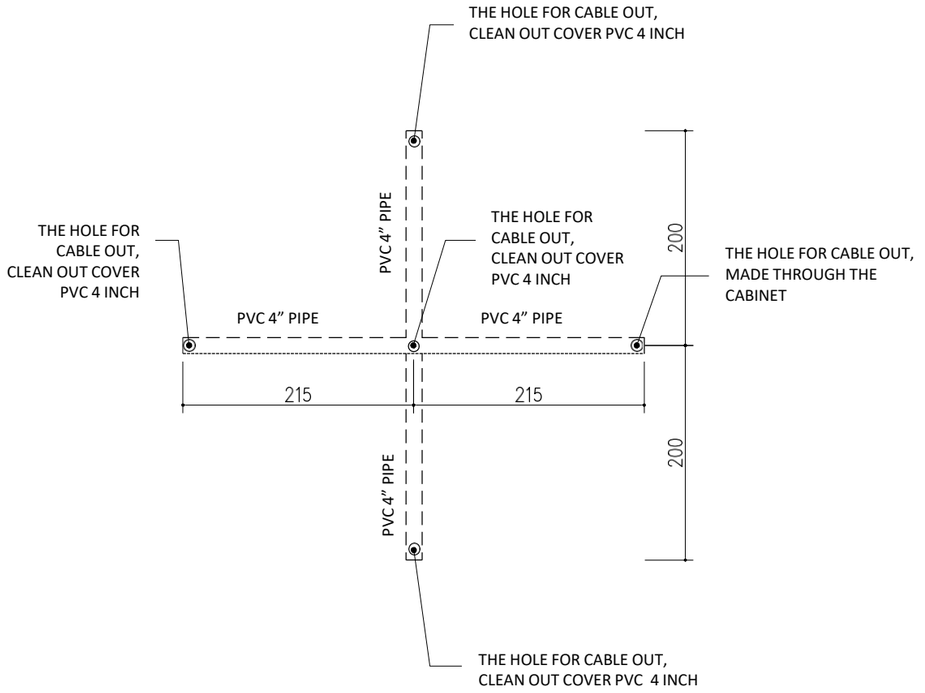

CABLE TRAY ROUTE

SCALE 1:50

KETERANGAN	
FL1	ROMAN GRANIT, UK. 20x120cm, dBAREL ROSATO GT1223002


FLOOR PATTERN BLUEPRINT

SCALE 1:50

ARCHITECH : HENDRIKO PALINGGI, ST.
ASST ARCHITECH : MONICA PONGTASIK, ST.

1:50

COMMAND CENTER GAKKUM PEKANBARU
FURNITURE

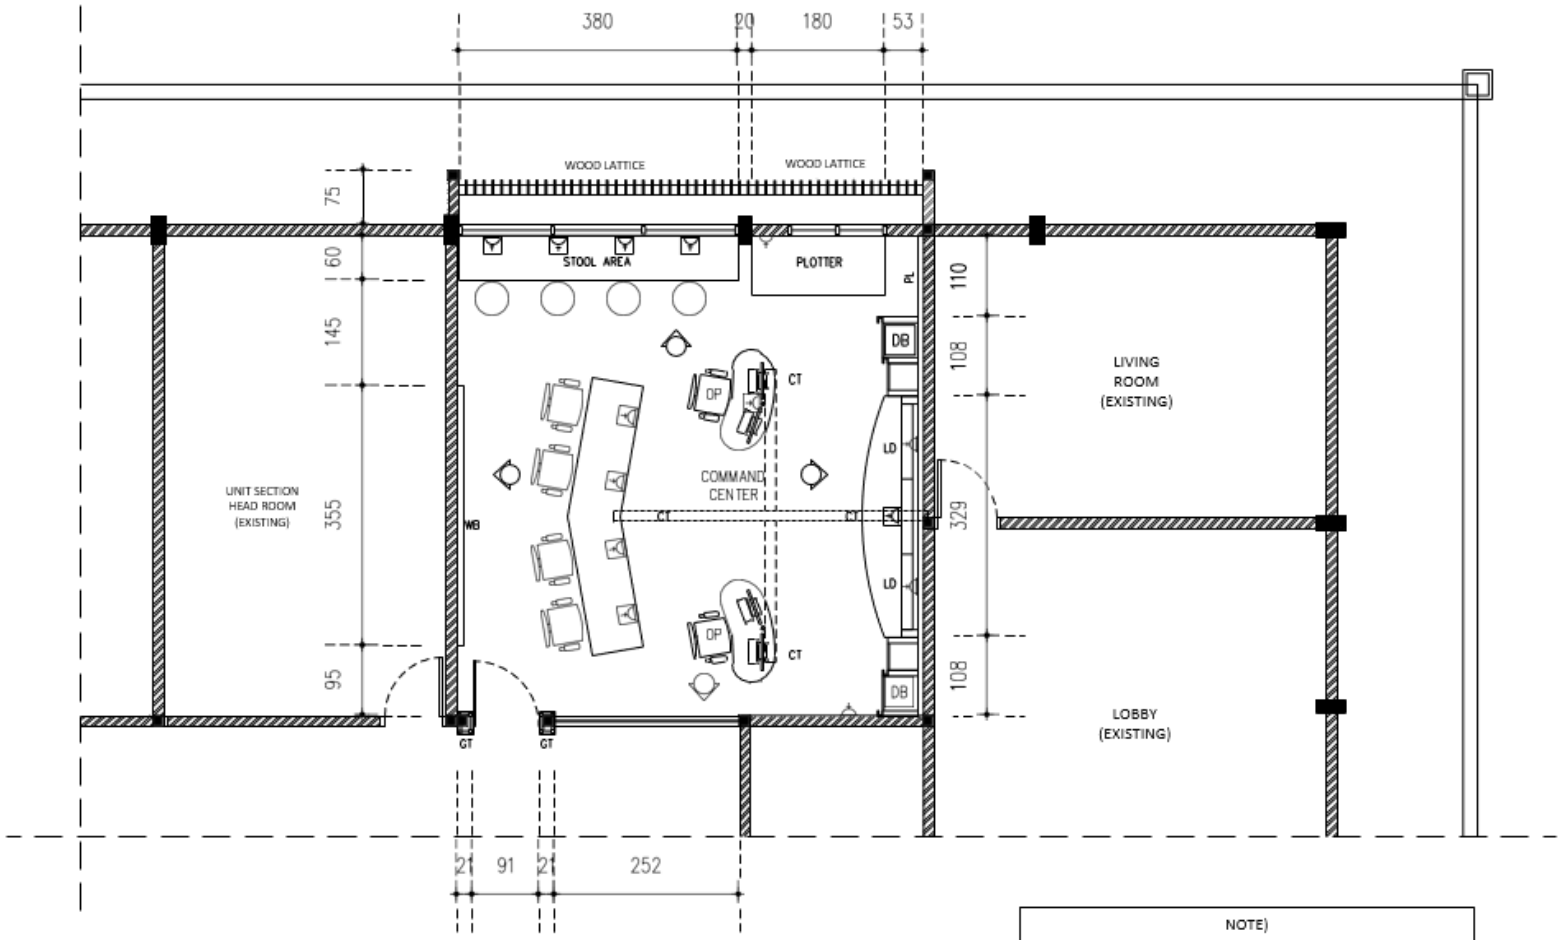


NOTE)
WB = WOODEN BACKGROUND & LOGO
DB = DRY BOX DRONE (W 404xD 373xH 756mm)
OP = OPERATOR TABLE
CT = CABLE TRAY (PLANTED ON THE FLOOR, GIVEN A COVER)
LD = LCD DISPLAY, SAMSUNG UD46E-B 46 INCH.
PL = COATING SHEET (ANTI HEAT & ANTI MOUSE)
GT = GATE, IRON (HOLLO GALVALUM COVER ACP)

SCALE 1:50

ARCHITECH : HENDRIKO PALINGGI, ST.
ASST ARCHITECH : MONICA PONGTASIK, ST.

COMMAND CENTER GAKKUM PEKANBARU
FURNITURE

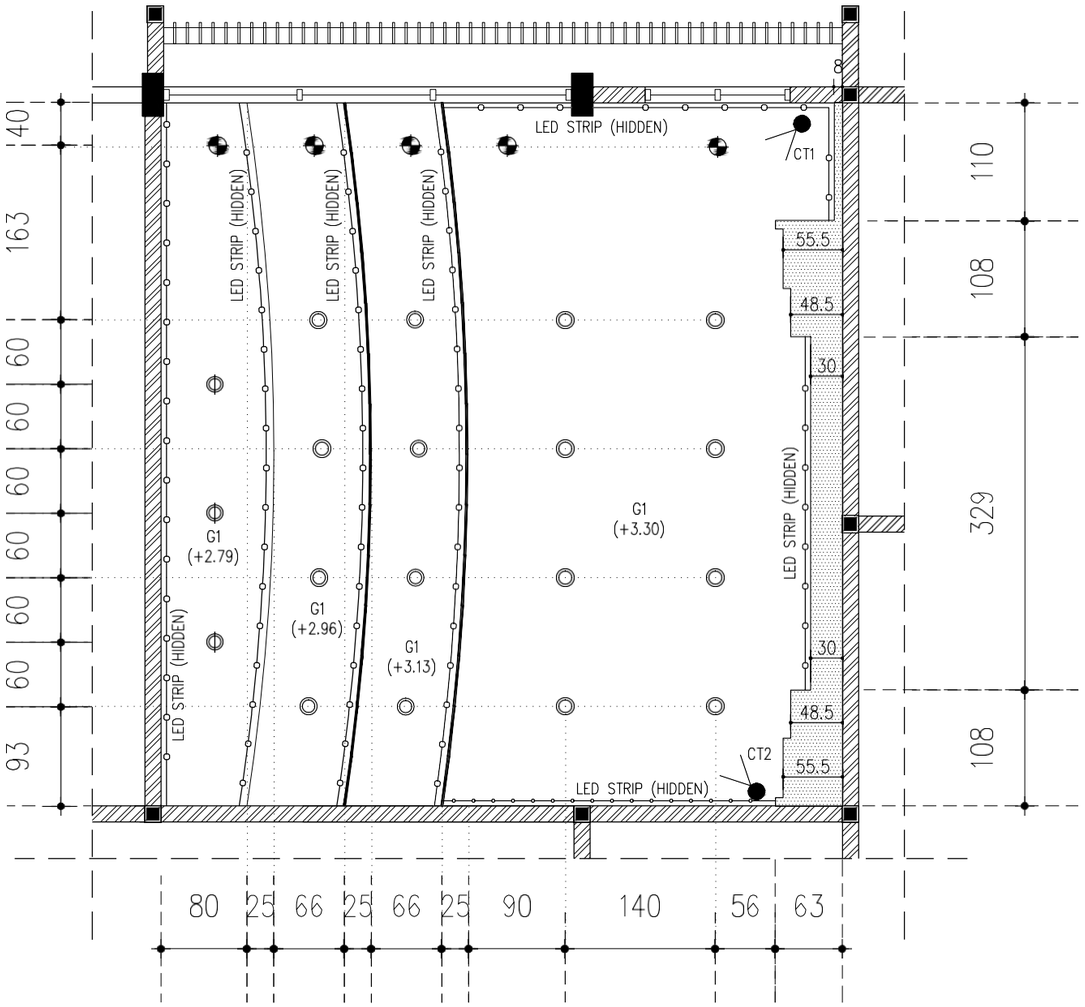


PLAFOND BLUEPRINT
SCALE 1:50

NOTE	
G1	GYPSUM 9MM EX. JAYABOARD + HOLLO GALVANIS FRAME, FINISH PAINT METROLITE 001
	DOWNLIGHT 5 INCHI, PHILIPS LAMP 11W, COOL DAYLIGHT
	DOUBLE SWITCH, EX. PANASONIC TYPE STYLE E, , WHITE COLOR, 150cm (t)
	CCTV ON THE PLAFOND
	LED STRIP LIGHT, LIGHT BLUE COLOR, EX. ARTHALIGHT

ARCHITECH : HENDRIKO PALINGGI, ST.
ASST ARCHITECH : MONICA PONGTASIK, ST.

1:50

COMMAND CENTER GAKKUM PEKANBARU
FURNITURE

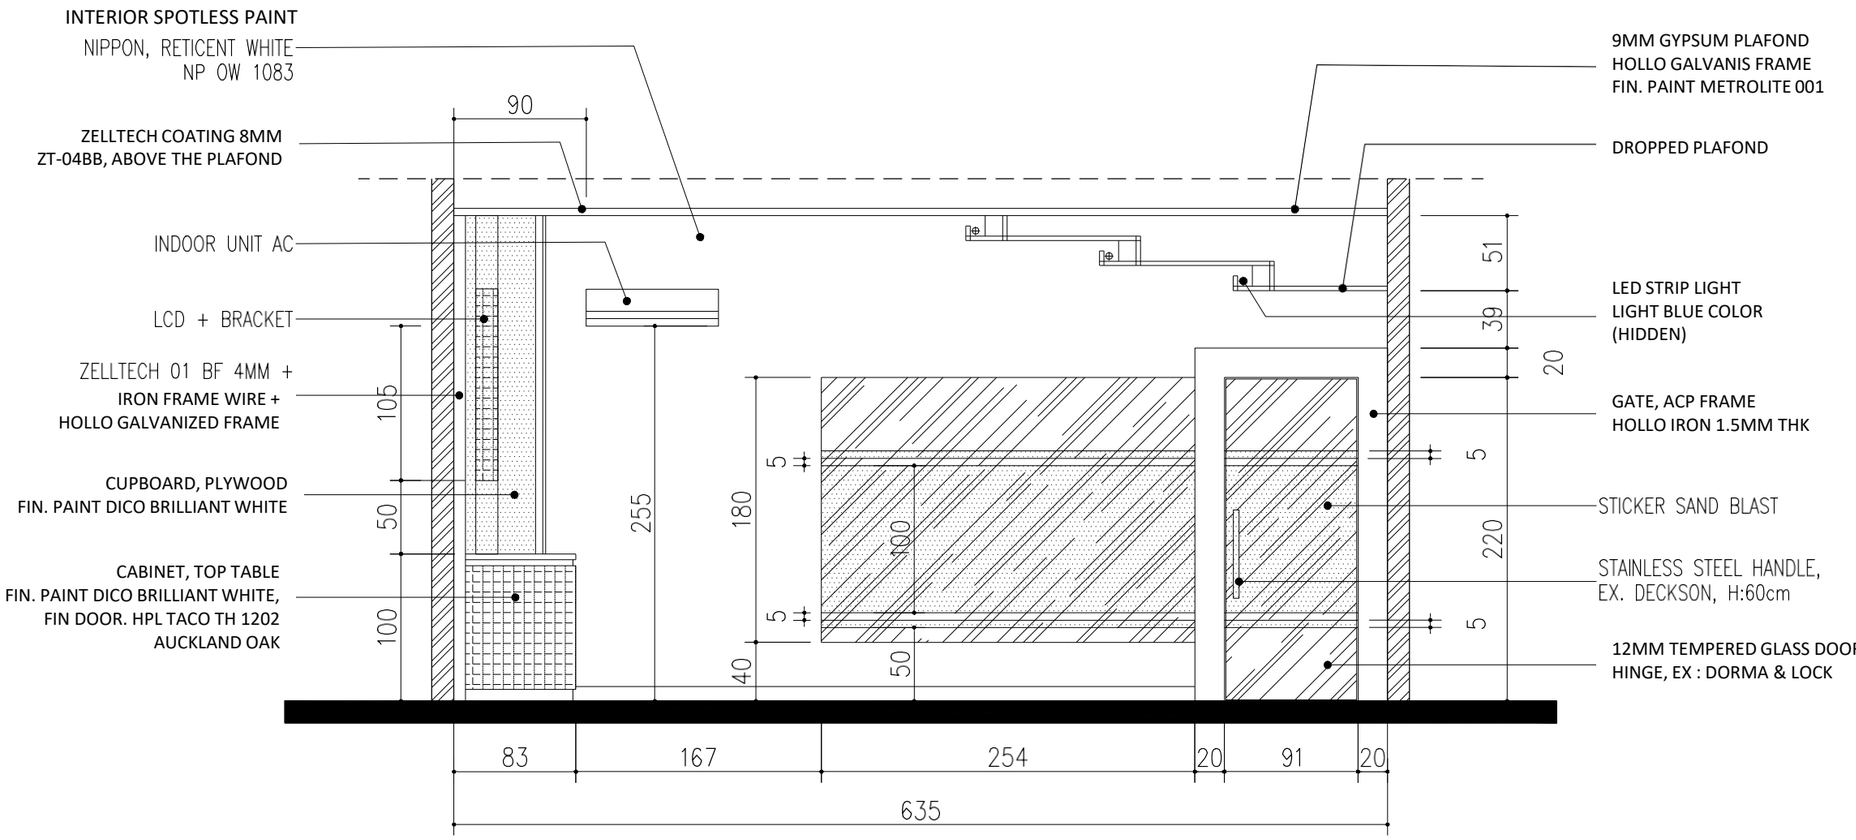


VIEW A

SCALE 1:50

ARCHITECH : HENDRIKO PALINGGI, ST.
ASST ARCHITECH : MONICA PONGTASIK, ST.

1:50

COMMAND CENTER GAKKUM PEKANBARU
FURNITURE

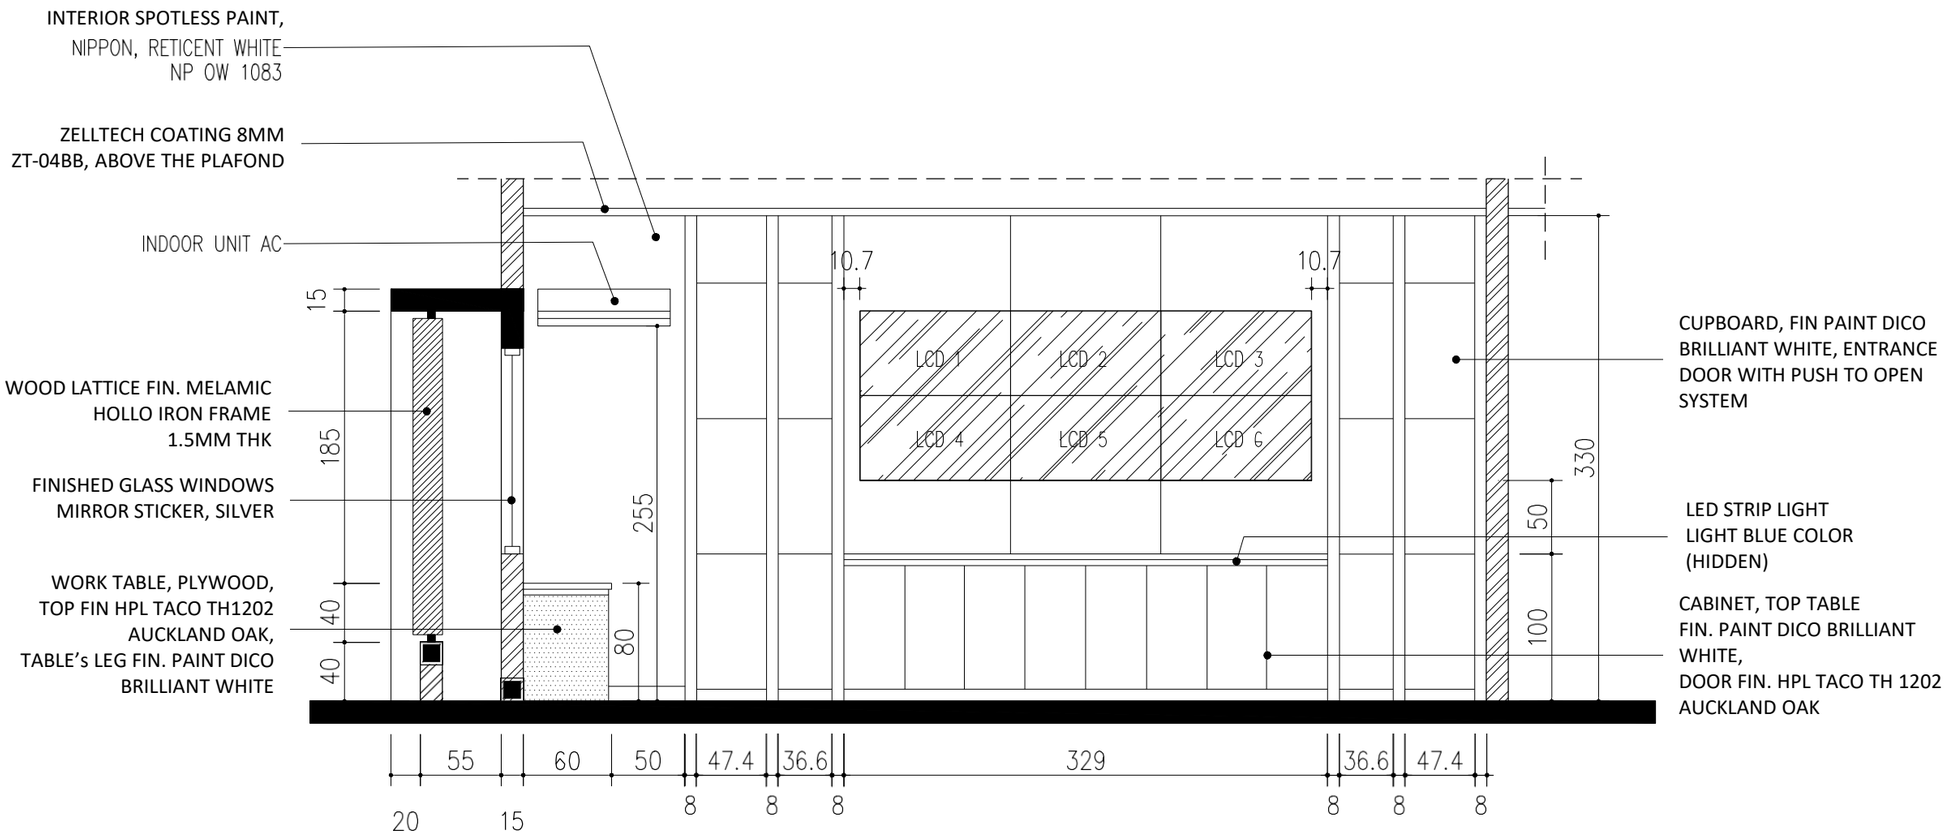


VIEW B

SCALE 1:50

ARCHITECH : HENDRIKO PALINGGI, ST.
ASST ARCHITECH : MONICA PONGTASIK, ST.

1:50

COMMAND CENTER GAKKUM PEKANBARU
FURNITURE

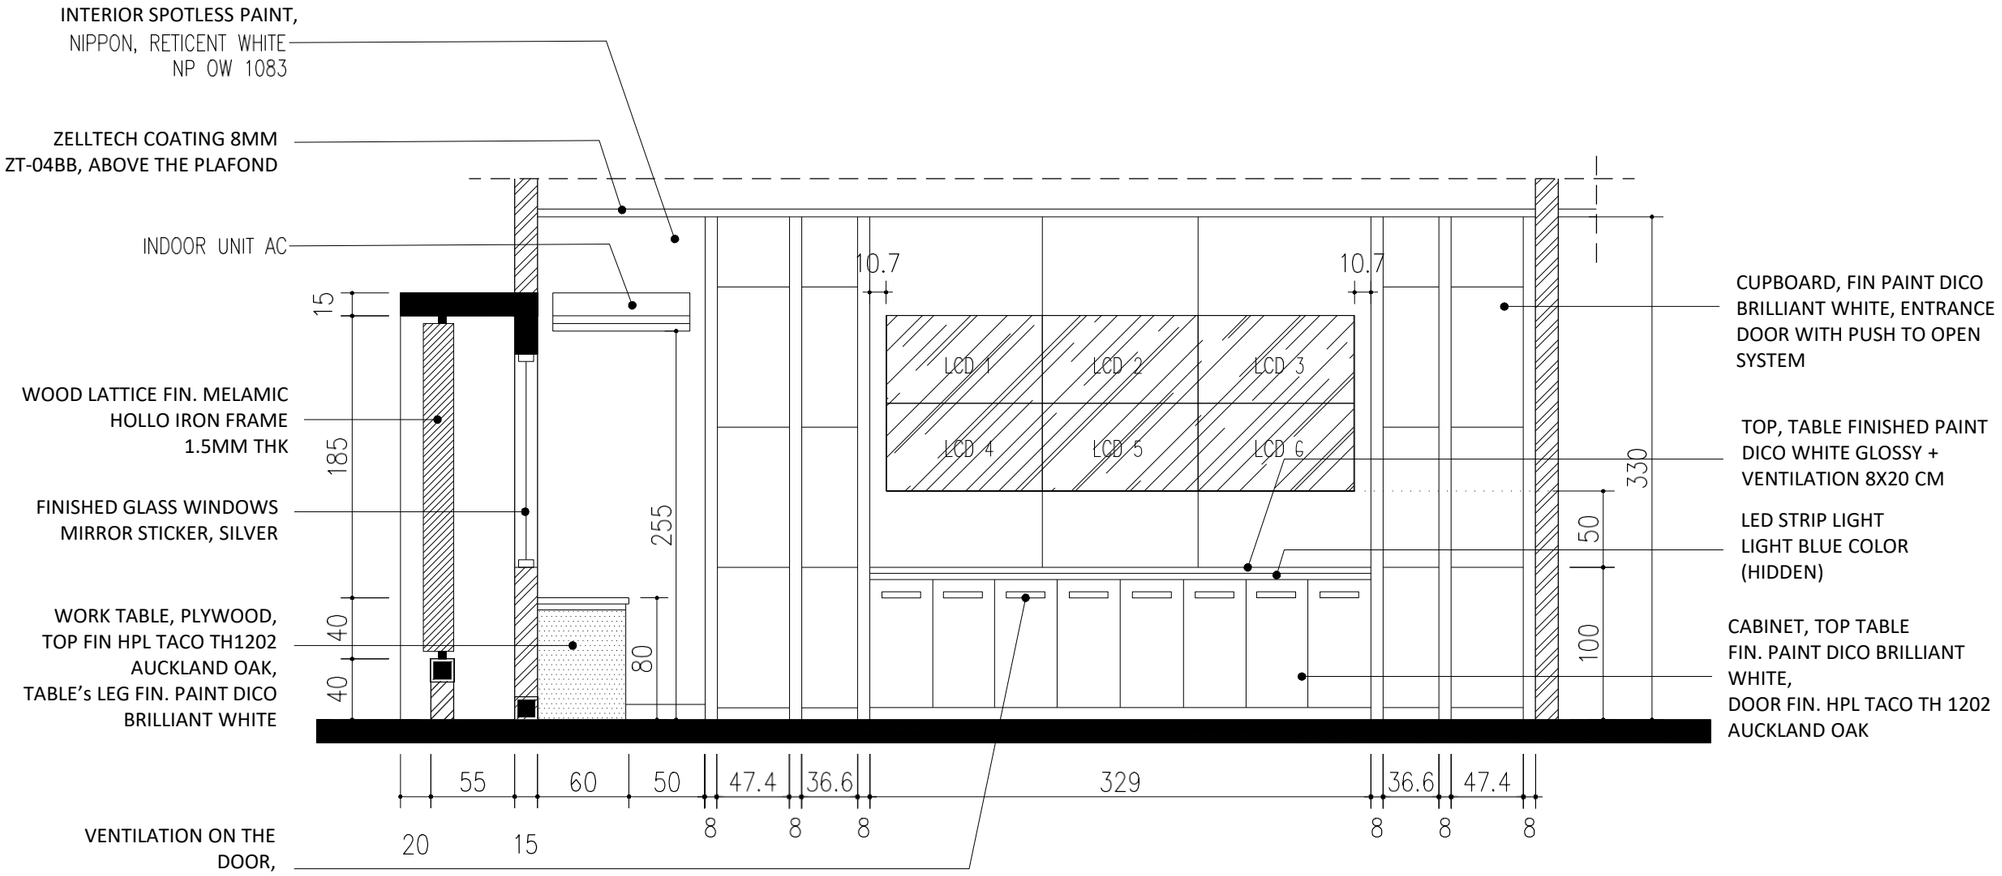


VIEW B1

SCALE 1:50

ARCHITECH : HENDRIKO PALINGGI, ST.
ASST ARCHITECH : MONICA PONGTASIK, ST.

1:50

COMMAND CENTER GAKKUM PEKANBARU
FURNITURE

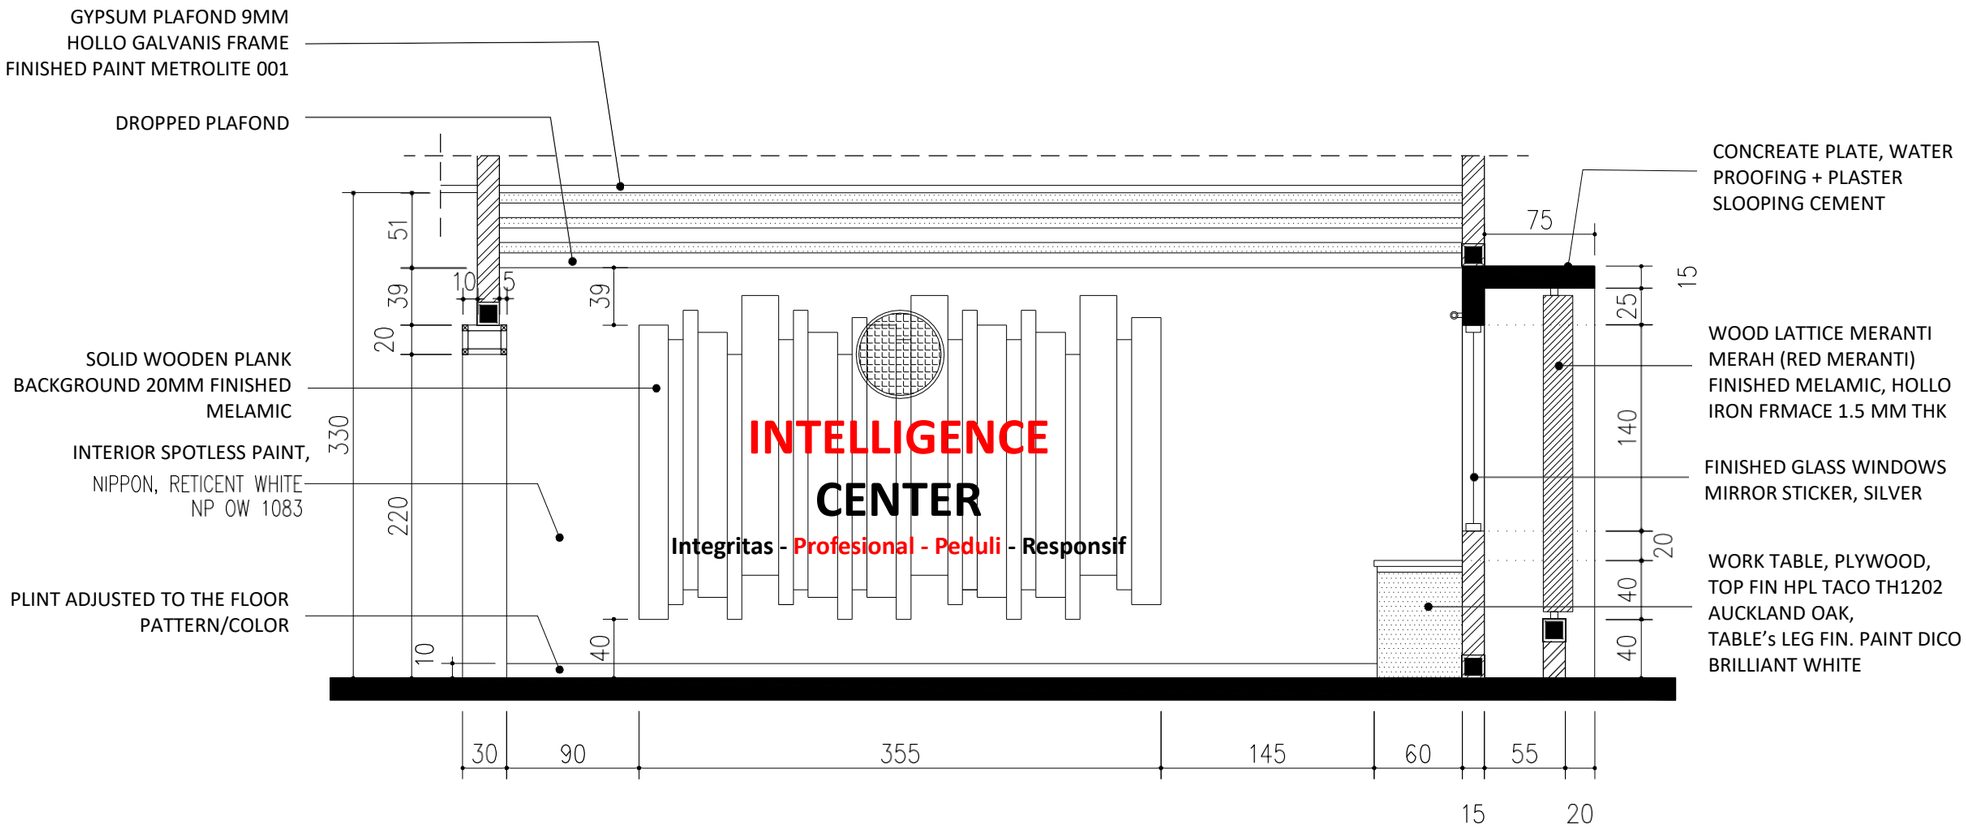


VIEW C

SCALE 1:50

ARCHITECH : HENDRIKO PALINGGI, ST.
ASST ARCHITECH : MONICA PONGTASIK, ST.

1:50

COMMAND CENTER GAKKUM PEKANBARU
FURNITURE

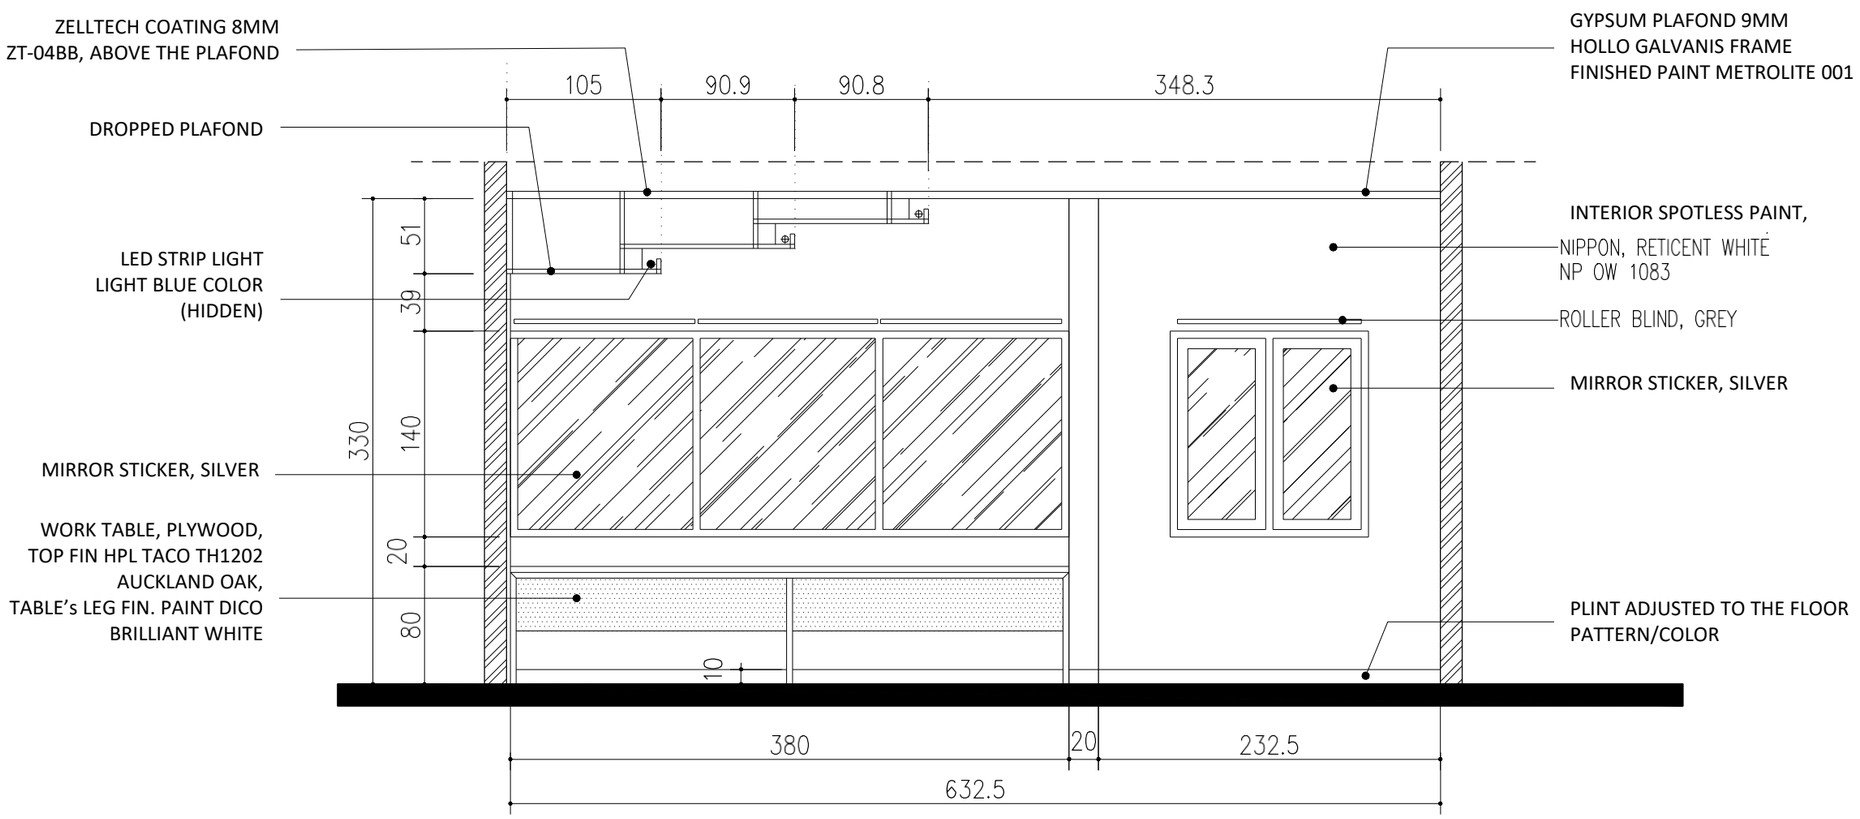

VIEW D

SCALE 1:50

ARCHITECH : HENDRIKO PALINGGI, ST.
ASST ARCHITECH : MONICA PONGTASIK, ST.

1:50