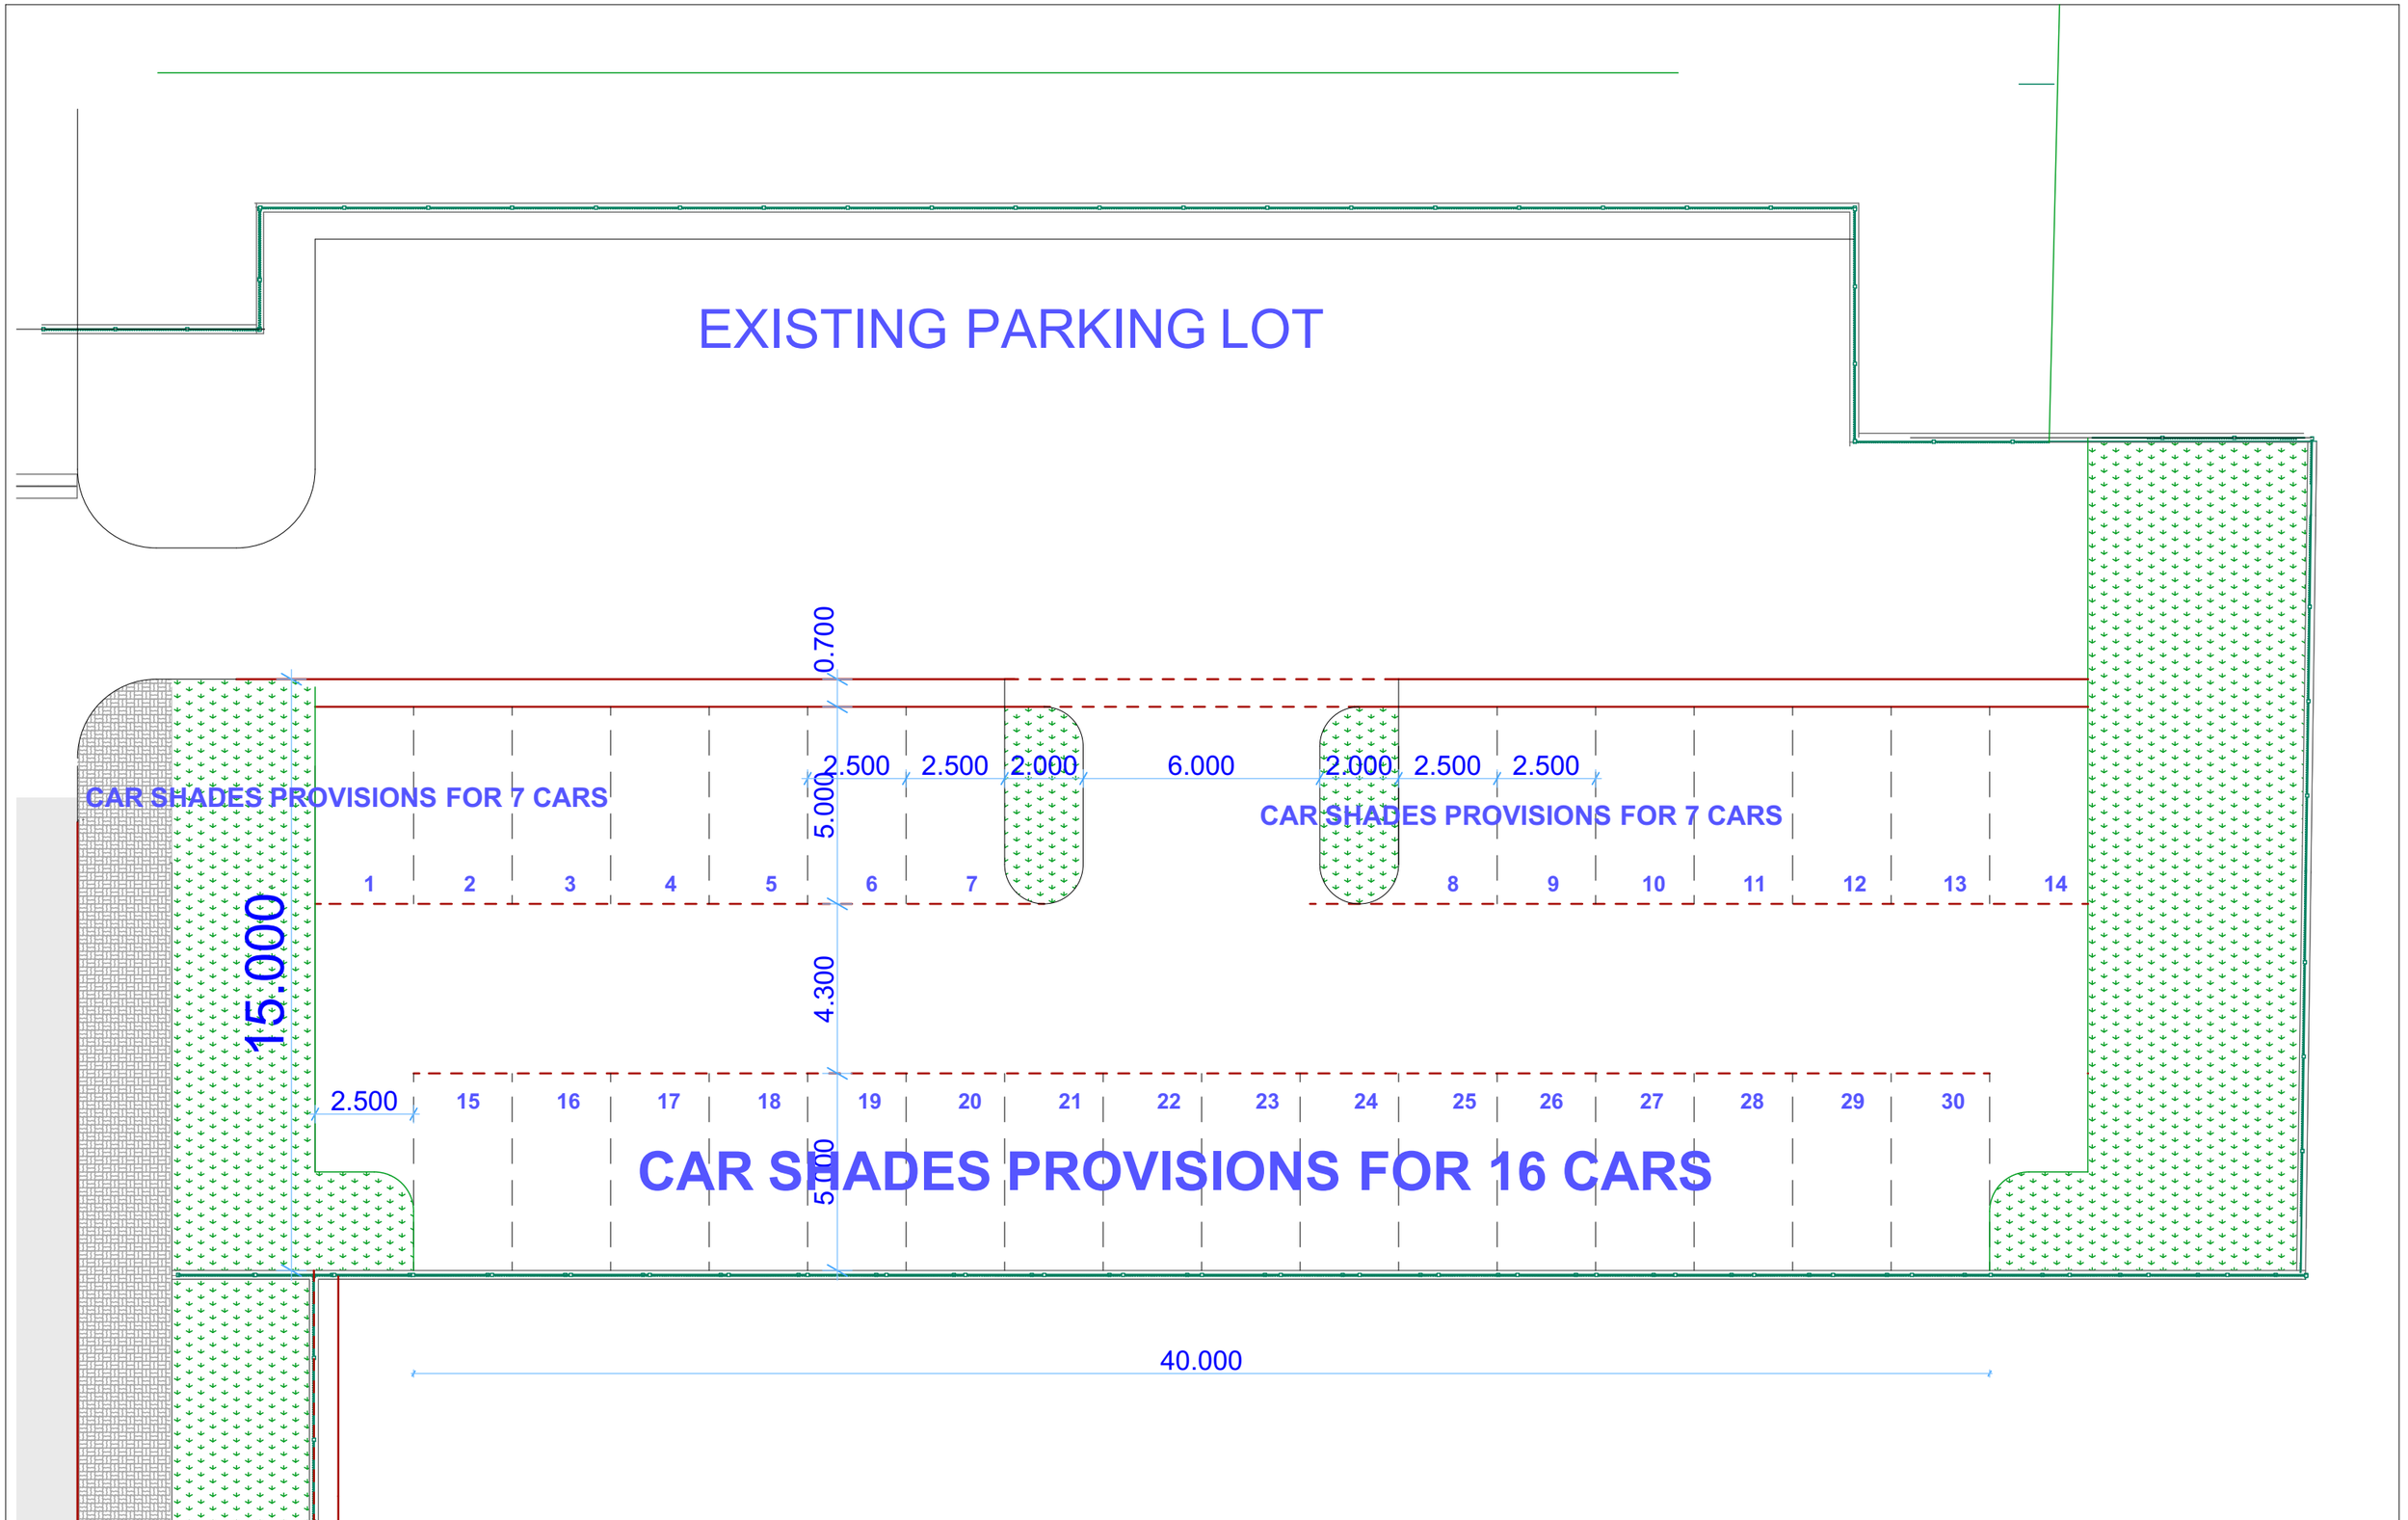


REVISION	DATE	DESCRIPTION

PREPARED BY	PROJECT	ORGANISATION	TITLE	SCALE	DATE	SHEET N0
AINA-BADEJO, OPEOLUWA **08036590311**			**HOA PARKING**		**JAN. '20**	

DRAWING No. **03/2020**