

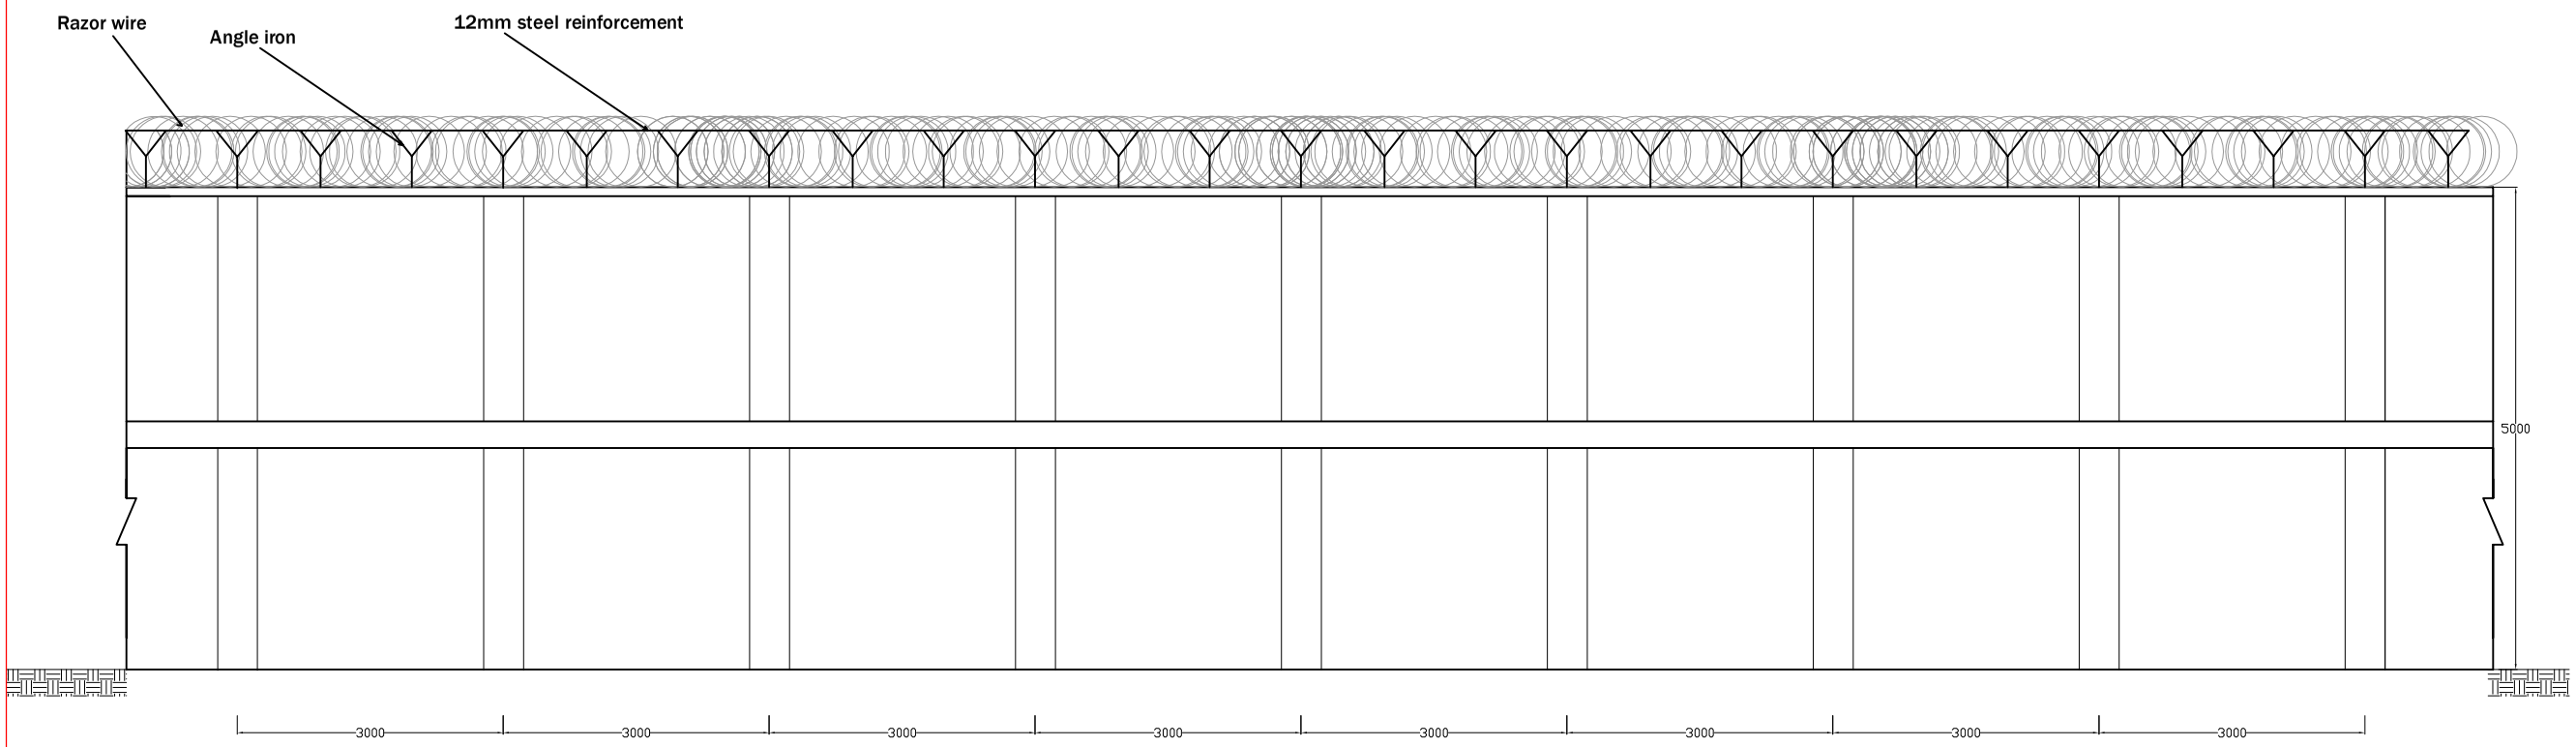


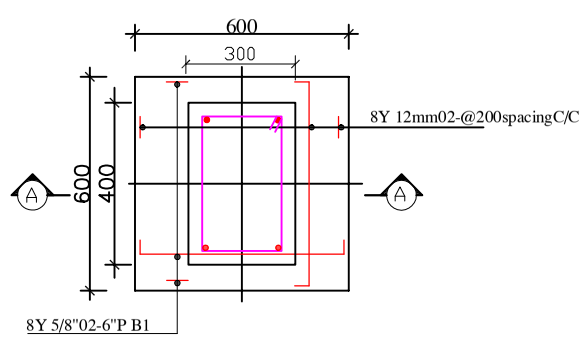

PLAN VIEW

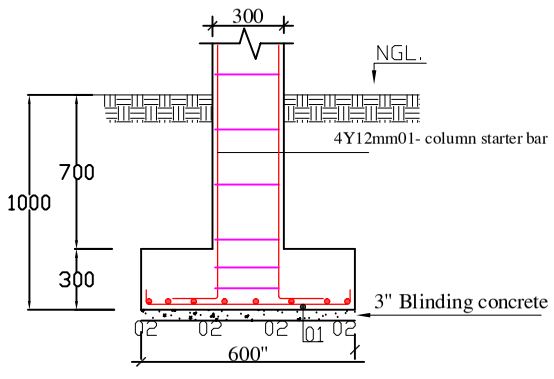

SECTION A-A

NOTE

1. All block wall thickness = 225mm except otherwise stated.
2. Cover to reinforcement must not be less than 25mm.
3. All lap length should be 45D.

DESIGN CONSULTANT

Ing Sahr J. N. Mbayo

Technical and Architectural design

Engineers/AutoCAD technicians

Drawn by:	Ing Aroun Rashid Wilson
Checked by:	Ing Sahr J. N. Mbayo

PROJECT

PROPOSED CONSTRUCTION OF SOLAR POWER BOREHOLE WITH WATER TANKTOWER

Location

PORT LOKO

CLIENT

UNDP / SLCS

DRAWING DESCRIPTION

PERIMETER FENCE

Scale: 1:100

Date: APRIL 2020

Drawing Number	Revision
PTB09	