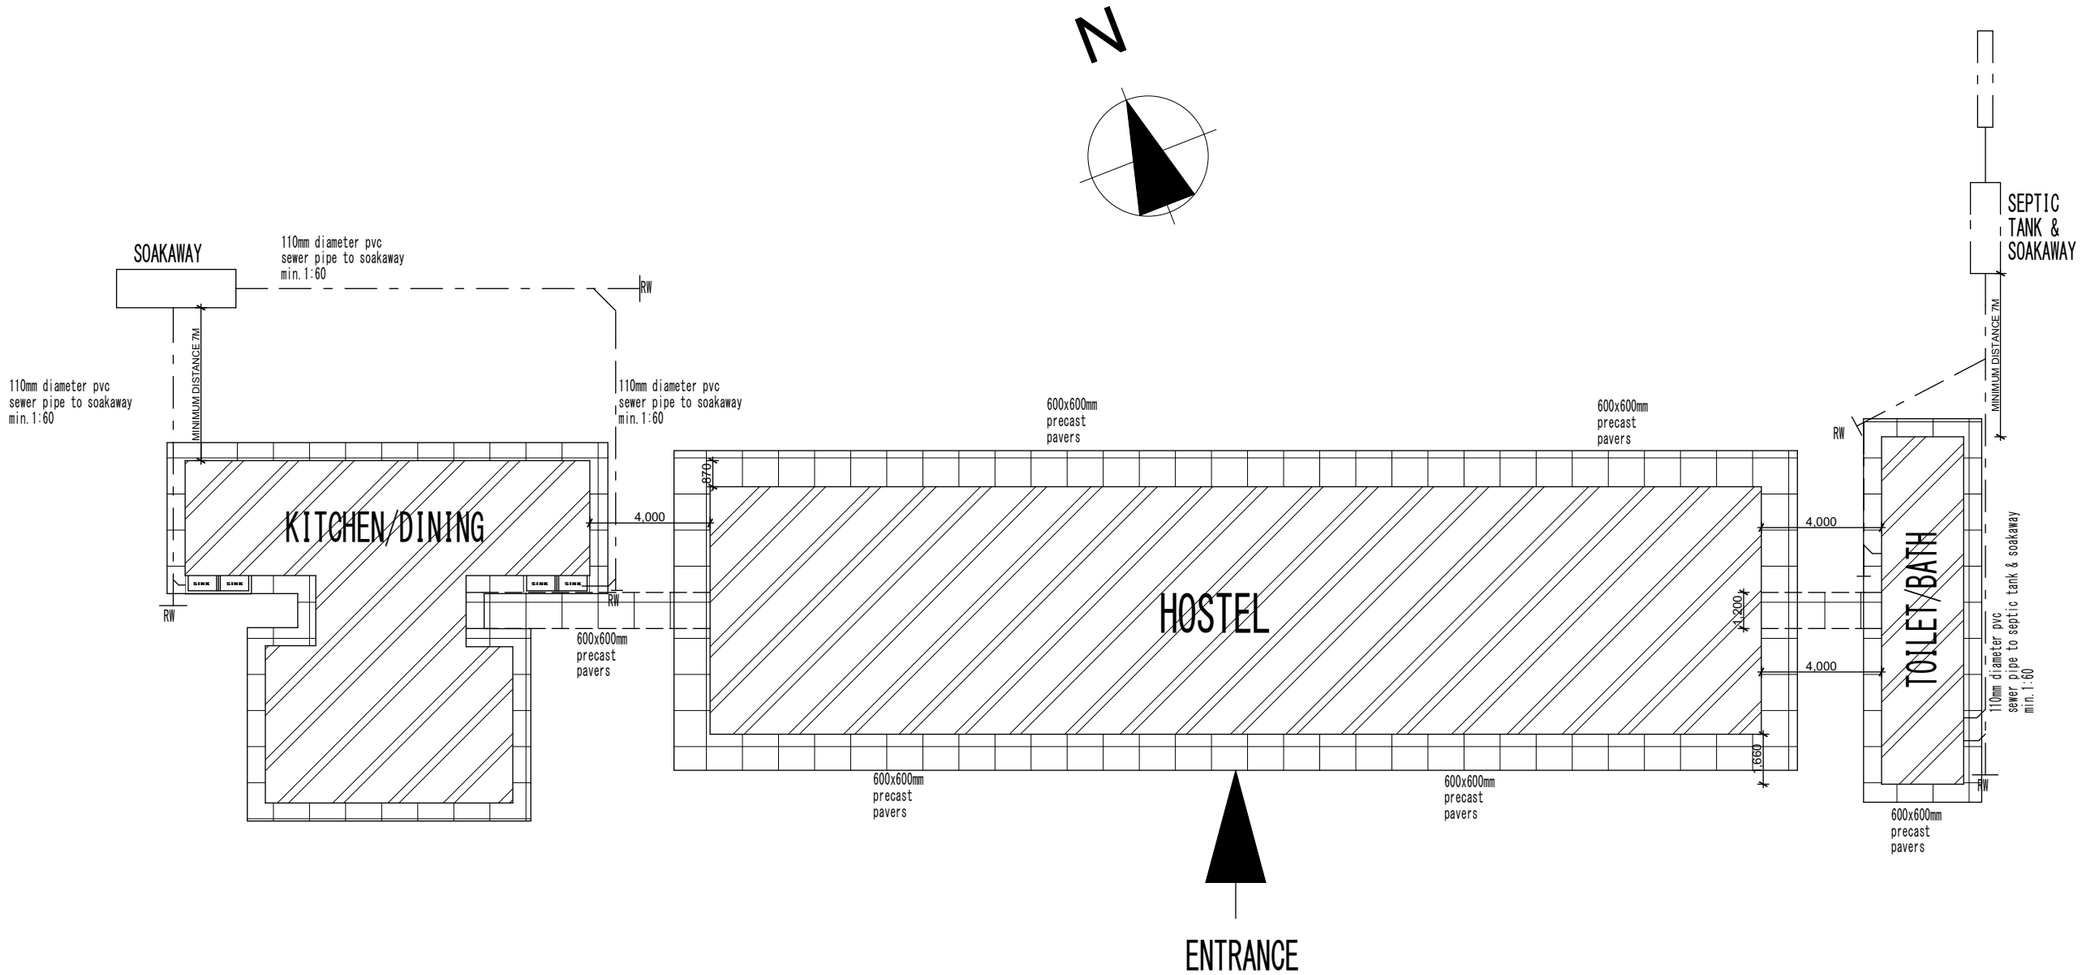

Notes	**AMENDMENT** Lr / date / Init	**MINISTRY OF LOCAL GOVERNMENT , PUBLIC WORKS AND NATIONAL HOUSING P.O. BOX CY441 , CAUSEWAY ZIMBABWE**	**Branch Head :** P . MUKURA	**Director Arch :** P . MUKURA	**Ministry :** LOCAL GOVERNMENT, PUBLIC WORKS & NATIONAL HOUSING	**Centre :** NYAMANDLOVU SEC. SCHOOL	
			Designed : S . TAURO	**Scale :** 1:200	**Title :** PROPOSED LOW COST BOARDING FACILITY		
			Drawn : S . TAURO	**Date :** MAY 2020	**Descripon :** WORKING DRAWINGS - TYPICAL SITE LAYOUT		
			Checked : C . BWERINOFA	**File Ref**			
	Micro-film Drwg No		**Telephone 790137 / 704079**		**Stock Drwg No**	**G.P. No**	**Proj No**