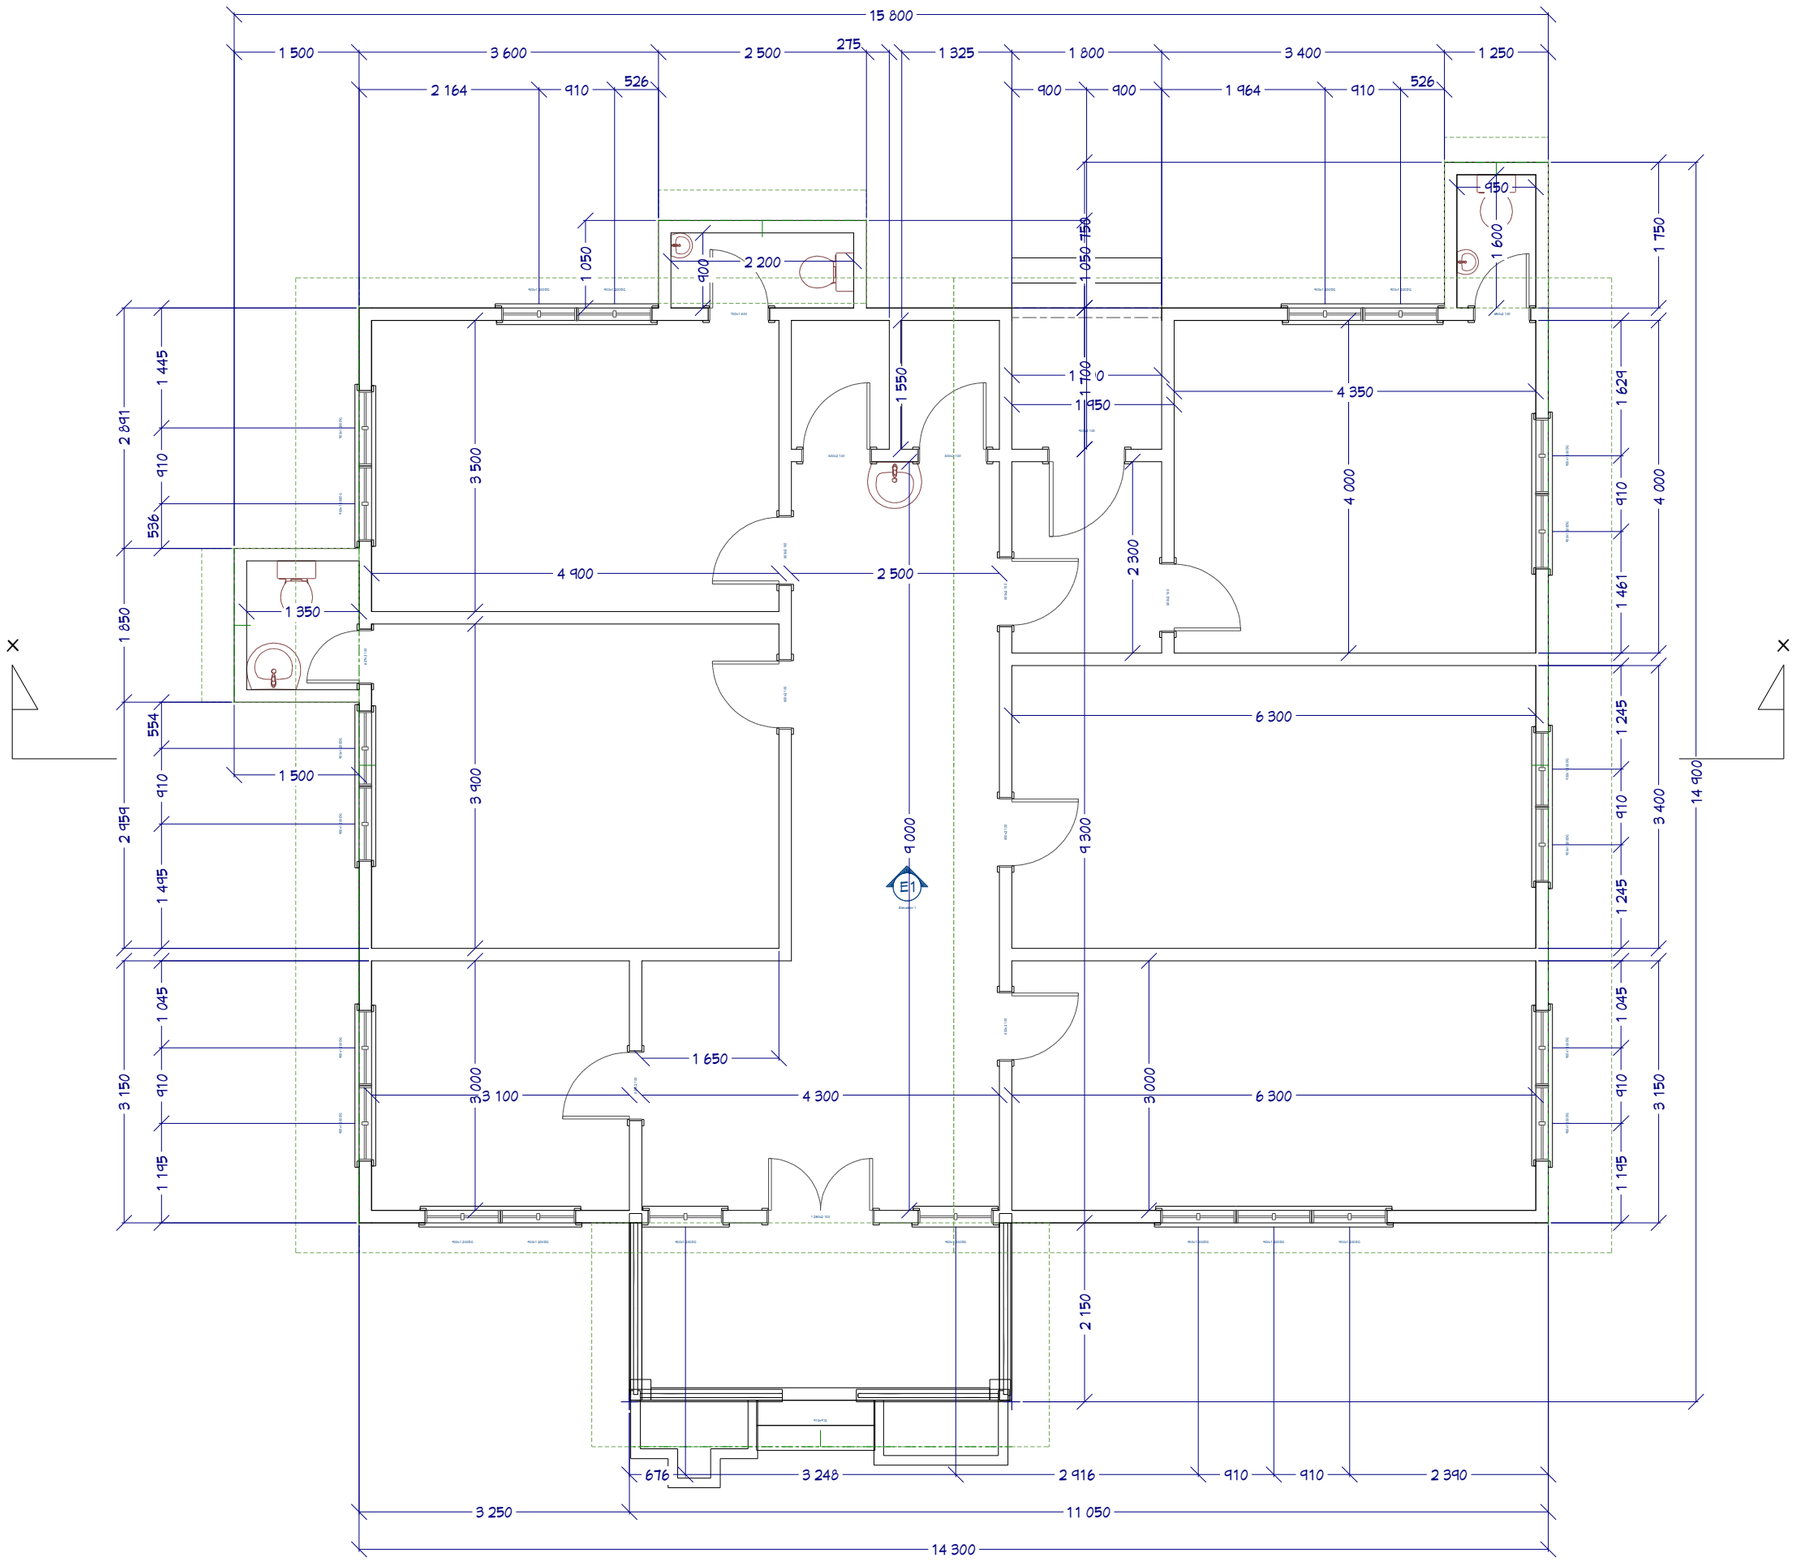


NOTE

DESIGN CONSULTANT

ING SAHR. J. N. MBAYO

Technical and Architectural Design Engineers / AutoCAD technicians

Drawn by:	Ing Aroun Rashid Wilson
Checked by:	Ing Sahr. J. N. Mbayo

PROJECT

REFURBISHMENT OF THE OFFICE OF THE DIRECTOR MINISTRY OF SOCIAL WELFARE GENDER AND CHILDREN'S AFFAIRS

LOCATION

NEW ENGLAND VILLE, FREETOWN.

CLIENT

UNDP

DRAWING DESCRIPTION

GROUND FLOOR

SCALE:	NTS
DATE:	JULY 2020

Drawing number	Revision
01	