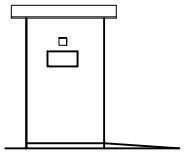

REAR ELEVATION
SCALE 1:100

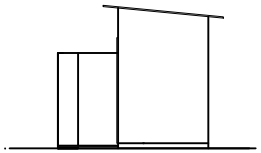

SIDE ELEVATION
SCALE 1:100

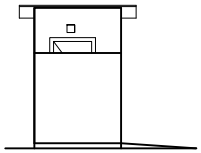

FRONT ELEVATION
SCALE 1:100

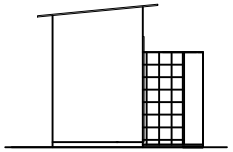

SIDE ELEVATION
SCALE 1:100

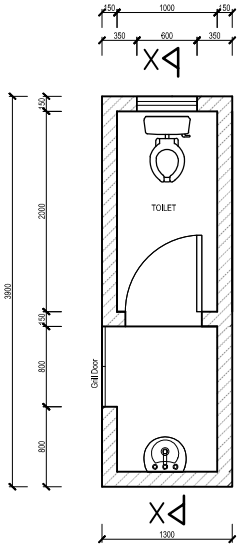

PROPOSED LAYOUT PLAN FOR THE TOILET BLOCK FOR (MALE/FEMALE)

D:\PROJECT DIRECTORY\UNICEF\Mayukwayukwa\SD_1C Dropholes Water Closet Proposed Layout Plan for the Toilets at Mayukwayukwa.dwg [Layout: 1-2]

DRAWING REFERENCE

No	Drg No	Title

NOTES

Rev.	Description	Date
00	Original Gauff Drawing	16.05.19

REVISIONS

REPUBLIC OF ZAMBIA

MINISTRY OF WATER DEVELOPMENT, SANITATION AND ENVIRONMENTAL PROTECTION

UNICEF

Designed:	O.M	Drawn:	B.K
Approved:	S.D	Sheet No:	1 OF 3
Scale:	AS SHOWN	Date:	MAY 2019

Gauff Ingenieure
H.P. Gauff Ingenieure GmbH & Co. KG - JBG -
Berner Strasse 43
60437 Frankfurt/Main
Tel +49 69 5000 155
Fax +49 - 69 - 50008 - 179
P.O. Box 32817
Lusaka, Zambia
Tel (+260 211) 290-709
Fax (+260 211) 290-960

Project

Improvement of Water Sanitation and Hygene (WASH) Services to Refugees from the Democratic Republic of Congo and Host Communities in Zambia

Title

MAYUKWAYUKWA
STANDARD DRAWING
1 DROPHOLES
WATER CLOSET

Drawing No UNICEF/MYK/VIP/1C

Rev No 00

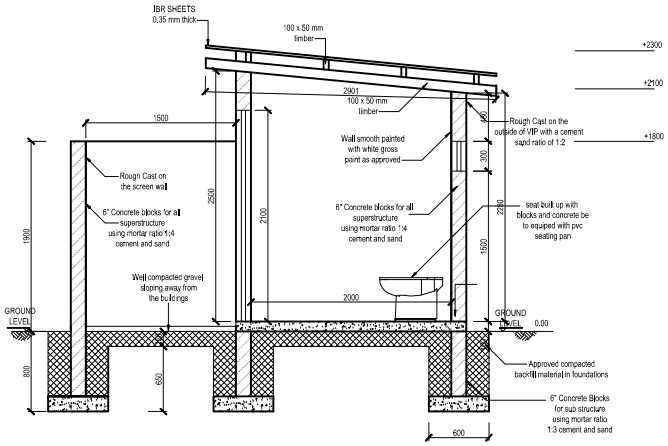

SECTION X-X

SCALE 1:50

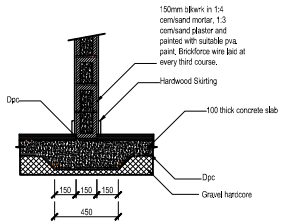

INTERNAL LOAD BEARING WALL DETAIL

SCALE 1:25

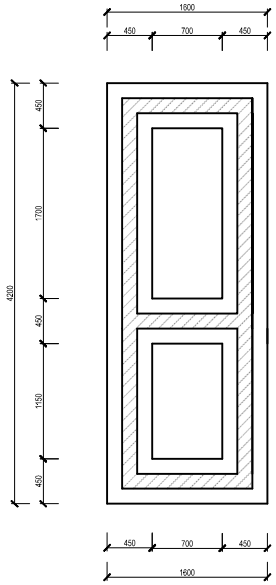

FOUNDATION PLAN

SCALE 1:50

D:\PROJECT DIRECTORY\UNICEF\Mayukwayukwa\SD_1C Dropholes Water Closet Proposed Layout Plan for the Toilets at Mayukwayukwa.dwg (Layout: 2-2)

DRAWING REFERENCE

No	Drg No	Title

NOTES

Rev.	Description	Date
00	Original Gauff Drawing	16.05.19

REVISIONS

REPUBLIC OF ZAMBIA

MINISTRY OF WATER DEVELOPMENT, SANITATION AND ENVIRONMENTAL PROTECTION

UNICEF

Designed: O.M	Drawn: B.K
Approved: S.D	Sheet No: 2 OF 3
Scale: AS SHOWN	Date: MAY 2019

Gauff Ingenieure
H.P. Gauff Ingenieure GmbH & Co. KG - JBG -
Berner Strasse 43
60437 Frankfurt/Main
Tel +49 69 5000 155
Fax +49 - 69 - 50008 - 179
P.O. Box 32817
Lusaka, Zambia
Tel (+260 211) 293-709
Fax (+260 211) 290-960

Project

Improvement of Water Sanitation and Hygene (WASH) Services to Refugees from the Democratic Republic of Congo and Host Communities in Zambia

Title

MAYUKWAYUKWA
STANDARD DRAWING
1 DROPHOLES
WATER CLOSET

Drawing No UNICEF/MYK/VIP/1C

Rev No 00