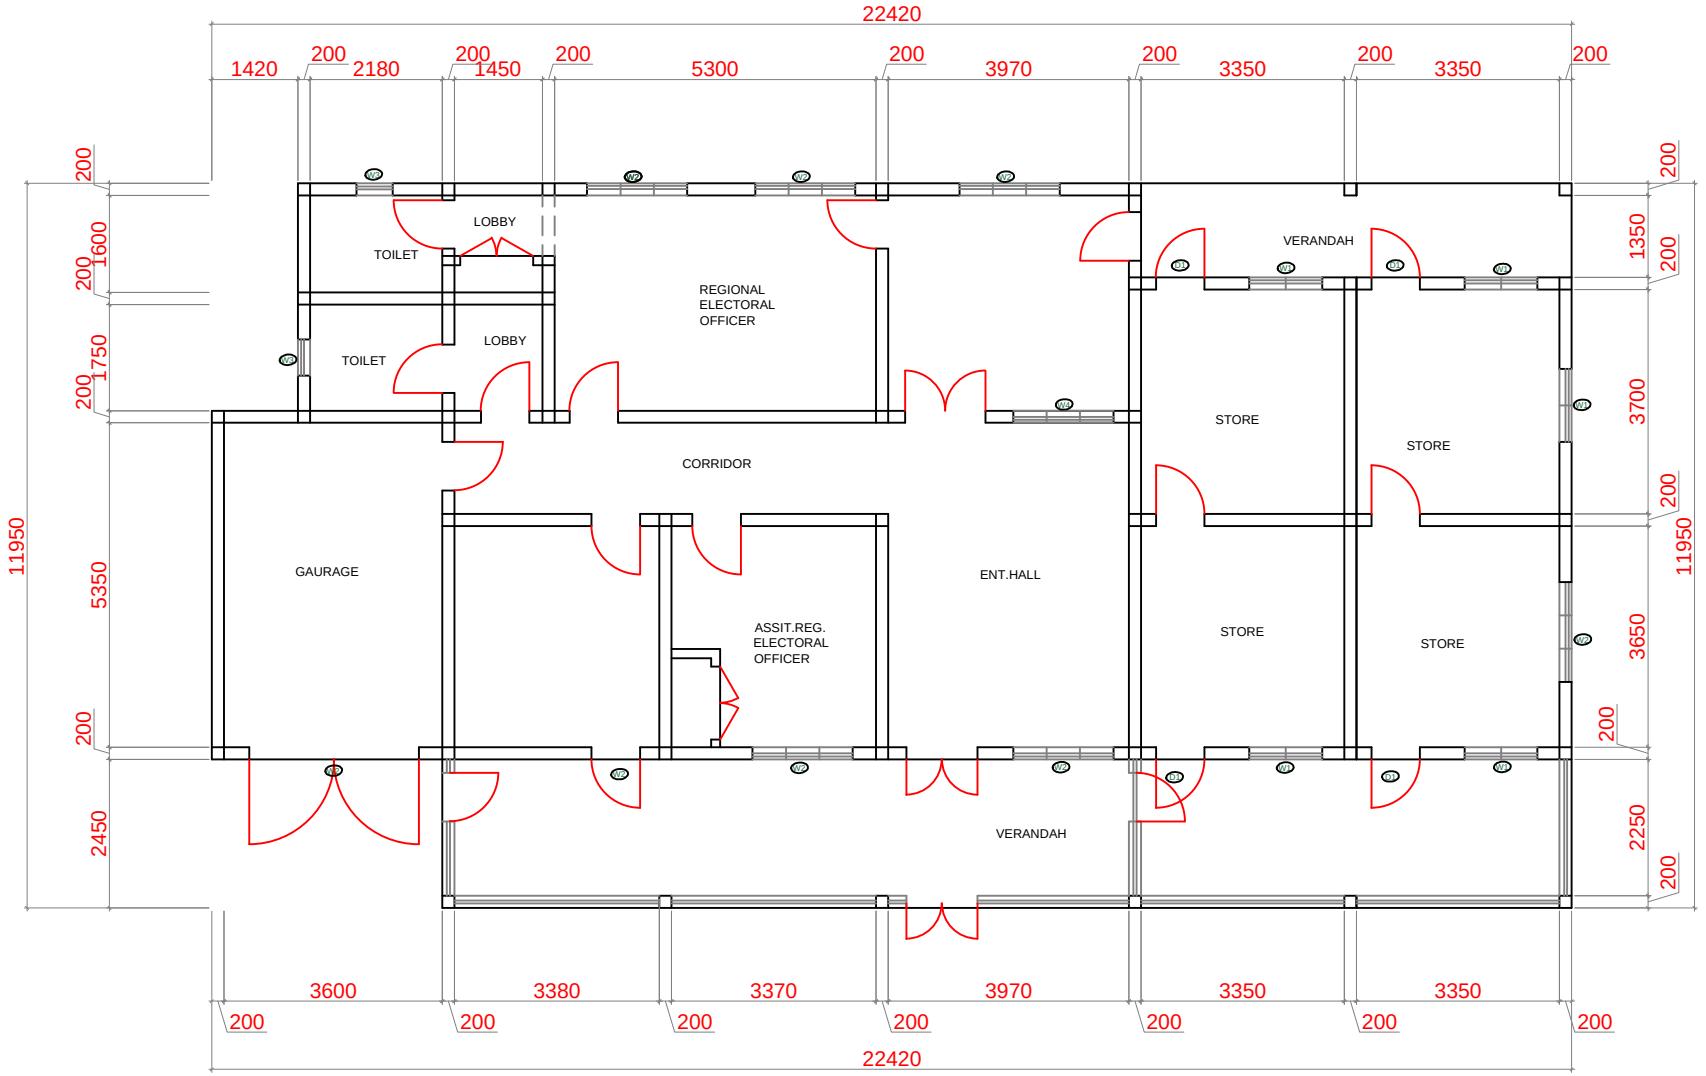


EXISTING FLOOR PLAN