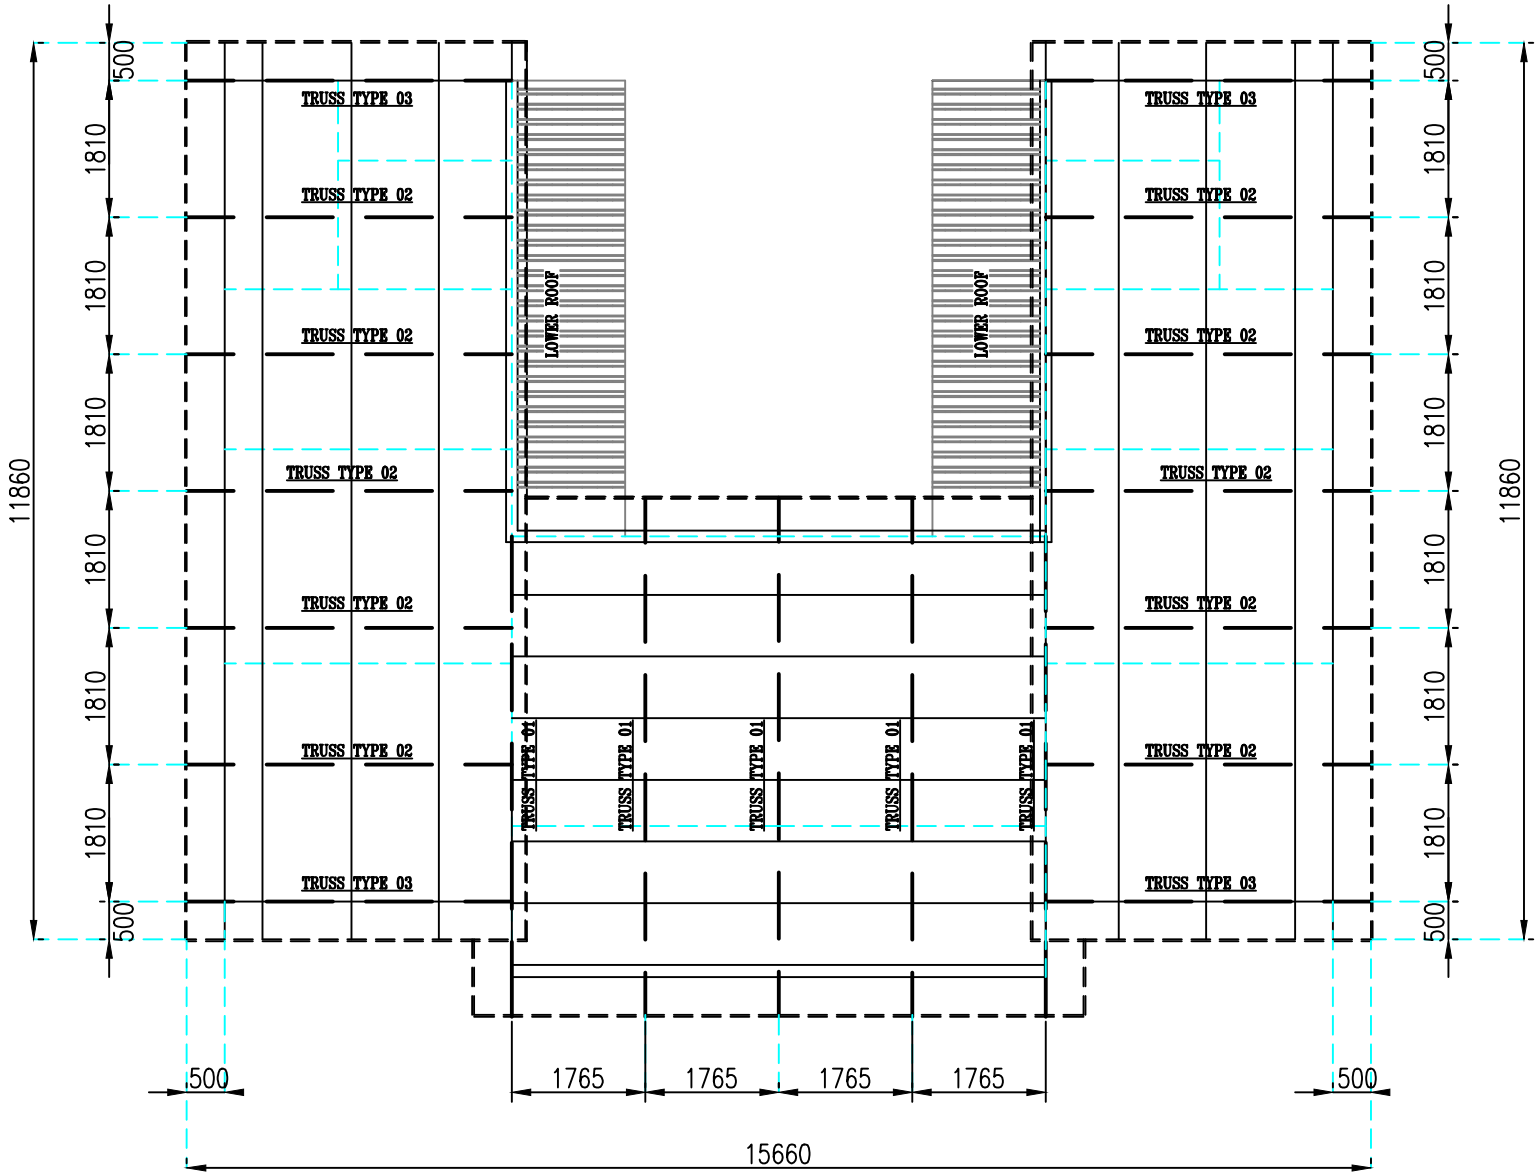


PROPOSE ROOF PLAN