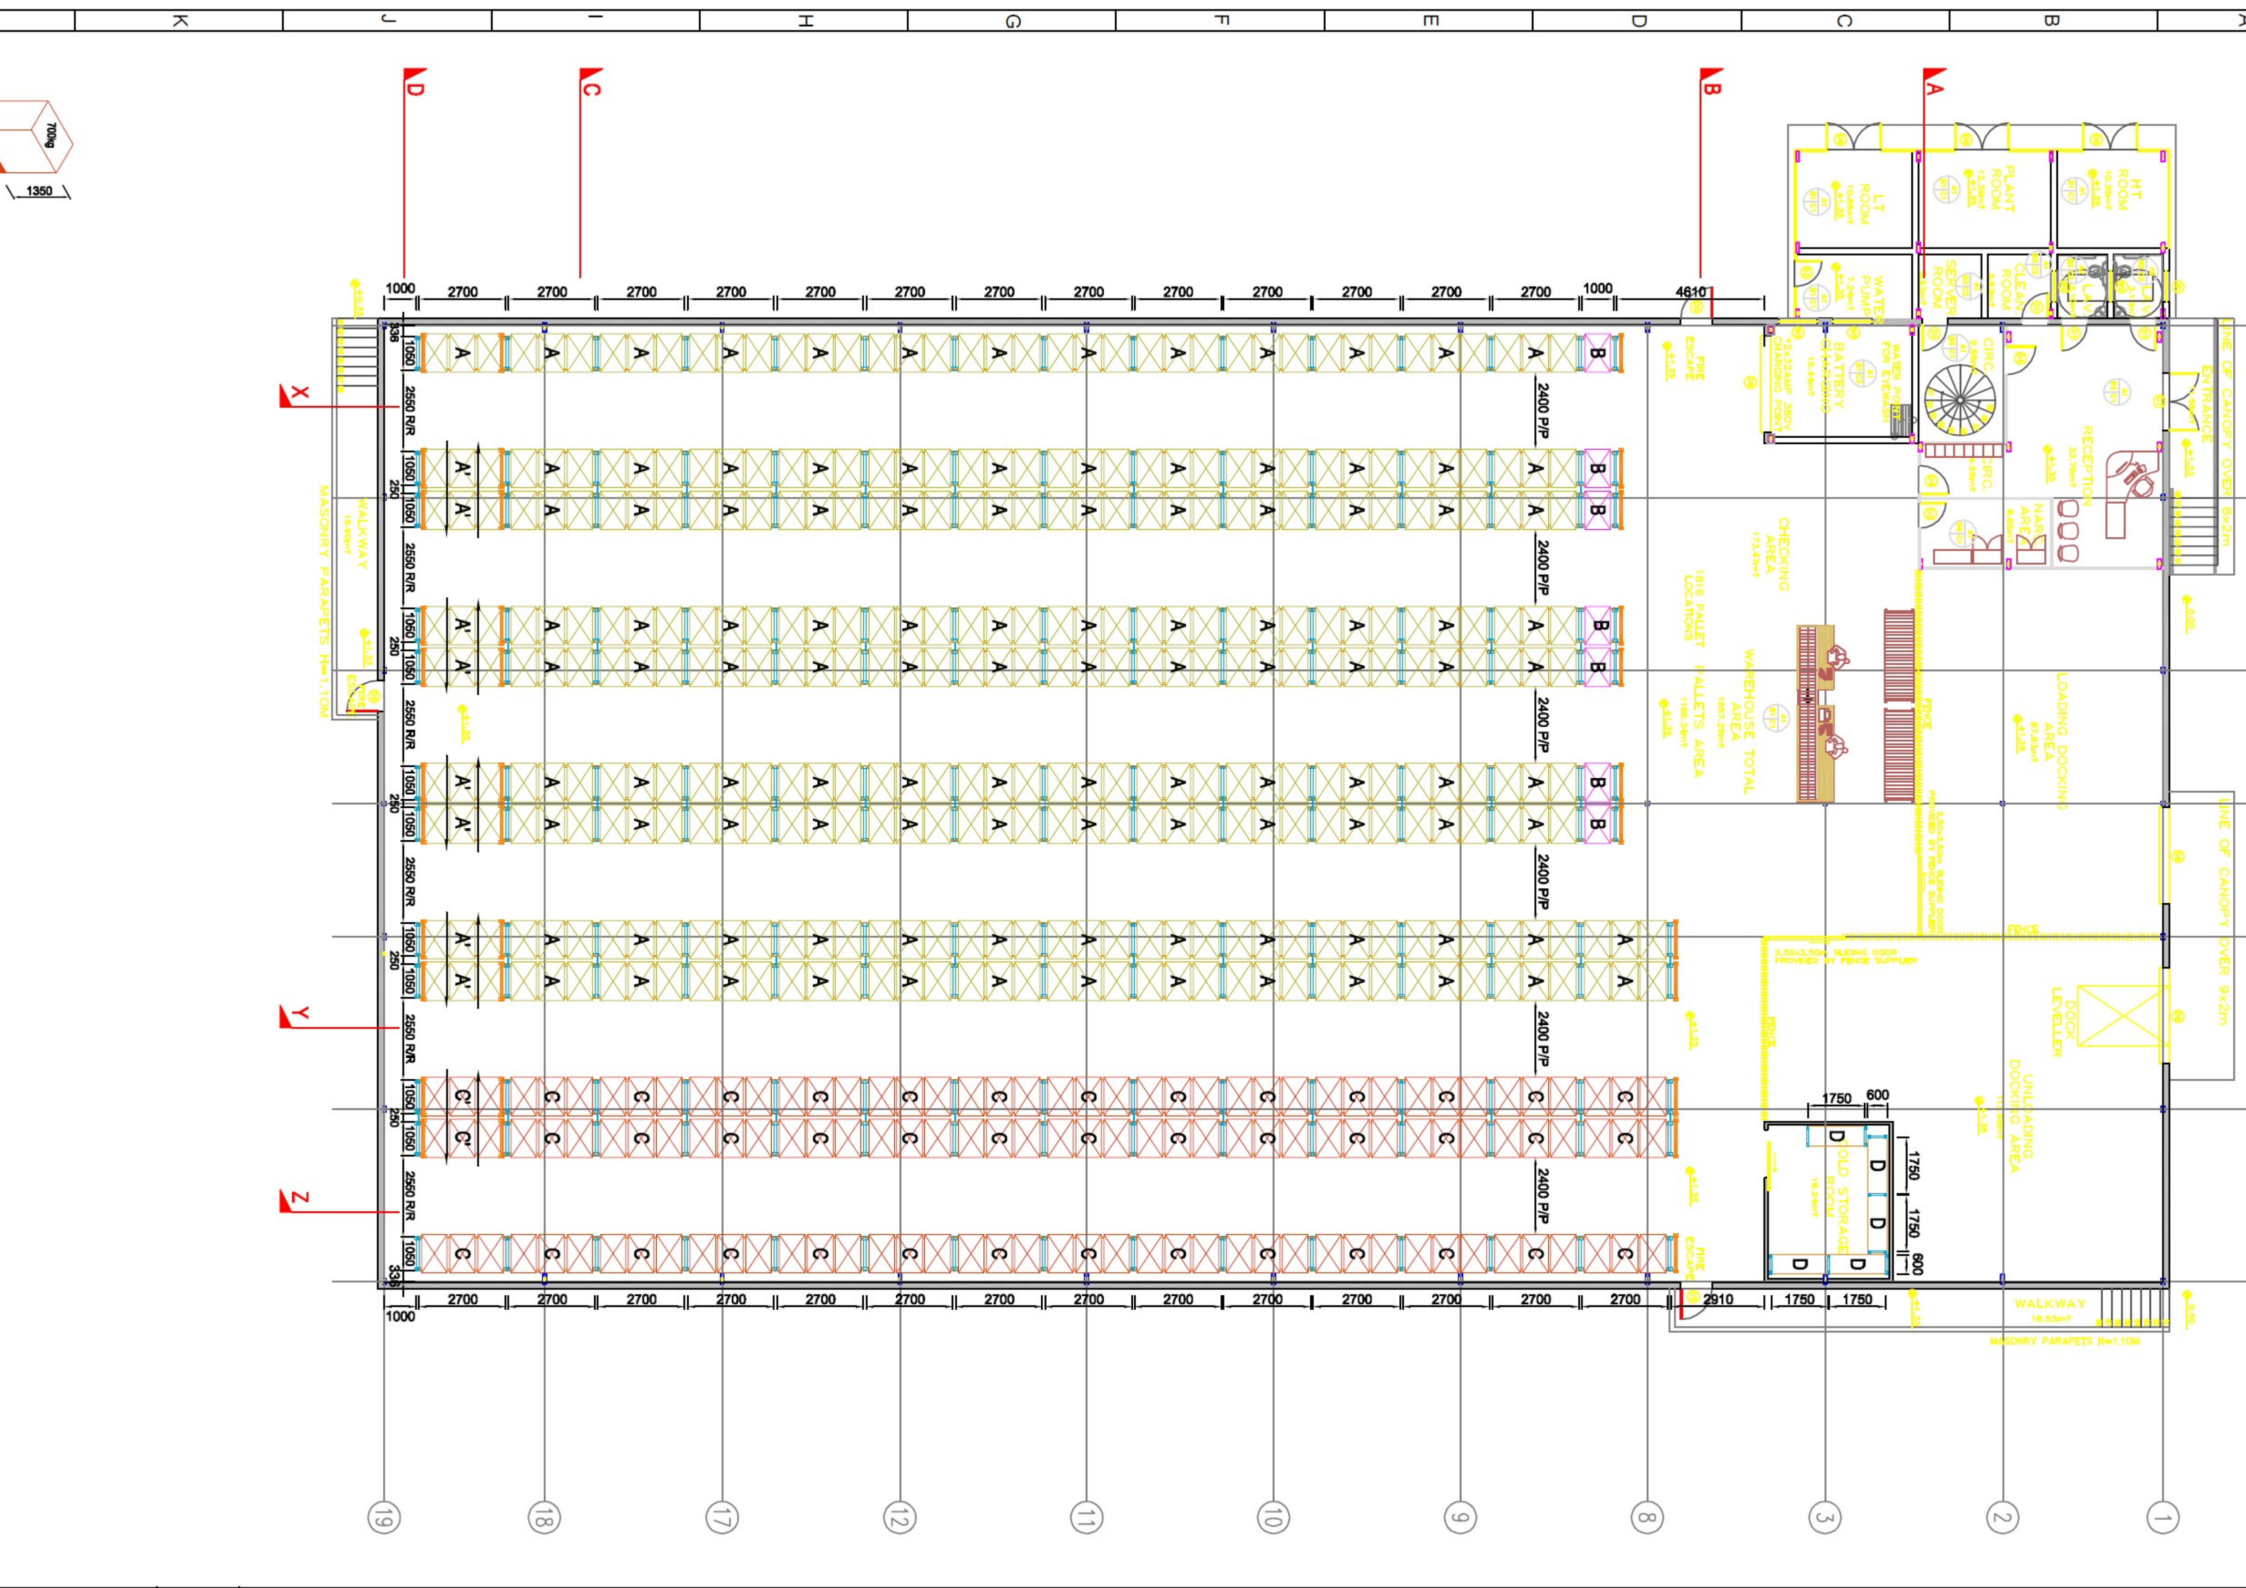
K
J
I
H
G
F
E
D
C
B
A
700kg
1350
1000
2700
1000
4610
338
1050
250
2550 R/R
2400 P/P
A
A'
B
C
C'
D
X
Y
Z
LT ROOM
PLANT ROOM
HT ROOM
WATER PUMP
SERVER ROOM
CLEAN. ROOM
LAV
CIRC.
WATER POINT FOR EYEWASH
BATTERY CHARGING
*2x32AMP 380V CHARGING POINT
FIRE ESCAPE
RECEPTION
ENTRANCE
LINE OF CANOPY OVER 8x2m
NARC AREA
CHECKING AREA
1816 PALLET LOCATIONS
PALLETS AREA
WAREHOUSE TOTAL AREA
LOADING DOCKING AREA
FENCE
2,50x3,50m SLIDING DOOR PROVIDED BY FENCE SUPPLIER
DOCK LEVELLER
LINE OF CANOPY OVER 9x2m
UNLOADING DOCKING AREA
COLD STORAGE ROOM
1750
600
2910
WALKWAY
MASONRY PARAPETS H=1.10M
+1.35
0.00
19
18
17
12
11
10
9
8
3
2
1