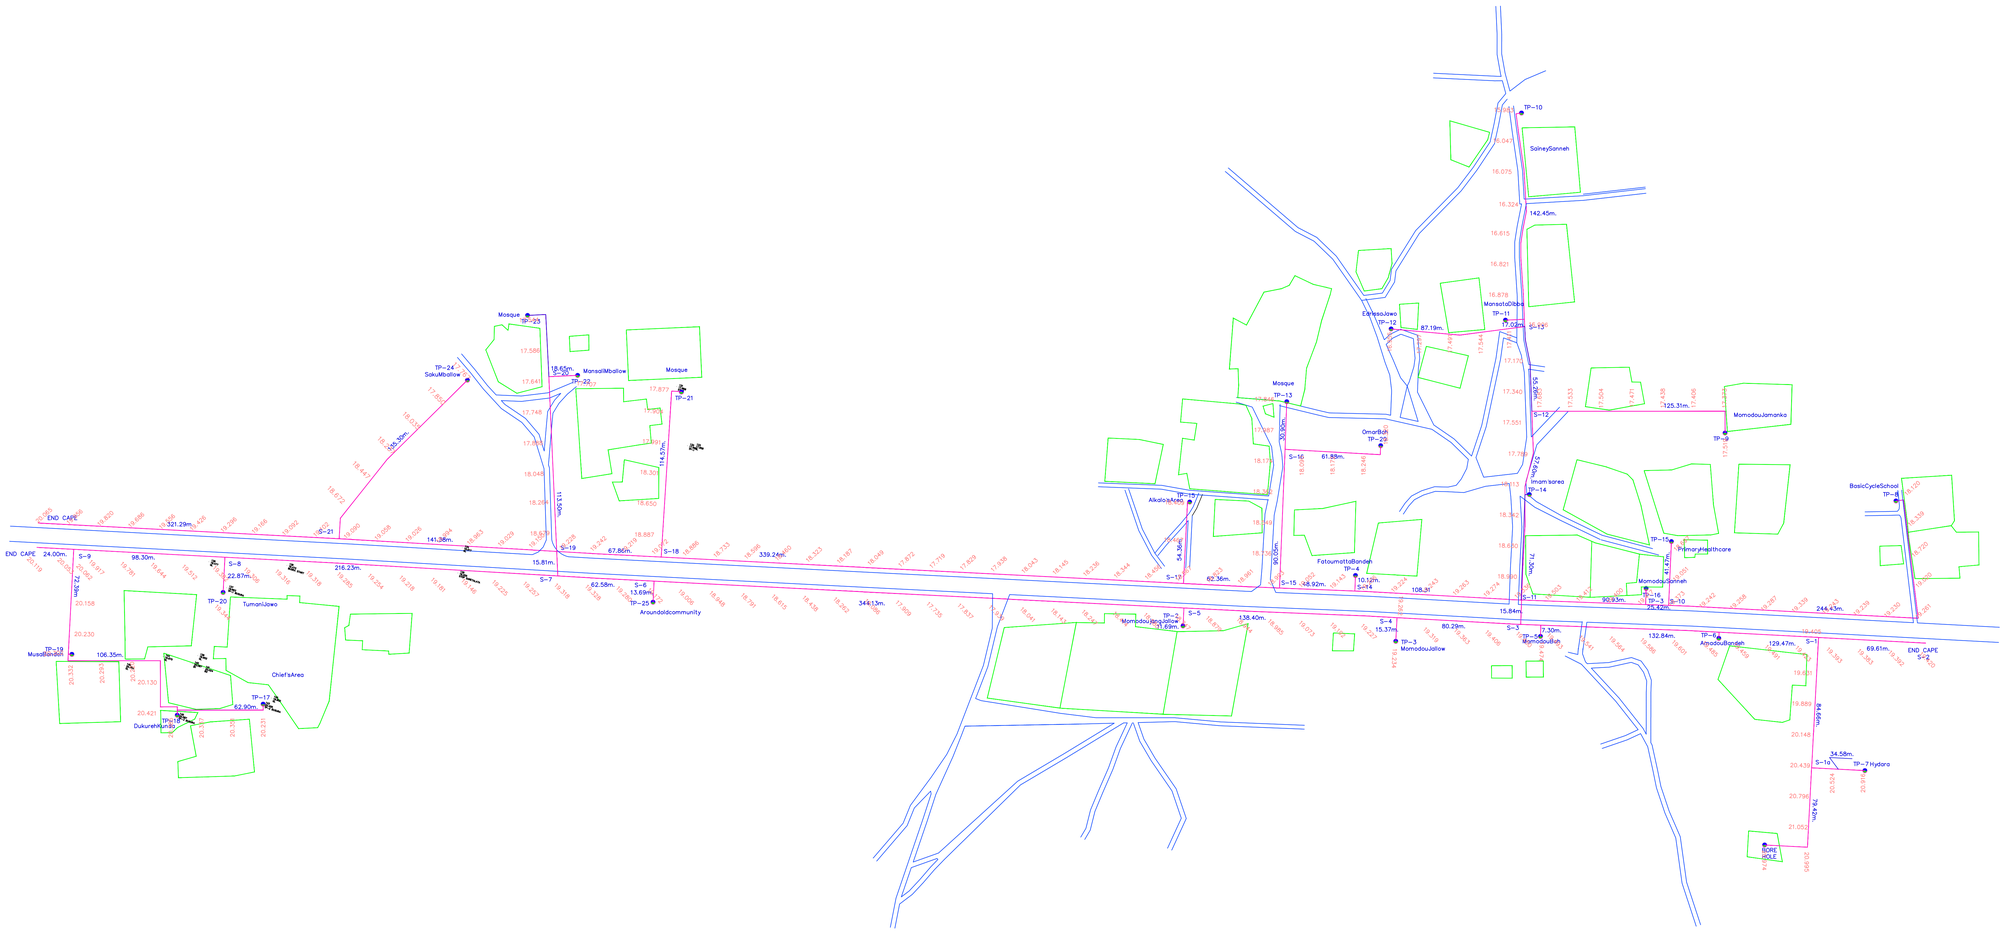

SANDI KUNDA, BUSURA ANS SARE TALATA COMLEX THE GAMBIAWATER PIPE LINE ROUTE			
SR.NO	NODE	DIST.	REMARK
1	S-1	S-2	69.61	END
2	S-1	S-aa	84.66	
3	S-1a	TP-7	34.58	Hydara
4	S-1a	BH	79.42	bore hole
5	s-1	TP-6	129.47	AmadouBandeh
6	TP-6	S-3	132.84	
7	S-3	TP-5	7.30	MomodouBah
8	S-3	S-4	80.29	
9	S-4	TP-3	15.37	MomodouJallow
10	S-4	S-5	138.40	MomodoujangJallow
11	S-5	TP-2	11.69	MomodoujangJallow
12	S-5	S-6	344.13	
13	S-6	TP-25	13.69	Aroundoldcommunity
14	S-6	S-7	62.58	
15	S-7	S-8	263.23	
16	S-8	TP-20	22.87	
17	S-8	S-9	98.30	
18	S-9	TP-19	72.39	MusaBandeh
19	TP-19	TP-18	106.35	DukurehKunda
20	TP-18	TP-17	62.90	
21	S-9	end point	24.00	END
22	S-10	TP-8	244.43	BasicCycleSchool
23	S-10	TP-15	41.47	PrimaryHealthcare
24	S-10	TP-3	25.42	MomodouSanneh
25	S-10	S-11	90.93	
26	S-3	S-11	15.84	Road Cross
27	S-11	TP-14	71.30	Imam'sarea
28	TP-14	S-12	57.60	
29	TP-9	S-12	125.31	MomodouJamanka
30	S-12	S-13	55.26	
31	S-13	TP-11	17.02	MansataDibba
32	S-13	TP-12	87.19	EdrissaJawo
33	S-13	TP-10	142.45	SaineySanneh
34	S-11	S-14	108.31	
35	S-14	TP-4	10.12	FatoumattaBandeh
36	S-14	S-15	48.92	
37	S-15	S-16	90.05	
38	S-16	TP-20	61.88	OmarBah
39	S-16	TP-13	30.90	Mosque
40	S-15	S-17	62.36	
41	S-17	TP-15	54.36	Alkalo'sArea
42	S-17	S-18	339.24	
43	S-18	TP-21	114.57	Mosque
44	S-18	S-19	67.86	
45	S-19	S-7	15.81	Road Cross
46	S-19	S-20	113.50	
47	S-20	TP-22	18.65	MansaliMballow
48	S-20	TP-23	52.20	Mosque
49	S-19	S-21	141.38	
50	S-21	TP-24	135.30	SakuMballow
51	S-21	end point	321.29	END
TOTAL LENGH		4614.99	MTR.

N
W E
S

PROPOSED PIPE LINE
WATER TAPE PINT
EXISTING STRUCTURE
VILLAGE ROAD

NOTES:-

1.All Dimensions are in meter .

2. All Location Structure and name of location showing in the Drawing only for reference (Structure and plots location not to be scale)

3.The drawing is not to be reproduced by any means or handed over to a third party without prior consultations with Consultants or Client

SRL No.	DATE	REVISIONS	DRAWN BY	CHECKED	APPROVED	PROJECT SURVEYOR
1.			H GOSAI	Ousman D Jarjusey		Pa Sallah Jeng

PROJECT

Water Distribution System for Village Water Supply

CLIENT

United Nations Development Programme

(Programme for Accelerated Community Development (PACD)

BENEFICIARY

Government of The Gambia

CONSULTANTS

FAM Engineering
and Smart Structures Joint Venture

TITLE

Proposed Water Distribution Pipe line network

Location

SANDI KUNDA, BUSURA ANS SARE TALATA COMLEX, THE GAMBIA

SURVEYED BY	DRAWN BY	DESIGNED	APPROVED
Pa Sallah Jeng	H GOSAI	Ousman D Jarjusey	

SCALE	DATE	REVISION
H= 1:1 V= 1:1		

J